


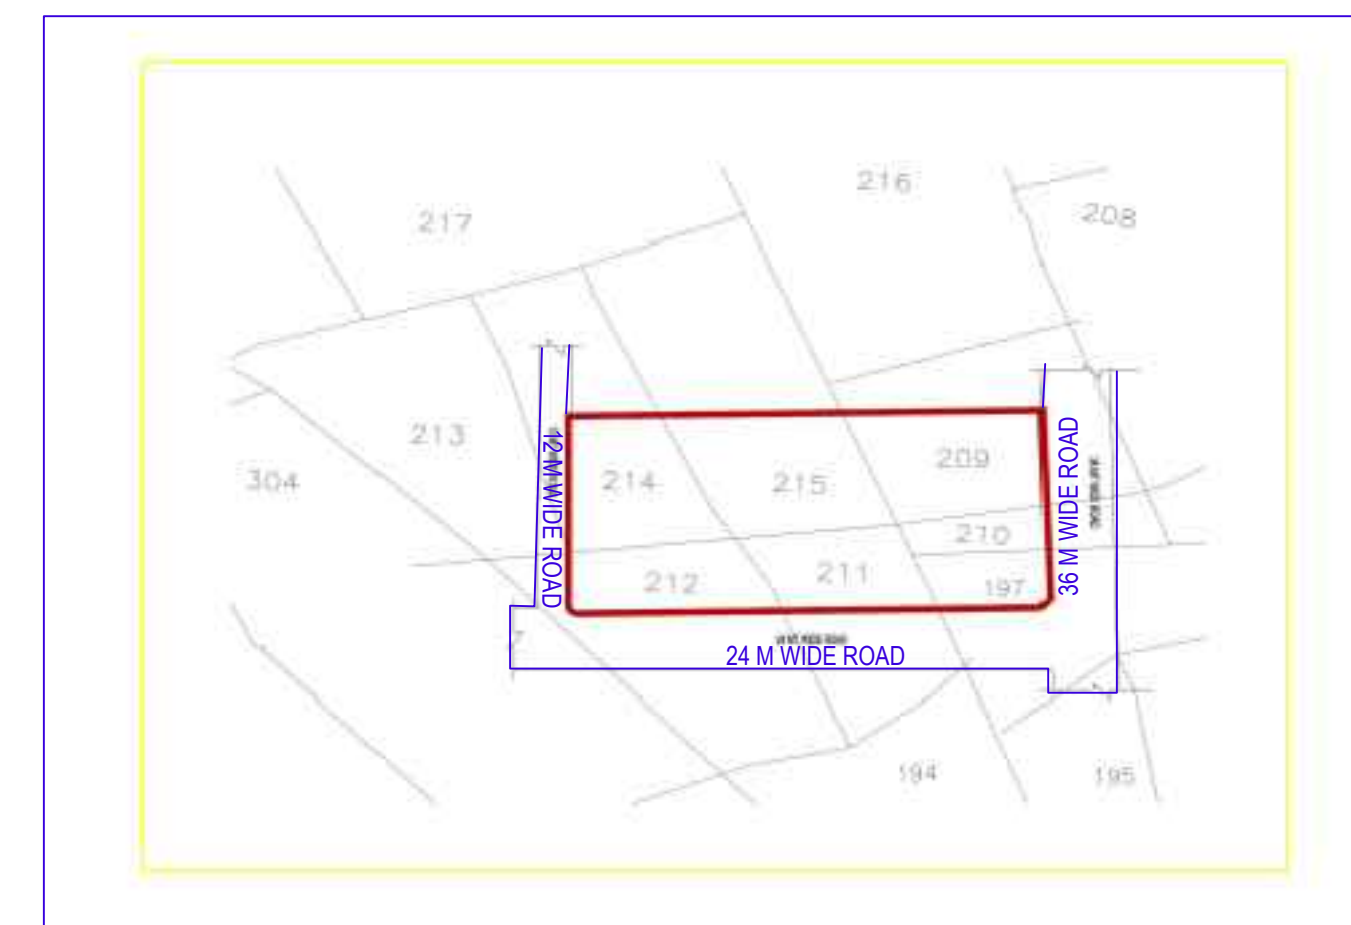

site plan
(Scale - 1:500)

[illegible]

COLOR INDEX	
PLOT BOUNDARY	
ABUTTING ROAD	
PROPOSED CONSTRUCTION	
COMMON PLOT	
ROAD ALIGNMENT (ROAD WIDENING AREA)	
FUTURE T.P. SCHEME DEDUCTION AREA	
EXISTING (To be retained)	
EXISTING (To be demolished)	

Plot	Name	Nos Of Trees	
		Reqd	Prop
PLOT	Tree	82	140

Name	Prop. Area	OWNER'S NAME AND SIGNATURE
15 % GREEN 2463.563	2463.97	RAMPRASTHA REAL ESTATE PVT LTD. kunalrsc@gmail.com 9811134242

Building Floor FAR Details								
Floor Name	Building Name				Total			
	ABCD (TOWER)							
	Proposed Built Up Area (Sq.mt.)	Sanctioned Built Up Area (Sq.mt.)	Proposed FAR Area (Sq.mt.)	Sanctioned FAR Area (Sq.mt.)	Total Proposed Built Up Area (Sq.mt.)	Total Sanctioned Built Up Area (Sq.mt.)	Total Proposed FAR Area (Sq.mt.)	Total Sanctioned FAR Area (Sq.mt.)
Lower Basement Floor	0.00	11986.85	0.00	4.68	0.00	11986.85	0.00	4.68
Upper Basement Floor	0.00	11983.61	0.00	4.68	0.00	11983.61	0.00	4.68
Still Floor	441.294	4333.036	45.03	201.82	441.294	4333.036	45.03	201.82
First Floor	227.62	3013.528	36.68	2470.54	227.62	3013.528	36.68	2470.54
Second Floor	227.46	2831.90	19.71	2298.92	227.46	2831.90	19.71	2298.92
Third Floor	227.46	2831.90	19.71	2298.92	227.46	2831.90	19.71	2298.92
Fourth Floor	227.46	2831.90	19.71	2298.92	227.46	2831.90	19.71	2298.92
Fifth Floor	227.46	2831.90	19.71	2298.92	227.46	2831.90	19.71	2298.92
Sixth Floor	227.46	2831.90	19.71	2298.92	227.46	2831.90	19.71	2298.92
Seventh Floor	227.46	2831.90	19.71	2298.92	227.46	2831.90	19.71	2298.92
Eighth Floor	227.46	2831.90	19.71	2298.92	227.46	2831.90	19.71	2298.92
Ninth Floor	227.46	2831.90	19.71	2298.92	227.46	2831.90	19.71	2298.92
Tenth Floor	227.46	2831.90	19.71	2298.92	227.46	2831.90	19.71	2298.92
Eleventh Floor	227.46	2831.90	19.71	2298.92	227.46	2831.90	19.71	2298.92
Twelfth Floor	1960.90	1073.26	1467.67	840.92	1960.90	1073.26	1467.67	840.92
Thirteenth Floor	3069.36	0.00	2308.63	0.00	3069.36	0.00	2308.63	0.00
Fourteenth Floor	3069.36	0.00	2308.63	0.00	3069.36	0.00	2308.63	0.00
Fifteenth Floor	3069.36	0.00	2308.63	0.00	3069.36	0.00	2308.63	0.00
Sixteenth Floor	3069.36	0.00	2308.63	0.00	3069.36	0.00	2308.63	0.00
Seventeenth Floor	3069.36	0.00	2308.63	0.00	3069.36	0.00	2308.63	0.00
Eighteenth Floor	3069.36	0.00	2308.63	0.00	3069.36	0.00	2308.63	0.00
Nineteenth Floor	3069.36	0.00	2308.63	0.00	3069.36	0.00	2308.63	0.00
Twentieth Floor	3069.36	0.00	2308.63	0.00	3069.36	0.00	2308.63	0.00
Twentyfirst Floor	3069.36	0.00	2308.63	0.00	3069.36	0.00	2308.63	0.00
Twentysecond Floor	3069.36	0.00	2308.63	0.00	3069.36	0.00	2308.63	0.00
Twentythird Floor	3069.36	0.00	2308.63	0.00	3069.36	0.00	2308.63	0.00
Twentyfourth Floor	3069.36	0.00	2308.63	0.00	3069.36	0.00	2308.63	0.00
Twentyfifth Floor	3069.36	0.00	2308.63	0.00	3069.36	0.00	2308.63	0.00
Twentysixth Floor	3069.36	0.00	2308.63	0.00	3069.36	0.00	2308.63	0.00
Twentyseventh Floor	3069.36	0.00	2308.63	0.00	3069.36	0.00	2308.63	0.00
Twentyeighth Floor	3069.36	0.00	2308.63	0.00	3069.36	0.00	2308.63	0.00
Twenty ninth Floor	995.49	33.11	200.00	0.00	995.49	33.11	0.00	0.00
Service Floor/29th Floor	3069.36	0.00	716.94	0.00	3069.36	0.00	716.94	0.00
30th Floor	1062.38	80202.38	32516.55	80202.38	1062.38	80202.38	32516.55	80202.38

Required Parking (Table 7a)														
Building Name	Type	Subtype	Area (Sq.ft)	Parking required for every	Units			Car			Visitors Car			
					Prop.	Reqd.Unt	Reqd.	Prop.	Reqd.Unt	Reqd.	Prop.	Reqd.Unt	Reqd.	
ABCOT (TOWER)	Group Housing		> 0 - 50	1	-	-	-	-	-	-	-	-	-	
			50 - 100	1	-	1.00	-	-	-	-	-	-	-	
			100 - 150	1	1.00	1.25	1.50	-	-	-	-	-	-	
			> 150	1	2.24	1.50	3.12	-	-	-	-	-	-	
	Group Housing		> 0	> 1	-	-	-	-	-	1.00	-	-	-	
			> 0	> 1	13	10	12	-	-	-	-	-	-	
		Retail Shop		> 0	100	370.32	1.00	4	-	-	-	-	-	-
			Community Facility	Guest House	> 0	100	662.06	1.00	7	-	-	-	-	-
	Total:						-	-	465	688	-	0	76	

Vehicle Type	Reed			Prop.	
	No.	Reduced Reed Parking (lot having RWMA surrendered FOC)	Area	No.	Area
Equivalent Car Space	-	-	-	688	9460.00
Total Car	465	-	6393.75	688	9460.00
Visitor's Car Parking	-	-	607.75	76	1045.00
Other Parking	-	-	-	-	-
Total			7001.50		10505

[illegible]

The correctness and accuracy of Proposal Information and drawing is a responsibility of POR/owner. Accuracy of Scrutiny Report is subject to accuracy of end-user provided data, 3rd party software/hardware/services, etc. SoftTech Engineers Ltd. is not liable for any damages which may arise from use, or inability to use the Application. Texts printed in "Italic" and "Blue" color are user inputs, which are not verified and not generated by scrutiny software.

PARKING NOS:- 352 NOS



LOWER BASEMENT FLOOR PLAN
(Sanctioned)
(SCALE 1:100)

Note: - 1) This drawing is prepared as per the current prevailing Building Bye Laws.
2) If Map sanctioned is used for purpose anything other than stated in application will lead to rejection of Map.

ISO_A0_(841.00_x_1189.00_MM)

The correctness and accuracy of Proposal Information and drawing is a responsibility of FORowner. Accuracy of Scutlery Report is subject to accuracy of end-user provided data, 3rd party software/hardware/services, etc. SoftTech Engineers Ltd. is not liable for any damages which may arise from use, or inability to use the Application. Texts printed in 'Italics' and 'Blue' color are user inputs, which are not verified and not generated by scutlery software.

OWNER'S NAME AND SIGNATURE
RAMPRASTHA REAL ESTATE PVT
LTD kunalrora@rudi.com.9811134242

ARCHITECT'S NAME AND SIGNATURE
ROHIT DABAS
CA2016/78810

INEER

OPTIMUMDESIGN
F-1235250

Ghaziabad Development Authority



Building Plan Application Number

CDA/BP/22-23/1723

Sanctioned On

24 Sep 2023

Valid Till

27 Sep 2028

Approved By

Chandra Prakash Tripathi (Chief Architect and Town Planner/Additional S

Examined By

Nekram Rajput (Junior engineer)

Sanjay Mehrotra (Assistant Engineer)

Rajeev Ratan Shah (Town Planner/ Executive engineer)

Chandra Prakash Tripathi (Chief Architect and Town Planner/Additional S

Rajesh Kumar Singh (Secretary)


Rakesh Kumar Singh (Vice Chairman)

Total Plot Area: - 16396.00

Total FAR Area: - 66001.00

Total Coverage Area: - 3002.11

Total BUA Area: - 118779.50

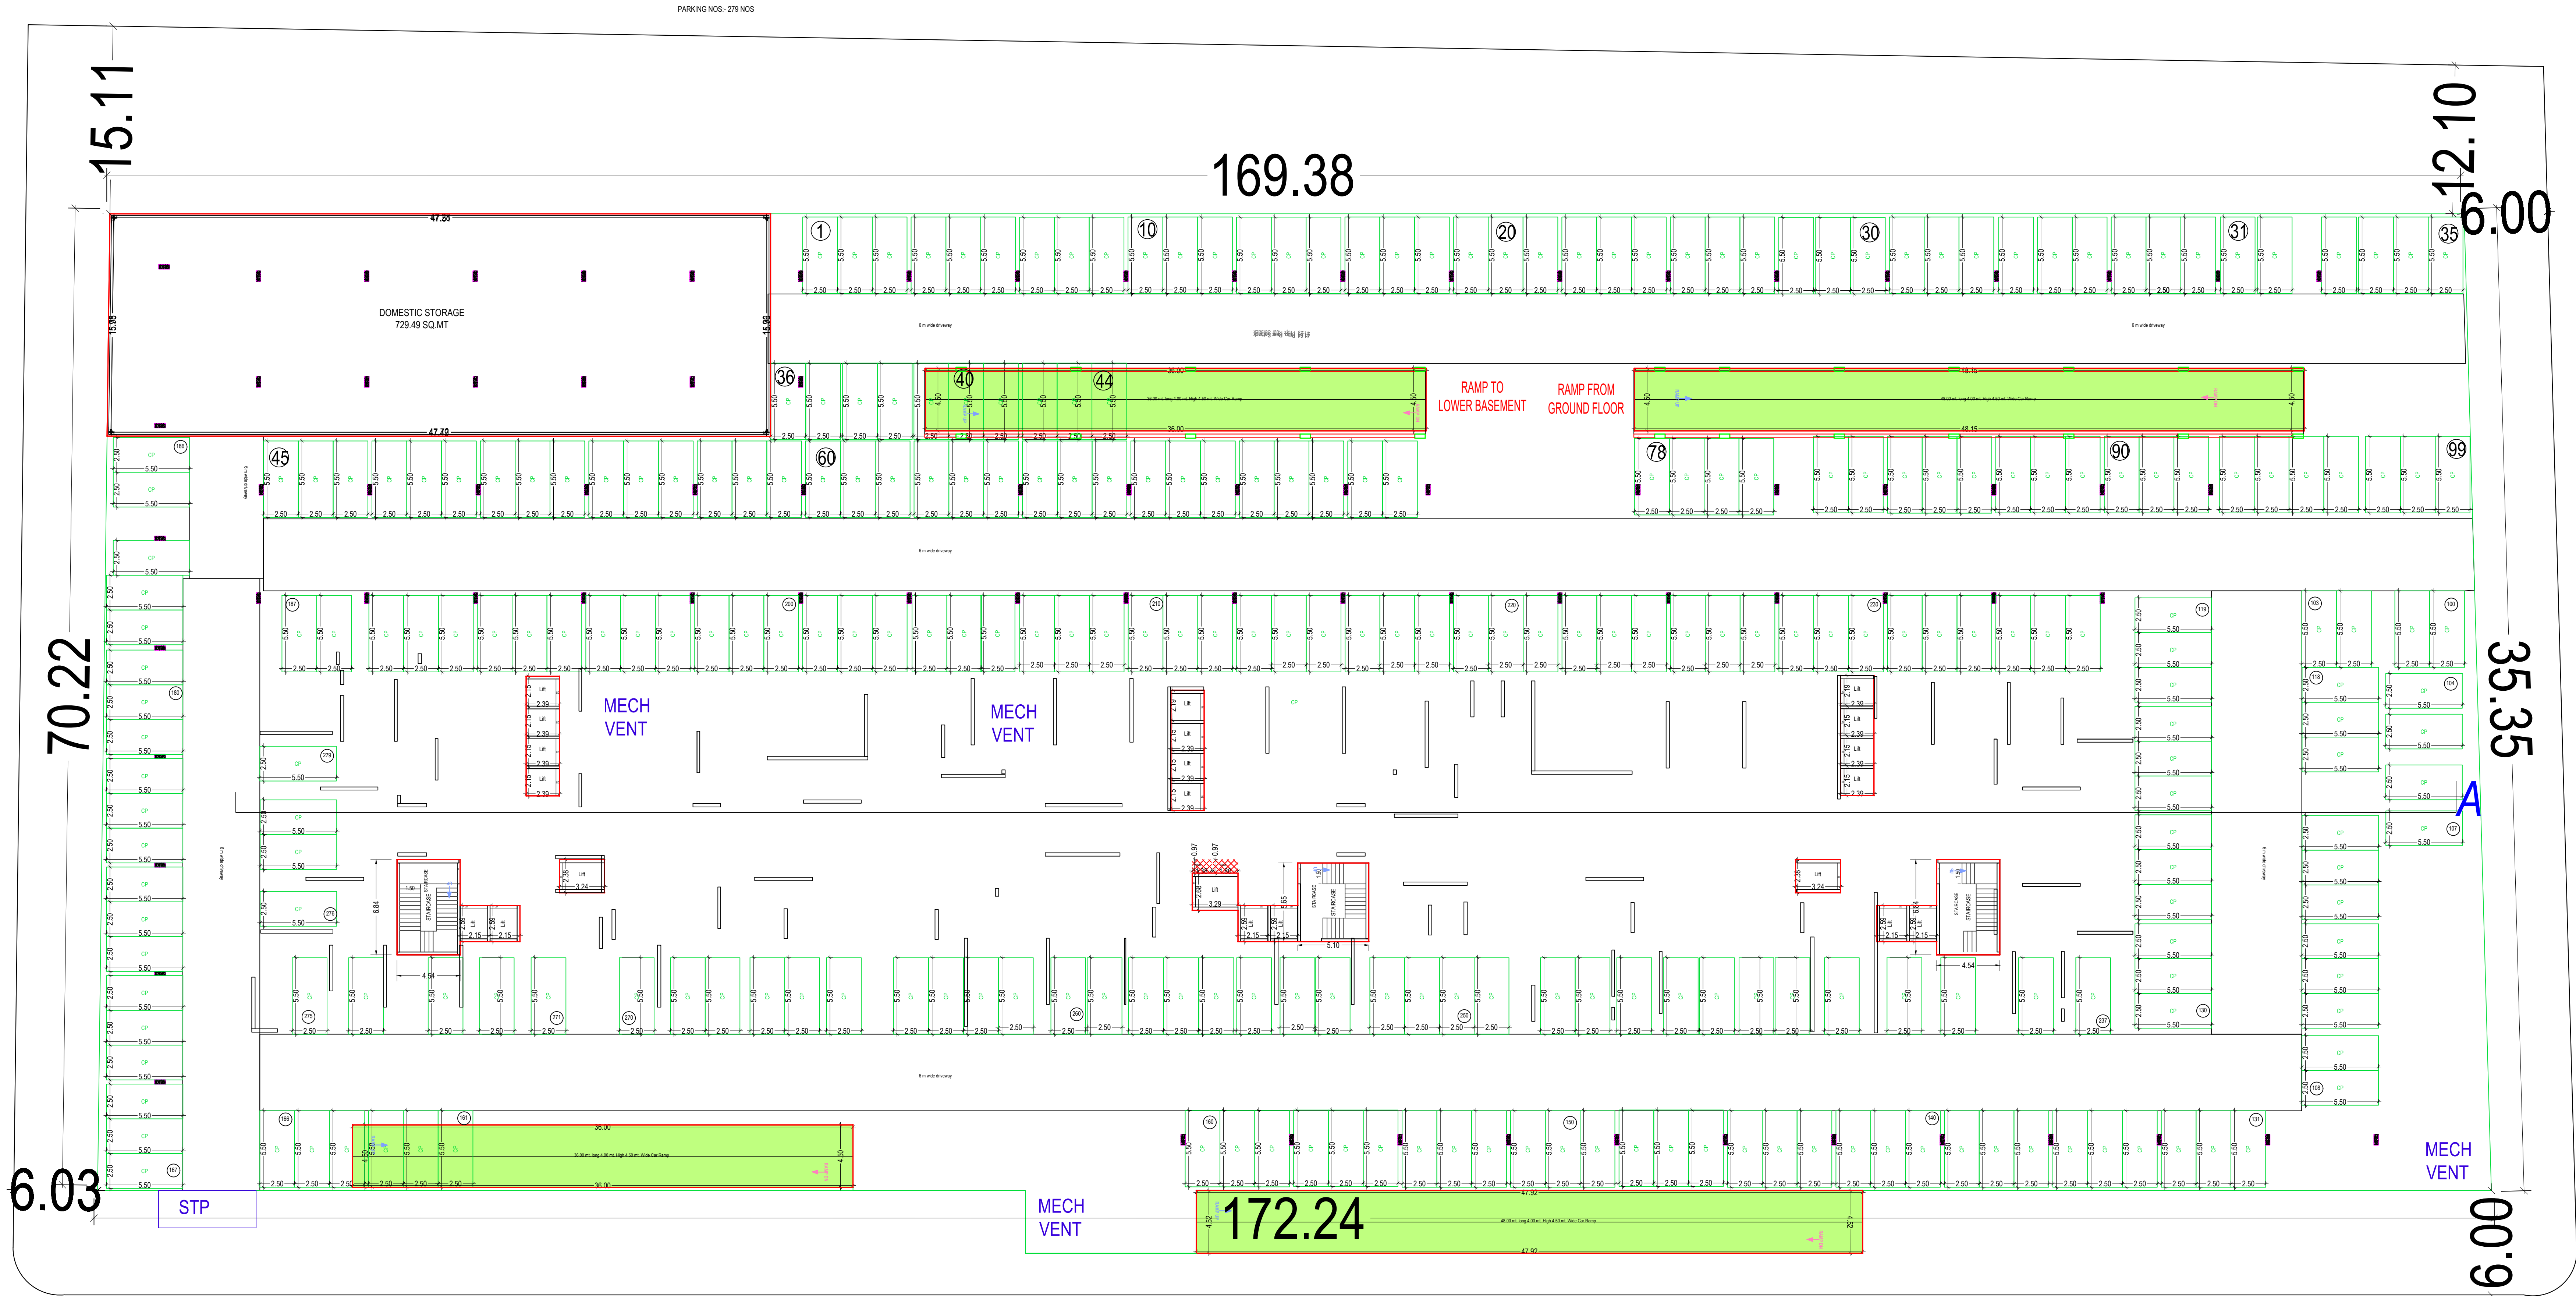

UPPER BASEMENT FLOOR PLAN
(Sanctioned)
(SCALE 1:100)

Note: - 1) This drawing is prepared as per the current prevailing Building Bye Laws.
2) If Map sanctioned is used for purpose anything other than stated in application will lead to rejection of Map.

Total Plot Area :-	16396.00	Total FAR Area :-	66001.00
Total Coverage Area :-	3002.11	Total BUA Area :-	118779.50

OWNER'S NAME AND SIGNATURE RAMPRASTHA REAL ESTATE PVT LTD kunalrora@rudi.com.9811134242	
ARCHITECT'S NAME AND SIGNATURE ROHIT DABAS CA/2016/78810	INER OPTIMUMDESIGN F-1235250
Ghaziabad Development Authority	
Building Plan Application Number CDA/BP/22-23/1723 Sanctioned On 24 Sep 2023 Valid Till 27 Sep 2028 Approved By Chandra Prakash Tripathi (Chief Architect and Town Planner/Additional S Examined By Nekram Rajput (Junior engineer) Sanjay Mehrotra (Assistant Engineer) Rajeev Ratan Shah (Town Planner/ Executive engineer) Chandra Prakash Tripathi (Chief Architect and Town Planner/Additional S Rajesh Kumar Singh (Secretary) Rakesh Kumar Singh (Vice Chairman)	

PLOT LINE

43.51

16.00

17.185

16.01

STILT FLOOR PLAN
(Sanctioned)
(SCALE 1:100)

Note: - 1) This drawing is prepared as per the current prevailing Building Bye Laws.
2) If Map sanctioned is used for purpose anything other than stated in application will lead to rejection of Map.

ISO_A0_(841.00_x_1189.00_MM)

Total Plot Area: -	16396.00	Total FAR Area: -	66001.00
Total Coverage Area: -	3002.11	Total BUA Area: -	118779.50

OWNER'S NAME AND SIGNATURE
RAMPRASTHA REAL ESTATE PVT
LTD kunalrora@rudi.com.9811134242




ARCHITECT'S NAME AND SIGNATURE ROHIT DABAS CA/2016/78810	INTEGRITY OPTIMUMDESIGN F-1235250
--	---



Building Plan Application Number
CDA/BP/22-23/1723
Sanctioned On
24 Sep 2023
Valid Till
27 Sep 2028

Approved By
Chandra Prakash Tripathi (Chief Architect and Town Planner/Additional S
Examined By
Nekram Rajput (Junior engineer)
Sanjay Mehrotra (Assistant Engineer)
Rajeev Ratan Shah (Town Planner/ Executive engineer)
Chandra Prakash Tripathi (Chief Architect and Town Planner/Additional S
Rajesh Kumar Singh (Secretary)

Rakesh Kumar Singh (Vice Chairman)

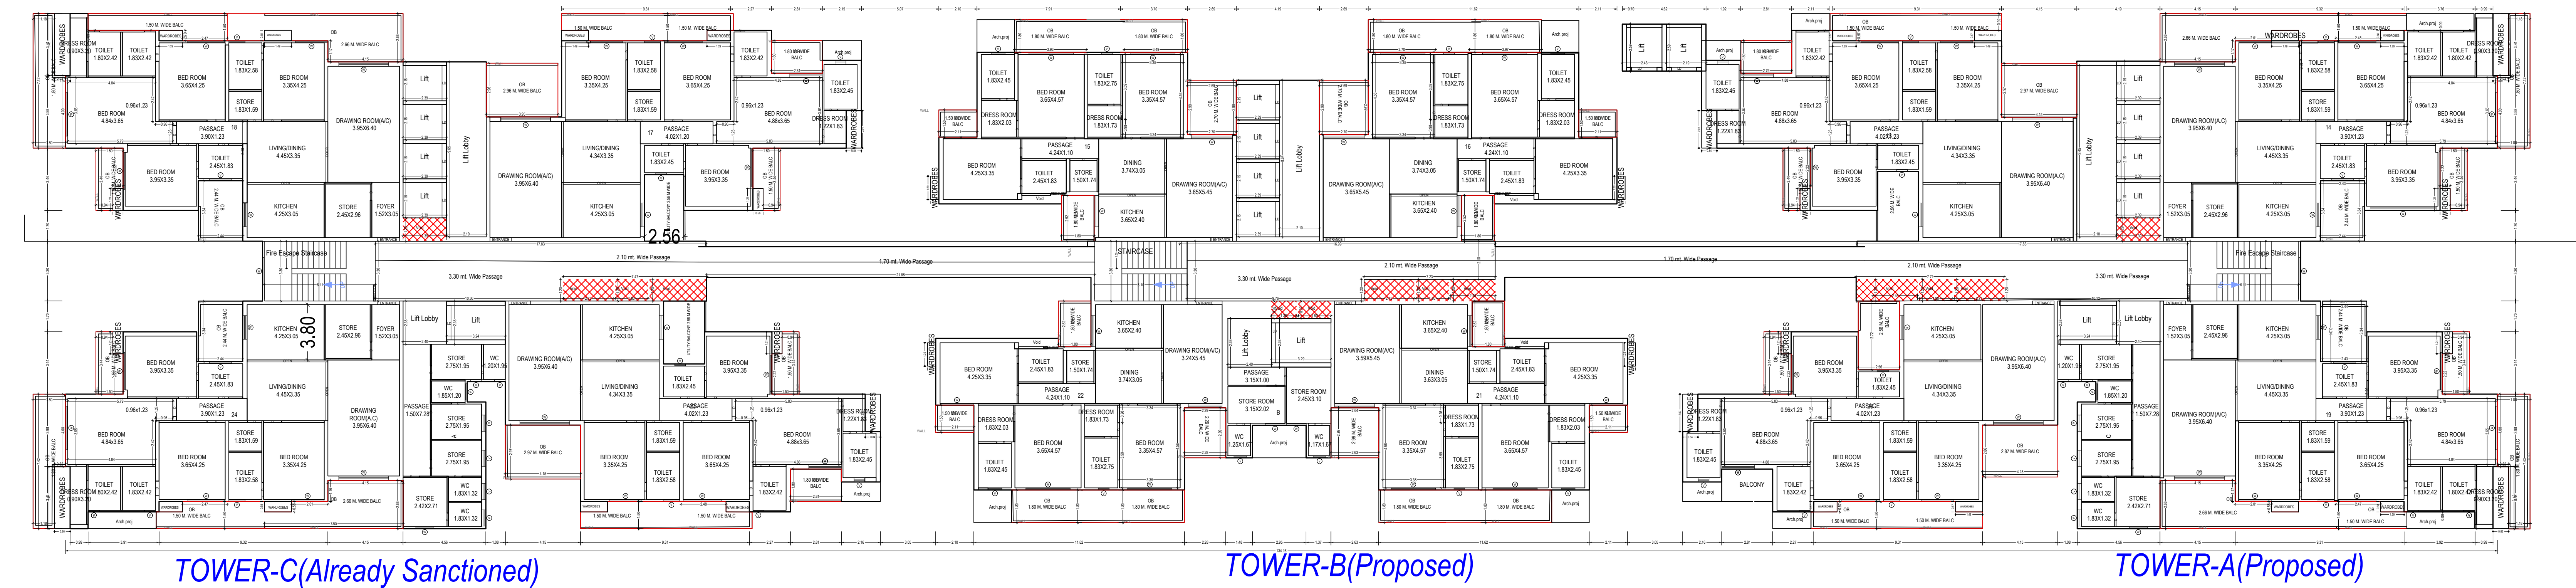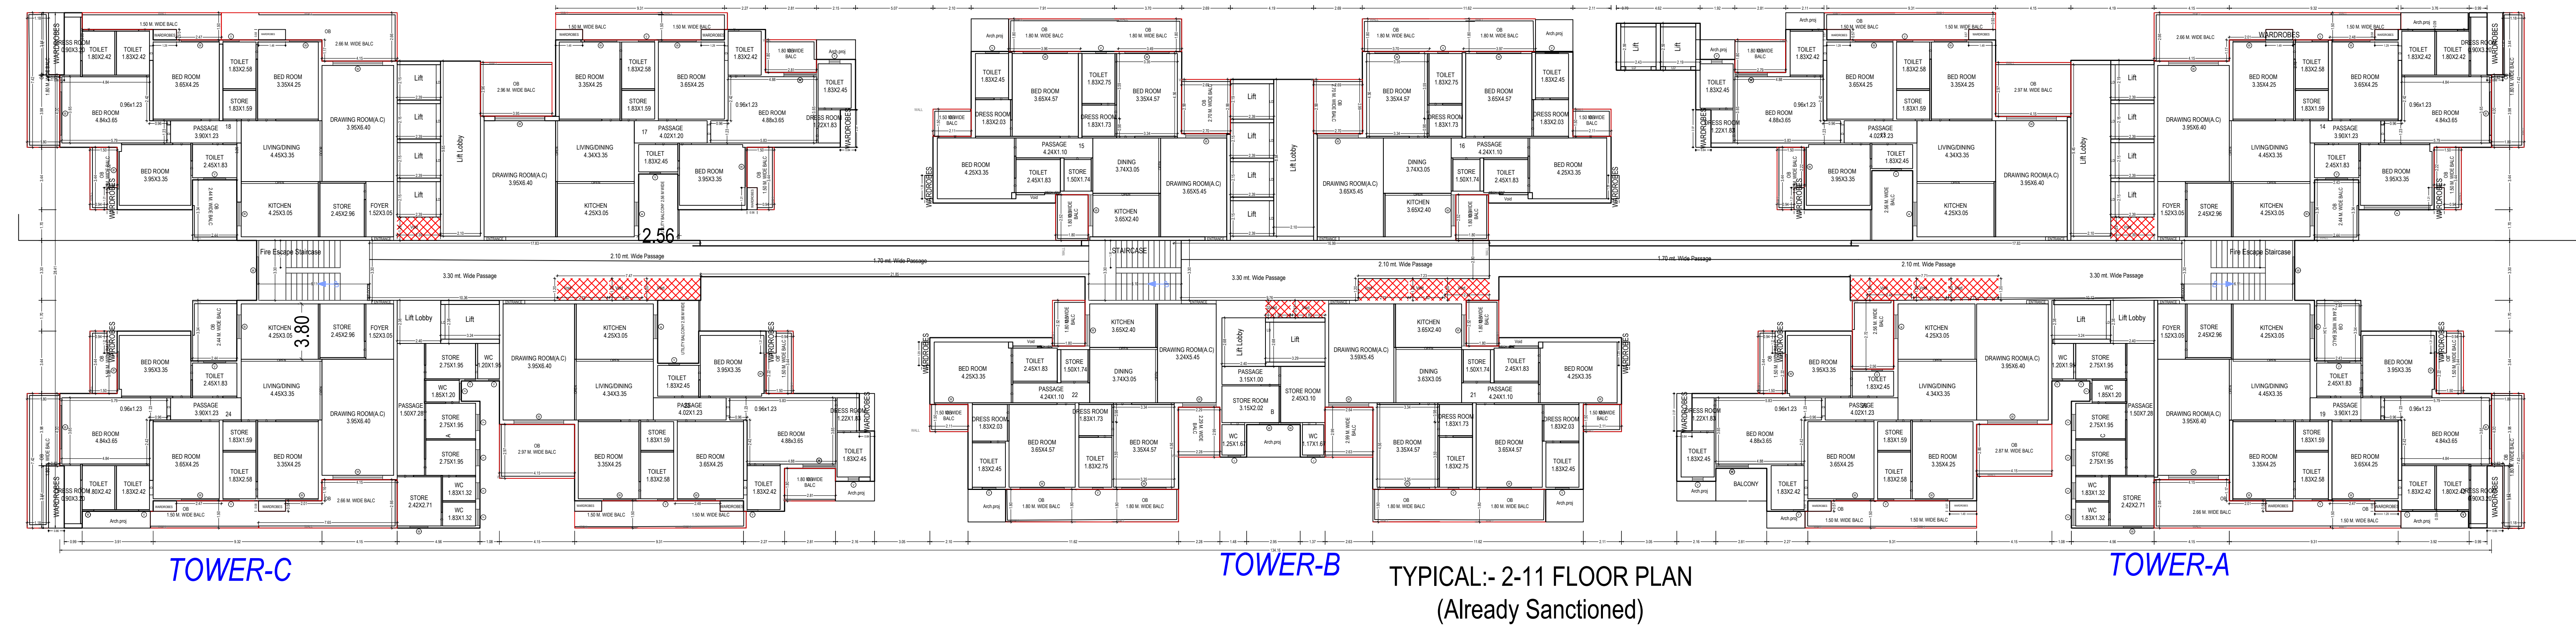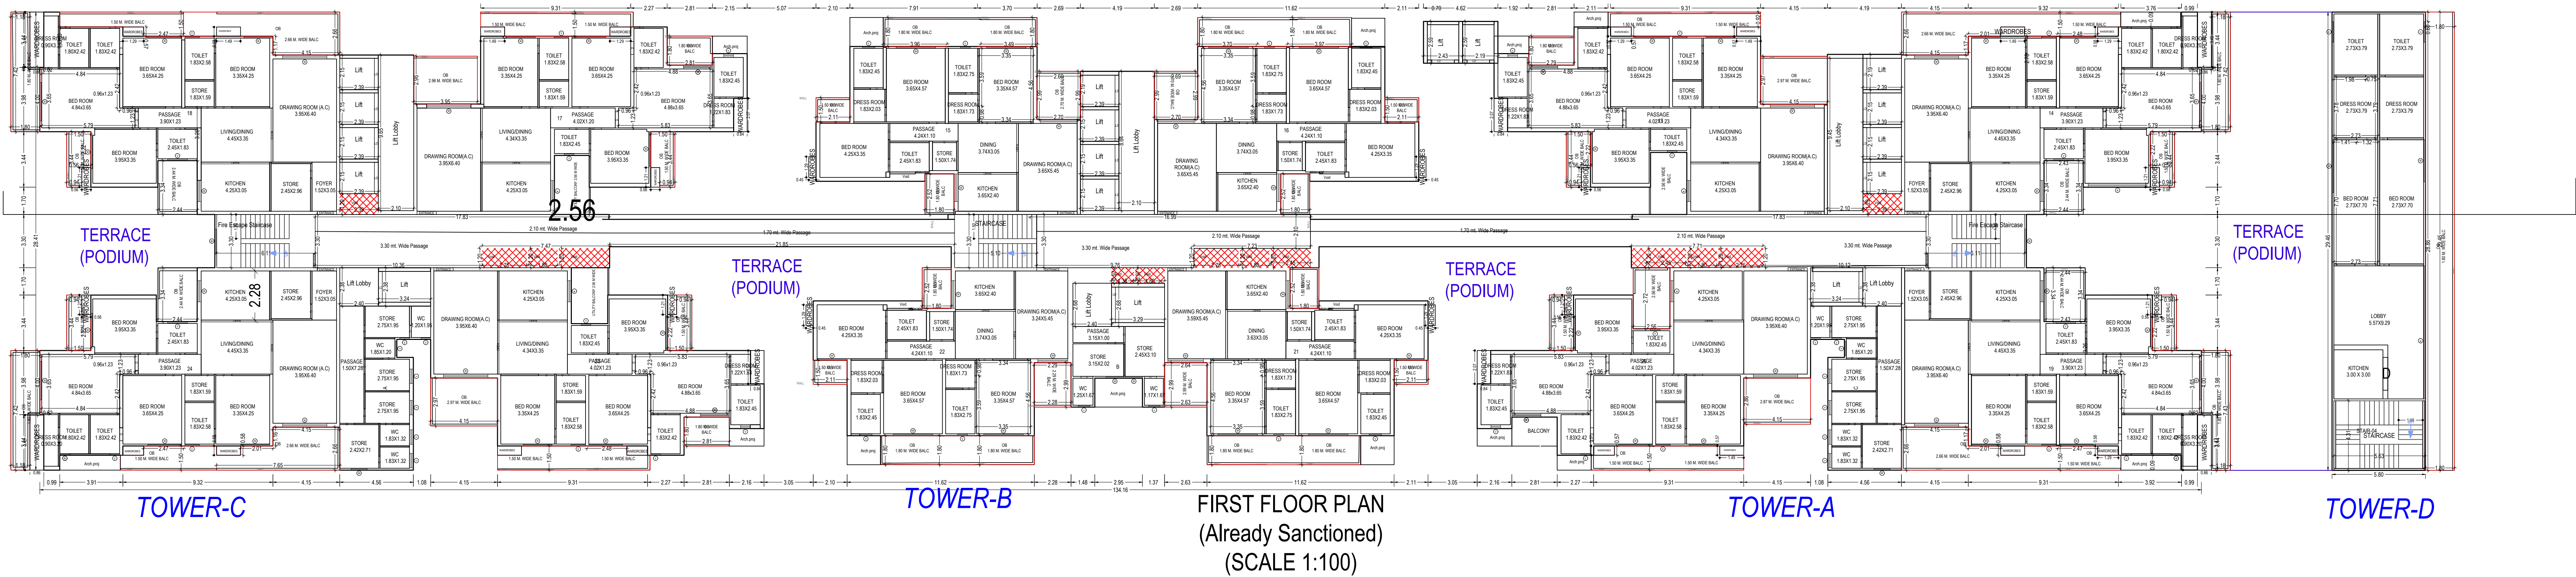

Note: - 1) This drawing is prepared as per the current prevailing Building Bye Laws.
2) If Map sanctioned is used for purpose anything other than stated in application will lead to rejection of Map.

Total Plot Area :-	16396.00	Total FAR Area :-	66001.00
Total Coverage Area :-	3002.11	Total BUA Area :-	118779.50

OWNER'S NAME AND SIGNATURE
RAMPRASTHA REAL ESTATE PVT
LTD kunalrora@rudi.com.9811134242

ARCHITECT'S NAME AND SIGNATURE
ROHIT DABAS
CA2016/78910

INEER
OPTIMUMDESIGN
F-1235250




Ghaziabad Development Authority



Building Plan Application Number
CDA/BP/22-23/1723
Sanctioned On
24 Sep 2023
Valid Till
27 Sep 2028

Approved By
Chandra Prakash Tripathi (Chief Architect and Town Planner/Additional S
Examined By
Nekam Rajput (Junior engineer)
Sanjay Mehrotra (Assistant Engineer)
Rajeev Ratan Shah (Town Planner/ Executive engineer)
Chandra Prakash Tripathi (Chief Architect and Town Planner/Additional S
Rajesh Kumar Singh (Secretary)

Rakesh Kumar Singh (Vice Chairman)

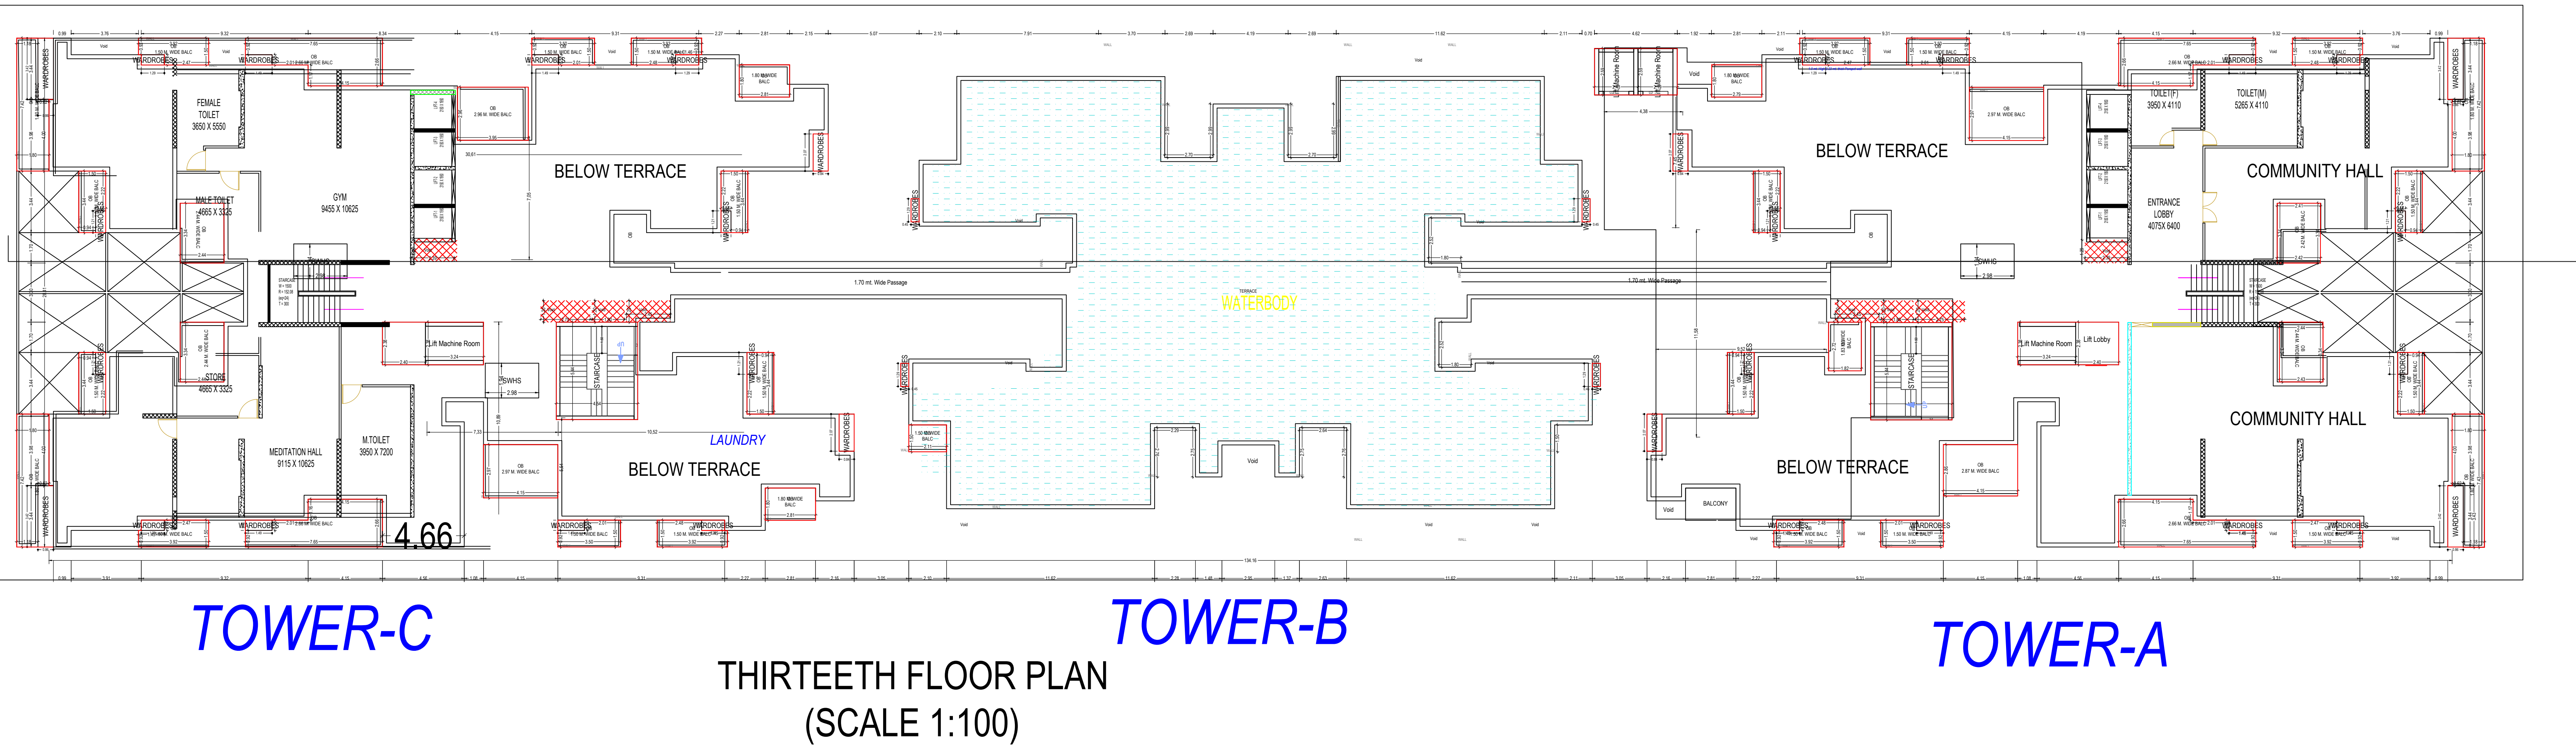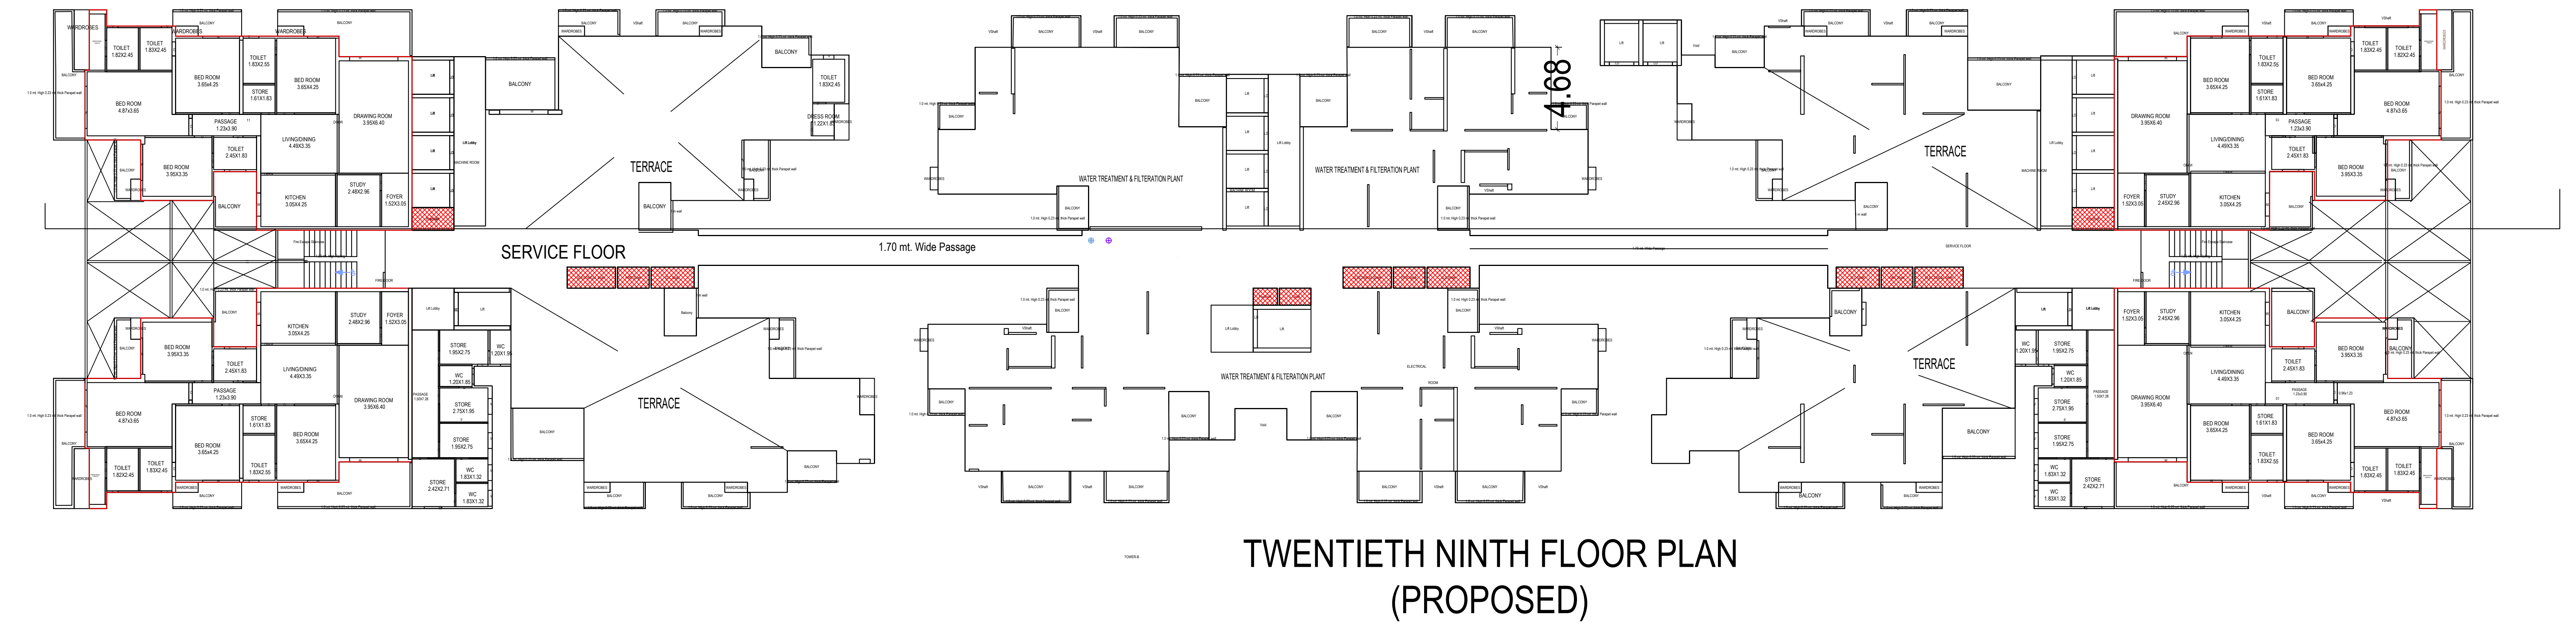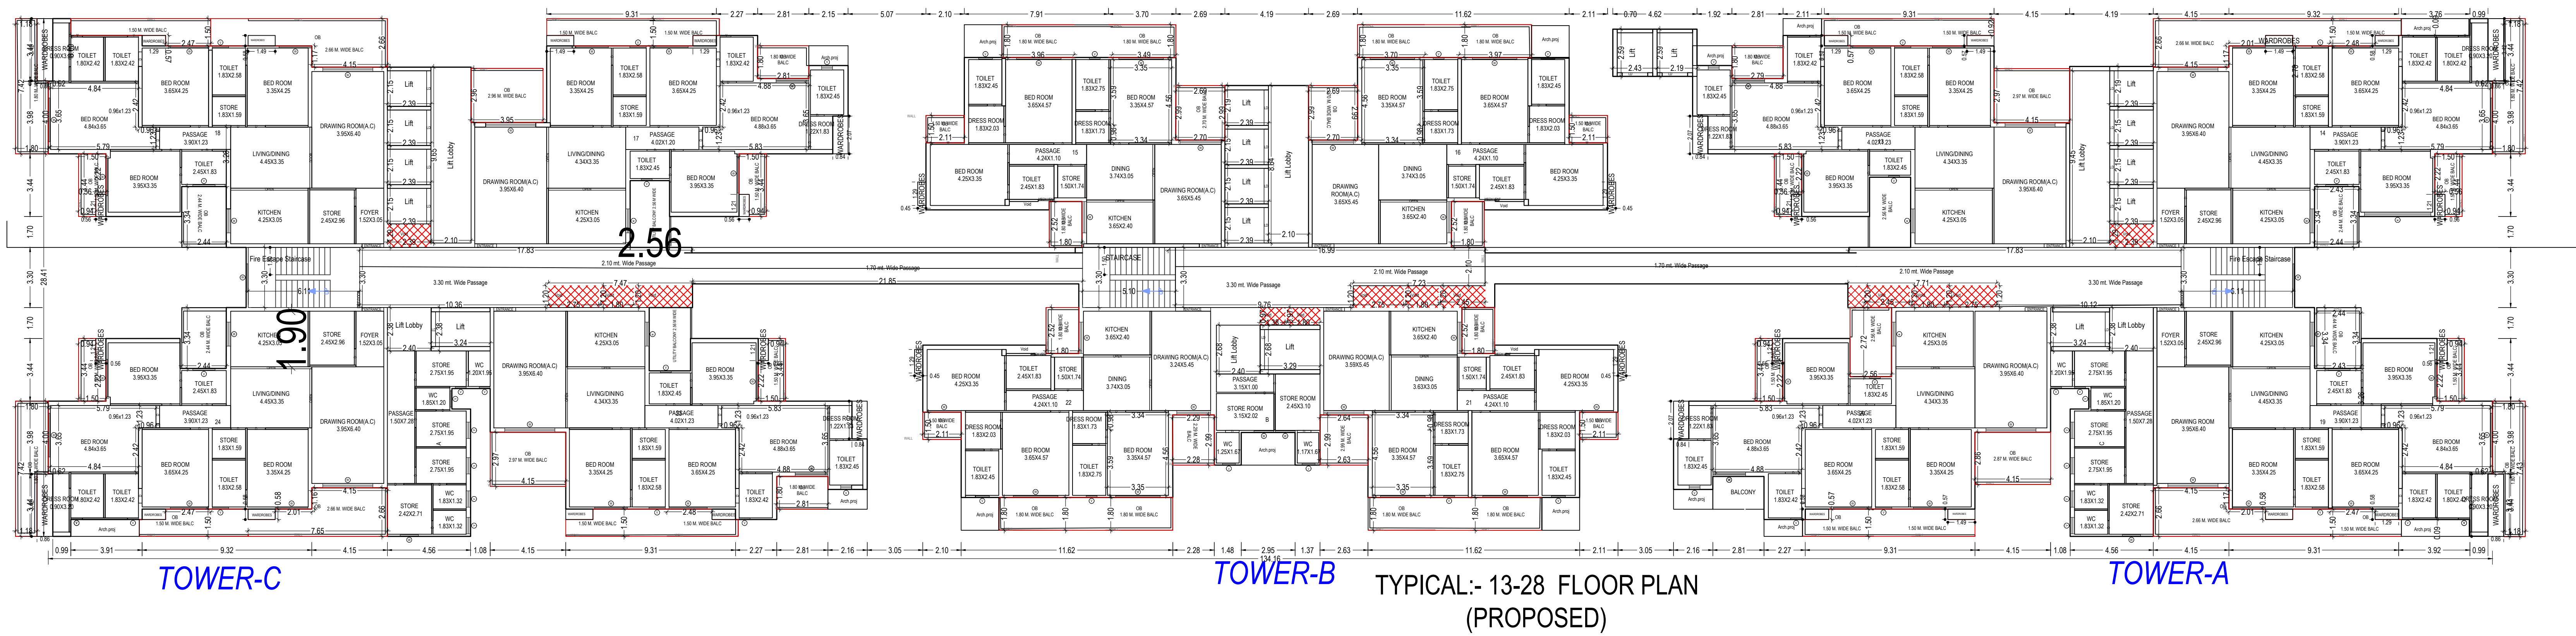

Note: - 1) This drawing is prepared as per the current prevailing Building Bye Laws.
2) If Map sanctioned is used for purpose anything other than stated in application will lead to rejection of Map.

Total Plot Area: -	16396.00	Total FAR Area: -	66001.00
Total Coverage Area: -	3002.11	Total BUA Area: -	118779.50

OWNER'S NAME AND SIGNATURE
RAMPRASTHA REAL ESTATE PVT
LTD kunalora@gmail.com.9811134242

ARCHITECT'S NAME AND SIGN
ROHIT DABAS
CA2016/78810



Building Plan Application Number
CDA/BP/22-23/1723
Sanctioned On
24 Sep 2023
Valid Till
27 Sep 2028

Approved By
Chandra Prakash Tripathi (Chief Architect and Town Planner/Additional S
Examined By
Nekram Rajput (Junior engineer)
Sanjay Mehrotra (Assistant Engineer)
Rajeev Ratan Shah (Town Planner/ Executive engineer)
Chandra Prakash Tripathi (Chief Architect and Town Planner/Additional S
Rajesh Kumar Singh (Secretary)

Rakesh Kumar Singh (Vice Chairman)

Total BUA Area: -	118779.5
-------------------	----------

The correctness and accuracy of Proposal Information and drawing is a responsibility of POR/owner. Accuracy of Scrutiny Report is subject to accuracy of end-user provided data. 3rd party software/hardware/services, etc. SoftTech Engineers Ltd. is not liable for any damages which may arise from use, or inability to use the Application. Texts printed in *Italics* and *Blue* color are user inputs, which are not verified and not generated by scrutiny software.

Balcony Calculations Table					
FLOOR	SIZE	AREA	TOTAL AREA		
FIRST FLOOR PLAN	150 X 330 X 1 X 1	5.06	470.16		
	150 X 330 X 1 X 1	3.94			
	150 X 340 X 1 X 1	17.56			
	150 X 211 X 1 X 1	12.64			
	150 X 330 X 1 X 1	35.28			
	180 X 268 X 1 X 1	52.98			
	287 X 765 X 1 X 1	61.80			
	180 X 743 X 1 X 1	33.72			
	180 X 261 X 2 X 1	10.12			
	180 X 232 X 1 X 1	16.16			
	180 X 31 X 1 X 1	35.68			
	298 X 415 X 1 X 1	12.36			
	180 X 306 X 2 X 1	14.28			
	287 X 415 X 1 X 1	11.89			
	180 X 743 X 1 X 1	11.28			
	244 X 334 X 1 X 1	32.60			
	183 X 272 X 1 X 1	4.96			
	180 X 279 X 1 X 1	5.02			
	180 X 337 X 2 X 1	14.26			
	297 X 356 X 1 X 1	11.71			
	270 X 289 X 2 X 1	16.10			
	297 X 415 X 1 X 1	12.33			
	287 X 415 X 1 X 1	8.07			
	264 X 276 X 1 X 1	7.26			
	229 X 276 X 1 X 1	6.30			
	TYPICAL 2/3R FLOOR PLAN	150 X 330 X 1 X 2	13.56	1084.68	
		150 X 344 X 3 X 2	93.94		
150 X 304 X 2 X 2		456.56			
150 X 211 X 4 X 2		319.28			
150 X 330 X 1 X 2		37.68			
287 X 765 X 1 X 2		160.80			
180 X 742 X 3 X 2		876.72			
183 X 281 X 2 X 2		263.12			
180 X 232 X 1 X 2		470.16			
180 X 317 X 1 X 2		693.68			
298 X 415 X 1 X 2		321.10			
180 X 336 X 2 X 2		37.10			
287 X 415 X 1 X 2		301.14			
180 X 743 X 1 X 2		292.76			
244 X 334 X 1 X 2		647.60			
SERVICE FLOOR PLAN	183 X 272 X 1 X 2	128.96			
	180 X 279 X 1 X 2	130.42			
	180 X 337 X 2 X 2	270.76			
	297 X 356 X 1 X 2	394.56			
	270 X 289 X 2 X 2	416.60			
	287 X 415 X 1 X 2	350.58			
	264 X 276 X 1 X 2	148.76			
	229 X 276 X 1 X 2	163.80			
	150 X 330 X 1 X 1	5.06	417.18		
	150 X 330 X 1 X 1	35.64			
	150 X 340 X 1 X 1	17.56			
	150 X 211 X 1 X 1	12.64			
	150 X 330 X 1 X 1	35.28			
	287 X 765 X 1 X 1	61.80			
	180 X 742 X 3 X 1	33.72			
180 X 261 X 2 X 1	10.12				
180 X 232 X 1 X 1	16.16				
180 X 317 X 1 X 1	26.68				
298 X 415 X 1 X 1	12.36				
180 X 306 X 2 X 1	14.28				
287 X 415 X 1 X 1	11.89				
180 X 743 X 1 X 1	11.26				
244 X 334 X 1 X 1	32.60				
183 X 272 X 1 X 1	4.96				
180 X 279 X 1 X 1	5.02				
180 X 337 X 2 X 1	14.26				
297 X 356 X 1 X 1	11.71				
270 X 289 X 2 X 1	16.10				
297 X 415 X 1 X 1	12.33				
287 X 415 X 1 X 1	8.07				
264 X 276 X 1 X 1	7.26				
229 X 276 X 1 X 1	6.30				
TERRACE FLOOR PLAN	150 X 330 X 1 X 1	5.06	417.10		
	150 X 344 X 3 X 1	93.94			
	150 X 304 X 2 X 1	17.56			
	150 X 211 X 1 X 1	12.64			
	150 X 330 X 1 X 1	35.28			
	287 X 765 X 1 X 1	61.80			
	180 X 742 X 3 X 1	33.72			
	180 X 261 X 2 X 1	10.12			
	180 X 232 X 1 X 1	16.16			
	180 X 317 X 1 X 1	26.68			
	180 X 743 X 1 X 1	11.26			
	244 X 334 X 1 X 1	32.60			
	183 X 272 X 1 X 1	4.96			
	180 X 279 X 1 X 1	5.02			
	180 X 337 X 2 X 1	14.26			
297 X 356 X 1 X 1	11.71				
270 X 289 X 2 X 1	16.10				
297 X 415 X 1 X 1	12.33				
287 X 415 X 1 X 1	8.07				
264 X 276 X 1 X 1	7.26				
229 X 276 X 1 X 1	6.30				
Total			1215.12		

StarCase Checks (Table 9a-1)						
Floor Name	Star/Case Name	Flight Width	Tread Width	Riser Height	Rating Ht.	
LOWER BASEMENT FLOOR PLAN	STARCASE	150	0.300	0.005	1.00	
	STARCASE	150	0.300	0.000	1.00	
	STARCASE	150	0.300	0.000	1.00	
UPPER BASEMENT FLOOR PLAN	STARCASE	150	0.300	0.005	1.00	
	STARCASE	150	0.300	0.000	1.00	
	STARCASE	150	0.300	0.000	1.00	
STILL FLOOR PLAN	Fire Escape Staircase	150	0.300	0.116	1.100	
	Staircase	150	0.300	0.116	1.100	
	STARCASE	150	0.300	0.121	1.000	
	STARCASE	150	0.300	0.121	1.200	
	STARCASE	150	0.300	0.091	1.000	
	STARCASE	150	0.300	0.128	1.000	
	STARCASE	150	0.300	0.128	1.200	
	STARCASE	150	0.300	0.129	1.000	
FIRST FLOOR PLAN	Fire Escape Staircase	150	0.300	0.166	1.000	
	Fire Escape Staircase	150	0.300	0.166	1.000	
	STARCASE	150	0.300	0.140	1.000	
TYPICAL 2/38 FLOOR PLAN	STARCASE	150	0.300	0.130	1.100	
	Fire Escape Staircase	150	0.300	0.166	1.100	
	Staircase	150	0.300	0.166	1.100	
	STARCASE	150	0.300	0.166	1.100	
	STARCASE	150	0.300	0.140	1.400	
	Fire Escape Staircase	150	0.300	0.116	1.100	
SERVICE FLOOR PLAN	Fire Escape Staircase	150	0.300	0.116	1.100	
	Staircase	150	0.300	0.116	1.100	
	STARCASE	150	0.300	0.116	1.100	
	STARCASE	150	0.300	0.116	1.100	
	STARCASE	150	0.300	0.116	1.100	
	STARCASE	150	0.300	0.116	1.100	
TERRACE FLOOR PLAN	STARCASE	150	0.300	0.000	1.000	
	STARCASE	150	0.300	0.000	1.000	
	STARCASE	150	0.300	0.000	1.000	

Global Health Trends																											
Region		Year		Age Group		Gender		Ethnicity		Religion		Marital Status		Education		Occupation		Income		Health		Lifestyle		Social			
Region	Year	Age Group	Gender	Ethnicity	Religion	Marital Status	Education	Occupation	Income	Health	Lifestyle	Social	Environment	Other	Region	Year	Age Group	Gender	Ethnicity	Religion	Marital Status	Education	Occupation	Income	Health	Lifestyle	Social
North America	2010	20-29	Male	White	Protestant	Married	High School	Teacher	\$45,000	Good	Active	Religious	Suburban	None	North America	2010	30-39	Female	Black	Catholic	Single	College	Nurse	\$35,000	Fair	Sedentary	Secular
North America	2010	40-49	Male	Hispanic	Catholic	Married	High School	Construction	\$25,000	Fair	Active	Religious	Suburban	None	North America	2010	50-59	Female	White	Protestant	Married	College	Manager	\$55,000	Good	Active	Religious
North America	2010	60-69	Male	Black	Catholic	Married	High School	Construction	\$25,000	Fair	Active	Religious	Suburban	None	North America	2010	70-79	Female	White	Protestant	Married	College	Manager	\$55,000	Good	Active	Religious
North America	2010	80-89	Male	White	Protestant	Married	High School	Construction	\$25,000	Fair	Active	Religious	Suburban	None	North America	2010	90-99	Female	White	Protestant	Married	College	Manager	\$55,000	Good	Active	Religious
North America	2010	100-109	Male	White	Protestant	Married	High School	Construction	\$25,000	Fair	Active	Religious	Suburban	None	North America	2010	110-119	Female	White	Protestant	Married	College	Manager	\$55,000	Good	Active	Religious
North America	2010	120-129	Male	White	Protestant	Married	High School	Construction	\$25,000	Fair	Active	Religious	Suburban	None	North America	2010	130-139	Female	White	Protestant	Married	College	Manager	\$55,000	Good	Active	Religious
North America	2010	1120-1129	Male	White	Protestant	Married	High School	Construction	\$25,000	Fair	Active	Religious	Suburban	None	North America	2010	1130-1139	Female	White	Protestant	Married	College	Manager	\$55,000	Good	Active	Religious
North America	2010	1140-1149	Male	White	Protestant	Married	High School	Construction	\$25,000	Fair	Active	Religious	Suburban	None	North America	2010	1150-1159	Female	White	Protestant	Married						

Chandra Pr

e⁺ color are user inputs, which are not verified and not gene

