

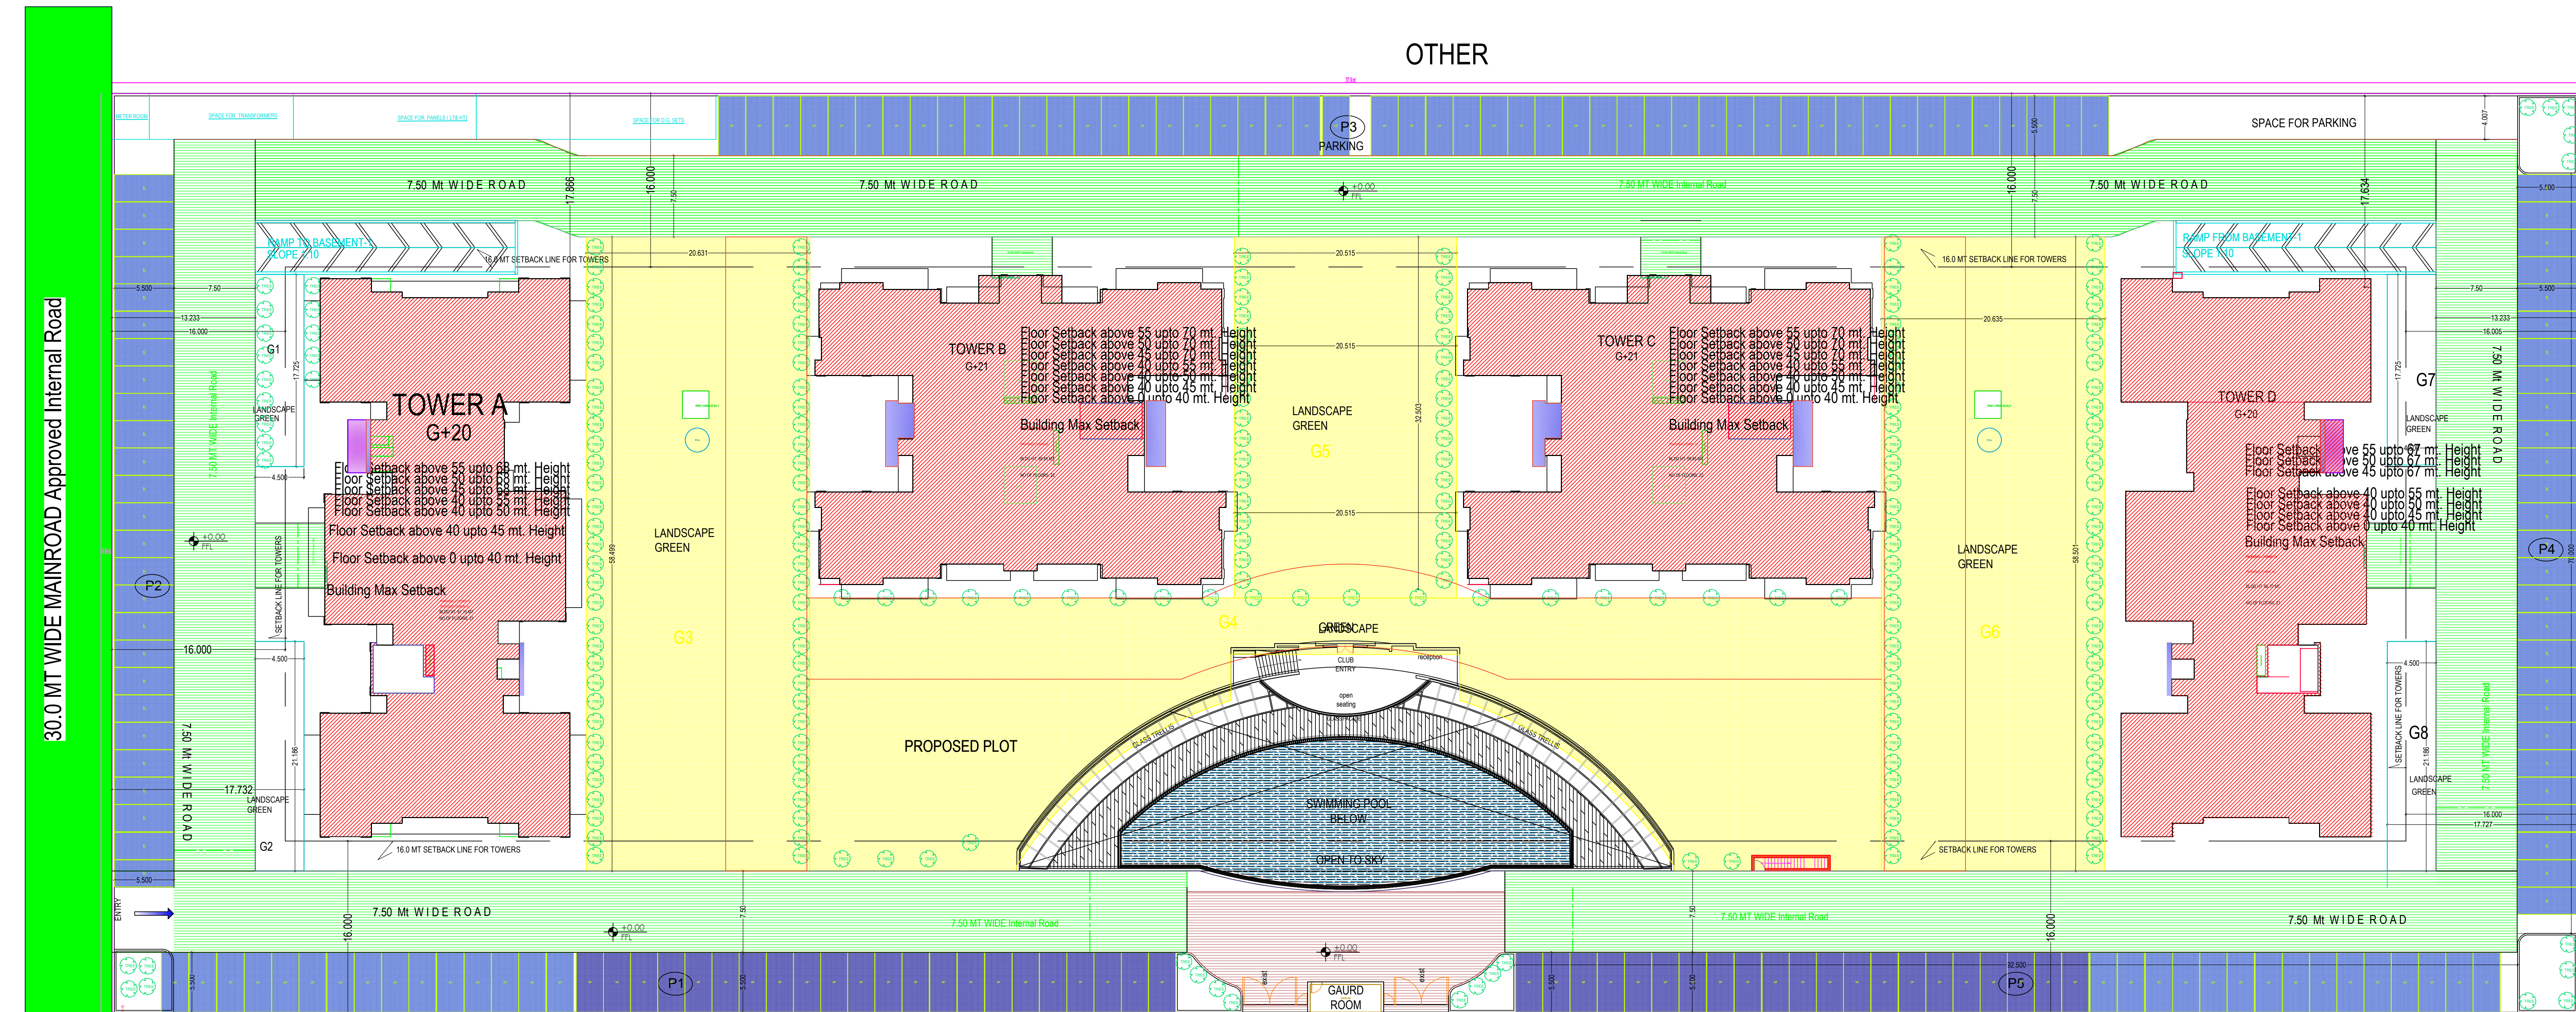


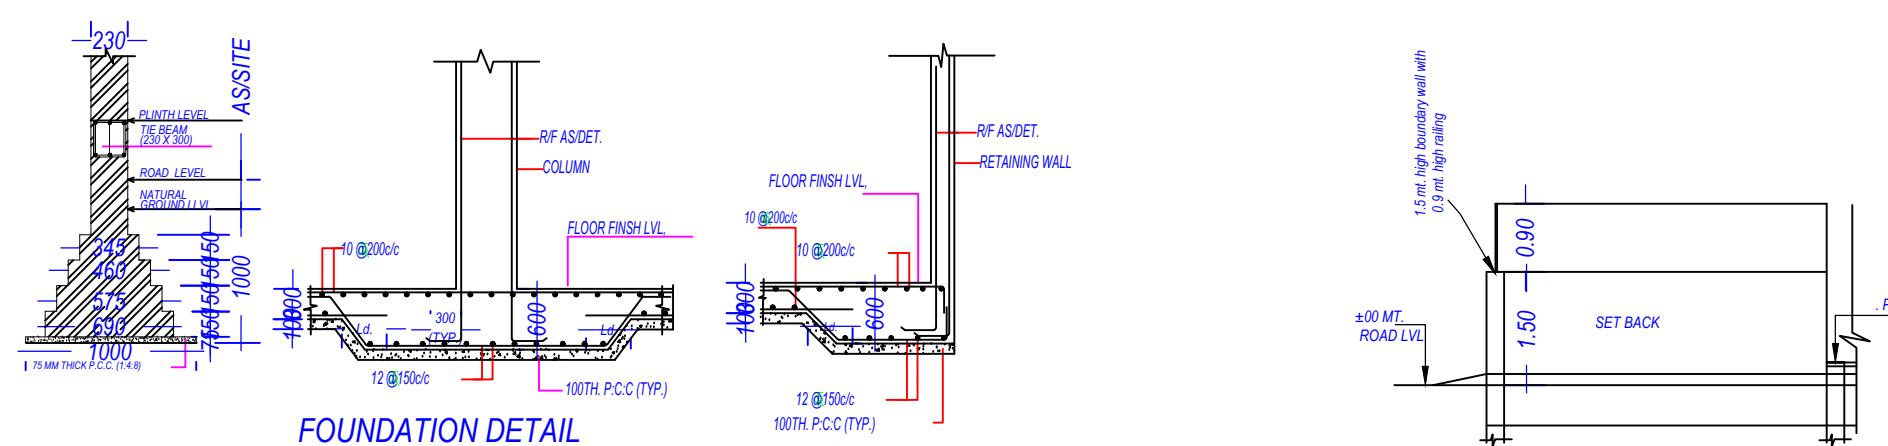

File No	LDASBP/22-23/209	Sheet	1/25
Submission Date	2022-10-09	Scale	1/100
AREA STATEMENT	VERSION NO: 1.0.02 VERSION DATE: 12/10/2022		
PROJECT DETAIL	PROJECT NAME: Residential Group Housing Plot Use: Residential Authority Class: Category A Plot Sub Use: Group Housing Authority Grade: Development Authority (DA) Development Plan: APJ Area Sushant City Land Use Zone: Residential Use Zone Project Type: Building Permission Land Sub Use Zone: Residential Zone Nature of Development: NEW Layout Type: NA		
AREA DETAILS	Sq.Mts.		
1. Area of Plot As per record	19348.00		
2. Document Area	19348.79		
3. As per site condition	19348.79		
4. Area of Plot Considered	19348.79		
5. Deduction for	0.00		
(a) Proposed roads	0.00		
(b) Any reservations	0.00		
Total (a + b)	0.00		
6. Net Area of plot (1 - 2) AREA OF PLOT	19348.79		
7. Green and open space	4885.26		
8. Plot Area For Coverage	19348.79		
9. Plot Area For FAR	19348.79		
10. Perm. FAR Area (2.50)	48371.97		
11. Perm. Paid FAR Area (1.25)	24185.99		
12. Total Perm. FAR Area (3.75)	72557.96		
13. Total Paid Proposed FAR Area	24074.01		
14. Permissible Coverage Area (35.00 %)	6773.08		
15. Proposed Coverage Area (18.46 %)	3572.49		
16. Total Prop. Coverage Area (18.46 %)	3572.49		
17. Balance coverage area (16.54 %)	3199.59		
Proposed Area at:	Proposed F.S.I	Existing F.S.I	
Lower Basement Floor	11667.07	9.32	0.00
Upper Basement Floor	12034.36	0.00	587.87
Ground Floor	4154.39	0.00	3366.90
First Floor	3993.75	0.00	3346.57
Second Floor	3993.75	0.00	3346.57
Third Floor	3993.75	0.00	3346.57
Fourth Floor	3993.75	0.00	3346.57
Fifth Floor	3993.75	0.00	3346.57
Sixth Floor	3993.75	0.00	3346.57
Seventh Floor	3993.75	0.00	3346.57
Eighth Floor	3993.75	0.00	3346.57
Ninth Floor	3993.75	0.00	3346.57
Tenth Floor	3993.75	0.00	3346.57
Eleventh Floor	3993.75	0.00	3346.57
Twelfth Floor	3993.75	0.00	3346.57
Thirteenth Floor	3993.75	0.00	3346.57
Fourteenth Floor	3993.75	0.00	3346.57
Fifteenth Floor	3993.75	0.00	3346.57
Sixteenth Floor	3993.75	0.00	3346.57
Seventeenth Floor	3993.75	0.00	3346.57
Eighteenth Floor	4036.79	0.00	3191.89
Nineteenth Floor	4036.79	0.00	3347.54
Twentieth Floor	3938.26	0.00	3267.92
Twentyfirst Floor	1521.90	0.00	1318.46
Terace Floor	436.48	0.00	81.00
Total Area	109707.42	0.00	72201.59
Accessory Use Area considered towards computation of FAR			89.63
Total FAR Area			72291.22
Accessory Use Area Added in Built Up Area			16.61
Total Built Up Area			109724.92
Proposed F.S.I. consumed			5.74
C. Tenement Statement			
4. Tenement Proposed At:			20.00
5. F.F.			389.00
6. All Floors			409
7. Total Tenements (3 + 4)			409
Parking Statement			
8. Parking Statement			8574.50
9. Total Tenements (3 + 4)			31457.10
10. Proposed Parking Space:			8574.50
11. Proposed Parking Space:			31457.10

Vehicle Type	No.	Reduced Road Parking (Increase of Plot Area surrendered FOC)	Area	No.	Area
Equivalent Car Space	-	-	-	706	9707.5
Motor Car	568	-	7810.00	706	9707.5
Motor Car	-	-	764.50	43	591.25
Other Parking	-	-	-	-	20952.10
Total	-	-	-	8574.50	31457.10

Tree Details (Table 3h)	Plot	Name	Regd	No. Of Trees	Prop
PROPOSED PLOT	97	Tree	232		
Green and open space Area					
GH					1731.54
G3					1268.75
G6					1269.05
G5					713.92

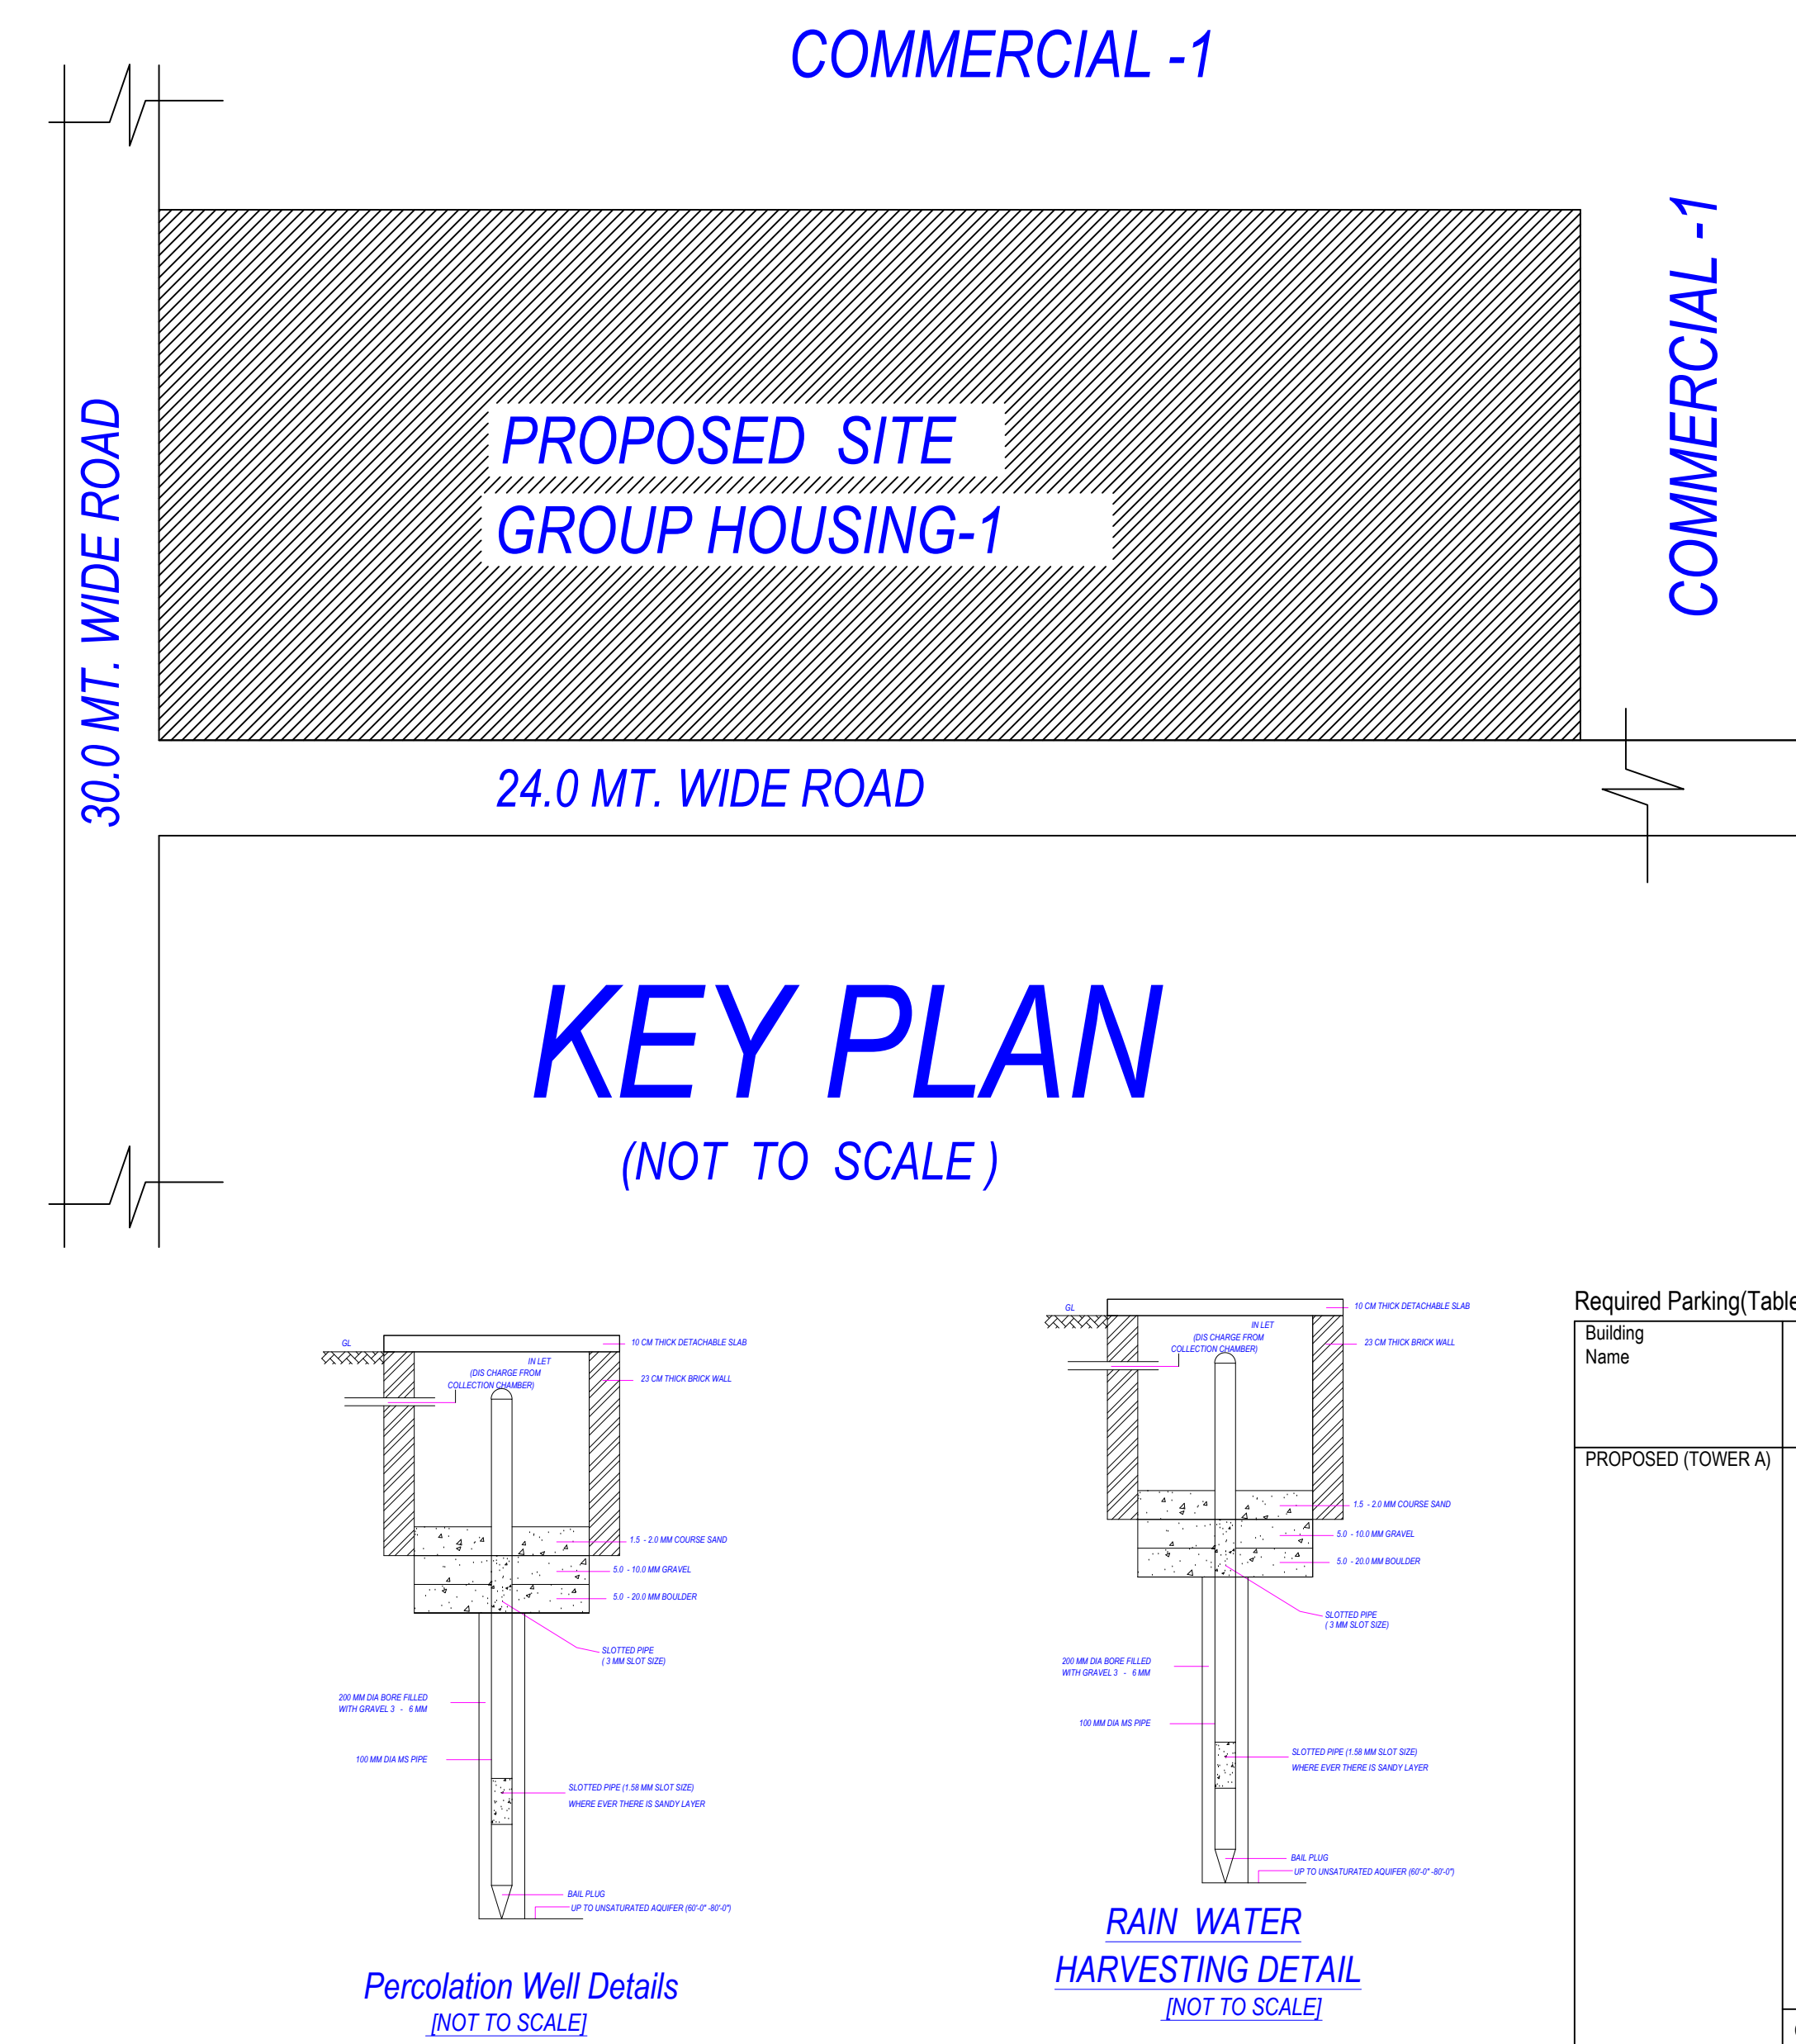


FAR & Unit Details																	
Building	No. of Same Bldg	Gross Built Up Area (Sq.Mt.)	Deductions From Gross BUA/Area in Sq.Mt.					Total Built Up Area (Sq.Mt.)	Deductions Area in Sq.Mt.					Proposed FAR Area (Sq.Mt.)	Total FAR Area (Sq.Mt.)	No. of Unit	
			Duct/Vent. Duct, Chock														
			Mummy	Lift	Lift Machine	Lobby	Balcony	Accessory use	Parted	Covered Area	Parking	Real	Amenities				
PROPOSED (TOWER A)	1	46505.79	57.88	45502.79	940.10	394.83	69.62	323.45	2754.49	449.43	53.50	9.02	21388.70	578.55	10647.66	121	
PROPOSED (TOWER B)	1	20165.45	45.78	20119.69	466.83	346.29	49.79	67.54	2294.07	0.00	45.38	0.00	18962.93	0.00	18962.93	84	
PROPOSED (TOWER C)	1	22965.18	3.93	22962.25	521.44	273.20	61.62	270.69	61.62	53.50	122.86	0.00	19892.93	0.00	19892.93	78	
PROPOSED (TOWER D)	1	20165.45	45.78	20119.69	466.83	346.29	49.79	67.54	2294.07	0.00	45.38	0.00	18962.93	0.00	18962.93	84	
Grand Total	4	109860.75	153.33	109707.42	2395.20	1360.60	220.82	1009.71	449.43	97.77	132.08	21388.70	578.55	72183.66	409		

RAGHAVA ARCHITECTS
Architecture-Structure-Interiors-Valuers-Vastu
HEAD OFFICE:
PLOT NO - C-8, SECOND FLOOR, COMMERCIAL MARKET
CHANDAN - 8, NINDAPURAM, CHANDAN UPI, HOUSA
(NEAR ST. THOMAS SCHOOL)
E mail - raghavaarchitects@gmail.com, Mob - 9610379115


Building Floor FAR Details									
Floor Name	PROPOSED (TOWER A)	PROPOSED (TOWER B)	PROPOSED (TOWER C)	PROPOSED (TOWER D)	Total				
Lower Basement Floor	11667.07	9.32	0.00	0.00	0.00	0.00	11667.07	9.32	0.00
Upper Basement Floor	12034.36	587.87	0.00	0.00	0.00	0.00	12034.36	587.87	0.00
Ground Floor	1097.27	936.43	922.01	799.10	1213.10	922.01	799.10	4154.39	3666.90
First Floor	1077.78	899.29	918.00	772.90	1079.97	901.48	918.00	772.90	3993.75
Second Floor	1077.78	899.29	918.00	772.90	1079.97	901.48	918.00	772.90	3993.75
Third Floor	1077.78	899.29	918.00	772.90	1079.97	901.48	918.00	772.90	3993.75
Fourth Floor	1077.78	899.29	918.00	772.90	1079.97	901.48	918.00	772.90	3993.75
Fifth Floor	1077.78	899.29	918.00	772.90	1079.97	901.48	918.00	772.90	3993.75
Sixth Floor	1077.78	899.29	918.00	772.90	1079.97	901.48	918.00	772.90	3993.75
Seventh Floor	1077.78	899.29	918.00	772.90	1079.97	901.48	918.00	772.90	3993.75
Eighth Floor	1077.78	899.29	918.00	772.90	1079.97	901.48	918.00	772.90	3993.75
Ninth Floor	1077.78	899.29	918.00	772.90	1079.97	901.48	918.00	772.90	3993.75
Tenth Floor	1077.78	899.29	918.00	772.90	1079.97	901.48	918.00	772.90	3993.75
Eleventh Floor	1077.78	899.29	918.00	772.90	1079.97	901.48	918.00	772.90	3993.75
Twelfth Floor	1077.78	899.29	918.00	772.90	1079.97	901.48	918.00	772.90	3993.75
Thirteenth Floor	1077.78	899.29	918.00	772.90	1079.97	901.48	918.00	772.90	3993.75
Fourteenth Floor	1077.78	899.29	918.00	772.90	1079.97	901.48	918.00	772.90	3993.75
Fifteenth Floor	1077.78	899.29	918.00	772.90	1079.97	901.48	918.00	772.90	3993.75
Sixteenth Floor	1077.78	899.29	918.00	772.90	1079.97	901.48	918.00	772.90	3993.75
Seventeenth Floor	1077.78	899.29	918.00	772.90	1079.97	901.48	918.00	772.90	3993.75
Eighteenth Floor	1077.78	899.29	918.00	772.90	1079.97	901.48	918.00	772.90	3993.75
Nineteenth Floor	1093.60	900.21	918.00	772.90	1094.92	901.51	918.00	772.90	4024.52
Twentieth Floor	1093.60	900.21	918.00	772.90	1094.92	901.51	918.00	772.90	4024.52
Twentyfirst Floor	0.00	0.00	760.95	699.23	0.00	0.00	760.95	699.23	1521.90
Terace Floor	119.85	0.00	98.37	0.00	119.85	0.00	98.37	0.00	436.48
Total	46505.79	19467.66	20165.45	16843.79	22962.25	19029.45	20165.45	16843.79	109707.42

Color Notes									
COLOR INDEX									
PLOT BOUNDARY									
ADJUTING ROAD									
PROPOSED CONSTRUCTION									
COMMON PLOT									
ROAD ALIGNMENT (ROAD WIDENING AREA)									
FUTURE I.P. SCHEME DEDUCTION AREA									
EXISTING (To be retained)									
EXISTING (To be demolished)									

Required Parking (Table 7a)									
Building Name									
PROPOSED (TOWER A)									

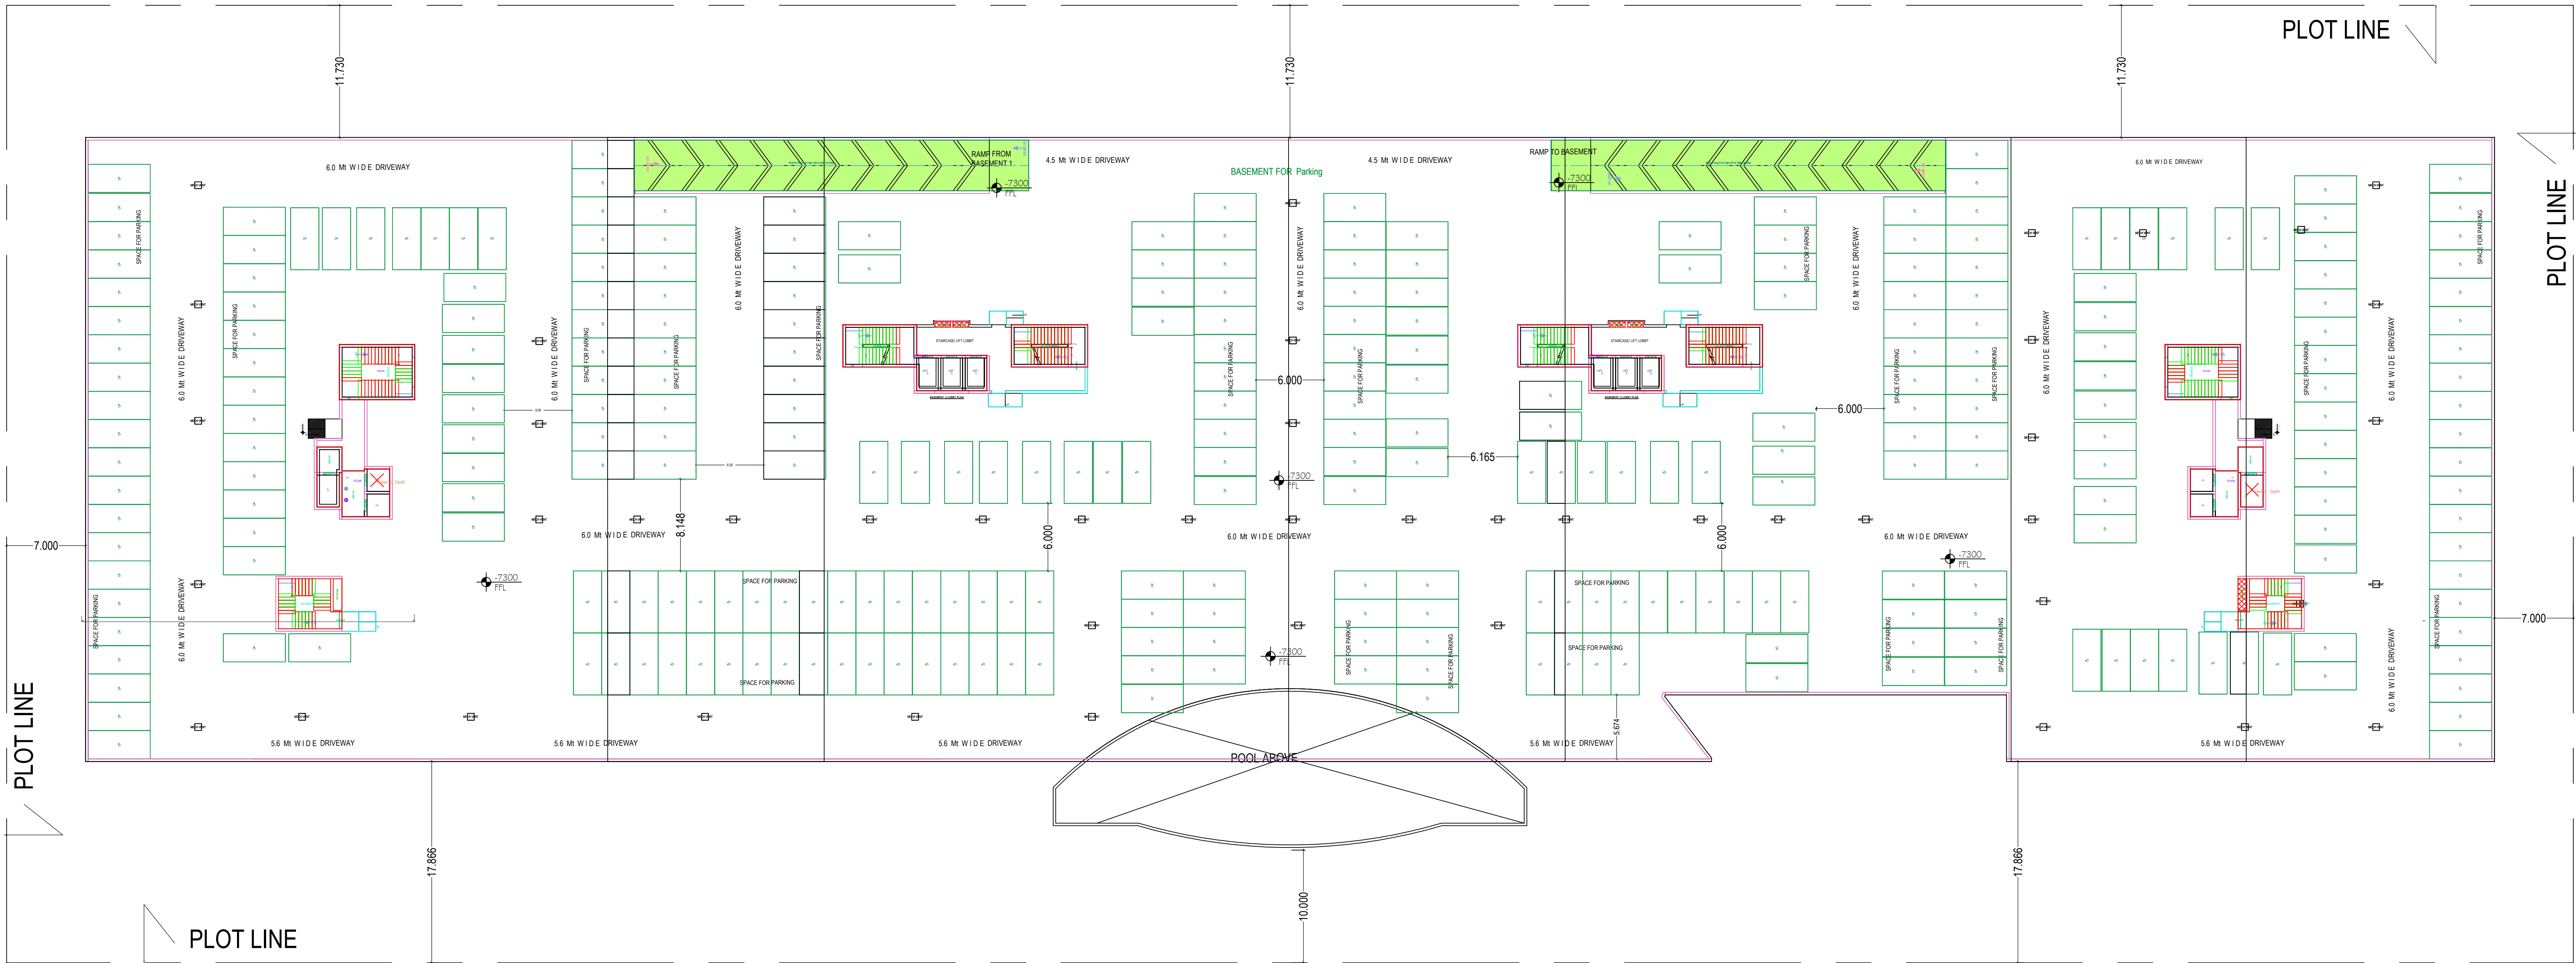

LOWER BASEMENT FLOOR PLAN
(Proposed)
(SCALE 1:100)

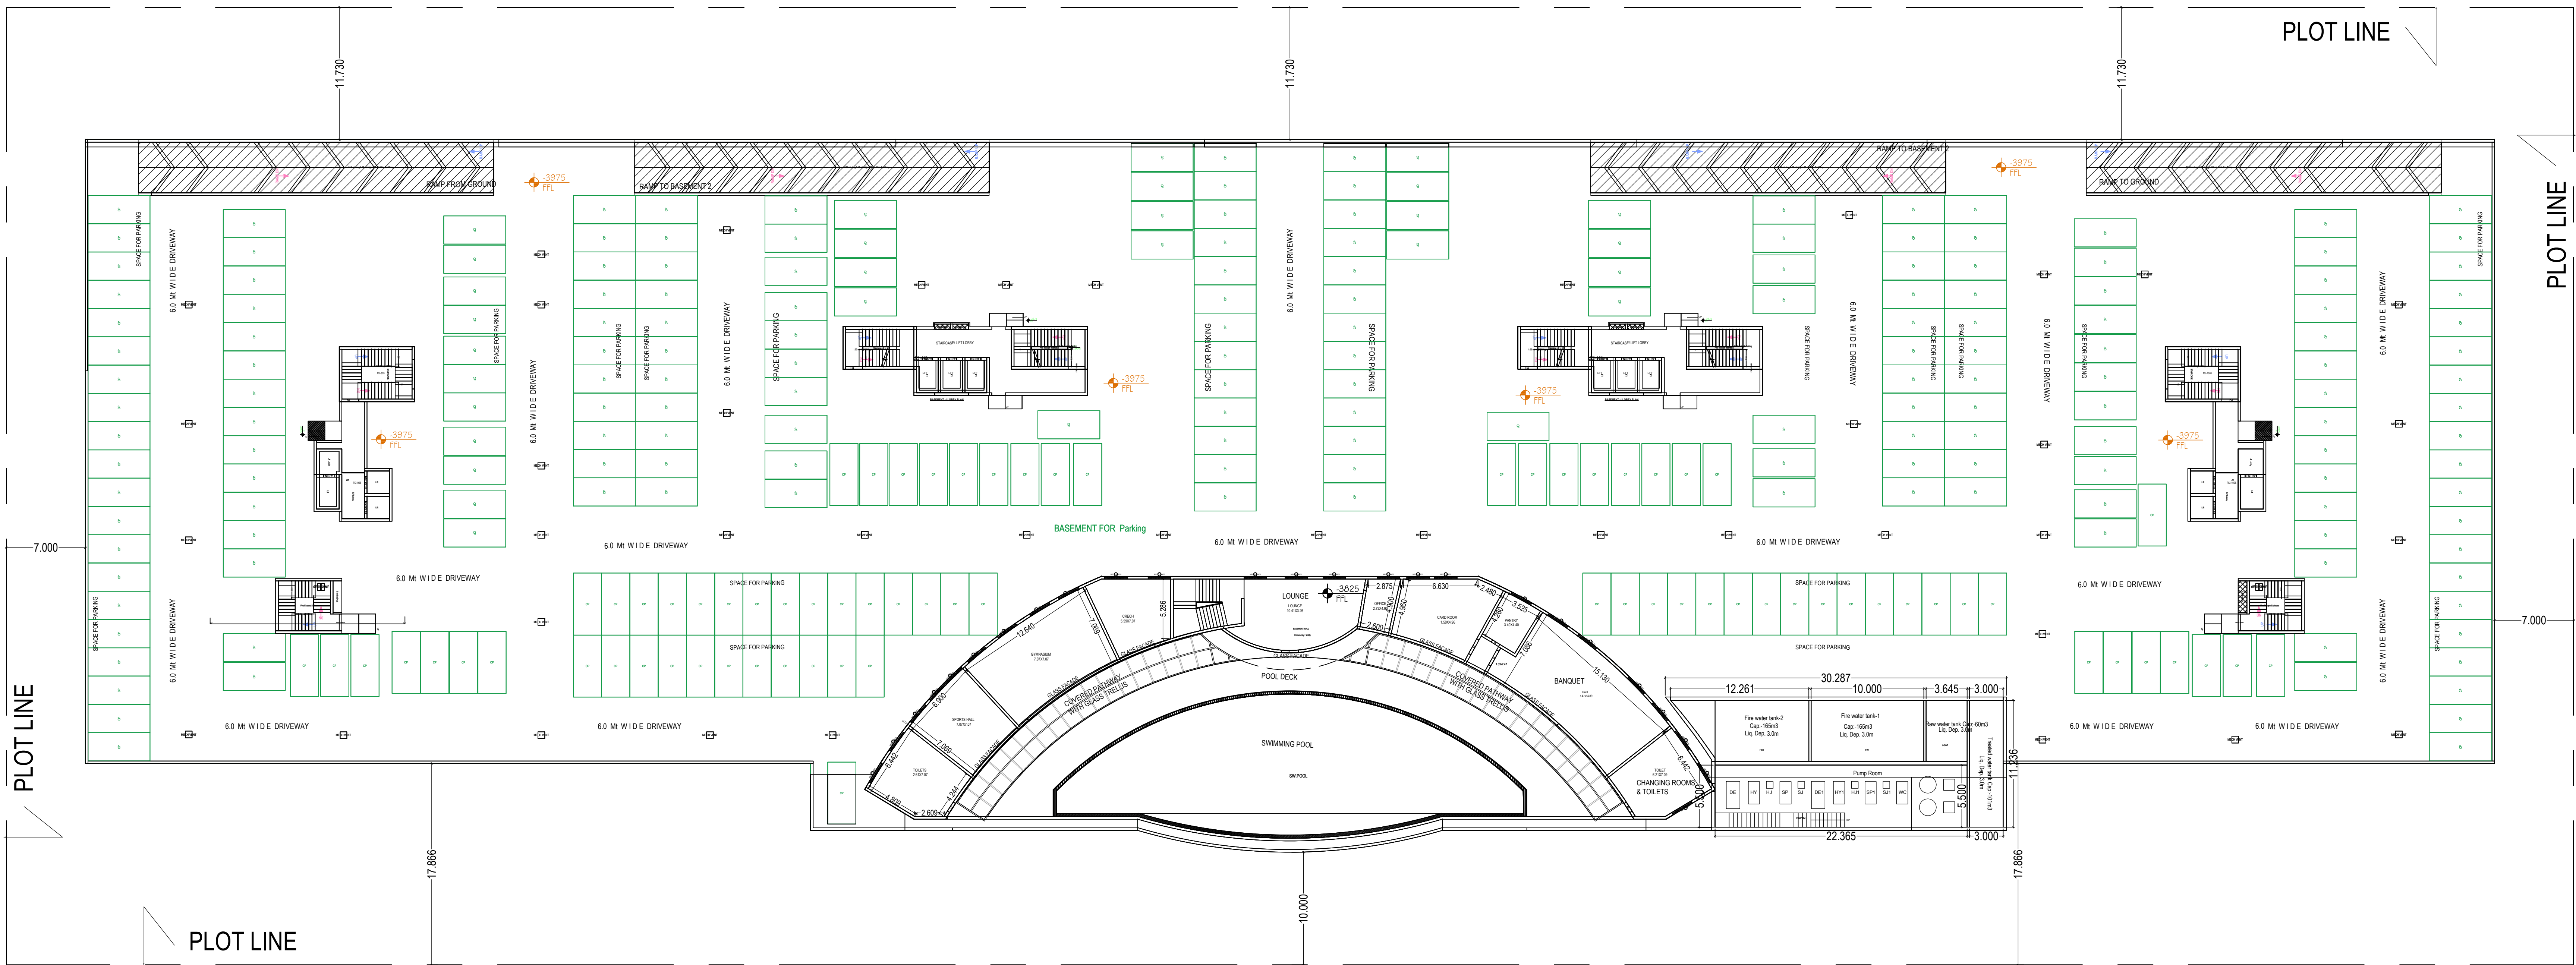


UPPER BASEMENT FLOOR PLAN
(Proposed)
(SCALE 1:100)

Note: - 1) This drawing is prepared as per the current prevailing Building Bye Laws.
2) If Map sanctioned is used for purpose anything other than stated in application will lead to rejection of Map.


ISO_A0_(841.00_x_1189.00_MM)

Total Plot Area: -	19348.79	Total FAR Area: -	72201.59
Total Coverage Area: -	3572.49	Total BUA Area: -	109707.42


OWNER'S NAME AND SIGNATURE ORO INFRA DEVELOPERS LLP.dineshpandey@orogroup.in.7007292551	
ARCHENG'S NAME AND SIGNATURE Rajneesh Kumar CA2017/86949	INEER
Lucknow Development Authority	
	
	
Building Plan Application Number LDA/BP/22-23/2209	
Sanctioned On 31 Oct 2022	
Valid Till 08 Feb 2028	
Approved By Vice Chairman (Vice Chairman)	
Examined By Atul Sharma (Junior engineer)	
Rajesh Sharma (Assistant Engineer)	
Bhupendra Veer Singh (Executive engineer)	
Nitin Mital (Chief Town Planner)	
Pawan kumar Gangwar (Secretary)	
Vice Chairman (Vice Chairman)	

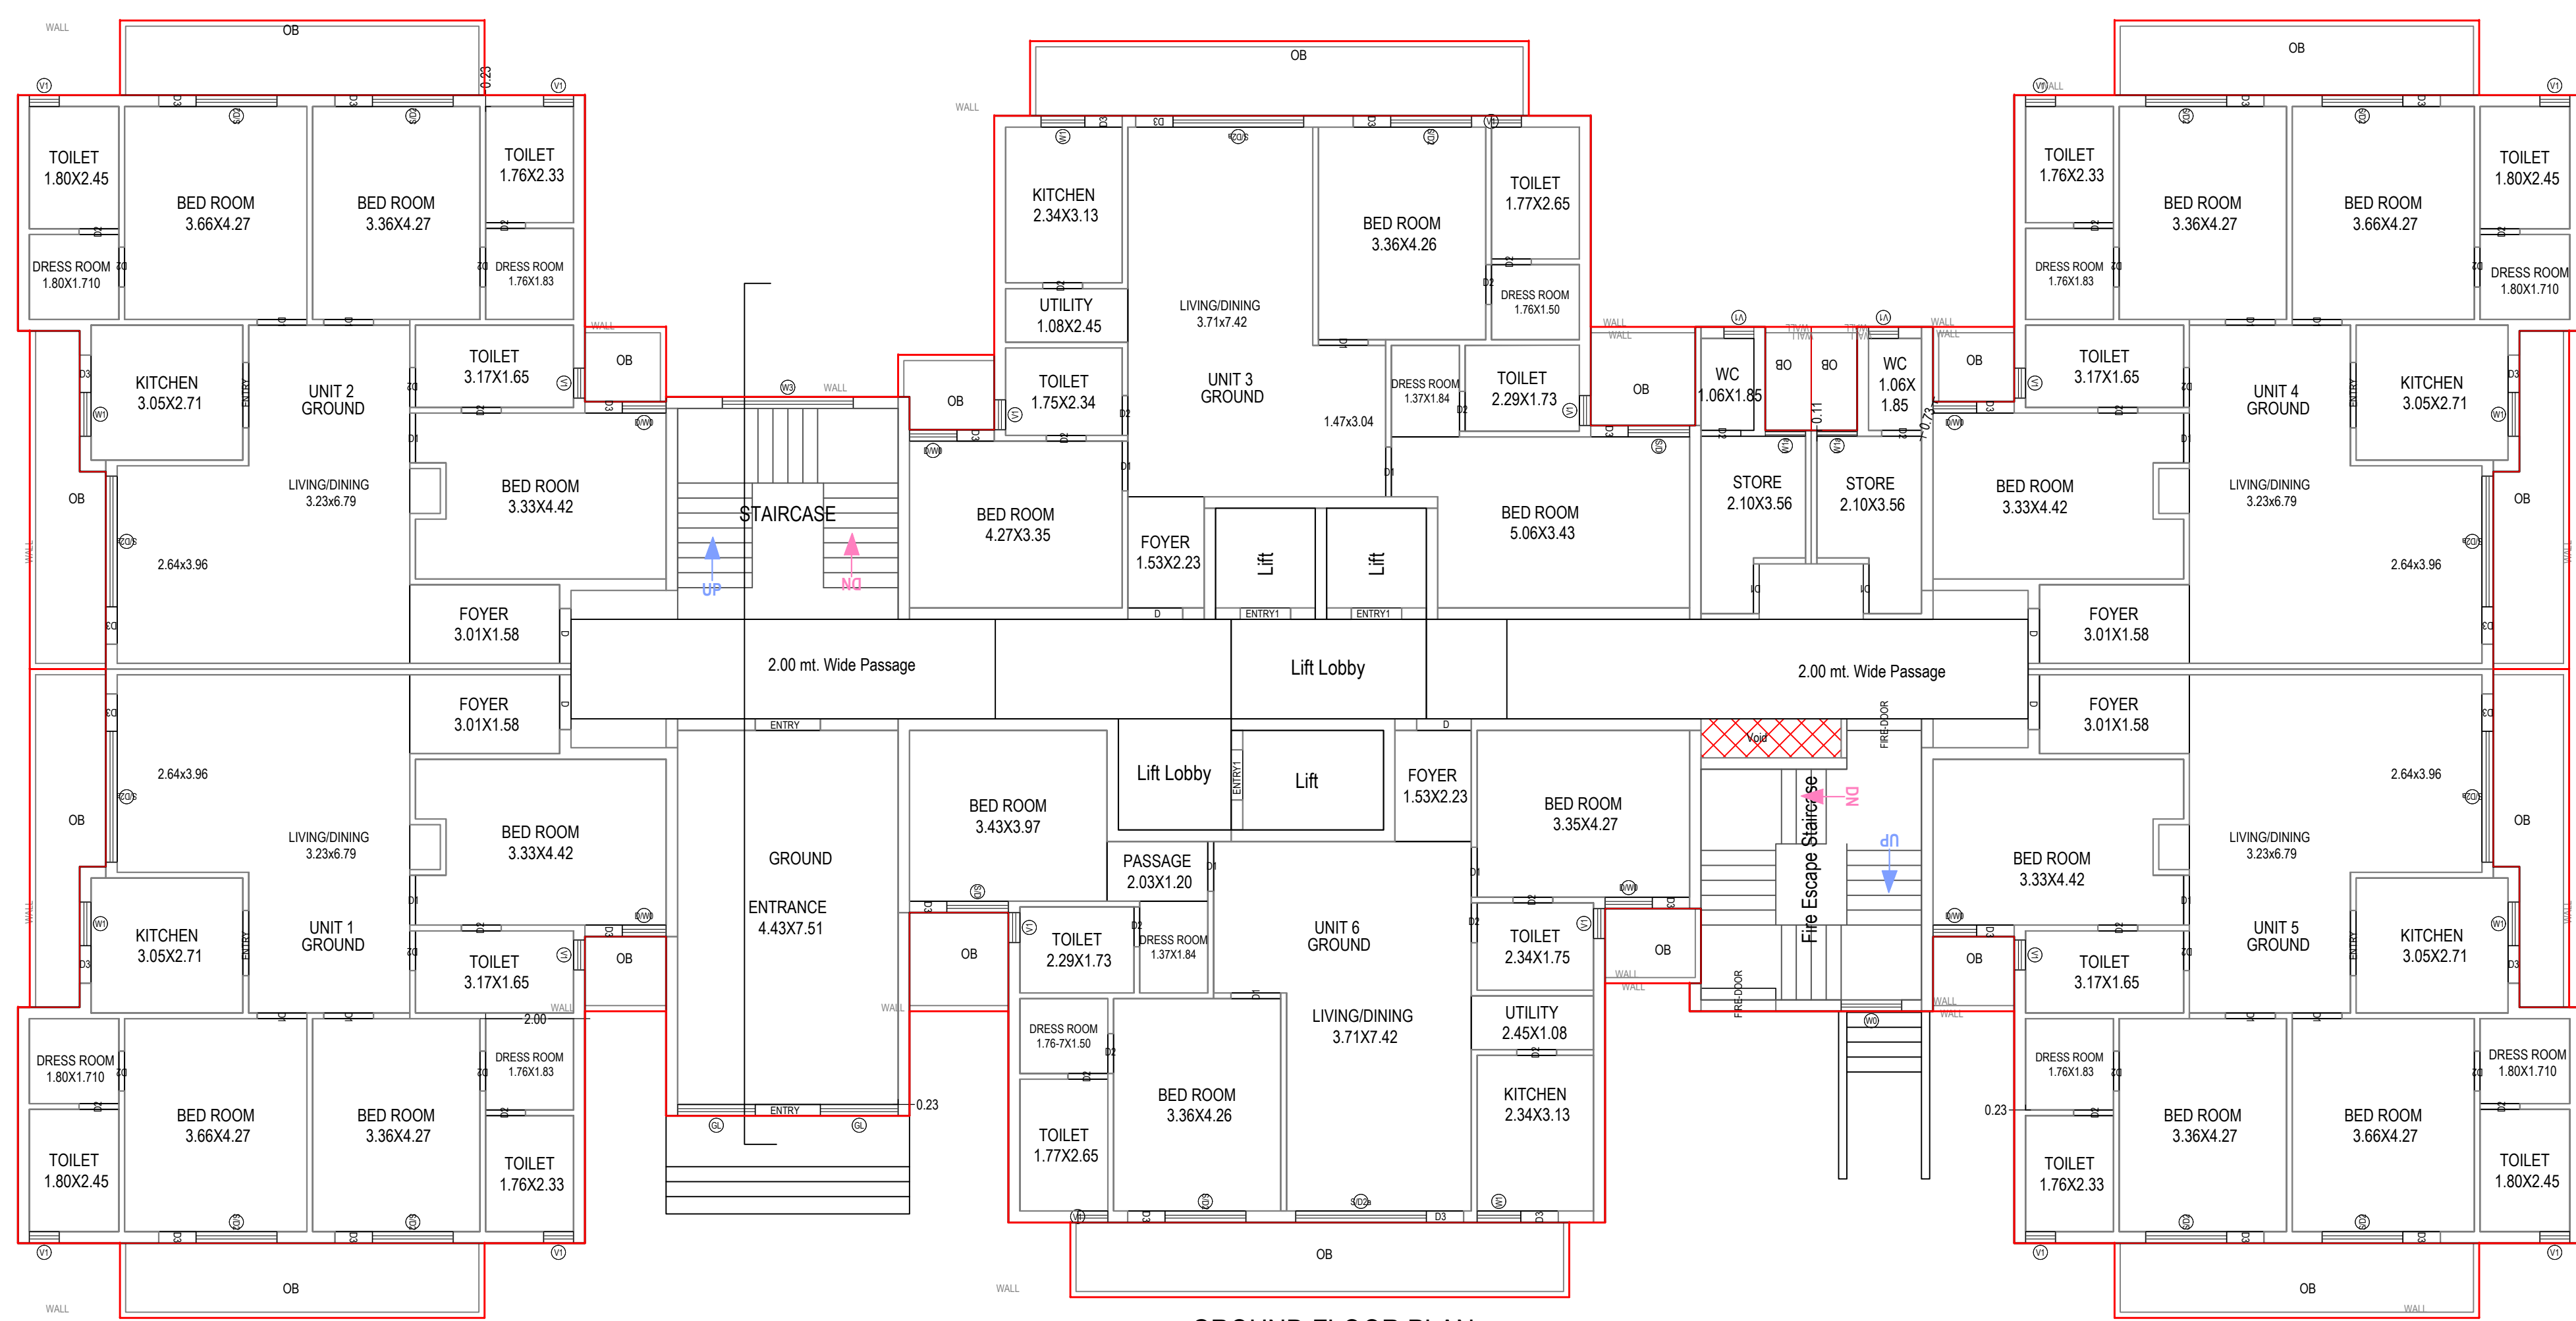


GROUND FLOOR PLAN
(Proposed)
(SCALE 1:100)

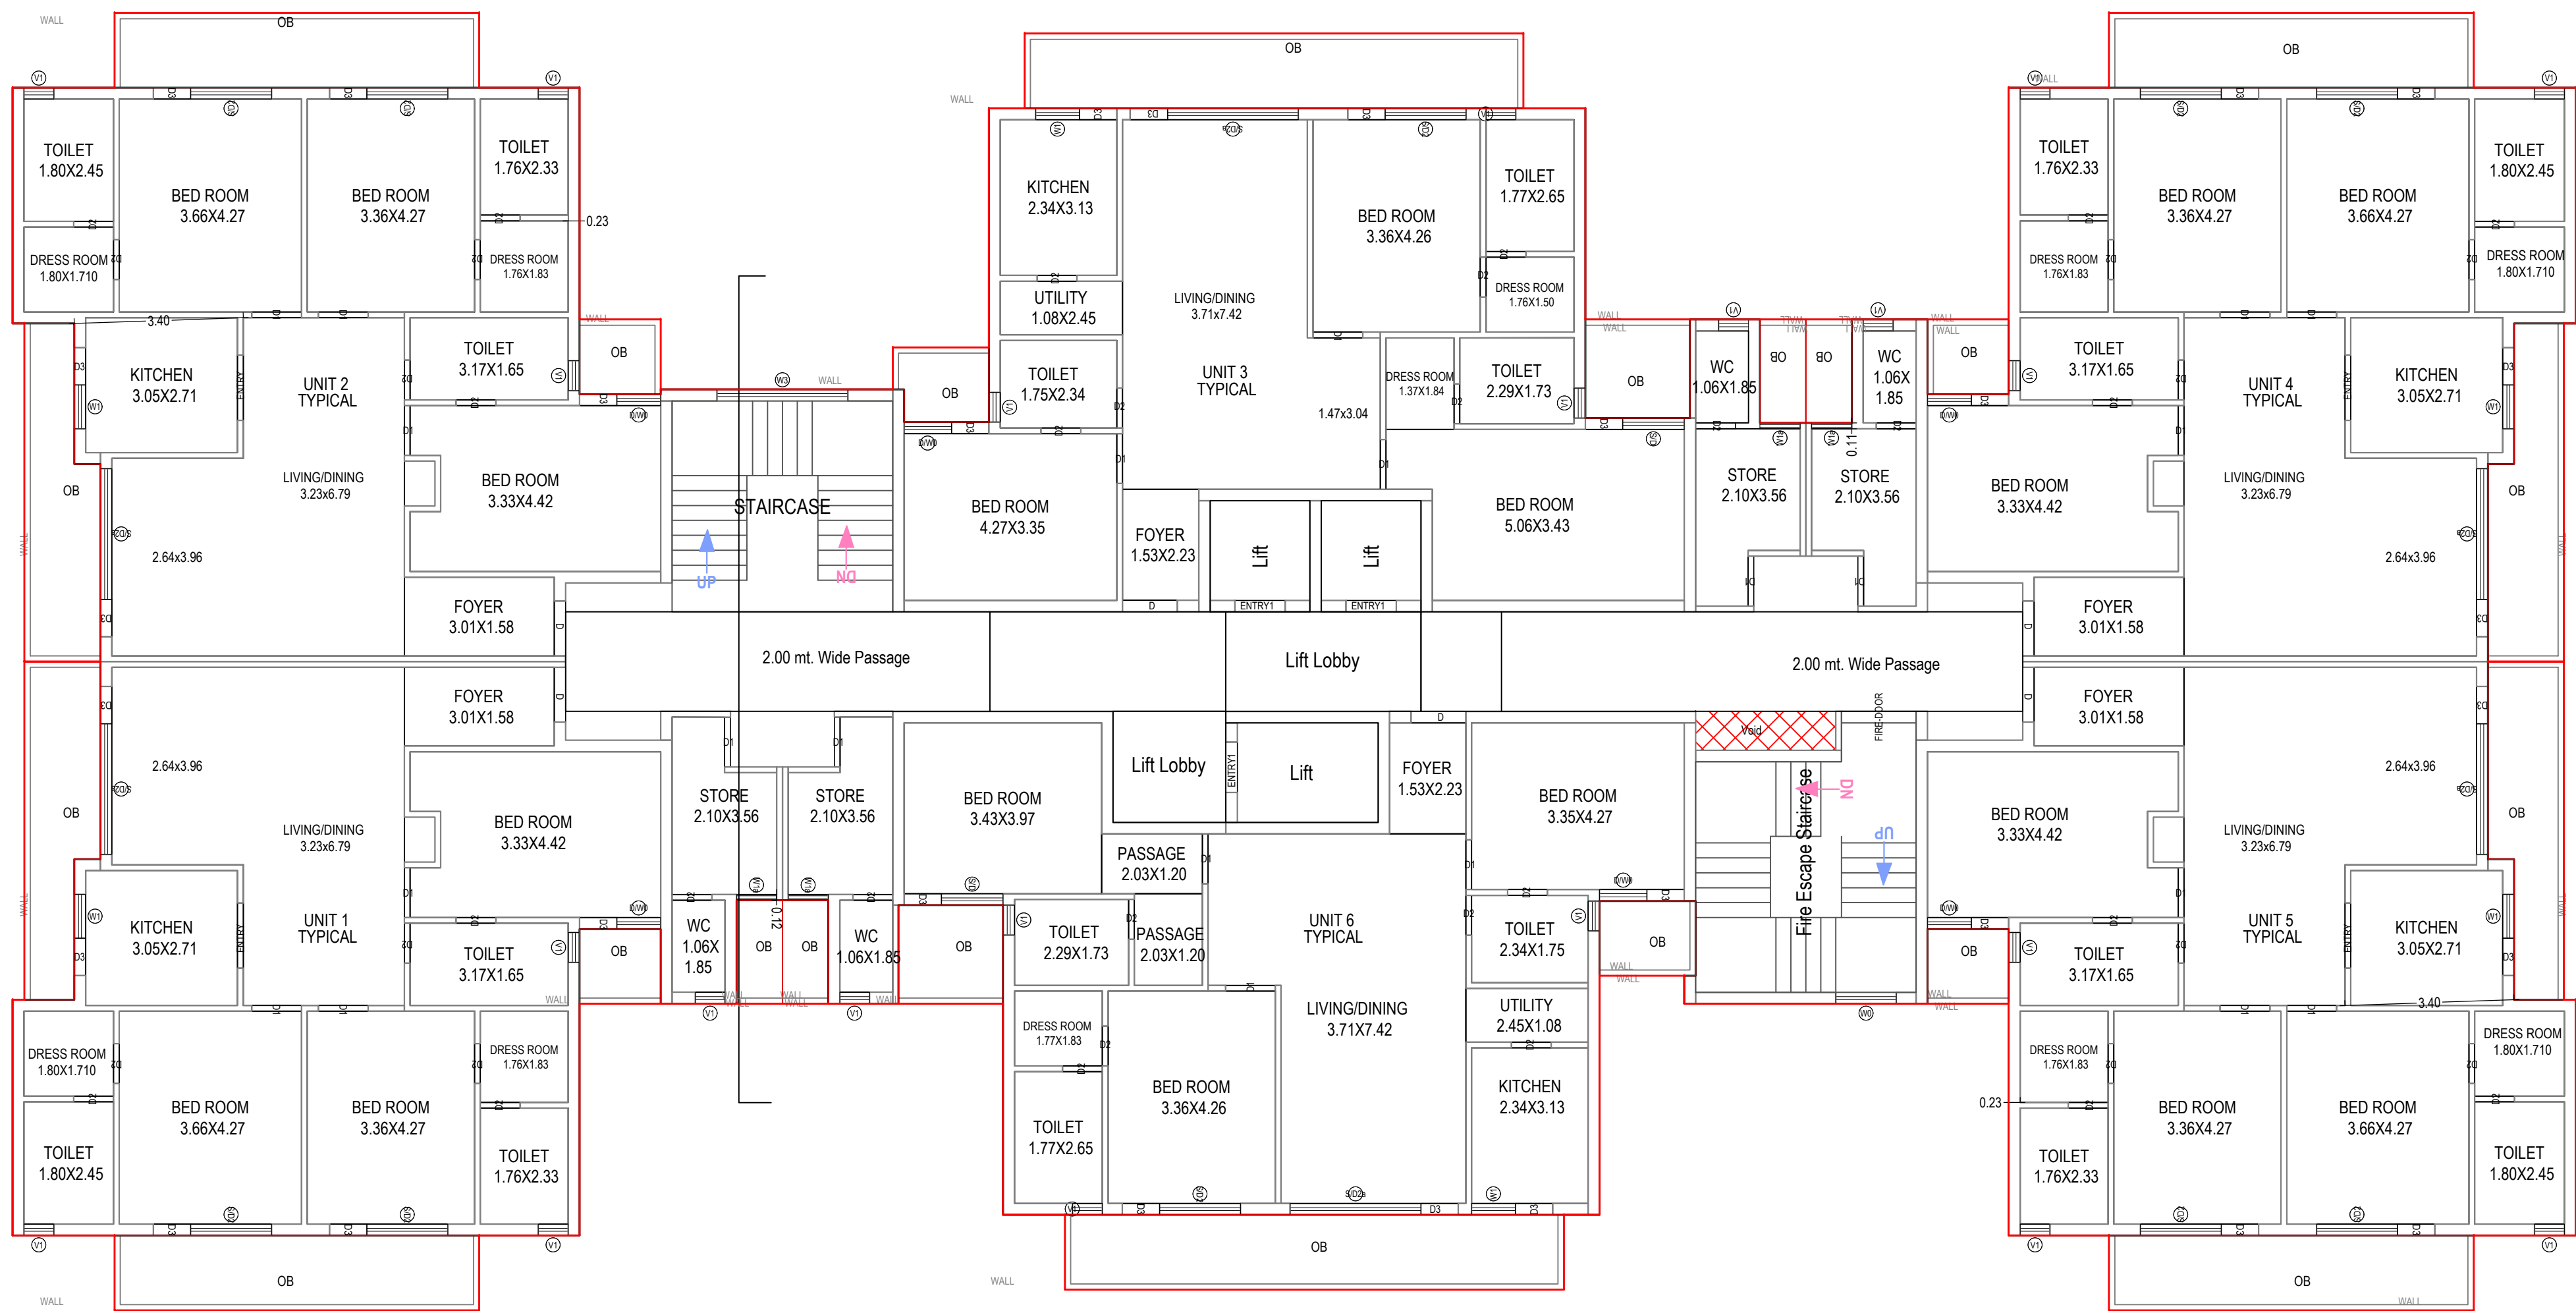

TYPICAL -1,2,3,4,5,6,7,8,9,10,11,12,13,14,15,16,17 FLOOR PLAN
(Proposed)
(SCALE 1:100)

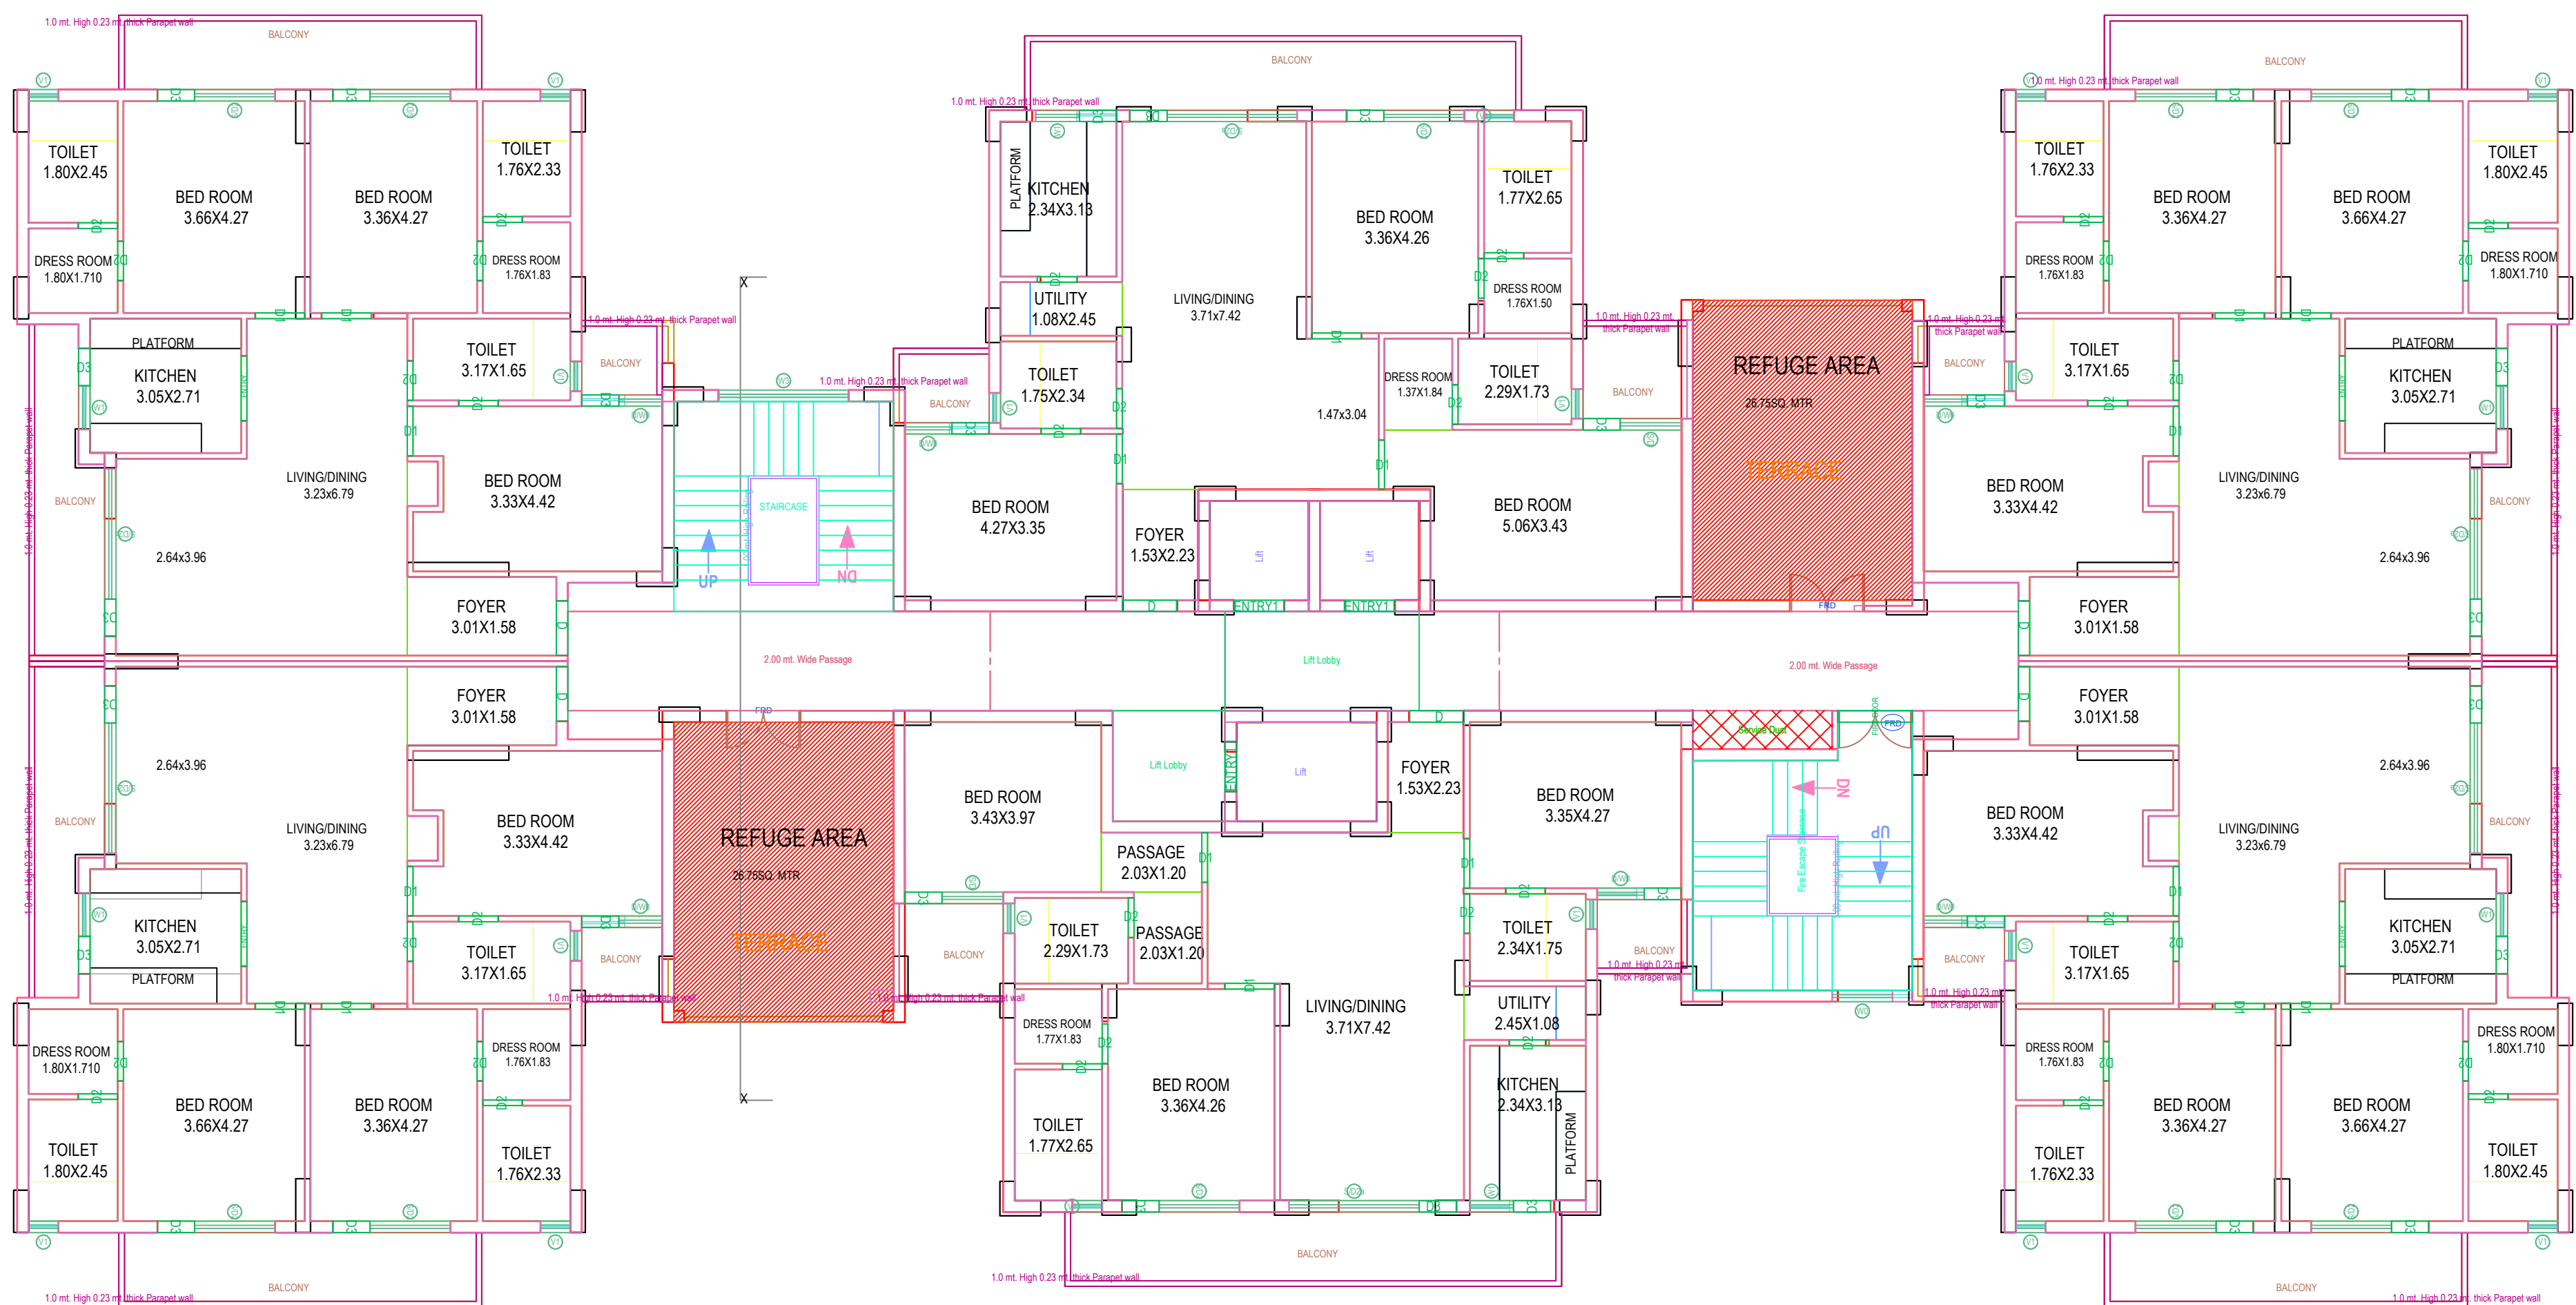

EIGHTEENTH FLOOR PLAN
(Proposed)
(SCALE 1:100)

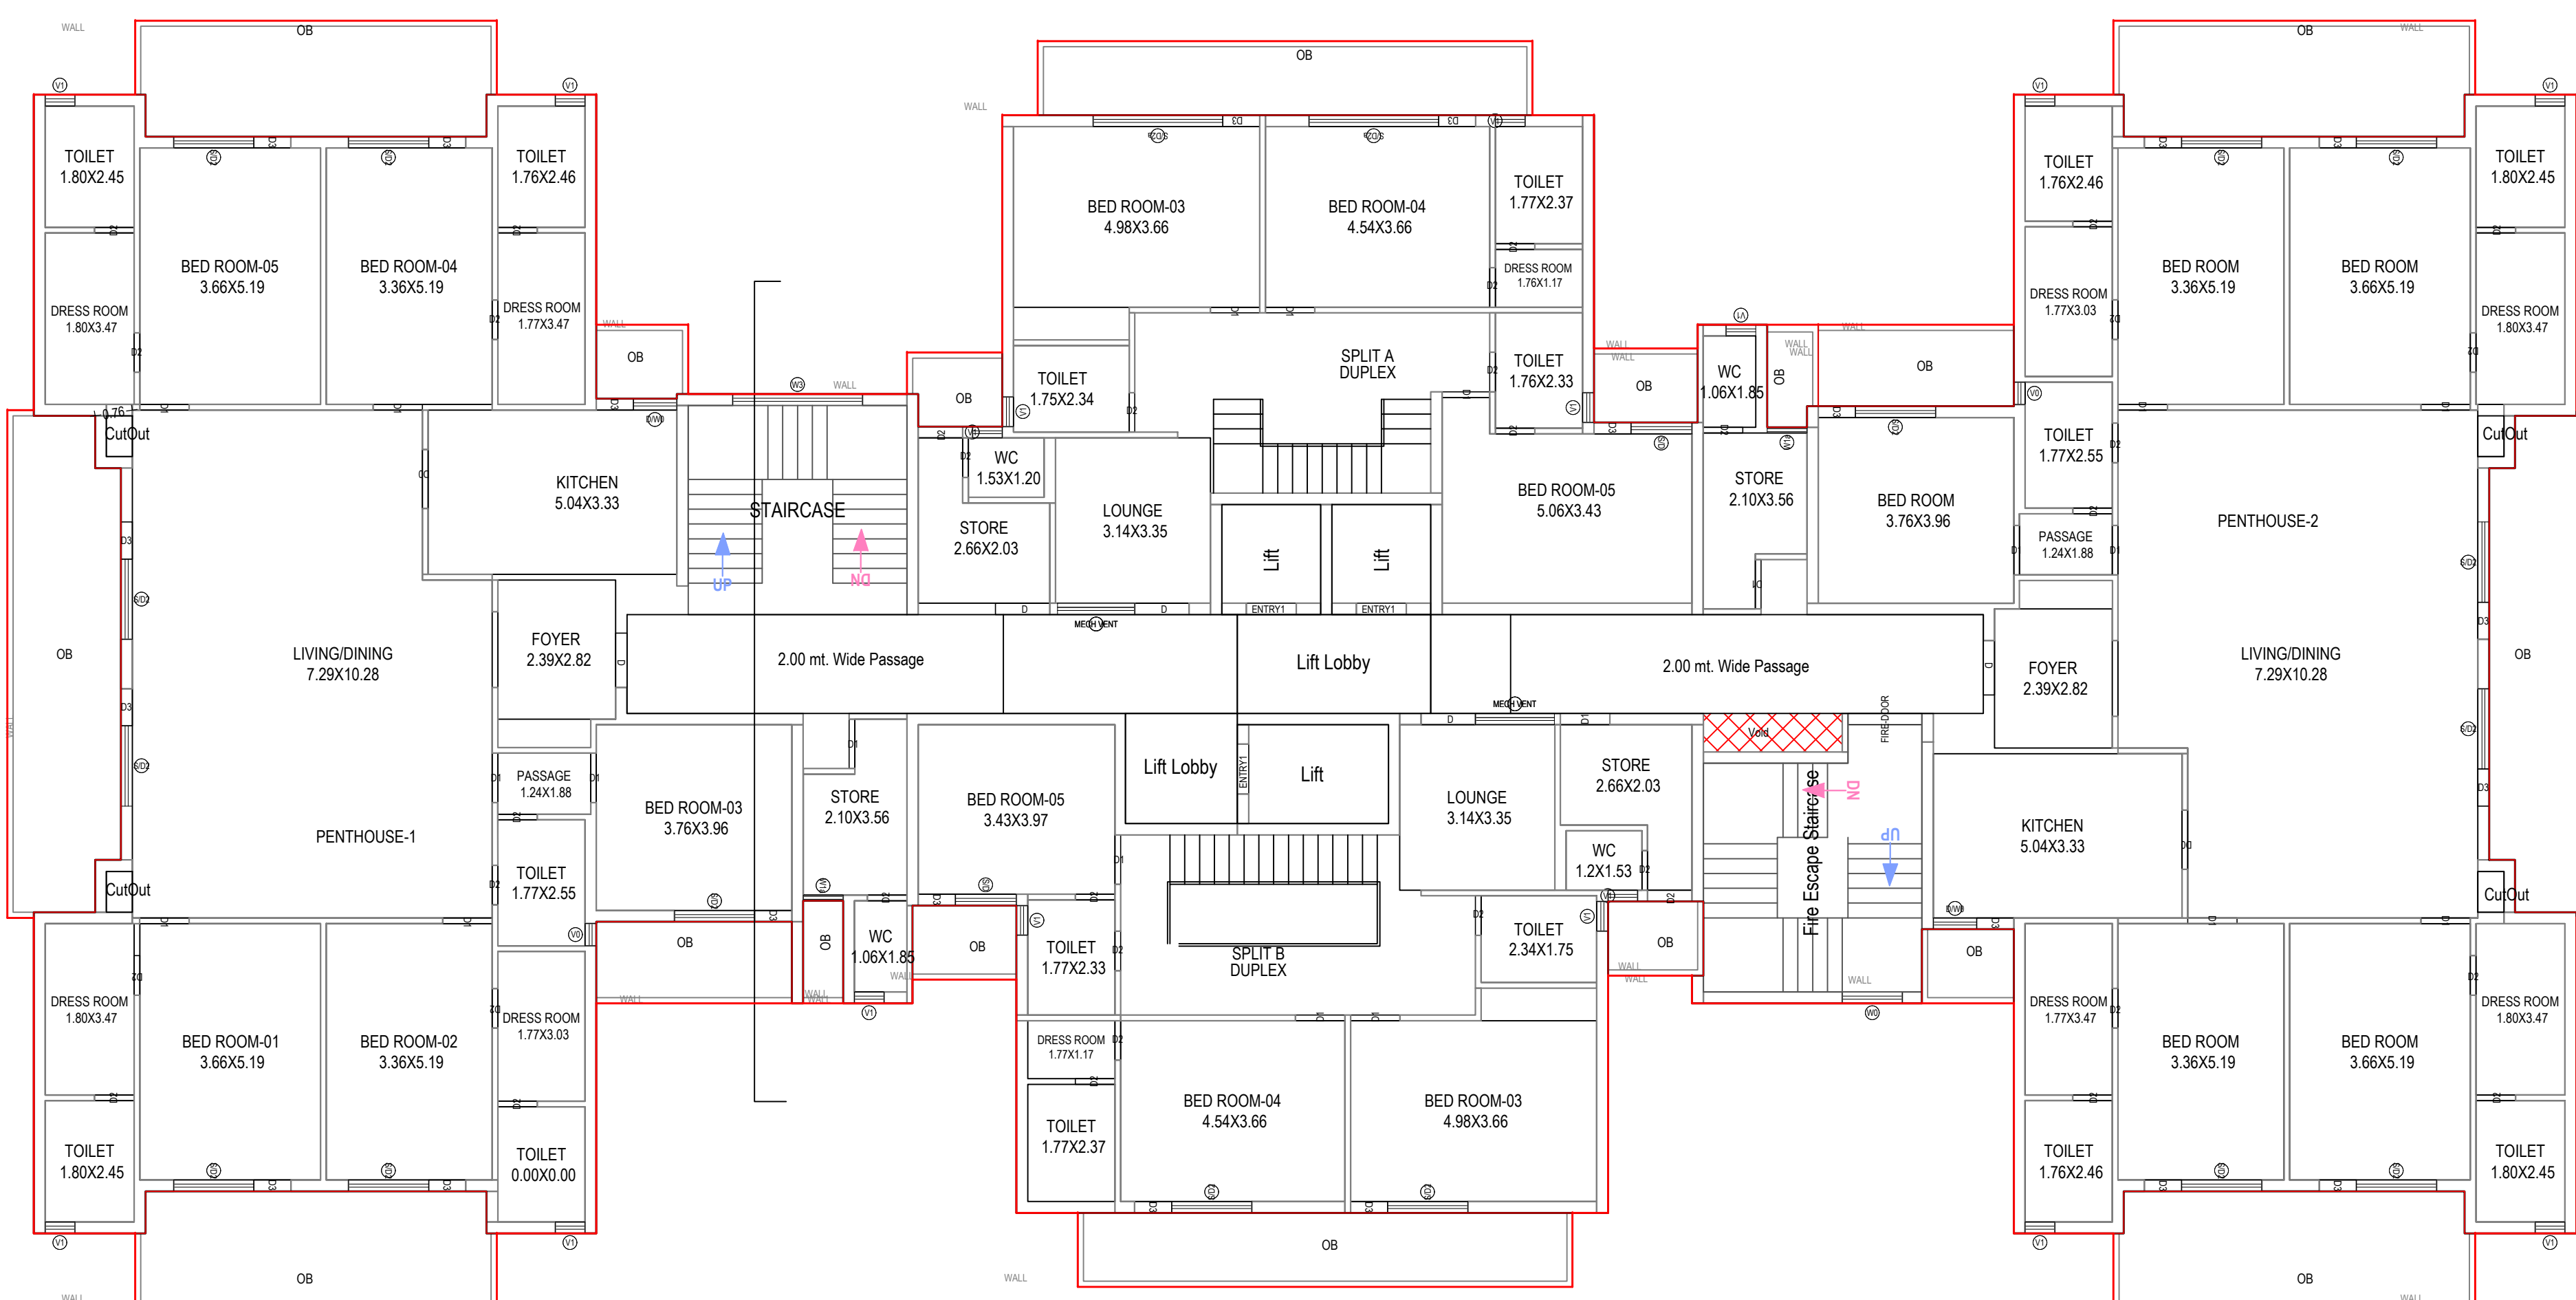

NINETEENTH FLOOR PLAN
(Proposed)
(SCALE 1:100)

Note: - 1) This drawing is prepared as per the current prevailing Building Bye Laws.
2) If Map sanctioned is used for purpose anything other than stated in application will lead to rejection of Map.

ISO_A0 [841.00 x 1189.00_MM]

Total Plot Area: -	19348.79	Total FAR Area: -	72201.59
Total Coverage Area: -	3572.49	Total BUA Area: -	109707.42

OWNER'S NAME AND SIGNATURE
ORO INFRA DEVELOPERS
LLP.dineshpandey@ongroup.in.7007292551

ARCHENG'S NAME AND SIGN
Rajneesh Kumar
CA2017/86949



Building Plan Application Number
LDA/BP/22-23/2209
Sanctioned On
31 Oct 2022

Valid Till
08 Feb 2028

Approved By
Vice Chairman (Vice Chairman)

Examined By
Atul Sharma (Junior engineer)


Rajesh Sharma (Assistant Engineer)

Bhupendra Veer Singh (Executive engineer)


Nitin Mital (Chief Town Planner)

Pawan kumar Gangwar (Secretary)

Vice Chairman (Vice Chairman)

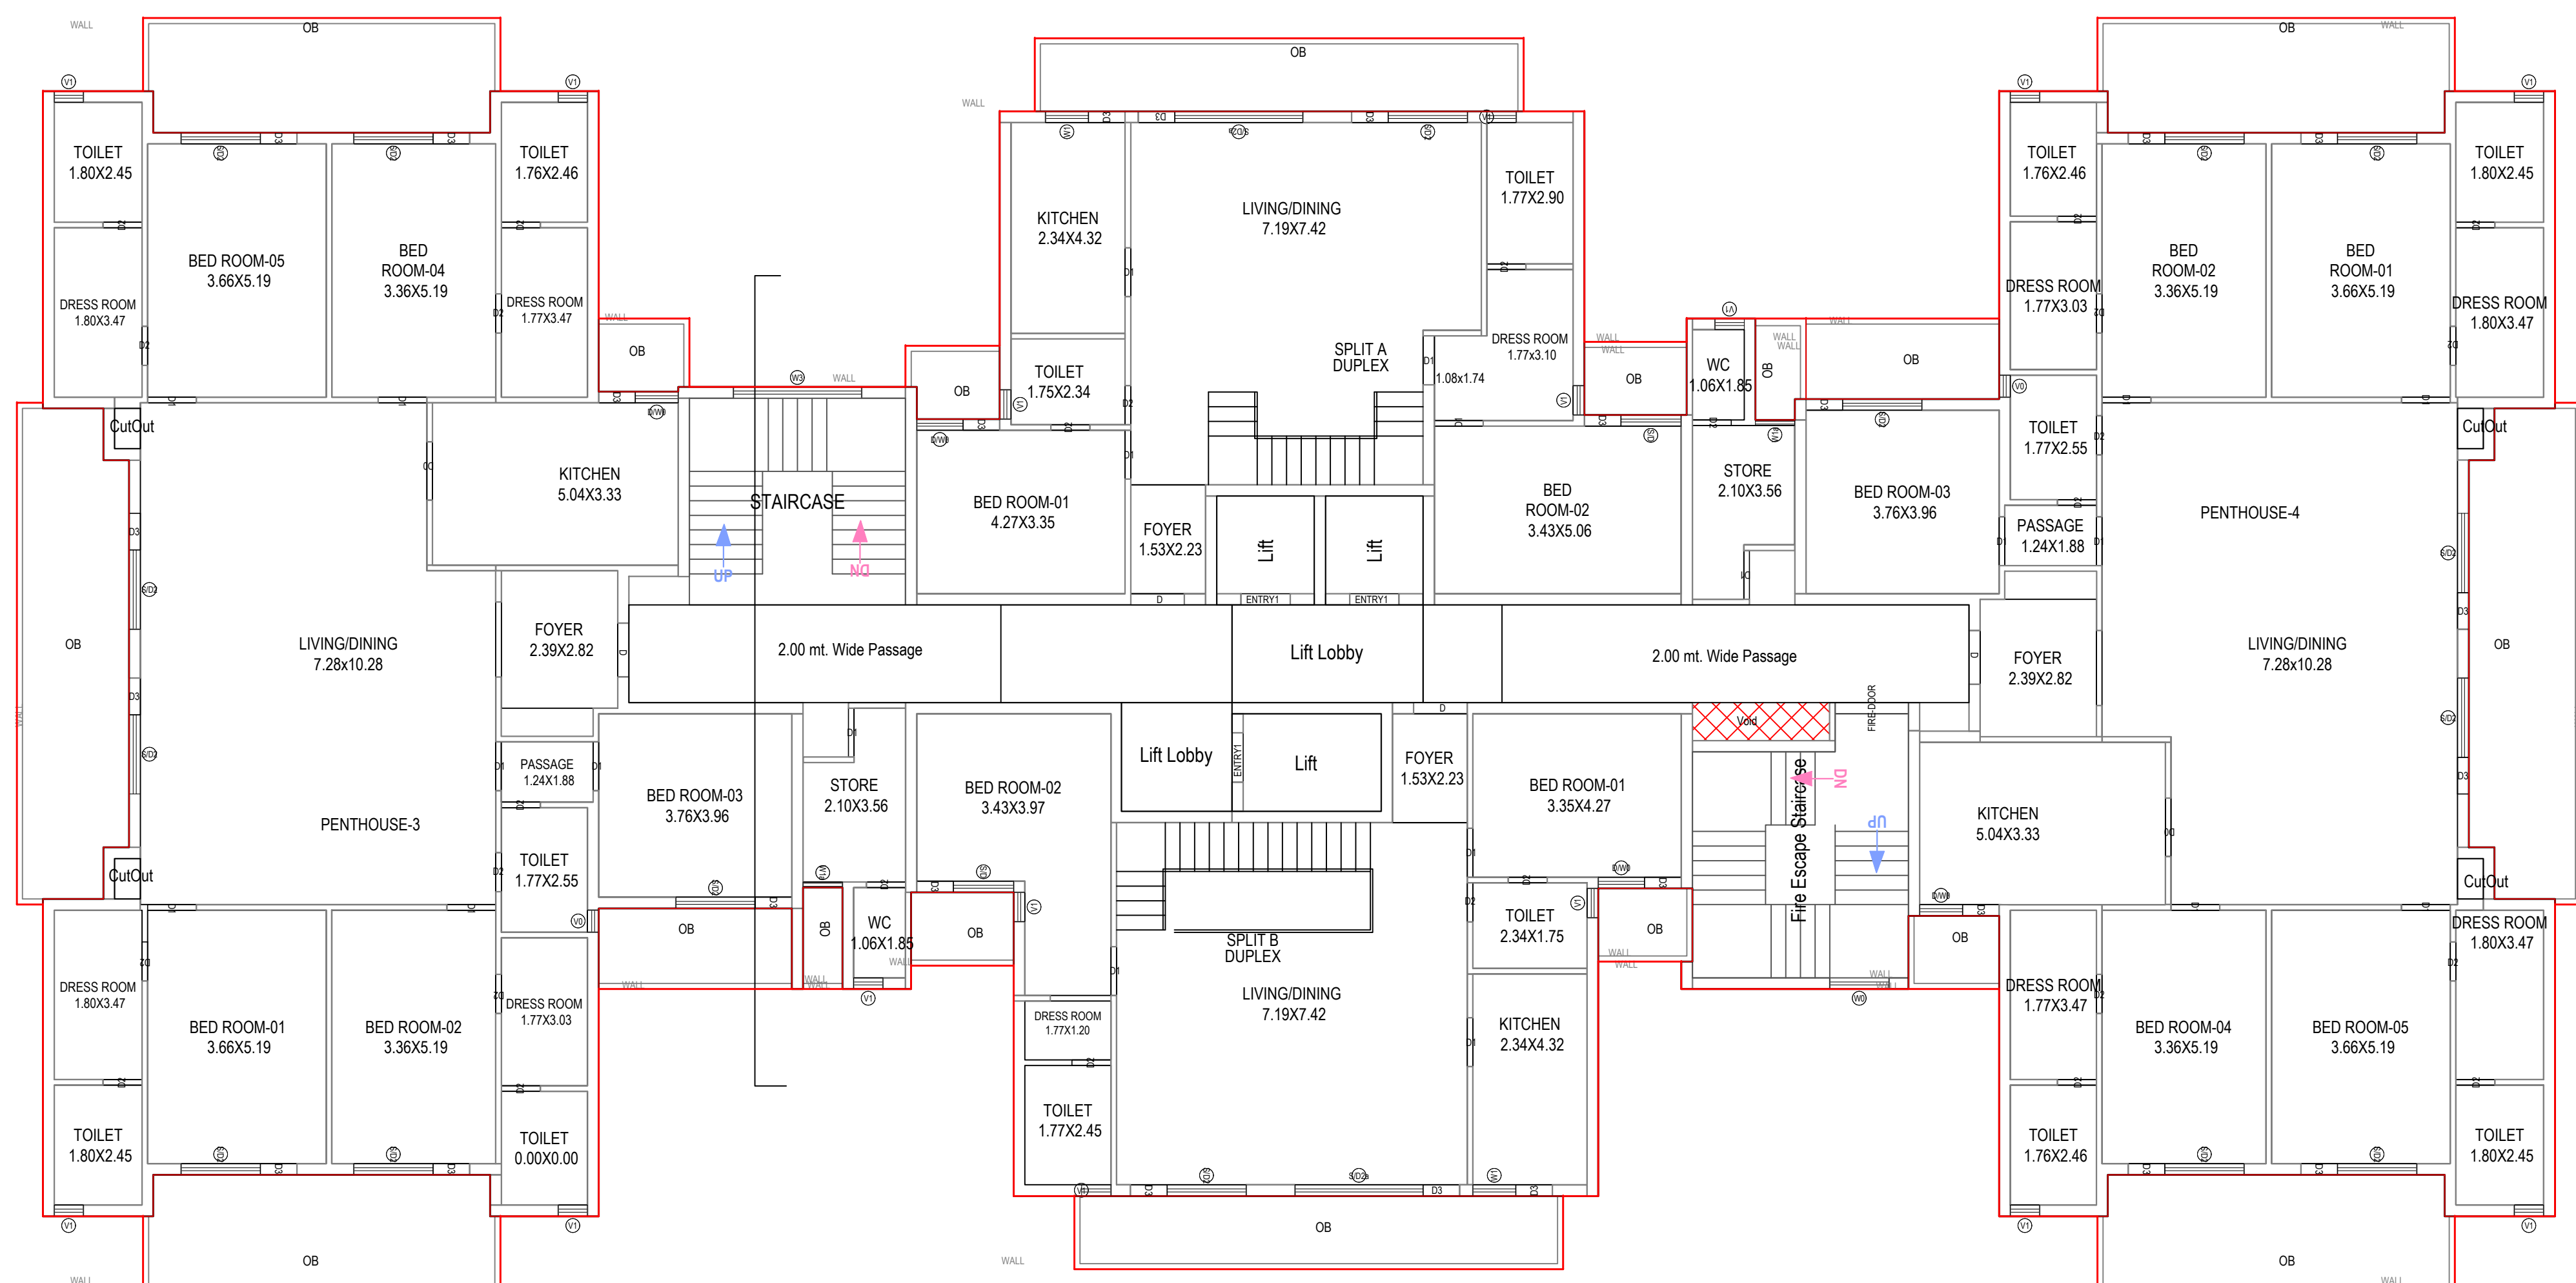

TWENTIETH FLOOR PLAN
(Proposed)
(SCALE 1:100)

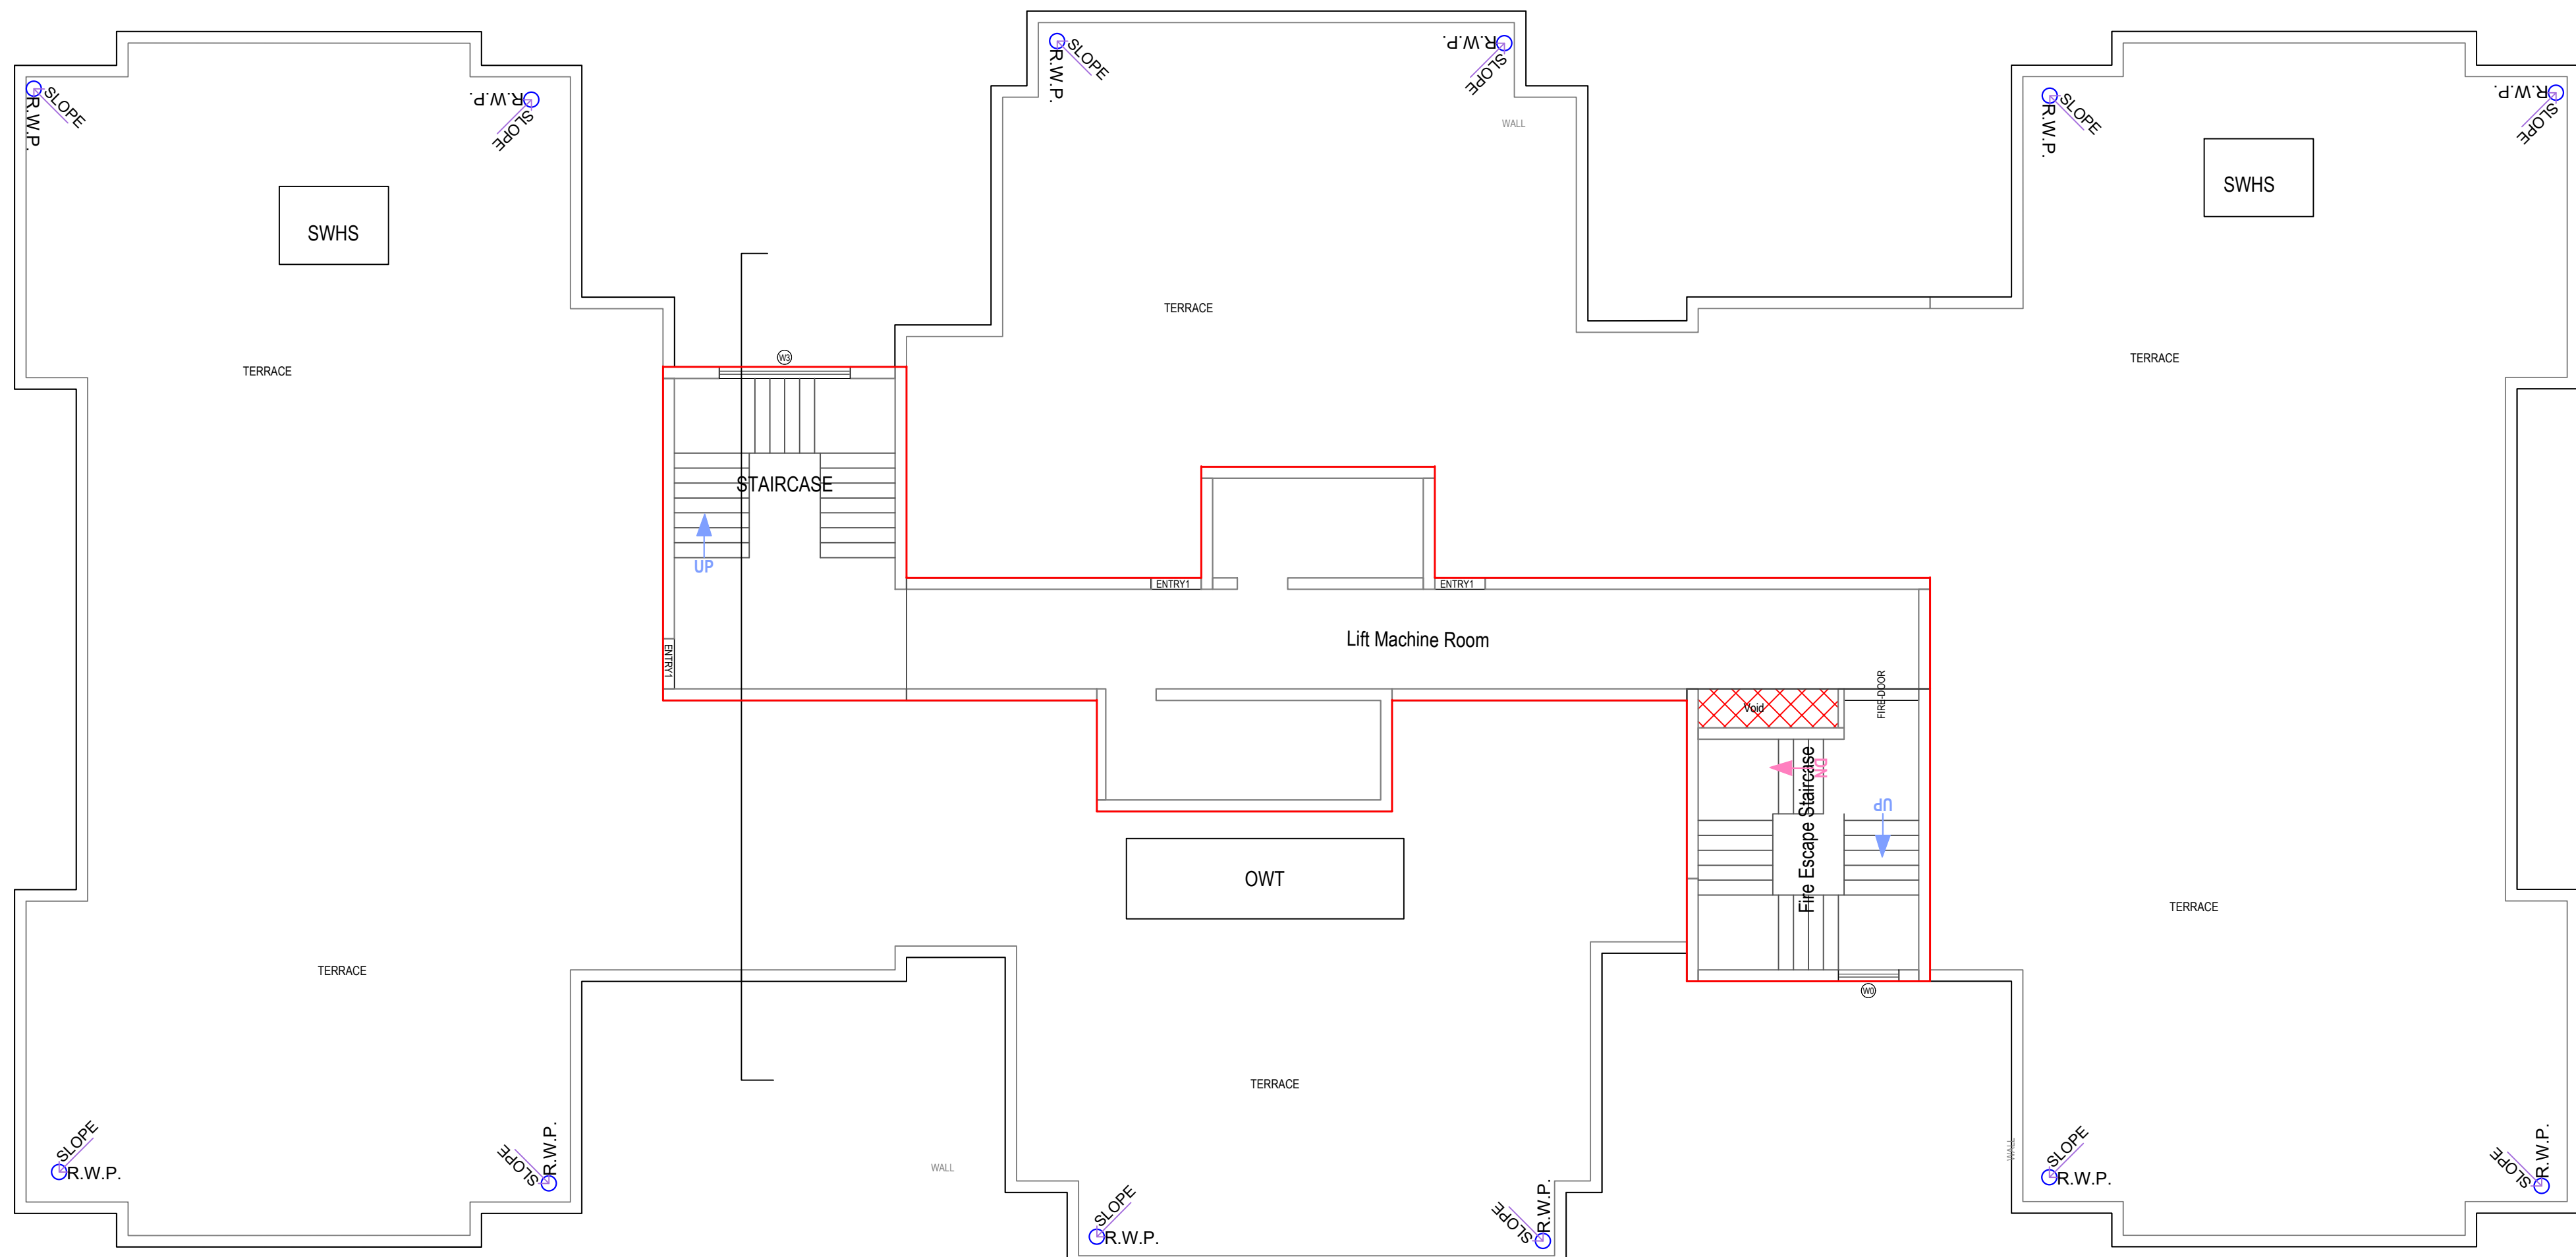

TERRACE FLOOR PLAN
(SCALE 1:100)

Buildings PROPOSED (TOWER A)																	
Floor Name	Gross Builtup Area (Sq.mt.)	Deductions From Gross BUA/Area in Sq.mt.)				Total Built Up Area (Sq.mt.)	Deductions (Area in Sq.mt.)							Proposed Area (Sq.mt.)		Total FAR Area (Sq.mt.)	No. of Unit
		Duct/Void, Duct, Chook)	Mummy	Lift Machine	Lift Lobby		Balcony	Accessory Use	Refug. Area	Covered Area	Parking	Resi.	Amenities				
Lower Basement Floor	11671.92	4.85	11667.07	209.33	60.81	0.00	26.38	0.00	0.00	0.00	11039.19	46.19	0.00	9.32	00		
Upper Basement Floor	12039.21	4.85	12034.36	209.33	60.81	0.00	26.38	0.00	449.43	0.00	10249.52	46.19	578.55	587.87	01		
Ground Floor	1099.46	2.19	1097.27	22.01	0.00	0.00	12.89	125.93	0.00	0.00	9.22	0.00	596.43	0.00	596.43	06	
First Floor	1079.97	2.19	1077.78	22.01	13.66	0.00	12.89	129.94	0.00	0.00	0.00	0.00	899.29	0.00	899.29	06	
Second Floor	1079.97	2.19	1077.78	22.01	13.66	0.00	12.89	129.94	0.00	0.00	0.00	0.00	899.29	0.00	899.29	06	
Third Floor	1079.97	2.19	1077.78	22.01	13.66	0.00	12.89	129.94	0.00	0.00	0.00	0.00	899.29	0.00	899.29	06	
Fourth Floor	1079.97	2.19	1077.78	22.01	13.66	0.00	12.89	129.94	0.00	0.00	0.00	0.00	899.29	0.00	899.29	06	
Fifth Floor	1079.97	2.19	1077.78	22.01	13.66	0.00	12.89	129.94	0.00	0.00	0.00	0.00	899.29	0.00	899.29	06	
Sixth Floor	1079.97	2.19	1077.78	22.01	13.66	0.00	12.89	129.94	0.00	0.00	0.00	0.00	899.29	0.00	899.29	06	
Seventh Floor	1079.97	2.19	1077.78	22.01	13.66	0.00	12.89	129.94	0.00	0.00	0.00	0.00	899.29	0.00	899.29	06	
Eighth Floor	1079.97	2.19	1077.78	22.01	13.66	0.00	12.89	129.94	0.00	0.00	0.00	0.00	899.29	0.00	899.29	06	
Ninth Floor	1079.97	2.19	1077.78	22.01	13.66	0.00	12.89	129.94	0.00	0.00	0.00	0.00	899.29	0.00	899.29	06	
Tenth Floor	1079.97	2.19	1077.78	22.01	13.66	0.00	12.89	129.94	0.00	0.00	0.00	0.00	899.29	0.00	899.29	06	
Eleventh Floor	1079.97	2.19	1077.78	22.01	13.66	0.00	12.89	129.94	0.00	0.00	0.00	0.00	899.29	0.00	899.29	06	
Twelfth Floor	1079.97	2.19	1077.78	22.01	13.66	0.00	12.89	129.94	0.00	0.00	0.00	0.00	899.29	0.00	899.29	06	
Thirteenth Floor	1079.97	2.19	1077.78	22.01	13.66	0.00	12.89	129.94	0.00	0.00	0.00	0.00	899.29	0.00	899.29	06	
Fourteenth Floor	1079.97	2.19	1077.78	22.01	13.66	0.00	12.89	129.94	0.00	0.00	0.00	0.00	899.29	0.00	899.29	06	
Fifteenth Floor	1079.97	2.19	1077.78	22.01	13.66	0.00	12.89	129.94	0.00	0.00	0.00	0.00	899.29	0.00	899.29	06	
Sixteenth Floor	1079.97	2.19	1077.78	22.01	13.66	0.00	12.89	129.94	0.00	0.00	0.00	0.00	899.29	0.00	899.29	06	
Seventeenth Floor	1079.97	2.19	1077.78	22.01	13.66	0.00	12.89	129.94	0.00	0.00	0.00	0.00	899.29	0.00	899.29	06	
Eighteenth Floor	1079.97	2.19	1077.78	22.01	13.66	0.00	12.89	129.94	0.00	0.00	0.00	0.00	845.79	0.00	845.79	06	
Nineteenth Floor	1085.79	2.19	1083.60	22.01	13.66	0.00	12.89	144.94	0.00	0.00	0.00	0.00	900.21	0.00	900.21	04	
Twentieth Floor	1085.79	2.19	1083.60	22.01	13.66	0.00	12.89	144.94	0.00	0.00	0.00	0.00	900.21	0.00	900.21	02	
Terrace Floor	122.04	2.19	119.85	19.23	0.00	60.62	0.00	0.00	0.00	0.00	0.00	0.00	0.00	0.00	0.00	0.00	
Total	46563.68	57.88	46505.80	940.10	394.82	60.62	323.45	3024.91	449.43	53.50	9.22	21288.70	18662.93	578.55	19467.60	121	
Total Number of Same Buildings:	1																
Total	46563.68		57.88	46505.80	940.10	394.82	60.62	323.45	3024.91	449.43	53.50	9.22	21288.70	18662.93	578.55	19467.60	121

Staircase Checks (Table Ba-1)

Floor Name	StairCase Name	Flight Width	Tread Width	Riser Height	Railing Ht.
LOWER BASEMENT FLOOR PLAN	STAIRCASE	1.50	0.300	0.000	1.00
	STAIRCASE	1.50	0.300	0.000	1.00
	Staircase -3FL	1.50	0.300	0.000	1.00
	Fire Escape Staircase	1.50	0.300	0.000	1.00
	Staircase	1.50	0.300	0.000	1.00
	Staircase -3FL	1.50	0.300	0.000	1.00
	Fire Escape Staircase	1.50	0.300	0.000	1.00
	Staircase	1.50	0.300	0.000	1.00
	Staircase -3FL	1.50	0.300	0.000	1.00
	Fire Escape Staircase	1.50	0.300	0.000	1.00
UPPER BASEMENT FLOOR PLAN	STAIRCASE	1.50	0.300	0.000	1.00
	STAIRCASE	1.50	0.300	0.000	1.00
	Staircase -3FL	1.50	0.300	0.000	1.00
	Fire Escape Staircase	1.50	0.300	0.000	1.00
	Staircase	1.50	0.300	0.000	1.00
	Staircase -3FL	1.50	0.300	0.000	1.00
	Fire Escape Staircase	1.50	0.300	0.000	1.00
	Staircase	1.50	0.300	0.000	1.00
	Staircase -3FL	1.50	0.300	0.000	1.00
	Fire Escape Staircase	1.50	0.300	0.000	1.00
GROUND FLOOR PLAN	STAIRCASE	1.50	0.300	0.150	1.00
	STAIRCASE	1.50	0.300	0.150	1.00
	Staircase -3FL	1.50	0.300	0.150	1.00
	Fire Escape Staircase	1.50	0.300	0.150	1.00
	Staircase	1.50	0.300	0.150	1.00
	Staircase -3FL	1.50	0.300	0.150	1.00
	Fire Escape Staircase	1.50	0.300	0.150	1.00
	Staircase	1.50	0.300	0.150	1.00
	Staircase -3FL	1.50	0.300	0.150	1.00
	Fire Escape Staircase	1.50	0.300	0.150	1.00
TYPICAL -1,2,3,4,5,6,7,8,9,10,11,12,13,14,15,16,17,18 FLOOR PLAN	STAIRCASE	1.50	0.300	0.150	1.00
	STAIRCASE	1.50	0.300	0.150	1.00
	Staircase -3FL	1.50	0.300	0.150	1.00
	Fire Escape Staircase	1.50	0.300	0.150	1.00
	Staircase	1.50	0.300	0.150	1.00
	Staircase -3FL	1.50	0.300	0.150	1.00
	Fire Escape Staircase	1.50	0.300	0.150	1.00
	Staircase	1.50	0.300	0.150	1.00
	Staircase -3FL	1.50	0.300	0.150	1.00
	Fire Escape Staircase	1.50	0.300	0.150	1.00
NINETEENTH FLOOR PLAN	STAIRCASE	1.50	0.300	0.148	1.00
	STAIRCASE	1.50	0.300	0.148	1.00
	Staircase -3FL	1.50	0.300	0.148	1.00
	Fire Escape Staircase	1.50	0.300	0.148	1.00
	Staircase	1.50	0.300	0.148	1.00
	Staircase -3FL	1.50	0.300	0.148	1.00
	Fire Escape Staircase	1.50	0.300	0.148	1.00
	Staircase	1.50	0.300	0.148	1.00
	Staircase -3FL	1.50	0.300	0.148	1.00
	Fire Escape Staircase	1.50	0.300	0.148	1.00
TERRACE FLOOR PLAN	STAIRCASE	1.50	0.300	0.000	1.00
	STAIRCASE	1.50	0.300	0.000	1.00
	Staircase -3FL	1.50	0.300	0.000	1.00
	Fire Escape Staircase	1.50	0.300	0.000	1.00
	Staircase	1.50	0.300	0.000	1.00
	Staircase -3FL	1.50	0.300	0.000	1.00
	Fire Escape Staircase	1.50	0.300	0.000	1.00
	Staircase	1.50	0.300	0.000	1.00
	Staircase -3FL	1.50	0.300	0.000	1.00
	Fire Escape Staircase	1.50	0.300	0.000	1.00

SCHEDULE OF DOOR:

BUILDING NAME	NAME	LENGTH	HEIGHT	NOS
PROPOSED (TOWER A)	D	0.23	2.10	06
PROPOSED (TOWER A)	D3	0.75	2.45	618
PROPOSED (TOWER A)	D	0.76	2.10	01
PROPOSED (TOWER A)	D2	0.80	2.10	820
PROPOSED (TOWER A)	D2	0.90	2.10	02
PROPOSED (TOWER A)	D1	0.96	2.40	01
PROPOSED (TOWER A)	D1	1.00	2.40	457
PROPOSED (TOWER A)	D	1.04	2.10	01
PROPOSED (TOWER A)	D	1.10	2.45	123
PROPOSED (TOWER A)	D0	1.19	2.40	04
PROPOSED (TOWER A)	ENTRY	1.31	2.10	78
PROPOSED (TOWER A)	FIRE DOOR	1.50	2.10	01
PROPOSED (TOWER A)	D	1.50	2.10	02

OWNERS NAME AND SIGNATURE
ORO INFRA DEVELOPERS
LLP, dineshpandey@group.in, 7007262551

ARCHITECTS NAME AND SIGNATURE

Rajneesh Kumar
CA2017/86949

Lucknow Development Authority



Building Plan Application Number

LDA/SP/22-23/2209

Sanctioned On

31 Oct 2022

Valid Till

08 Feb 2028

Approved By

Vice Chairman (Vice Chairman)

Examined By

Atul Sharma (Junior engineer)

Rajesh Sharma (Assistant Engineer)

Bhupendra Veer Singh (Executive engineer)

Nitin Mital (Chief Town Planner)

Pawan kumar Gangwar (Secretary)

Vice Chairman (Vice Chairman)

Note: - 1) This drawing is prepared as per the current prevailing Building Bye Laws.
2) If Map sanctioned is used for purpose anything other than stated in application will lead to rejection of Map.

ISO_A0_841.00_x_1189.00_MM

The correctness and accuracy of Proposal Information and drawing is a responsibility of P/O (owner). Accuracy of Scrutiny Report is subject to accuracy of end-user provided data, 3rd party software/hardware/services, etc. Soft/Each Engineers Ltd. is not liable for any damages which may arise from use, or inability to use the Application. Texts printed in 'Italics' and Blue color are user inputs, which are not verified and not generated by scrutiny software.


Total Plot Area: - 19348.79

Total Coverage Area: - 3572.49


Total FAR Area: - 72201.59

Total BUA Area: - 109707.42

Vice Chairman (Vice Chairman)

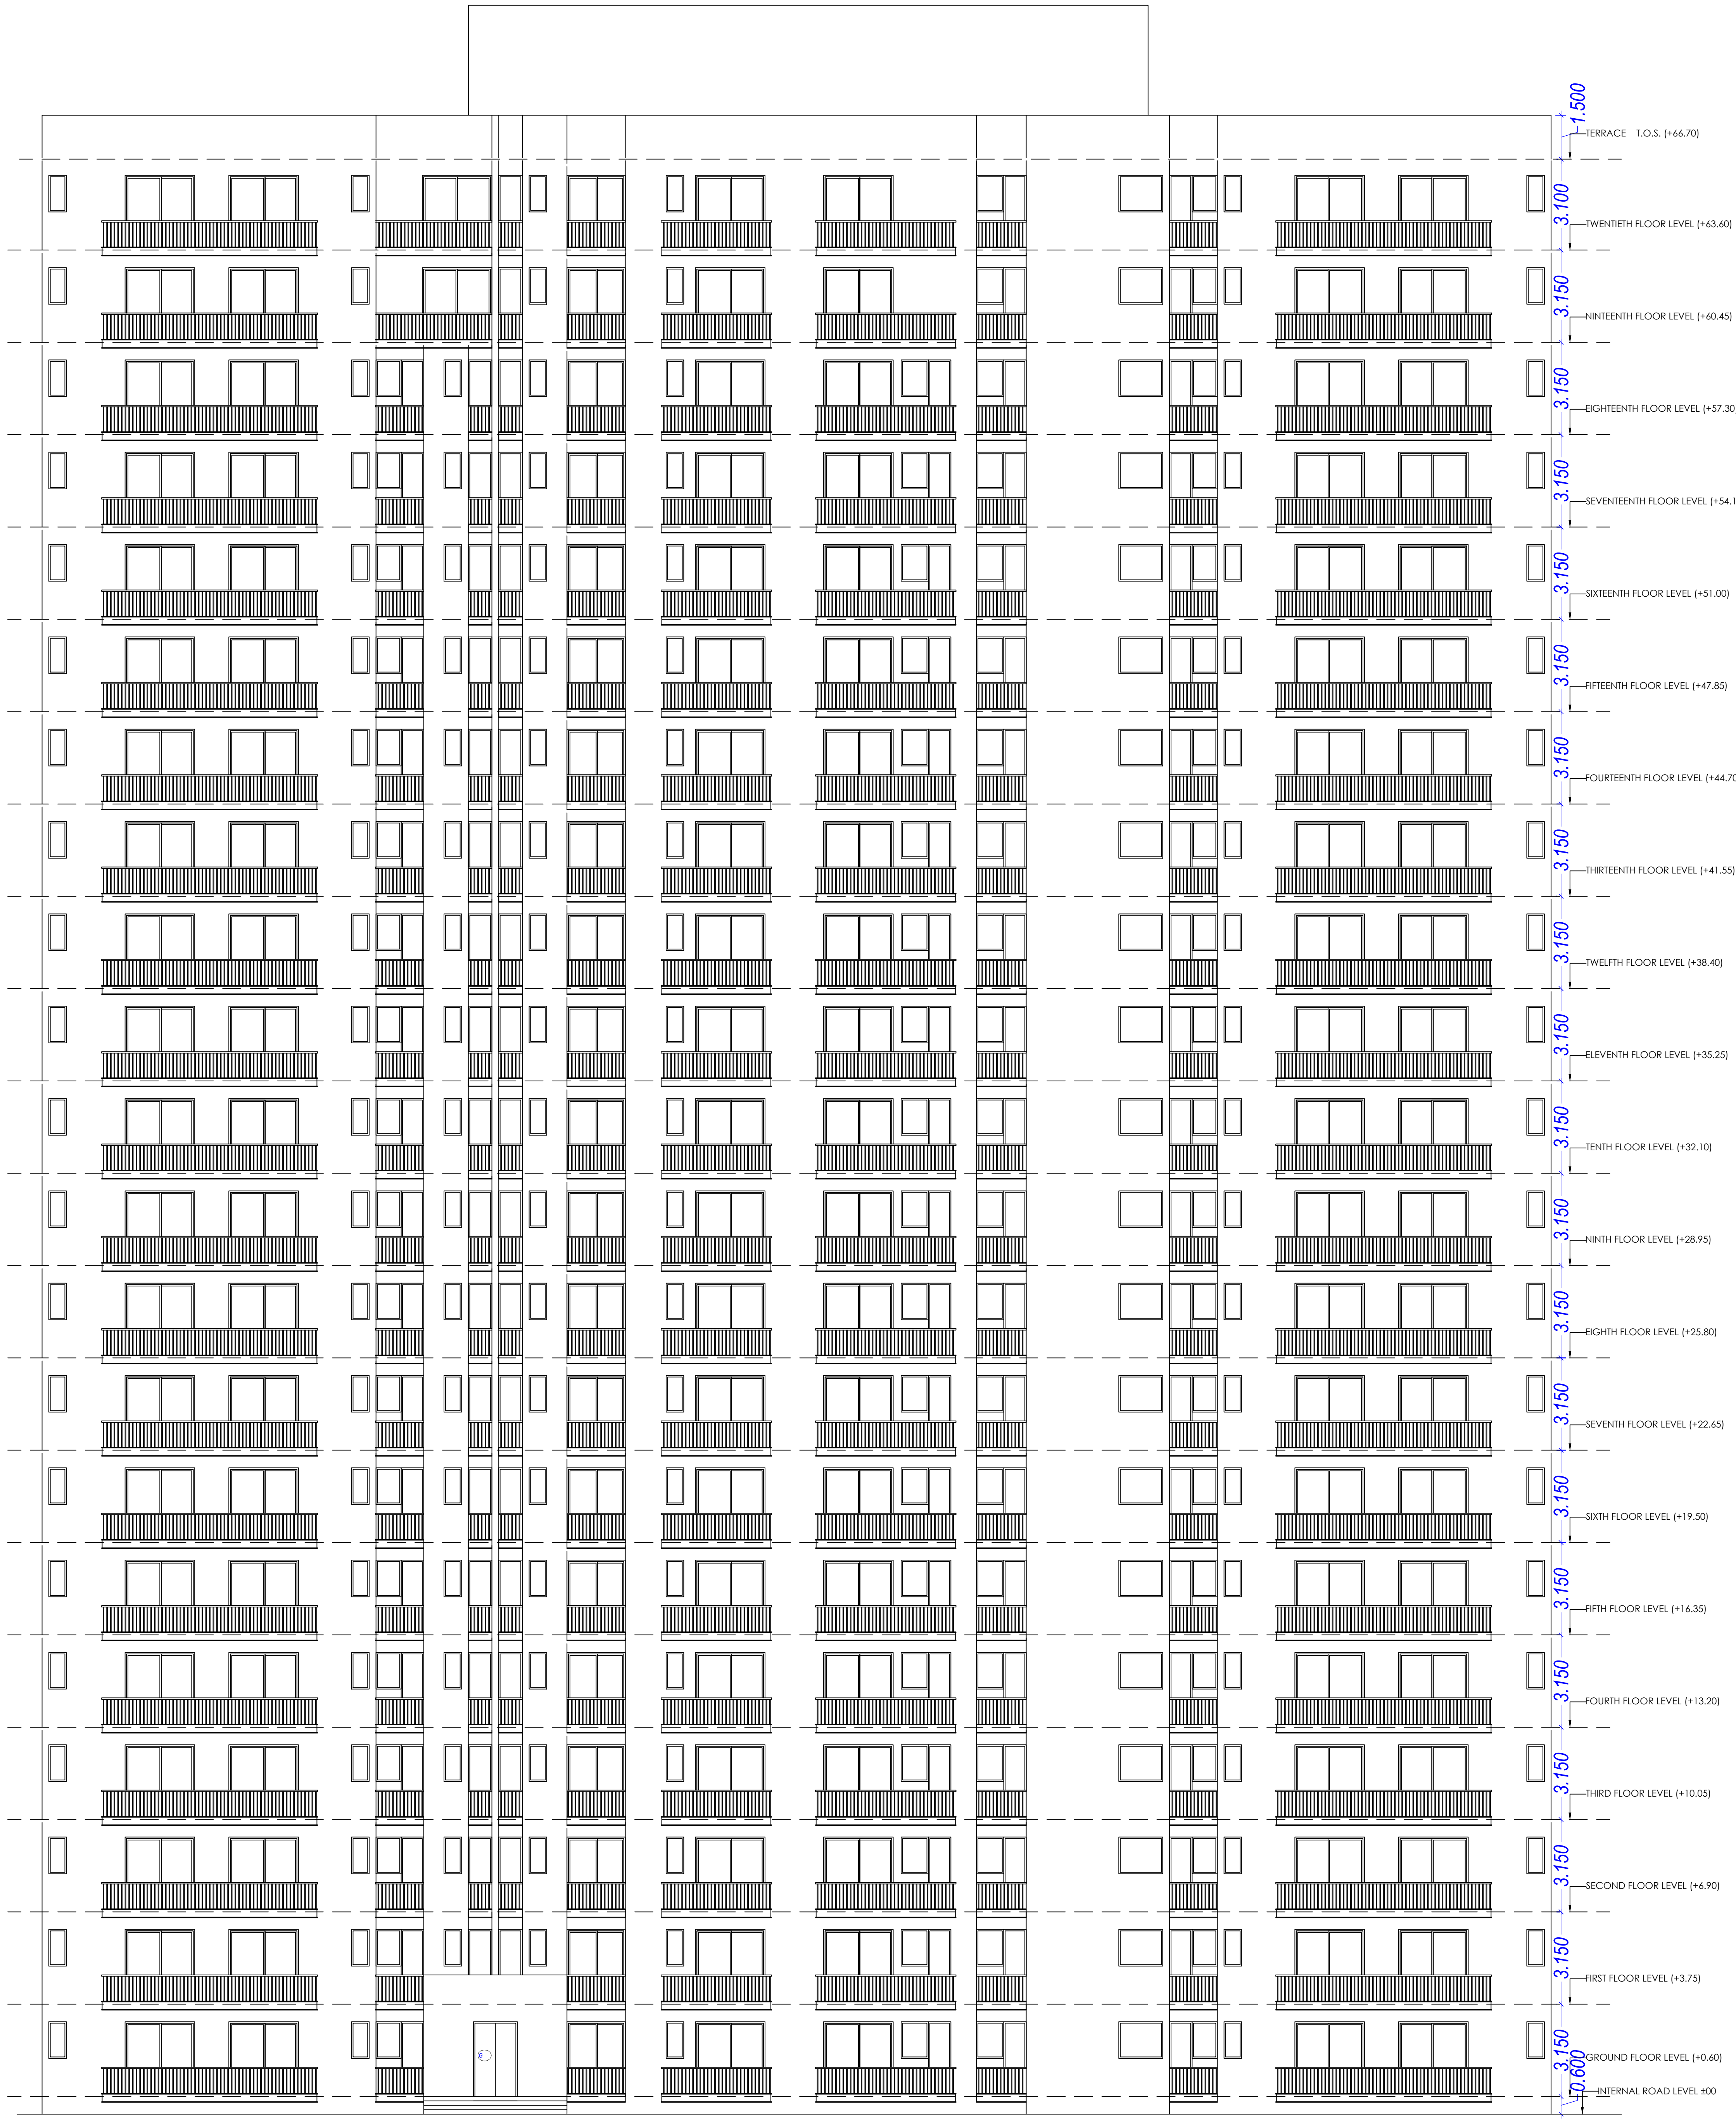

FRONT ELEVATION TOWER -A

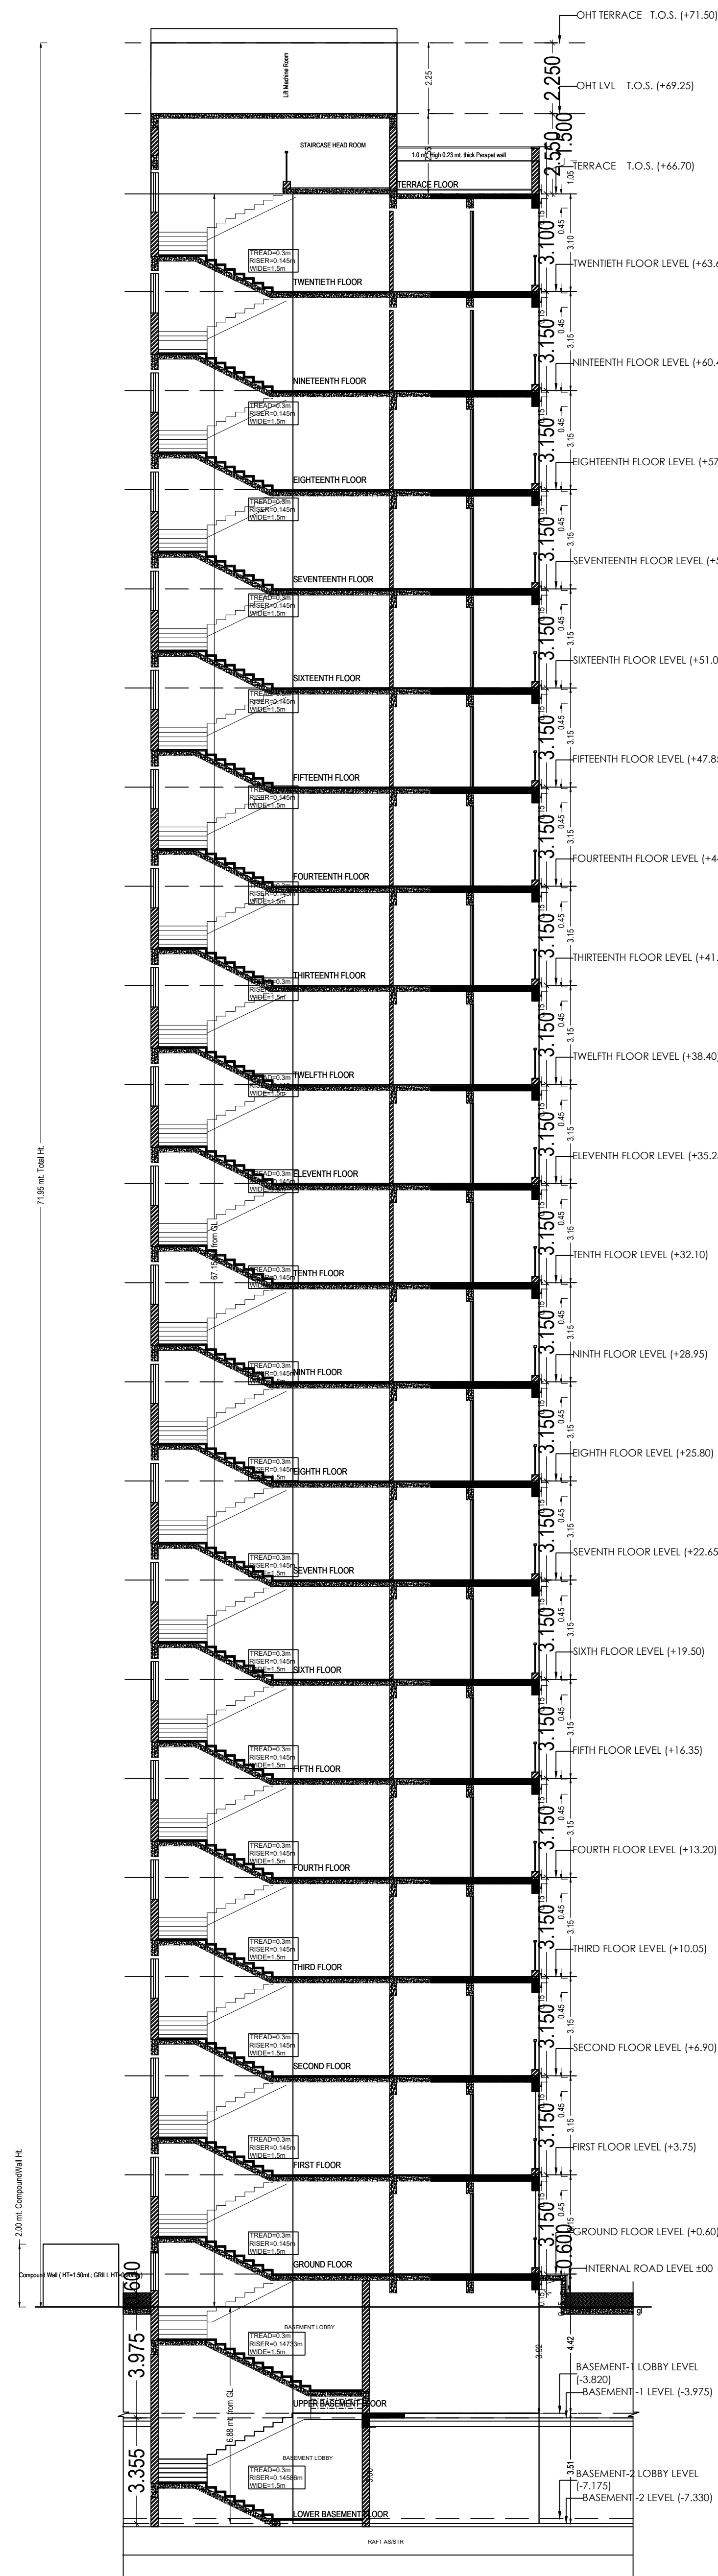


SECTION AT X-X TOWER -A

Note: - 1) This drawing is prepared as per the current prevailing Building Bye Laws.
2) If Map sanctioned is used for purpose anything other than stated in application will lead to rejection of Map.


ISO_A0_(841.00_x_1189.00_MM)

Total Plot Area: -	19348.79	Total FAR Area: -	72201.59
Total Coverage Area: -	3572.49	Total BUA Area: -	109707.42


OWNER'S NAME AND SIGNATURE ORO INFRA DEVELOPERS LLP.dineshpandey@orogroup.in.7007292551	
ARCHITECT'S NAME AND SIGNATURE Rajneesh Kumar CA2017/86949	INEER
Lucknow Development Authority 	
Building Plan Application Number LDA/BP/22-23/2209	
Sanctioned On 31 Oct 2022	
Valid Till 08 Feb 2028	
Approved By Vice Chairman (Vice Chairman)	
Examined By Atul Sharma (Junior engineer)	
Rajesh Sharma (Assistant Engineer)	
Bhupendra Veer Singh (Executive engineer)	
Nitin Mital (Chief Town Planner)	
Pawan kumar Gangwar (Secretary)	
Vice Chairman (Vice Chairman)	

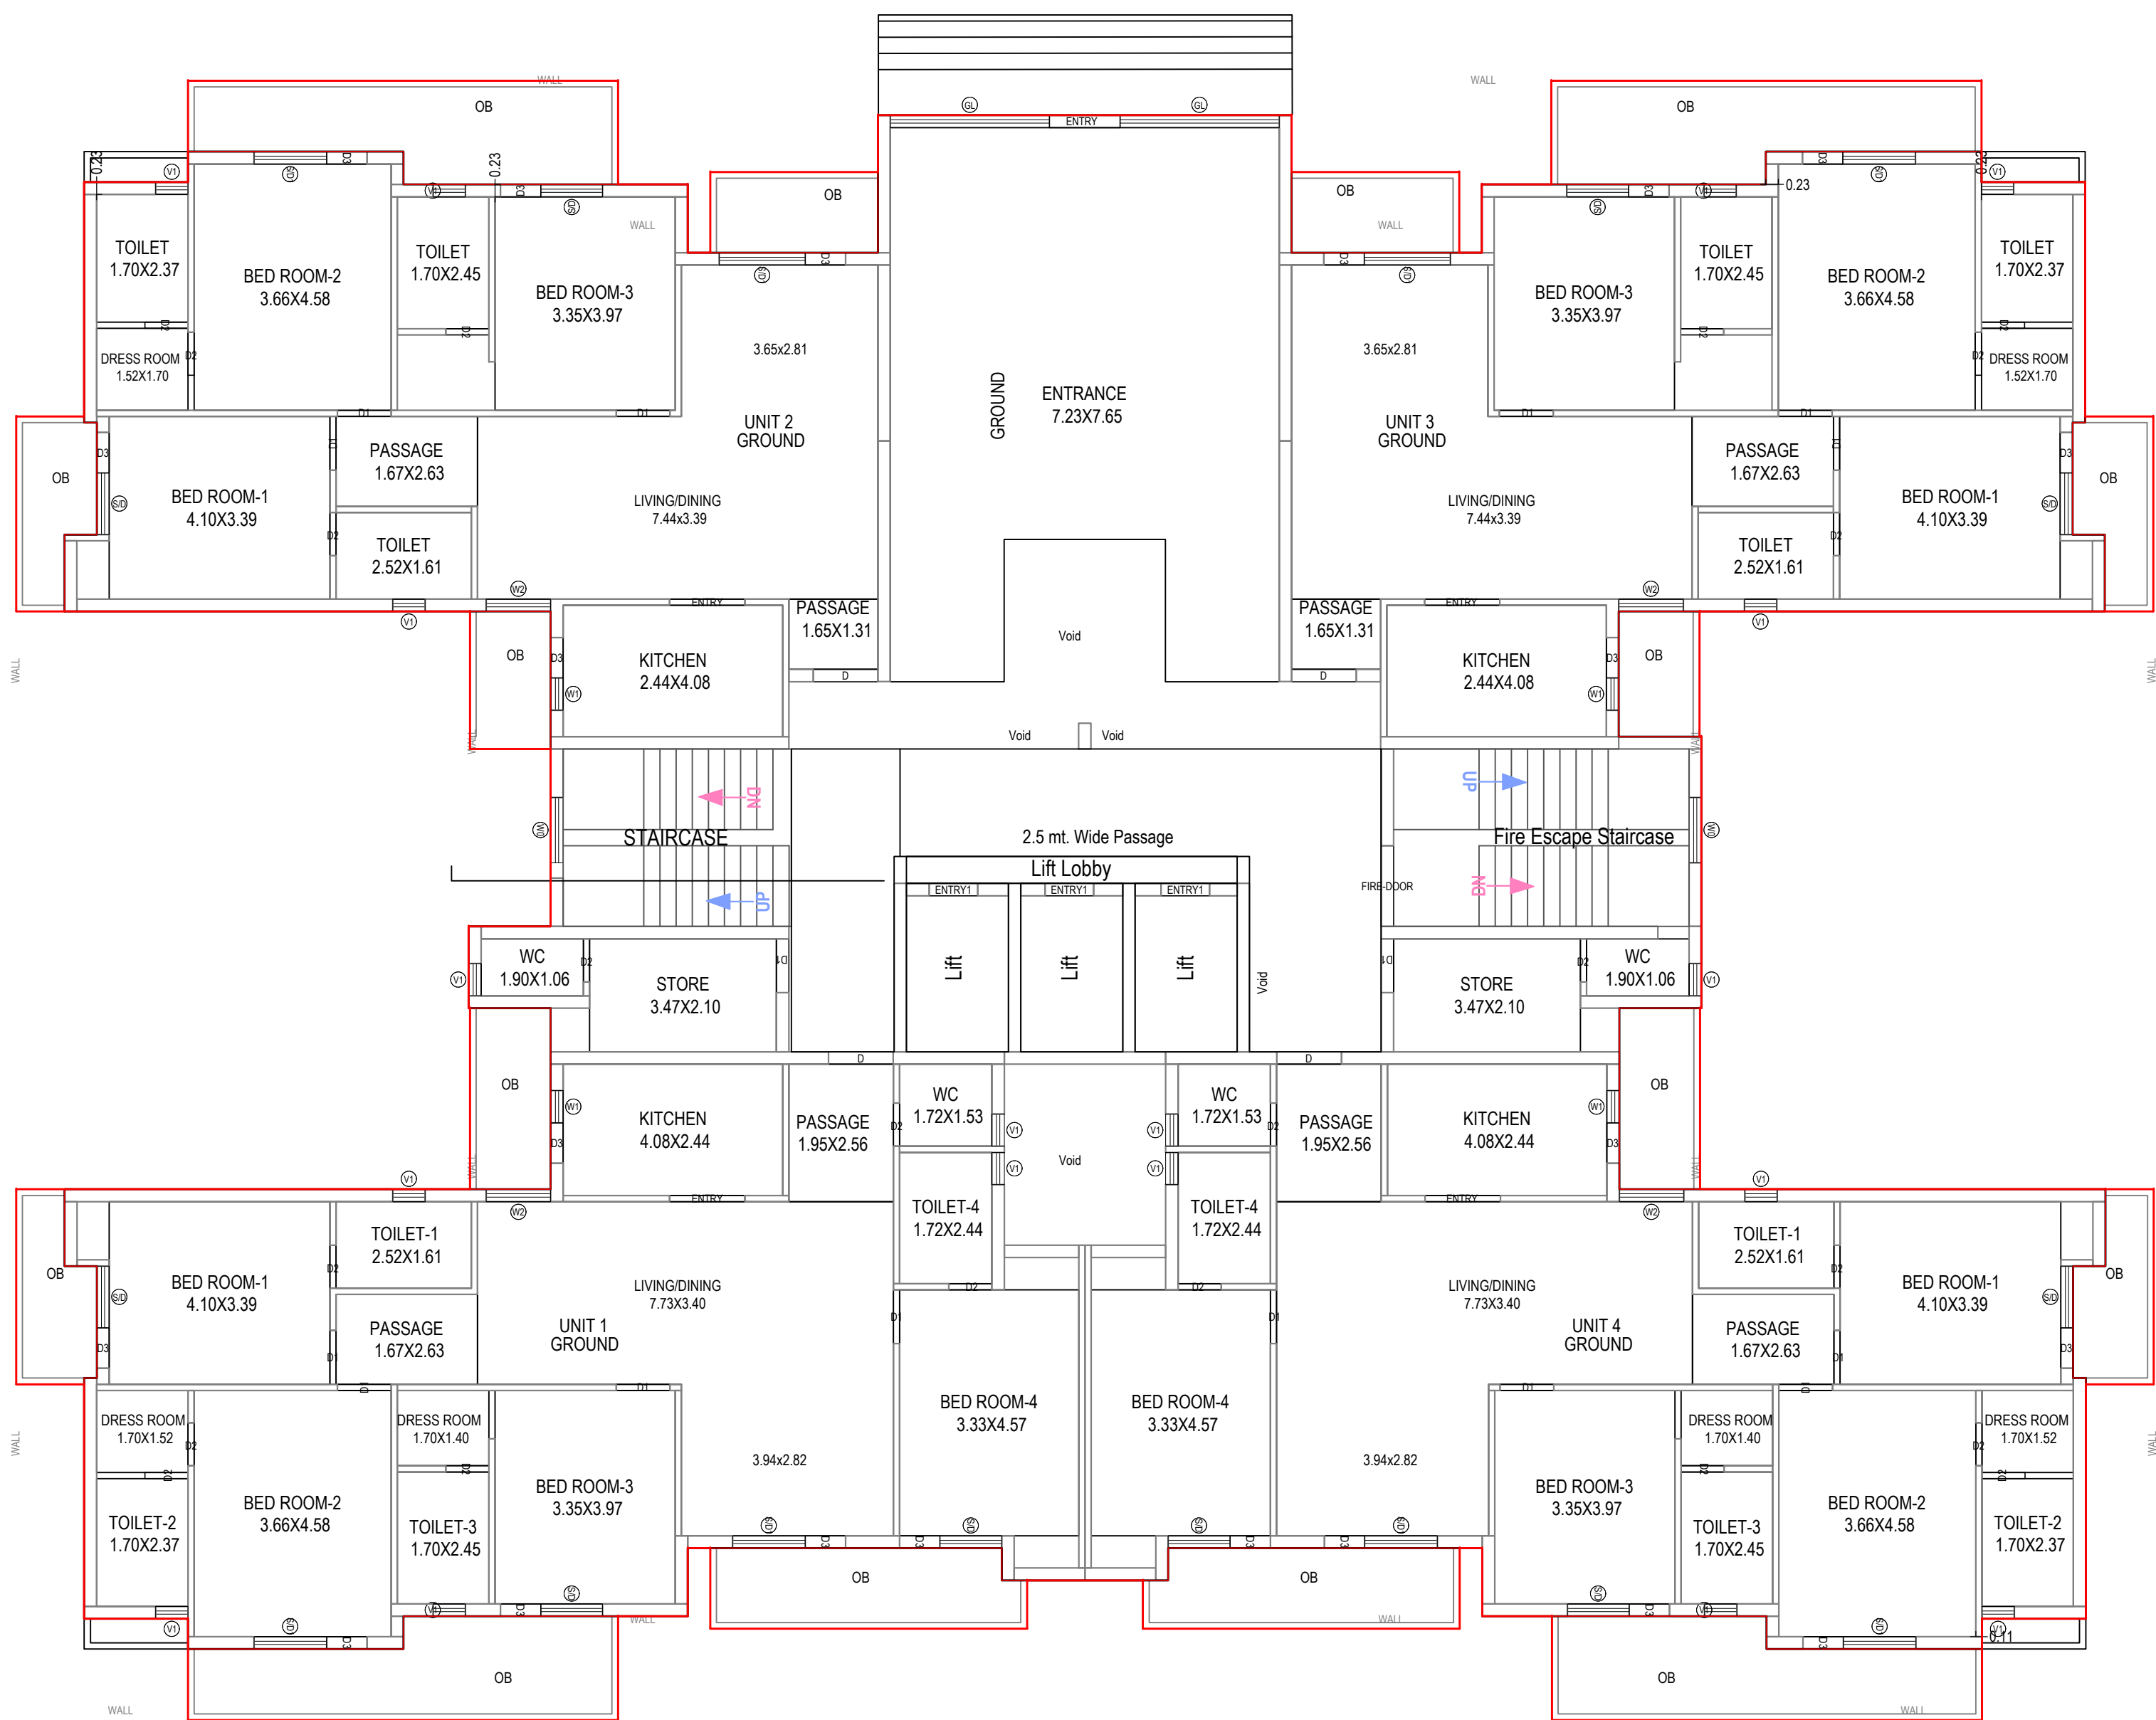


GROUND FLOOR PLAN
(Proposed)
(SCALE 1:100)

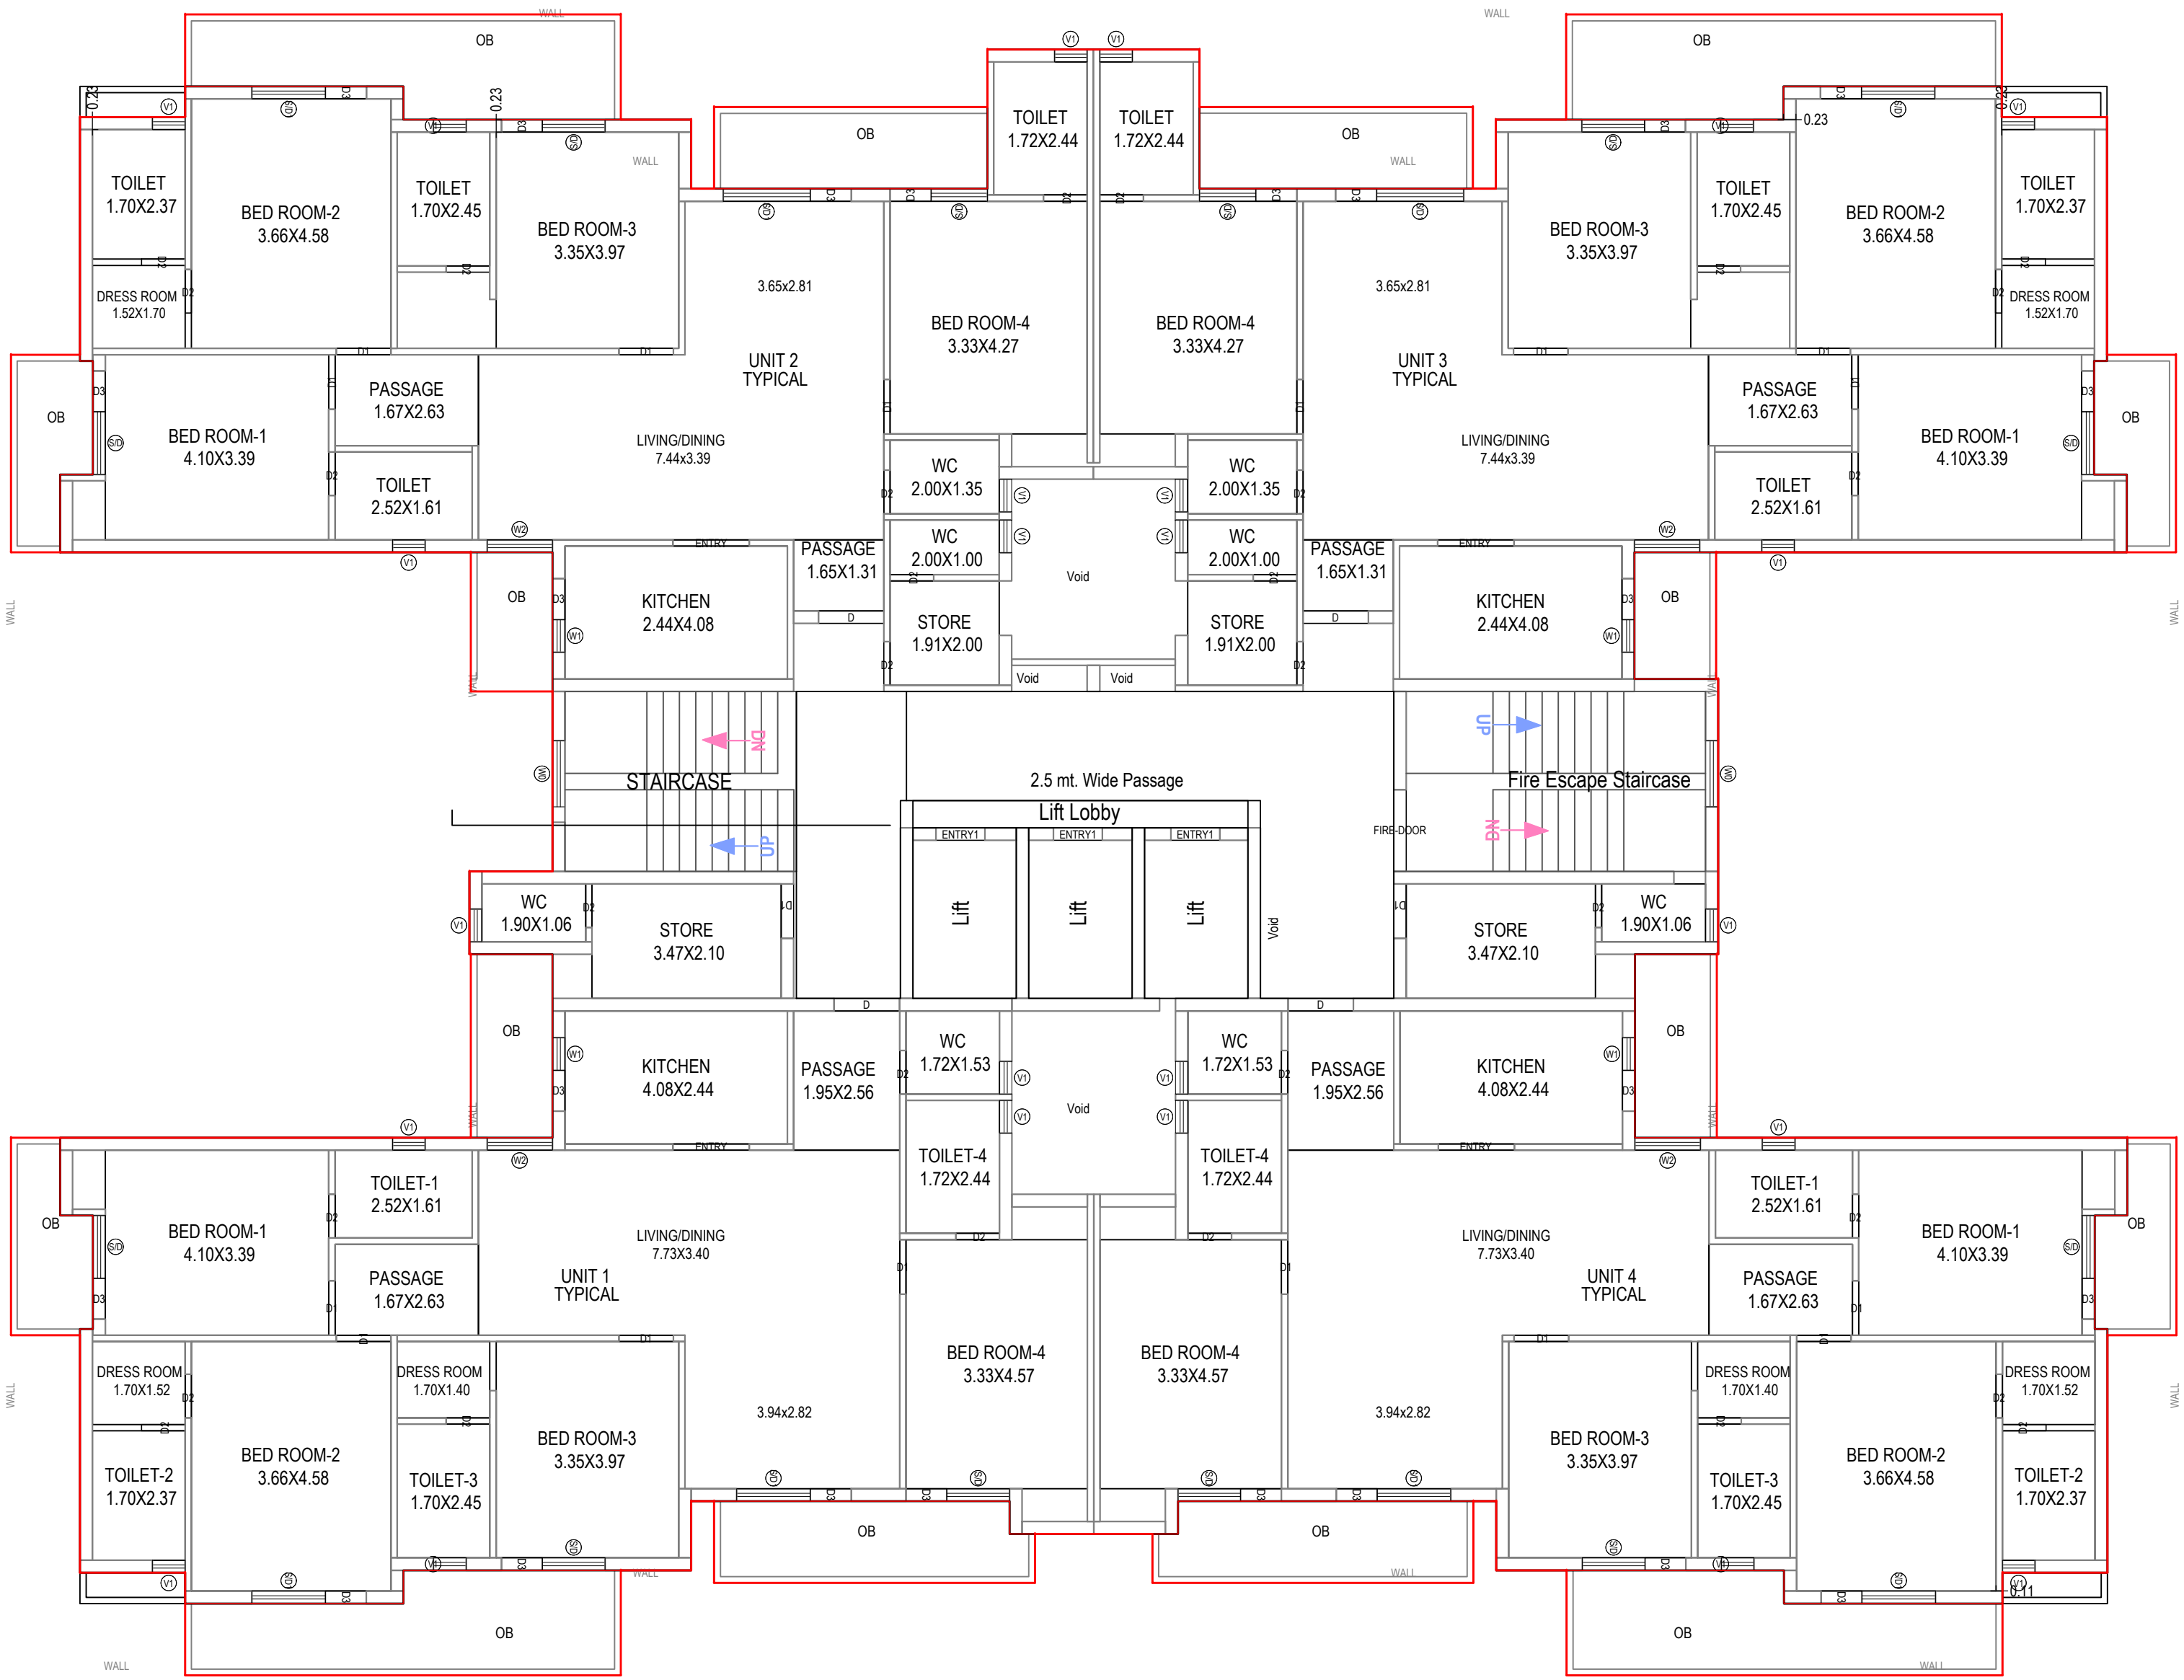

TYPICAL - 1,2,3,4,5,6,7,8,9,10,11,12,13,14,15,16,17,19 FLOOR PLAN
(Proposed)
(SCALE 1:100)

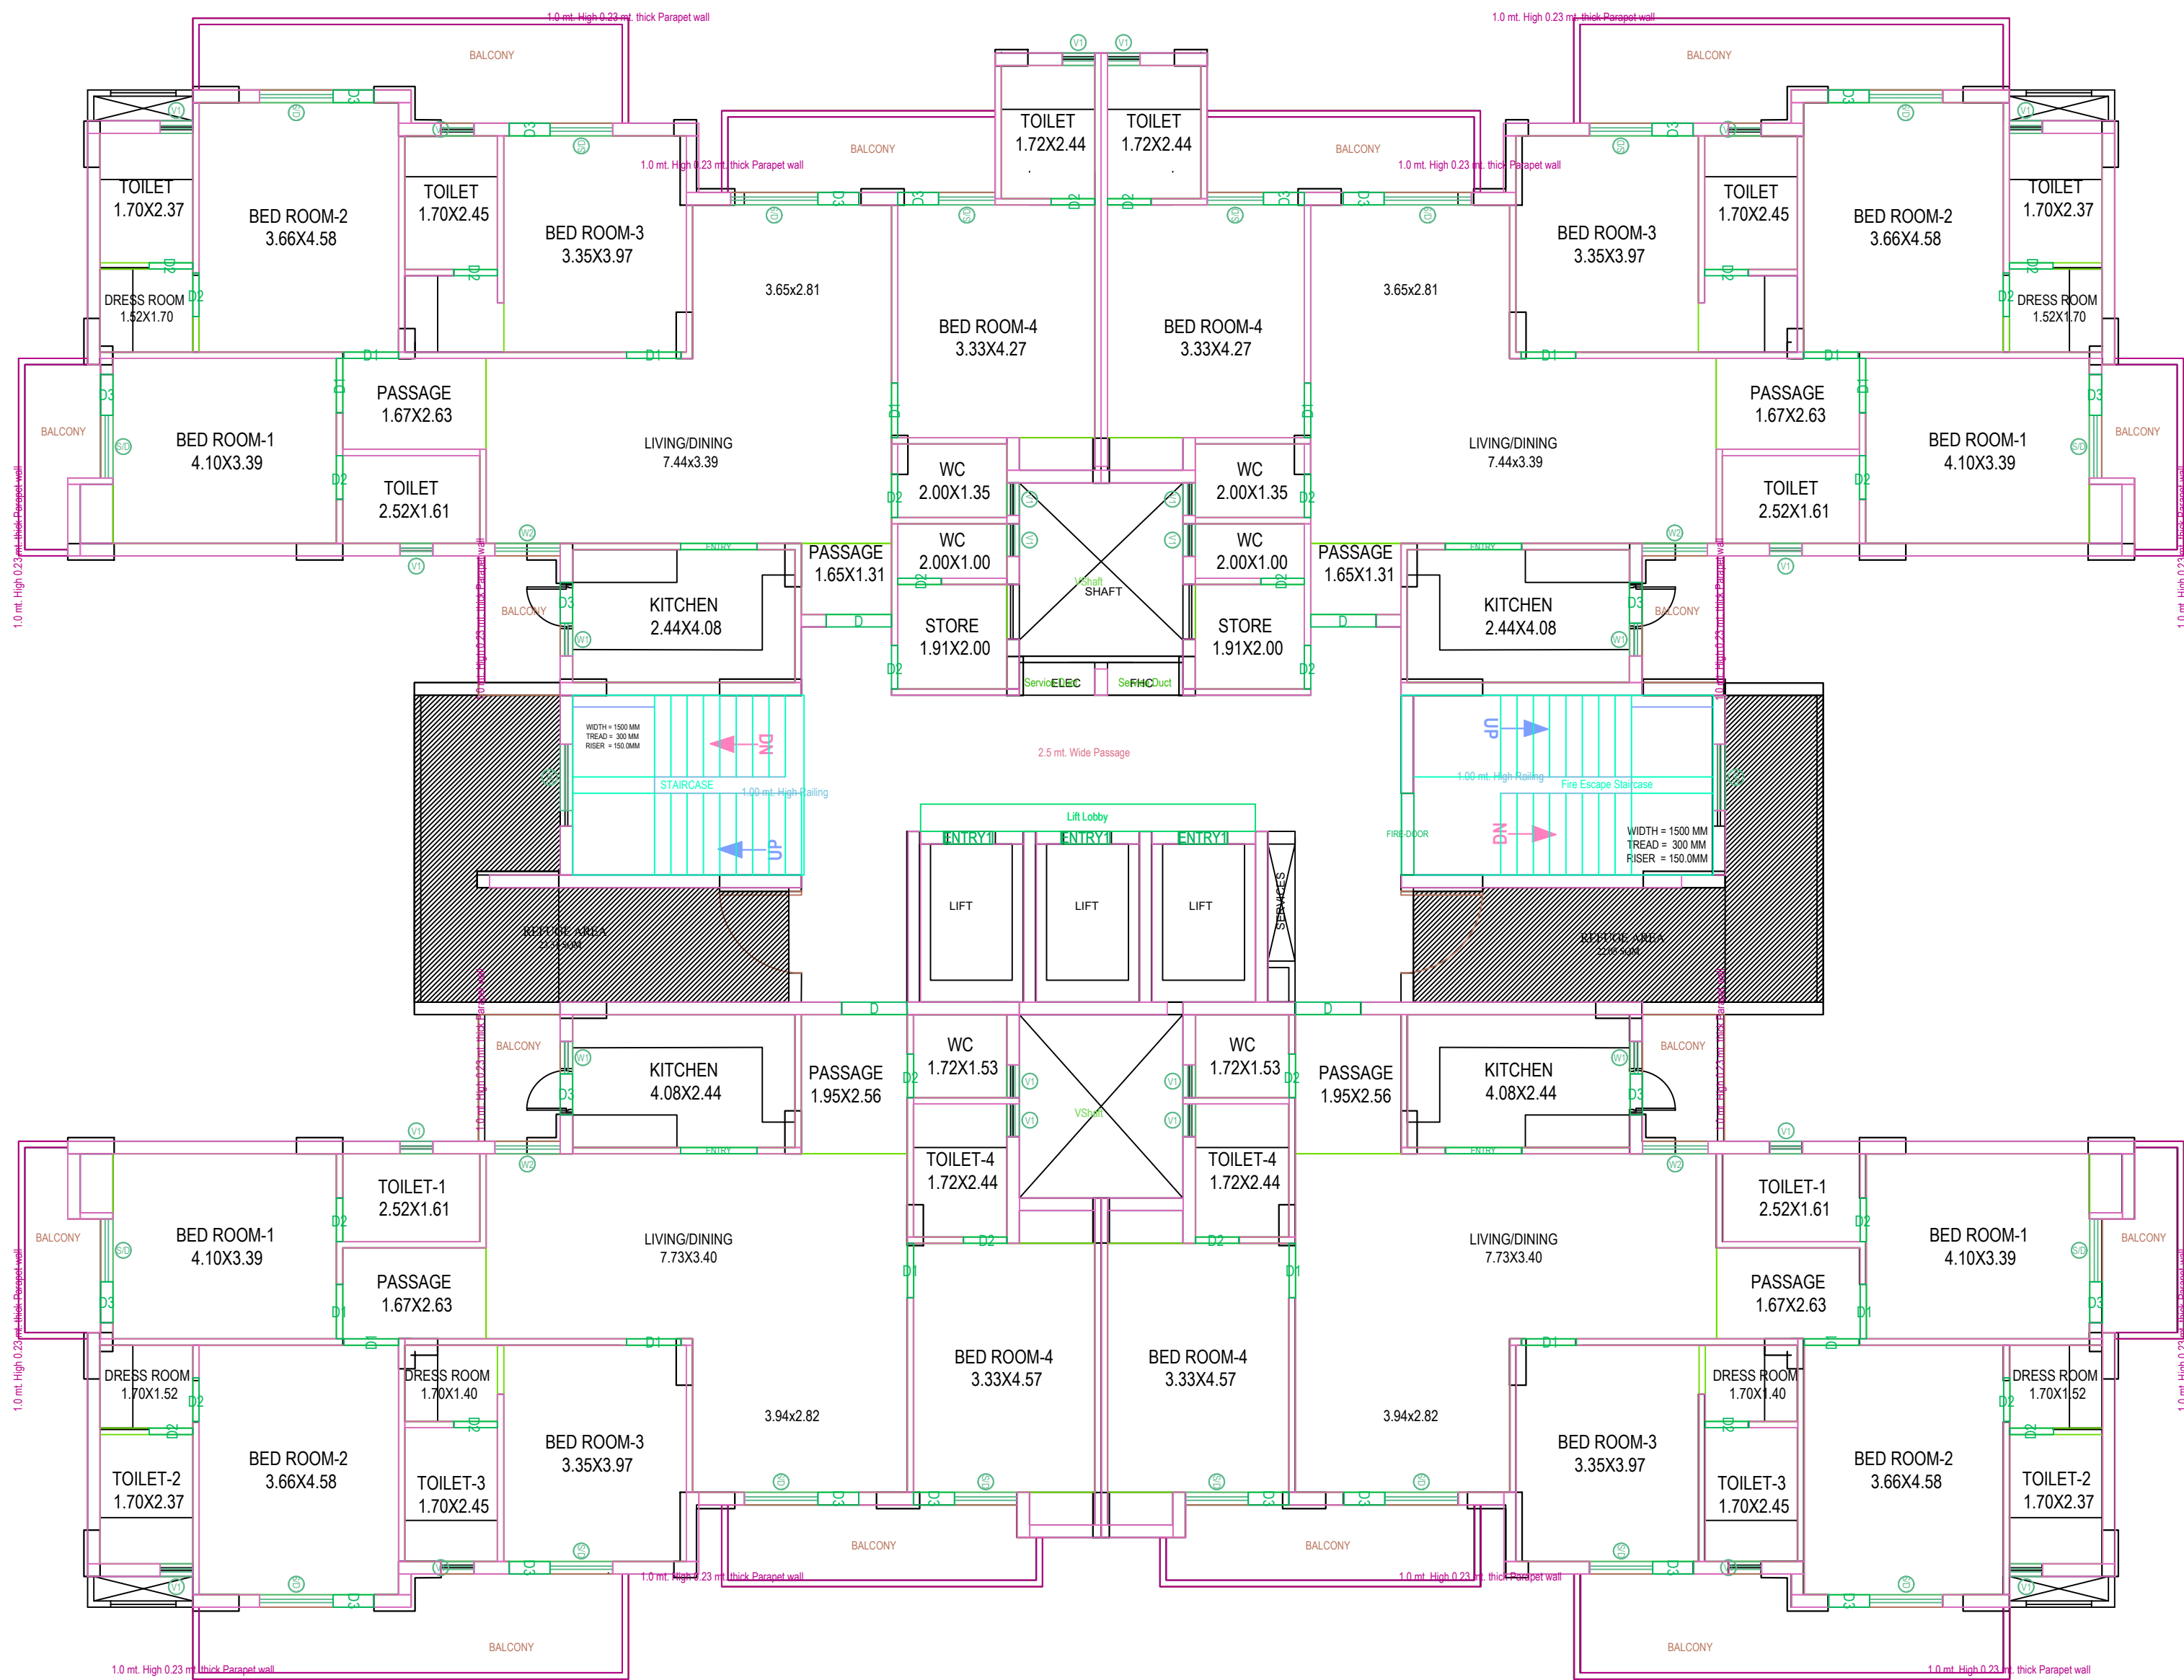

EIGHTEEN FLOOR PLAN
(Proposed)
(SCALE 1:100)

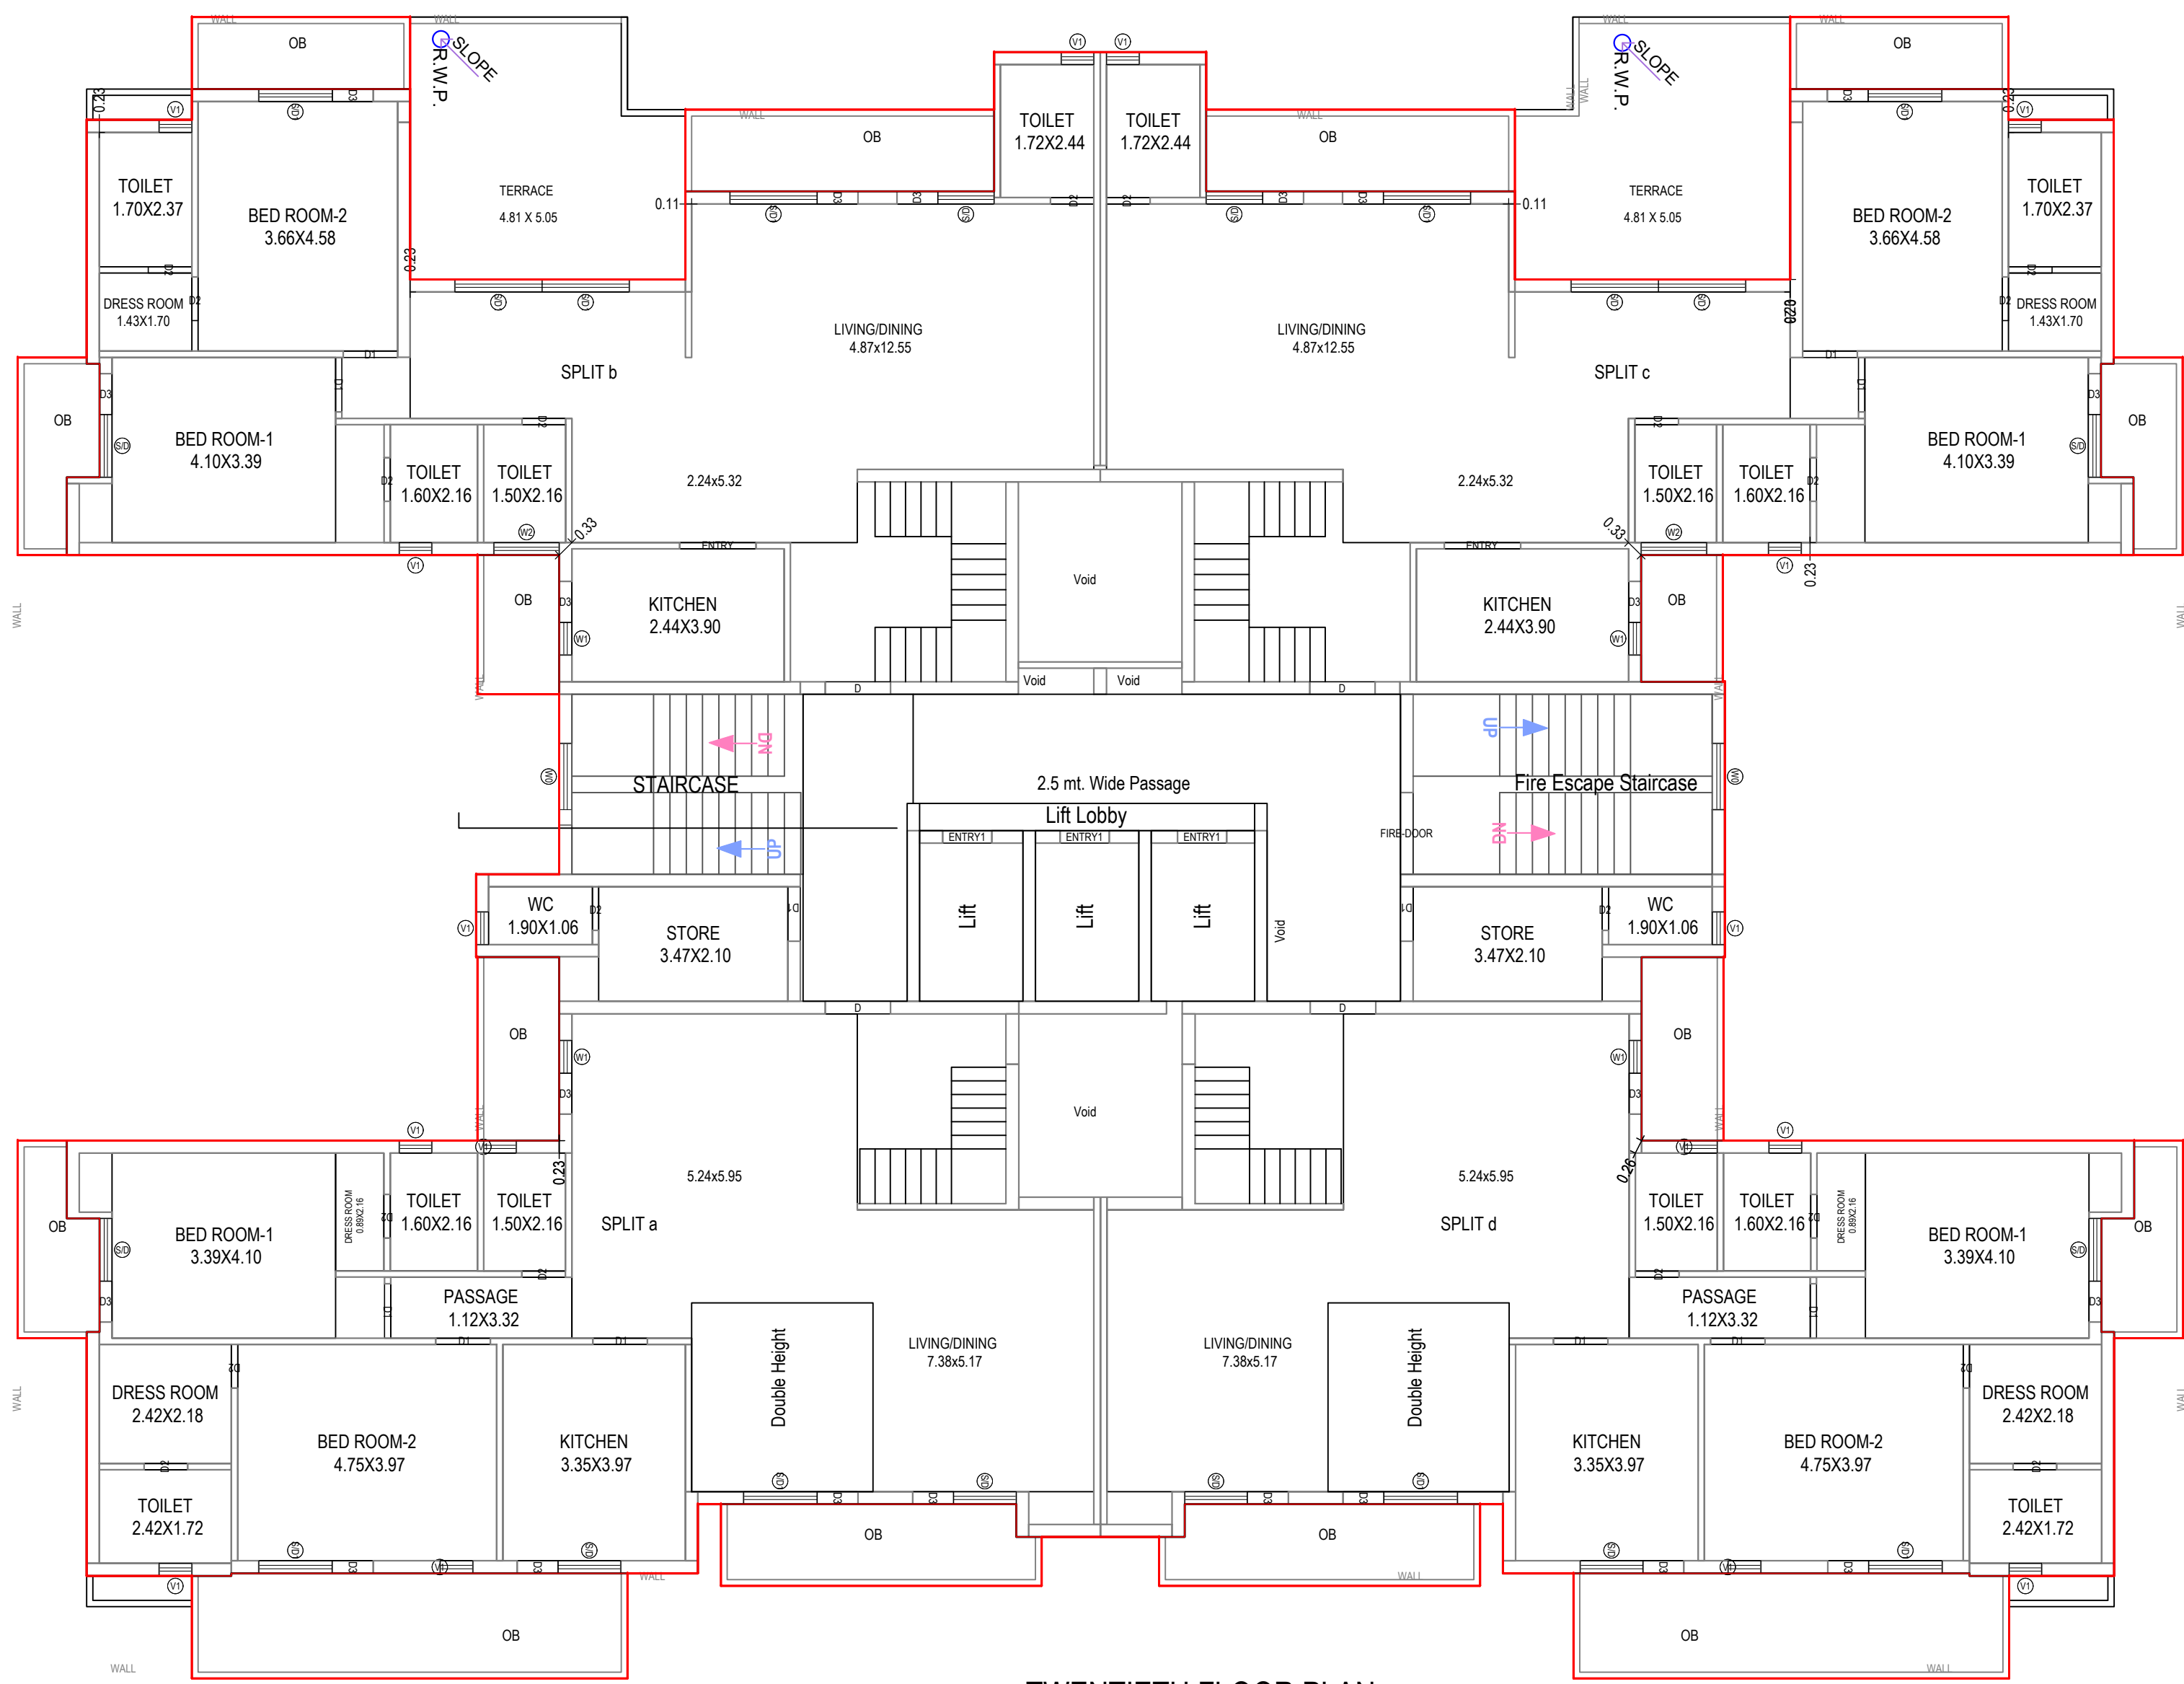


TWENTIETH FLOOR PLAN
(Proposed)
(SCALE 1:100)

Note: - 1) This drawing is prepared as per the current prevailing Building Bye Laws.
2) If Map sanctioned is used for purpose anything other than stated in application will lead to rejection of Map.

ISO_A0_841.00_x_1189.00_MM)

Total Plot Area: -	19348.79	Total FAR Area: -	72201.59
Total Coverage Area: -	3572.49	Total BUA Area: -	109707.42

OWNER'S NAME AND SIGNATURE	
ORO INFRA DEVELOPERS LLP, dineshpandey@orogroup.in, 7007292551	
ARCHITECT'S NAME AND SIGNATURE	INEER
Rajneesh Kumar CA2017/86949	
Lucknow Development Authority	
	
Building Plan Application Number LDA/BP/22-23/2209	
Sanctioned On 31 Oct 2022	
Valid Till 08 Feb 2028	
Approved By Vice Chairman (Vice Chairman)	
Examined By Atul Sharma (Junior engineer)	
Rajesh Sharma (Assistant Engineer)	
Bhupendra Veer Singh (Executive engineer)	
Nitin Mital (Chief Town Planner)	
Pawan kumar Gangwar (Secretary)	
Vice Chairman (Vice Chairman)	

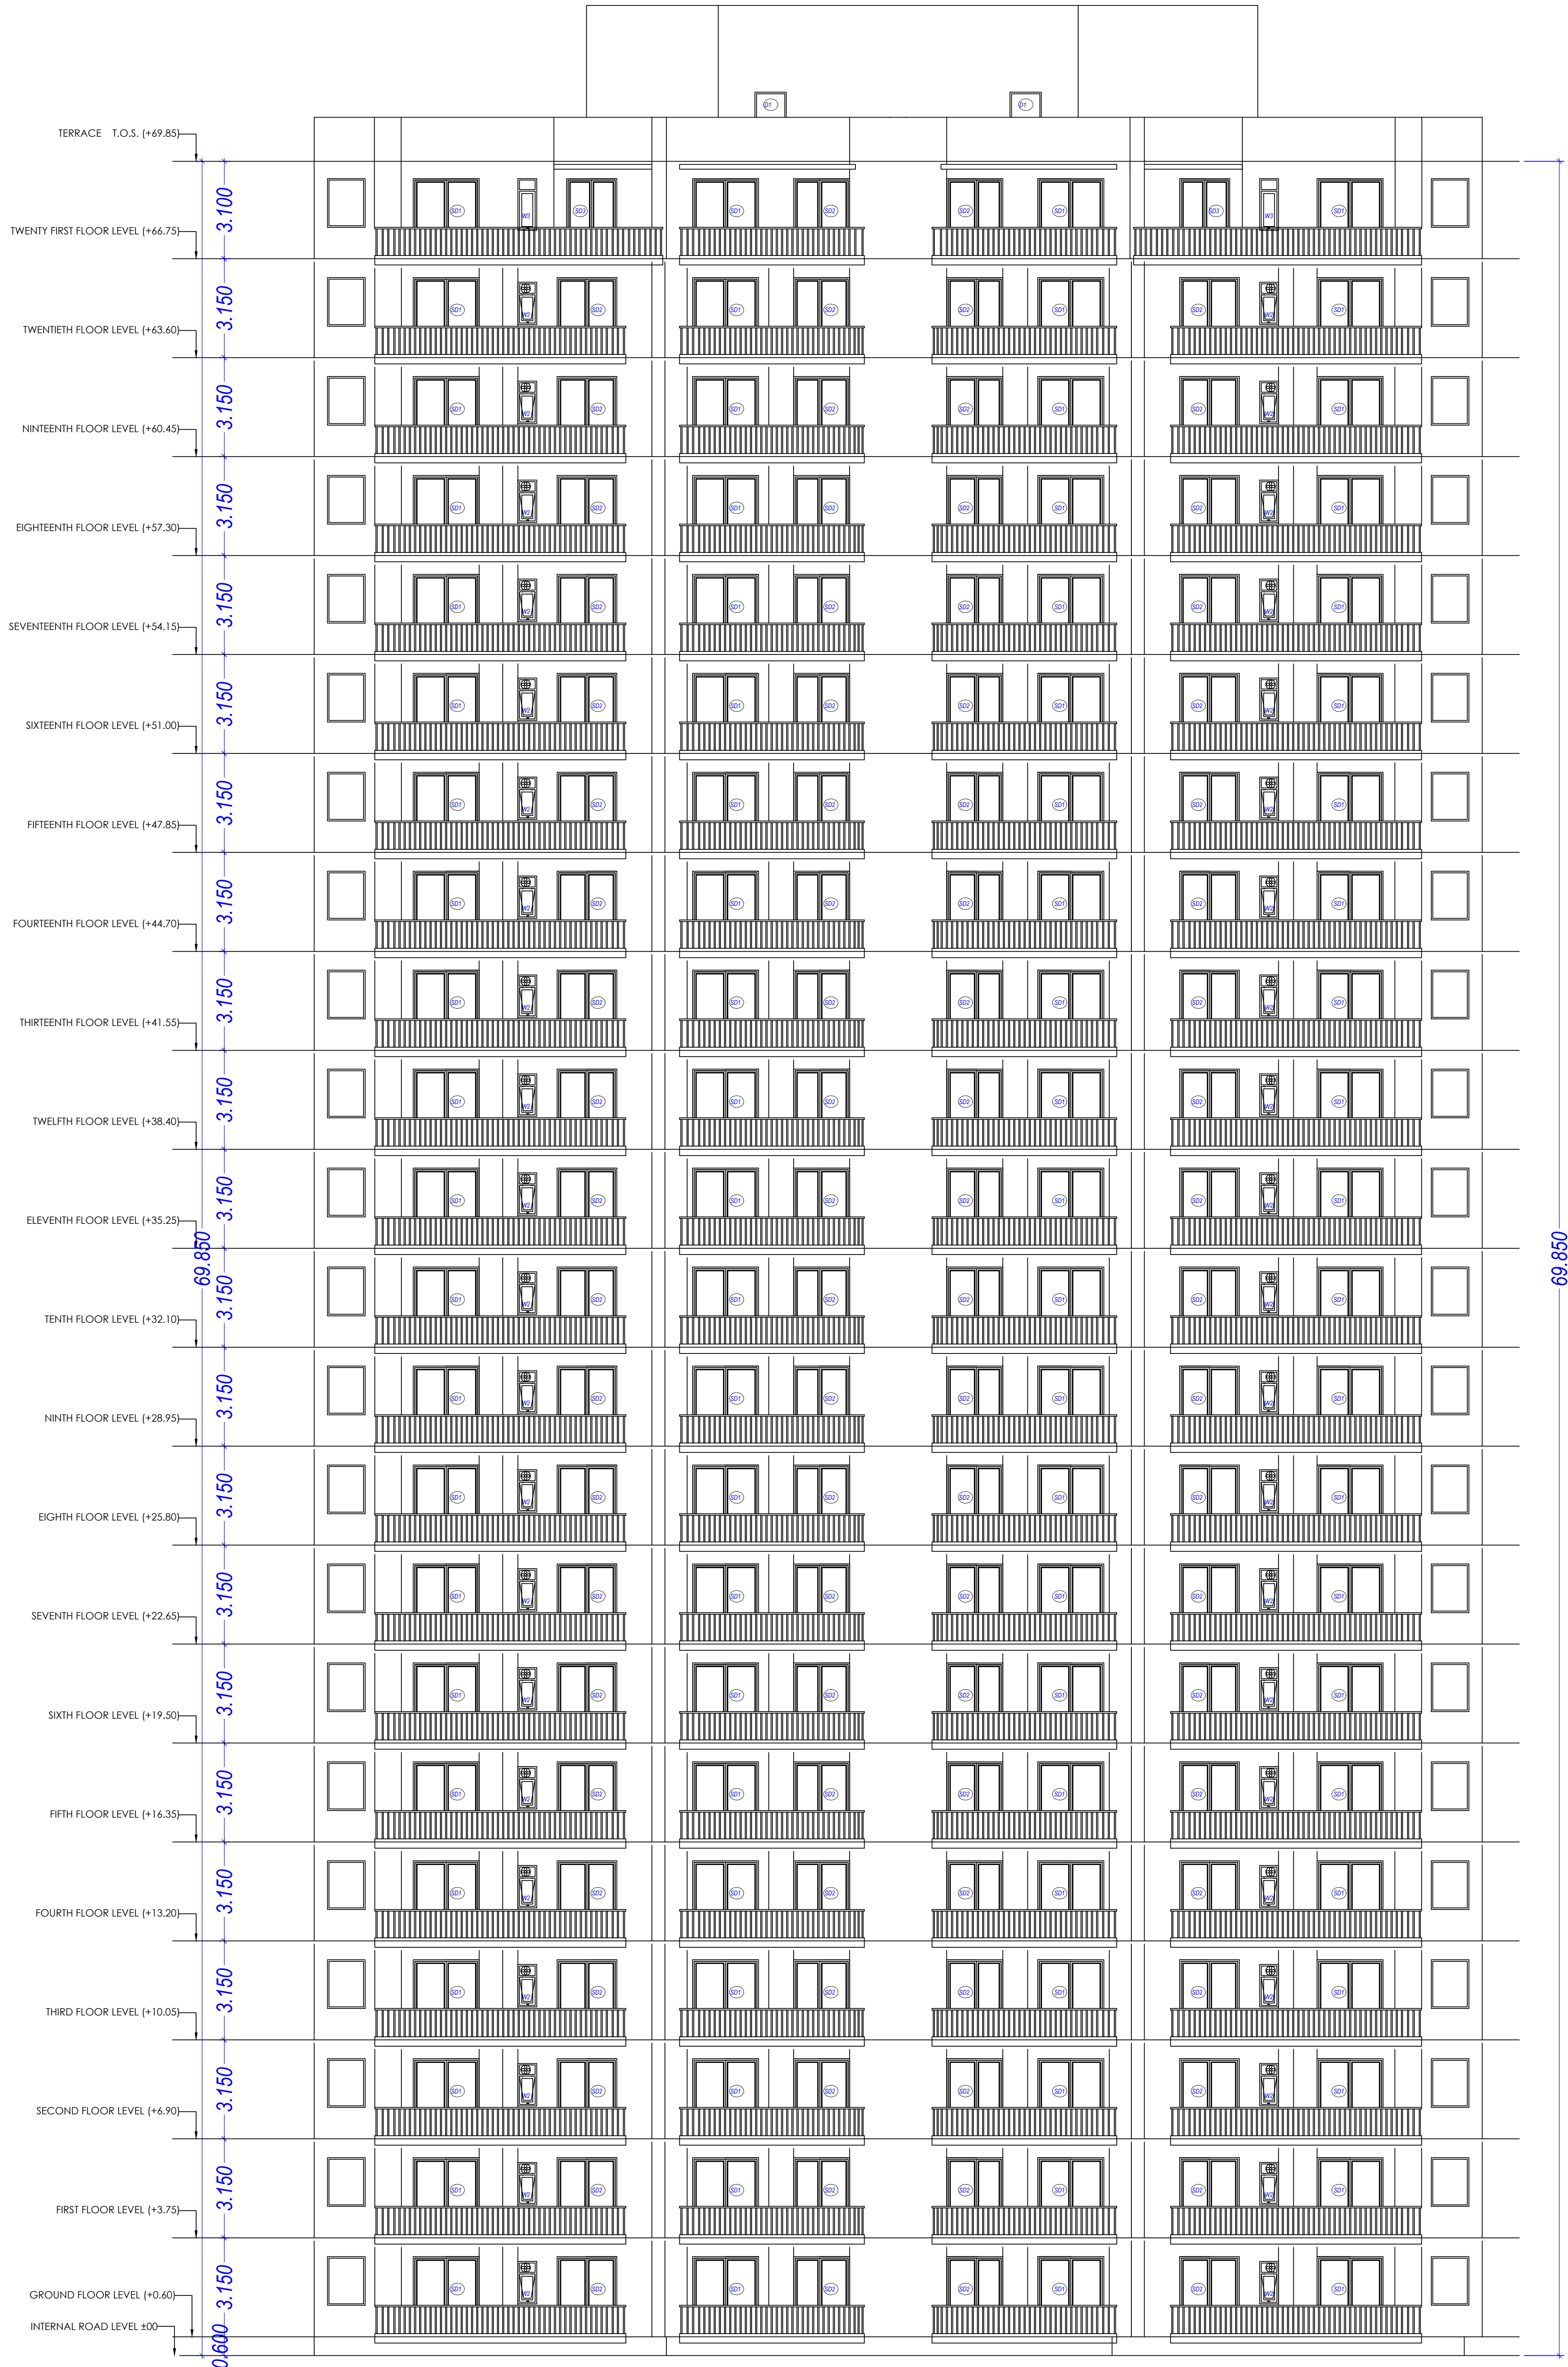

Note: - 1) This drawing is prepared as per the current prevailing Building Bye Laws.
2) If Map sanctioned is used for purpose anything other than stated in application will lead to rejection of Map.

ISO_A0_(841.00_x_1189.00_MM)

Total Plot Area: - 19348.79

Total FAR Area: - 72201.59

Total Coverage Area: - 3572.49

Total BUA Area: - 109707.42

OWNER'S NAME AND SIGNATURE

ORO INFRA DEVELOPERS
LLP.dineshpandey@orogroup.in.7007292551

ARCHITECT'S NAME AND SIGNATURE

Rajneesh Kumar
CA/2017/86949

INEER

ORO INFRA DEVELOPERS LLP
(REGISTERED PARTNER)

Lucknow Development Authority



Building Plan Application Number

LDA/BP/22-23/2209

Sanctioned On

31 Oct 2022

Valid Till

08 Feb 2028

Approved By

Vice Chairman (Vice Chairman)

Examined By

Atul Sharma (Junior engineer)


Rajesh Sharma (Assistant Engineer)

Bhupendra Veer Singh (Executive engineer)


Nitin Mital (Chief Town Planner)

Pawan kumar Gangwar (Secretary)


Vice Chairman (Vice Chairman)

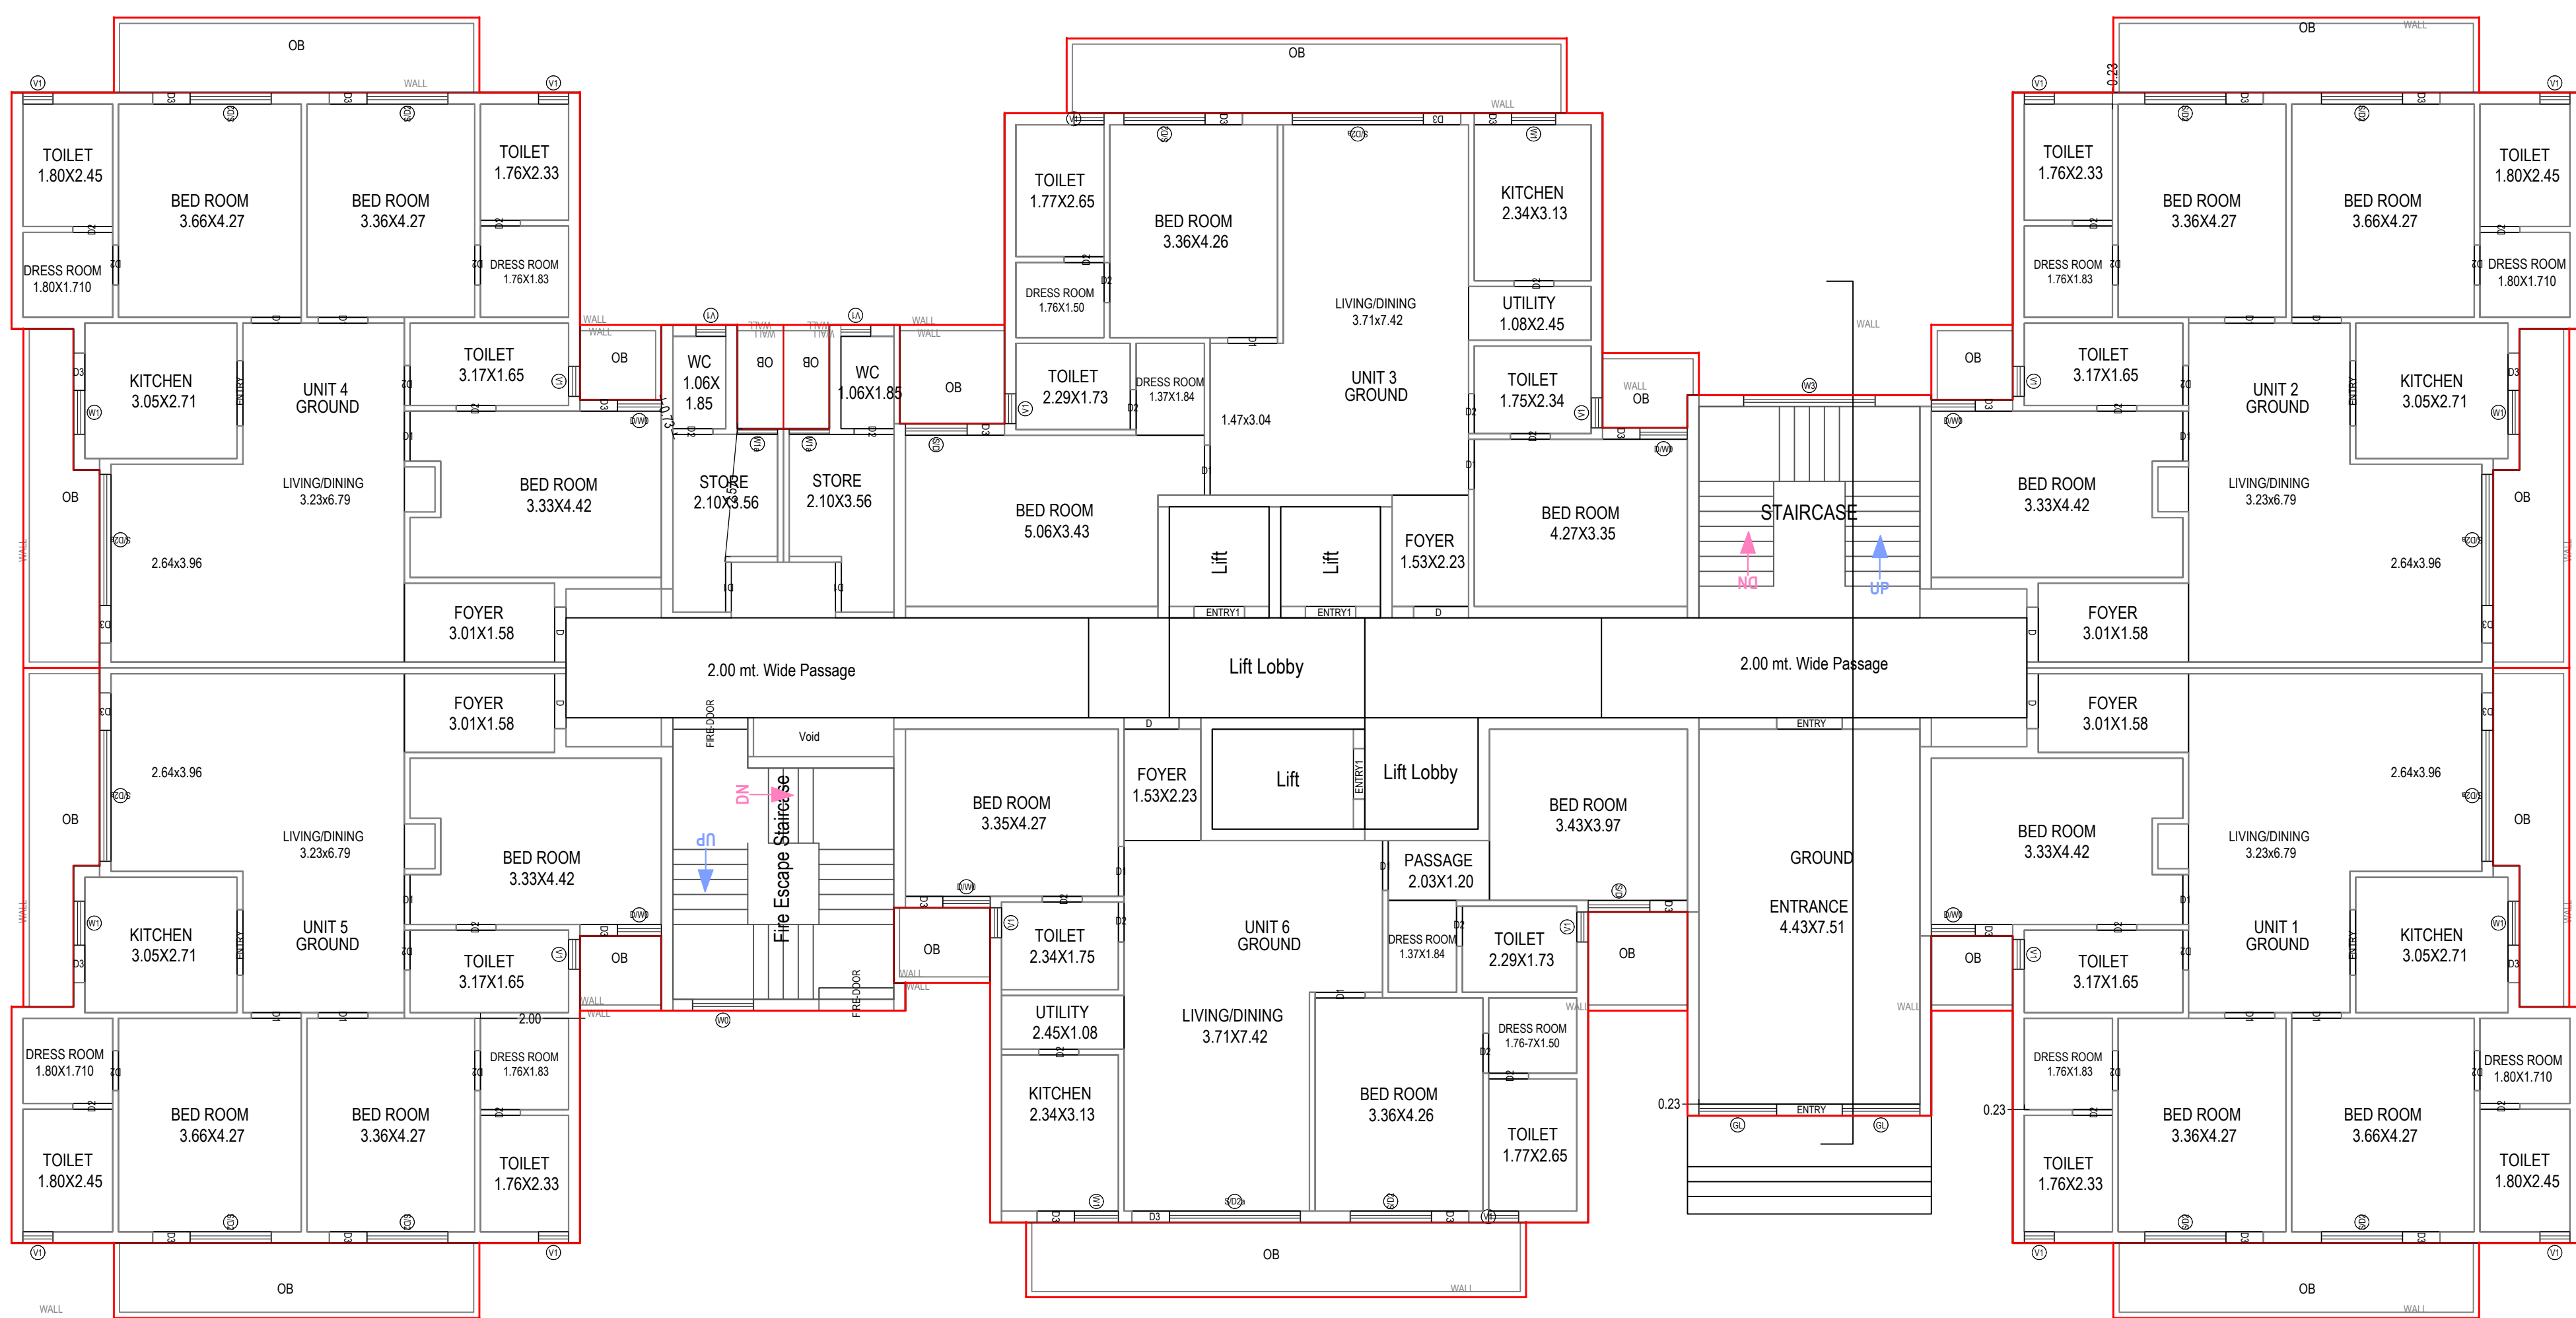


GROUND FLOOR PLAN
(Proposed)
(SCALE 1:100)

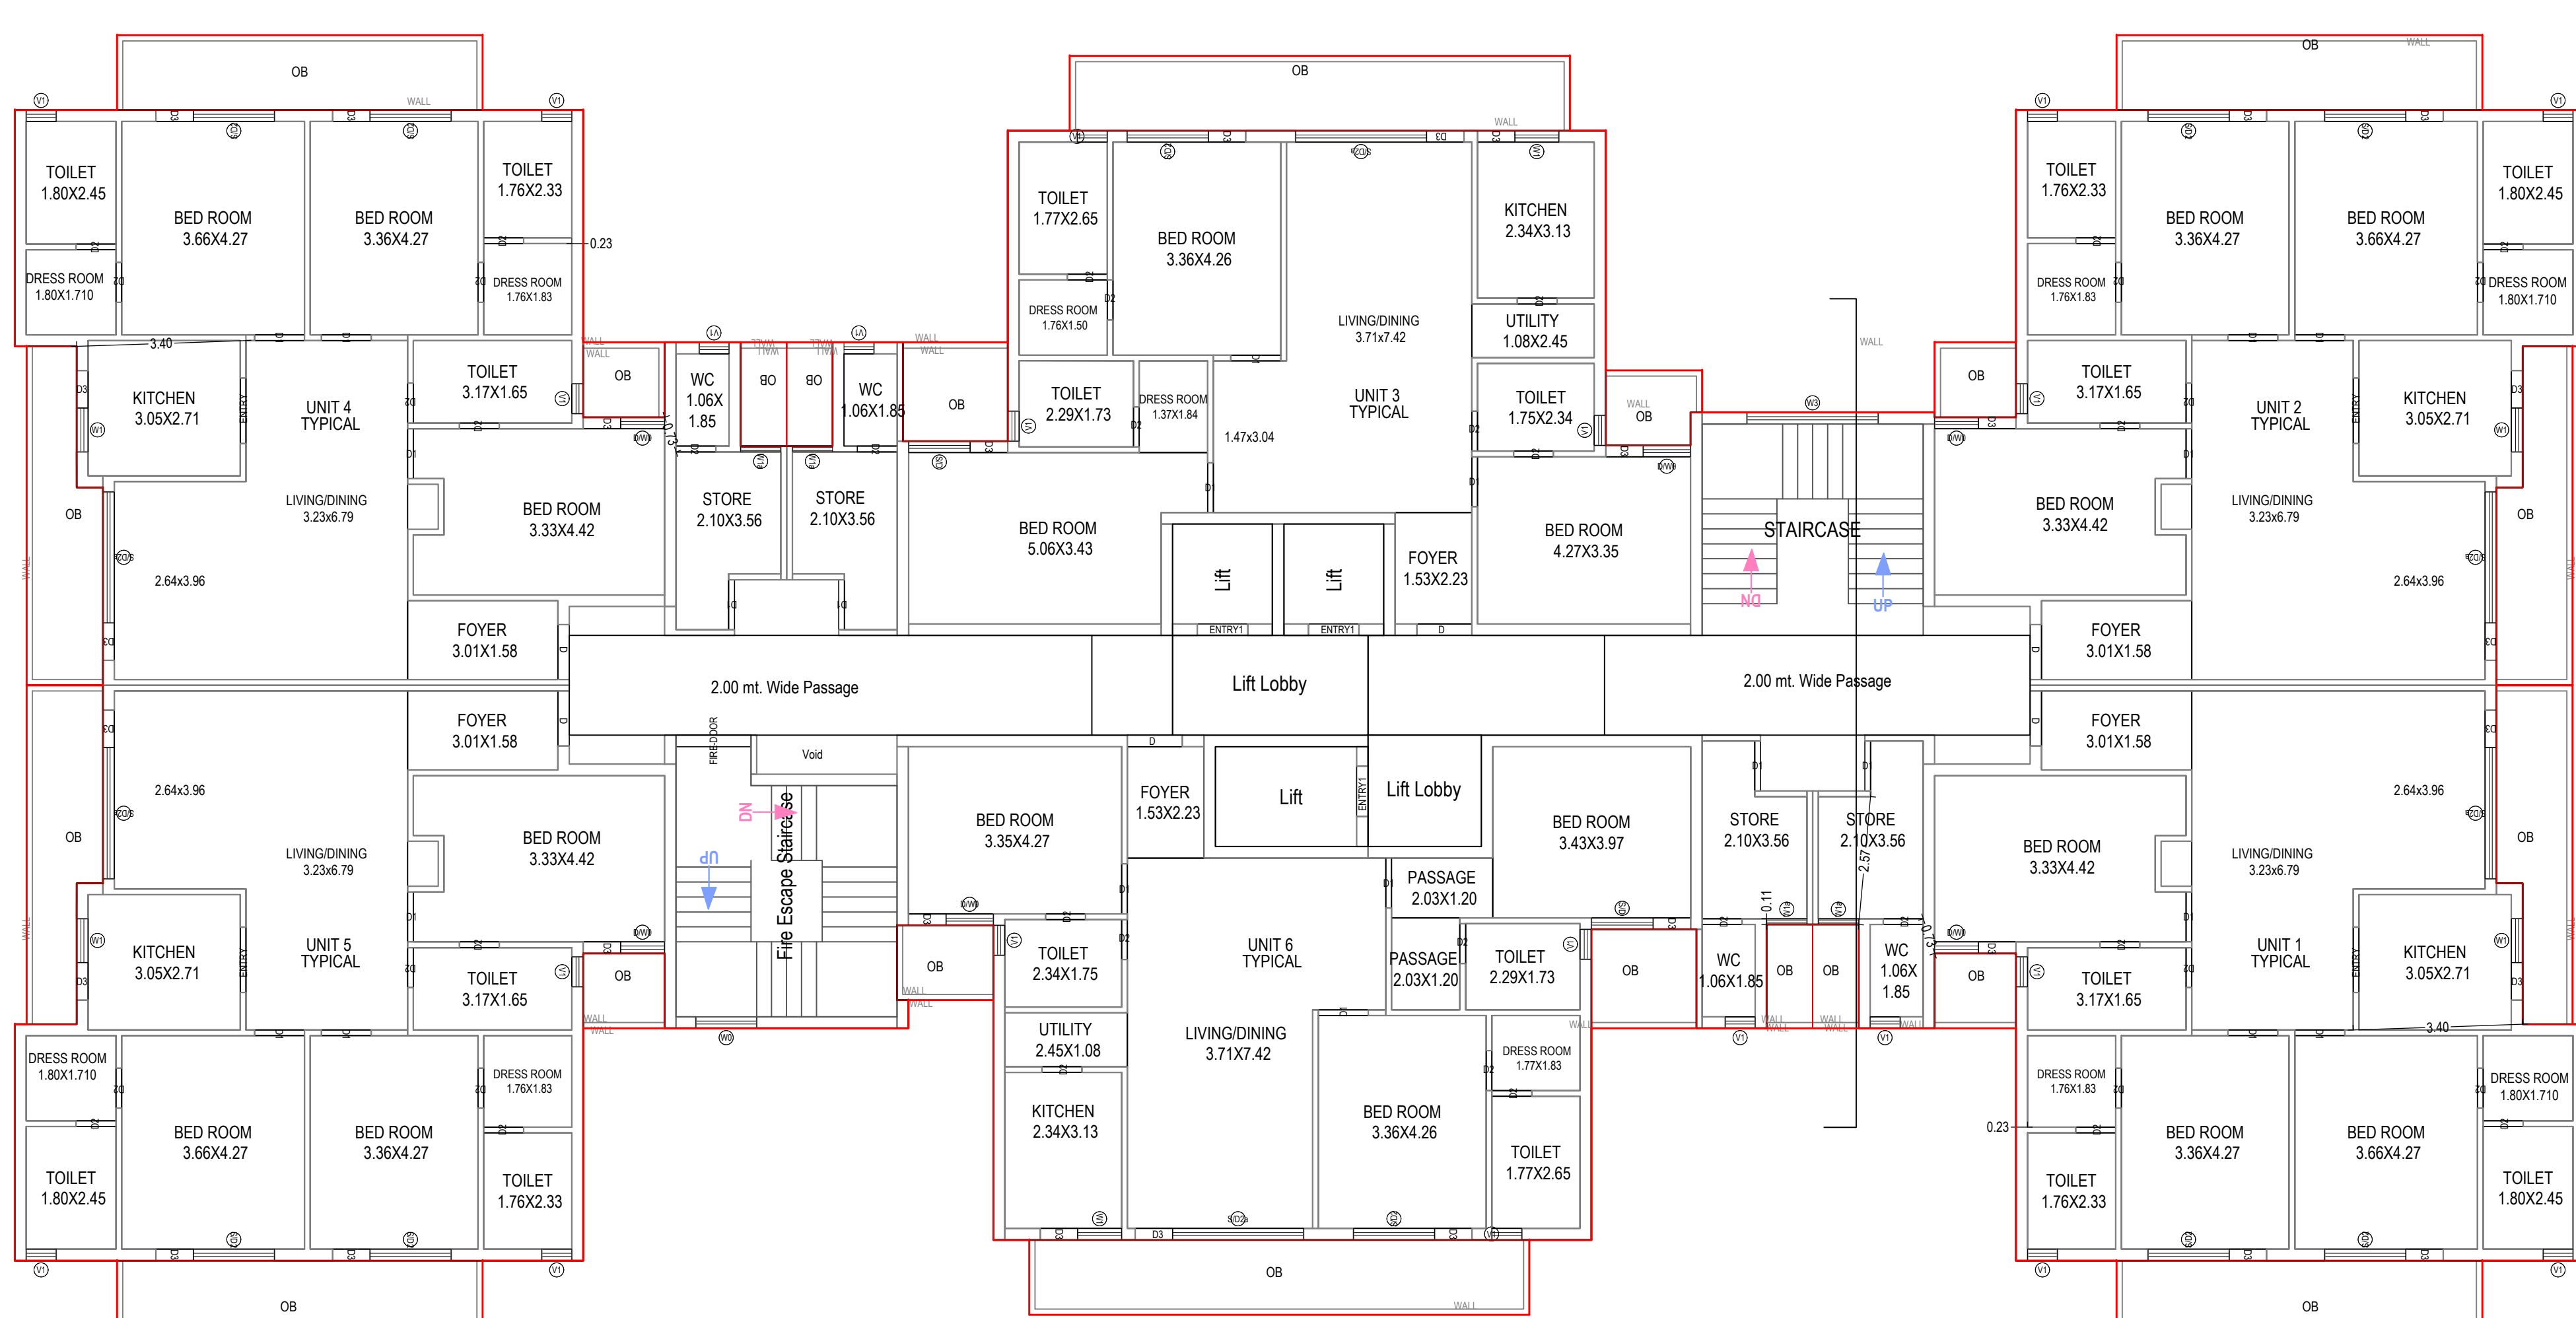

TYPICAL - 1,2,3,4,5,6,7,8,9,10,11,12,13,14,15,16,17 FLOOR PLAN
(Proposed)
(SCALE 1:100)

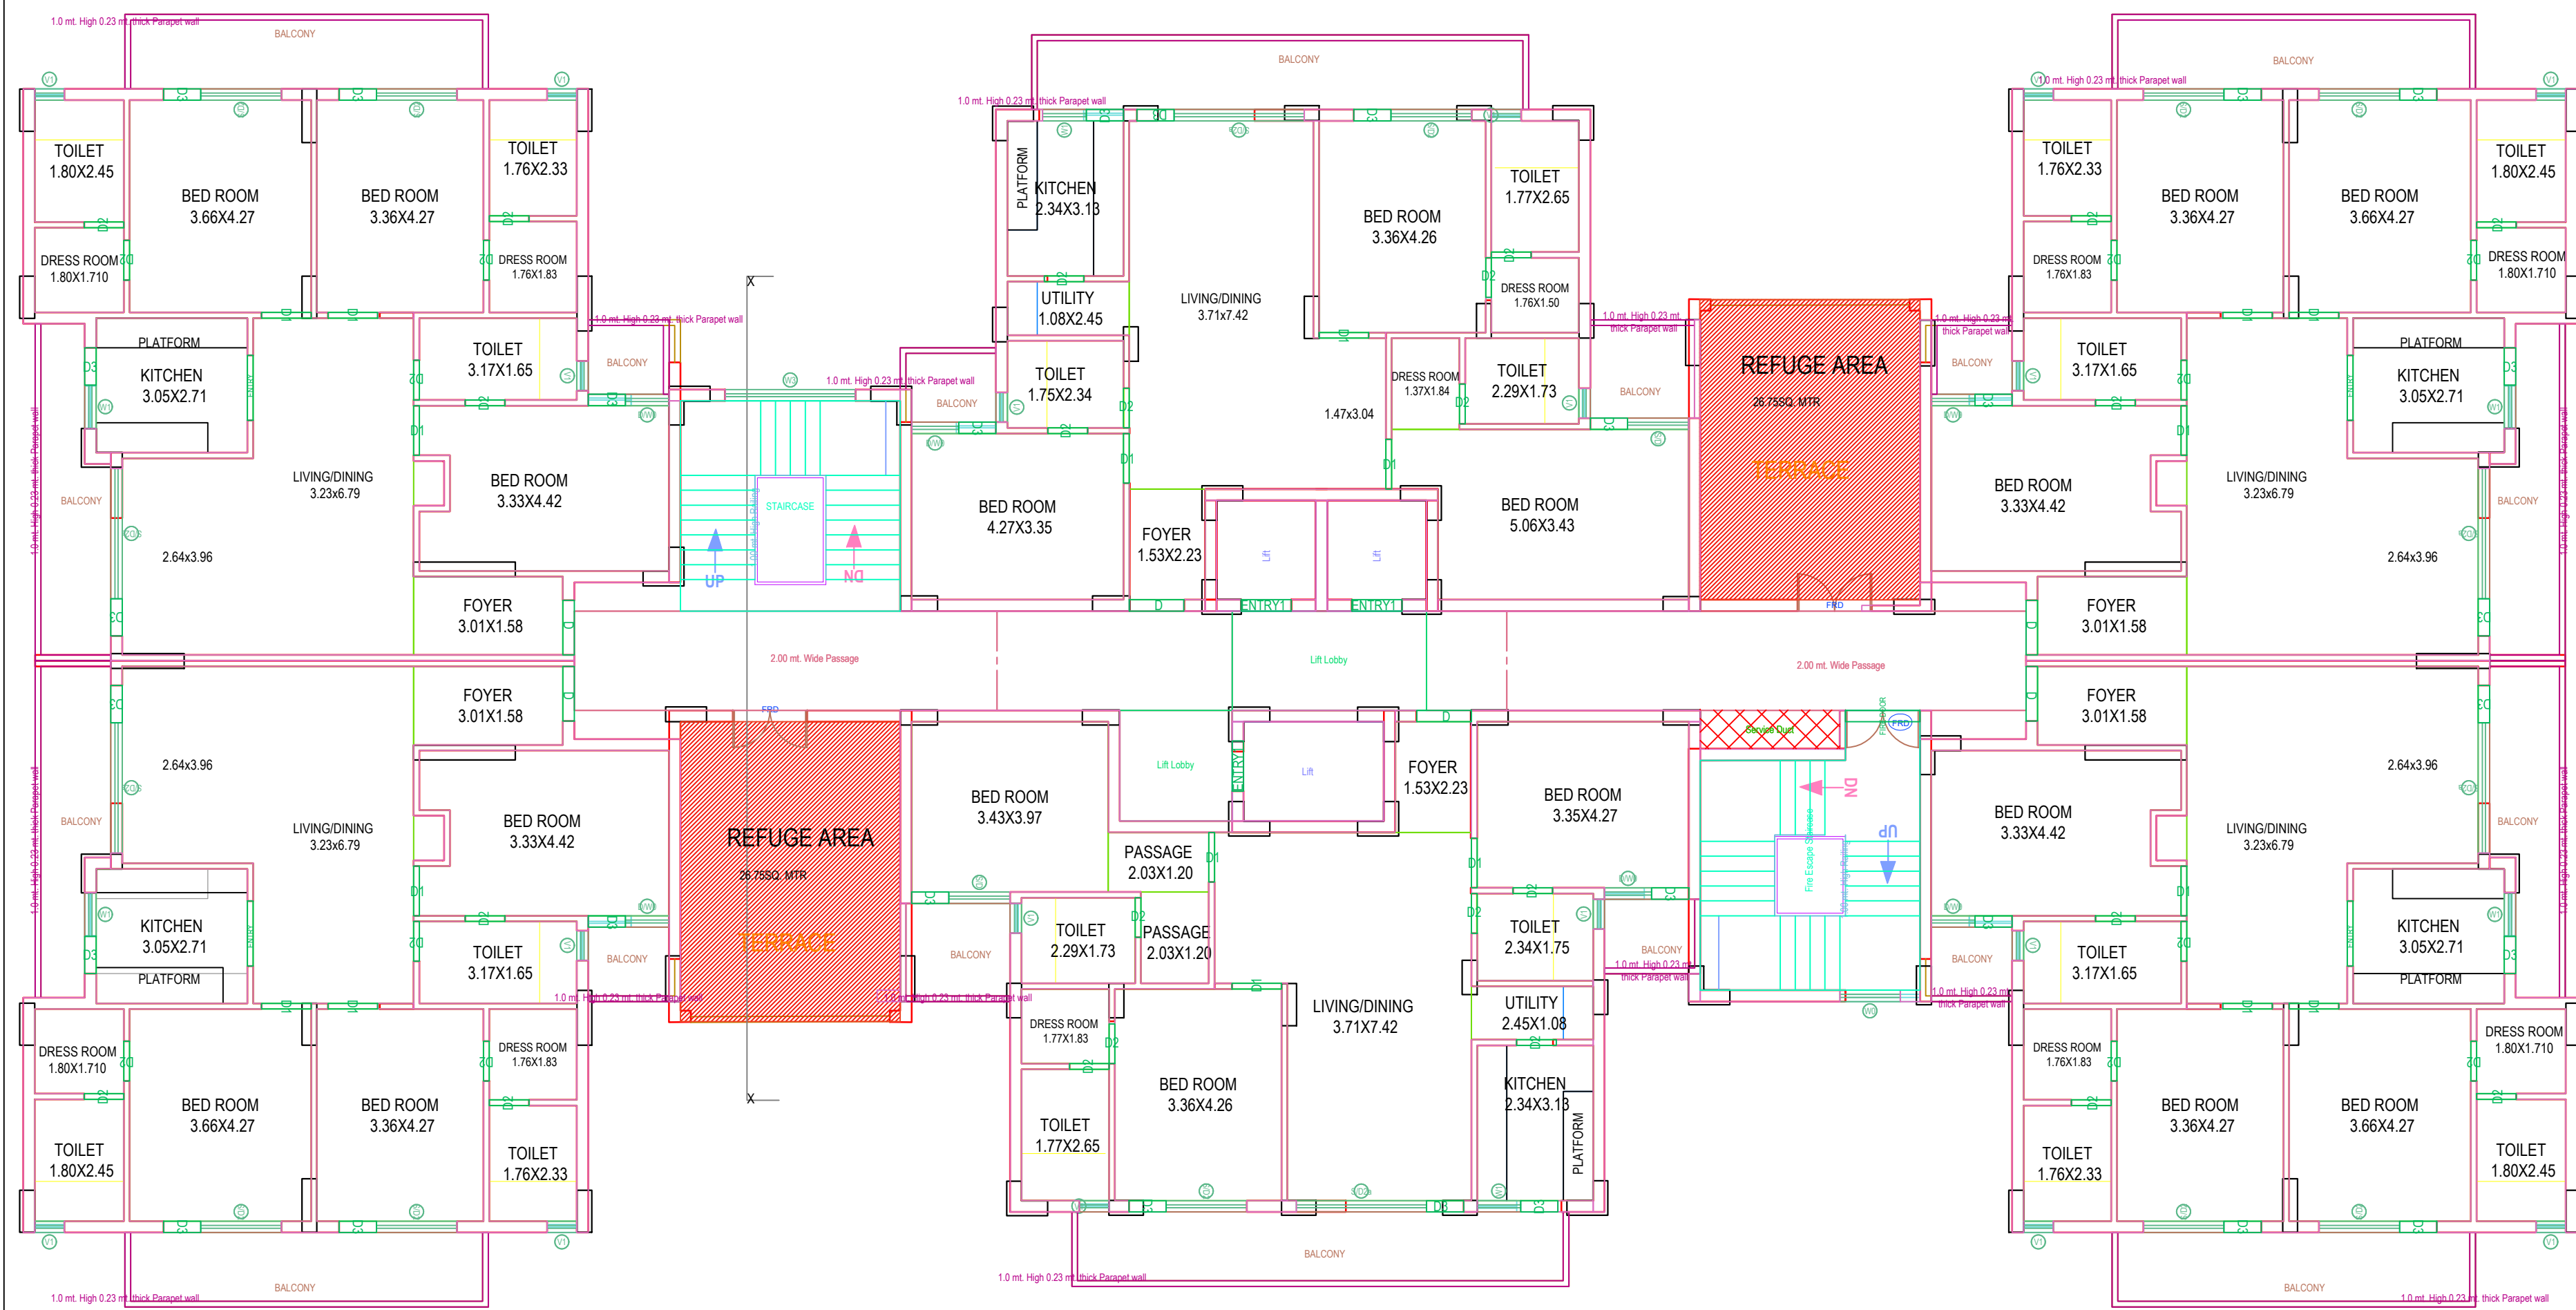

EIGHTEENTH FLOOR PLAN
(Proposed)
(SCALE 1:100)

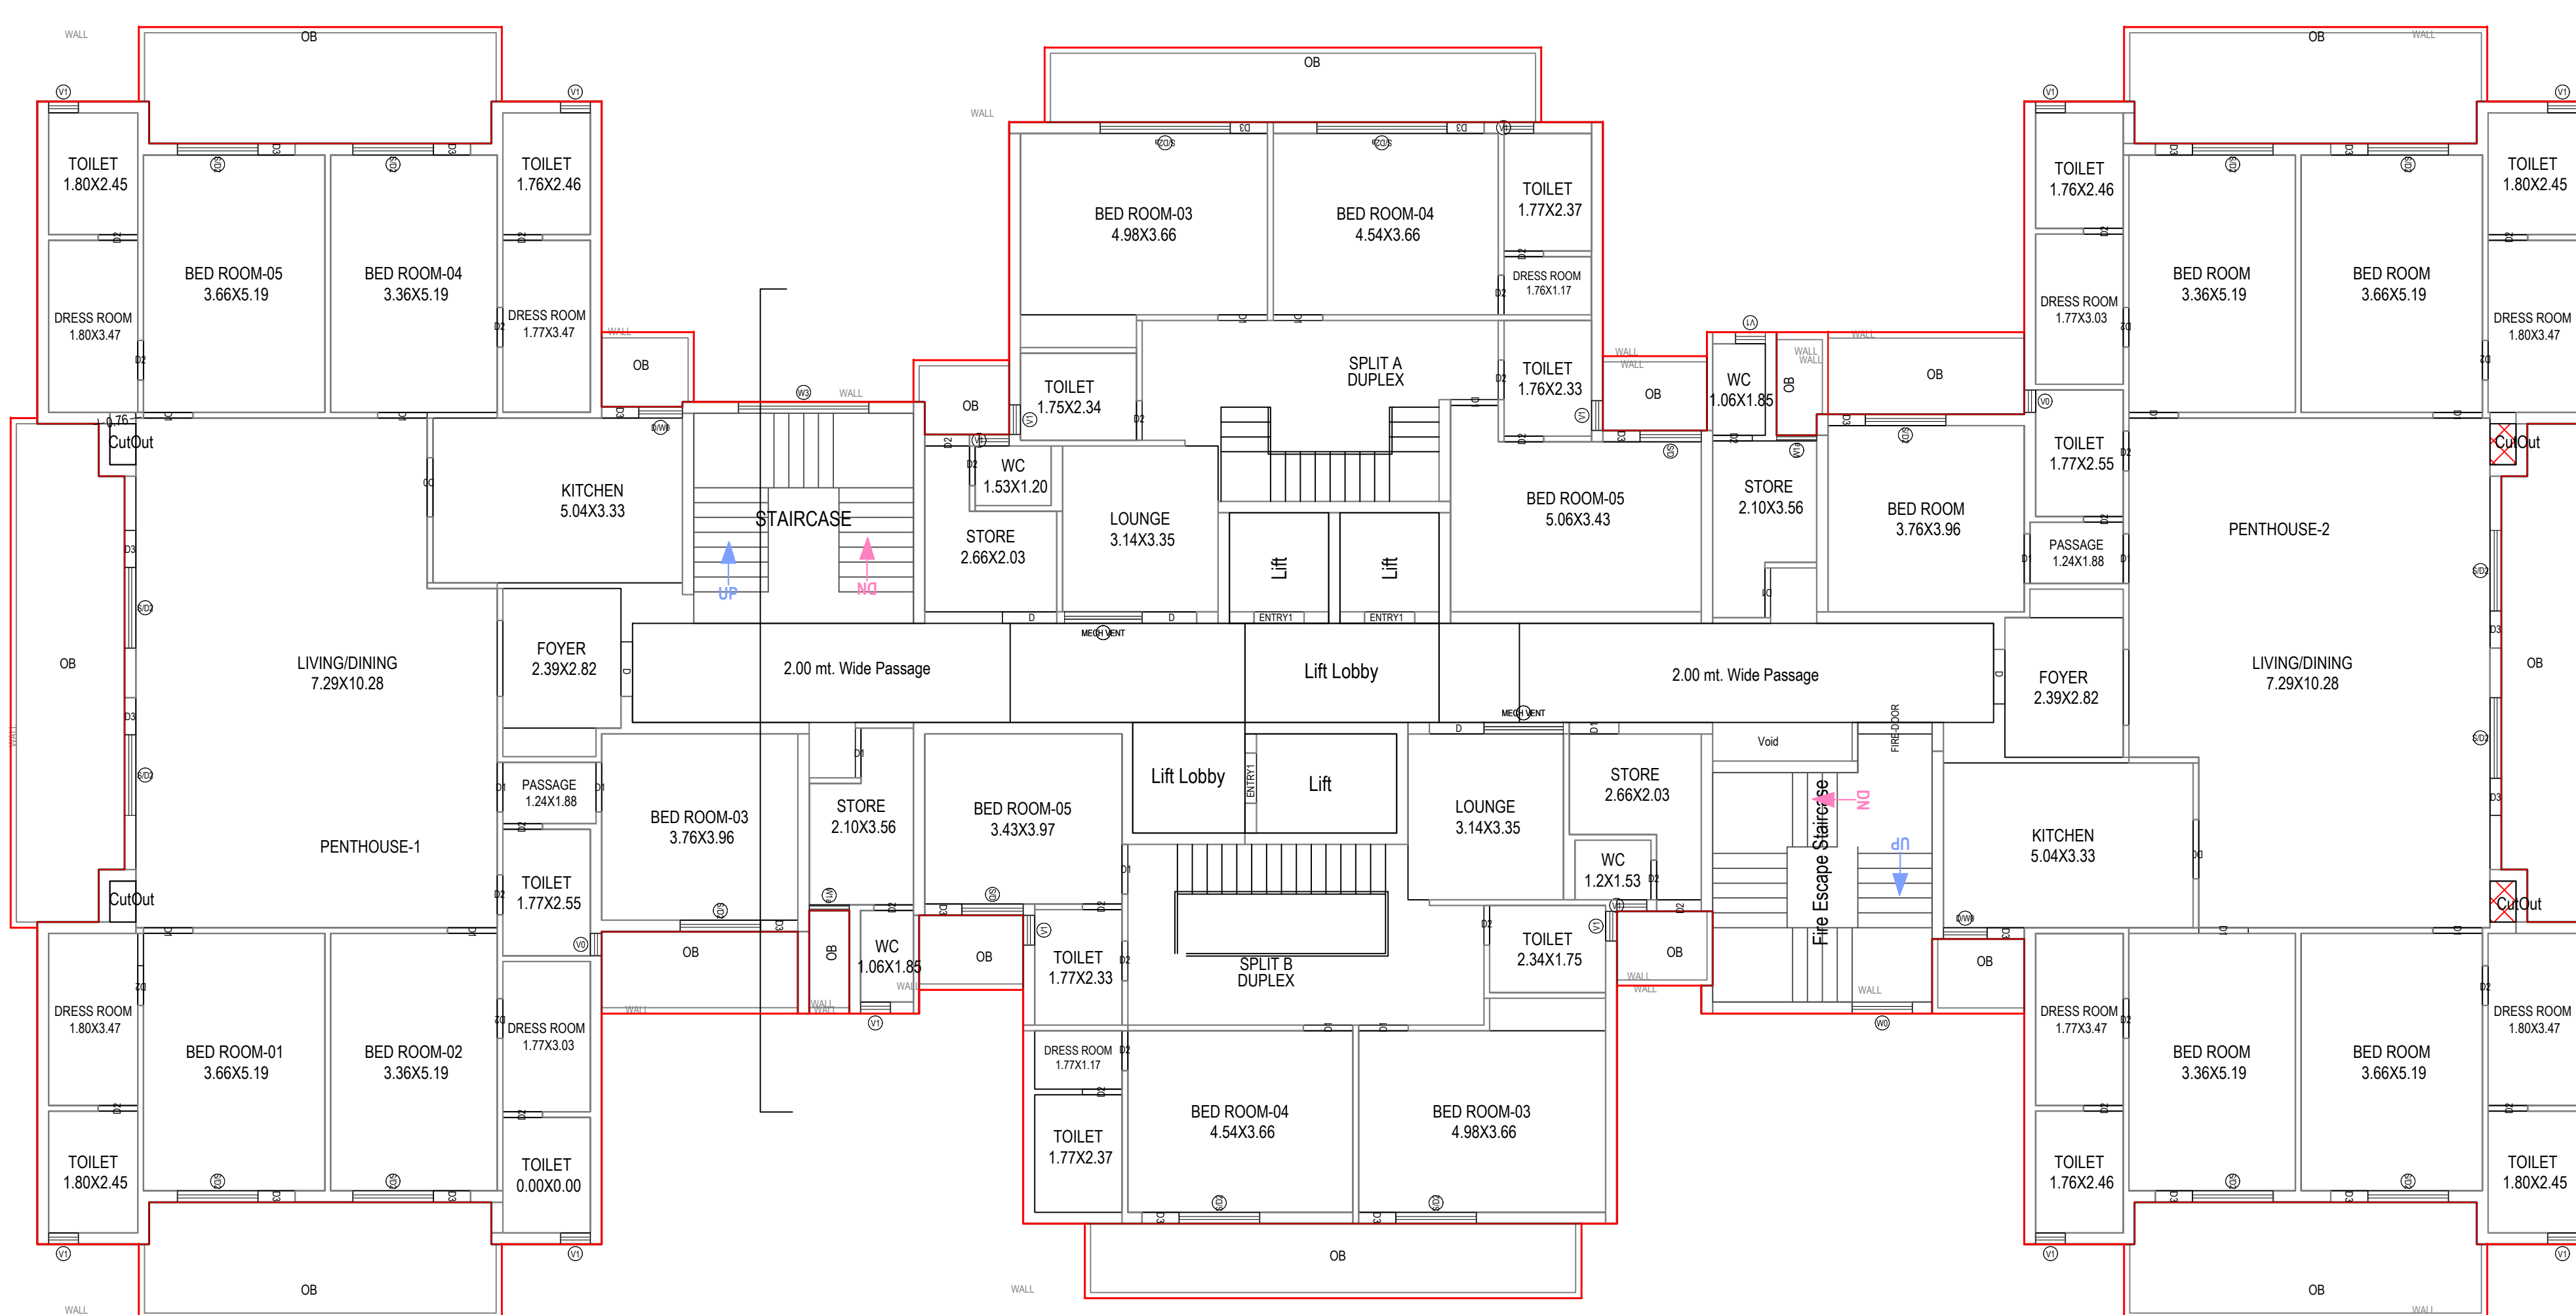


NINETEENTH FLOOR PLAN
(Proposed)
(SCALE 1:100)


Note: - 1) This drawing is prepared as per the current prevailing Building Bye Laws.
2) If Map sanctioned is used for purpose anything other than stated in application will lead to rejection of Map.

Total Plot Area: -	19348.79	Total FAR Area: -	72201.59
Total Coverage Area: -	3572.49	Total BUA Area: -	109707.42

OWNER'S NAME AND SIGNATURE ORO INFRA DEVELOPERS LLP.dineshpandey@group.in.7007292551	
ARCHENG'S NAME AND SIGNATURE Rajneesh Kumar CA2017/86949	INEER
Lucknow Development Authority	
Building Plan Application Number LDA/BP/22-23/2209	
Sanctioned On 31 Oct 2022	
Valid Till 08 Feb 2028	
Approved By Vice Chairman (Vice Chairman)	
Examined By Atul Sharma (Junior engineer)	
Rajesh Sharma (Assistant Engineer)	
Bhupendra Veer Singh (Executive engineer)	
Nitin Mital (Chief Town Planner)	
Pawan kumar Gangwar (Secretary)	
Vice Chairman (Vice Chairman)	

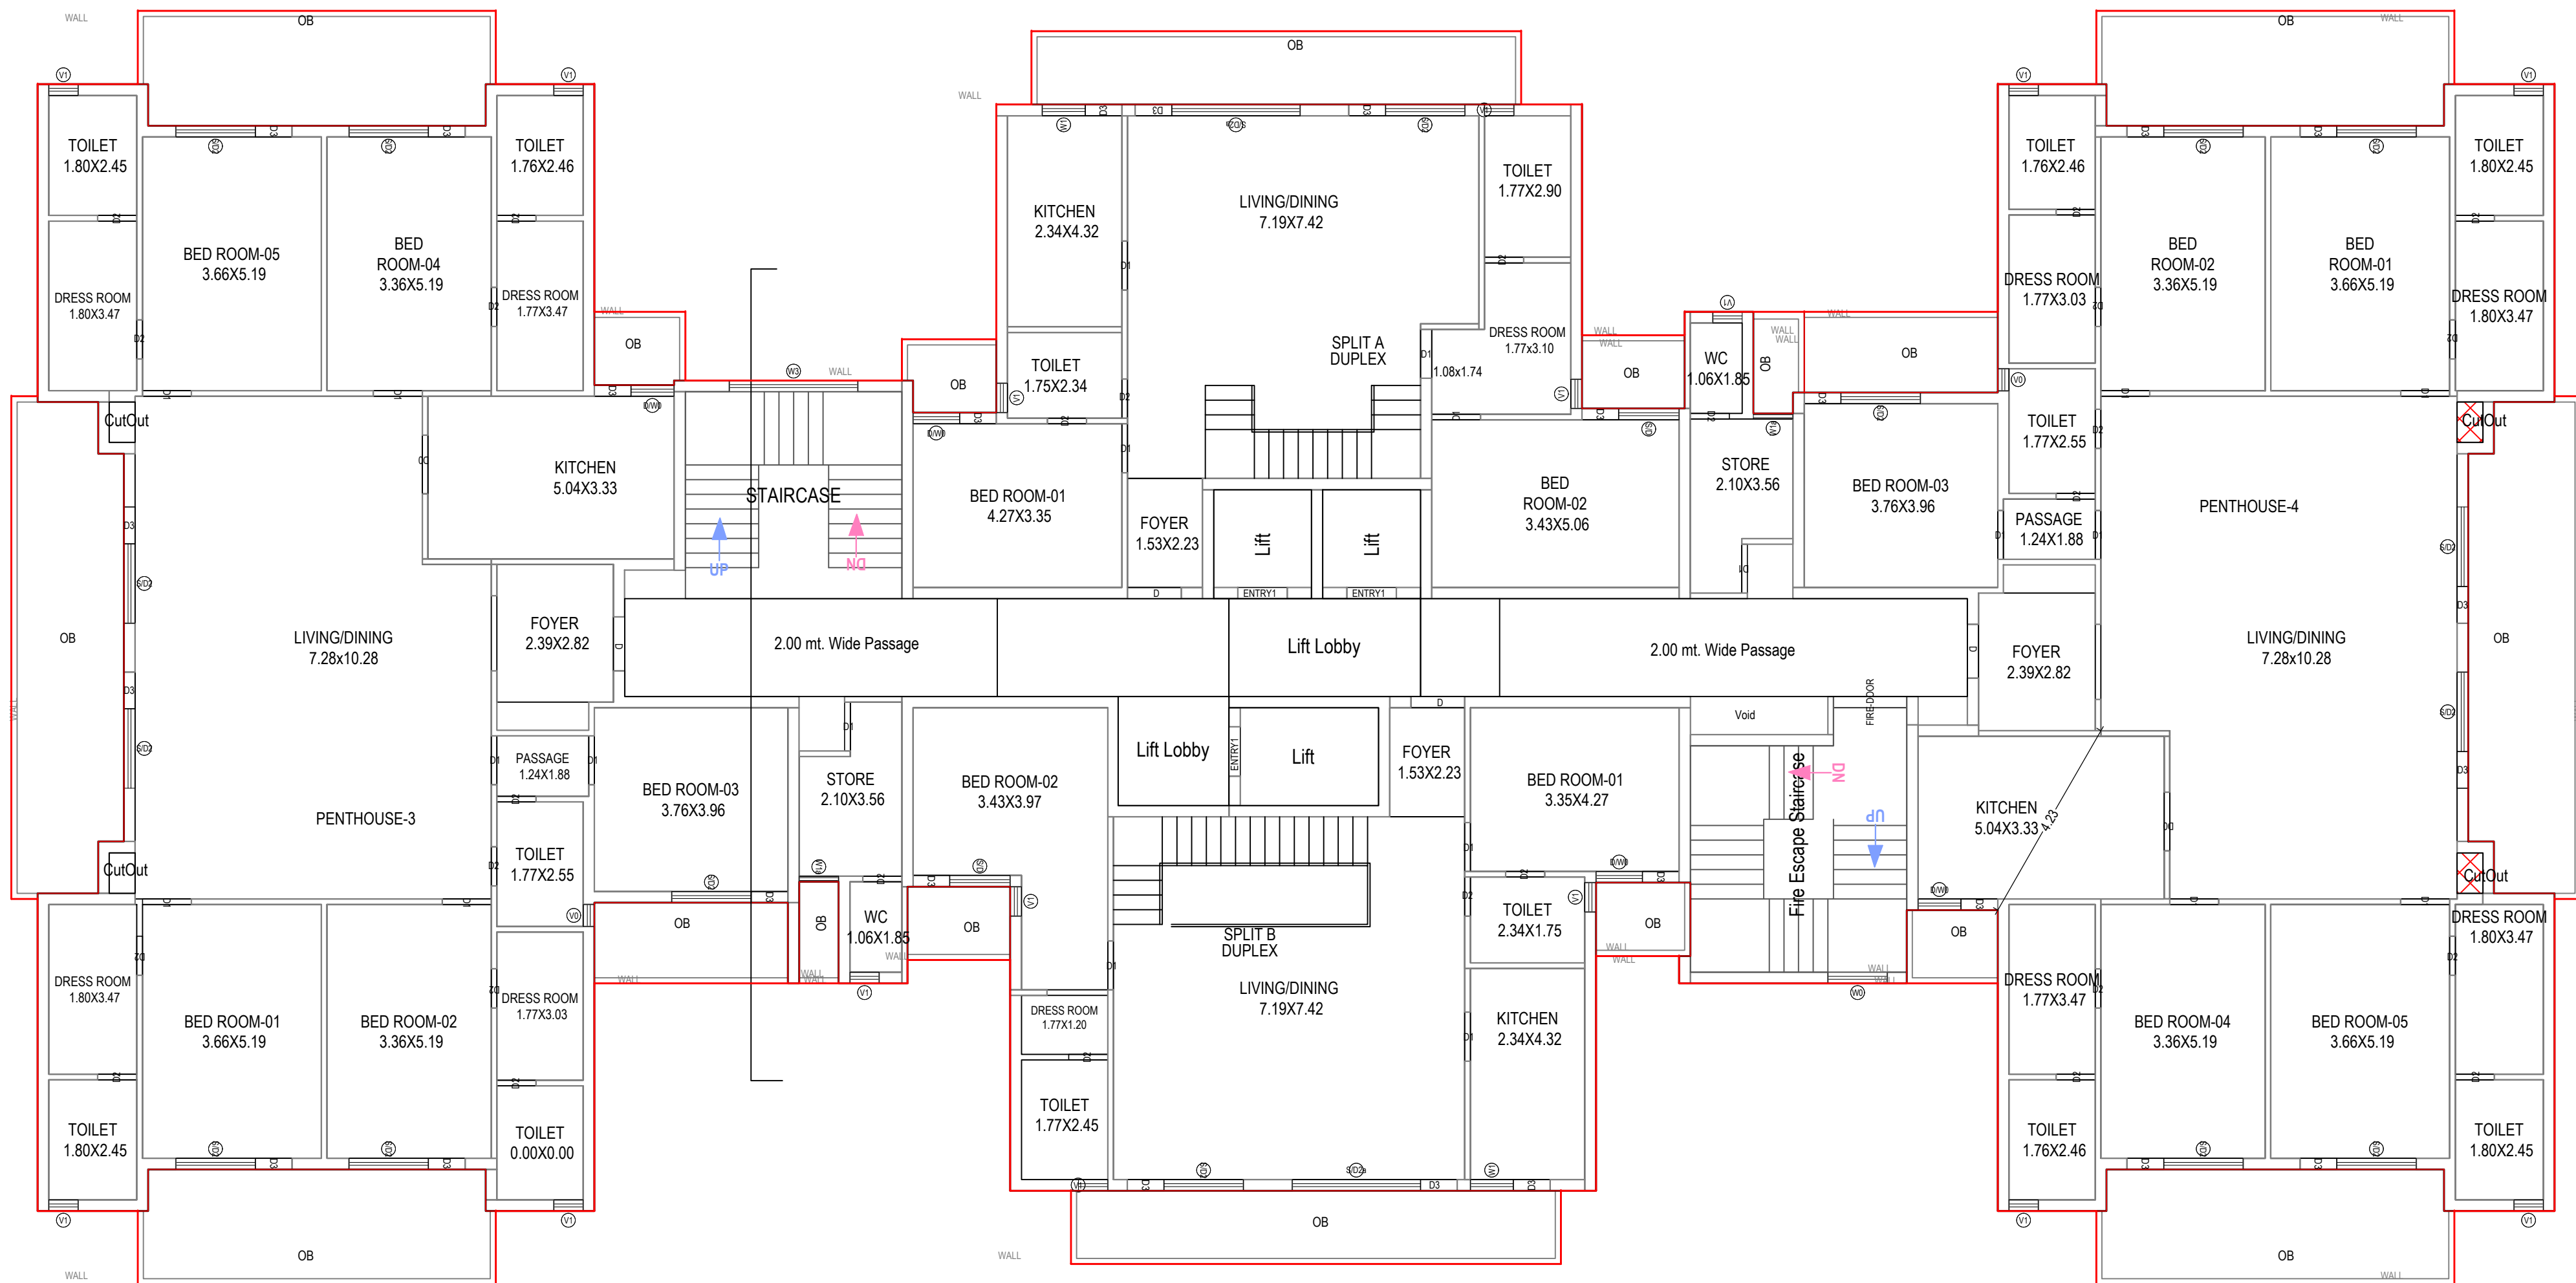

TWENTIETH FLOOR PLAN
(Proposed)
(SCALE 1:100)

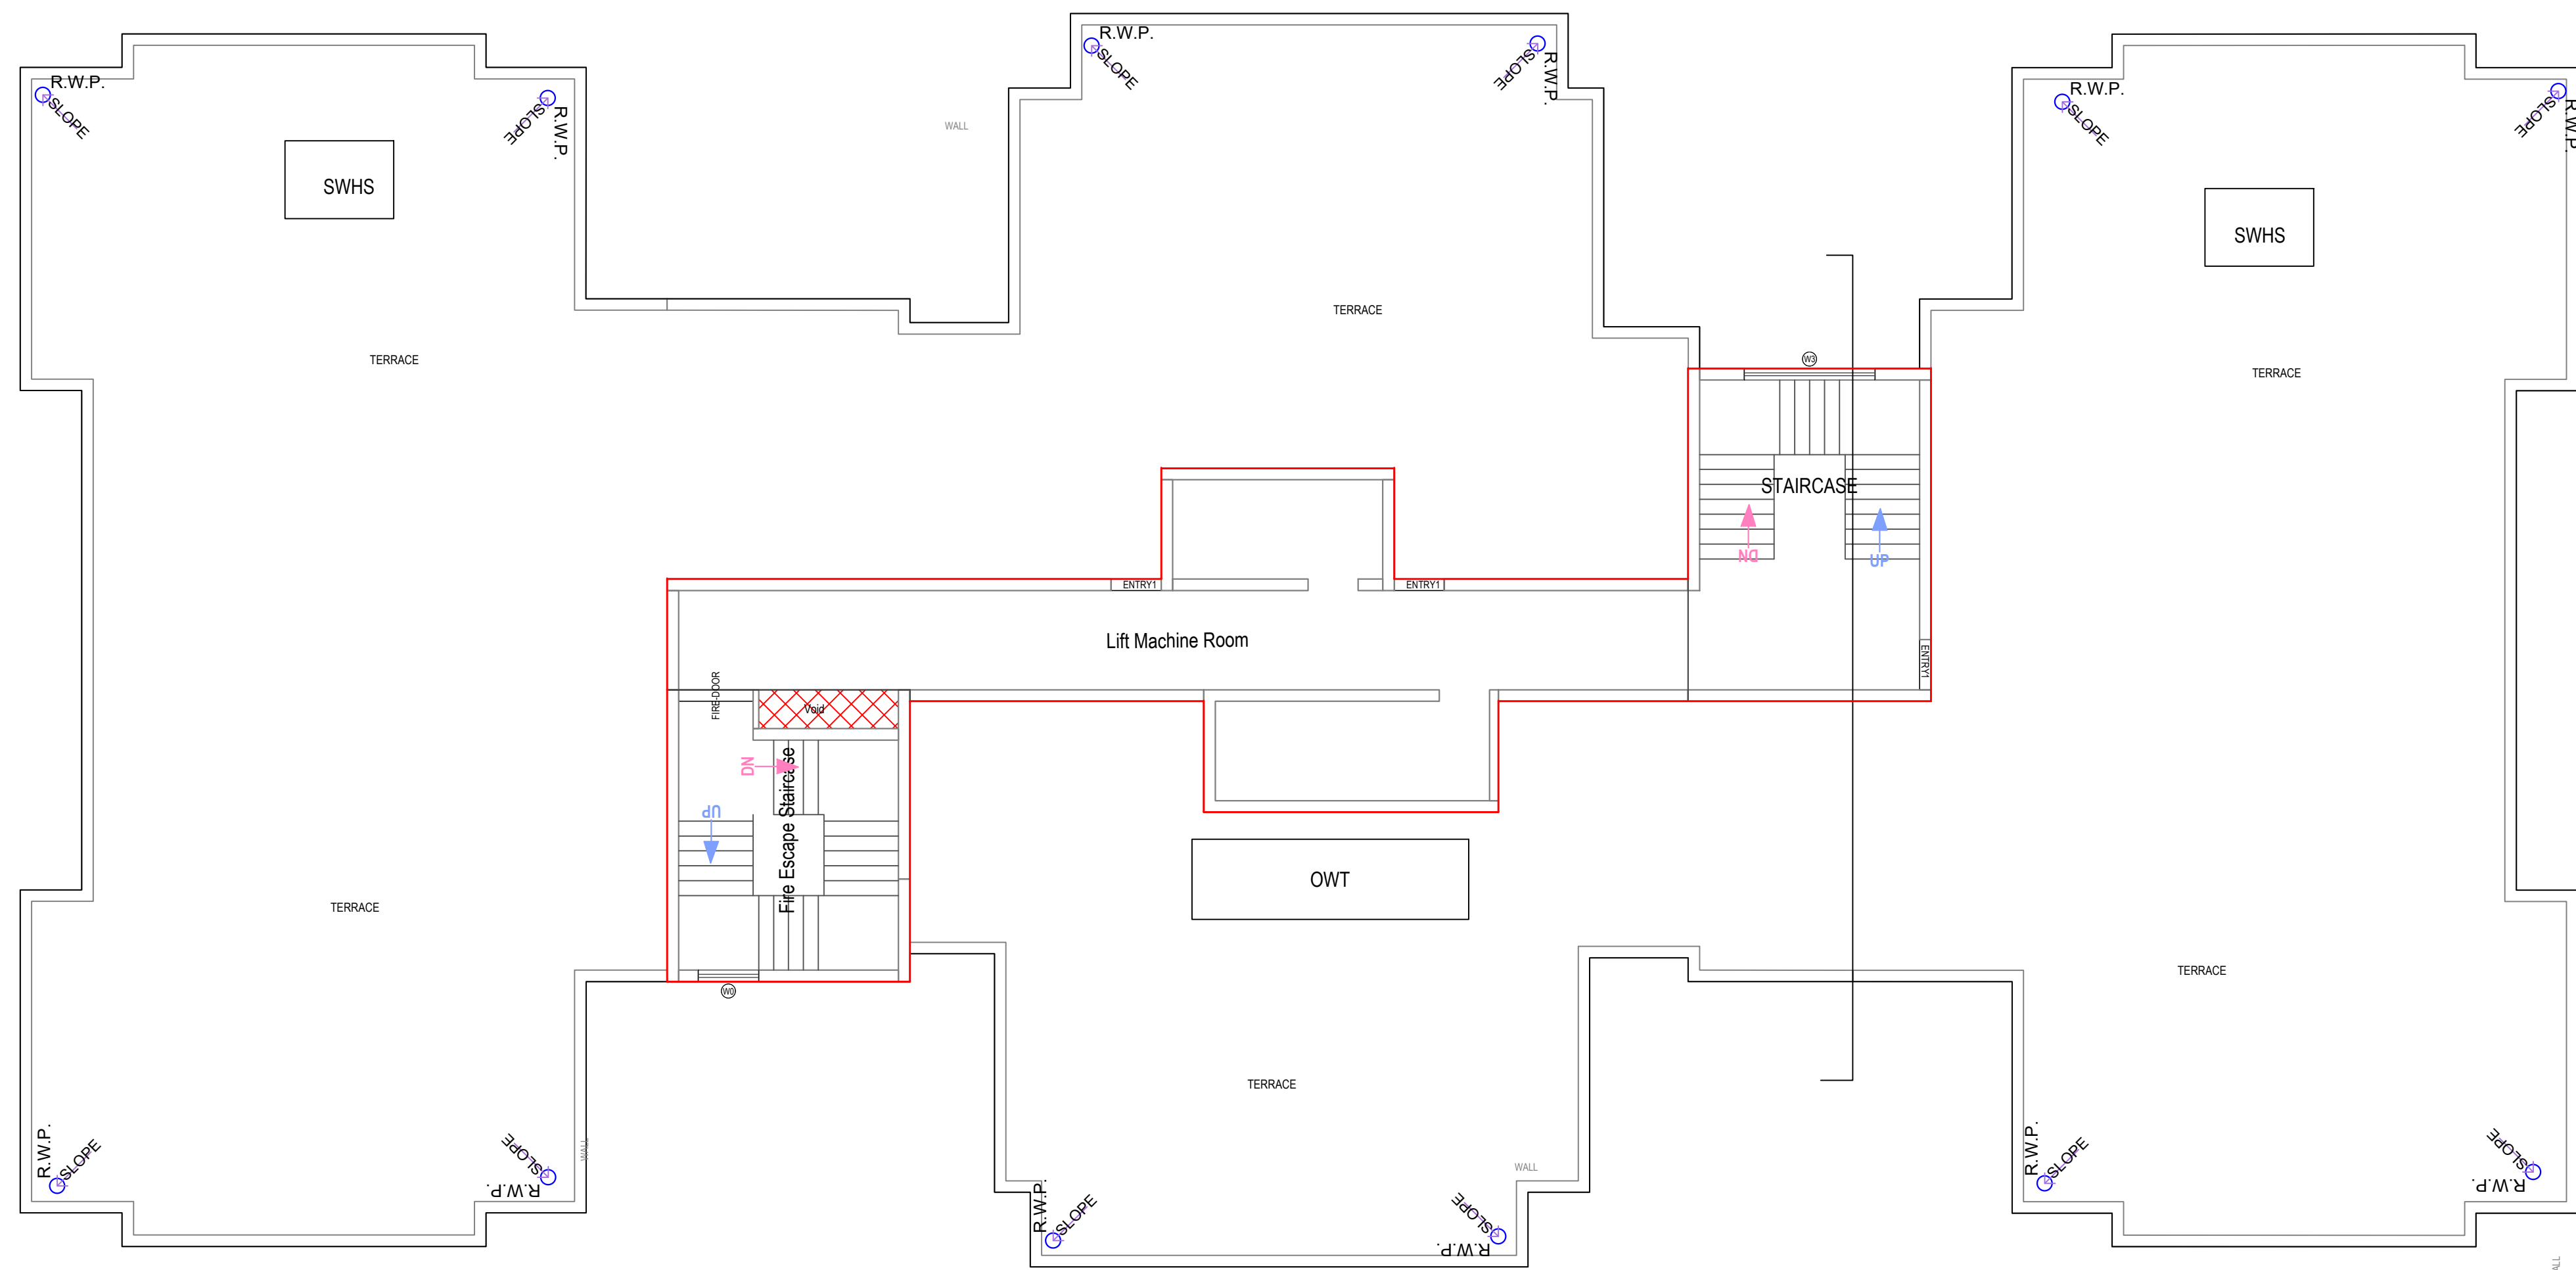

TERRACE FLOOR PLAN
(SCALE 1:100)

Balcony Calculations Table

FLOOR	SIZE	AREA	TOTAL AREA
GROUND FLOOR PLAN	1.50 X 10.02 X 2 X 1	30.06	136.66
	1.50 X 1.93 X 2 X 1	5.48	
	1.50 X 1.63 X 4 X 1	9.78	
	1.50 X 2.33 X 4 X 1	43.86	
	0.92 X 2.08 X 2 X 1	3.84	
	1.88 X 2.10 X 1 X 1	4.15	
	1.53 X 6.79 X 4 X 1	35.48	
	1.88 X 1.99 X 1 X 1	3.93	
TYPICAL 1,2,3,4,5,6,7,8,9,10,11,12,13,14,15,16,17,18 FLOOR PLAN	1.50 X 7.33 X 4 X 18	791.28	2539.08
	1.50 X 1.63 X 4 X 18	175.68	
	0.92 X 2.08 X 4 X 18	138.24	
	1.50 X 1.93 X 2 X 18	104.40	
	1.50 X 10.02 X 2 X 18	541.08	
	1.53 X 6.79 X 4 X 18	638.64	
	1.88 X 2.10 X 2 X 18	149.76	
	1.50 X 1.86 X 2 X 1	5.54	176.16
NINETEENTH FLOOR PLAN	1.50 X 1.93 X 2 X 1	5.80	
	1.50 X 10.02 X 2 X 1	30.06	
	0.91 X 2.08 X 1 X 1	1.68	
	1.04 X 2.08 X 1 X 1	2.06	
	2.35 X 7.33 X 4 X 1	67.44	
	1.85 X 3.36 X 2 X 1	13.08	
	2.30 X 10.28 X 2 X 1	44.20	
TWENTIETH FLOOR PLAN	1.50 X 1.86 X 2 X 1	5.54	176.22
	1.50 X 2.10 X 2 X 1	6.30	
	1.50 X 1.93 X 2 X 1	5.80	
	1.50 X 10.02 X 2 X 1	30.06	
	0.91 X 2.08 X 1 X 1	1.68	
	1.04 X 2.08 X 1 X 1	2.06	
	2.35 X 7.33 X 4 X 1	67.44	
	1.85 X 3.36 X 2 X 1	13.08	
	2.30 X 10.28 X 2 X 1	44.20	
Total	-	-	2028.12

Staircase Checks (Table Ba-1)

Floor Name	StairCase Name	Flight Width	Tread Width	Riser Height	Railing Ht.
GROUND FLOOR PLAN	Fire Escape Staircase	1.50	0.300	0.150	1.00
	STAIRCASE	1.50	0.300	0.150	1.00
TYPICAL 1,2,3,4,5,6,7,8,9,10,11,12,13,14,15,16,17,18 FLOOR PLAN	STAIRCASE	1.50	0.300	0.150	1.00
	Fire Escape Staircase	1.50	0.300	0.150	1.00
NINETEENTH FLOOR PLAN	STAIRCASE	1.50	0.300	0.150	1.00
	Fire Escape Staircase	1.50	0.300	0.150	1.00
TWENTIETH FLOOR PLAN	STAIRCASE	1.50	0.300	0.148	1.00
	Fire Escape Staircase	1.50	0.300	0.148	1.00
TERRACE FLOOR PLAN	Fire Escape Staircase	1.50	0.300	0.000	1.00
	STAIRCASE	1.50	0.300	0.000	1.00

Building :PROPOSED (TOWER D)

Floor Name	Gross Builtup Area	Deductions From Gross BUA/Area in Sq.mt.)	Total Built Up Area (Sq.mt.)	Mummy	Lift	Lift Machine	Lift Lobby	Balcony	Railug Area	Covered Area	Proposed FAR Area(Sq.mt.) Res.	Total FAR Area (Sq.mt.)	No. of Unit
Ground Floor	1213.10	0.00	1213.10	22.01	0.00	0.00	12.89	125.93	0.00	122.86	1052.27	1052.27	06
First Floor	1079.97	0.00	1079.97	22.01	13.66	0.00	12.89	129.94	0.00	0.00	901.48	901.48	06
Second Floor	1079.97	0.00	1079.97	22.01	13.66	0.00	12.89	129.94	0.00	0.00	901.48	901.48	06
Third Floor	1079.97	0.00	1079.97	22.01	13.66	0.00	12.89	129.94	0.00	0.00	901.48	901.48	06
Fourth Floor	1079.97	0.00	1079.97	22.01	13.66	0.00	12.89	129.94	0.00	0.00	901.48	901.48	06
Fifth Floor	1079.97	0.00	1079.97	22.01	13.66	0.00	12.89	129.94	0.00	0.00	901.48	901.48	06
Sixth Floor	1079.97	0.00	1079.97	22.01	13.66	0.00	12.89	129.94	0.00	0.00	901.48	901.48	06
Seventh Floor	1079.97	0.00	1079.97	22.01	13.66	0.00	12.89	129.94	0.00	0.00	901.48	901.48	06
Eighth Floor	1079.97	0.00	1079.97	22.01	13.66	0.00	12.89	129.94	0.00	0.00	901.48	901.48	06
Ninth Floor	1079.97	0.00	1079.97	22.01	13.66	0.00	12.89	129.94	0.00	0.00	901.48	901.48	06
Tenth Floor	1079.97	0.00	1079.97	22.01	13.66	0.00	12.89	129.94	0.00	0.00	901.48	901.48	06
Eleventh Floor	1079.97	0.00	1079.97	22.01	13.66	0.00	12.89	129.94	0.00	0.00	901.48	901.48	06
Twelfth Floor	1079.97	0.00	1079.97	22.01	13.66	0.00	12.89	129.94	0.00	0.00	901.48	901.48	06
Thirteenth Floor	1079.97	0.00	1079.97	22.01	13.66	0.00	12.89	129.94	0.00	0.00	901.48	901.48	06
Fourteenth Floor	1079.97	0.00	1079.97	22.01	13.66	0.00	12.89	129.94	0.00	0.00	901.48	901.48	06
Fifteenth Floor	1079.97	0.00	1079.97	22.01	13.66	0.00	12.89	129.94	0.00	0.00	901.48	901.48	06
Sixteenth Floor	1079.97	0.00	1079.97	22.01	13.66	0.00	12.89	129.94	0.00	0.00	901.48	901.48	06
Seventeenth Floor	1079.97	0.00	1079.97	22.01	13.66	0.00	12.89	129.94	0.00	0.00	901.48	901.48	06
Eighteenth Floor	1079.97	0.00	1079.97	22.01	13.66	0.00	12.89	129.94	53.50	0.00	847.98	847.98	06
Nineteenth Floor	1095.79	0.87	1094.92	22.01	13.66	0.00	12.89	144.84	0.00	0.00	901.53	901.53	04
Twentieth Floor	1095.79	0.87	1094.92	22.01	13.66	0.00	12.89	144.85	0.00	0.00	901.51	901.51	02
Terrace Floor	122.04	2.19	119.85	69.23	0.00	60.62	0.00	0.00	0.00	0.00	0.00	0.00	00
Total	22966.25	3.93	22962.32	521.44	273.20	60.62	270.69	3024.91	53.50	122.86	19028.45	19028.42	120
Total Number of Same Buildings:	1												
Total	22966.25	3.93	22962.32	521.44	273.20	60.62	270.69	3024.91	53.50	122.86	19028.45	19028.42	120

SCHEDULE OF DOOR:

BUILDING NAME	NAME	LENGTH	HEIGHT	NOS
PROPOSED (TOWER D)	D3	0.75	2.45	618
PROPOSED (TOWER D)	D2	0.80	2.10	620
PROPOSED (TOWER D)	D2	0.90	2.10	02
PROPOSED (TOWER D)	D1	0.96	2.40	01
PROPOSED (TOWER D)	D1	1.00	2.40	457
PROPOSED (TOWER D)	D	1.10	2.45	123
PROPOSED (TOWER D)	D0	1.19	2.40	04
PROPOSED (TOWER D)	ENTRY	1.31	2.10	78
PROPOSED (TOWER D)	FIRE DOOR	1.50	2.10	21

SCHEDULE OF WINDOW/VENTILATION:

BUILDING NAME	NAME	LENGTH	HEIGHT	NOS
PROPOSED (TOWER D)	V0	0.45	1.00	04
PROPOSED (TOWER D)	V1	0.60	1.00	449
PROPOSED (TOWER D)	W1a	0.81	2.45	78
PROPOSED (TOWER D)	W1	0.88	2.45	116
PROPOSED (TOWER D)	DW0	0.88	2.45	80
PROPOSED (TOWER D)	DW0	0.95	2.45	40
PROPOSED (TOWER D)	W0	1.22	1.20	22
PROPOSED (TOWER D)	S10	1.23	2.45	21
PROPOSED (TOWER D)	S10	1.24	2.45	21
PROPOSED (TOWER D)	MECH VENT	1.56	1.00	01
PROPOSED (TOWER D)	GL	1.56	2.46	02
PROPOSED (TOWER D)	MECH VENT	1.60	1.00	01
PROPOSED (TOWER D)	S102	1.63	2.45	222
PROPOSED (TOWER D)	W3	2.63	1.20	22
PROPOSED (TOWER D)	SD0a	2.63	2.45	118


UnitBUA Table for Building :PROPOSED (TOWER D)

Floor	Name	UnitBUA Type	Gross UnitBUA Area	Deductions From Gross UnitBUA(Area in Sq.mt.)		UnitBUA Area	Deductions (Area in Sq.mt.)			Carpet Area	No. of Unit	Rajeshwari Kumar CA/2017/86949		
					Void		Balcony	Door	Window	External Wall				
GROUND FLOOR PLAN	GROUND	OTHER	37.20	0.00		37.20	0.00	0.30	0.72	1.77	34.41	06	Ludknock Development Authority	
	UNIT 1	GROUND	FLAT	149.68	0.00	149.68	22.30	0.86	2.17	4.45	119.90			
	UNIT 2	GROUND	FLAT	148.81	0.00	148.81	22.30	0.00	0.00	0.00	126.51			
	UNIT 3	GROUND	FLAT	158.67	0.00	158.67	23.84	0.86	2.33	3.95	127.69			
	UNIT 4	GROUND	FLAT	161.99	0.00	161.99	24.22	0.86	2.40	5.43	129.08			
	UNIT 5	GROUND	FLAT	148.81	0.00	148.81	22.30	0.00	0.00	0.00	126.51			
	UNIT 6	GROUND	FLAT	145.82	0.00	145.82	21.85	0.00	0.00	0.00	123.97			
	UNIT 6	GROUND	Total:	950.98	0.00	950.98	156.81	2.88	7.62	15.60	788.07			
	Total per Floor:	Typical Floor = 1	Total:	950.98	0.00	950.98	156.81	2.88	7.62	15.60	788.07			
	TYPICAL 1,2,3,4,5,6,7,8,9,10,11,12,13,14,15,16,17,18 FLOOR PLAN	UNIT 1	TYPICAL	FLAT	161.99	0.00	161.99	24.22	0.86	2.40	5.43			129.08
UNIT 2	TYPICAL	FLAT	148.81	0.00	148.81	22.30	0.00	0.00	0.00	126.51				
UNIT 3	TYPICAL	FLAT	158.67	0.00	158.67	23.84	0.86	2.33	3.95	127.69				
UNIT 4	TYPICAL	FLAT	161.99	0.00	161.99	24.22	0.86	2.40	5.43	129.08				
UNIT 5	TYPICAL	FLAT	148.81	0.00	148.81	22.30	0.00	0.00	0.00	126.51				
UNIT 6	TYPICAL	FLAT	158.11	0.00	158.11	24.00	0.00	0.00	0.00	134.11				
UNIT 6	TYPICAL	Total:	938.38	0.00	938.38	140.88	2.58	7.13	14.81	772.98				
Total per Floor:	Typical Floor = 18	Total:	16890.84	0.00	16890.84	2535.84	46.44	128.34	266.58	13913.84				
NINETEENTH FLOOR PLAN	PENTHOUSE-1	FLAT	341.99	0.87	341.12	81.88	1.38	3.47	11.33	242.96	108	Vidit Tili 08 Feb 2028 Approved By Vice Chairman (Vice Chairman) Examined By Atul Sharma (Junior engineer)		
PENTHOUSE-2	FLAT	331.31	0.87	330.44	71.70	1.38	3.47	10.93	242.96					
SPLIT A DUPLEX	FLAT	157.50	0.00	157.50	22.98	0.72	2.27	4.11	127.42					
SPLIT B DUPLEX	FLAT	156.56	0.00	156.56	22.75	0.72	1.68	3.95	127.46					
	Total		887.36	1.74	885.62	199.41	4.20	10.89	30.32	740.80	04			
	Total per Floor:	Typical Floor = 1	887.36	1.74	885.62	199.41	4.20	10.89	30.32	740.80	04			
TWENTIETH FLOOR PLAN	PENTHOUSE-3	FLAT	341.99	0.87	341.12	82.00	1.38	3.47	11.34	242.93	04	Rajesh Sharma (Assistant Engineer) Bhupendra Veer Singh (Executive engineer) Nitin Mital (Chief Plot Planner)		
PENTHOUSE-4	FLAT	341.63	0.87	340.76	82.02	1.38	3.47	10.97	242.92					
SPLIT A DUPLEX	FLAT	157.50	0.00	157.50	22.98	0.86	2.33	3.92	127.41					
SPLIT B DUPLEX	FLAT	156.56	0.00	156.56	22.75	0.86	2.33	3.28	127.34					
	Total		897.68	1.74	895.94	209.75	4.48	11.60	29.51	740.60	02			
	Total per Floor:	Typical Floor = 1	897.68	1.74	895.94	209.75	4.48	11.60	29.51	740.60	02			
Total	-	-	-	3.48	19823.38	3081.97	56.16	158.43	342.06	16183.11	120			


Note: - 1) This drawing is prepared as per the current prevailing Building Bye Laws.
2) If Map sanctioned is used for purpose anything other than stated in application will lead to rejection of Map.

ISO_A0_841.00_x_1189.00_MM)

The correctness and accuracy of Proposal Information and drawing is a responsibility of POR(owner). Accuracy of Scrutiny Report is subject to accuracy of end-user provided data, 3rd party software/hardware/services, etc. Soft'ech Engineers Ltd. is not liable for any damages which may arise from use, or inability to use the Application. Texts printed in 'Italics' and Blue color are user inputs, which are not verified and not generated by scrutiny software.

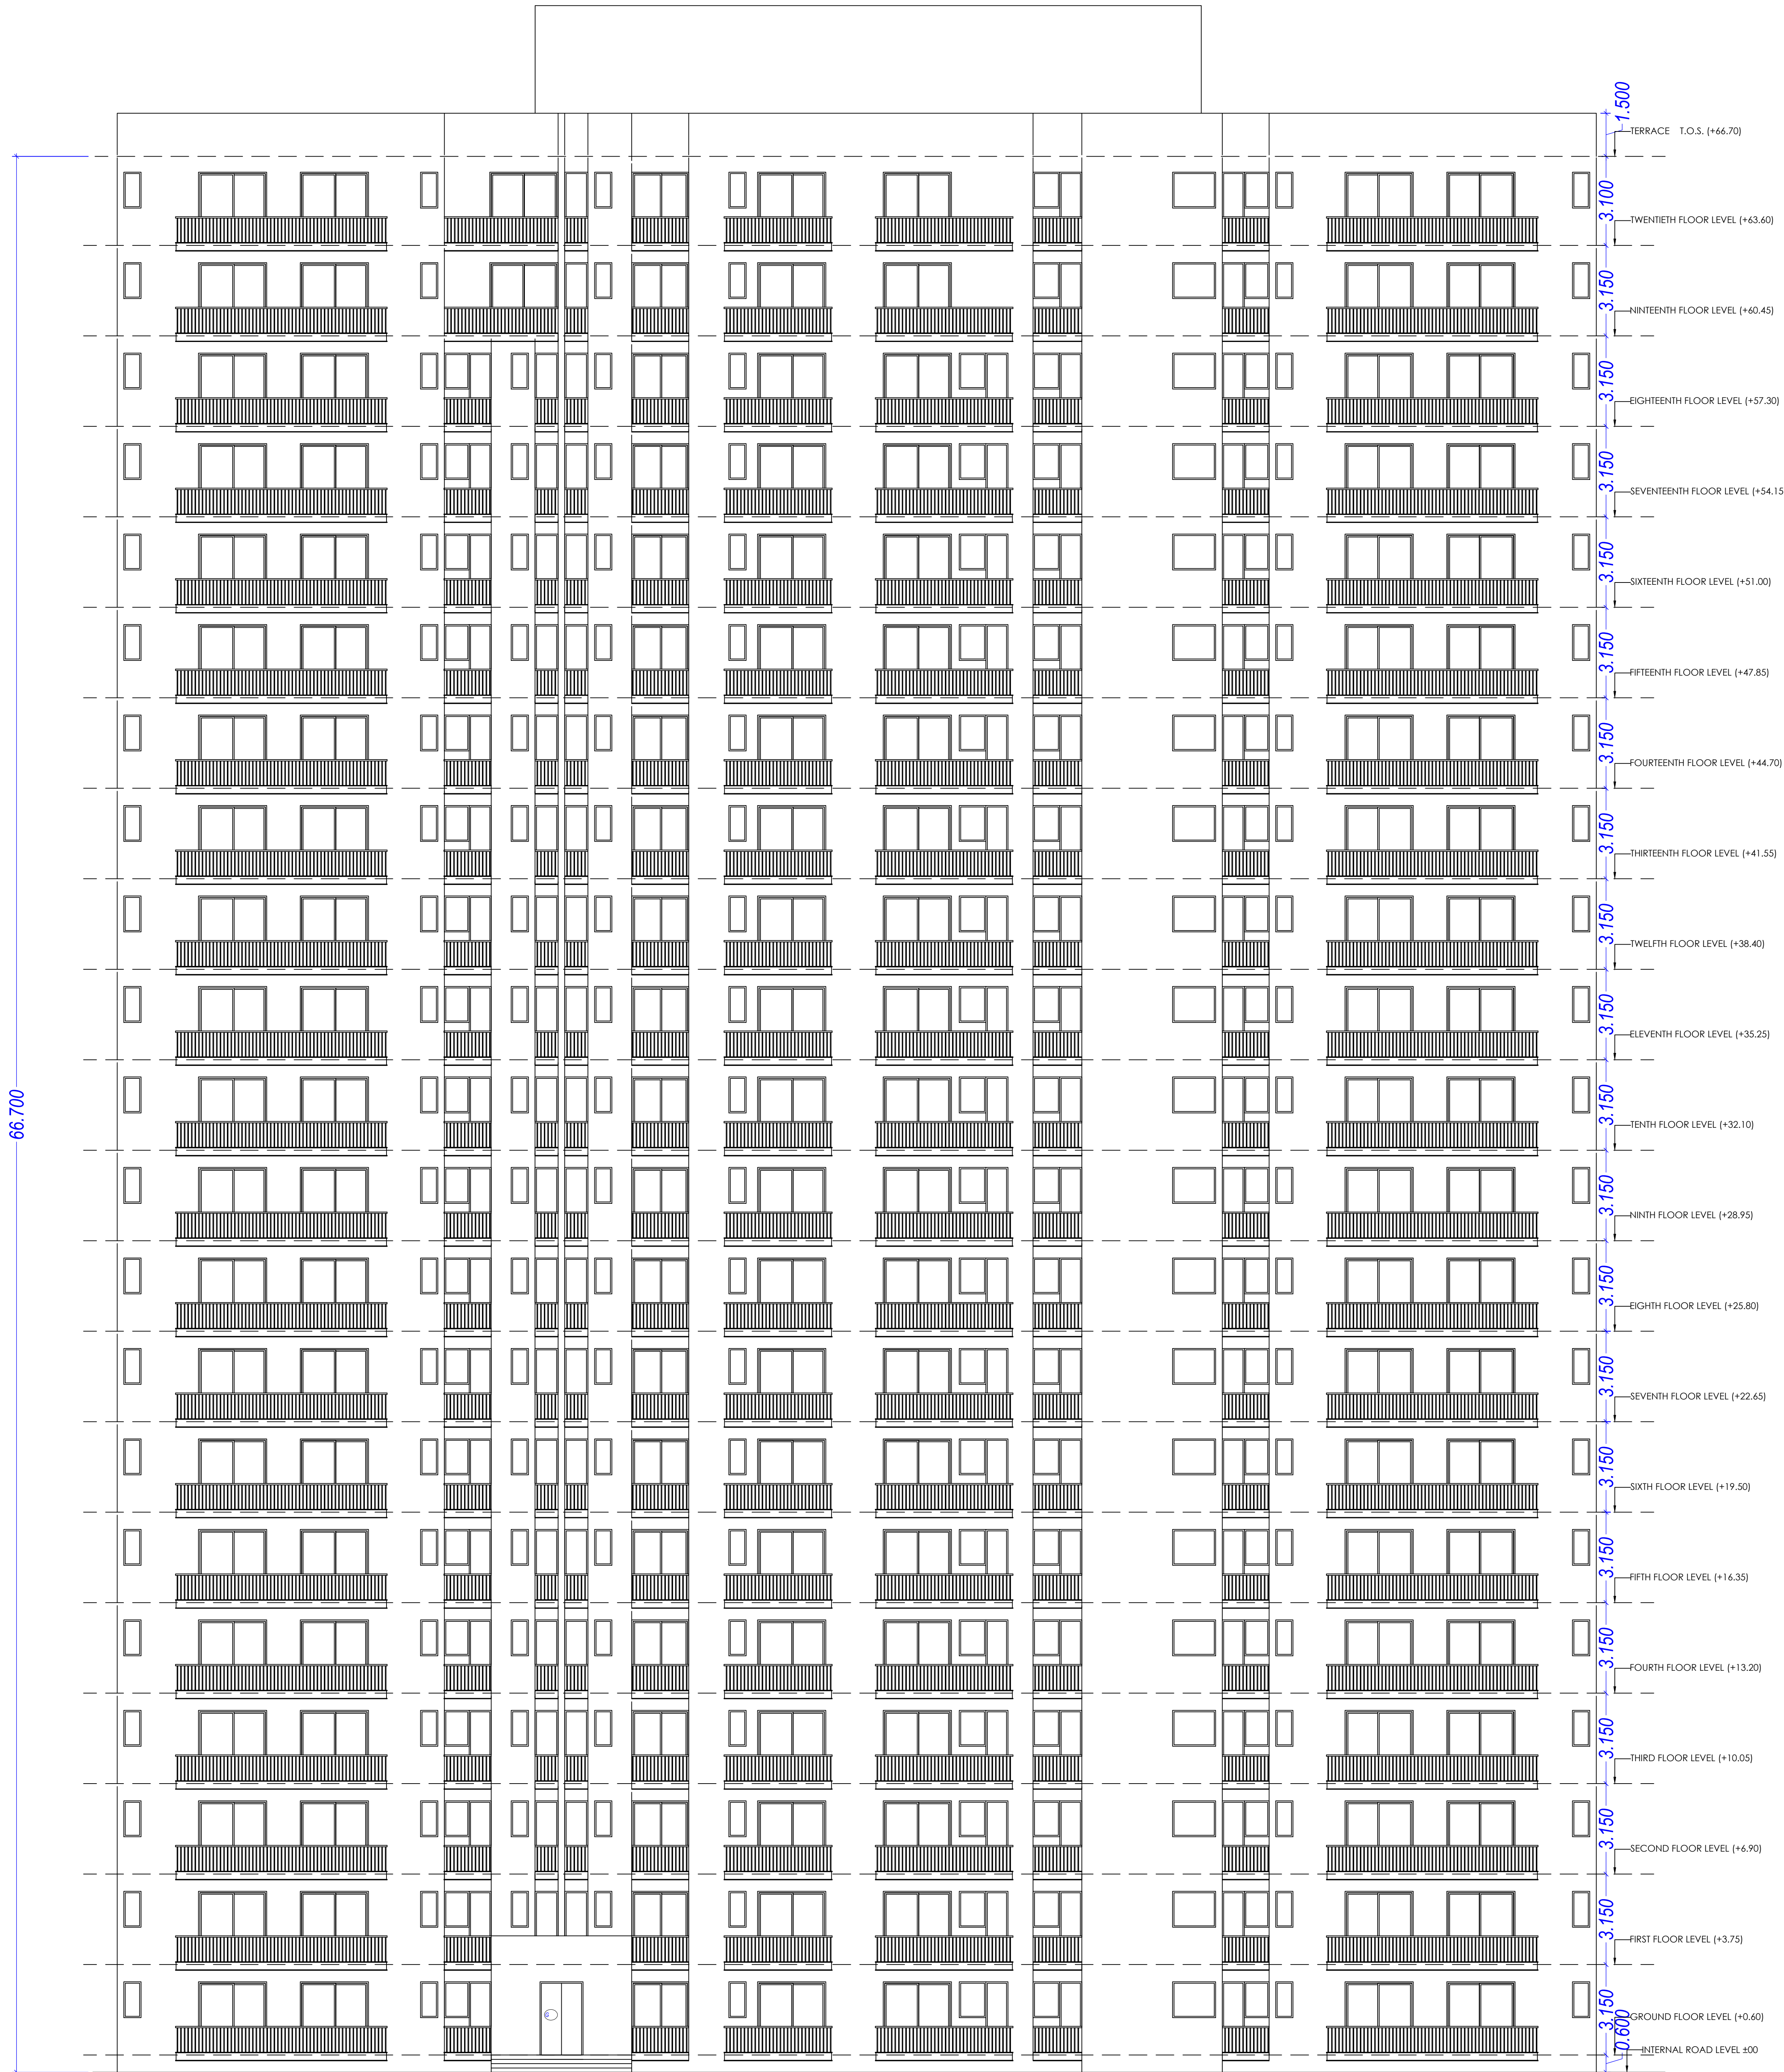

FRONT ELEVATION TOWER -D

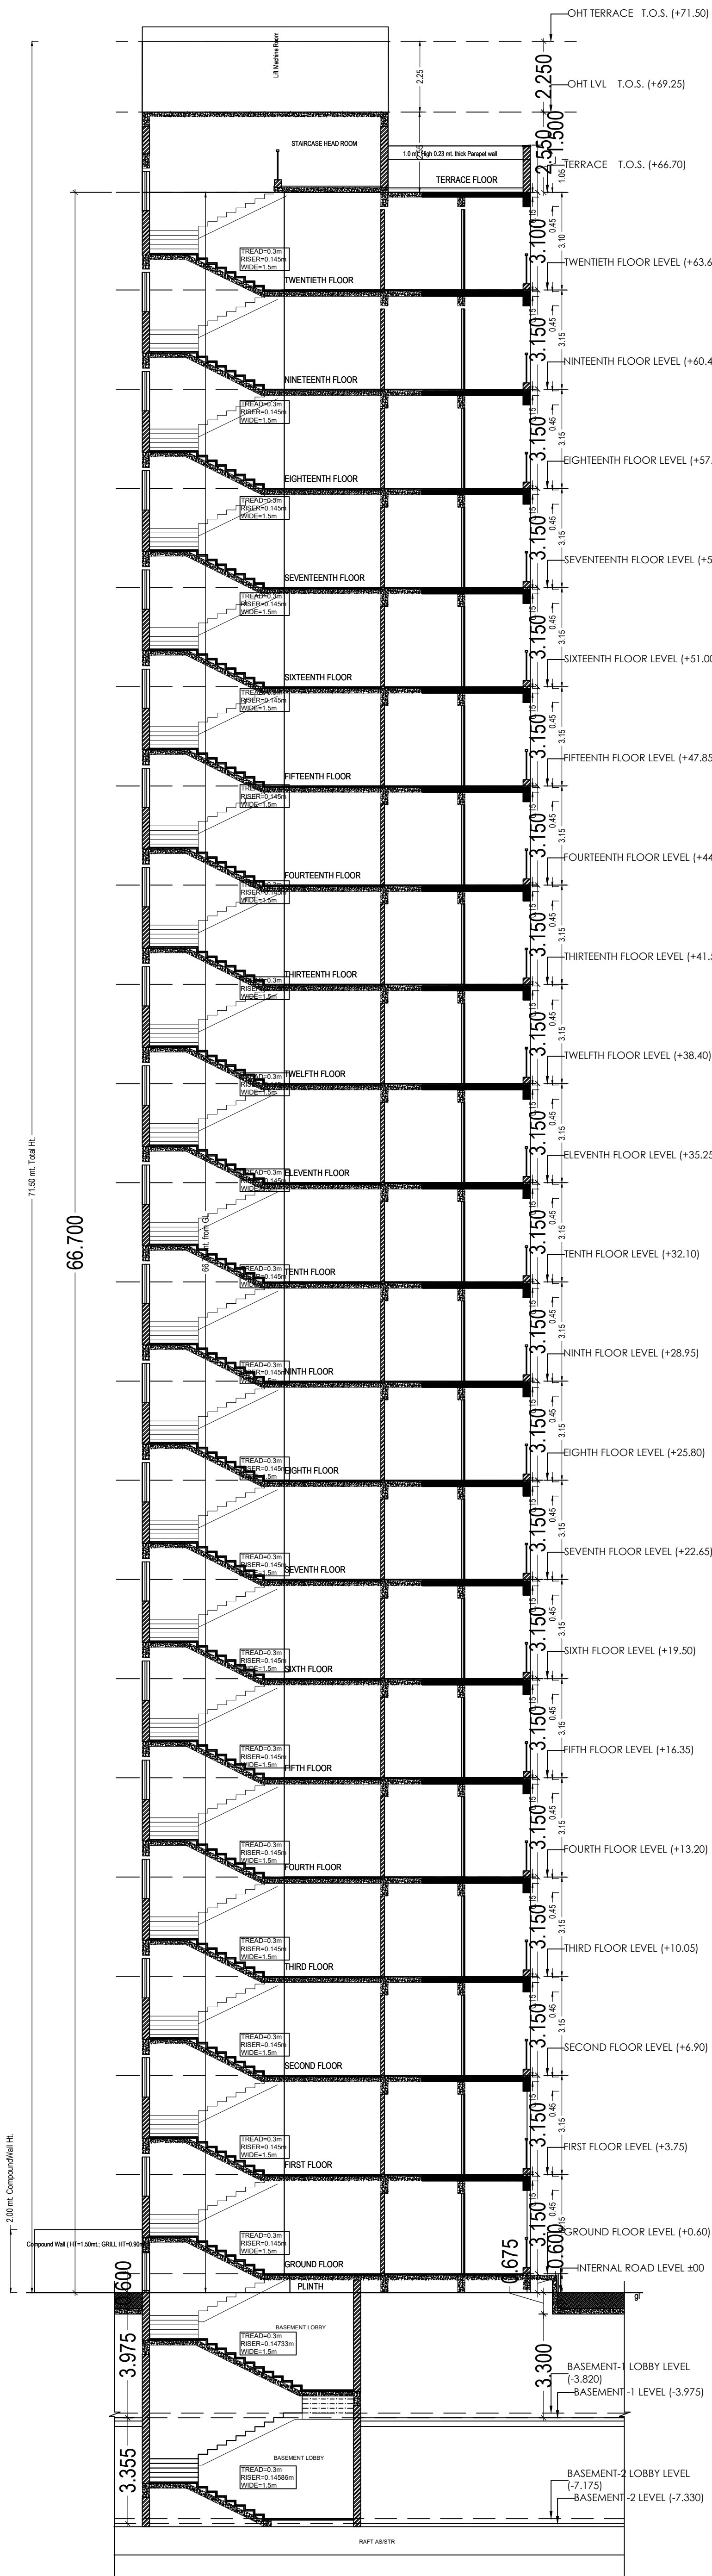


SECTION AT X-X TOWER -D

Note: - 1) This drawing is prepared as per the current prevailing Building Bye Laws.
2) If Map sanctioned is used for purpose anything other than stated in application will lead to rejection of Map.


ISO_A0_(841.00_x_1189.00_MM)

Total Plot Area: -	19348.79	Total FAR Area: -	72201.59
Total Coverage Area: -	3572.49	Total BUA Area: -	109707.42


OWNER'S NAME AND SIGNATURE ORO INFRA DEVELOPERS LLP.dineshpandey@orogroup.in.7007292551	
ARCHITECT'S NAME AND SIGNATURE Rajneesh Kumar CA2017/86949	INEER
Lucknow Development Authority	
Building Plan Application Number LDA/BP/22-23/2209	
Sanctioned On 31 Oct 2022	
Valid Till 08 Feb 2028	
Approved By Vice Chairman (Vice Chairman)	
Examined By Atul Sharma (Junior engineer)	
Rajesh Sharma (Assistant Engineer)	
Bhupendra Veer Singh (Executive engineer)	
Nitin Mital (Chief Town Planner)	
Pawan kumar Gangwar (Secretary)	
Vice Chairman (Vice Chairman)	

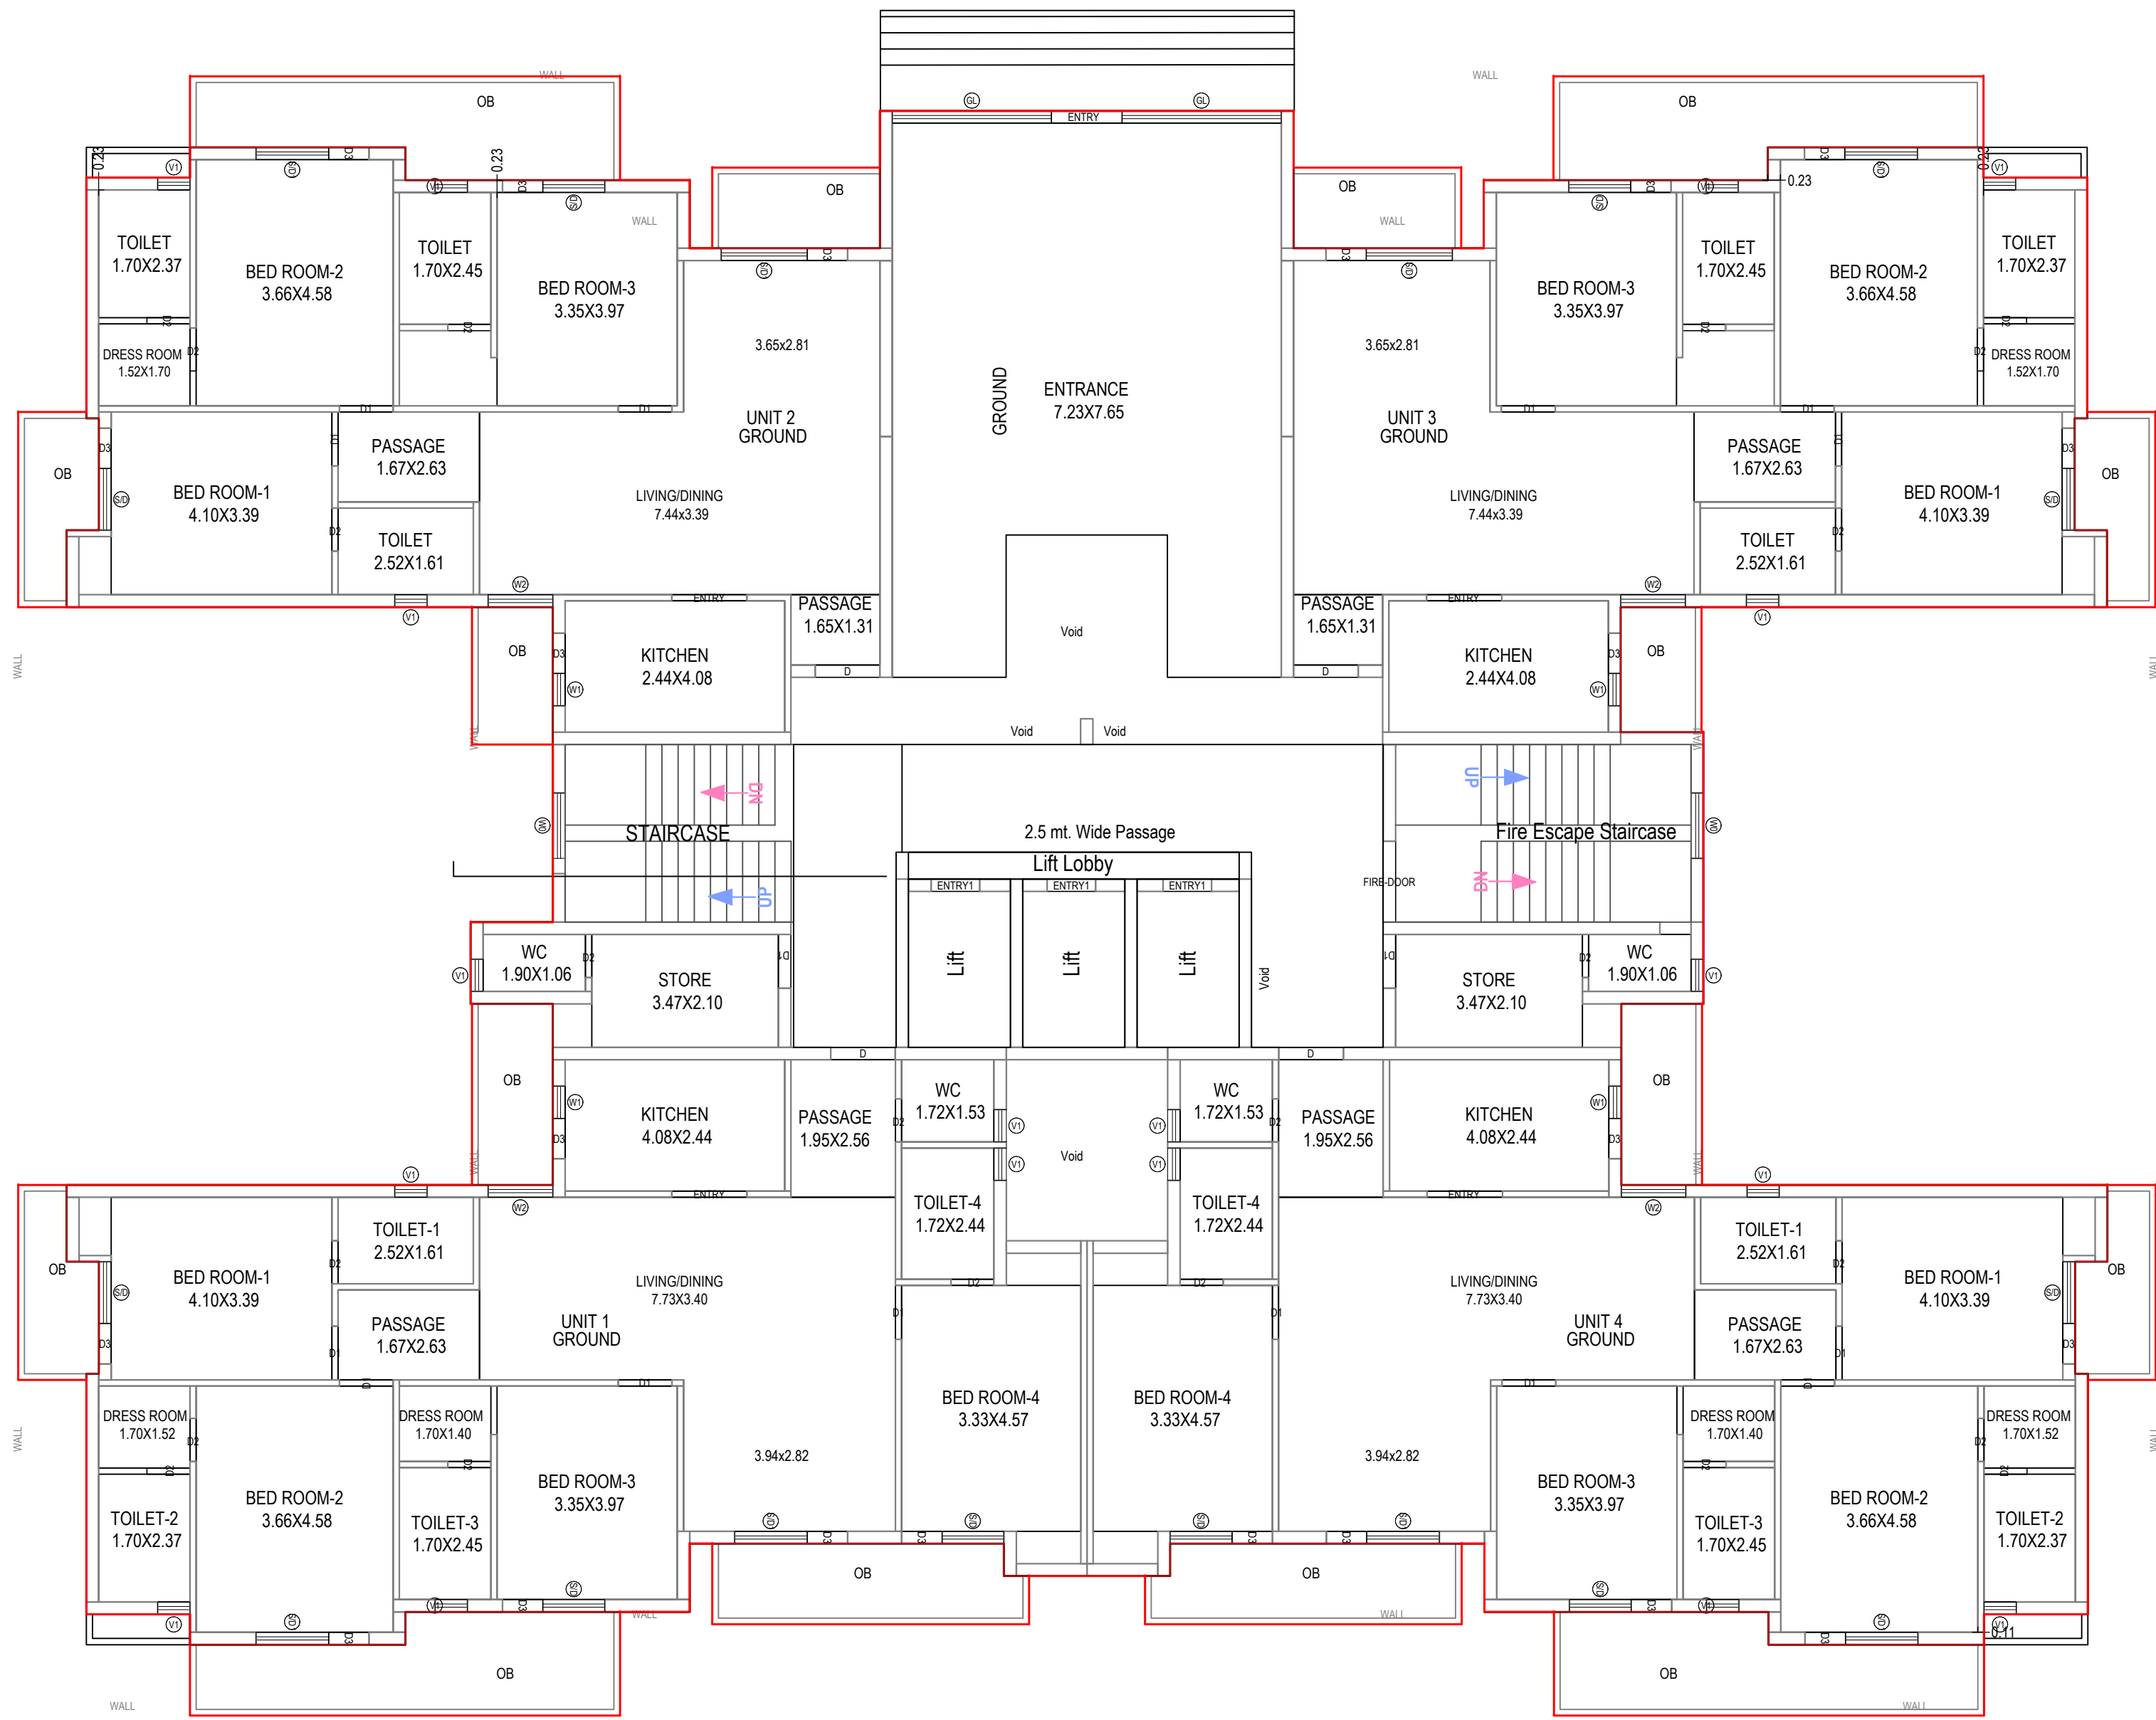


GROUND FLOOR PLAN
(Proposed)
(SCALE 1:100)

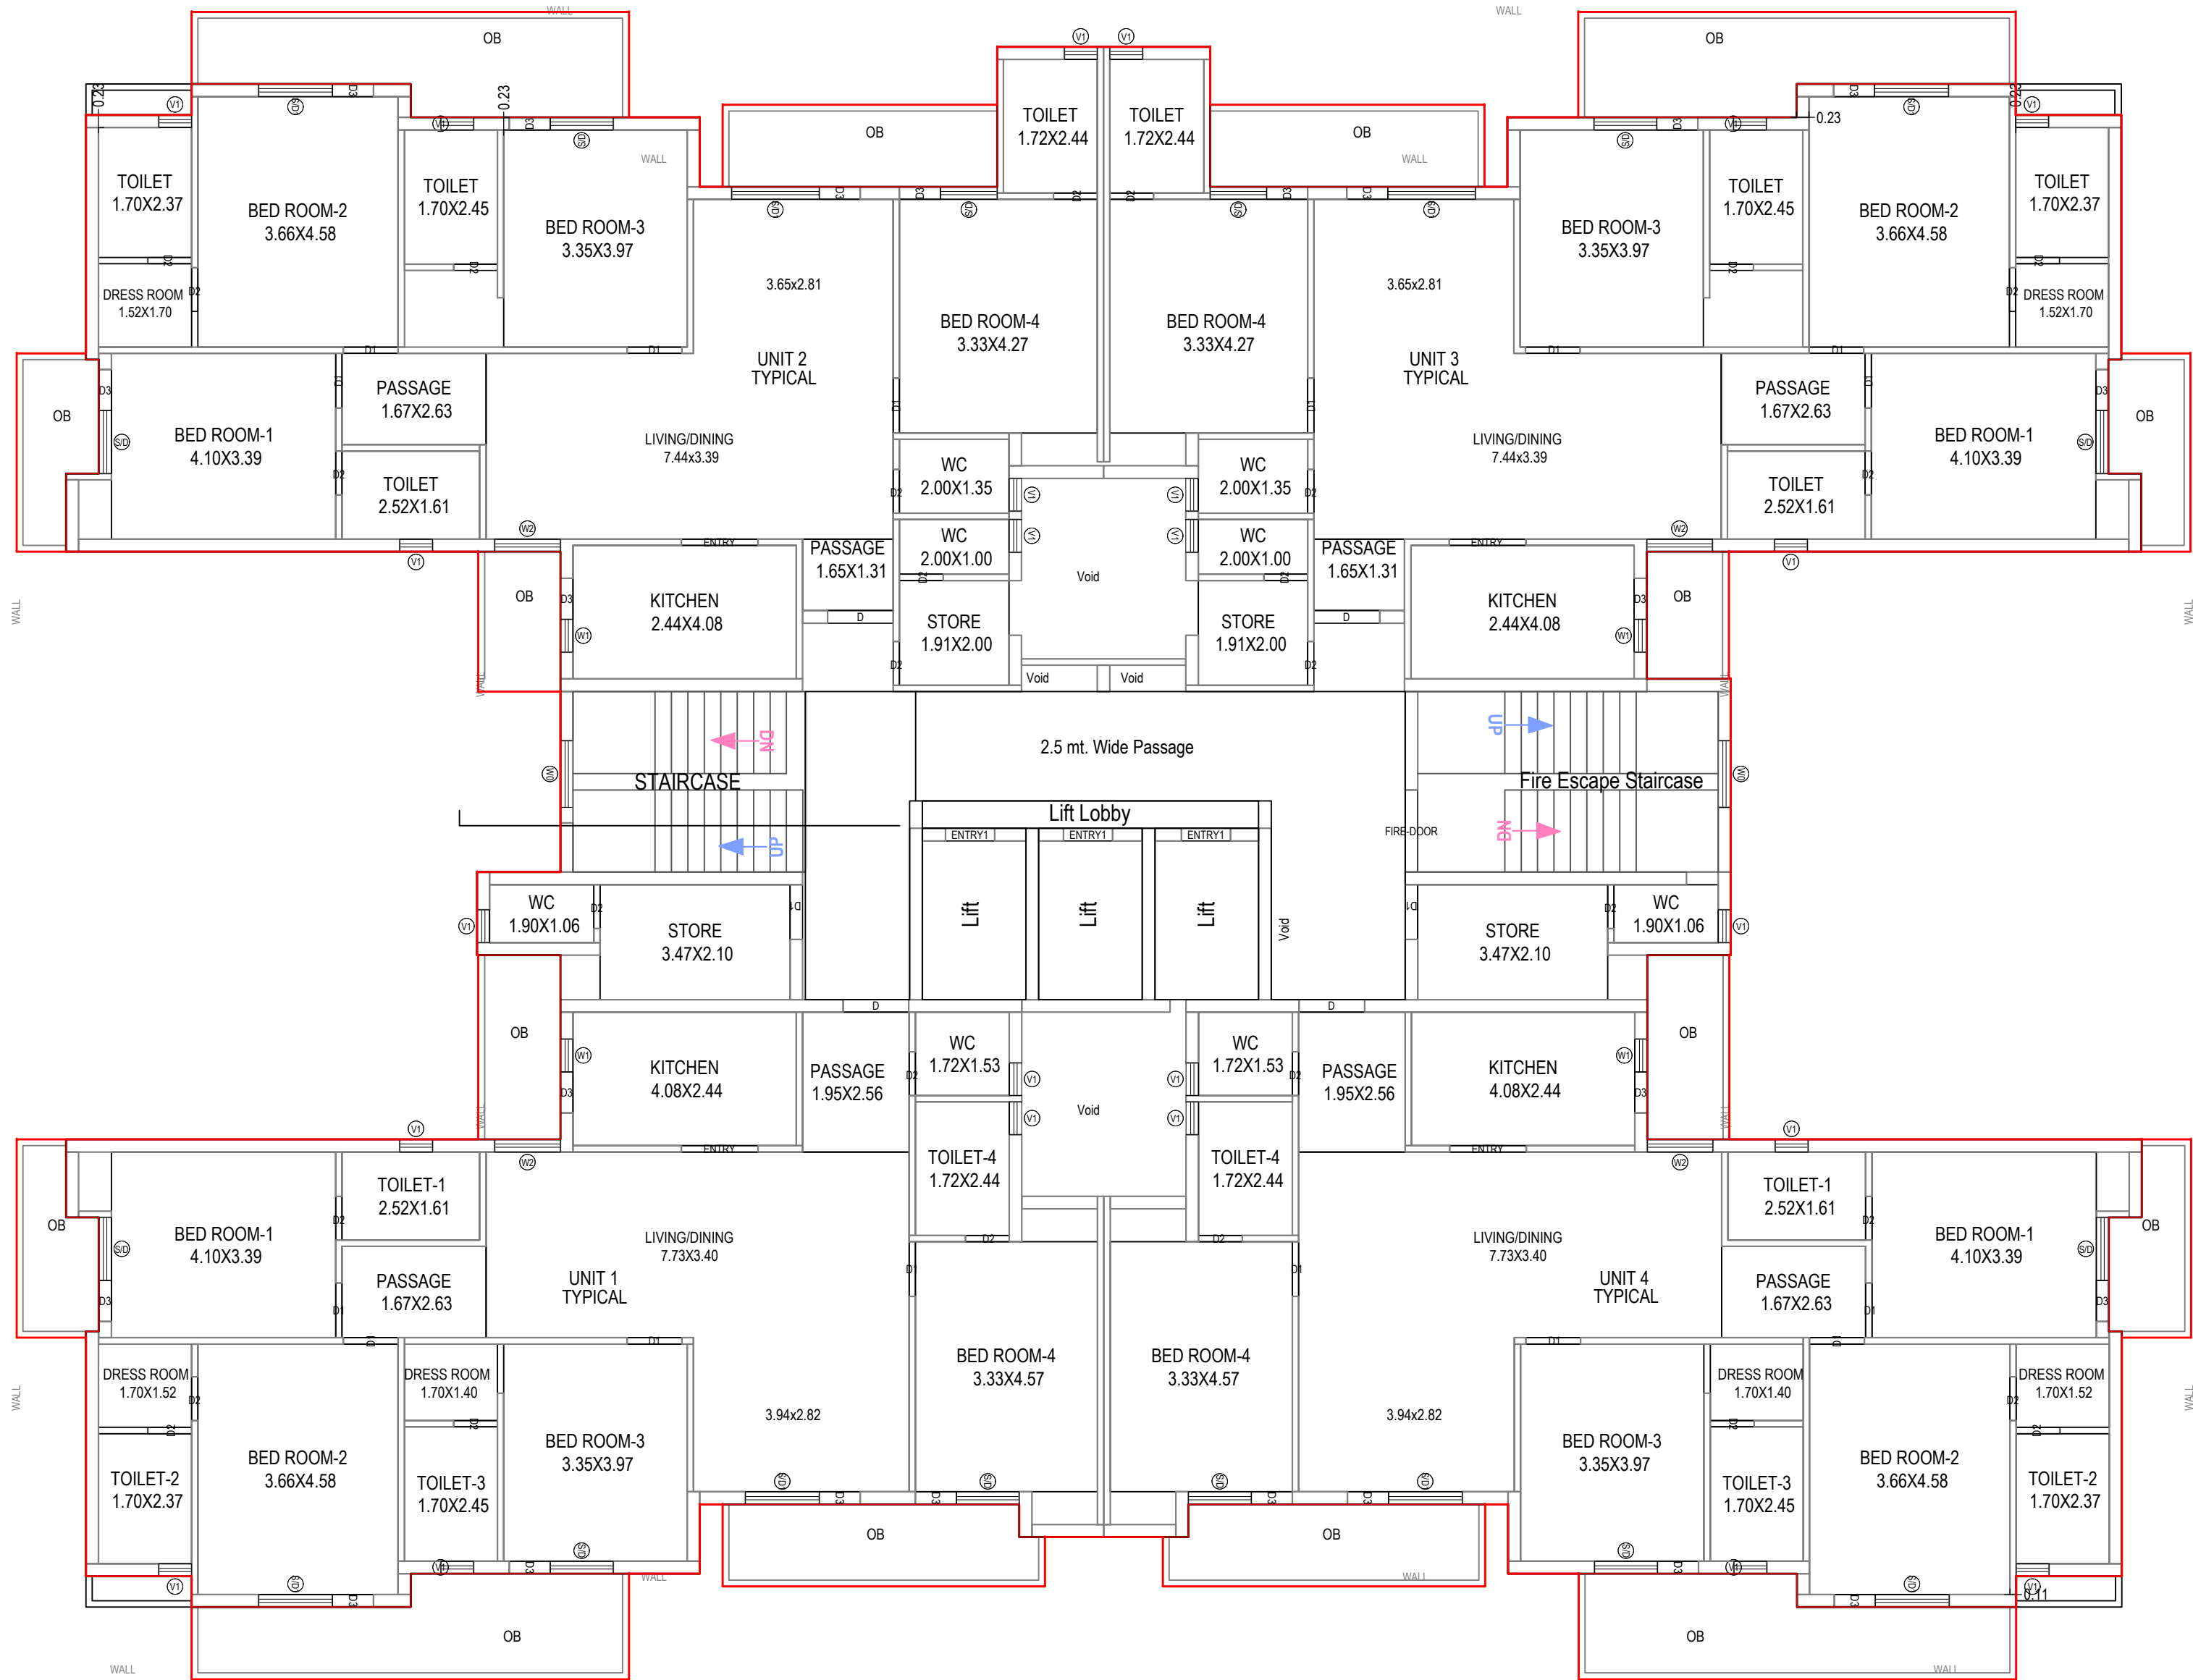

TYPICAL - 1,2,3,4,5,6,7,8,9,10,11,12,13,14,15,16,17,18,19 FLOOR PLAN
(Proposed)
(SCALE 1:100)

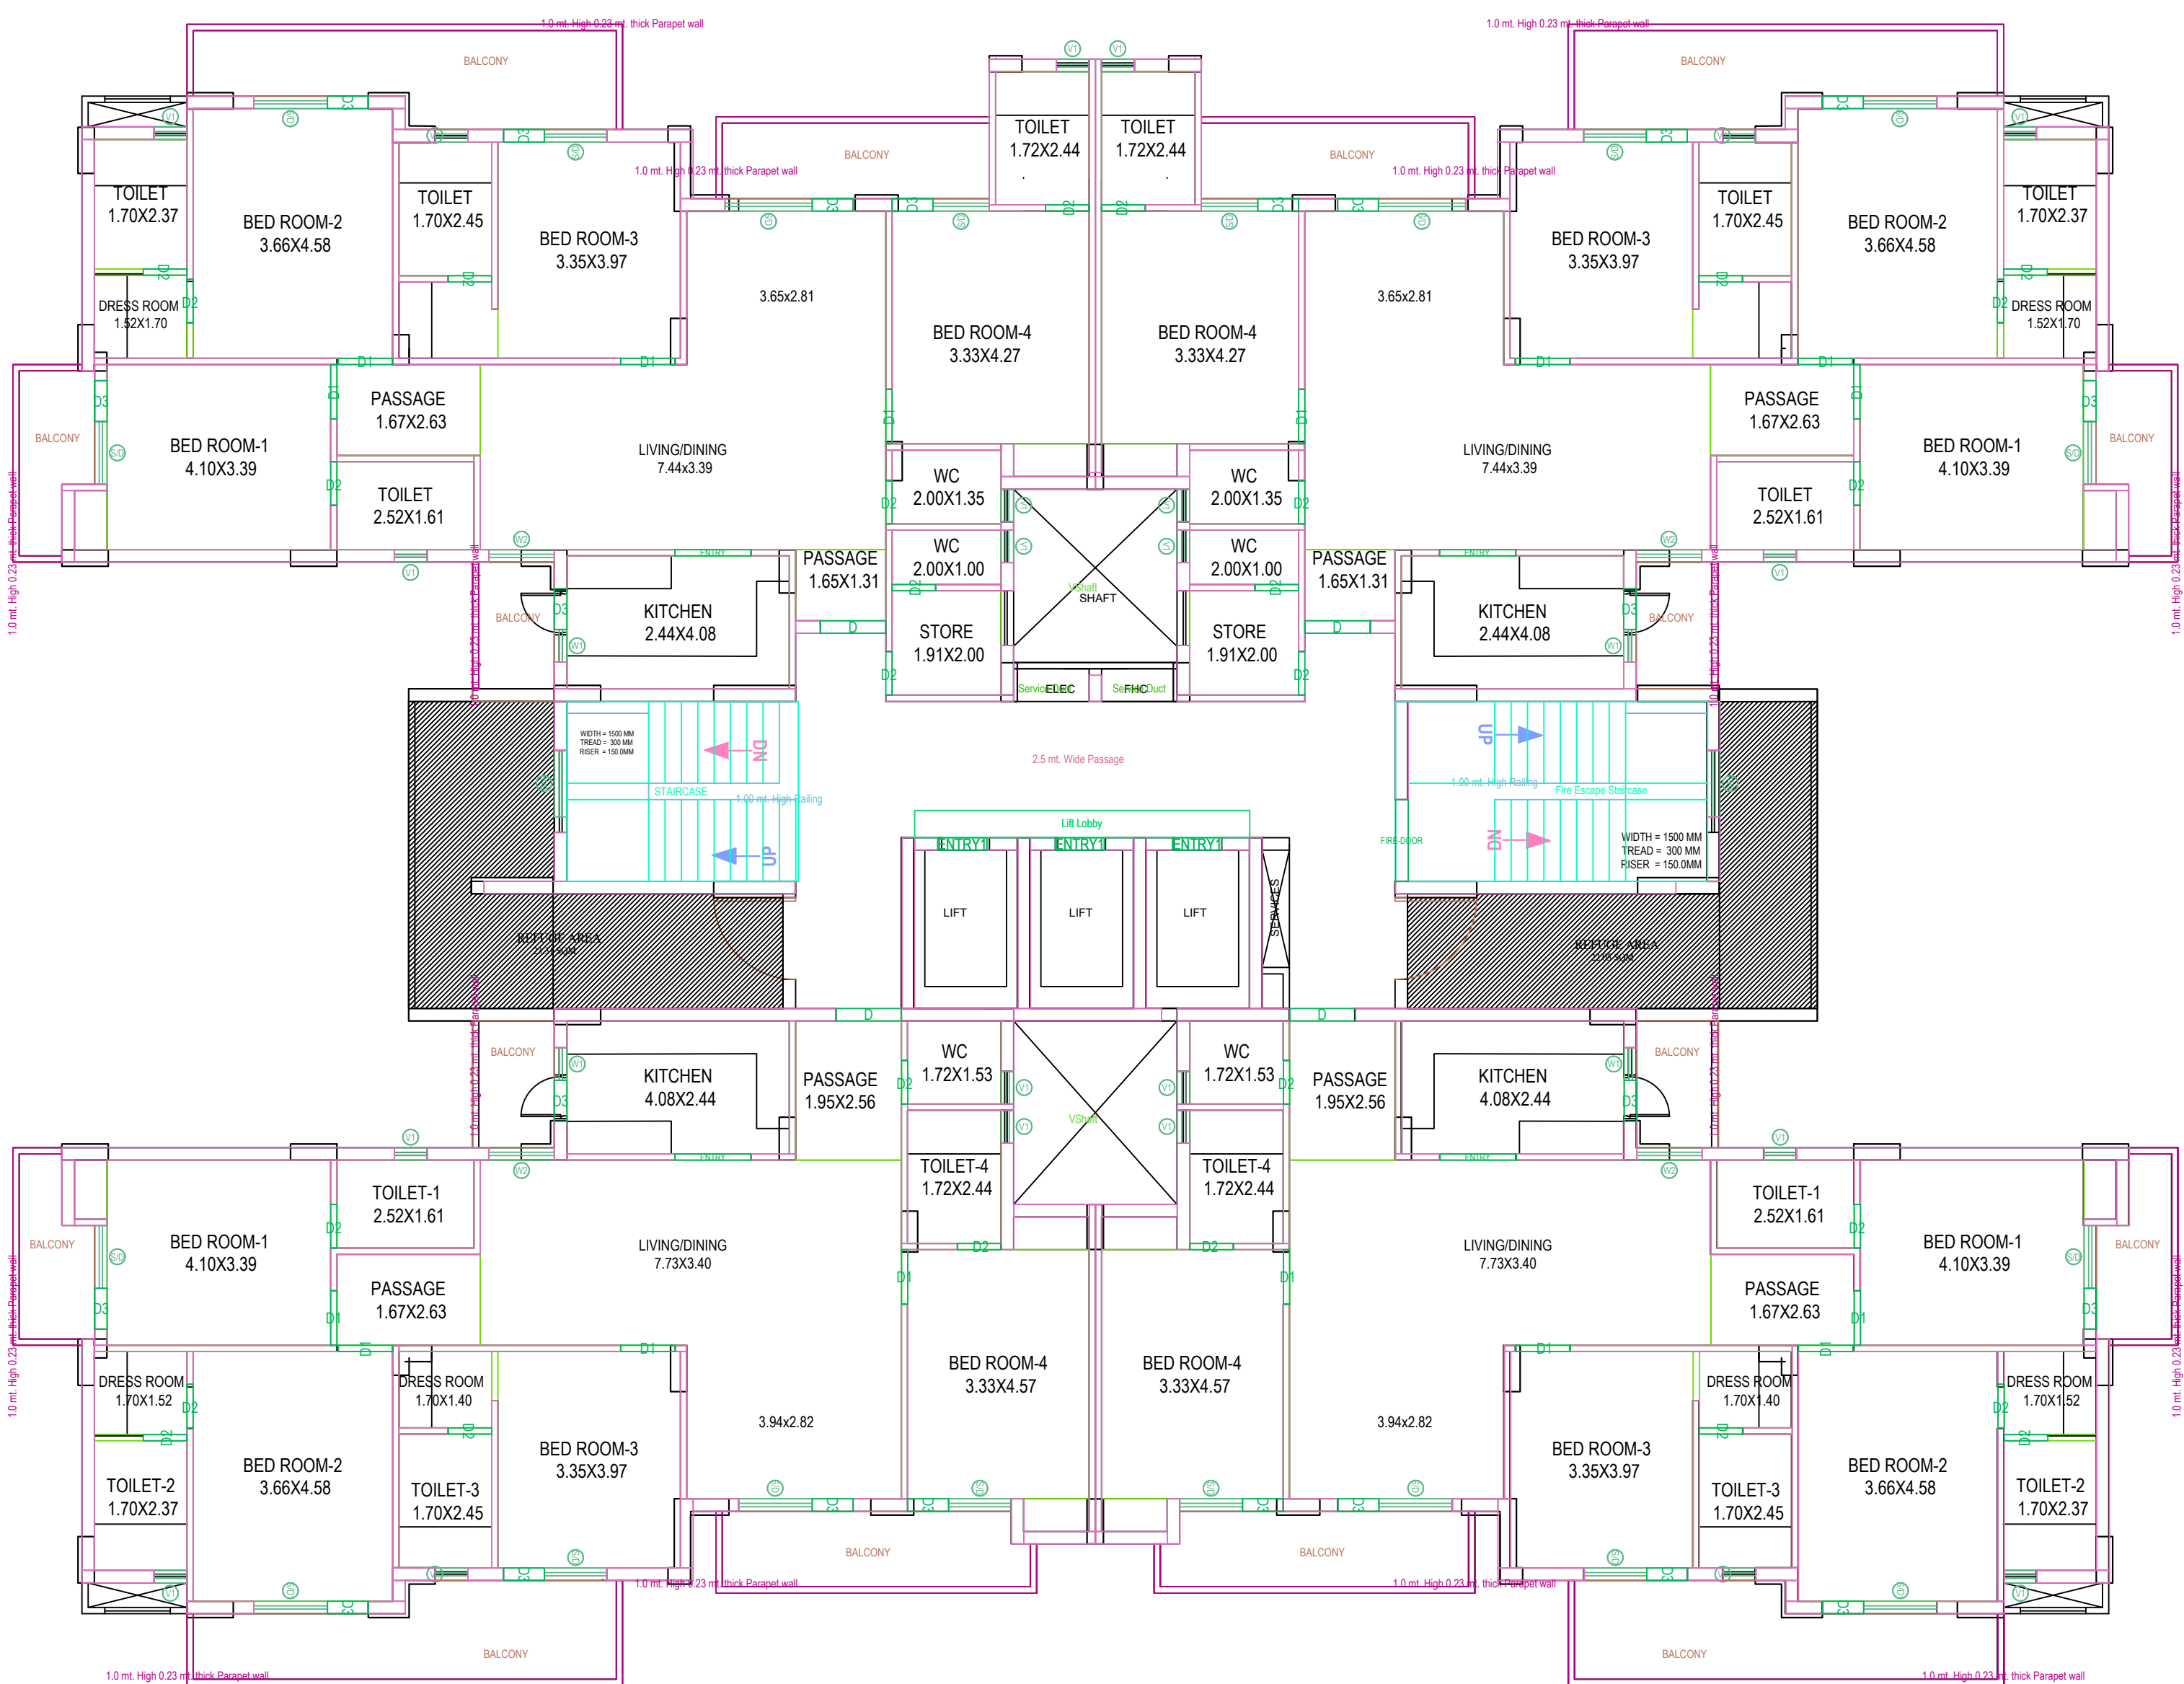

EIGHTEEN FLOOR PLAN
(Proposed)
(SCALE 1:100)

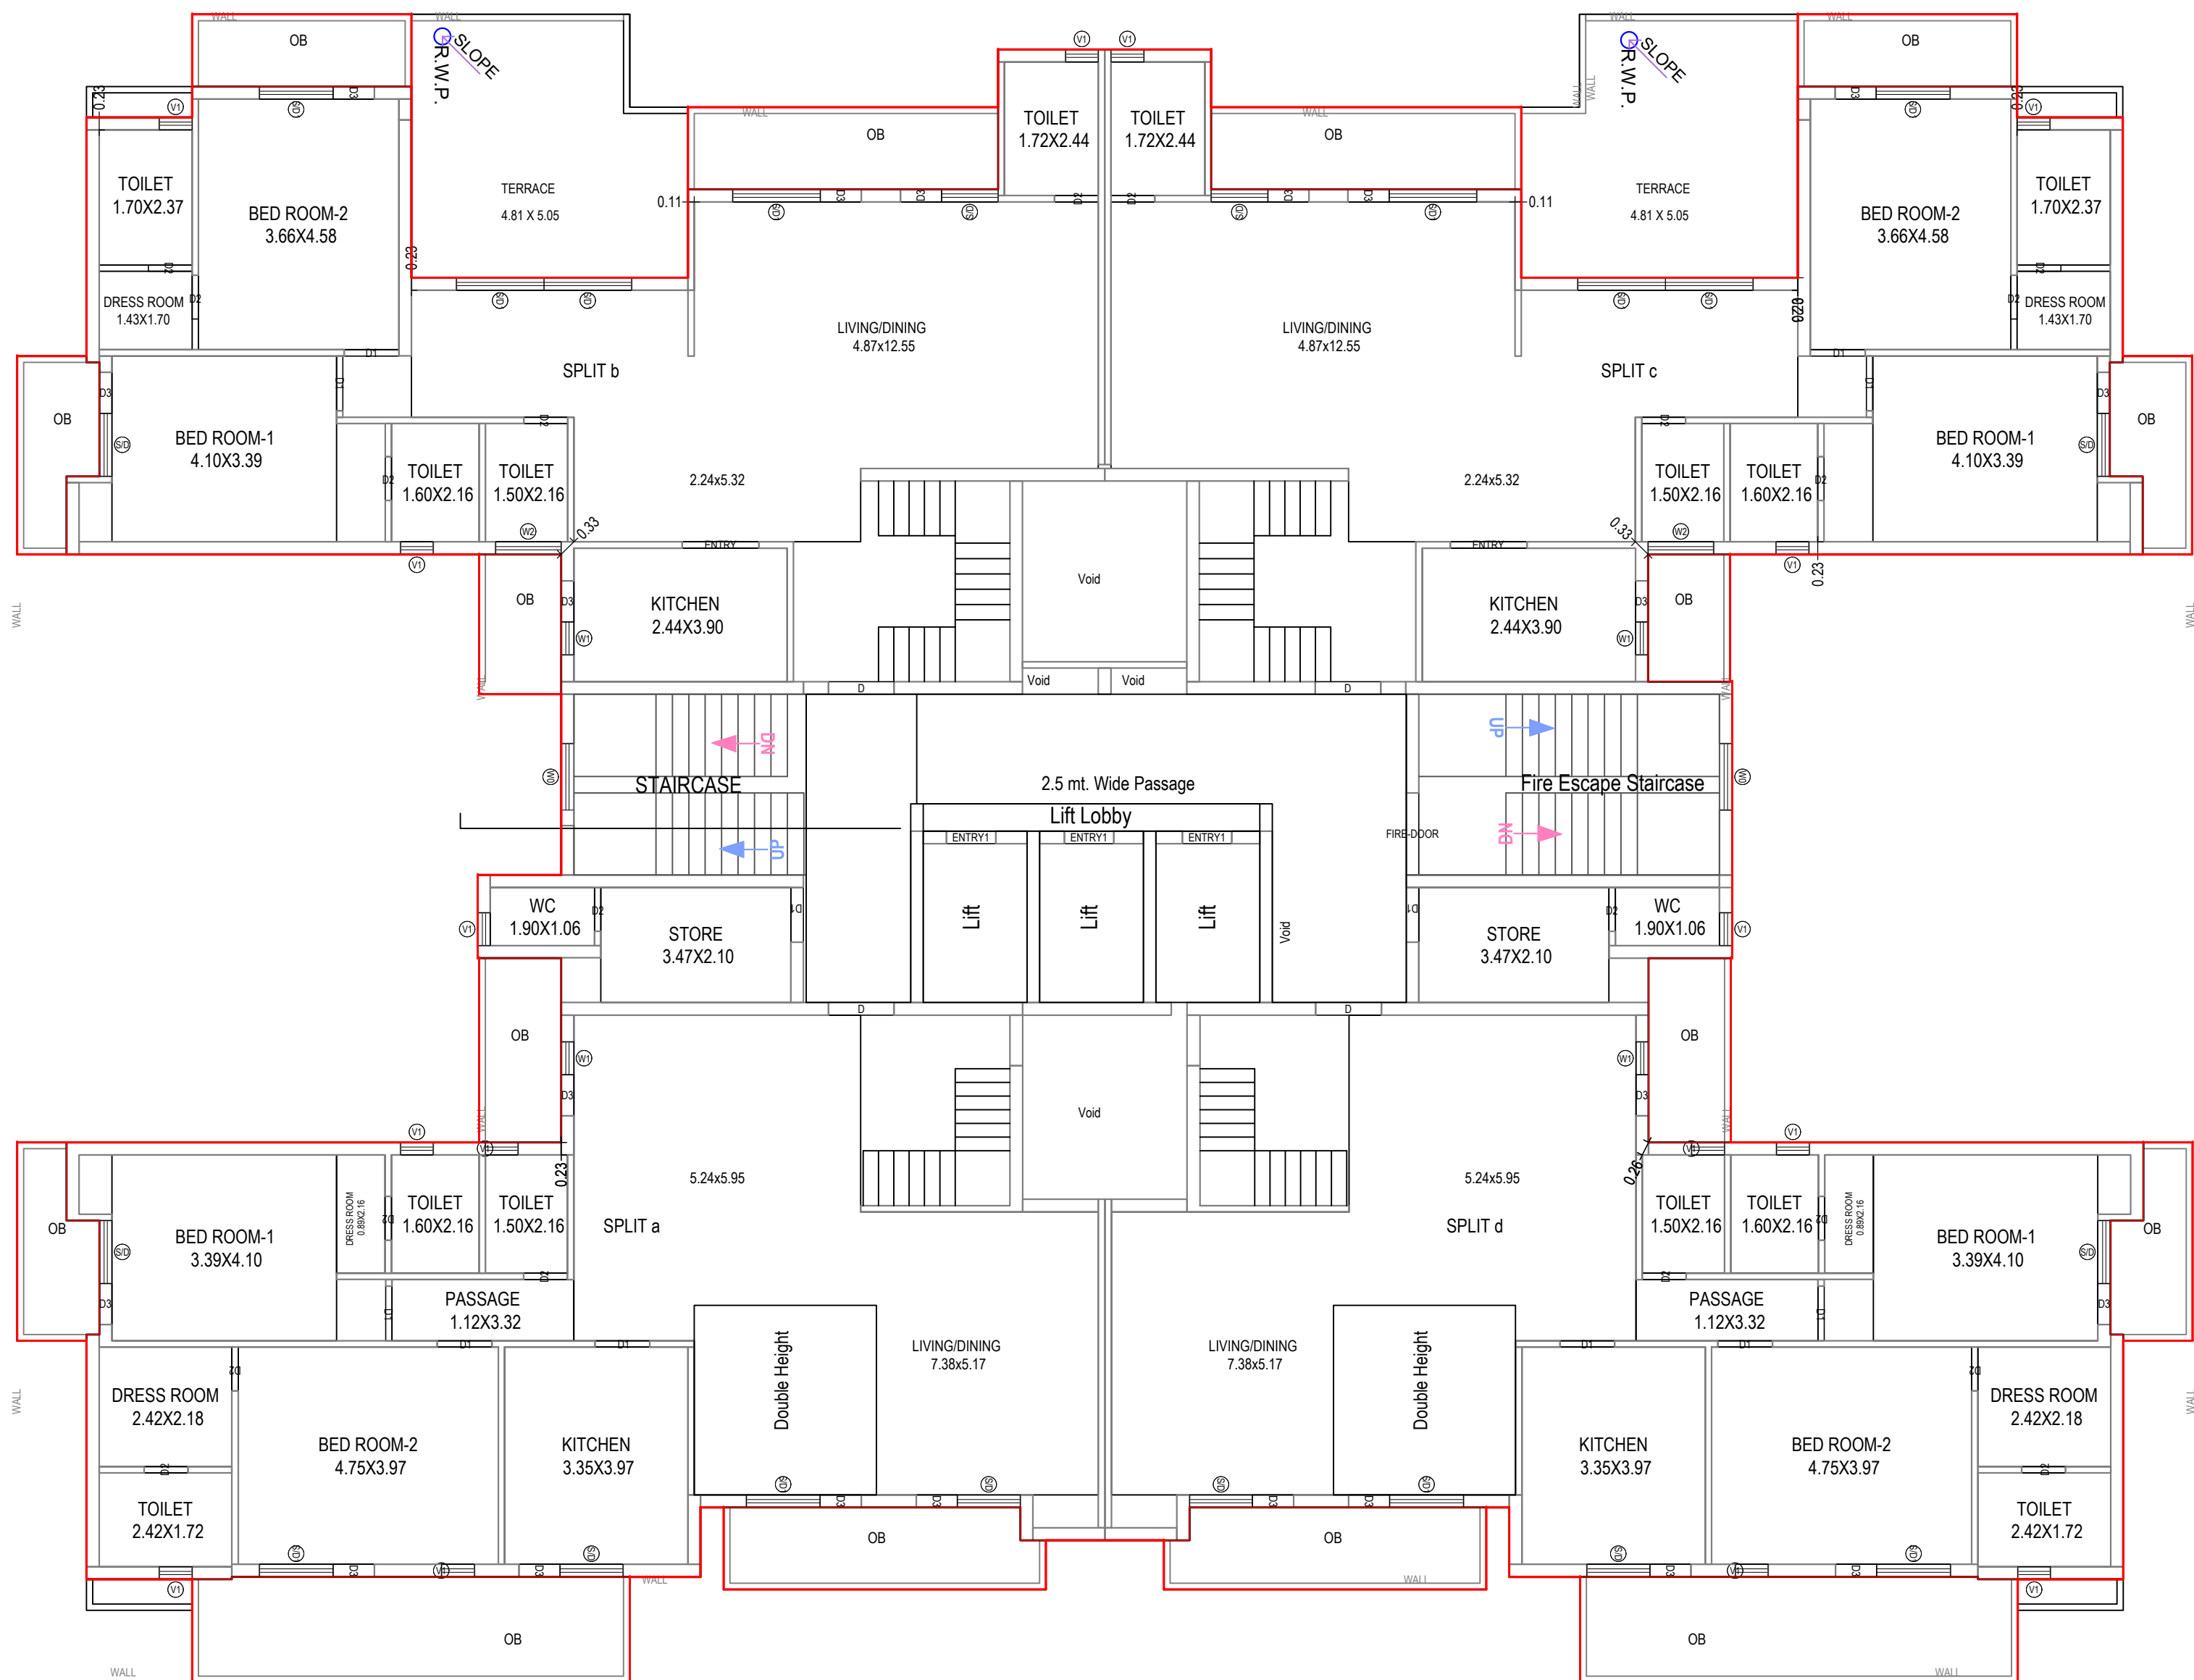


TWENTIETH FLOOR PLAN
(Proposed)
(SCALE 1:100)

Note: - 1) This drawing is prepared as per the current prevailing Building Bye Laws.
2) If Map sanctioned is used for purpose anything other than stated in application will lead to rejection of Map.

Total Plot Area: -	19348.79	Total FAR Area: -	72201.59
Total Coverage Area: -	3572.49	Total BUA Area: -	109707.42

OWNER'S NAME AND SIGNATURE ORO INFRA DEVELOPERS LLP.dineshpandey@orogroup.in.7007292551	
ARCHITECT'S NAME AND SIGNATURE Rajneesh Kumar CA2017/86949	INEER
Lucknow Development Authority	
Building Plan Application Number LDA/BP/22-23/2209	
Sanctioned On 31 Oct 2022	
Valid Till 08 Feb 2028	
Approved By Vice Chairman (Vice Chairman)	
Examined By Atul Sharma (Junior engineer)	
Rajesh Sharma (Assistant Engineer)	
Bhupendra Veer Singh (Executive engineer)	
Nitin Mital (Chief Town Planner)	
Pawan kumar Gangwar (Secretary)	
Vice Chairman (Vice Chairman)	

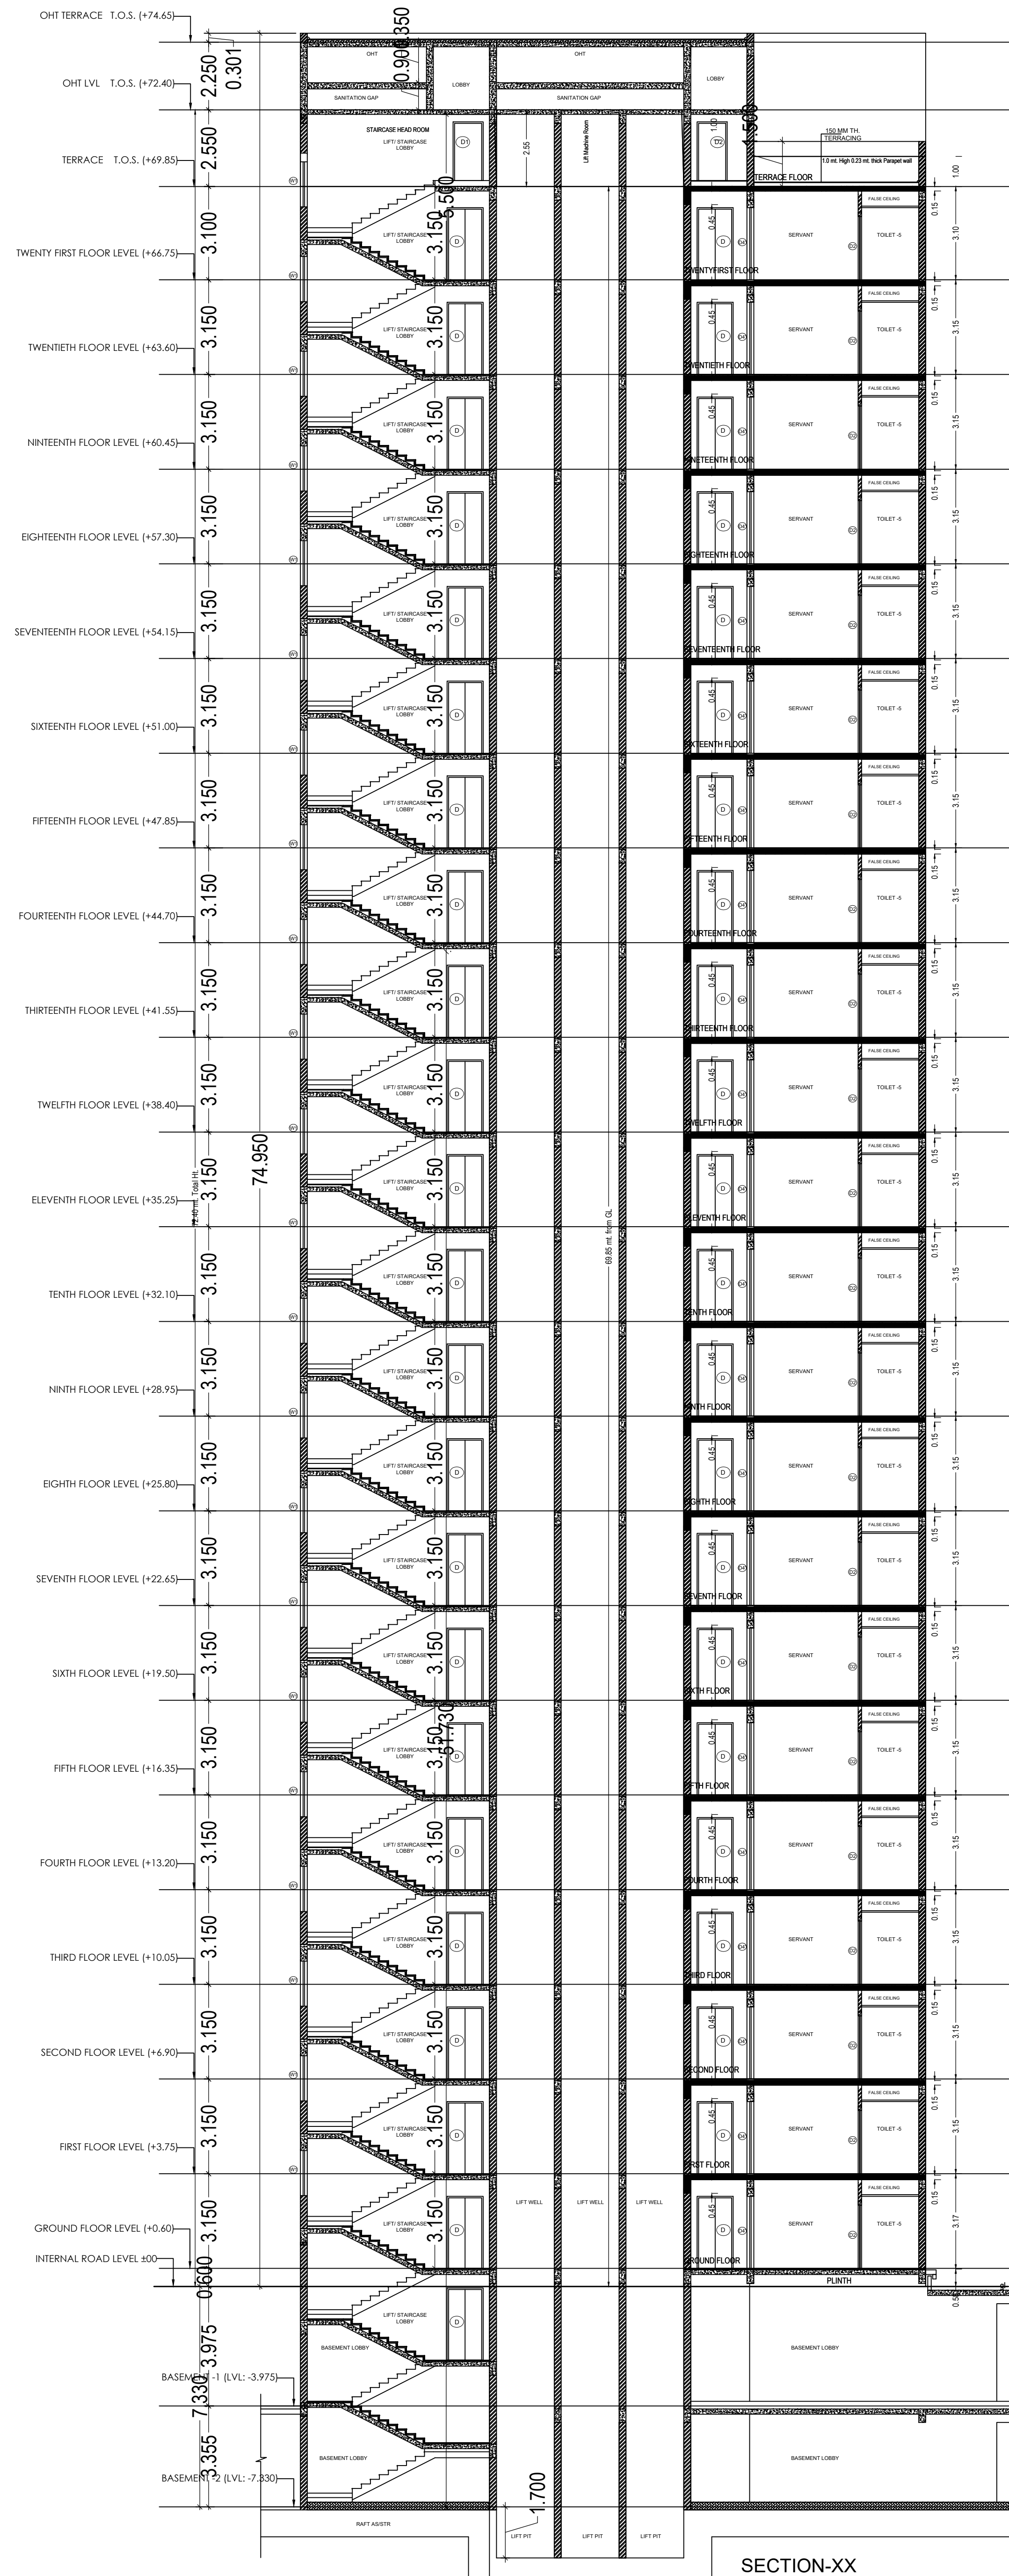

TERRACE FLOOR PLAN
(SCALE 1:100)

Balcony Calculations Table			
FLOOR	SIZE	AREA	TOTAL AREA
GROUND FLOOR PLAN	1.50 X 8.98 X 2 X 1	17.08	113.92
	1.50 X 3.37 X 2 X 1	10.10	
	1.50 X 3.63 X 4 X 1	18.20	
	1.50 X 2.56 X 1 X 1	3.83	
	1.50 X 2.31 X 1 X 1	3.49	
	1.93 X 3.12 X 2 X 1	6.04	
	1.93 X 7.96 X 4 X 1	51.88	
TYPICAL 1,2,3,4,5,6,7,8,9,10,11,12,13,14,15,16,17,18,19 FLOOR PLAN	1.50 X 3.37 X 2 X 19	191.90	2272.40
	1.50 X 3.63 X 4 X 19	345.80	
	1.50 X 8.98 X 2 X 19	324.52	
	1.50 X 2.56 X 1 X 19	72.17	
	1.50 X 2.31 X 1 X 19	66.31	
	1.50 X 5.02 X 2 X 19	286.38	
	1.93 X 7.96 X 4 X 19	986.62	
TWENTIETH FLOOR PLAN	1.50 X 8.98 X 2 X 1	17.08	111.00
	1.50 X 3.37 X 2 X 1	10.10	
	1.50 X 3.63 X 4 X 1	18.20	
	1.50 X 2.56 X 1 X 1	3.83	
	1.50 X 2.31 X 1 X 1	10.56	
	1.93 X 5.02 X 2 X 1	16.98	
	1.50 X 2.31 X 1 X 1	3.49	
	1.93 X 7.96 X 2 X 1	30.76	
TWENTYFIRST FLOOR PLAN	1.50 X 8.98 X 2 X 1	17.08	63.26
	1.50 X 3.37 X 2 X 1	10.10	
	1.50 X 3.63 X 4 X 1	18.20	
	1.50 X 2.56 X 1 X 1	3.83	
	1.50 X 2.31 X 1 X 1	10.56	
	1.50 X 2.31 X 1 X 1	3.49	
Total			2560.58

Staircase Checks (Table B-1)						
Floor Name	Start Case Name	Flight Width	Tread Width	Riser Height	Railing Ht.	
GROUND FLOOR PLAN	File Escape Staircase	1.50	0.300	0.151	1.00	
TYPICAL 1,2,3,4,5,6,7,8,9,10,11,12,13,14,15,16,17,18,19 FLOOR PLAN	STAIRCASE	1.50	0.300	0.151	1.00	
	File Escape Staircase	1.50	0.300	0.150	1.00	
TWENTY-FIRST FLOOR PLAN	STAIRCASE	1.50	0.300	0.150	1.00	
	File Escape Staircase	1.50	0.300	0.150	1.00	
TWENTY-SECOND FLOOR PLAN	STAIRCASE	1.50	0.300	0.150	1.00	
	File Escape Staircase	1.50	0.300	0.148	1.00	
TERRACE FLOOR PLAN	STAIRCASE	1.50	0.300	0.148	1.00	
	File Escape Staircase	1.50	0.300	0.000	1.00	

SCHEDULE OF WINDOW/VENTILATION:					
BUILDING NAME	NAME	WID	LENGTH	HEIGHT	NOS
PROPOSED (TOWER A)	V1	0.60	1.00	508	
PROPOSED (TOWER B)	W1	0.60	245	87	
PROPOSED (TOWER B)	SD1	1.03	245	42	
PROPOSED (TOWER B)	SD1	1.15	245	214	
PROPOSED (TOWER B)	W2	1.20	245	84	
PROPOSED (TOWER B)	W0	1.22	120	46	
PROPOSED (TOWER B)	SD1	1.30	245	131	
PROPOSED (TOWER B)	SD1	1.60	245	51	
PROPOSED (TOWER B)	SD1	2.10	245	02	
PROPOSED (TOWER B)	CL	2.96	245	02	

Building :PROPOSED (TOWER C)

Flr Name	Gross Bldg Area (Sq Ft)	Deductions From Gross Bldg Area (in Sq Ft)	Total Bldg Area (in Sq Ft)	Unit	Deductions (Area in Sq Ft)	Ref Area (Area in Sq Ft)	Proposed FAR Area (in Sq Ft)	Total FAR Area (in Sq Ft)	No. Unit				
		Duct/Vol, Duct, Choo			Lib Machine Lobby	Refr Area							
Ground Floor	922.01		0.00	922.01	18.88	0.00	3.07	100.96	0.00	799.10	799.10	0.00	
First Floor	918.00		0.00	918.00	18.88	16.49	0.00	3.07	106.66	0.00	772.90	772.90	0.00
Second Floor	918.00		0.00	918.00	18.88	16.49	0.00	3.07	106.66	0.00	772.90	772.90	0.00
Third Floor	918.00		0.00	918.00	18.88	16.49	0.00	3.07	106.66	0.00	772.90	772.90	0.00
Fourth Floor	918.00		0.00	918.00	18.88	16.49	0.00	3.07	106.66	0.00	772.90	772.90	0.00
Fifth Floor	918.00		0.00	918.00	18.88	16.49	0.00	3.07	106.66	0.00	772.90	772.90	0.00
Sixth Floor	918.00		0.00	918.00	18.88	16.49	0.00	3.07	106.66	0.00	772.90	772.90	0.00
Seventh Floor	918.00		0.00	918.00	18.88	16.49	0.00	3.07	106.66	0.00	772.90	772.90	0.00
Eighth Floor	918.00		0.00	918.00	18.88	16.49	0.00	3.07	106.66	0.00	772.90	772.90	0.00
Ninth Floor	918.00		0.00	918.00	18.88	16.49	0.00	3.07	106.66	0.00	772.90	772.90	0.00
Tenth Floor	918.00		0.00	918.00	18.88	16.49	0.00	3.07	106.66	0.00	772.90	772.90	0.00
Eleventh Floor	918.00		0.00	918.00	18.88	16.49	0.00	3.07	106.66	0.00	772.90	772.90	0.00
Twelfth Floor	918.00		0.00	918.00	18.88	16.49	0.00	3.07	106.66	0.00	772.90	772.90	0.00
Thirteenth Floor	918.00		0.00	918.00	18.88	16.49	0.00	3.07	106.66	0.00	772.90	772.90	0.00
Fourteenth Floor	918.00		0.00	918.00	18.88	16.49	0.00	3.07	106.66	0.00	772.90	772.90	0.00
Fifteenth Floor	918.00		0.00	918.00	18.88	16.49	0.00	3.07	106.66	0.00	772.90	772.90	0.00
Sixteenth Floor	918.00		0.00	918.00	18.88	16.49	0.00	3.07	106.66	0.00	772.90	772.90	0.00
Seventeenth Floor	918.00		0.00	918.00	18.88	16.49	0.00	3.07	106.66	0.00	772.90	772.90	0.00
Eighteenth Floor	939.52		0.00	939.52	18.88	16.49	0.00	3.07	106.66	45.36	772.90	772.90	0.00
Nineteenth Floor	919.00		0.00	919.00	18.88	16.49	0.00	3.07	106.66	0.00	772.90	772.90	0.00
Twentieth Floor	874.87		0.00	874.87	18.88	16.49	0.00	3.07	103.33	0.00	733.11	733.11	0.00
Twenty-first Floor	753.83		22.88	760.55	18.88	16.49	0.00	3.07	63.39	0.00	669.23	669.23	0.00
Terrace	121.25		22.88	98.37	0.41	0.00	49.79	0.00	0.00	0.00	0.00	0.00	0.00
Total	20143.93		45.76	20098.17	466.83	346.29	49.79	67.54	2561.20	45.36	16862.87	16843.70	8.00
Total Number of Same Buildings	1												
Total	20143.93		45.76	20098.17	466.83	346.29	49.79	67.54	2561.20	45.36	16862.87	16843.70	8.00

OWNER'S NAME AND SIGNATURE
ORO INFRA DEVELOPERS LLP, dineshpandey@orogroup.in, 700729255

ARCH/ENG'S NAME AND SIGNA
Rajneesh Kumar
CA/2047/2024/2

	Lucknow Development Authority
--	-------------------------------



Building Plan Application Number

Sanctioned On	
---------------	--

Valid Till	
------------	--

Approved By _____

	Examiners	_____
	Examined By	_____

4. _____ (eighty-eight),


0

4	

1. *Chlorophyll a* (Chl a) is the primary photosynthetic pigment in most plants and algae. It is a green pigment that absorbs light energy in the blue and red regions of the visible spectrum. Chl a is essential for the light-dependent reactions of photosynthesis, where it converts light energy into chemical energy in the form of ATP and NADPH.

01 02 

The correctness and accuracy of Proposal Information and drawing is a responsibility of POB/owner. Accuracy of Scrutiny Report is subject to accuracy of end-user provided data. 3rd party software/hardware/services, etc. SoftTech Engineers Ltd. is not liable for any damages which may arise from use, or inability to use the Application. Texts printed in 'Italics' and 'Blue' color are user inputs, which are not verified and not generated by scrutiny software.

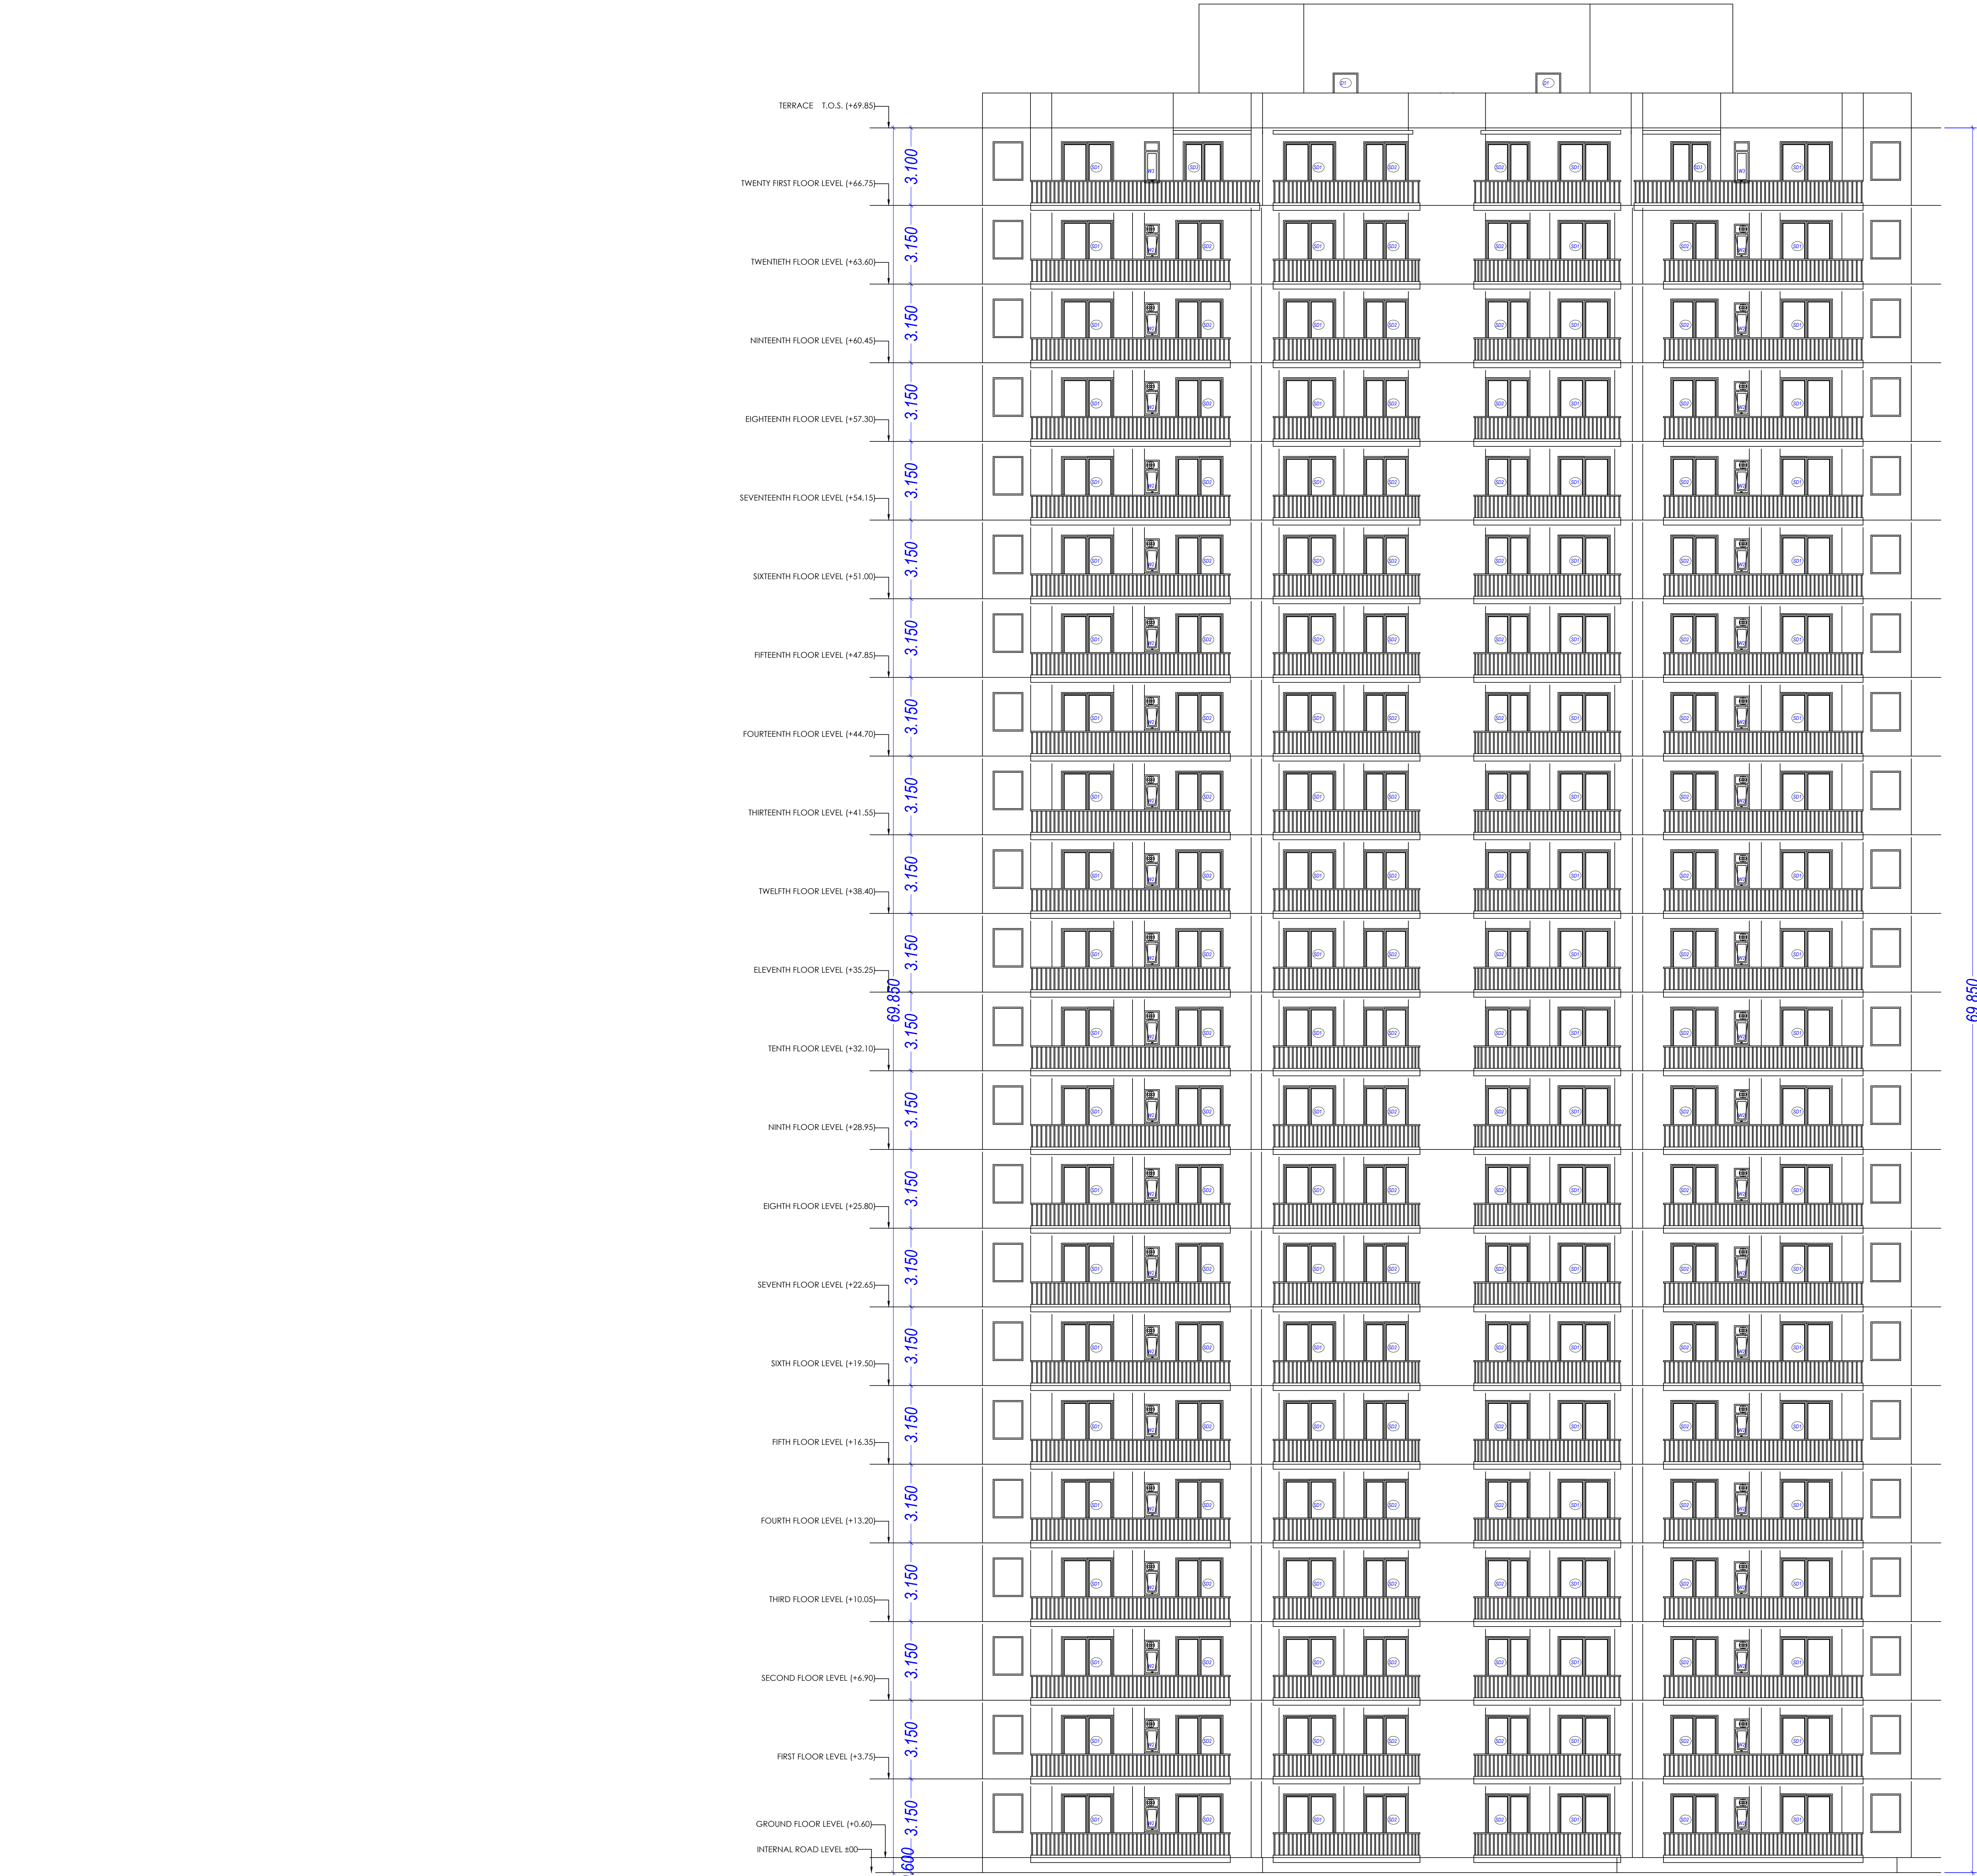


FRONT ELEVATION TOWER -B

Note: - 1) This drawing is prepared as per the current prevailing Building Bye Laws.
2) If Map sanctioned is used for purpose anything other than stated in application will lead to rejection of Map.

ISO_A0_(841.00_x_1189.00_MM)

Total Plot Area: -	19348.79	Total FAR Area: -	72201.59
Total Coverage Area: -	3572.49	Total BUA Area: -	109707.42

OWNER'S NAME AND SIGNATURE ORO INFRA DEVELOPERS LLP.dineshpandey@orogroup.in.7007292551	
ARCHITECT'S NAME AND SIGNATURE Rajneesh Kumar CA2017/86949	INEER 
	Lucknow Development Authority 
Building Plan Application Number LDA/BP/22-23/2209	
Sanctioned On 31 Oct 2022	
Valid Till 08 Feb 2028	
Approved By Vice Chairman (Vice Chairman)	
Examined By Atul Sharma (Junior engineer)	
Rajesh Sharma (Assistant Engineer)	
Bhupendra Veer Singh (Executive engineer)	
Nitin Mital (Chief Town Planner)	
Pawan kumar Gangwar (Secretary)	
Vice Chairman (Vice Chairman)	

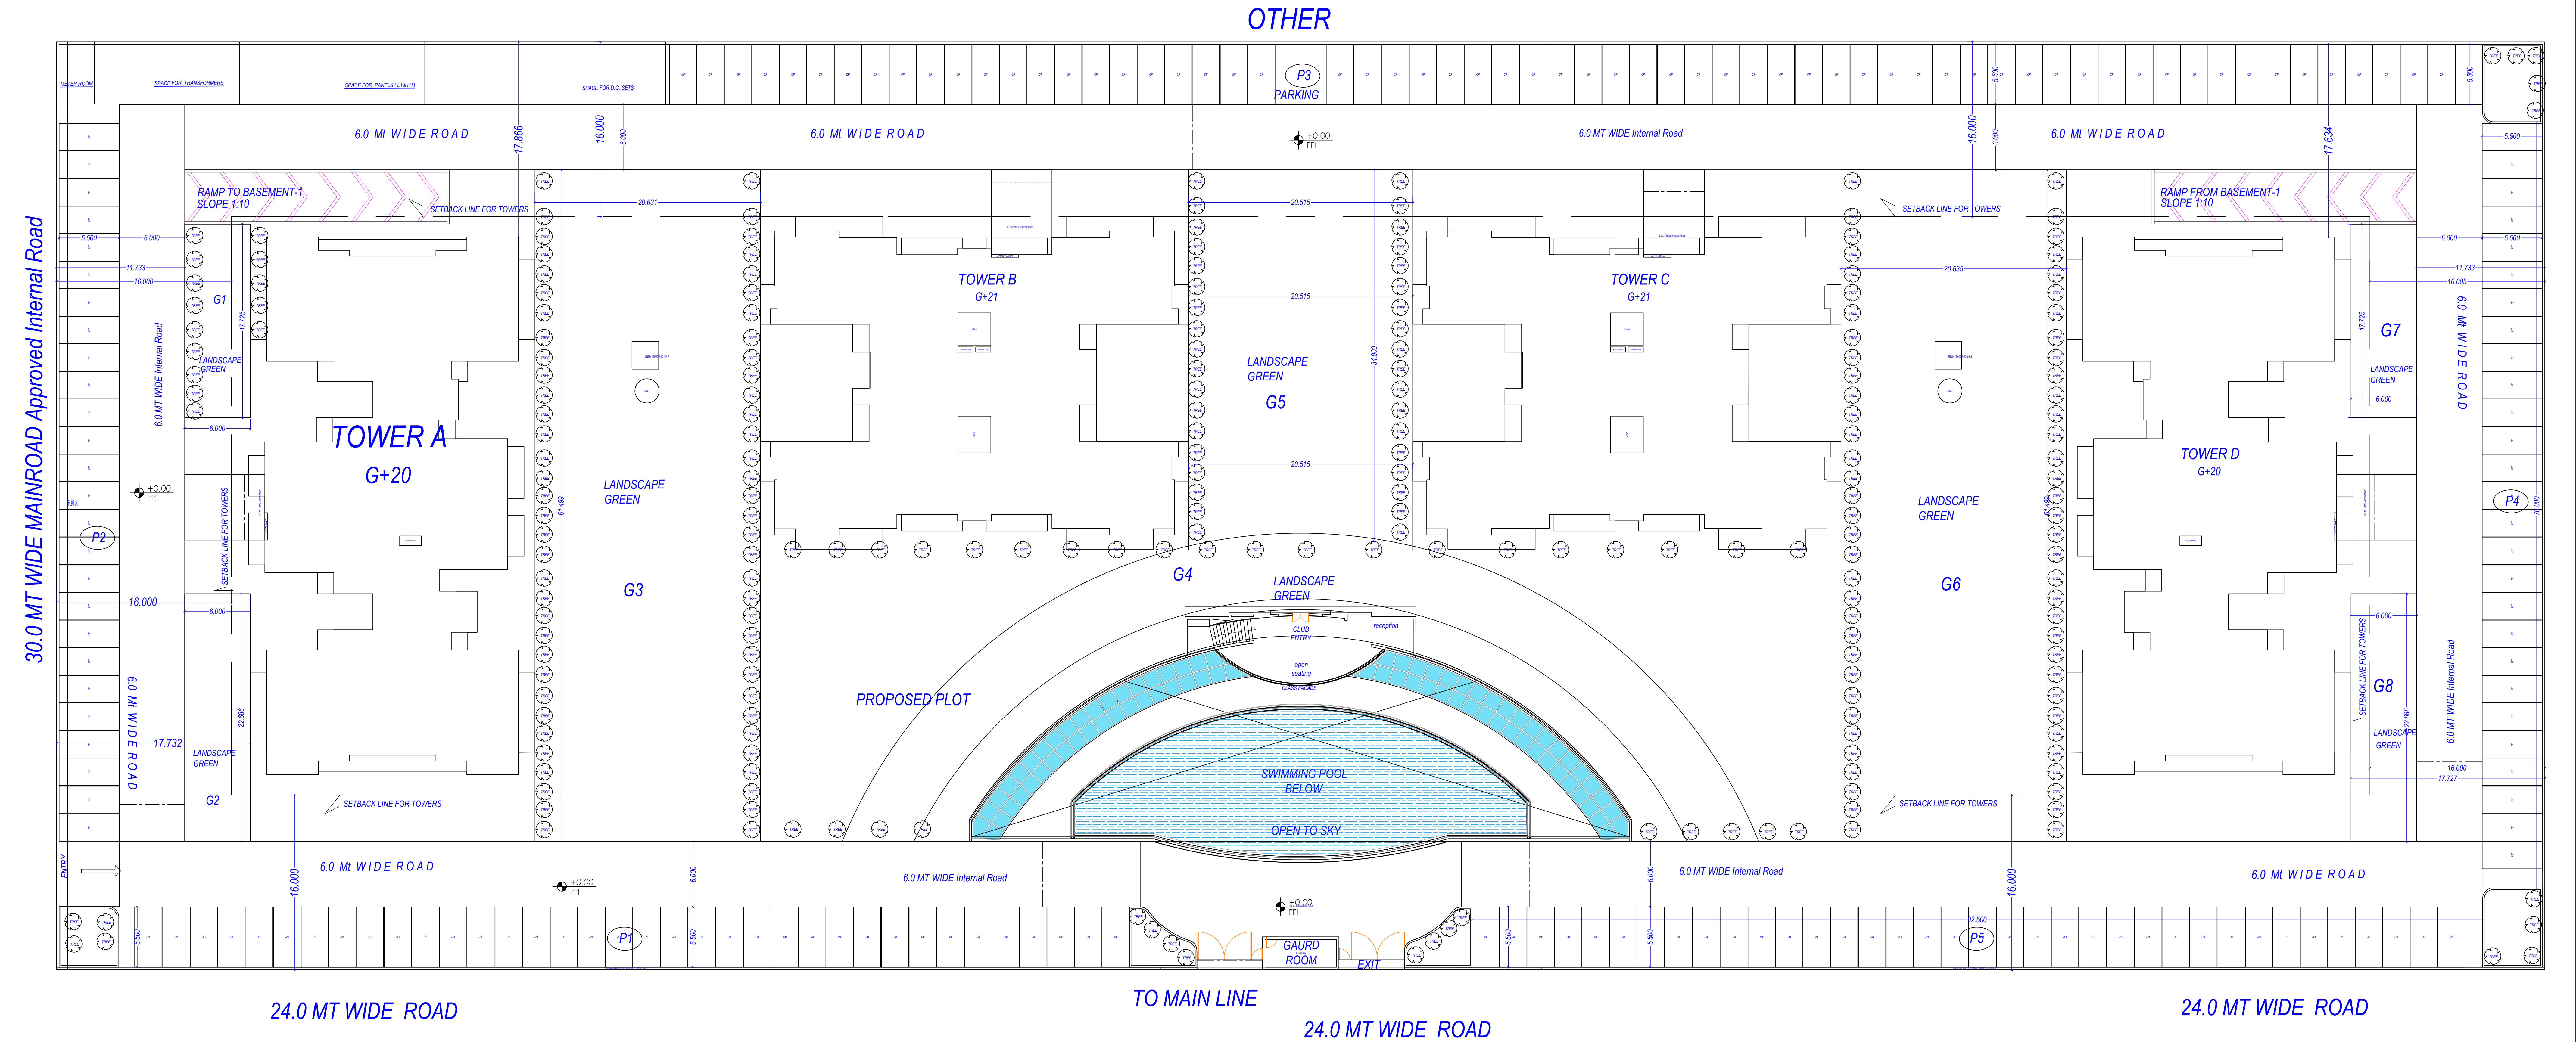


Note: - 1) This drawing is prepared as per the current prevailing Building Bye Laws.
2) If Map sanctioned is used for purpose anything other than stated in application will lead to rejection of Map.

ISO_A0_(841.00_x_1189.00_MM)

Total Plot Area: -	19348.79	Total FAR Area: -	72201.59
Total Coverage Area: -	3572.49	Total BUA Area: -	109707.42

OWNER'S NAME AND SIGNATURE ORO INFRA DEVELOPERS LLP.dineshpandey@orogroup.in.7007292551	
ARCHITECT'S NAME AND SIGNATURE Rajneesh Kumar CA/2017/86949	INEER
	Lucknow Development Authority
Building Plan Application Number LDA/BP/22-23/2209	
Sanctioned On 31 Oct 2022	
Valid Till 08 Feb 2028	
Approved By Vice Chairman (Vice Chairman)	
Examined By Atul Sharma (Junior engineer) Rajesh Sharma (Assistant Engineer) Bhupendra Veer Singh (Executive engineer) Nitin Mital (Chief Town Planner) Pawan kumar Gangwar (Secretary)	
Vice Chairman (Vice Chairman)	

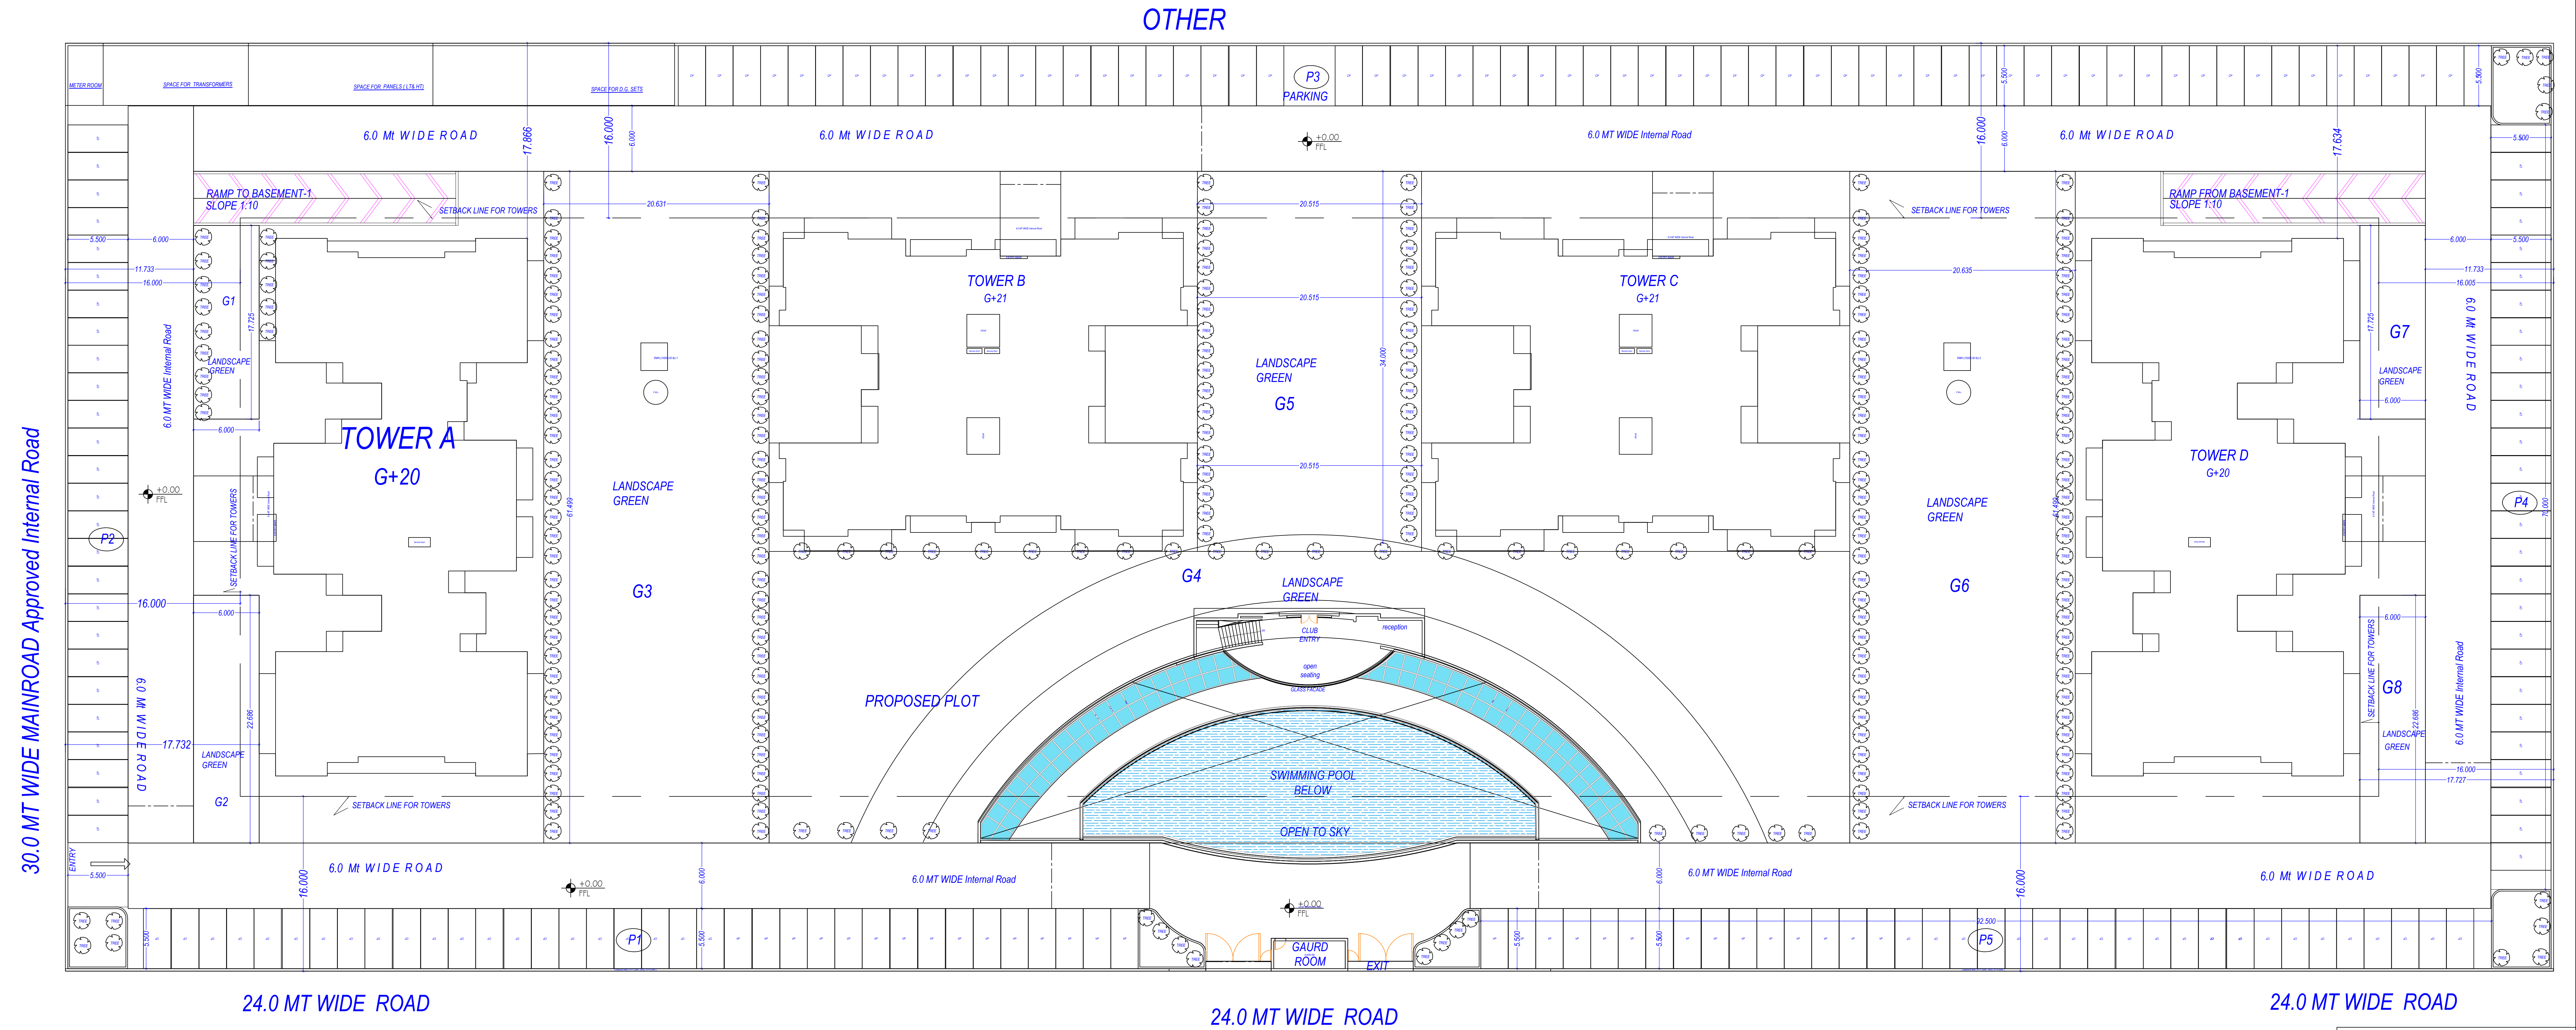


LANDSCAPE PLAN

OWNER'S NAME AND SIGNATURE ORO INFRA DEVELOPERS LLP.dineshpandey@orogroup.in.7007292551	
ARCHITECT'S NAME AND SIGNATURE Rajneesh Kumar CA/2017/86949	INEER
Lucknow Development Authority	
Building Plan Application Number LDA/BP/22-23/2209	
Sanctioned On 31 Oct 2022	
Valid Till 08 Feb 2028	
Approved By Vice Chairman (Vice Chairman)	
Examined By Atul Sharma (Junior engineer)	
Rajesh Sharma (Assistant Engineer)	
Bhupendra Veer Singh (Executive engineer)	
Nitun Mital (Chief Town Planner)	
Pawan kumar Gangwar (Secretary)	
Vice Chairman (Vice Chairman)	

Note: - 1) This drawing is prepared as per the current prevailing Building Bye Laws.
2) If Map sanctioned is used for purpose anything other than stated in application will lead to rejection of Map.

Total Plot Area: -	19348.79	Total FAR Area: -	72201.59
Total Coverage Area: -	3572.49	Total BUA Area: -	109707.42

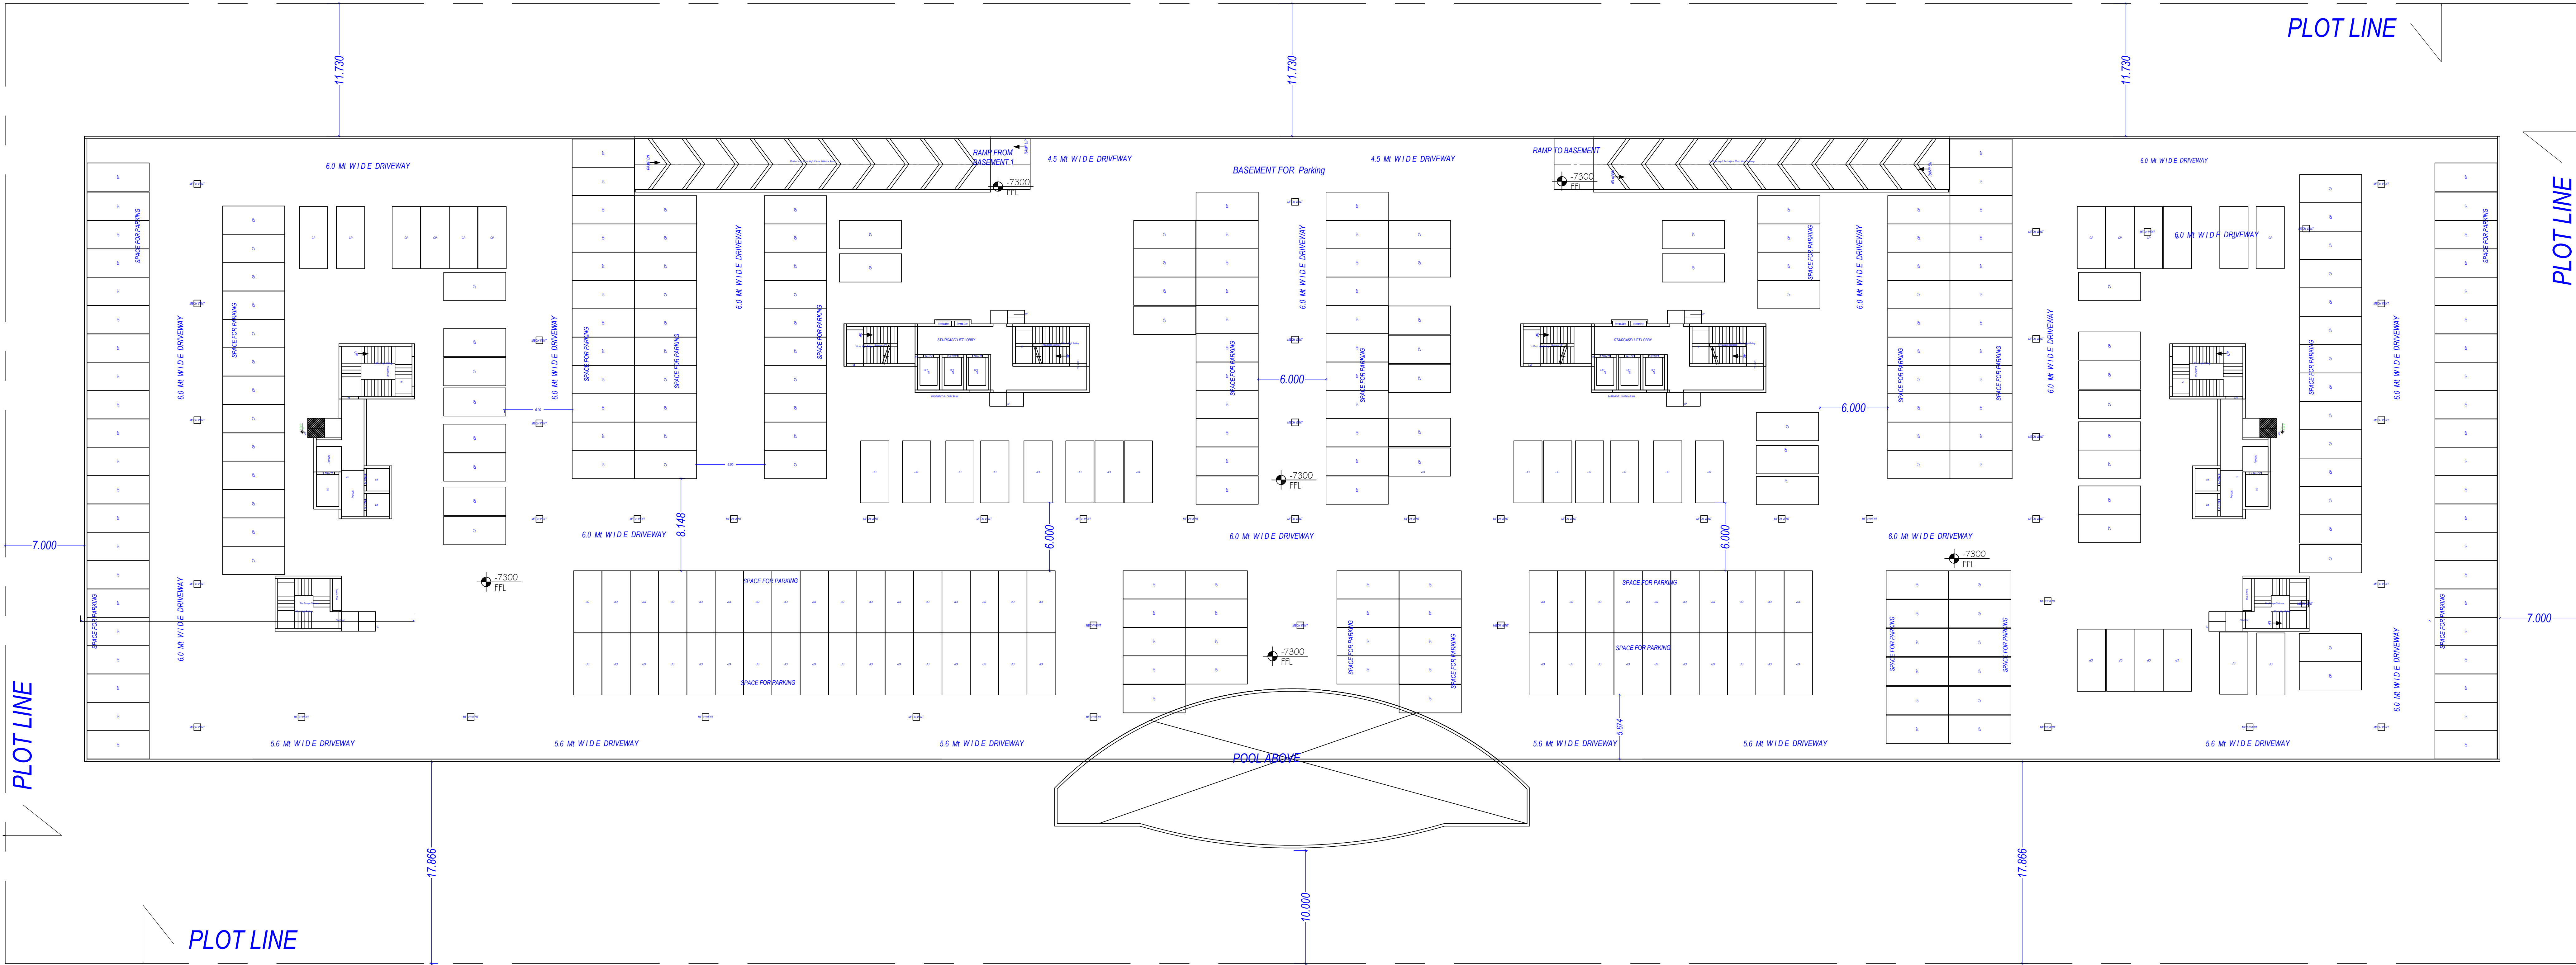

PARKING PLAN

Note: - 1) This drawing is prepared as per the current prevailing Building Bye Laws.
2) If Map sanctioned is used for purpose anything other than stated in application will lead to rejection of Map.

ISO_A0_(841.00_x_1189.00_MM)

Total Plot Area: -	19348.79	Total FAR Area: -	72201.59
Total Coverage Area: -	3572.49	Total BUA Area: -	109707.42

OWNER'S NAME AND SIGNATURE ORO INFRA DEVELOPERS LLP.dineshpandey@orogroup.in.7007292551	
ARCHITECT'S NAME AND SIGNATURE Rajneesh Kumar CA/2017/86949	INEER
	Lucknow Development Authority
Building Plan Application Number LDA/BP/22-23/2209	
Sanctioned On 31 Oct 2022	
Valid Till 08 Feb 2028	
Approved By Vice Chairman (Vice Chairman)	
Examined By Atul Sharma (Junior engineer) Rajesh Sharma (Assistant Engineer) Bhupendra Veer Singh (Executive engineer) Nitin Mital (Chief Town Planner) Pawan kumar Gangwar (Secretary)	
Vice Chairman (Vice Chairman)	