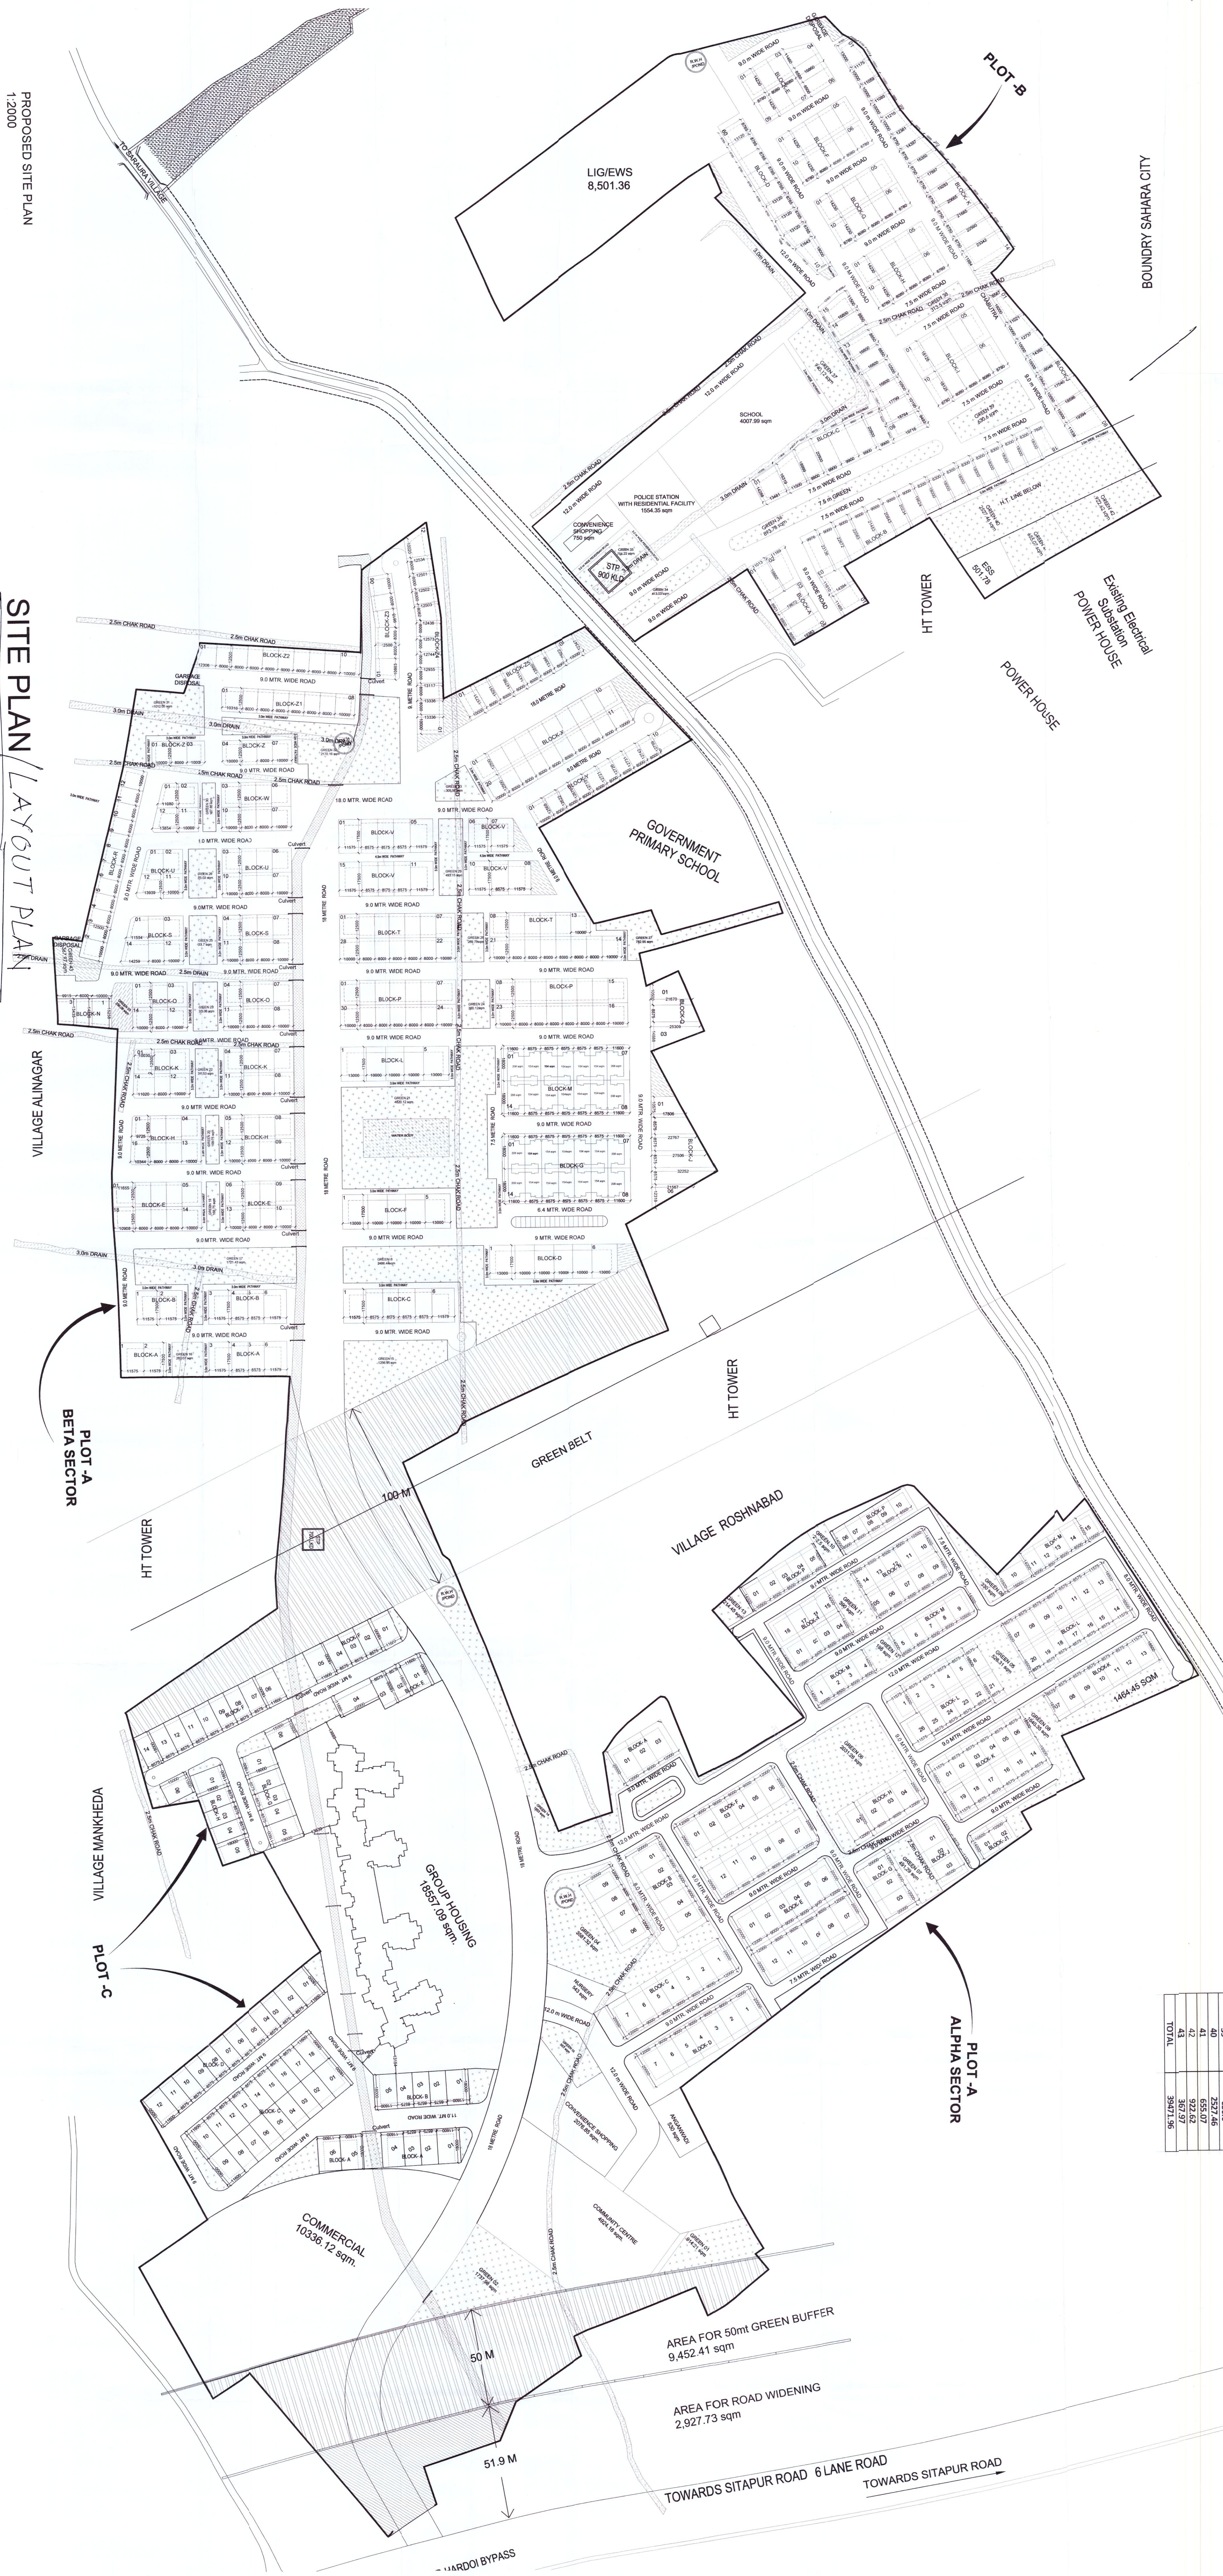


[illegible][illegible]

REQUEST FOR DISTRIBUTION AND POPULATION PROJECTION				
AGE/SEX, M/F	NO. OF MOTHS	PERMISSIBLE NO. OF MTHS	PERSON POPULATION	N
0-50/M	280	280	555	5
0-50/F	280	280	555	5
51-100/M	155	155	315	5
51-100/F	155	155	315	5
101-200/M	91	91	183	5
101-200/F	91	91	183	5
201-300/M	0	0	0	5
201-300/F	0	0	0	5
301-500	0	0	0	5
TOTAL	679	679	5	3395
HOUSING				
HOUSING	1	463	5	2315
L.D.				
HOUSING		116	5	570
E.W.S. HOUSING		116	5	570
TOTAL POPULATION				6950

ITEM	ITEM NO.	ITEM NAME	UNIT PRICE		TOTAL PRICE		REMARKS
			UNIT	PRICE	UNIT	PRICE	
A	1	10000	10000	10000	10000		
B	2	20000	20000	20000	20000		
C	3	30000	30000	30000	30000		
D	4	40000	40000	40000	40000		
E	5	50000	50000	50000	50000		
F	6	60000	60000	60000	60000		
G	7	70000	70000	70000	70000		
H	8	80000	80000	80000	80000		
I	9	90000	90000	90000	90000		
J	10	100000	100000	100000	100000		
K	11	110000	110000	110000	110000		
L	12	120000	120000	120000	120000		
M	13	130000	130000	130000	130000		
N	14	140000	140000	140000	140000		
O	15	150000	150000	150000	150000		
P	16	160000	160000	160000	160000		
Q	17	170000	170000	170000	170000		
R	18	180000	180000	180000	180000		
S	19	190000	190000	190000	190000		
T	20	200000	200000	200000	200000		
U	21	210000	210000	210000	210000		
V	22	220000	220000	220000	220000		
W	23	230000	230000	230000	230000		
X	24	240000	240000	240000	240000		
Y	25	250000	250000	250000	250000		
Z	26	260000	260000	260000	260000		
AA	27	270000	270000	270000	270000		
AB	28	280000	280000	280000	280000		
AC	29	290000	290000	290000	290000		
AD	30	300000	300000	300000	300000		
AE	31	310000	310000	310000	310000		
AF	32	320000	320000	320000	320000		
AG	33	330000	330000	330000	330000		
AH	34	340000	340000	340000	340000		
AI	35	350000	350000	350000	350000		
AJ	36	360000	360000	360000	360000		
AK	37	370000	370000	370000	370000		
AL	38	380000	380000	380000	380000		
AM	39	390000	390000	390000	390000		
AN	40	400000	400000	400000	400000		
AO	41	410000	410000	410000	410000		
AP	42	420000	420000	420000	420000		
AQ	43	430000	430000	430000	430000		
AR	44	440000	440000	440000	440000		
AS	45	450000	450000	450000	450000		
AT	46	460000	460000	460000	460000		
AU	47	470000	470000	470000	470000		
AV	48	480000	480000	480000	480000		
AW	49	490000	490000	490000	490000		
AX	50	500000	500000	500000	500000		
AY	51	510000	510000	510000	510000		
AZ	52	520000	520000	520000	520000		
BA	53	530000	530000	530000	530000		
BB	54	540000	540000	540000	540000		
BC	55	550000	550000	550000	550000		
BD	56	560000	560000	560000	560000		
BE	57	570000	570000	570000	570000		
BF	58	580000	580000	580000	580000		
BG	59	590000	590000	590000	590000		
BH	60	600000	600000	600000	600000		
BI	61	610000	61				

S.NO.	AREA (in Sq. MT)	AREA IN HECTARE
1	1797.88	17.9788
2		
3		
4	265.54	2.6554
5	526.31	5.2631
6	261.26	2.6126
7	146.35	1.4635
8		
9	212.5	2.125
10		
11	309	3.09
12		
13	214.65	2.1465
14	185	1.85
15	115.14	1.1514
16	283.07	2.8307
17		
18	271.43	2.7143
19	108.75	1.0875
20	480.12	4.8012
21	110.33	1.1033
22	362.12	3.6212
23		
24	71.7	0.717
25		
26	195.03	1.9503
27	782.85	7.8285
28	167.85	1.6785
29		
30	210.05	2.1005
31	111.31	1.1131
32	305.58	3.0558
33	756.22	7.5622
34		
35	839.78	8.3978
36		
37	111.5	1.115
38	533.6	5.336
39		
40	655.07	6.5507
41		
42	322.52	3.2252
43		
44	397.96	3.9796

[illegible][illegible]

PROPOSED REVISED SITE PLAN (GHALA TOWNSHIP) Village: Ghala & Almagar, Lucknow for Shalimar KSNB Projects.
Village Ghala, Khasra No- 23.6, 67.6, 71.13, 44.23, 25.27, 32.17, 35.99, 88.94, 94.96, 97.00, 97.08, 101.14, 119.05, 131.16, 171.06, 180.12, 127.94
Village Ghala, Khasra No- 12.3, 6.16, 1.88, 1.91, 1.82, 1.83, 1.84,2.21, 2.24, 2.25, 2.26,8.28, 8.29

(PREVIOUS SANCTIONED LAYOUT NO. 41293 DATED 23/2/2017)

PROJECT GUALI TOWNSHIP
TOWN OF KAWASAKI

DRAWING TITLE SANCTION PLAN, SHEET 12

SHEET NO. 1-055

DATE 2018-07-16

SCALE S.F. = 1"

DESIGNED BY [Signature]

CHECKED BY [Signature]

APPROVED BY [Signature]

DATE 2018-07-16

PROJECT NO. 2018-07-16