




ELEVATION - A




ELEVATION - B

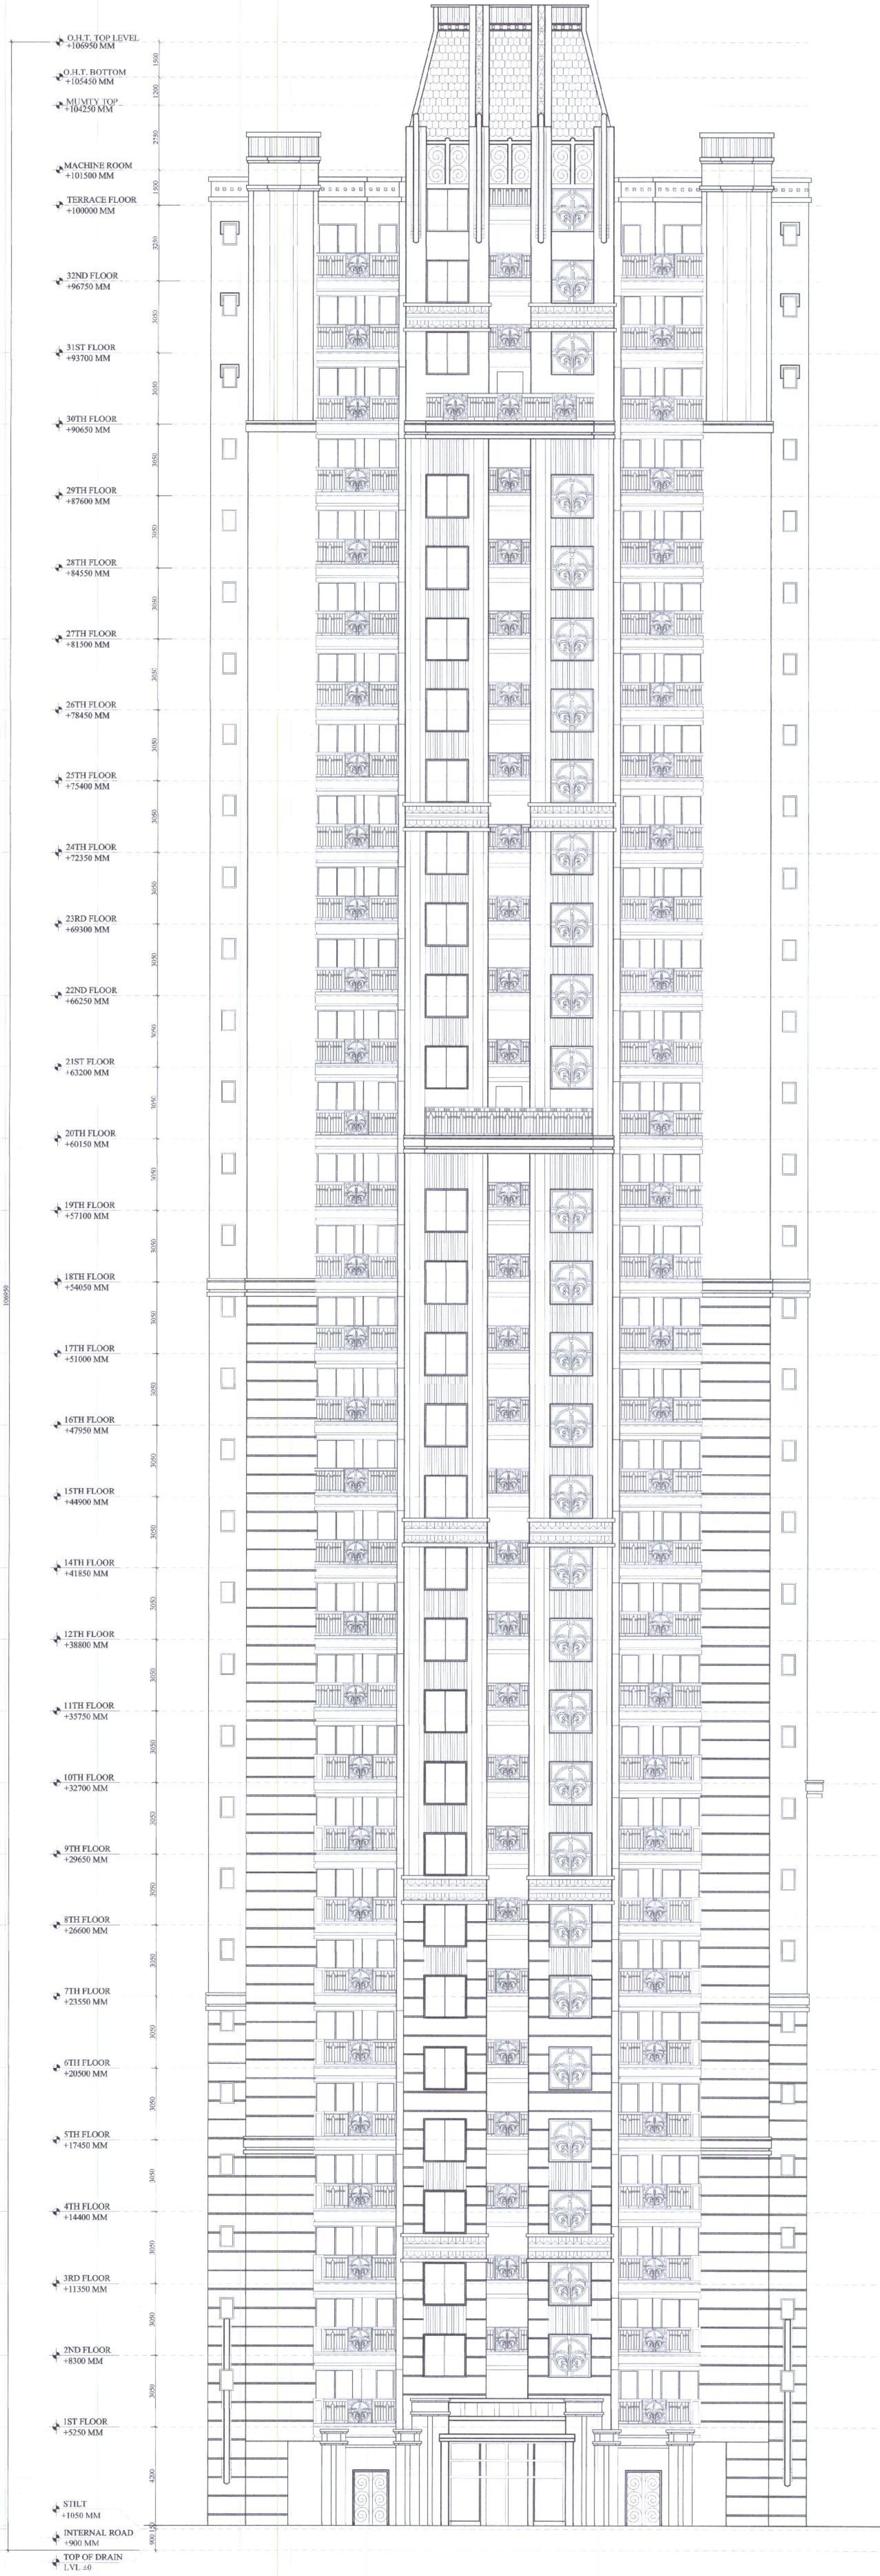


KEYPLAN (NTS)


SUBMISSION DRAWING		
SHEET TITLE		
BLOCK A - TOWER NO. 1 ELEVATIONS		
PROJECT		
PROPOSED GROUP HOUSING PROJECT "ATS HOMEKRAFT NOBILITY" AT PLOT NO - 1/GH-04, SECTOR 04, GREATER NOIDA DISTT : GAUTAM BUDDH NAGAR		
OWNER		
M/S VTECH BUILDCON PVT. LTD. B-42, JEEVAN NIKETAN, PASCHIM VIHAR, NEW DELHI, 110067		
ARCHITECT'S SIGNATURE		
For VTECH BUILDCON PVT. LTD. SHASHANK MAHESHWARI CA/2012/57848		
AUTHORISED SIGNATORY		
For VTECH BUILDCON PVT. LTD. S. S. S. Authorised Signatory		
SCALE - NTS	DWG NO.	SD-06

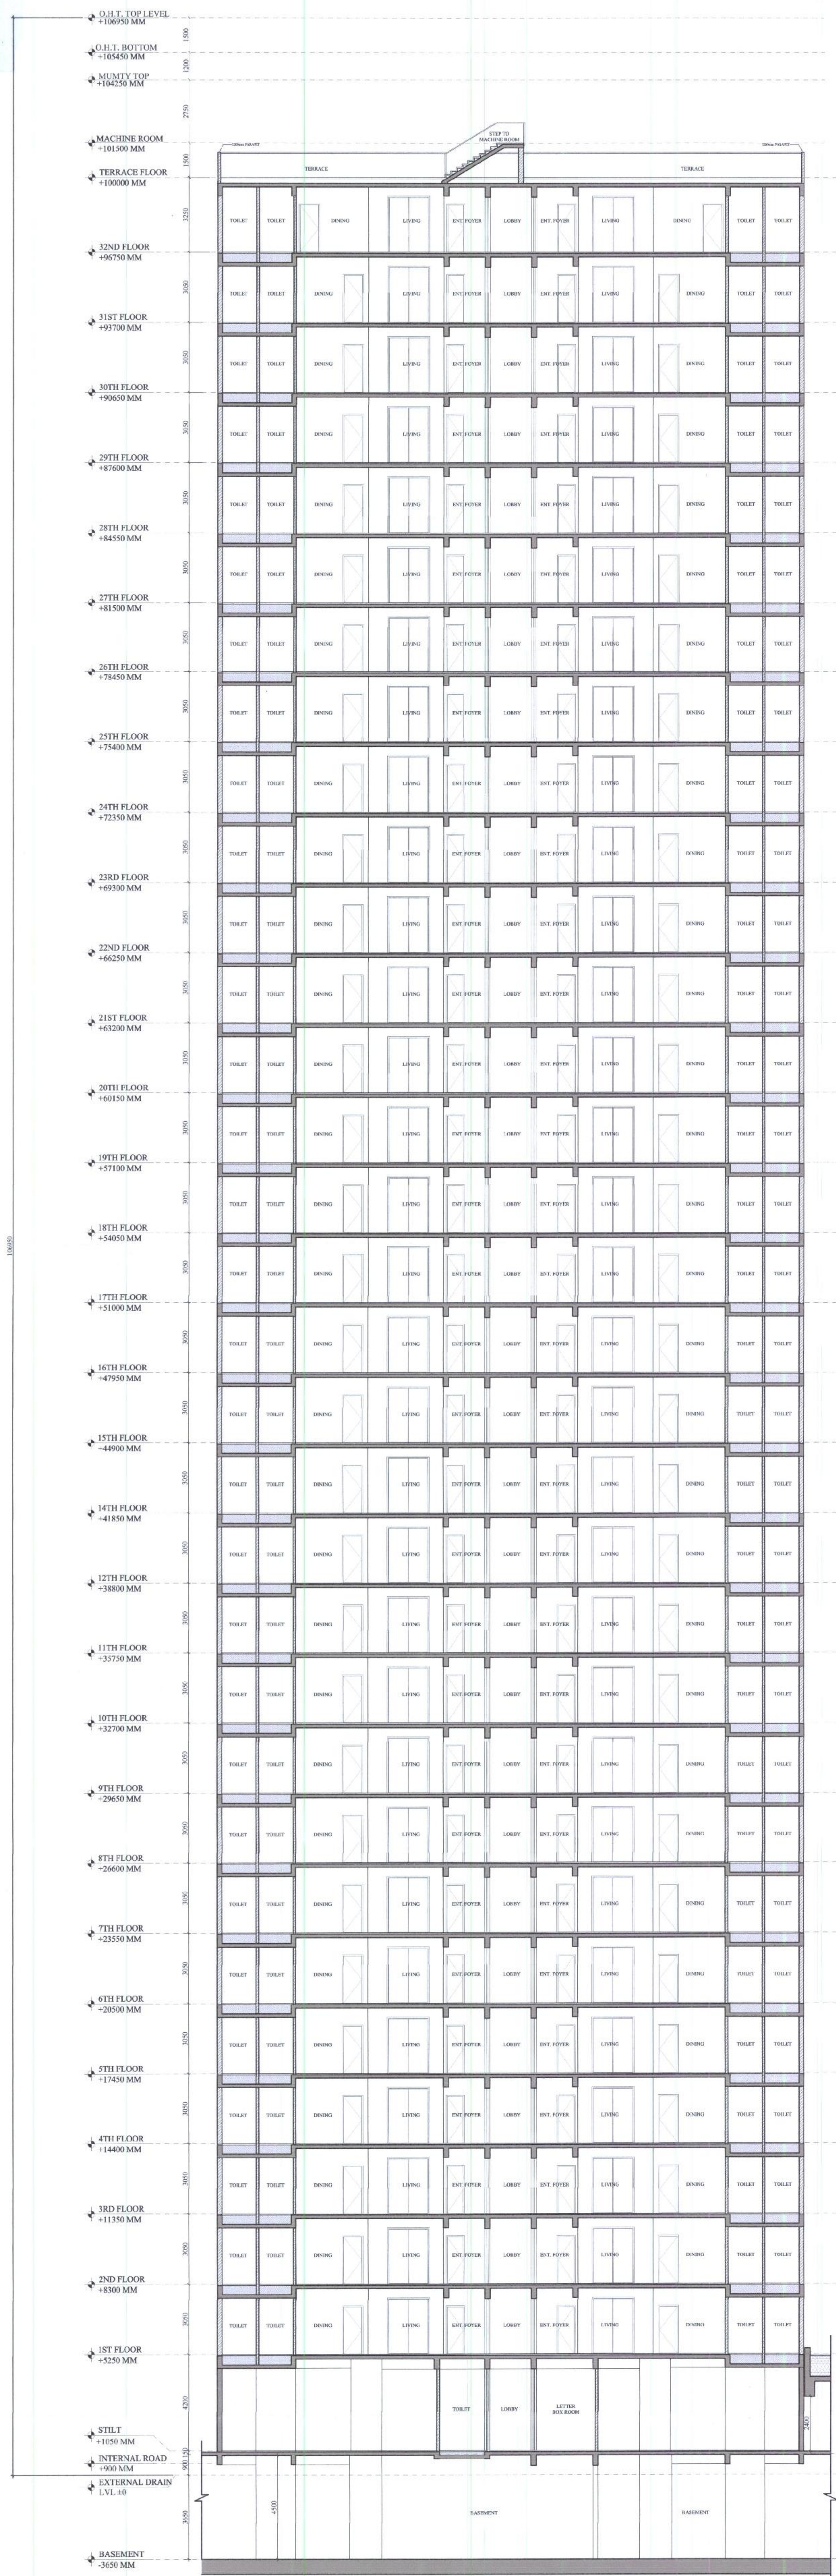

SECTION -X

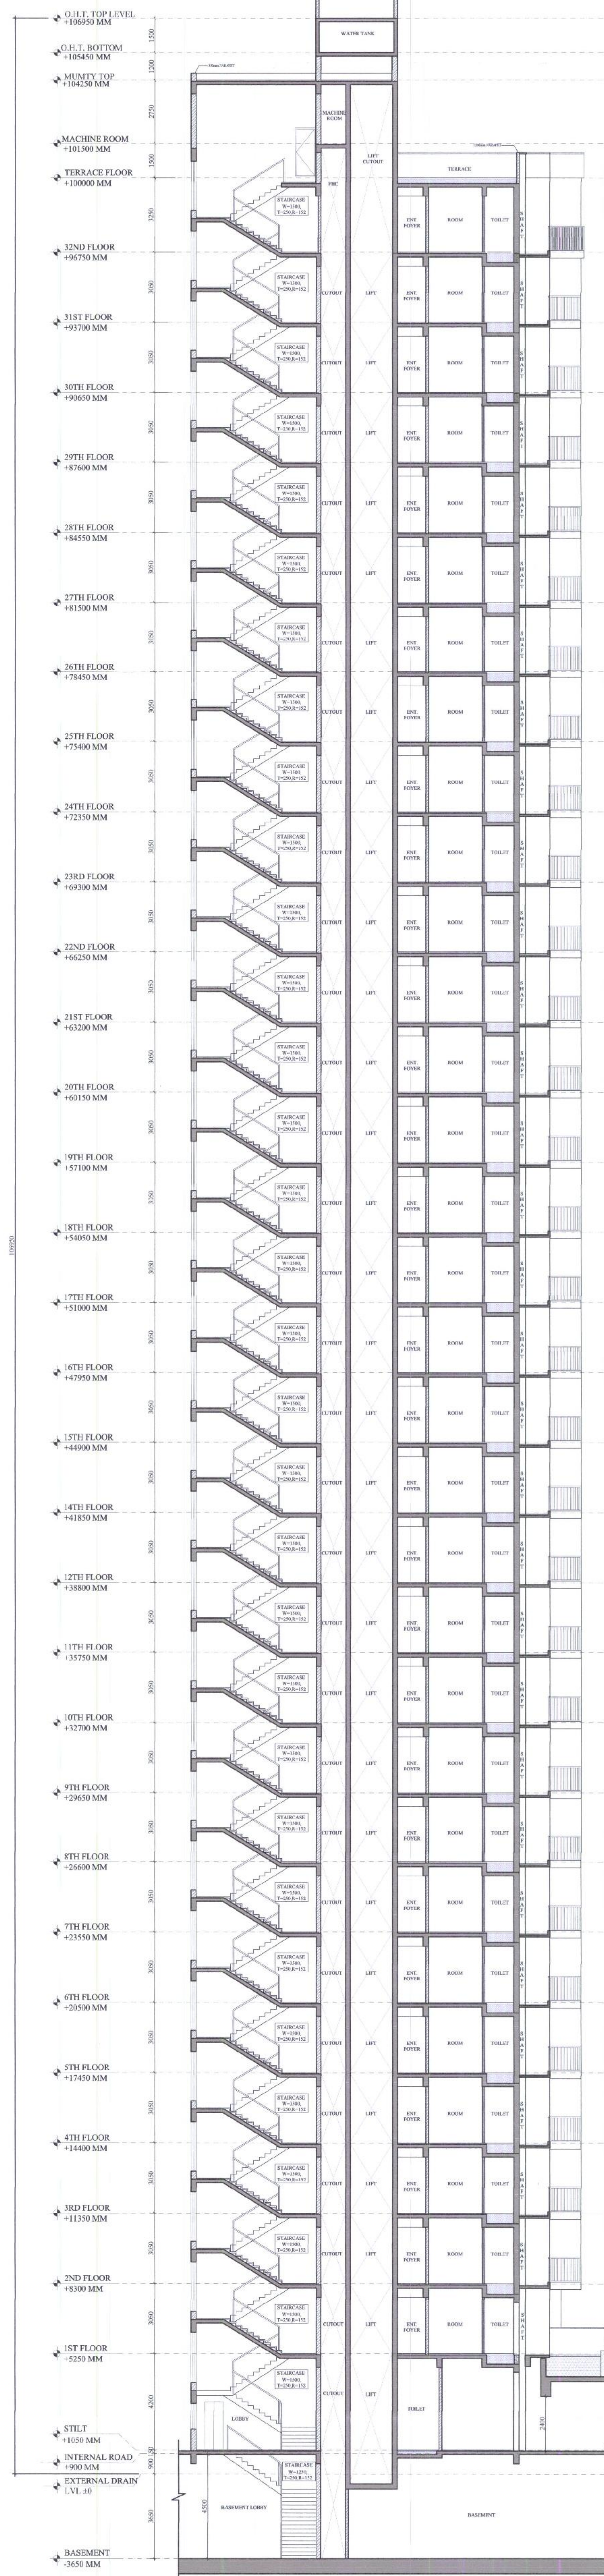

SECTION -Y

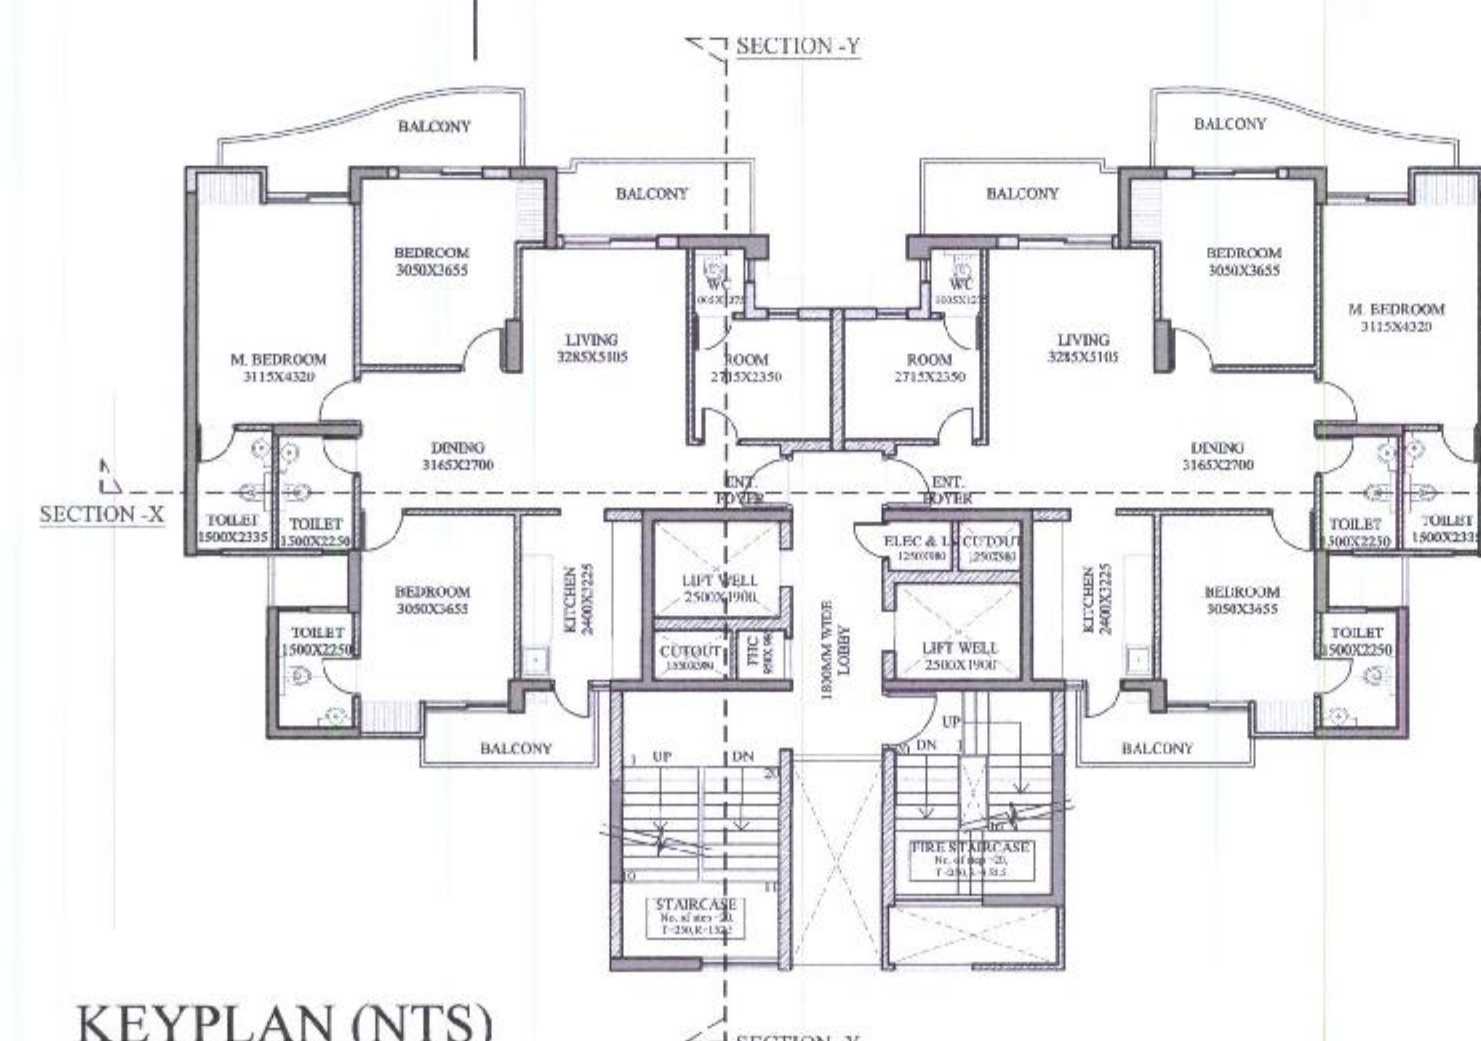


KEYPLAN (NTS)


SUBMISSION DRAWING	
SHEET TITLE	
BLOCK A - TOWER NO. 04 SECTIONS	
PROJECT PROPOSED GROUP HOUSING PROJECT "ATS HOMEKRAFT NOBILITY" AT PLOT NO - 1/GH-04, SECTOR 04, GREATER NOIDA DISTT : GAUTAM BUDDH NAGAR	
OWNER M/S VTECH BUILDCON PVT. LTD. B-42, JEEVAN NIKETAN, PASCHIM VIHAR, NEW DELHI, 110087	
ARCHITECT'S SIGNATURE For VTECH BUILDCON PVT. LTD. SHASHANK MAHESHWARI CAP2012/57848	
AUTHORISED SIGNATORY For VTECH BUILDCON PVT. LTD. Authorised Signatory	
SCALE - NTS	DWG NO. SD-07



ELEVATION - A

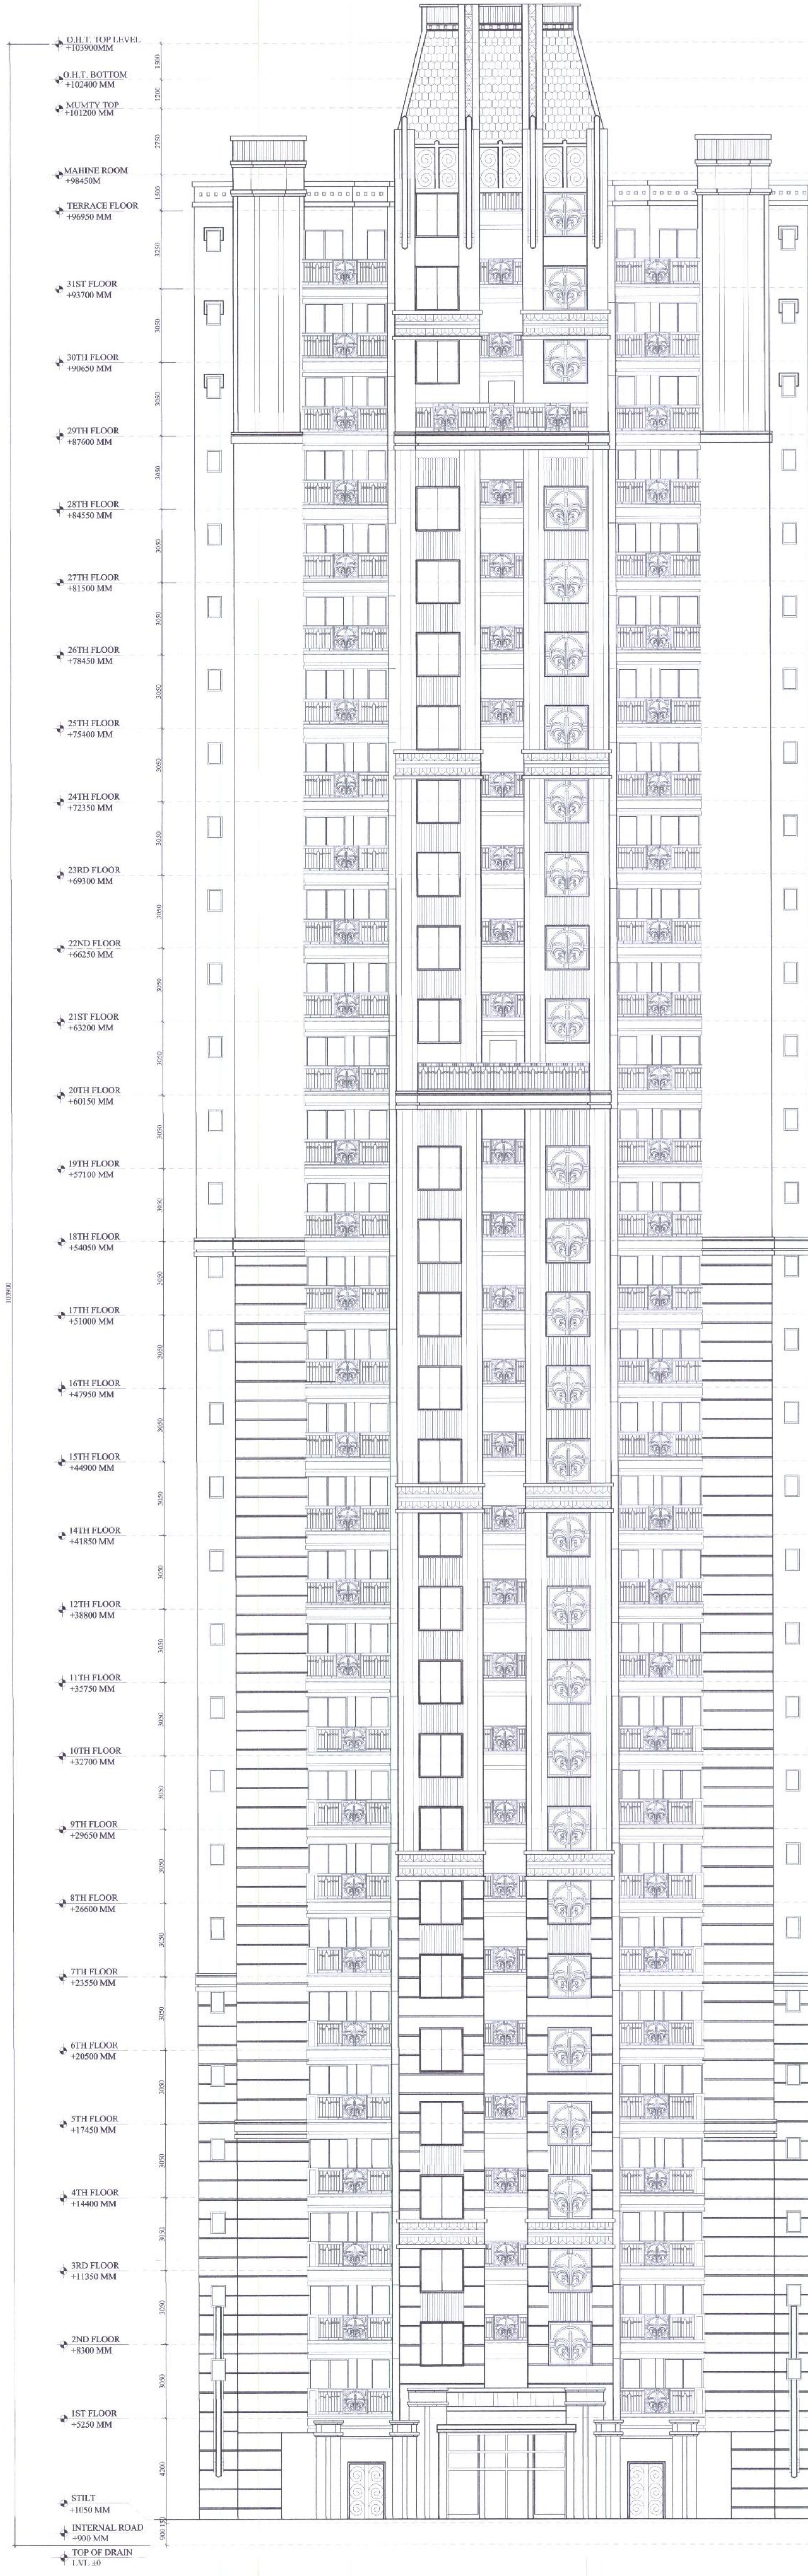



ELEVATION - B

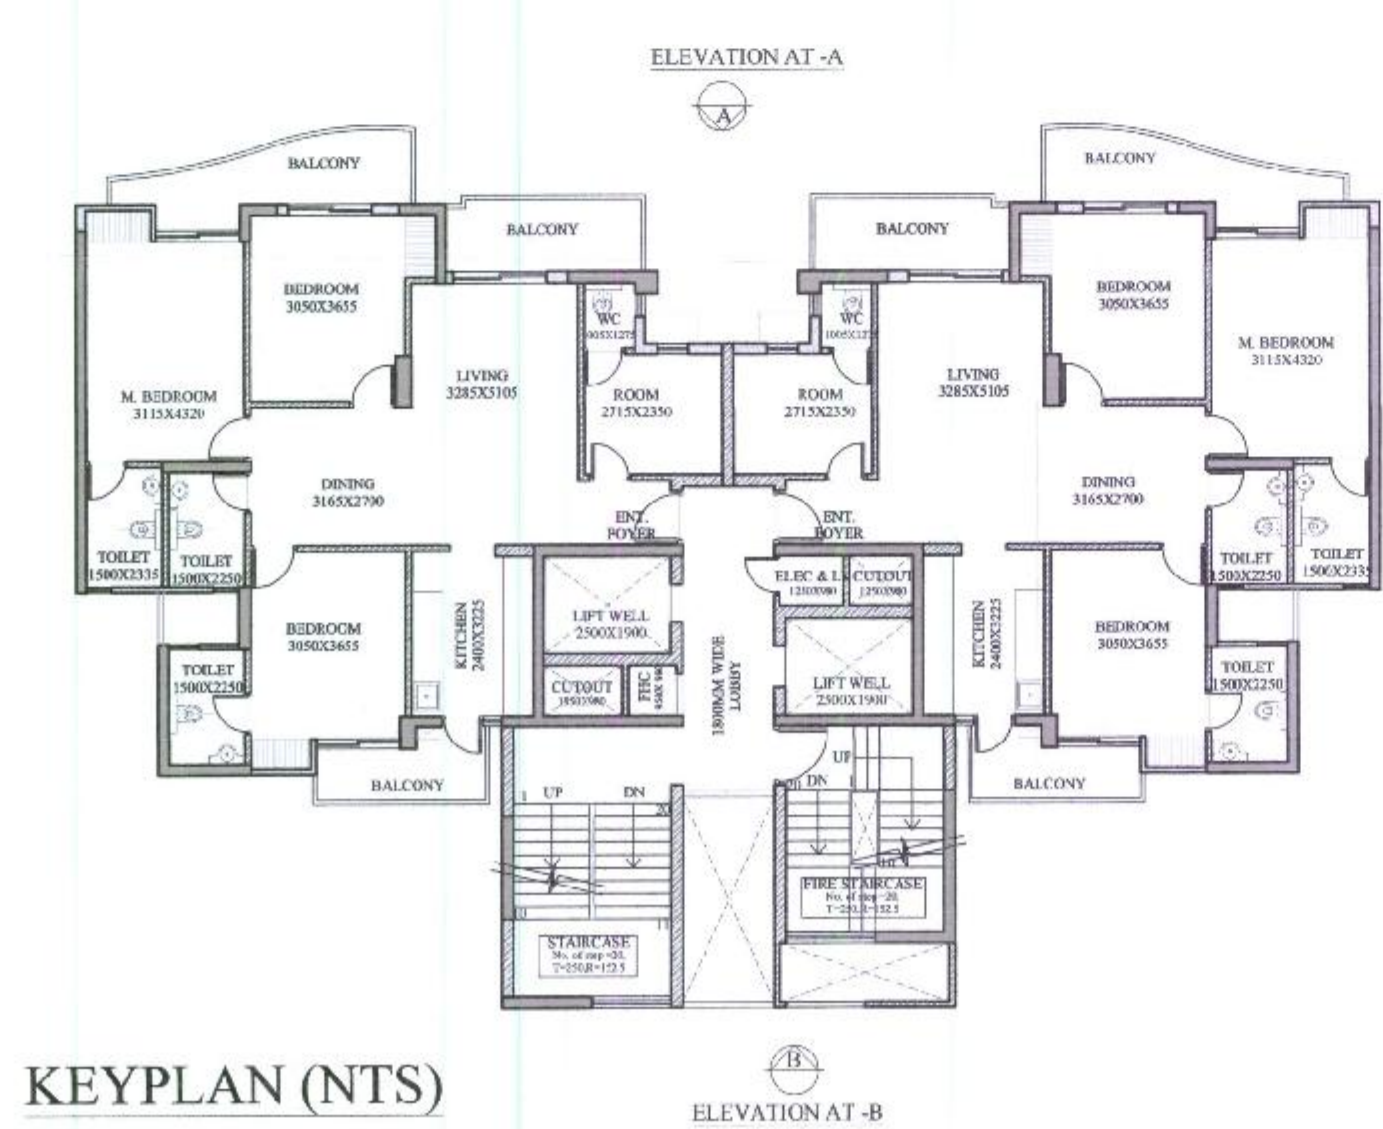


KEYPLAN (NTS)

Greater Noida local self Government Authority
Plot No. 3, 4 & 5
Valid Upto Date: 01/07/2011
MUSH


SUBMISSION DRAWING	
SHEET TITLE	
BLOCK A - TOWER NO. - 3, 4 & 5 BLOCK B - TOWER NO. - 6 TO 10 ELEVATIONS	
PROJECT	
PROPOSED GROUP HOUSING PROJECT "ATS HOMERKRAFT NOBILITY" AT PLOT NO - 1/GH-04, SECTOR 04, GREATER NOIDA DISTT : GAUTAM BUDDH NAGAR	
OWNER	
M/S VTECH BUILDCON PVT. LTD. B-42, JEEVAN NIKETAN, PASCHIM VIHAR, NEW DELHI, 110087	
ARCHITECT'S SIGNATURE	
For VTECH BUILDCON PVT. LTD. SHASHANK MAHESHWARI CA2012/57848	
AUTHORISED SIGNATORY	
For VTECH BUILDCON PVT. LTD. S. S. S. S. Authorised Signatory	
DWG NO.	SD-09
SCALE - NTS	

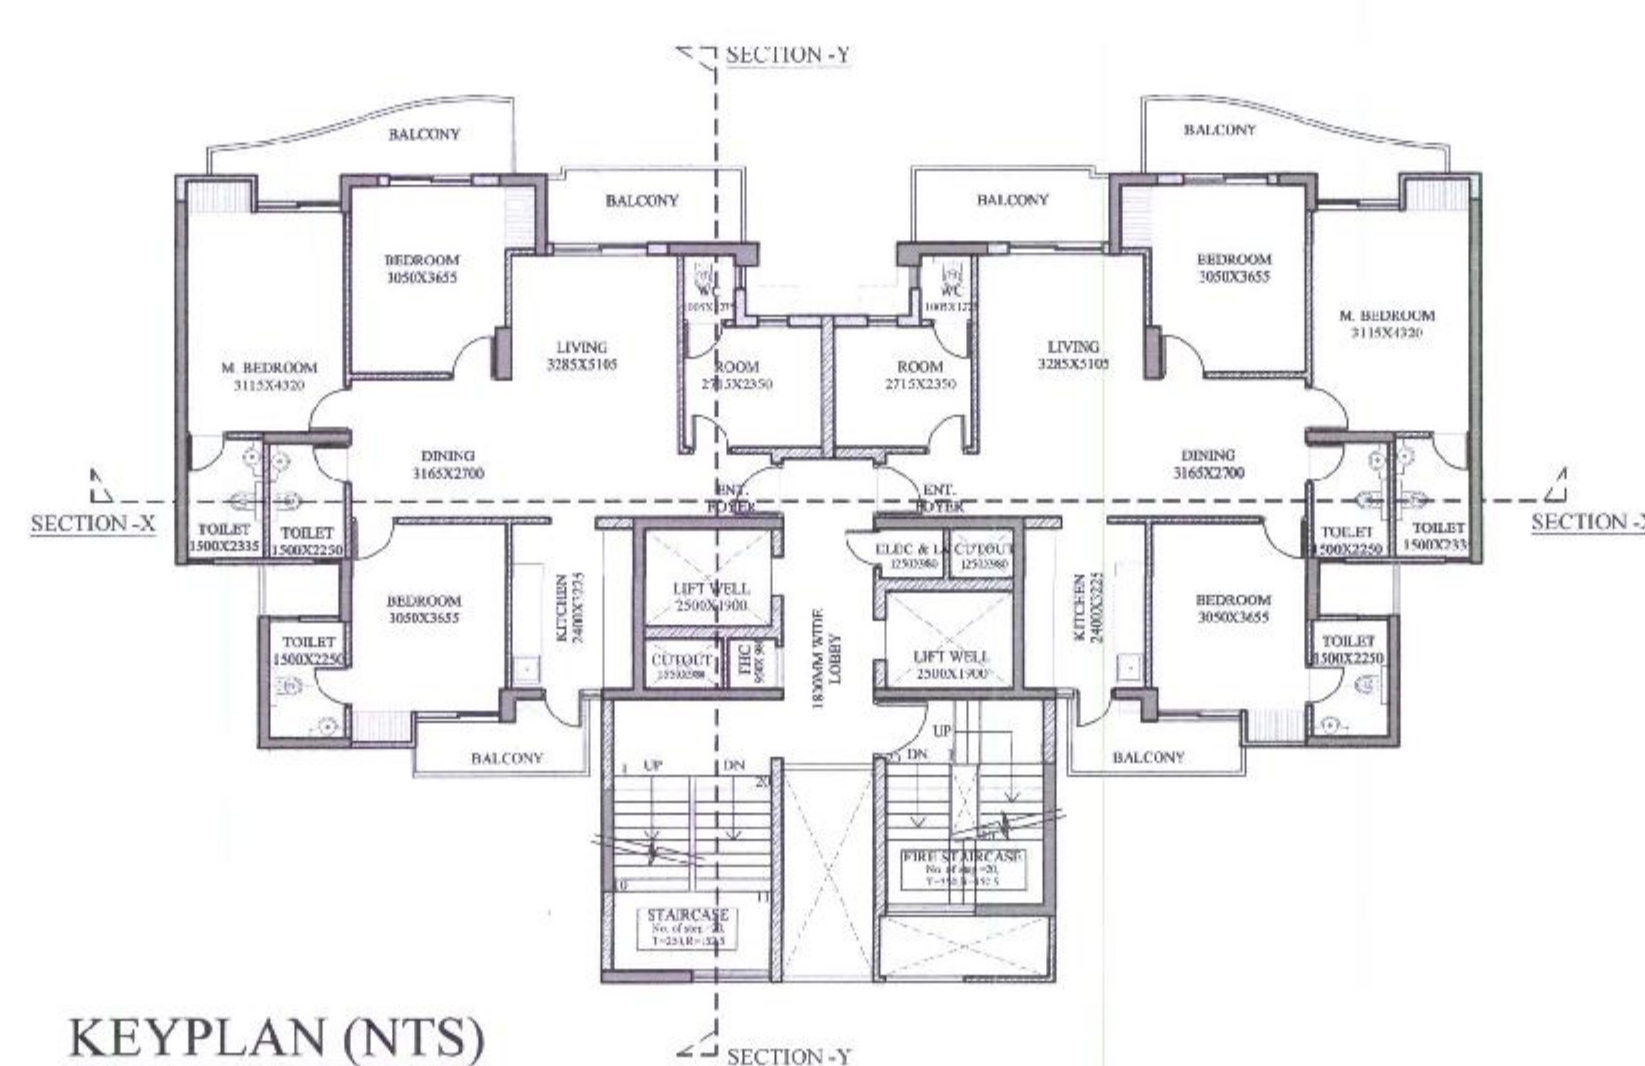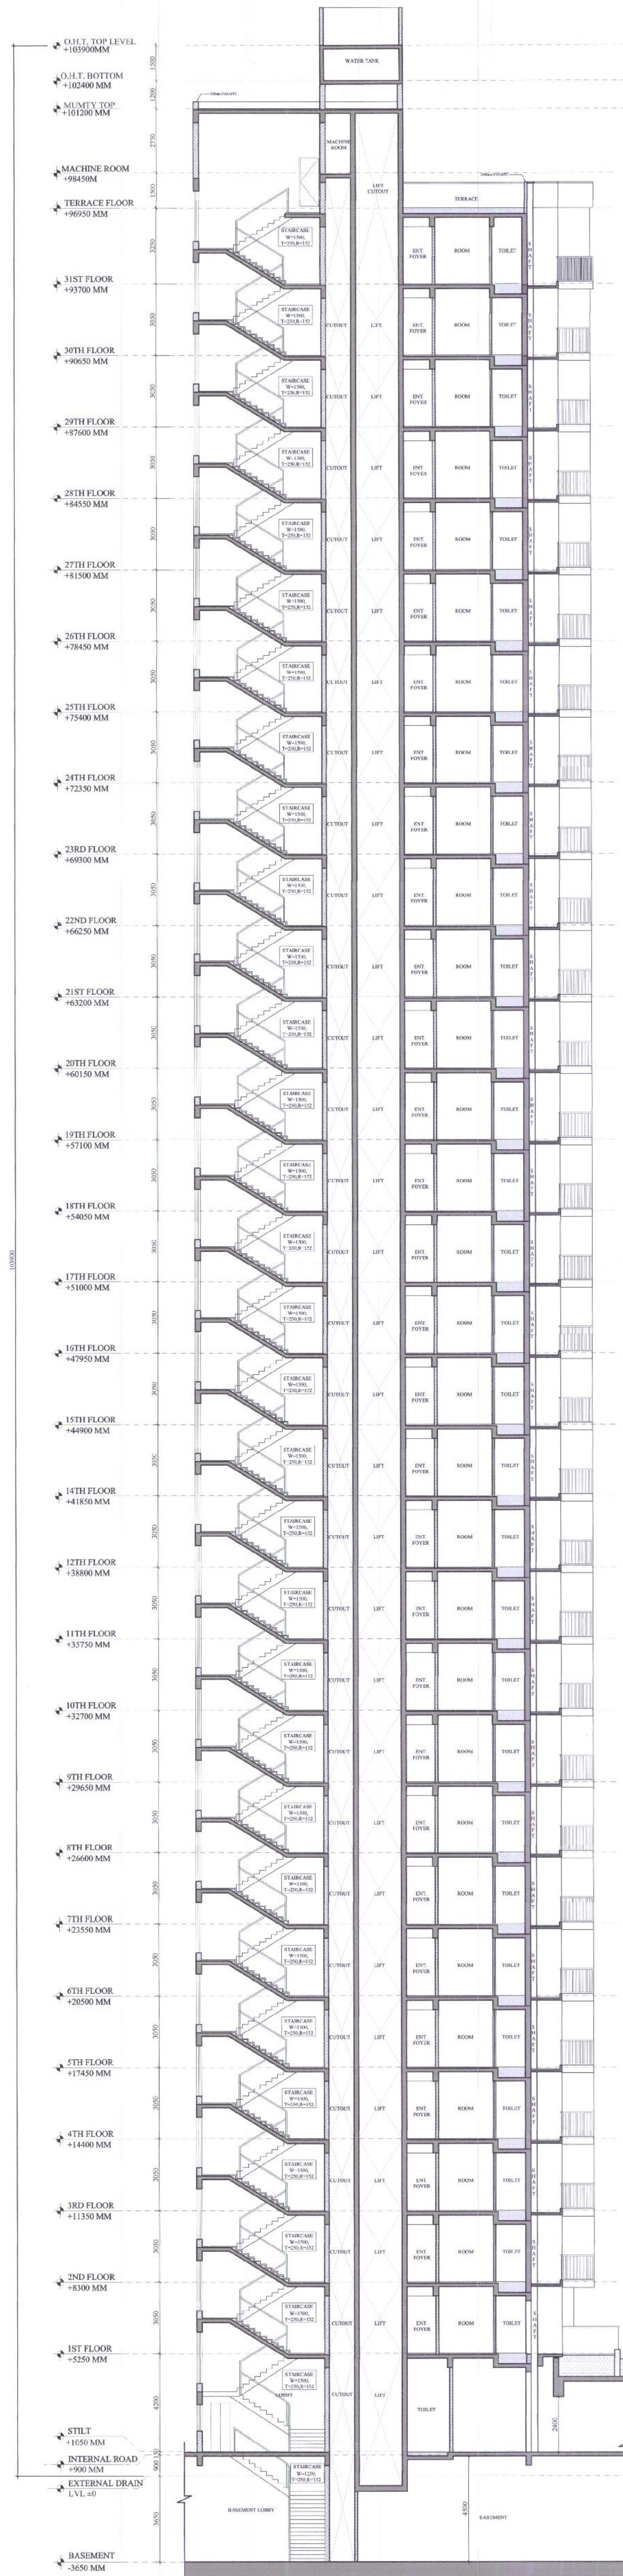


SUBMISSION DRAWING	
SHEET TITLE	
BLOCK A - TOWER NO.- 3.486 BLOCK B - TOWER NO.- 6T016 SECTIONS	
PROJECT PROPOSED GROUP HOUSING PROJECT "ATS HOMEKRAFT NOBILITY" AT PLOT NO - 1/GH-04, SECTOR 04, GREATER NOIDA DISTT : GAUTAM BUDDH NAGAR	
OWNER M/S VTECH BUILDCON PVT. LTD. B-42, JEEVAN NIKETAN, PASCHIM VIHAR, NEW DELHI, 110097	
ARCHITECT'S SIGNATURE  For VTECH BUILDCON PVT. LTD. SHASHANK MAHESHWARI CA201257848	
AUTHORISED SIGNATORY  For VTECH BUILDCON PVT. LTD. Authorised Signatory	
SCALE - NTS	DWG NO. SD-10

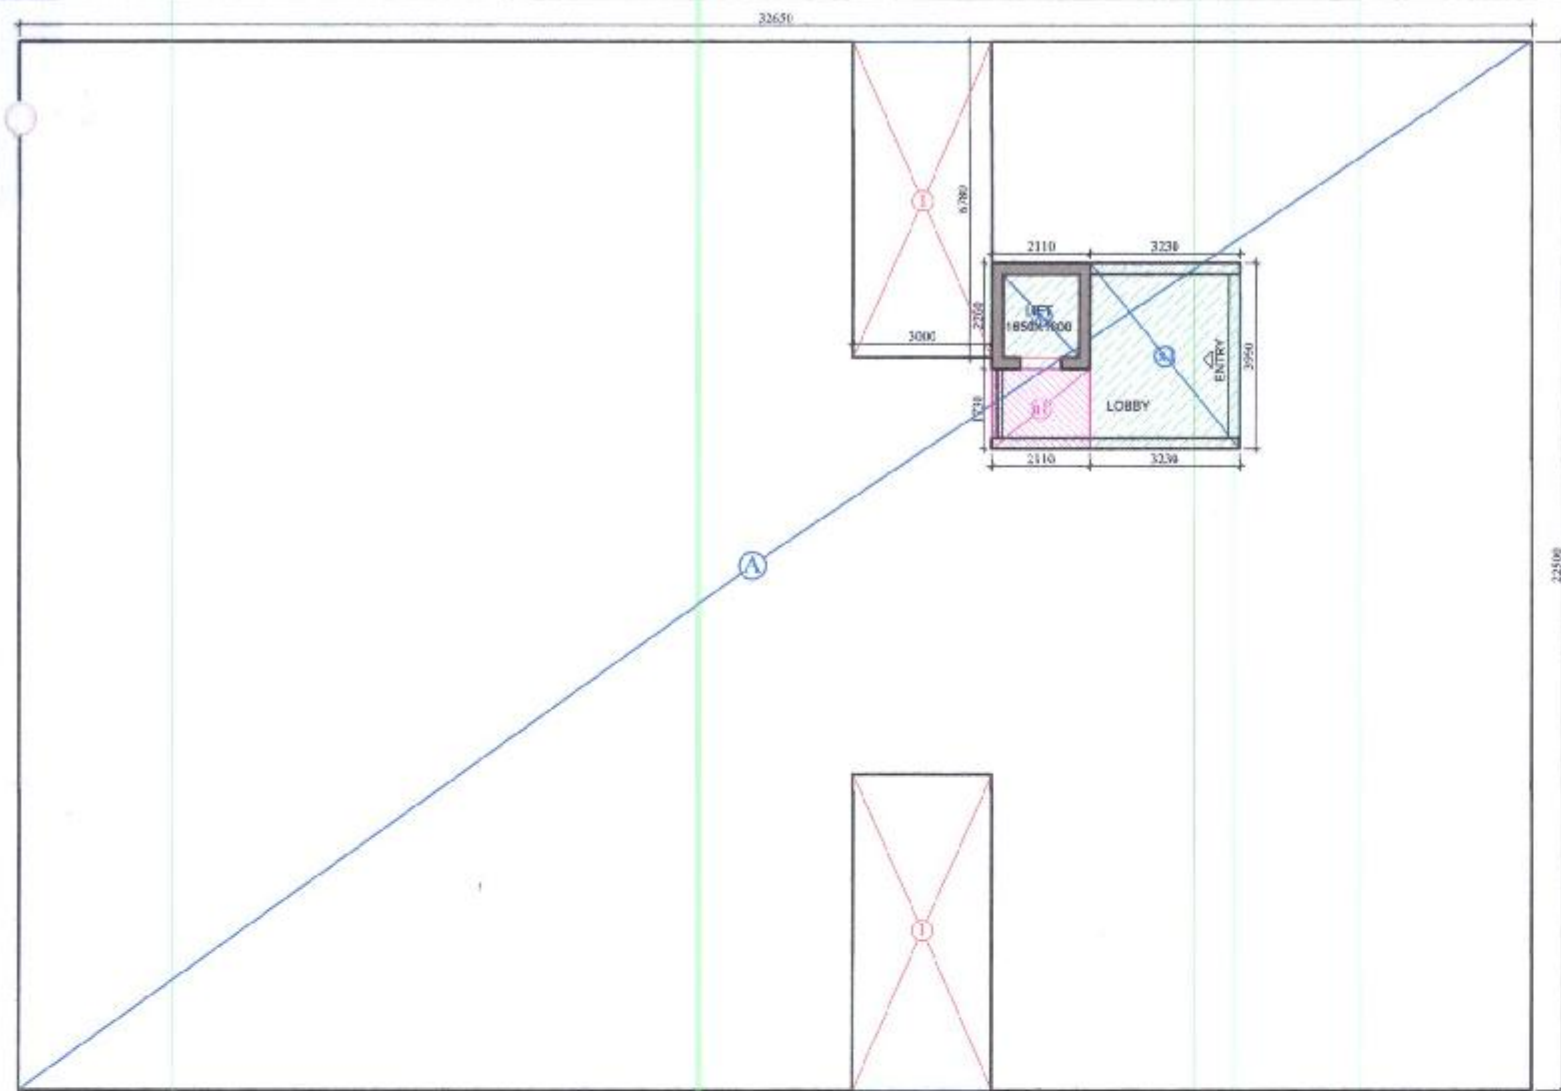


STILT/GROUND FLOOR PLAN

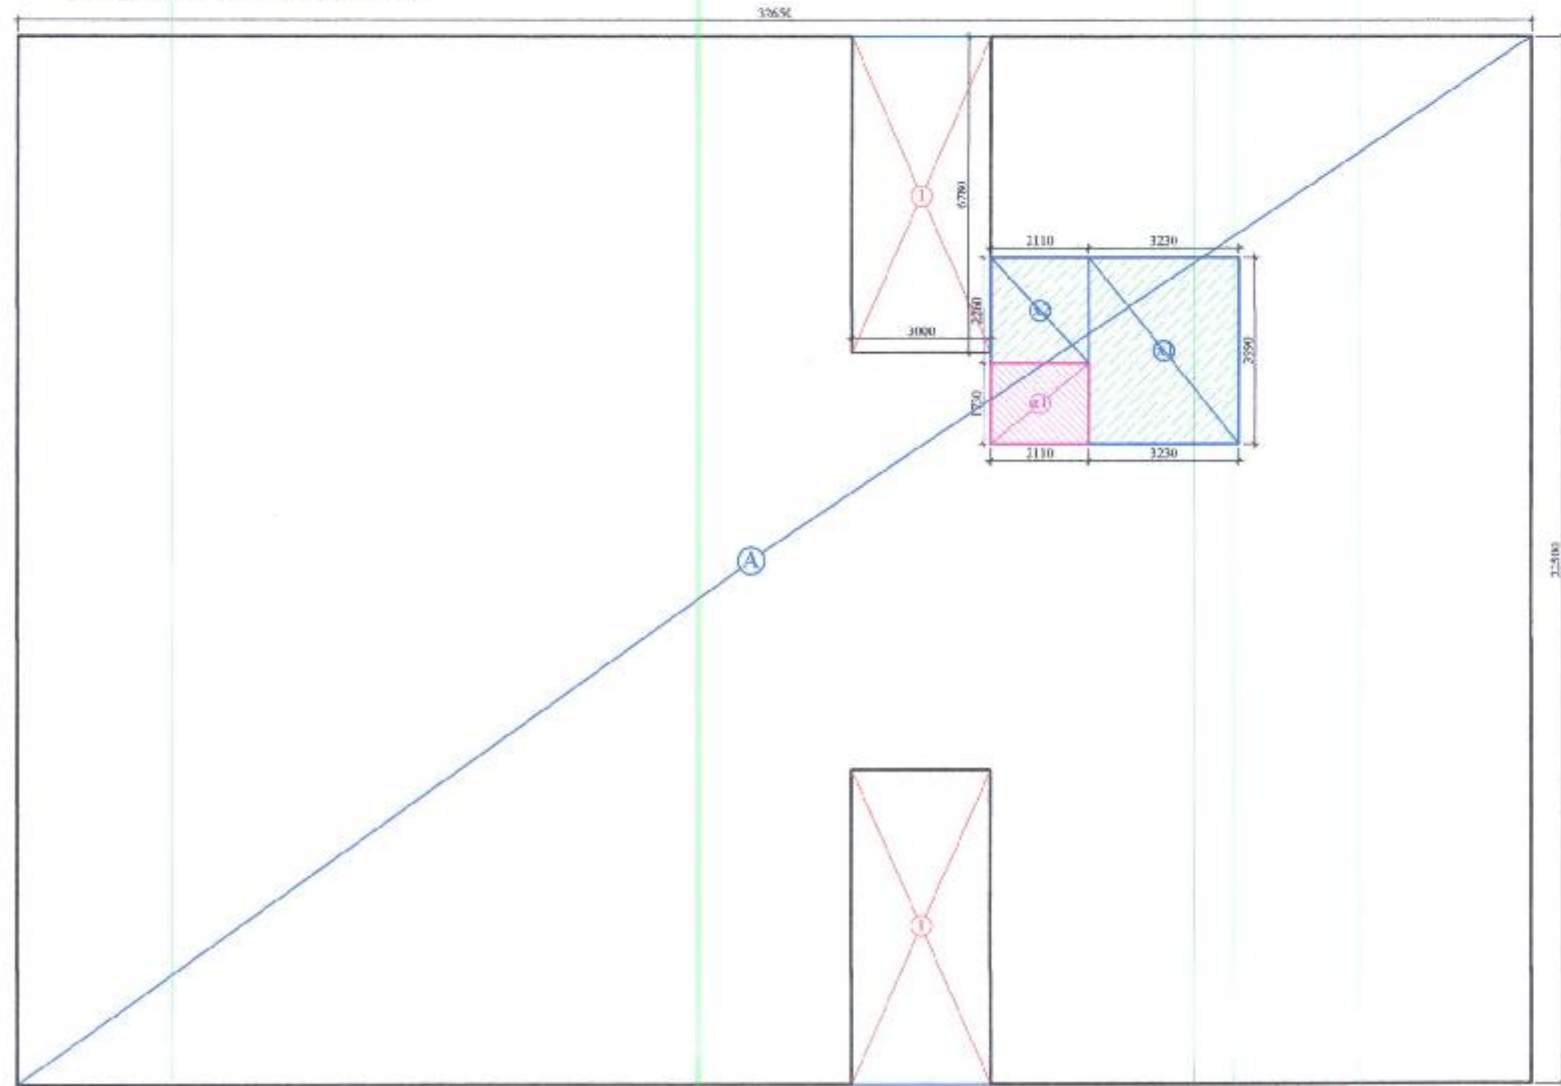

STILT/GROUND FLOOR AREA DIAGRAM

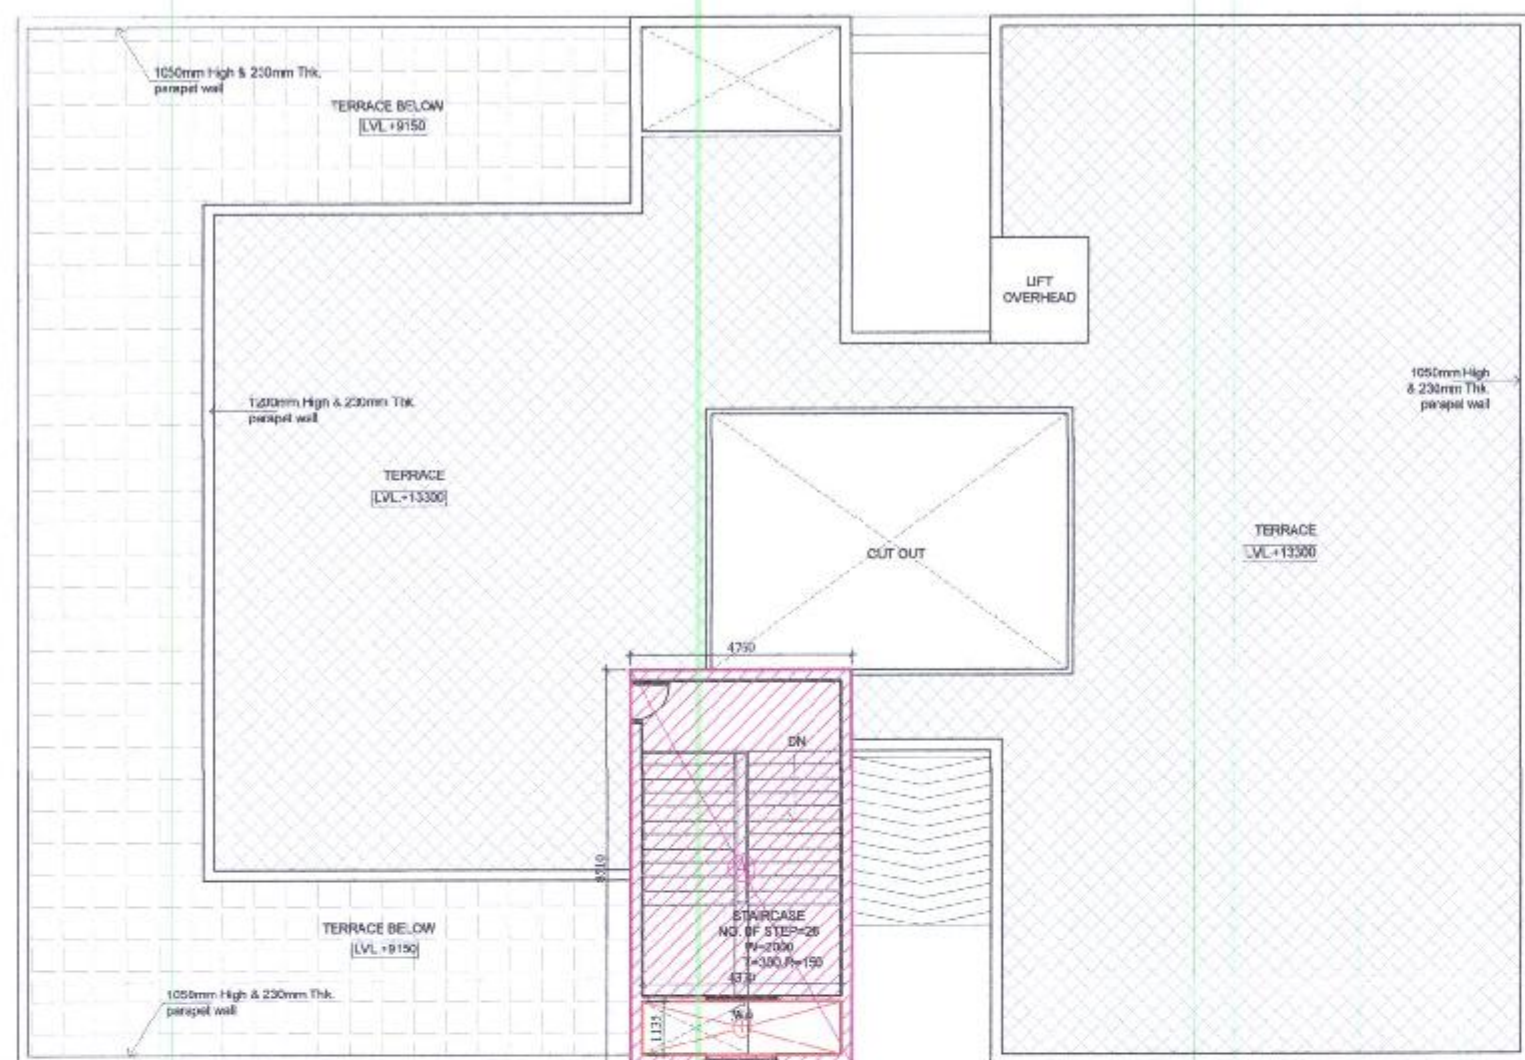


FIRST FLOOR/PODIUM LVL. PLAN

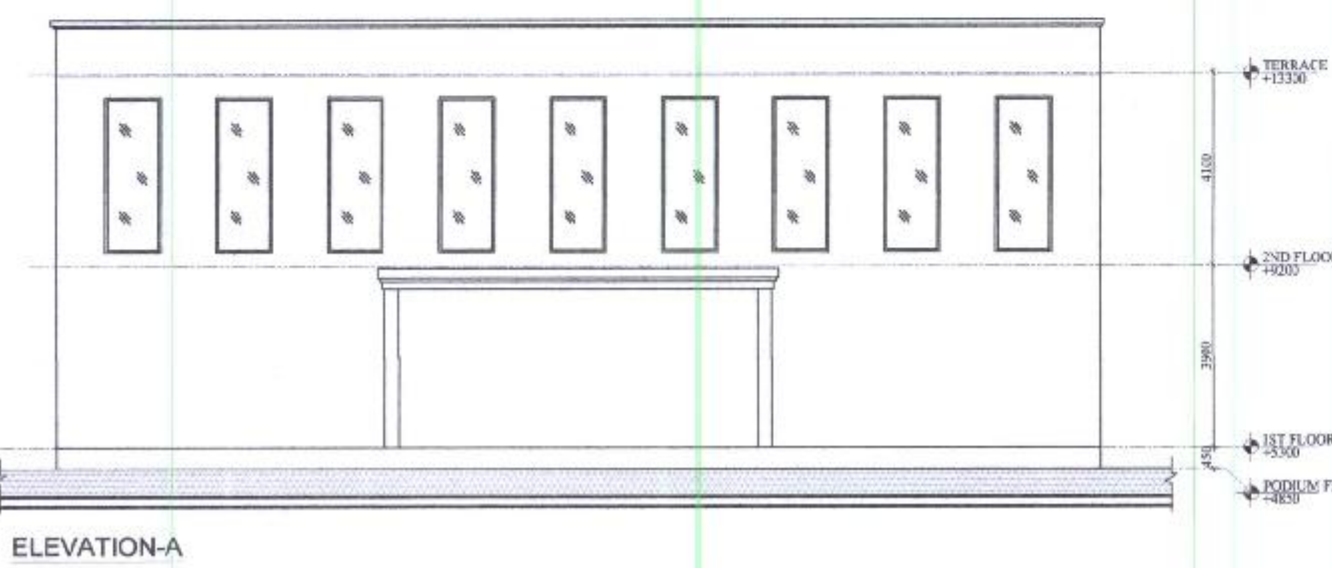

ELEVATION-A


COMMUNITY BUILDING-STILT/GROUND FLOOR				
ADDITION	L	W	NOS	AREA (SQM)
A	32.650	22.500	1	= 734.625
TOTAL				= 734.625
DEDUCTION				
1	3.000	6.780	2	= 40.680
TOTAL				= 40.680
TOTAL AREA (A-B)				= 693.945
STILT/GROUND FLOOR (15% SERVICES AREA)				
L	W	NOS	AREA (SQM)	
a1	2.110	1.730	1	= 3.654
TOTAL				= 3.654
STILT/GROUND FLOOR (FAR AREA)				
L	W	NOS	AREA (SQM)	
x1	3.230	3.980	1	= 12.856
x2	2.260	2.110	1	= 4.769
TOTAL FAR				= 17.625
TOTAL NON FAR (C-D-E)				= 672.638

COMMUNITY BUILDING-FIRST FLOOR				
ADDITION	L	W	NOS	AREA (SQM)
A	32.650	22.500	1	= 734.625
TOTAL				= 734.625
DEDUCTION				
1	3.000	6.780	2	= 40.680
2	1.450	1.800	1	= 2.610
3	10.680	8.480	1	= 90.566
4	2.300	1.135	1	= 2.611
TOTAL				= 136.827
TOTAL AREA (A-B)				= 597.798
FIRST FLOOR (15% SERVICES AREA)				
L	W	NOS	AREA (SQM)	
a1	13.460	22.500	1	= 302.850
a2	4.590	7.010	1	= 32.175
a3	1.755	2.145	1	= 3.764
TOTAL				= 338.790
TOTAL FAR (E-C-D)				= 259.428

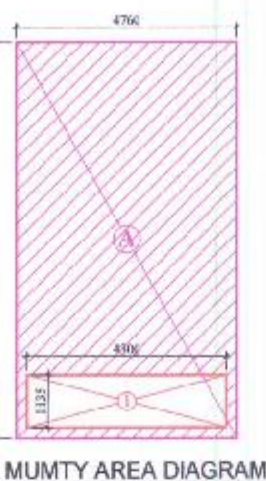


COMMUNITY BUILDING-MUMTY				
ADDITION	L	W	NOS	AREA (SQM)
A	4.760	8.510	1	= 40.508
TOTAL				= 40.508
DEDUCTION				
1	4.300	1.135	1	= 4.881
TOTAL				= 4.881
TOTAL 15% SERVICES AREA (A-B)				= 35.627


COMMUNITY BUILDING-GROUND COVERAGE				
ADDITION	L	W	NOS	AREA (SQM)
A	32.650	22.500	1	= 734.625
TOTAL				= 734.625
DEDUCTION				
1	3.000	6.780	2	= 40.680
TOTAL				= 40.680
TOTAL AREA (A-B)				= 693.945

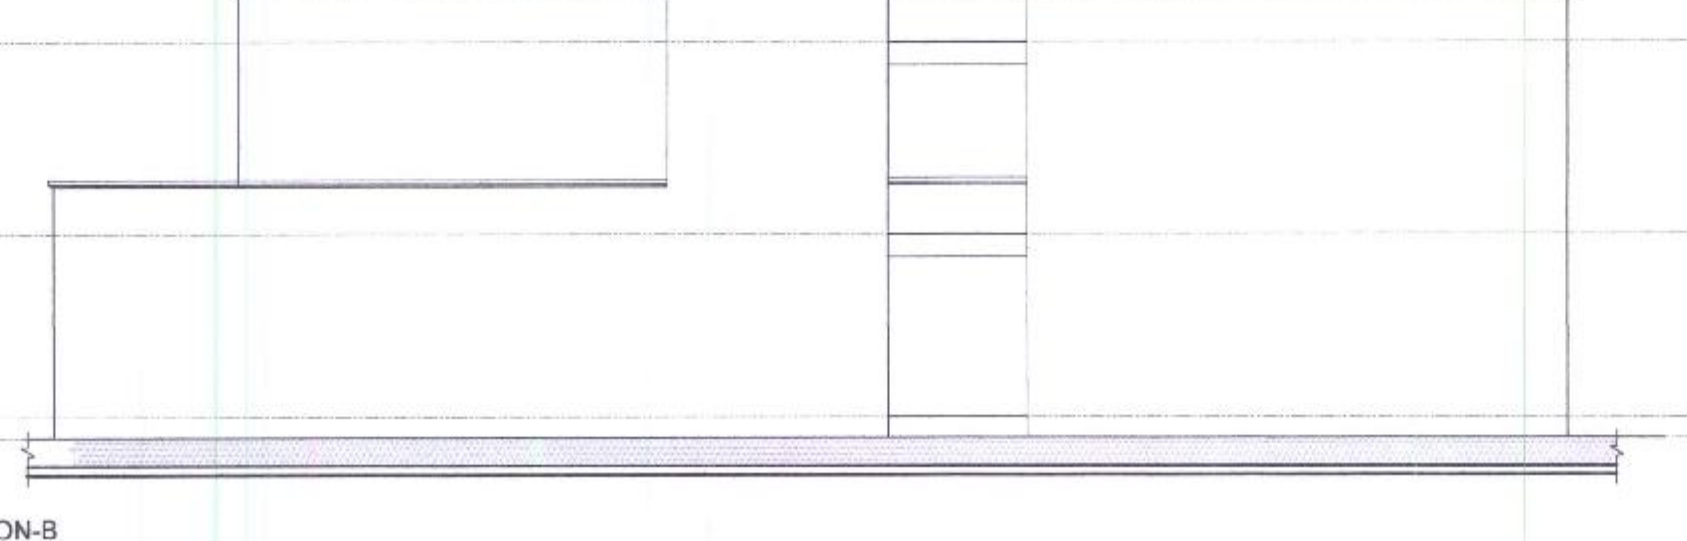



ELEVATION-B

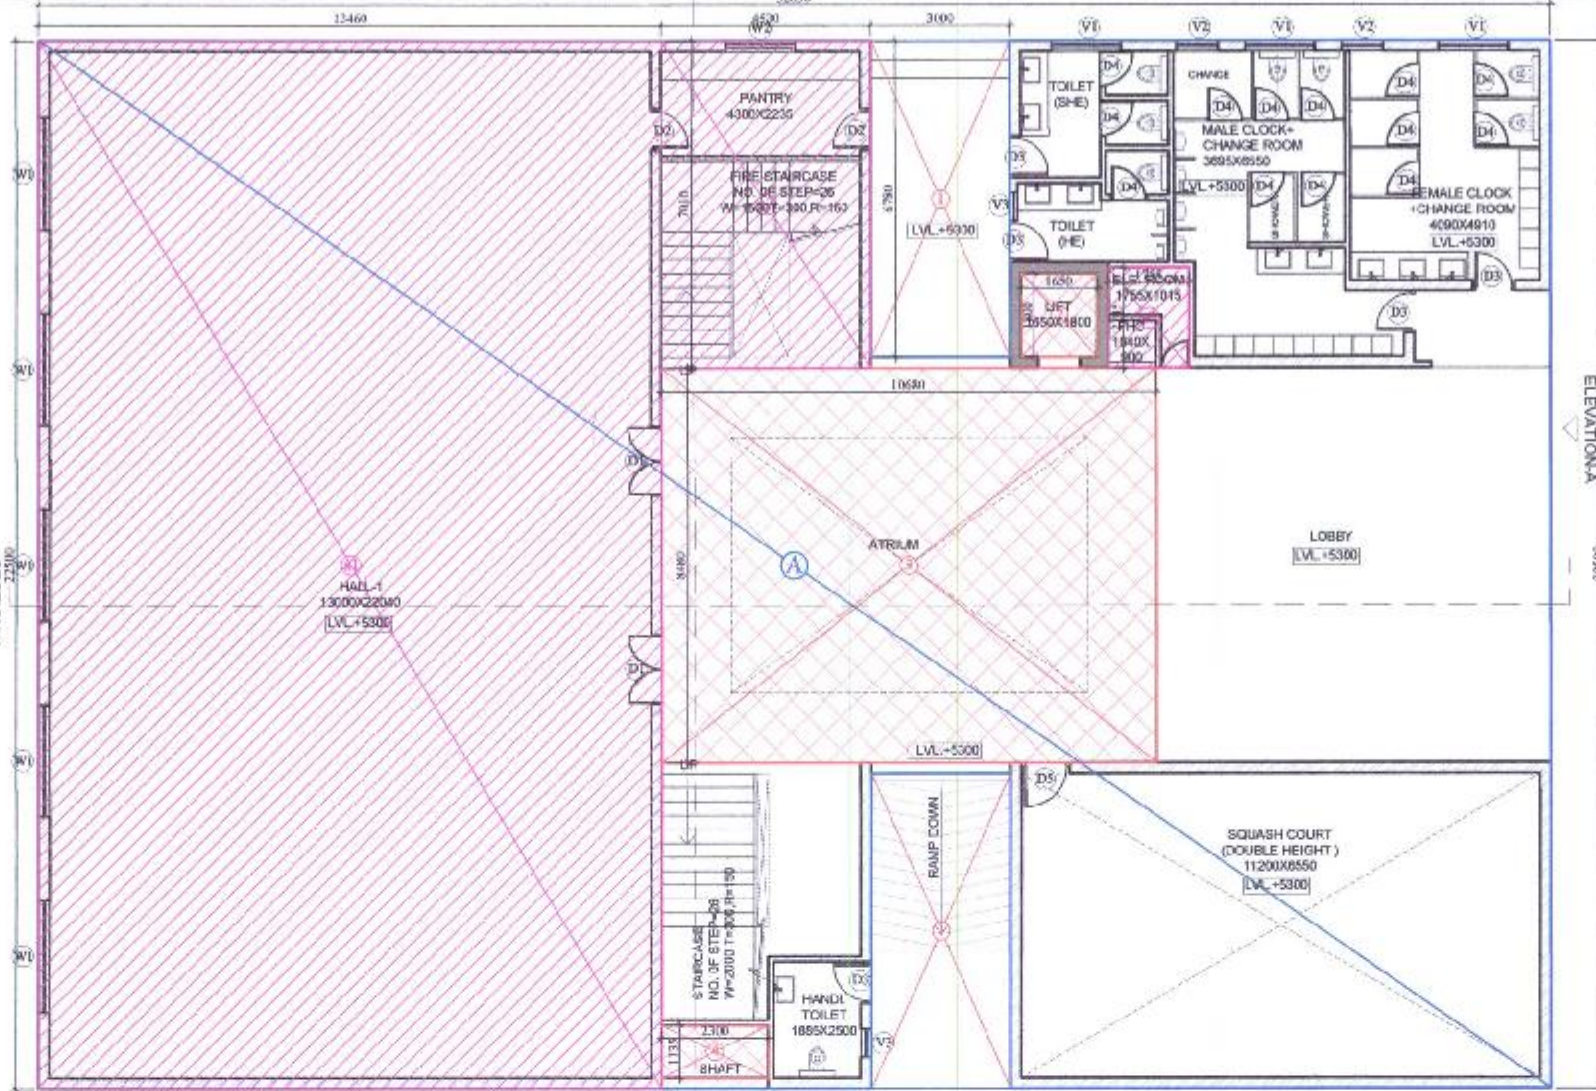


FIRST FLOOR/PODIUM LVL. PLAN

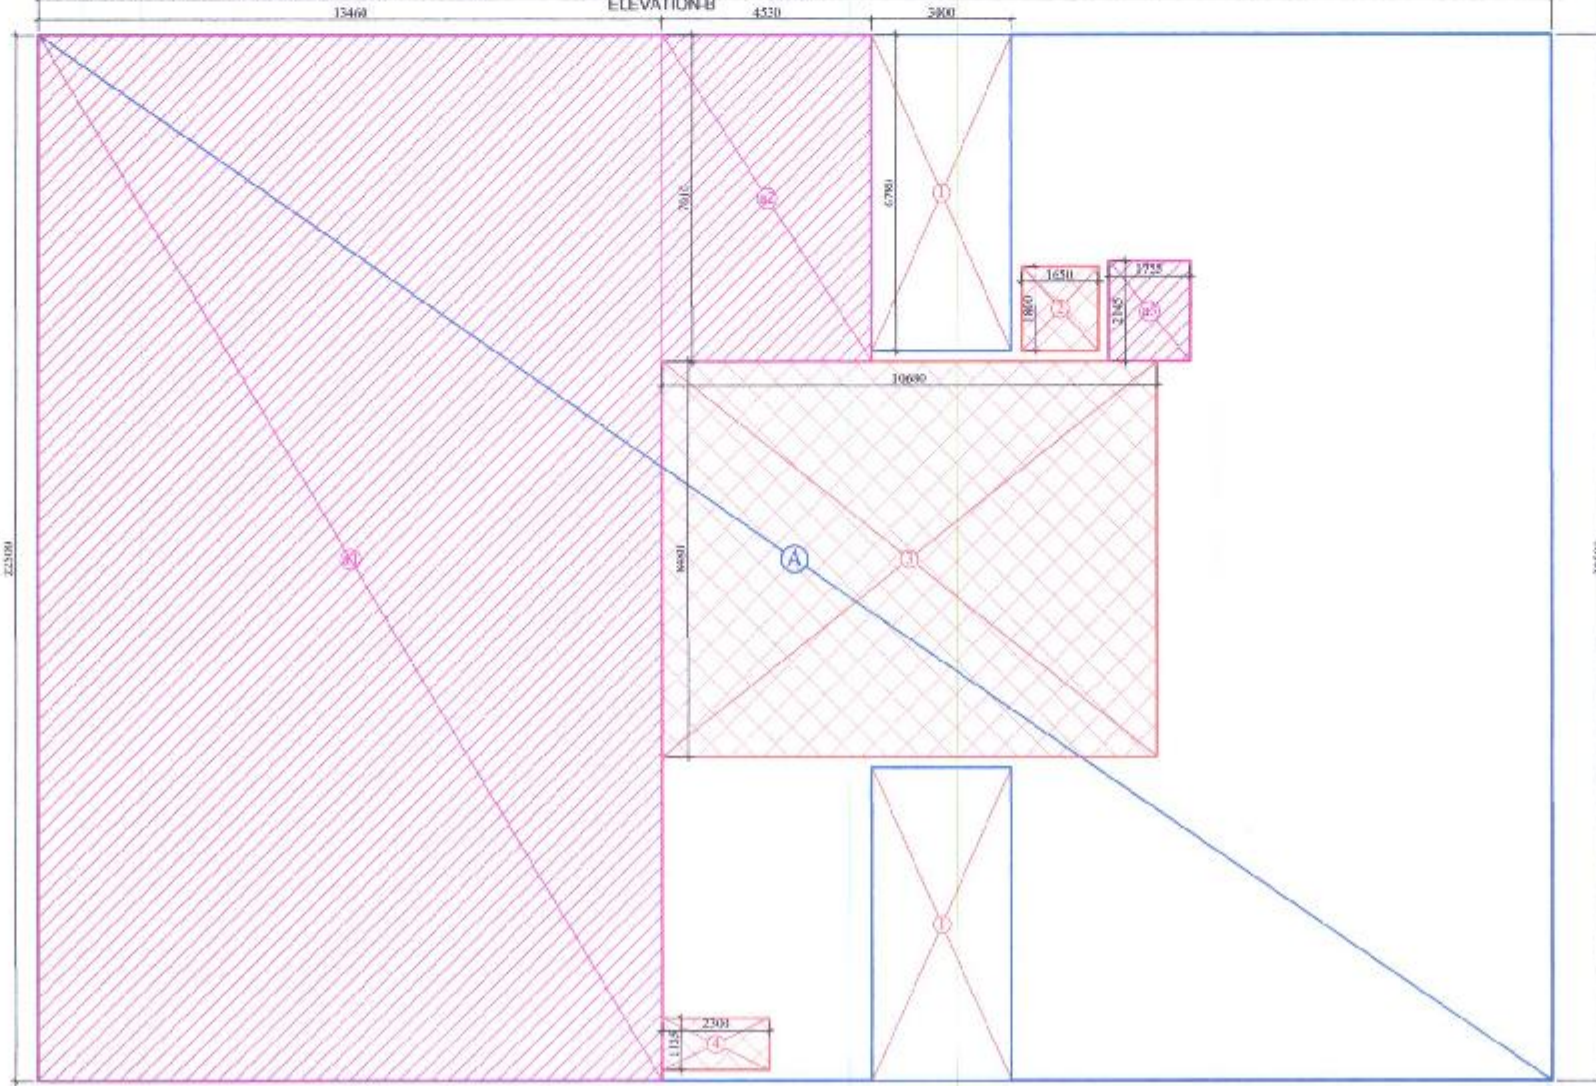


FIRST FLOOR/PODIUM LVL. AREA DIAGRAM

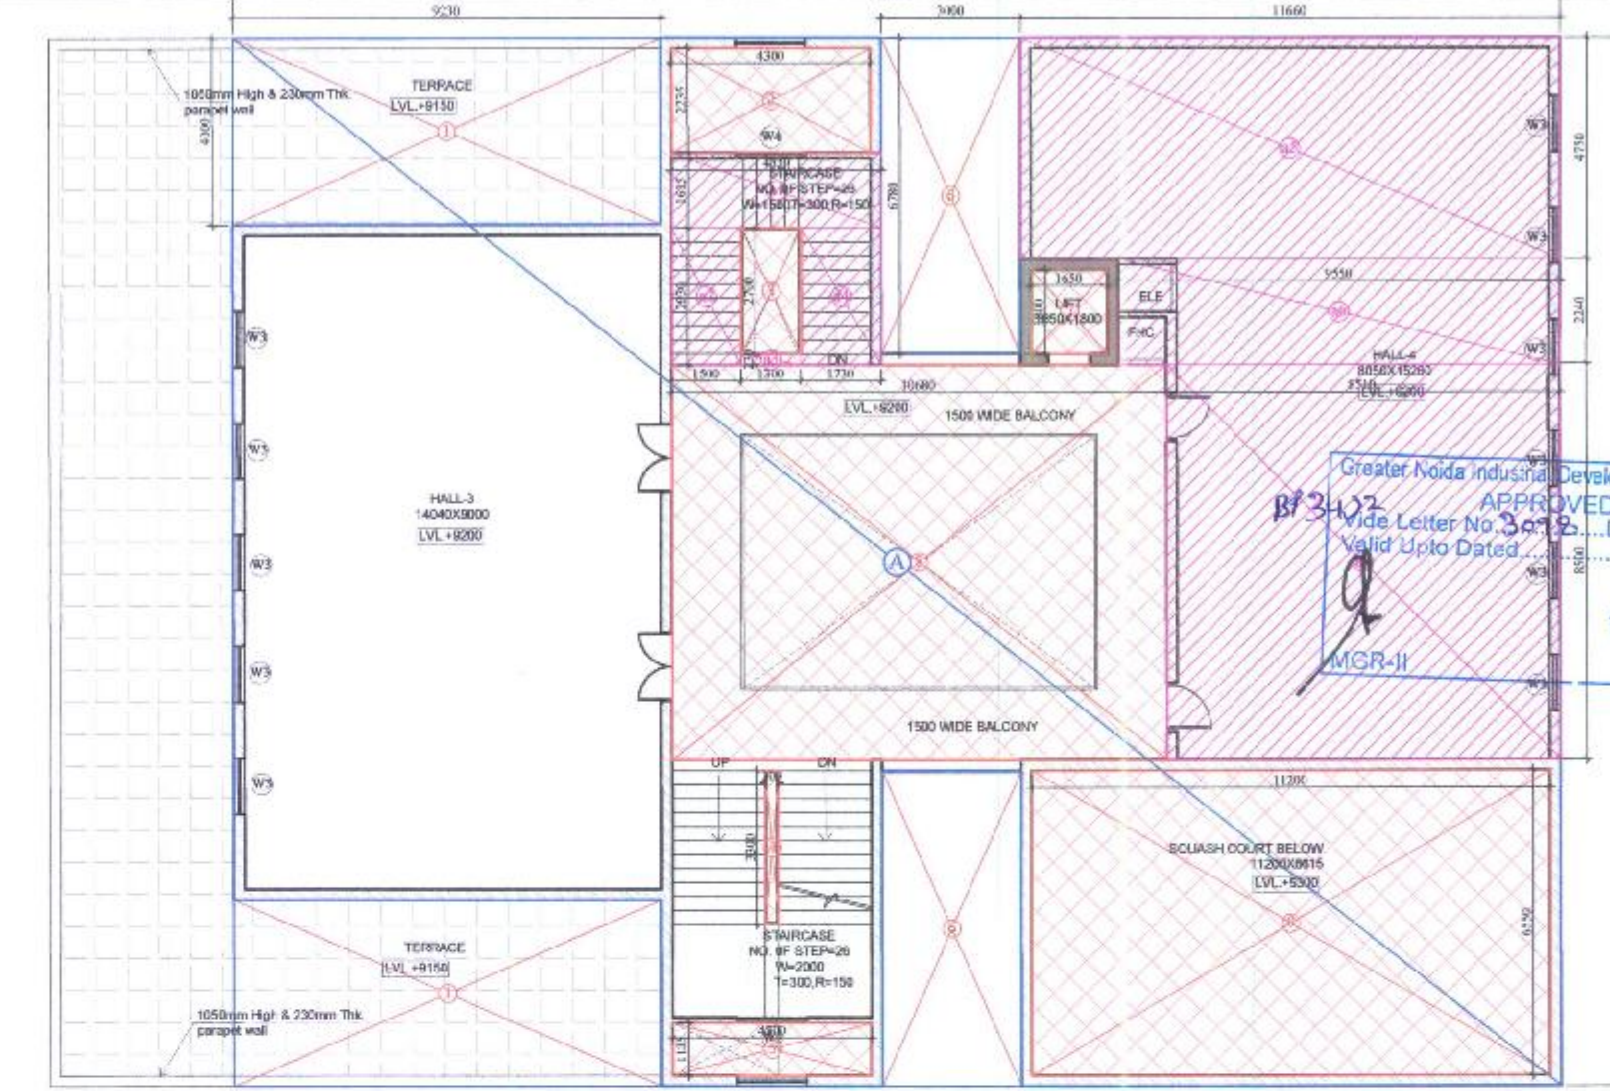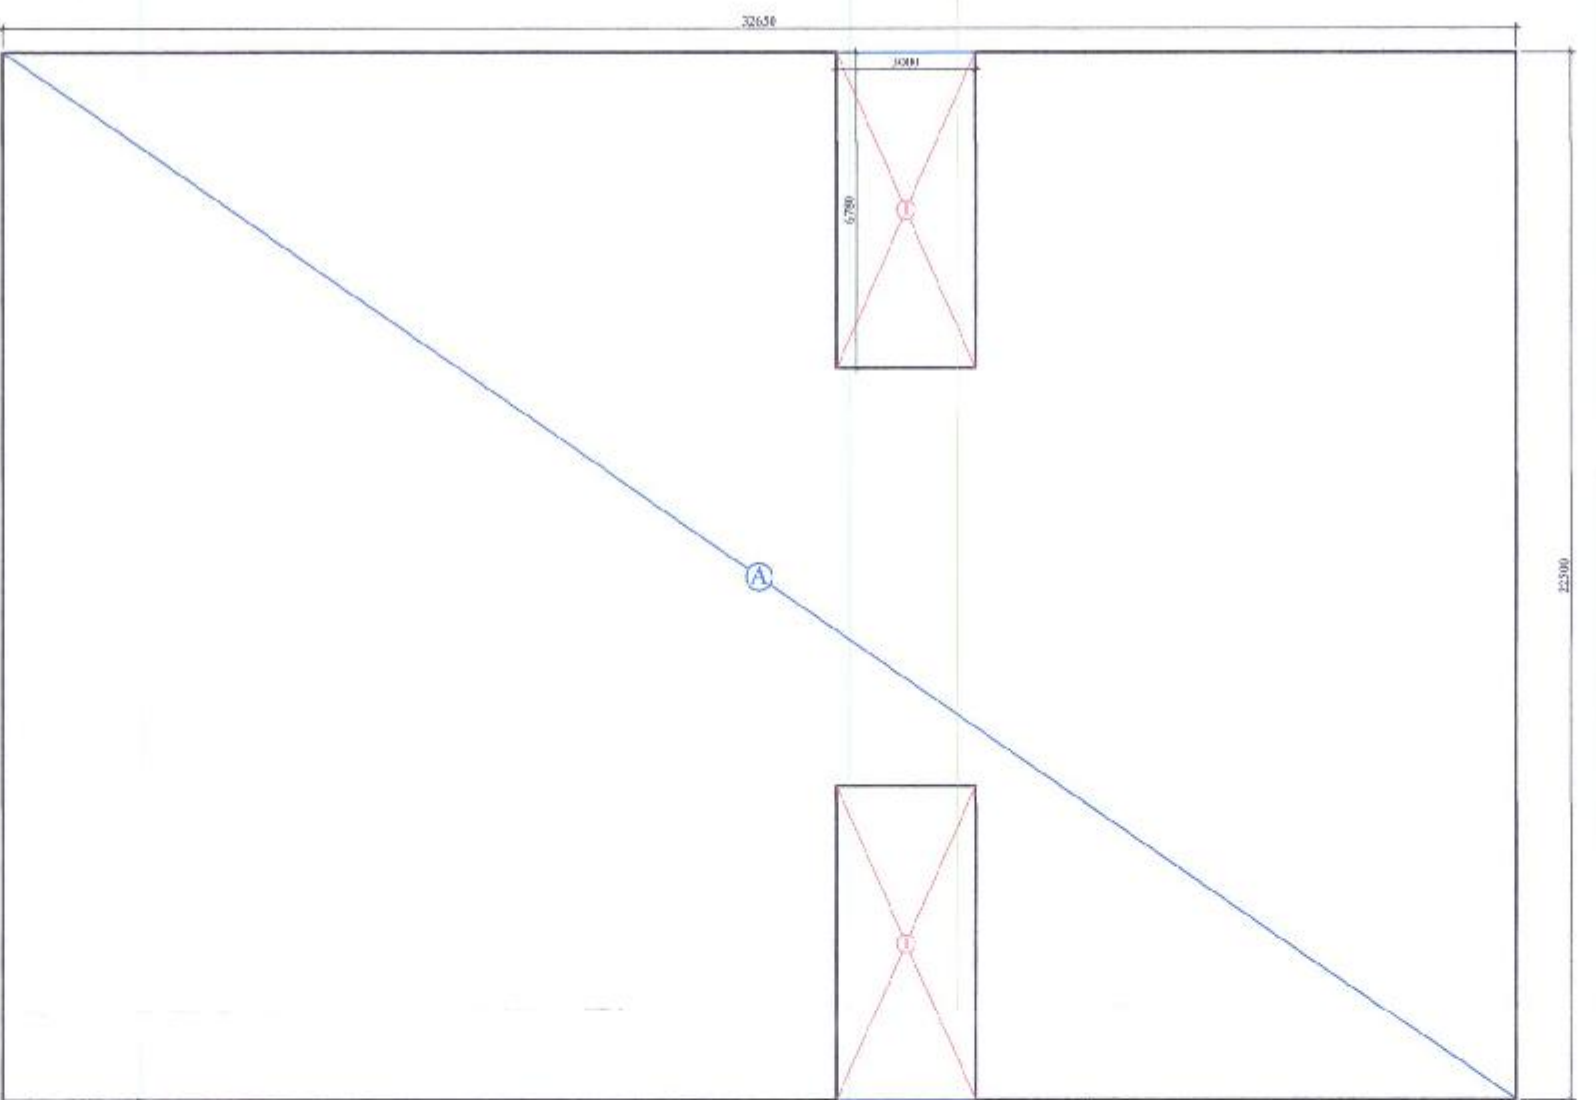


SECOND FLOOR PLAN

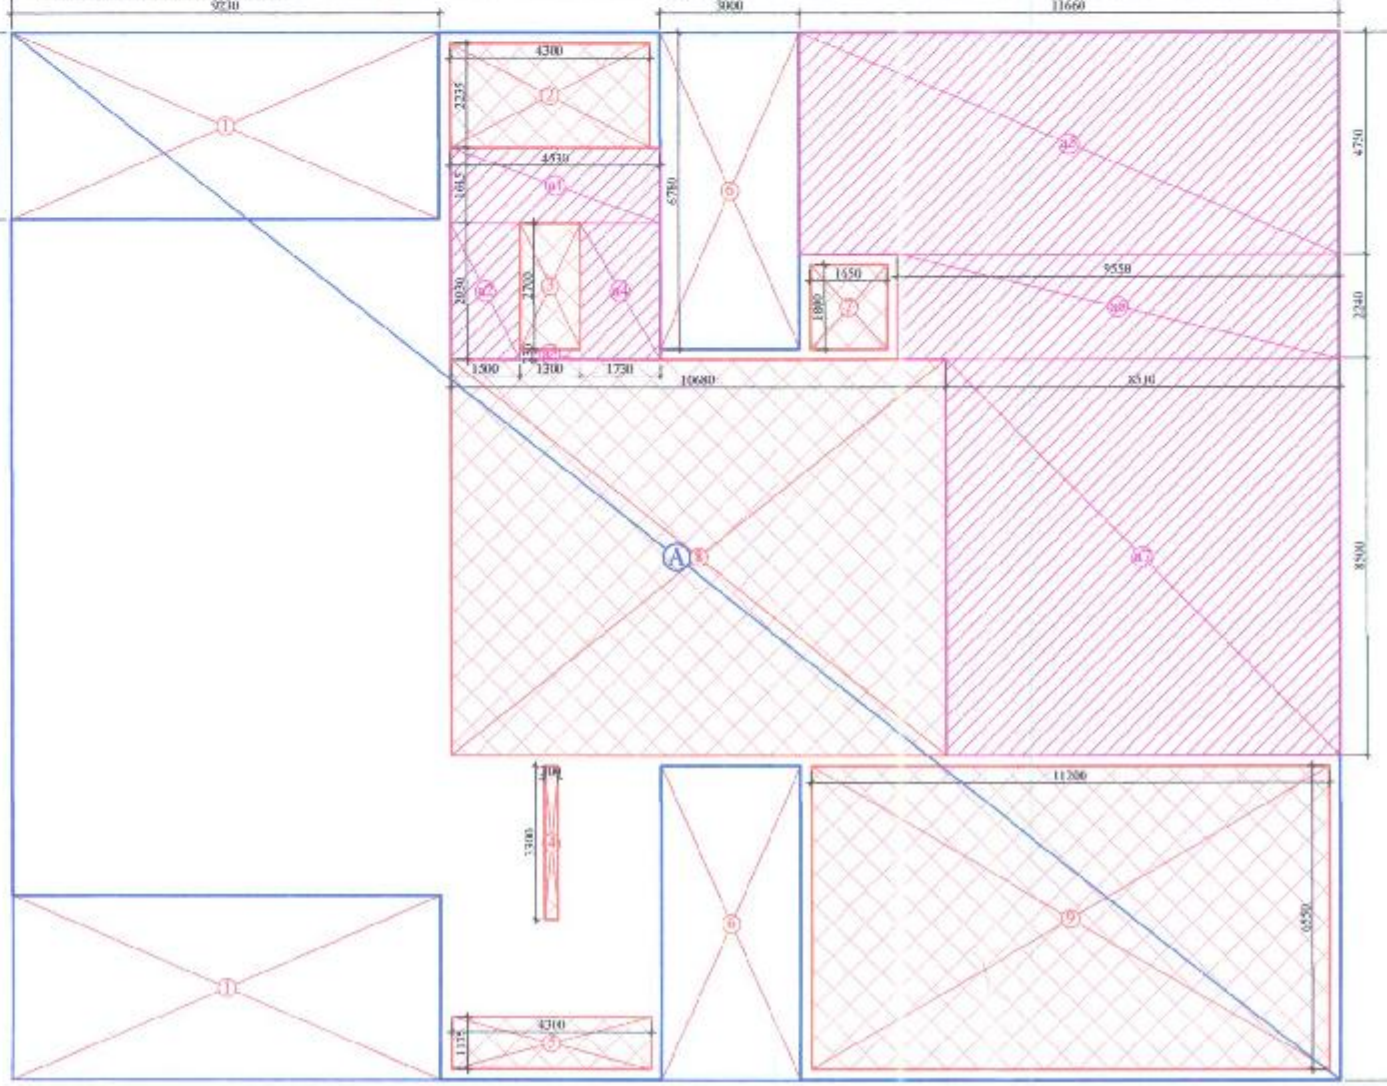

SECOND FLOOR/PODIUM LVL. AREA DIAGRAM

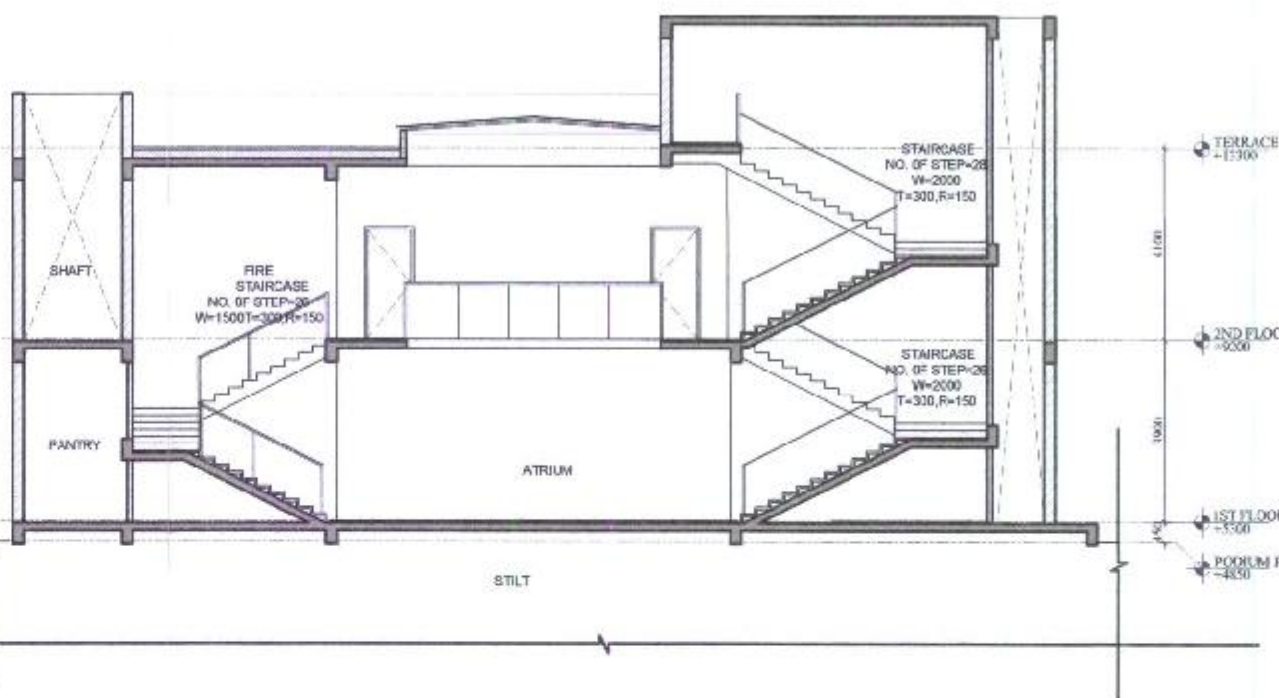

SECTION-Y

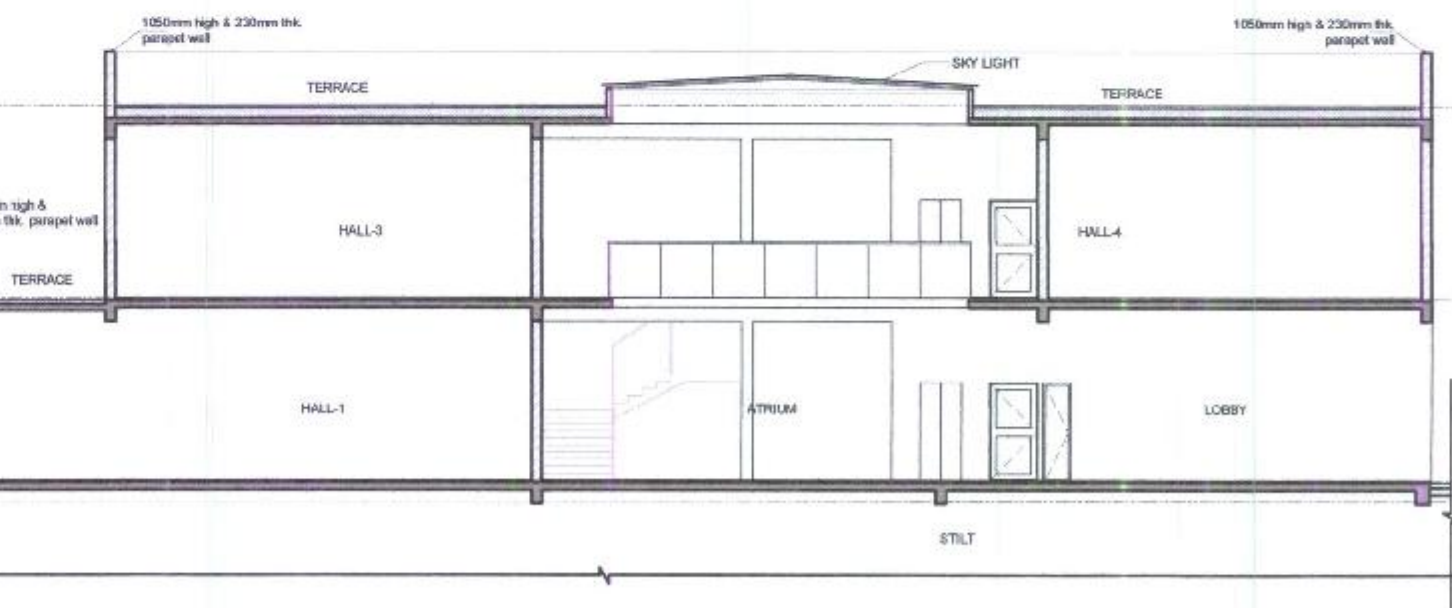

SECTION-X

COMMUNITY BUILDING-SECOND FLOOR				
ADDITION	L	W	NOS	AREA (SQM)
A	28.550	22.500	1	= 644.625
TOTAL				= 644.625
DEDUCTION				
1	9.230	4.000	2	= 73.840
2	4.300	2.235	1	= 9.611
3	1.300	2.700	1	= 3.510
4	0.300	3.300	1	= 0.990
5	4.300	1.135	1	= 4.881
6	5.000	6.780	2	= 67.800
7	1.650	1.800	1	= 2.970
8	10.680	8.500	1	= 90.780
TOTAL				= 300.621
TOTAL AREA (A-B)				= 344.004
FIRST FLOOR (15% SERVICES AREA)				
L	W	NOS	AREA (SQM)	
a1	4.530	1.615	1	= 7.316
a2	1.500	2.910	1	= 4.365
a3	1.300	0.230	1	= 0.299
a4	1.730	2.938	1	= 5.069
a5	11.660	4.750	1	= 55.385
a6	9.550	2.240	1	= 21.392
a7	8.530	8.500	1	= 72.435
TOTAL				= 166.191
TOTAL FAR (E-C-D)				= 177.813

COMMUNITY BUILDING-AREA STATEMENT					
S.NO.	FLOORS	FAR	SERVICES FAR	NON FAR	TOTAL
1	STILT LEVEL	17.656	3.65	672.638	693.944
2	1ST FLOOR	259.428	338.37	597.798	
3	2ND FLOOR	177.813	166.191	344.004	
5	MUMTY	35.627			
	TOTAL	454.897	543.838	672.638	1671.373

SUBMISSION DRAWING

SHEET TITLE
COMMUNITY BUILDING
ALL FLOOR PLAN, ELEVATION, SECTION
& AREA DIAGRAM

PROJECT
PROPOSED GROUP HOUSING PROJECT
"ATS HOMEKRAFT NOBILITY" AT PLOT NO
- 1/GH-04, SECTOR 04, GREATER NOIDA
DISTT : GAUTAM BUDDH NAGAR

OWNER
M/S VTECH BUILDCON PVT. LTD.
B-42, JEEVAN NIKETAN, PASCHIM VIHAR, NEW DELHI, 110087

ARCHITECT'S SIGNATURE
For VTECH BUILDCON PVT. LTD.
SHASHANK MAHESHWARI
CA/2012/57848

AUTHORISED SIGNATORY
For VTECH BUILDCON PVT. LTD.

Authorised Signatory

DWG NO.
SD-11

SCALE - 1:150
ON A1