




- नियम-**
1. अधिसूचना क्रमांक 15 दिनांक 15.01.2016 के अन्तर्गत जारी की गई अधिसूचना के अन्तर्गत निर्माण कराया गया है।
 2. यह योजना नगरपालिका क्षेत्र के अन्तर्गत निर्माण कराया गया है।
 3. इस योजना के अन्तर्गत निर्माण कराया गया है।
 4. इस योजना के अन्तर्गत निर्माण कराया गया है।
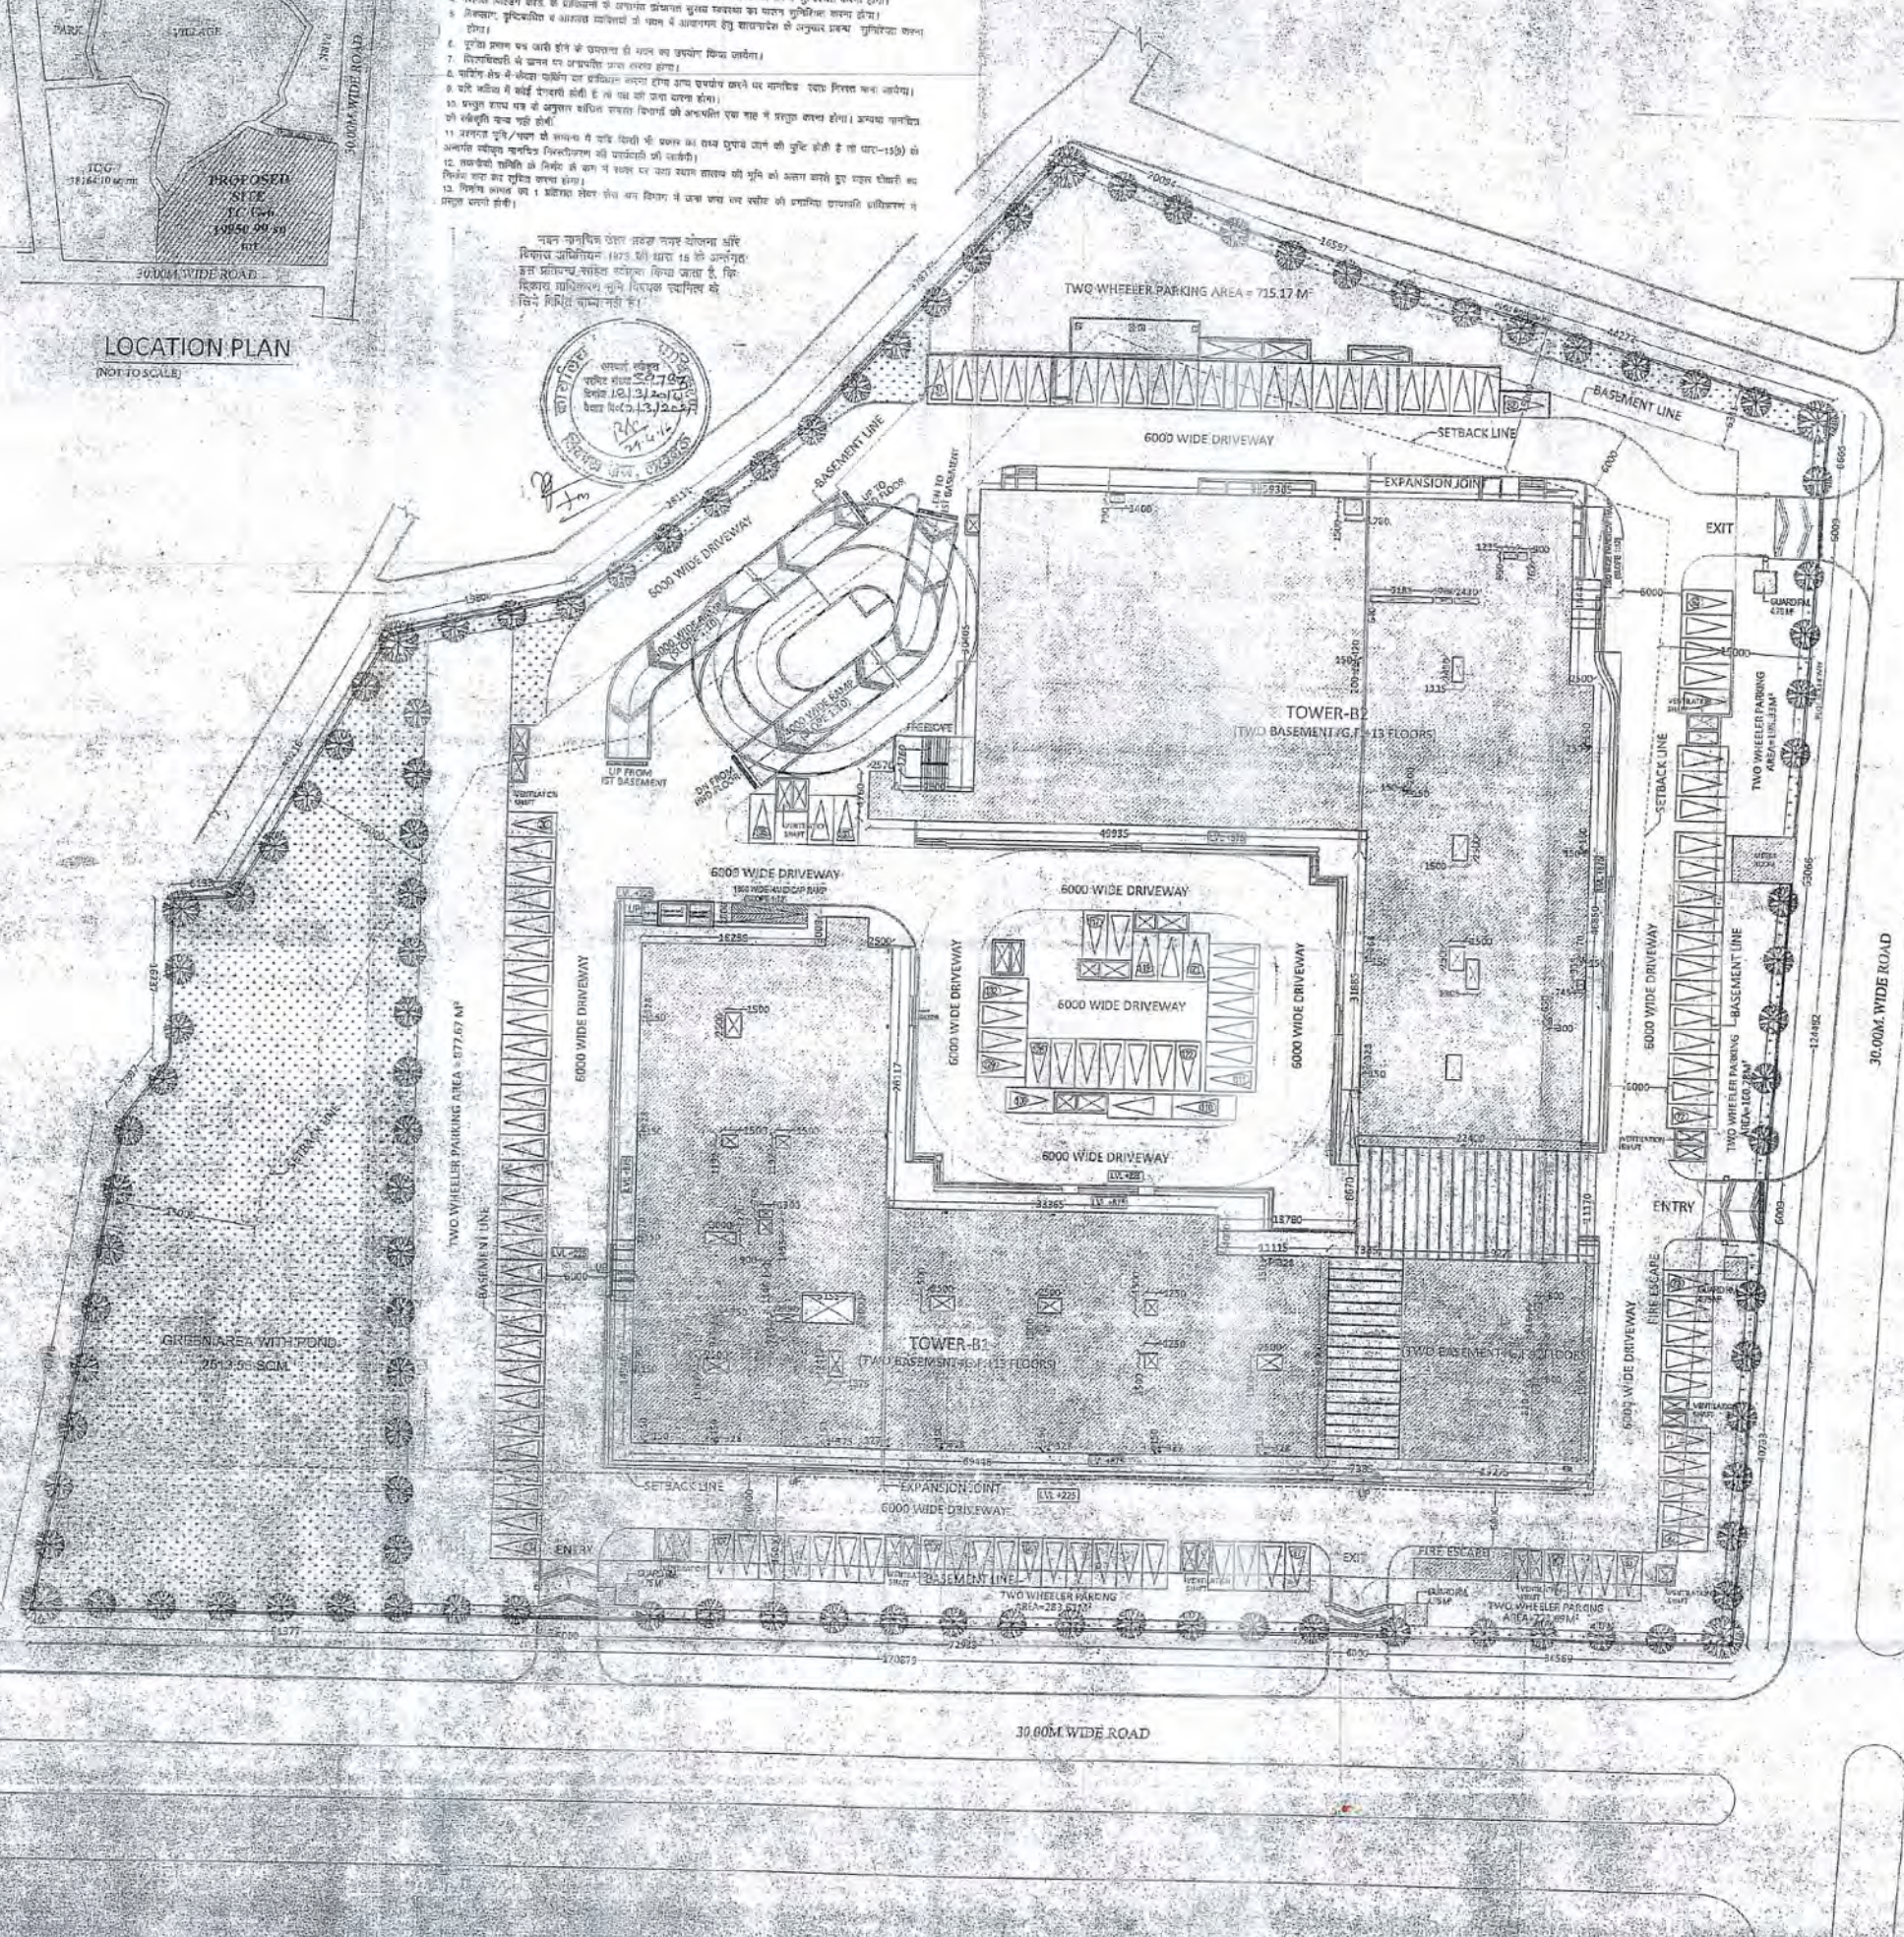


AREA STATEMENT

1. LAND AREA	= 4.92 ACRES (29950.99 M ²)
2. PERMISSIBLE GROUND COVERAGE (30%)	= 5985.30 M ²
3. ACHIEVED GROUND COVERAGE (29.88%)	= 5963.33 M ²
4. FIRST BASEMENT FLOOR COVERED AREA	= 11688.36 M ²
4a. FIRST BASEMENT PARKING AREA	= 1235.83 M ²
4b. FIRST BASEMENT SERVICE AREA	= 1235.83 M ²
4c. TOTAL FIRST BASEMENT COVERED AREA	= 2371.66 M ²
5. SECOND BASEMENT FLOOR COVERED AREA	= 11758.90 M ²
5a. SECOND BASEMENT PARKING AREA	= 1676.66 M ²
5b. SECOND BASEMENT SERVICE AREA	= 1676.66 M ²
5c. TOTAL SECOND BASEMENT COVERED AREA	= 3353.32 M ²
6. GROUND FLOOR COVERED AREA	= 5963.33 M ²
6a. TOWER - B1 COVERED AREA	= 2654.85 M ²
6b. TOWER - B2 COVERED AREA	= 2689.57 M ²
6c. TOWER - B2 RAMP & ESCALATOR AREA	= 619.51 M ²
6d. TOTAL GROUND FLOOR COVERED AREA	= 5963.33 M ²
7a. TOWER - B1 FIRST FLOOR COVERED AREA	= 2016.75 M ²
7b. TOWER - B2 FIRST FLOOR COVERED AREA	= 2265.94 M ²
7c. TOTAL FIRST FLOOR COVERED AREA	= 4282.69 M ²
8a. TOWER - B1 SECOND FLOOR COVERED AREA	= 1708.17 M ²
8b. TOWER - B2 SECOND FLOOR COVERED AREA	= 764.04 M ²
8c. TOWER - B2 SECOND FLOOR PARKING AREA	= 2019.47 M ²
8d. TOTAL SECOND FLOOR COVERED AREA	= 4491.68 M ²
9a. TOWER - B1 THIRD FLOOR COVERED AREA	= 1330.67 M ²
9b. TOWER - B2 THIRD FLOOR COVERED AREA	= 764.04 M ²
9c. TOWER - B2 THIRD FLOOR PARKING AREA	= 2019.47 M ²
9d. TOTAL THIRD FLOOR COVERED AREA	= 4114.18 M ²
10a. TOWER - B1 FOURTH FLOOR COVERED AREA	= 1330.67 M ²
10b. TOWER - B2 FOURTH FLOOR COVERED AREA	= 764.04 M ²
10c. TOWER - B2 FOURTH FLOOR PARKING AREA	= 2019.47 M ²
10d. TOTAL FOURTH FLOOR COVERED AREA	= 4114.18 M ²
11a. TOWER - B1 FIFTH FLOOR COVERED AREA	= 1330.67 M ²
11b. TOWER - B2 FIFTH FLOOR COVERED AREA	= 764.04 M ²
11c. TOTAL FIFTH FLOOR COVERED AREA	= 2094.71 M ²
12a. TOWER - B1 SIXTH FLOOR COVERED AREA	= 1330.67 M ²
12b. TOWER - B2 SIXTH FLOOR COVERED AREA	= 764.04 M ²
12c. TOTAL SIXTH FLOOR COVERED AREA	= 2094.71 M ²
13a. TOWER - B1 SEVENTH FLOOR COVERED AREA	= 1330.67 M ²
13b. TOWER - B2 SEVENTH FLOOR COVERED AREA	= 764.04 M ²
13c. TOTAL SEVENTH FLOOR COVERED AREA	= 2094.71 M ²
14a. TOWER - B1 EIGHTH FLOOR COVERED AREA	= 1330.67 M ²
14b. TOWER - B2 EIGHTH FLOOR COVERED AREA	= 764.04 M ²
14c. TOTAL EIGHTH FLOOR COVERED AREA	= 2094.71 M ²
15a. TOWER - B1 NINTH FLOOR COVERED AREA	= 1330.67 M ²
15b. TOWER - B2 NINTH FLOOR COVERED AREA	= 764.04 M ²
15c. TOTAL NINTH FLOOR COVERED AREA	= 2094.71 M ²
16a. TOWER - B1 TENTH FLOOR COVERED AREA	= 1330.67 M ²
16b. TOWER - B2 TENTH FLOOR COVERED AREA	= 764.04 M ²
16c. TOTAL TENTH FLOOR COVERED AREA	= 2094.71 M ²
17a. TOWER - B1 ELEVENTH FLOOR COVERED AREA	= 1330.67 M ²
17b. TOWER - B2 ELEVENTH FLOOR COVERED AREA	= 764.04 M ²
17c. TOTAL ELEVENTH FLOOR COVERED AREA	= 2094.71 M ²
18a. TOWER - B1 TWELFTH FLOOR COVERED AREA	= 1330.67 M ²
18b. TOWER - B2 TWELFTH FLOOR COVERED AREA	= 764.04 M ²
18c. TOTAL TWELFTH FLOOR COVERED AREA	= 2094.71 M ²
19a. TOWER - B1 THIRTEENTH FLOOR COVERED AREA	= 1330.67 M ²
19b. TOWER - B2 THIRTEENTH FLOOR COVERED AREA	= 764.04 M ²
19c. TOTAL THIRTEENTH FLOOR COVERED AREA	= 2094.71 M ²
20. TOTAL COVERED AREA IN F.A.R.	= 39876.00 M ²
21. TOWER - B1 MUMTY & MACHINE ROOM AREA	= 346.44 M ²
21b. TOWER - B2 MUMTY & MACHINE ROOM AREA	= 183.72 M ²
21c. TOTAL MUMTY & MACHINE ROOM AREA	= 530.16 M ²
22. TOTAL COVERED AREA IN ALL FLOORS	= 73342.75 M ²
23. PERMISSIBLE F.A.R. (2.0)	= 3990.198 M ²
24. ACHIEVED F.A.R. AREA (1.99)	= 3987.67 M ²
25. GROUND FLOOR OPEN AREA	= 33987.66 M ²
26. PARKING PROVIDED [39876.00/100]x3.0	= 1196.28 ECS
27a. 1ST BASEMENT PARKING (11688.36/32)	= 365.26 ECS
27b. 2ND BASEMENT PARKING (11758.90/32)	= 367.46 ECS
27c. OPEN SURFACE PARKING	= 135 ECS
27d. SECOND FLOOR PARKING (TOWER-B2)	= 47 ECS
27e. THIRD FLOOR PARKING (TOWER-B2)	= 47 ECS
27f. FOURTH FLOOR PARKING (TOWER-B2)	= 47 ECS
27g. FIFTH FLOOR PARKING (TOWER-B2)	= 47 ECS
27h. SIXTH FLOOR PARKING (TOWER-B2)	= 47 ECS
27i. SEVENTH FLOOR PARKING (TOWER-B2)	= 47 ECS
27j. EIGHTH FLOOR PARKING (TOWER-B2)	= 47 ECS
27k. NINTH FLOOR PARKING (TOWER-B2)	= 47 ECS
27l. TENTH FLOOR PARKING (TOWER-B2)	= 47 ECS
27m. ELEVENTH FLOOR PARKING (TOWER-B2)	= 47 ECS
27n. TWELFTH FLOOR PARKING (TOWER-B2)	= 47 ECS
27o. THIRTEENTH FLOOR PARKING (TOWER-B2)	= 47 ECS
27p. TOTAL PARKING PROVIDED	= 1196.28 ECS
28. GREEN AREA REQUIRED [26.13/100]x3.0	= 195.99 M ²
29. GREEN AREA PROVIDED (12600)	= 2503.55 M ²

REVISED SUBMISSION DRAWING

SCALE	DATE
1:300	JAN-2016
DRAWN TITLE	DRG. NO.
SITE PLAN	1/15
DRAWN BY	NORTH
ALAK KISHORE	ARCHITECT SIGNATURE

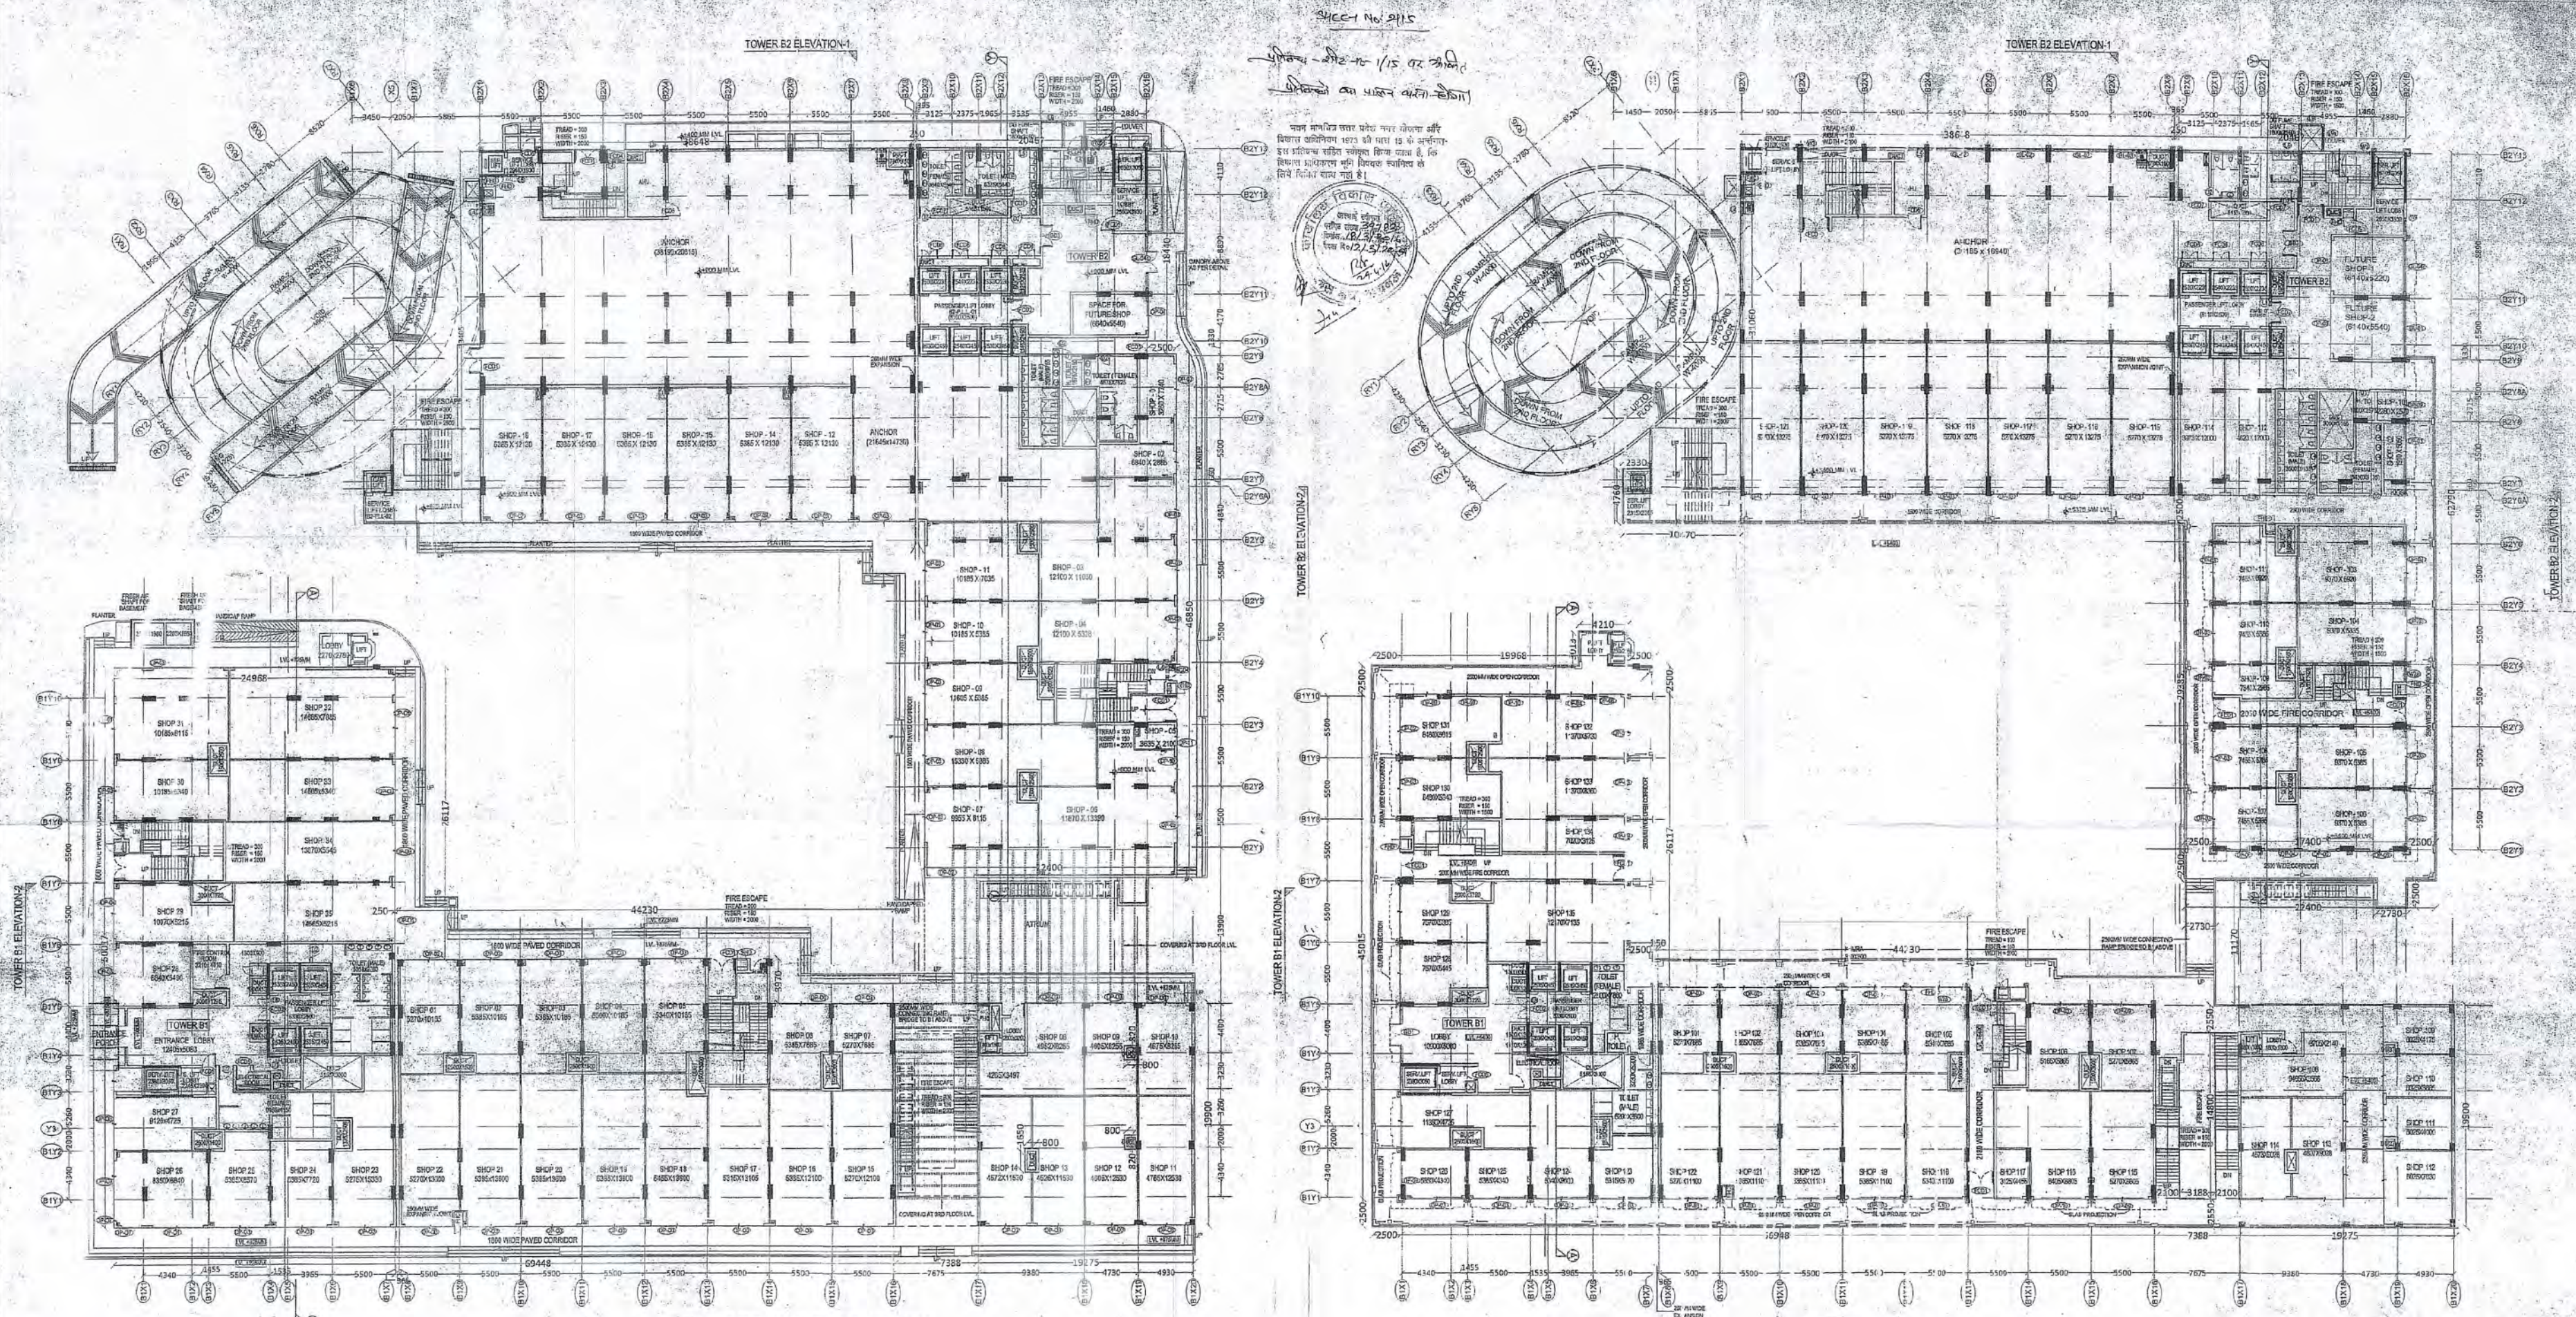

TOWER B1 CALCULATION OF TOILET REQUIREMENTS (60:40) (MALE : FEMALE)									
GROUND FLOOR									
TOTAL FLOOR AREA = 2854.85 M ²									
SHOPS									
FLOOR AREA = 2854.85 M ²									
POPULATION = 285.48									
TOTAL POPULATION (INCLUDING 10%) = 314.03									
PERMANENT FLOTTING									
TOTAL	97	876							
MALE	58	525							
FEMALE	39	351							
PROVIDE									
P	58	525							
FL	58	525							
TOTAL	58	525							
W.C.	2.30	7.50	5.30	8.0	W.C.	2.68	3.0	5.8	8.0
W.B.	2.30	5.0	5.30	8.0	W.B.	1.58	2.0	3.6	8.0
URINALS	3.0	10.51	12.51	15.0	URINALS	2.00	10.51	12.51	15.0

TOWER B2 CALCULATION OF TOILET REQUIREMENTS (60:40) (MALE : FEMALE)									
GROUND FLOOR									
TOTAL FLOOR AREA = 2859.97 M ²									
SHOPS									
FLOOR AREA = 2859.97 M ²									
POPULATION = 285.99									
TOTAL POPULATION (INCLUDING 10%) = 314.59									
PERMANENT FLOTTING									
TOTAL	99	888							
MALE	59	533							
FEMALE	40	355							
PROVIDE									
P	59	533							
FL	59	533							
TOTAL	59	533							
W.C.	2.40	3.0	5.37	8.0	W.C.	2.68	3.0	5.8	8.0
W.B.	2.40	3.0	5.37	8.0	W.B.	1.58	2.0	3.6	8.0
URINALS	2.00	10.51	12.51	15.0	URINALS	2.00	10.51	12.51	15.0

TOWER B1 CALCULATION OF TOILET REQUIREMENTS (60:40) (MALE : FEMALE)									
FIRST FLOOR									
TOTAL FLOOR AREA = 2018.75 M ²									
SHOPS									
FLOOR AREA = 2018.75 M ²									
POPULATION = 201.87									
TOTAL POPULATION (INCLUDING 10%) = 222.06									
PERMANENT FLOTTING									
TOTAL	67	333							
MALE	41	200							
FEMALE	26	133							
PROVIDE									
P	41	200							
FL	41	200							
TOTAL	41	200							
W.C.	0.8	1.0	1.39	2.0	W.C.	0.80	2.0	3.0	3.0
W.B.	0.8	1.0	1.39	2.0	W.B.	0.59	1.0	1.6	0.6
URINALS	1.11	4.0	5.11	15	URINALS	1.11	4.0	5.11	15

TOWER B2 CALCULATION OF TOILET REQUIREMENTS (60:40) (MALE : FEMALE)									
FIRST FLOOR									
TOTAL FLOOR AREA = 2268.94 M ²									
SHOPS									
FLOOR AREA = 2268.94 M ²									
POPULATION = 226.89									
TOTAL POPULATION (INCLUDING 10%) = 249.58									
PERMANENT FLOTTING									
TOTAL	42	274							
MALE	25	224							
FEMALE	17	150							
PROVIDE									
P	25	224							
FL	25	224							
TOTAL	25	224							
W.C.	1.0	2.0	3.0	7.0	W.C.	0.80	2.0	3.0	8.0
W.B.	1.0	2.0	3.0	5.0	W.B.	0.59	1.0	1.6	0.6
URINALS	1.25	4.49	5.74	17.0	URINALS	1.25	4.49	5.74	17.0

PROJECT: PROPOSED COMMERCIAL CUM STUDIO APARTMENT

AT: PLOT NO. TG/G-6, VIBHUTI KHAND, GOMTI NAGAR, LUCKNOW

REVISED SUBMISSION DRAWING

SR.NO.	ITEM	LENG. TH	HEIG. TH	BILL	SR.NO.	ITEM	LENG. TH	HEIG. TH	BILL
1	C.P-01	600.0	30.0	18000	15	FC-04	1500	2100	31500
2	C.P-02	400.0	30.0	12000	16	FC-05	1500	2100	31500
3	C.P-03	400.0	30.0	12000	17	FC-06	1500	2100	31500
4	C.P-04	200.0	30.0	6000	18	FC-07	1500	2100	31500
5	C.P-05	200.0	30.0	6000	19	FC-08	1500	2100	31500
6	C.P-06	300.0	30.0	9000	20	FC-09	1500	2100	31500
7	C.P-07	100.0	30.0	3000	21	FC-10	1500	2100	31500
8	C.P-08	100.0	30.0	3000	22	FC-11	1500	2100	31500
9	C.P-09	100.0	30.0	3000	23	FC-12	1500	2100	31500
10	C.P-10	220.0	30.0	6600	24	FC-13	1500	2100	31500
11	C.P-11	150.0	30.0	4500	25	FC-14	1500	2100	31500
12	C.P-12	240.0	30.0	7200	26	FC-15	1500	2100	31500
13	C.D-01	240.0	210.0	50400	27	FC-16	1500	2100	31500
14	C.D-02	240.0	210.0	50400	28	FC-17	1500	2100	31500

SCALE: 1:200

DATE: JAN-2015

DRAWING TITLE: GROUND FLOOR PLAN & FIRST FLOOR PLAN

NORTH

DRAWN BY: ALAM NISHIRE

PROJECT: PROPOSED COMMERCIAL CUM STUDIO APARTMENT

AT: PLOT NO. TG/G-6, VIBHUTI KHAND, GOMTI NAGAR, LUCKNOW

ARCHITECTS & INTERIOR DESIGNERS: VASTULIPI

91/10, GRAM KHAND, GOMTI NAGAR, LUCKNOW



PH: 9114111111, 9114111111

EMAIL: vastuli@gmail.com

WEBSITE: www.vastuli.com

प्रतिफल और 10-1/15 पर अभिलेख
प्रतिफल को वा. पस्तन करना होगा

नयन समन्वित उत्तर प्रदेश नगर योजना और विकास अधिनियम 1973 की धारा 15 के अन्वयगत इस प्रक्रियण सहित स्वीकृत किया जाता है, कि निम्नलिखित कार्ययोजना भूमि विषयक स्वामित्व के लिए प्रयोज्य बाध्य नहीं है।

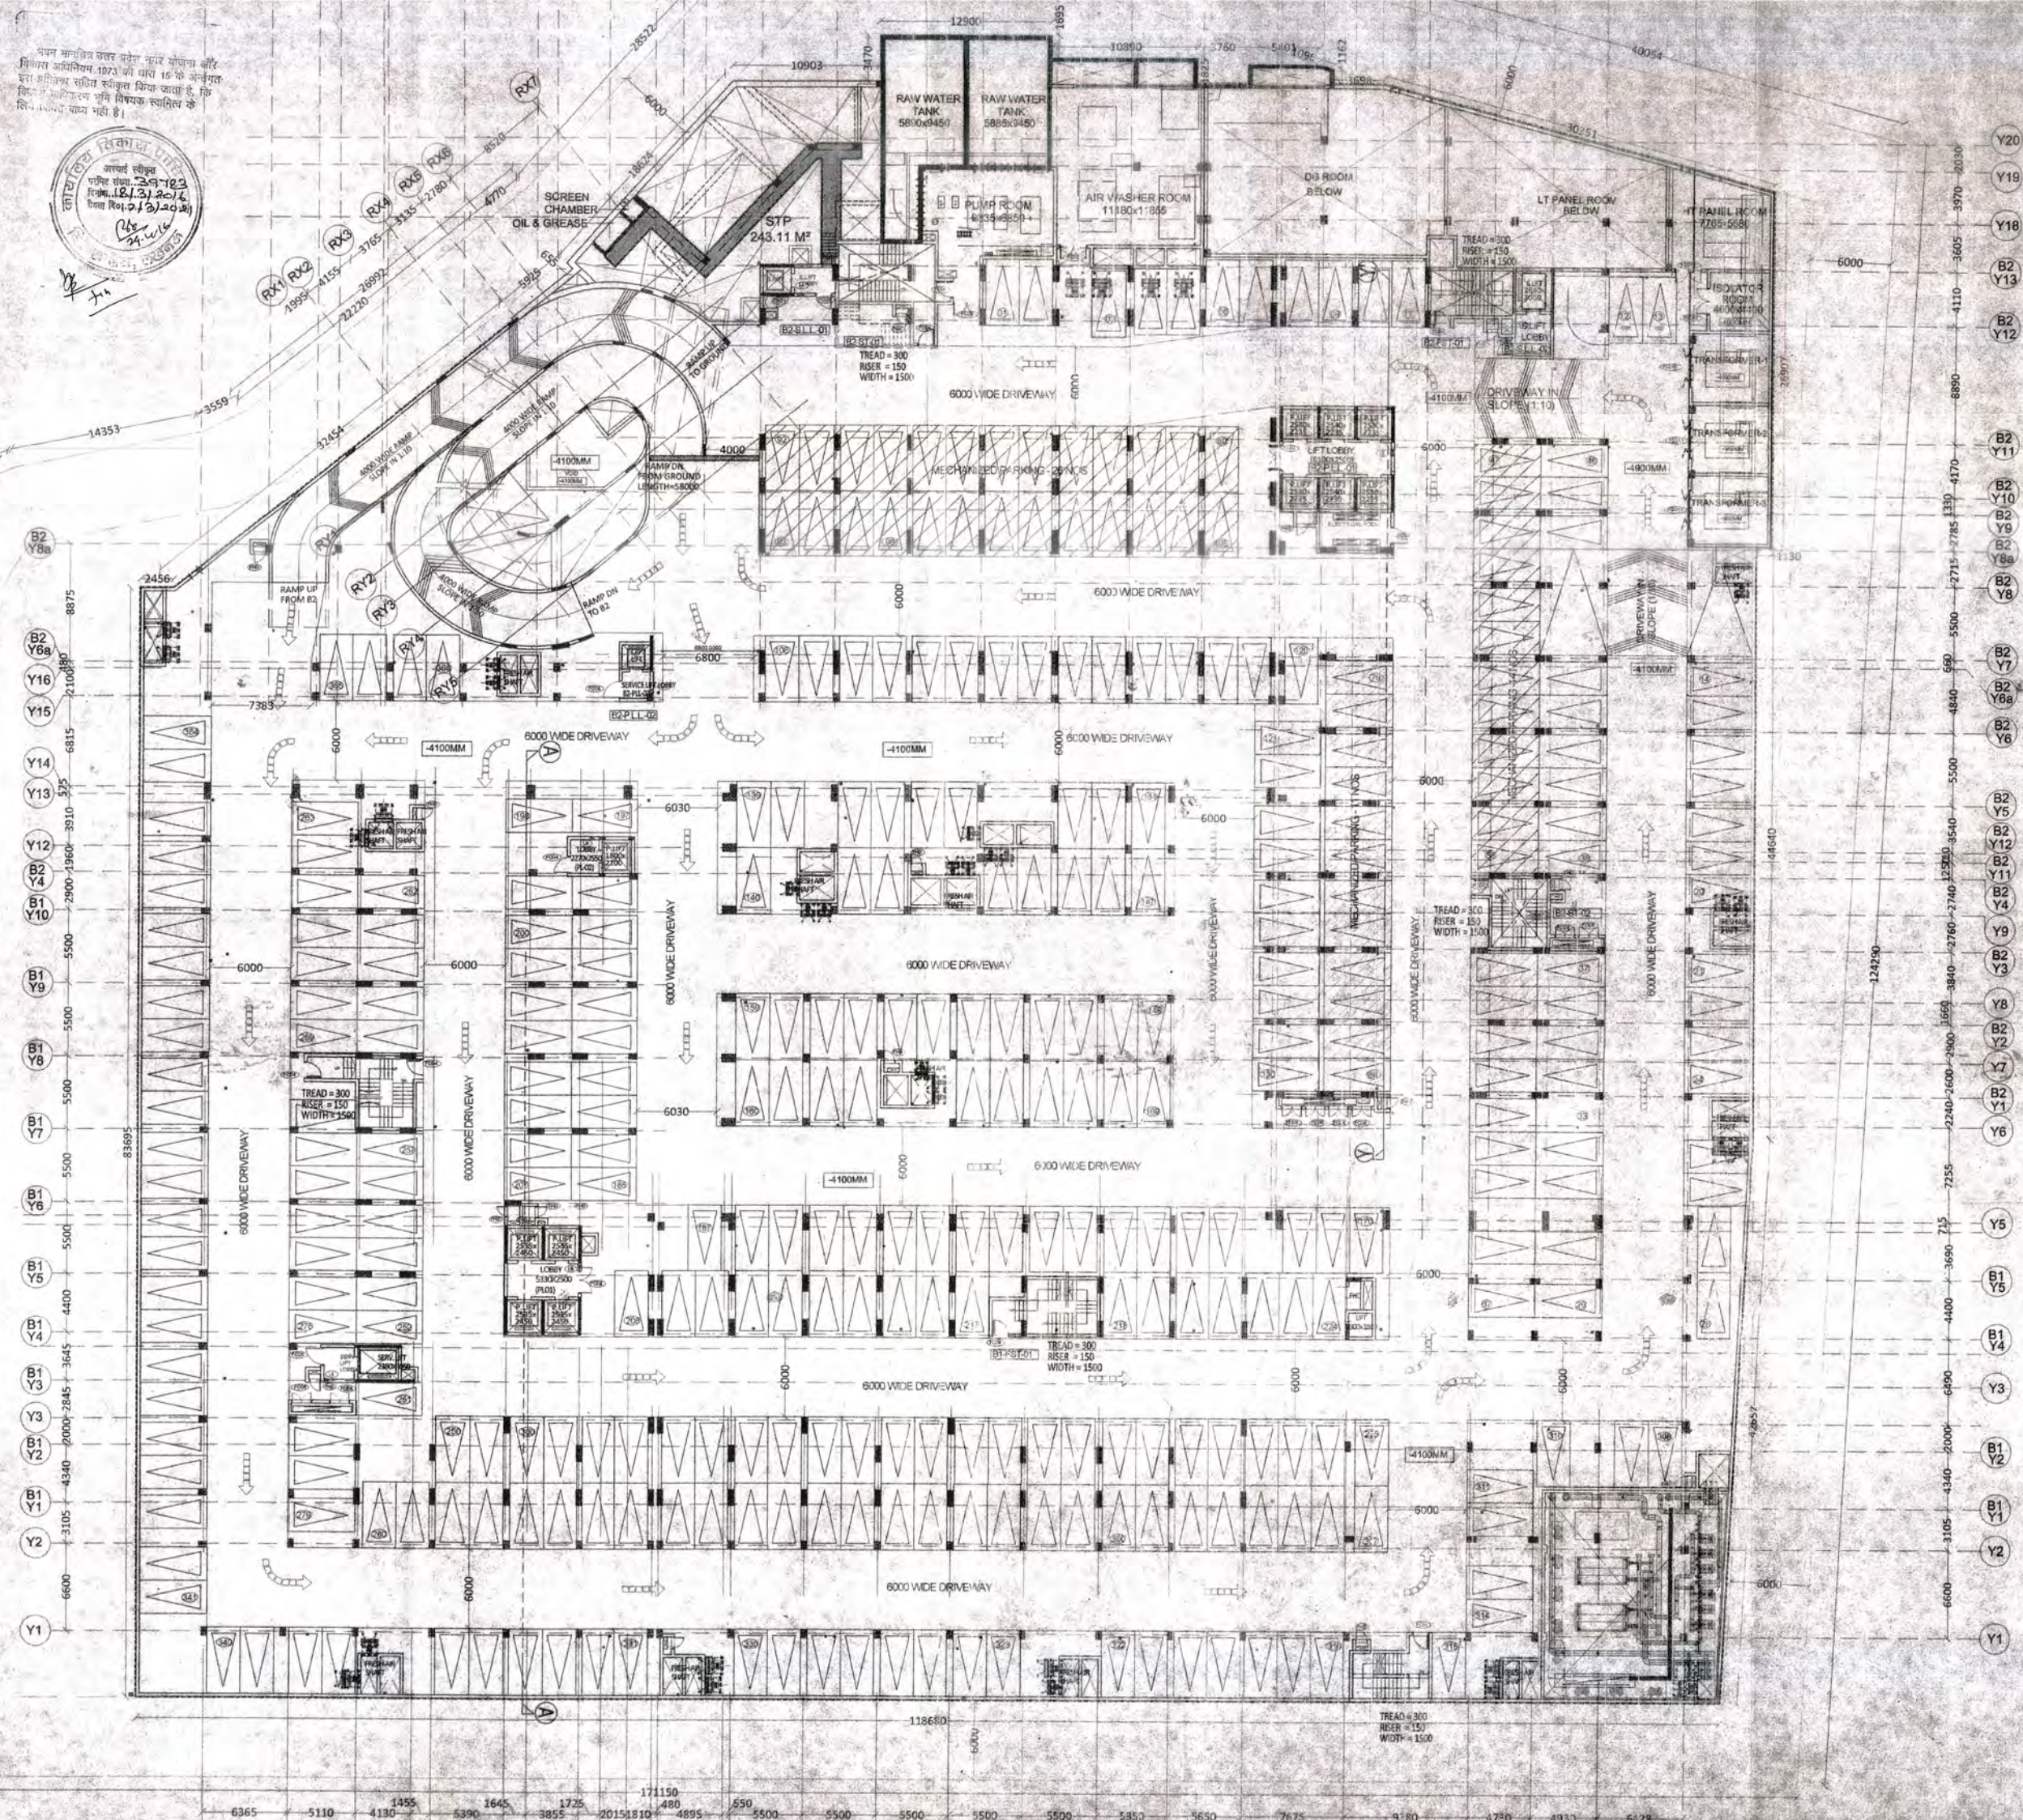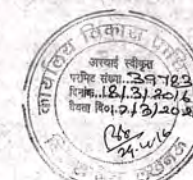

FIRST BASEMENT FLOOR AREA	
1- PARKING AREA	= 11688.36 M ²
2- STAIRCASE & SERVICES AREA	= 1235.83 M ²
3- TOTAL FIRST BASEMENT AREA	= 12924.19 M ²

1- PARKING AREA	(11688.36 M ² /32)	= 365.26 ECS
2- MECHANIZED PARKING		= 51 ECS
3- TOTAL FIRST BASEMENT PARKING		= 416.26 ECS

ALL THE INFORMATION REGARDING THE LAND & ITS SURROUNDING IS PROVIDED BY THE OWNER.
ARCHITECTS SHALL NOT BE RESPONSIBLE FOR ANY KIND OF DISCREPANCY REGARDING LAND INFORMATION.

REVISSED SUBMISSION DRAWING


SCALE	DATE
1 : 200	JAN. 2016
DWS TITLE	DRG. NO.
FIRST BASEMENT FLOOR PLAN	3/15
DRAWN BY	NORTH
AJAI KISHORE	
For DLF UNIVERS - L LUMITE  Architect's Signat Rajiv Singh Sr VP-Coordination	
DLF UNIVERS LIMITED  OWNER SIGNATURE	ARCHITECT SIGNATURE

FIRST BASEMENT FLOOR PLAN


PUNIT SRIVASTAV
VASTULIPI
ARCHITECTS & INTERIOR DESIGNER
VASTU SHASTRA CONSULTANTS
5/171, VIRAM KHAND, GOMTI NAGAR
LUCKNOW
PH. NO.- 9415418151, 9935590999
email - vastuliপি@gmail.com
website - www.vastuliপি.com

PROJECT
PROPOSED COMMERCIAL CUM
STUDIO APARTMENT

AT
PLOT NO. TC/G-6, VIBHUTI KHAND,
GOMTI NAGAR,
LUCKNOW

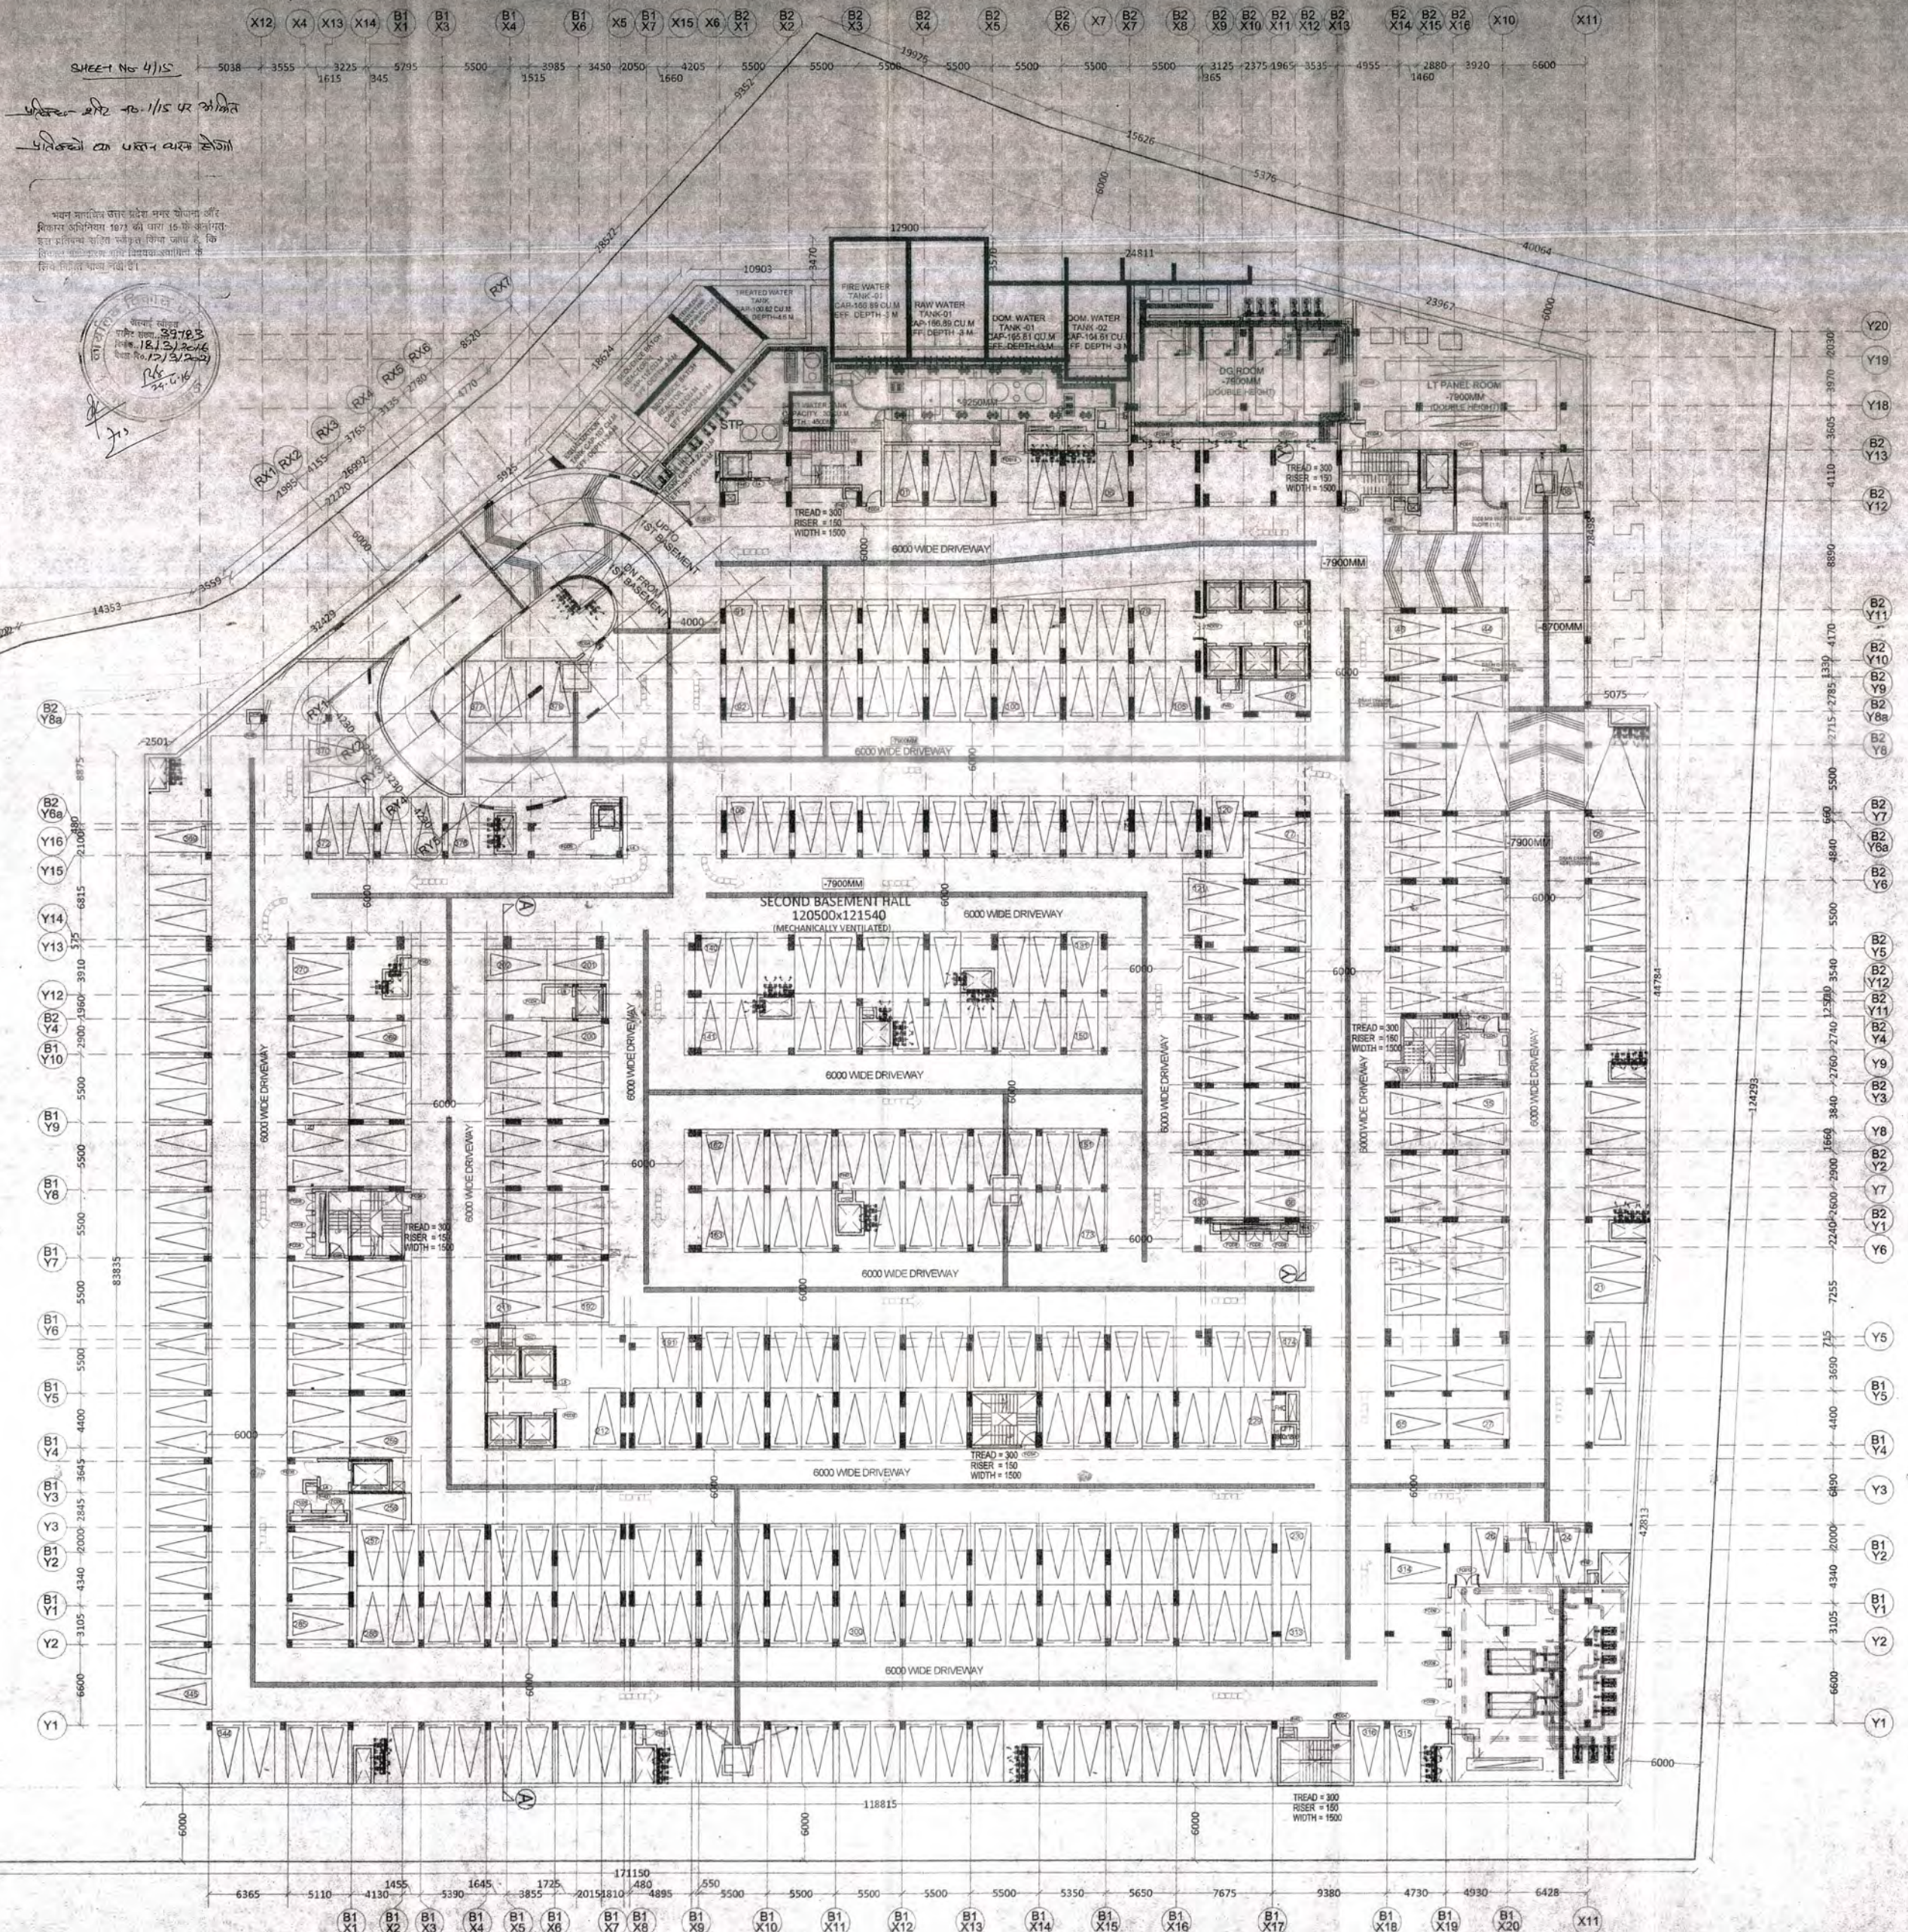

AREA STATEMENT

SECOND BASEMENT FLOOR AREA	
1- PARKING AREA	= 11758.90 M ²
2- STAIRCASE & SERVICES AREA	= 1676.66 M ²
3- TOTAL SECOND BASEMENT AREA	= 13435.56 M ²

PARKING


1- PARKING AREA	(11758.90 M ² /32)	= 367.46 ECS
-----------------	-------------------------------	--------------

ALL THE INFORMATION REGARDING THE LAND & ITS SURROUNDINGS IS PROVIDED BY THE OWNER. ARCHITECTS SHALL NOT BE RESPONSIBLE FOR ANY KIND OF DISCREPANCY REGARDING LAND INFORMATION.

REVISED SUBMISSION DRAWING

SCALE	DATE
1 : 200	JAN.- 2016
DWG. TITLE	DRG. NO.
SECOND BASEMENT FLOOR PLAN	4/15
DRAWN BY	NORTH
AJAI KISHORE	
OWNER SIGNATURE	ARCHITECT SIGNATURE

SCALE	DATE	DRG. NO.	 PROJECT MANAGER/CONTROL Architect's Stamp Seal of Consultant For E/L/OWNER/ALLIANCE	 ARCHITECT
1:200	JAN. -2016	5/15	 OWNER SIGNATURE (Stamp)	ARCHITECT SIGNATURE
DRAWING TITLE				
SECOND FLOOR PLAN & THIRD FLOOR PLAN				
NORTH		DRAWN BY	 PUNJ SRIVASTAV VASTULIPI	ARCHITECTS & INTERIOR DESIGNERS VASTU SHASTRA CONSULTANTS 5/171, VIRAM CHAND, GOVT. TANGAR JUCONGW Ph. NO. - 9615141815, 9693599999 email - vastuipi@gmail.com website - www.vastuipi.com
IN.	AJAI KISHORE			

 

FIFTH FLOOR PLAN

DOOR WINDOW SCHEDULE

CALC	DATE	DRG. NO.
1:200	JAN - 2016	6/15
DRAWING TITLE		
FOURTH FLOOR PLAN & FIFTH FLOOR PLAN		
NORTH	DRAWN BY	
	AJAI KISHORE	



AIA KISHORE

ARCHITECTS & INTERIOR DESIGNERS
VASTU-SHASTRA CONSULTANTS
5/171, VIRAM KHAND, GOMTI NAGAR
LUCKNOW
PH. NO. - 9415418151, 9935590995
email- vastuipil@gmail.com
website - www.vastuipil.com












SHEET No. 7/15

आपका - 2018-19/15 का फ्लोर
प्लान का पत्रिका में है

आपका - 2018-19/15 का फ्लोर
प्लान का पत्रिका में है

 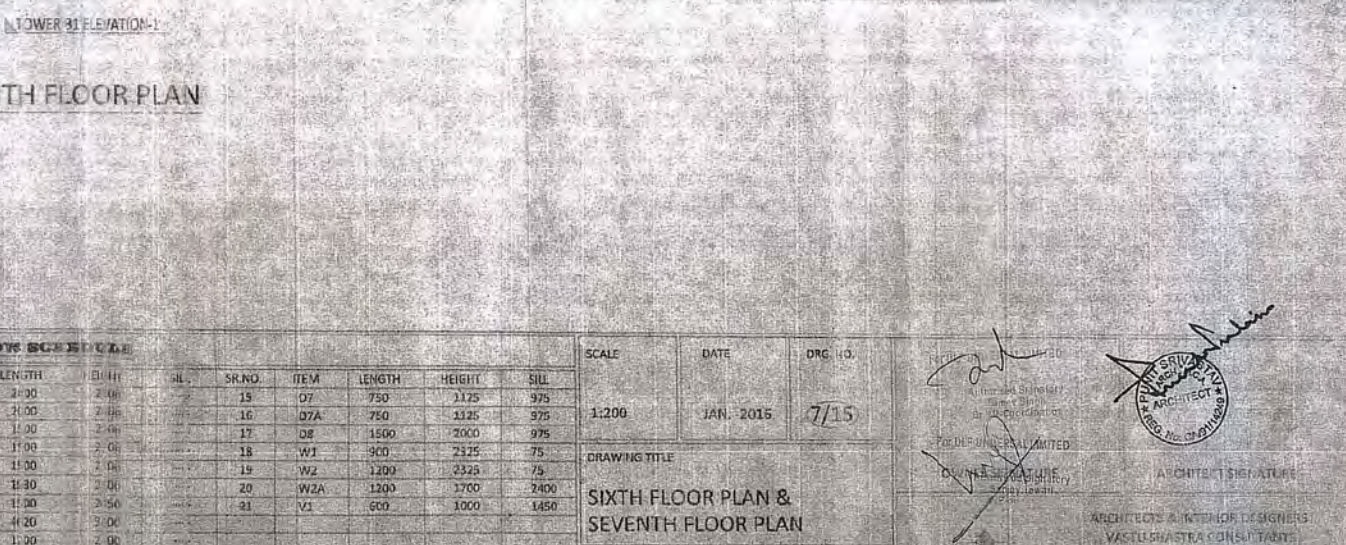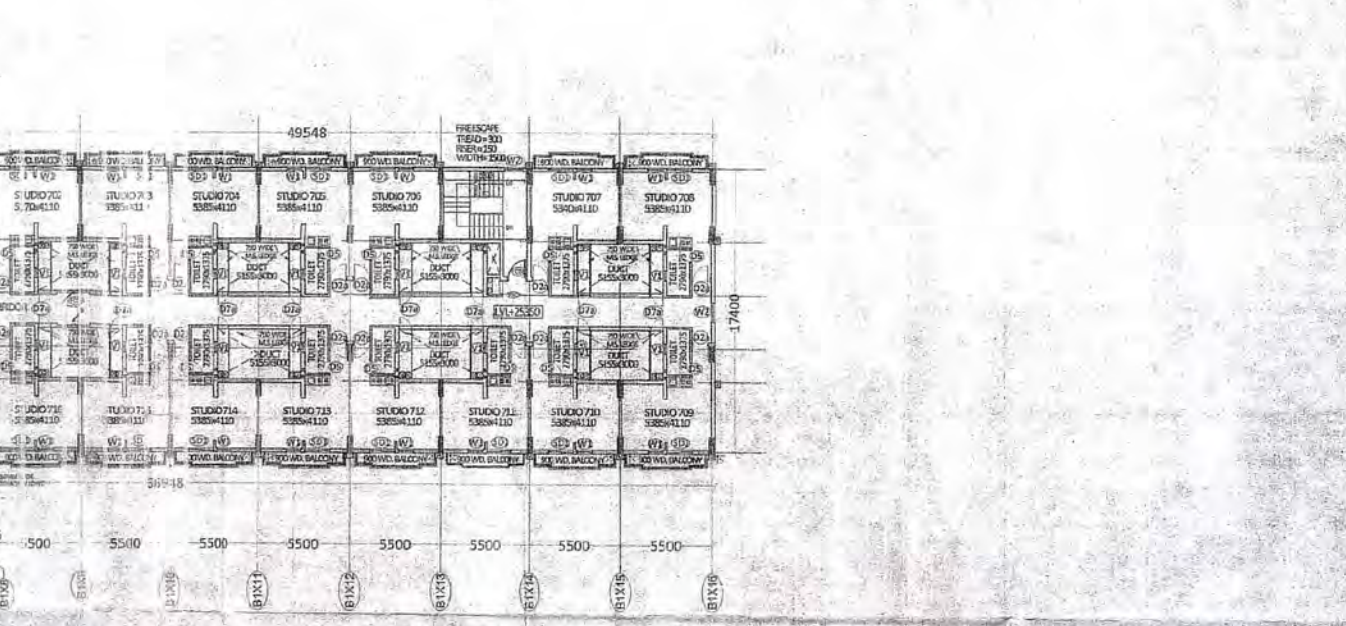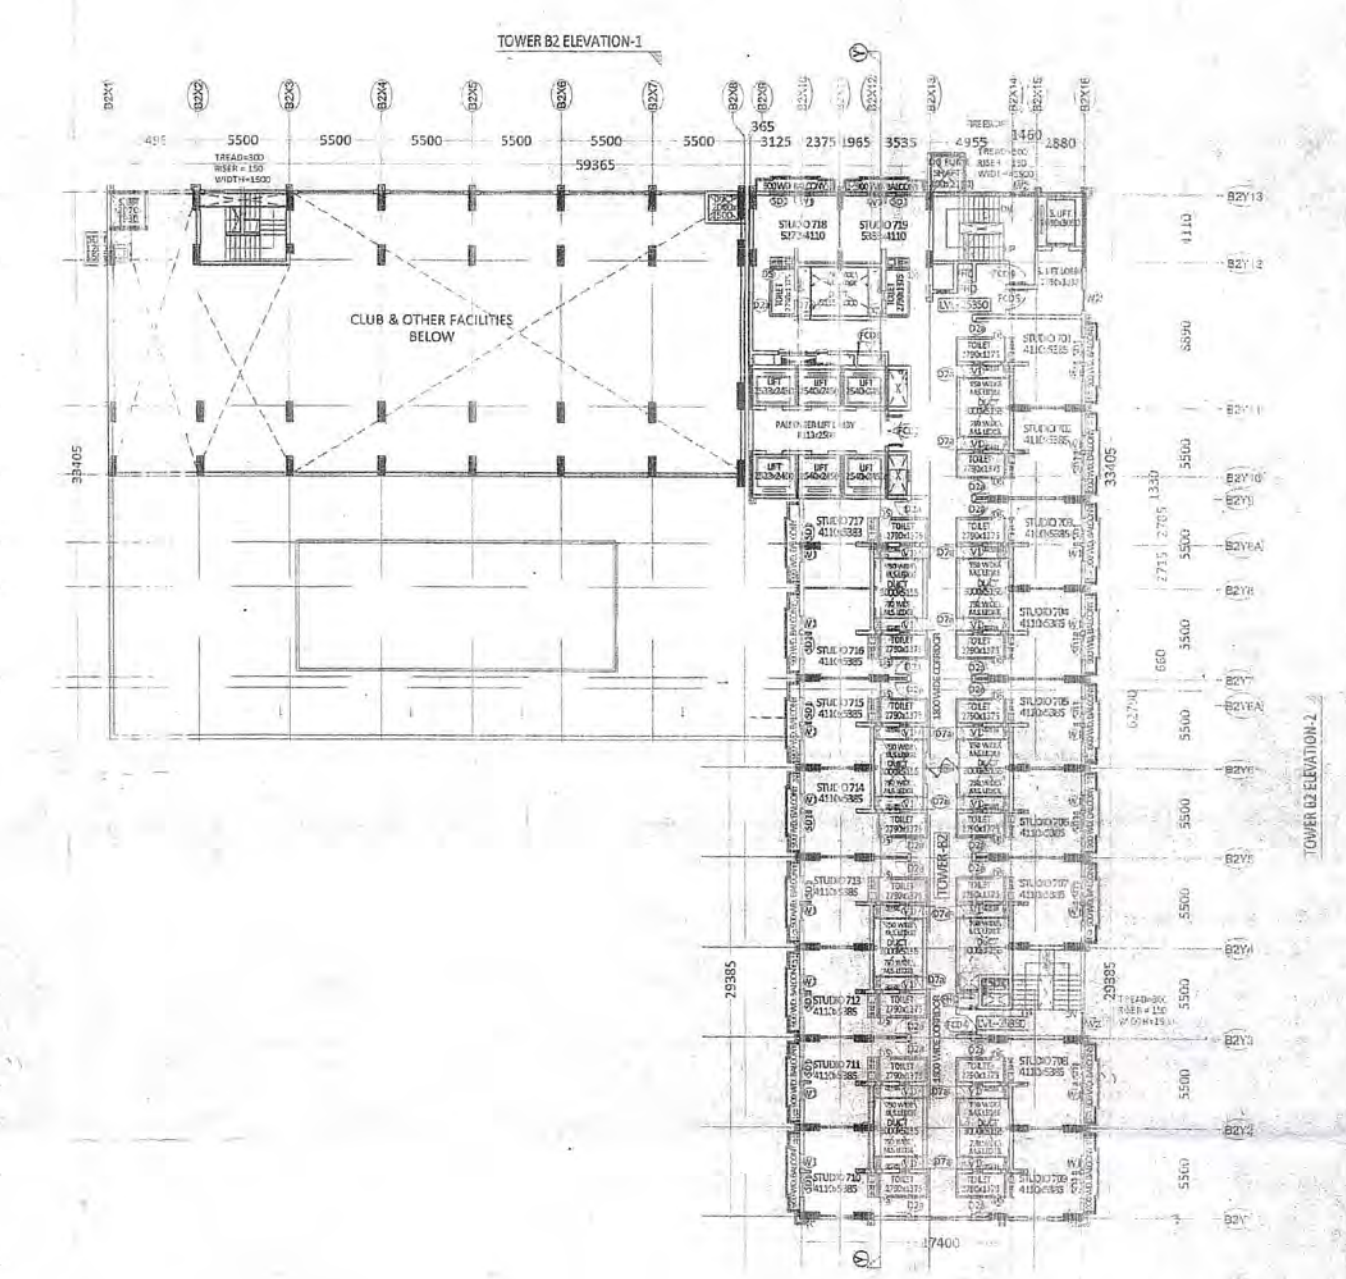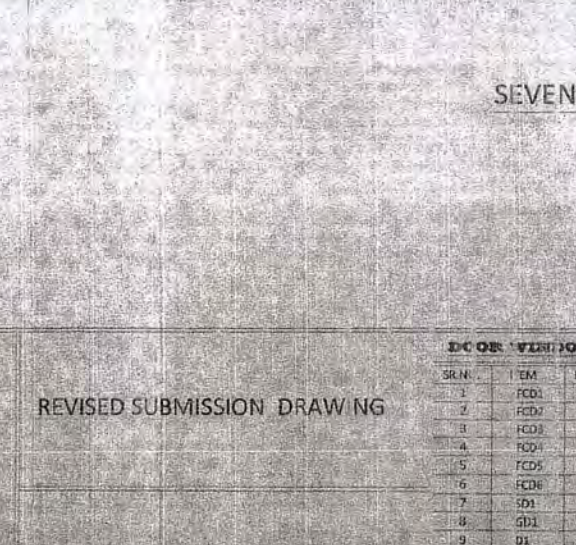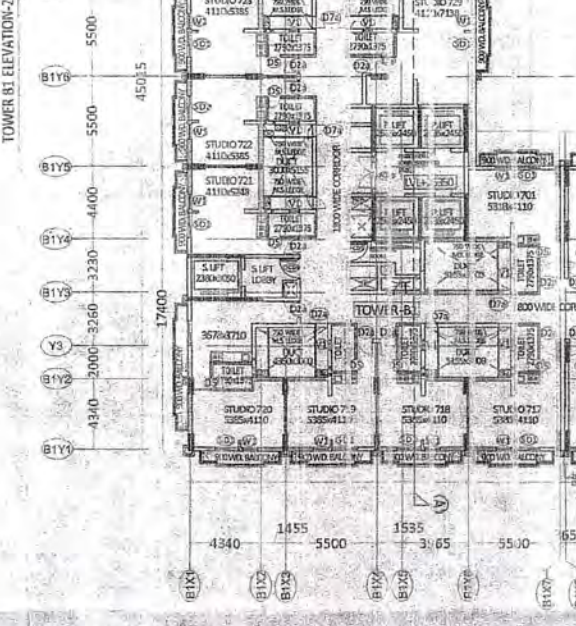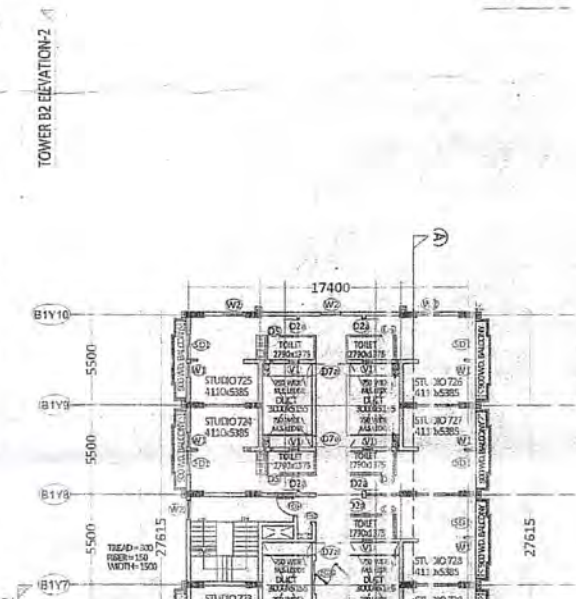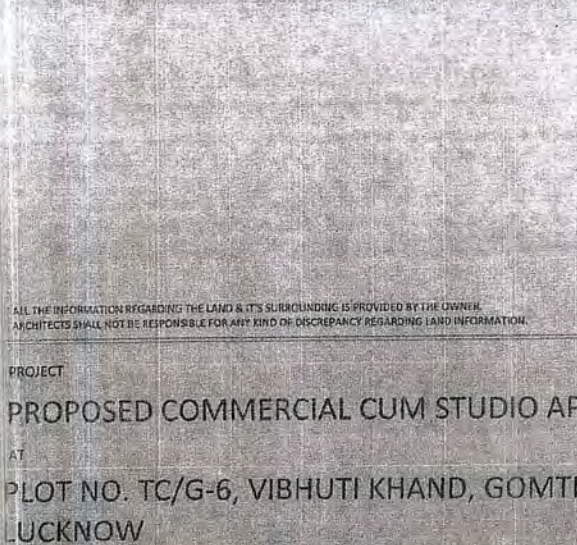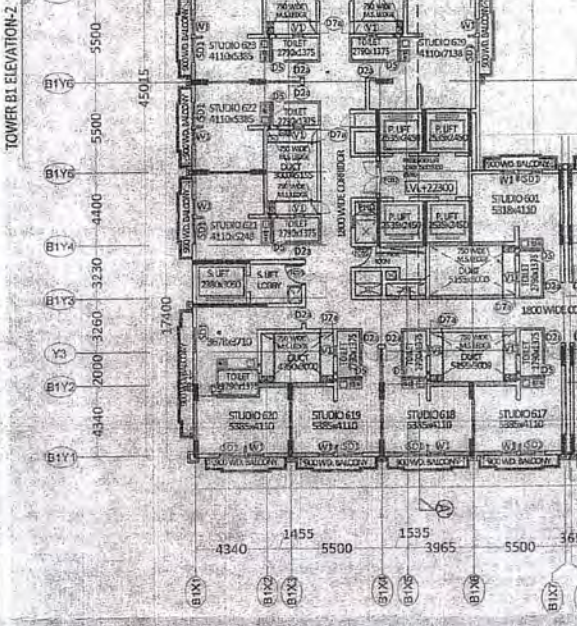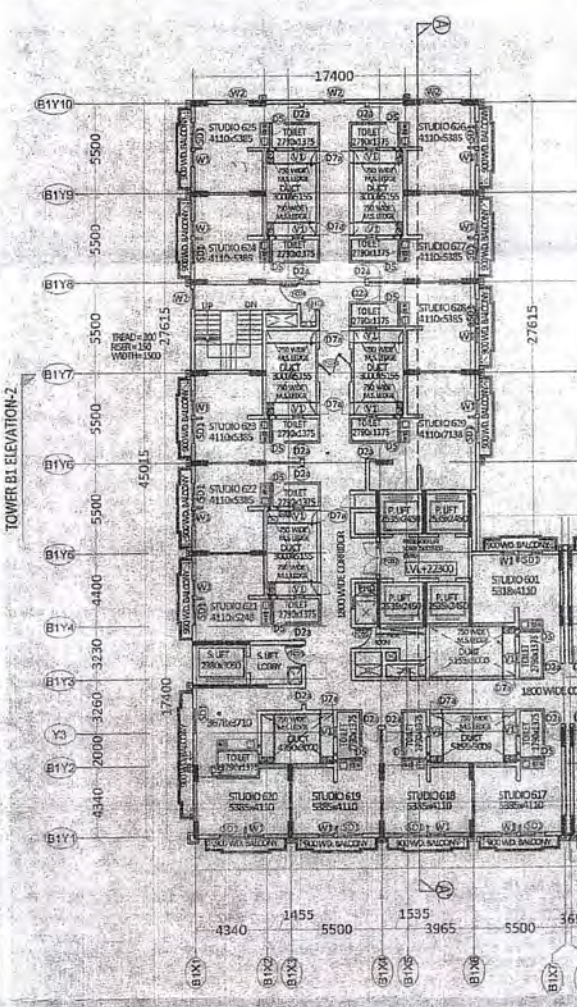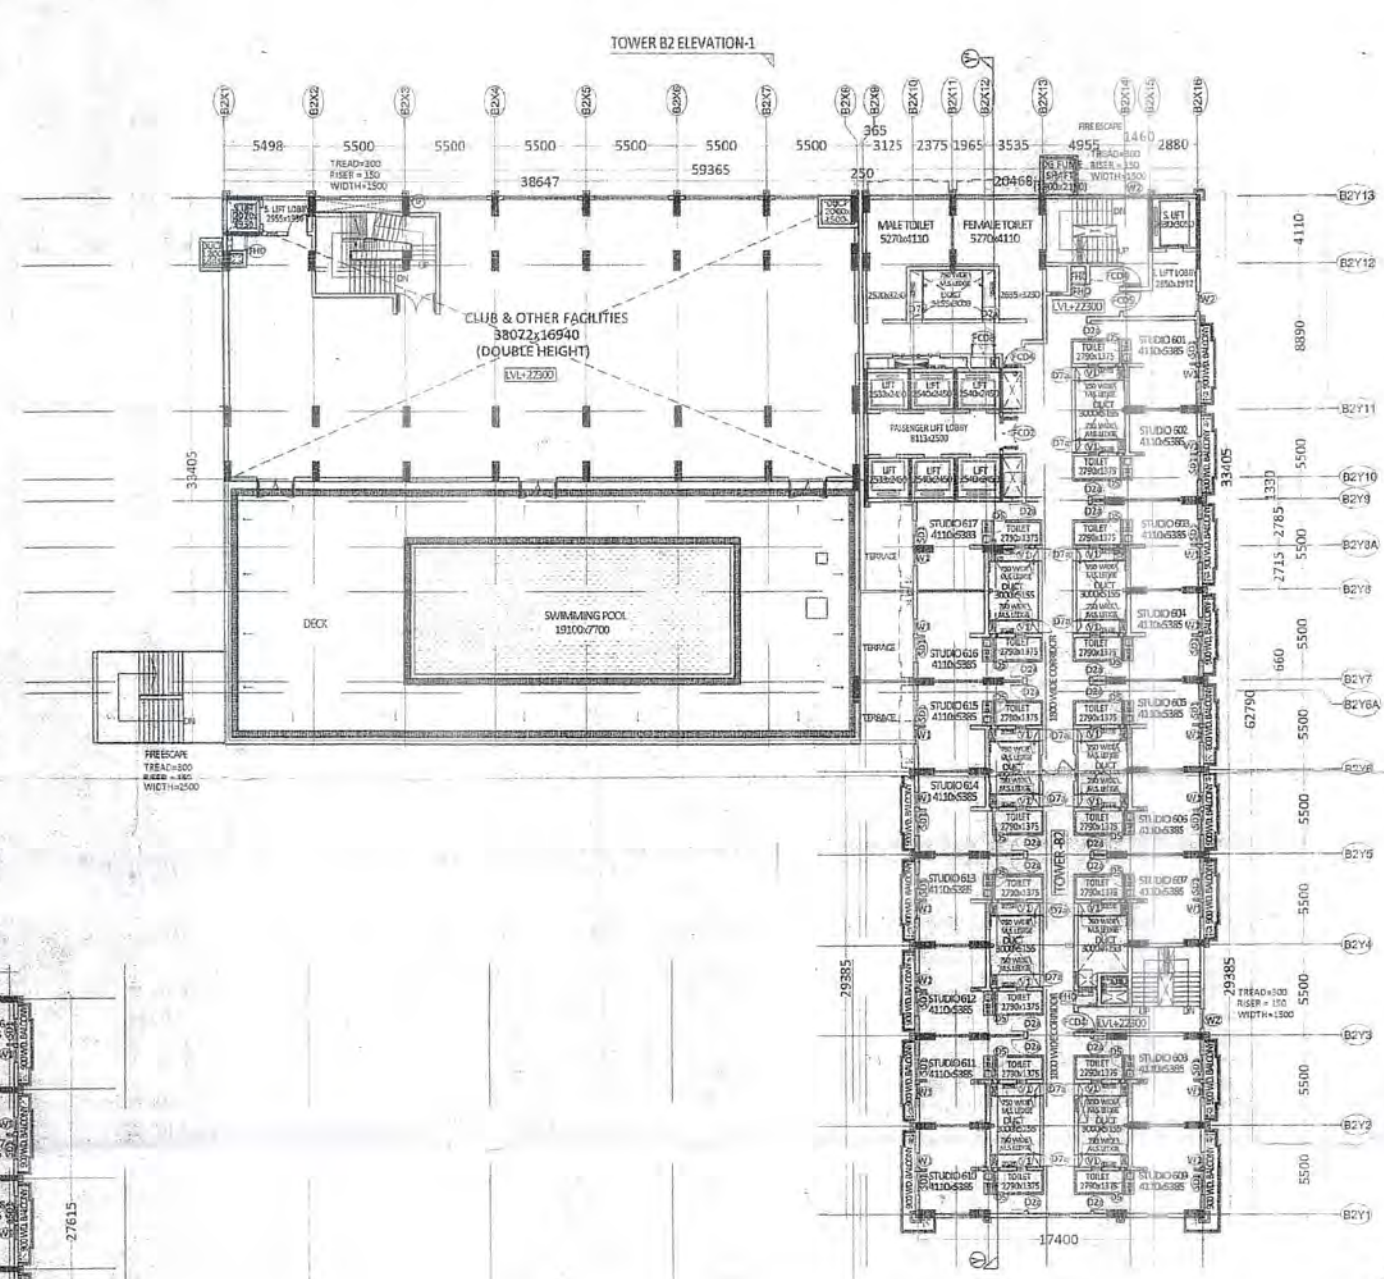

ALL THE INFORMATION REGARDING THE LAND & ITS SURROUNDING IS PROVIDED BY THE OWNER.
ARCHITECTS SHALL NOT BE RESPONSIBLE FOR ANY KIND OF DISCREPANCY REGARDING LAND INFORMATION.

PROJECT
PROPOSED COMMERCIAL CUM STUDIO APARTMENT
AT
PLOT NO. TC/G-6, VIBHUTI KHAND, GOMTI NAGAR,
LUCKNOW

REVISED SUBMISSION DRAWING

DOOR WINDOW SCHEDULE							
SR.NO.	ITEM	LENGTH	HEIGHT	SR.NO.	ITEM	LENGTH	HEIGHT
1	FD1	1.00	2.00	15	W1	750	2125
2	FD2	1.00	2.00	16	W2	750	2125
3	FD3	1.00	2.00	17	W3	750	2125
4	FD4	1.00	2.00	18	W4	750	2125
5	FD5	1.00	2.00	19	W5	750	2125
6	FD6	1.00	2.00	20	W6	750	2125
7	FD7	1.00	2.00	21	W7	750	2125
8	FD8	1.00	2.00	22	W8	750	2125
9	FD9	1.00	2.00	23	W9	750	2125
10	FD10	1.00	2.00	24	W10	750	2125
11	FD11	1.00	2.00	25	W11	750	2125
12	FD12	1.00	2.00	26	W12	750	2125
13	FD13	1.00	2.00	27	W13	750	2125
14	FD14	1.00	2.00	28	W14	750	2125


SCALE	DATE	DRG. NO.
1:200	JAN. 2015	7/15
DRAWING TITLE		
SIXTH FLOOR PLAN & SEVENTH FLOOR PLAN		
NORTH	DRAWN BY	DATE
	AJANKISHORE	

ARCHITECTS & ENGINEERS
VASTUJIPI
5/32, ANAND NAGAR, GOMTI NAGAR,
LUCKNOW
PH: 0522-2414141, 2414142
WWW.VASTUJIPI.COM


SHEET No. 8/15

प्रोपोजेड - सीट नं-1/15 पर अंकित
प्रतिको का पक्कन मसला होना

आम पत्राचार के माध्यम से नगर विकास और
नगर निगम को 15/12/2016 को 15 के माध्यम से
नगर निगम को 15/12/2016 को 15 के माध्यम से
नगर निगम को 15/12/2016 को 15 के माध्यम से

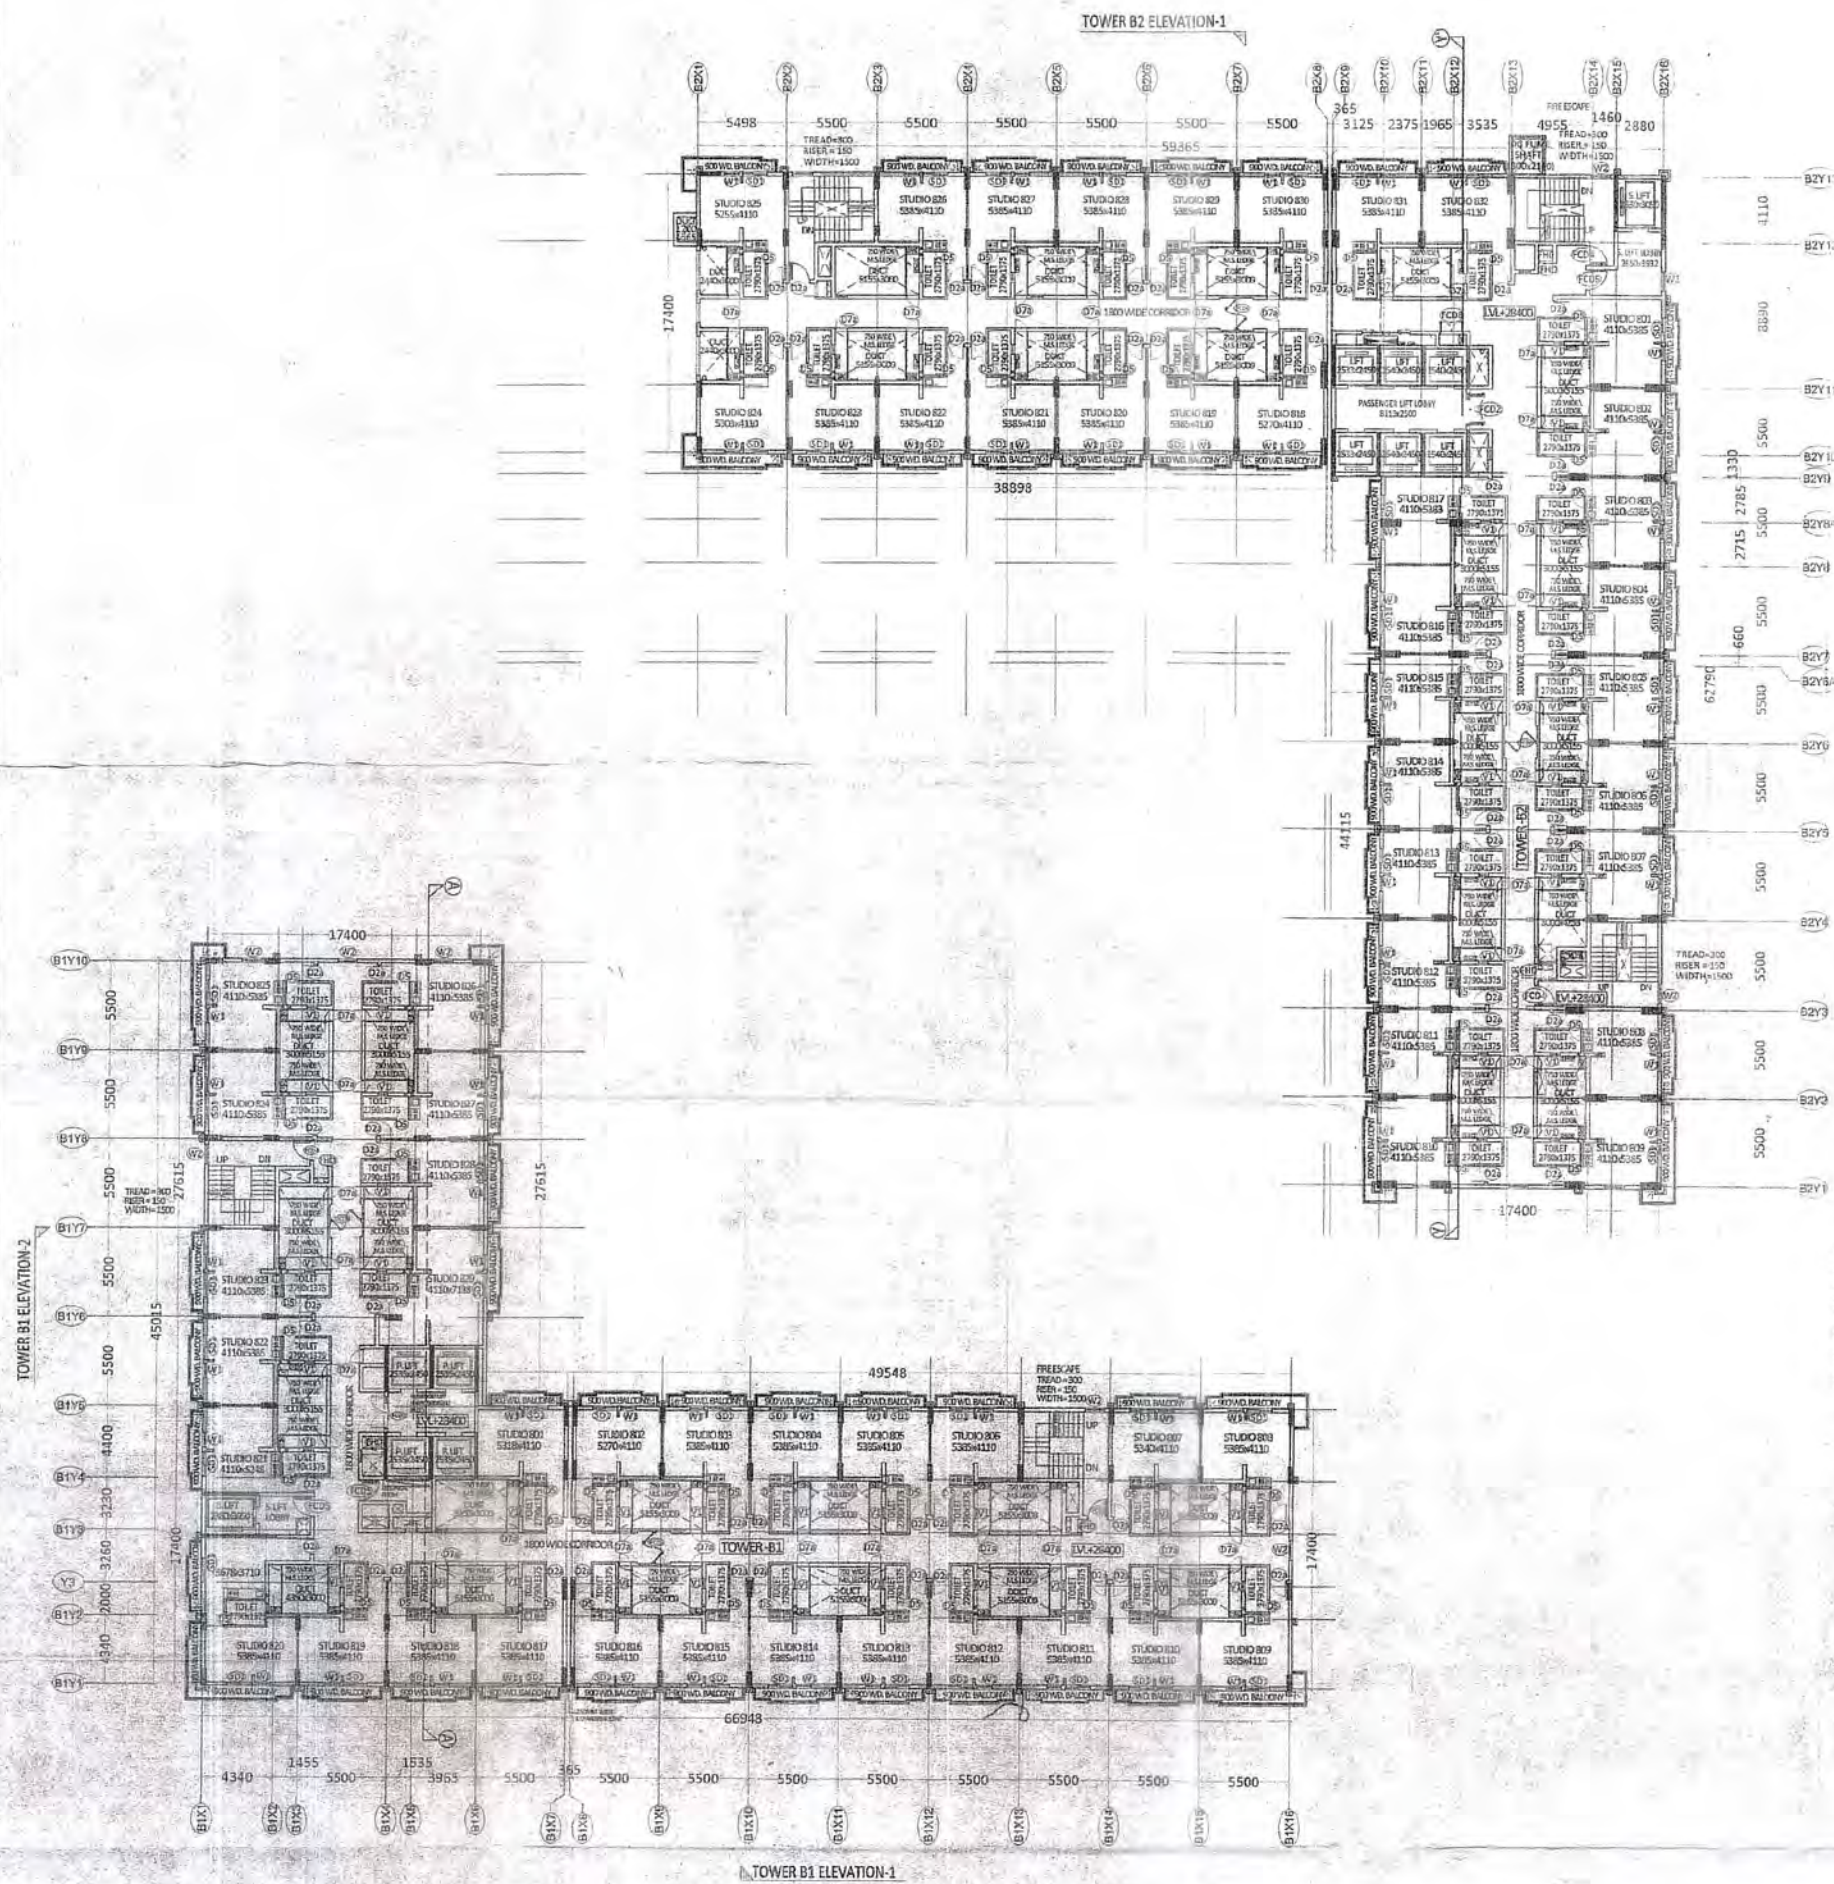

EIGHTH FLOOR PLAN

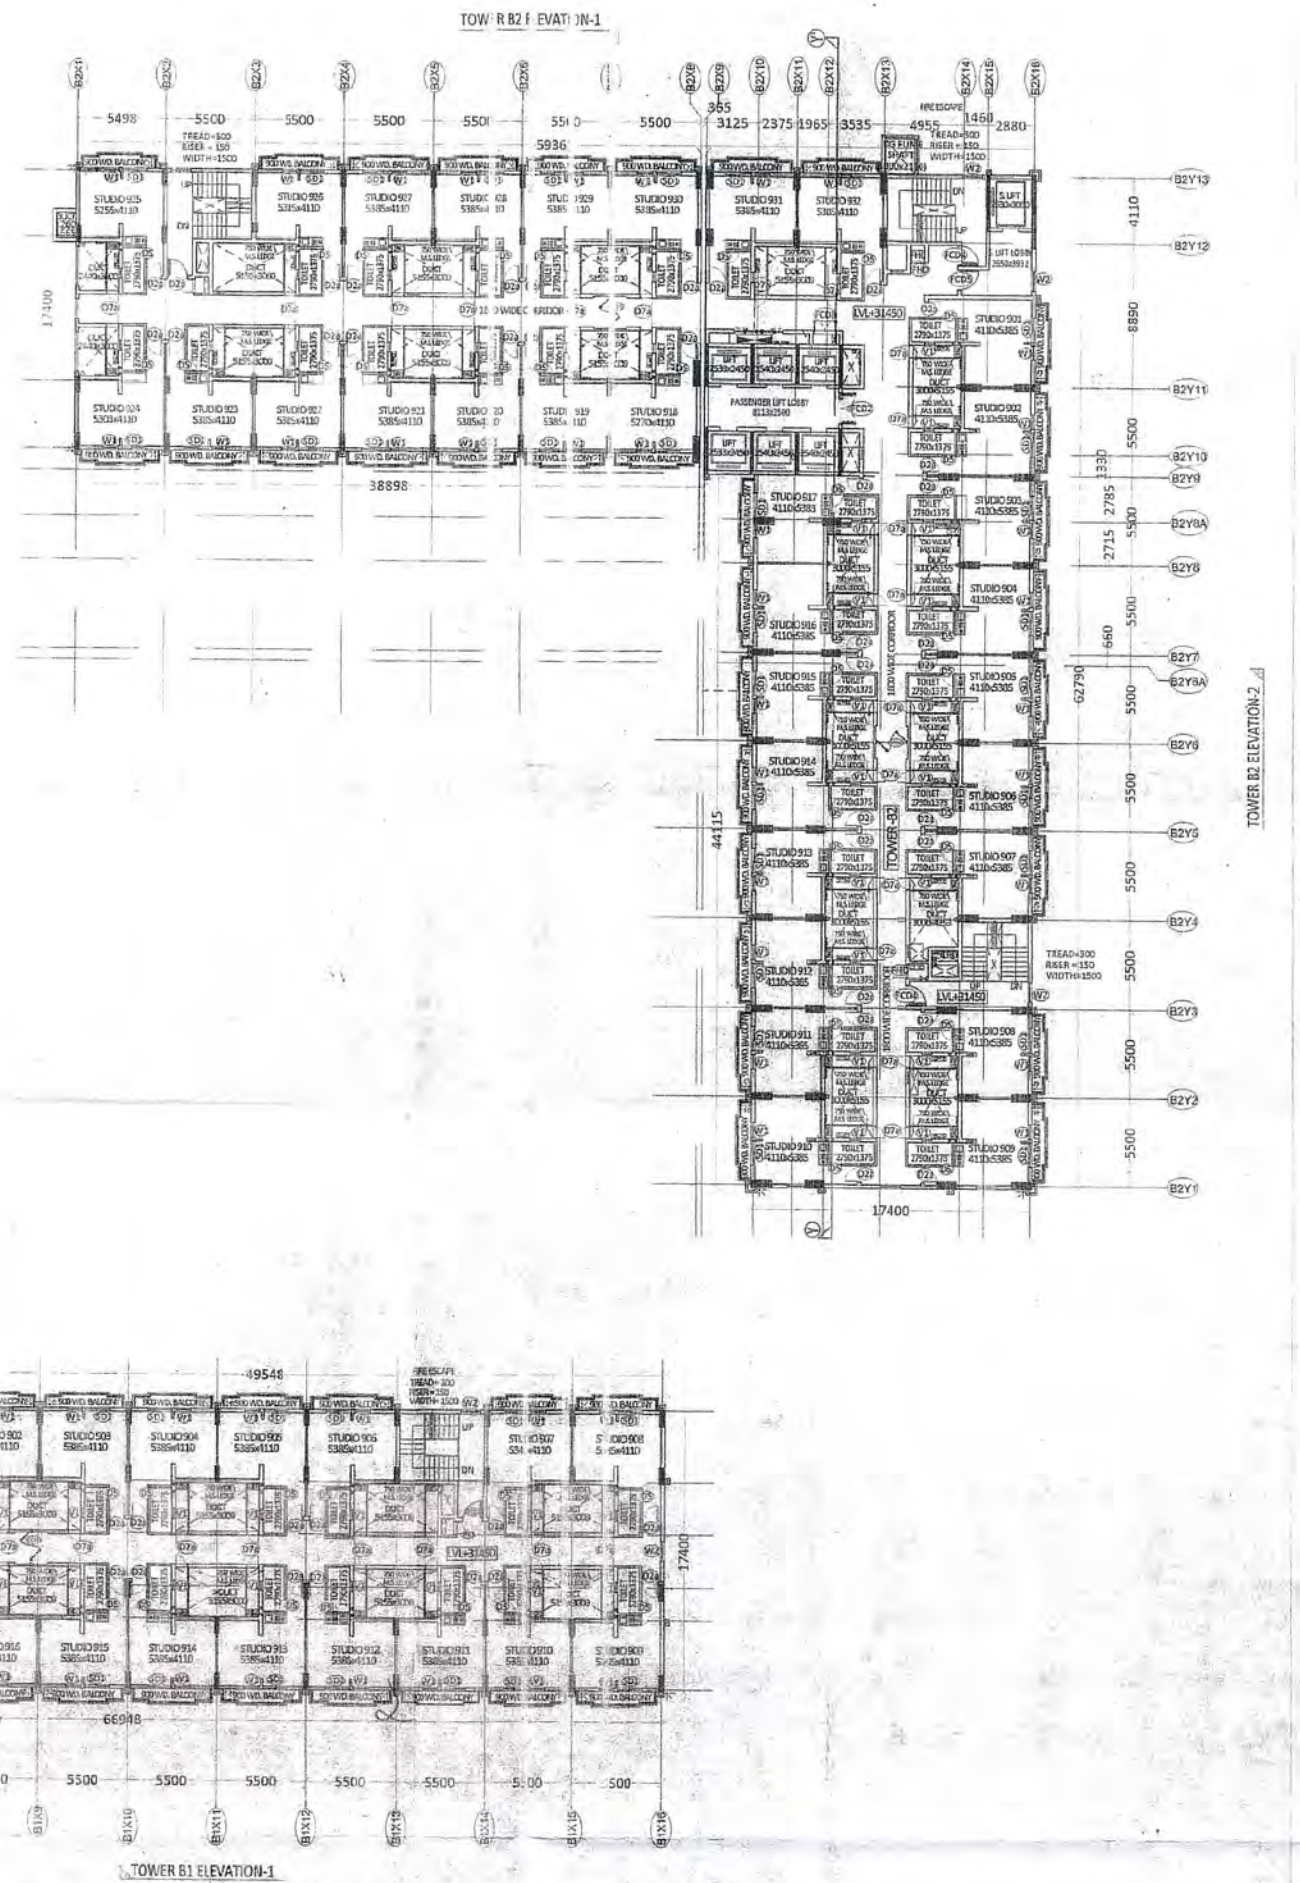

NINTH FLOOR PLAN

ALL THE INFORMATION REGARDING THE LAND & ITS SUBSISTING IS PROVIDED BY THE OWNER.
ARCHITECTS SHALL NOT BE RESPONSIBLE FOR ANY KIND OF DISCREPANCY REGARDING LAND INFORMATION.

PROJECT
PROPOSED COMMERCIAL CUM STUDIO APARTMENT
AT
PLOT NO. TC/G-6, VIBHUTI KHAND, GOMTI NAGAR,
LUCKNOW

REVISED SUBMISSION DRAWING

DOOR WINDOW SCHEDULE

SR. NO.	ITEM	LENGTH	HEIGHT	SRL	SR. NO.	ITEM	LENGTH	HEIGHT	SRL
1	FC-1	2400	2100	15	15	DT	250	1125	75
2	FC-2	2000	2400	17	16	DTA	250	1125	75
3	FC-3	1500	2100	17	17	DT	250	1125	75
4	FC-4	1500	2100	18	18	W1	500	1125	75
5	FC-5	1500	2100	19	19	W2	1200	1125	75
6	FC-6	1930	2100	20	20	W2A	1200	1125	75
7	DT	250	1125	21	21	V1	600	1000	1400
8	DT	250	1125	22	22	V2	600	1000	1400
9	DT	250	1125	23	23	V3	600	1000	1400
10	DT	250	1125	24	24	V4	600	1000	1400
11	DT	250	1125	25	25	V5	600	1000	1400
12	DT	250	1125	26	26	V6	600	1000	1400
13	DT	250	1125	27	27	V7	600	1000	1400
14	DT	250	1125	28	28	V8	600	1000	1400

SCALE
1:100
DATE
JAN-2016
DRG. NO.
8/15


PROJECT TITLE
EIGHTH FLOOR PLAN &
NINTH FLOOR PLAN

DRAWN BY
AJAI KISHORE

ARCHITECT'S SIGNATURE
PUNIT SRIVASTAV
VASTULPI
ARCHITECTS & INTERIOR DESIGNERS
VASTU SHASTRA CONSULTANTS
5/17, VIKRAM SHAKTI, GOMTI NAGAR
LUCKNOW
PH. NO. 9415411511, 9935590999
email - vastulpi@gmail.com
website - www.vastulpi.com

SHEET No. 9/15

प्रमाणित की गई 1/15 के अंकित
प्रमाणित की गई प्लान का प्रमाण


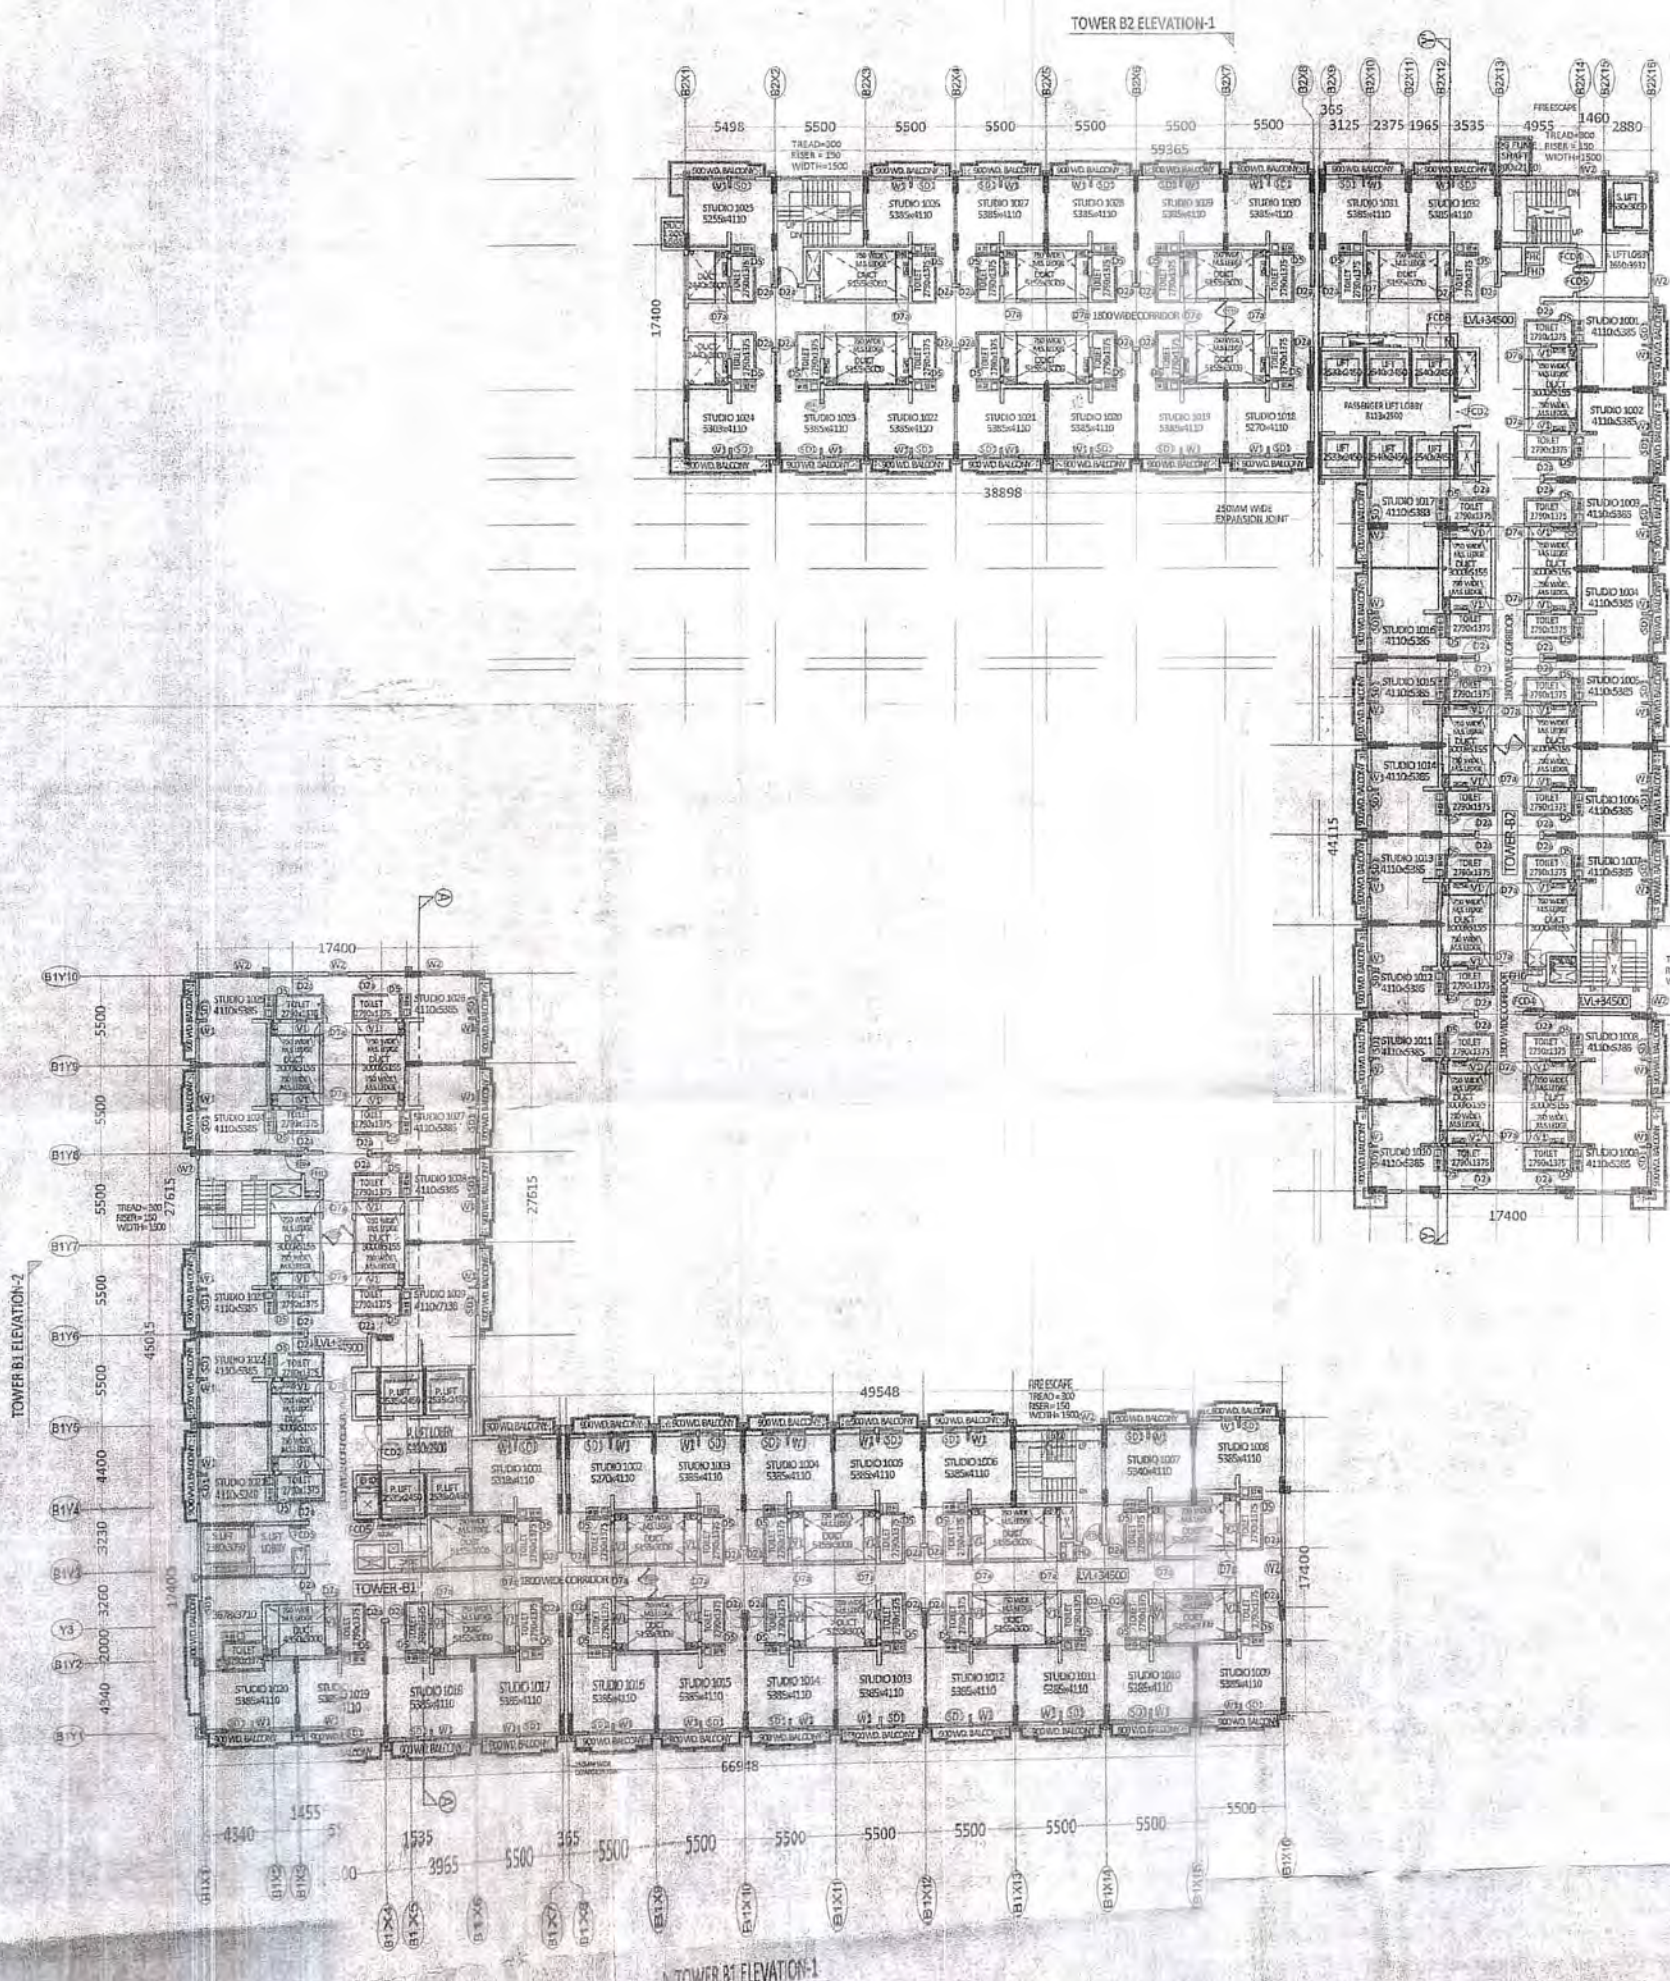


प्लान प्रमाणित करने वाले नगर प्रशासन की
विचारणा दिनांक 19/01/2016 को प्लान 15 के अनुसार
प्लान प्रमाणित करने वाले नगर प्रशासन की
विचारणा दिनांक 19/01/2016 को प्लान 15 के अनुसार
प्लान प्रमाणित करने वाले नगर प्रशासन की
विचारणा दिनांक 19/01/2016 को प्लान 15 के अनुसार



TOWER B2 ELEVATION-2

TOWER B1 ELEVATION-2

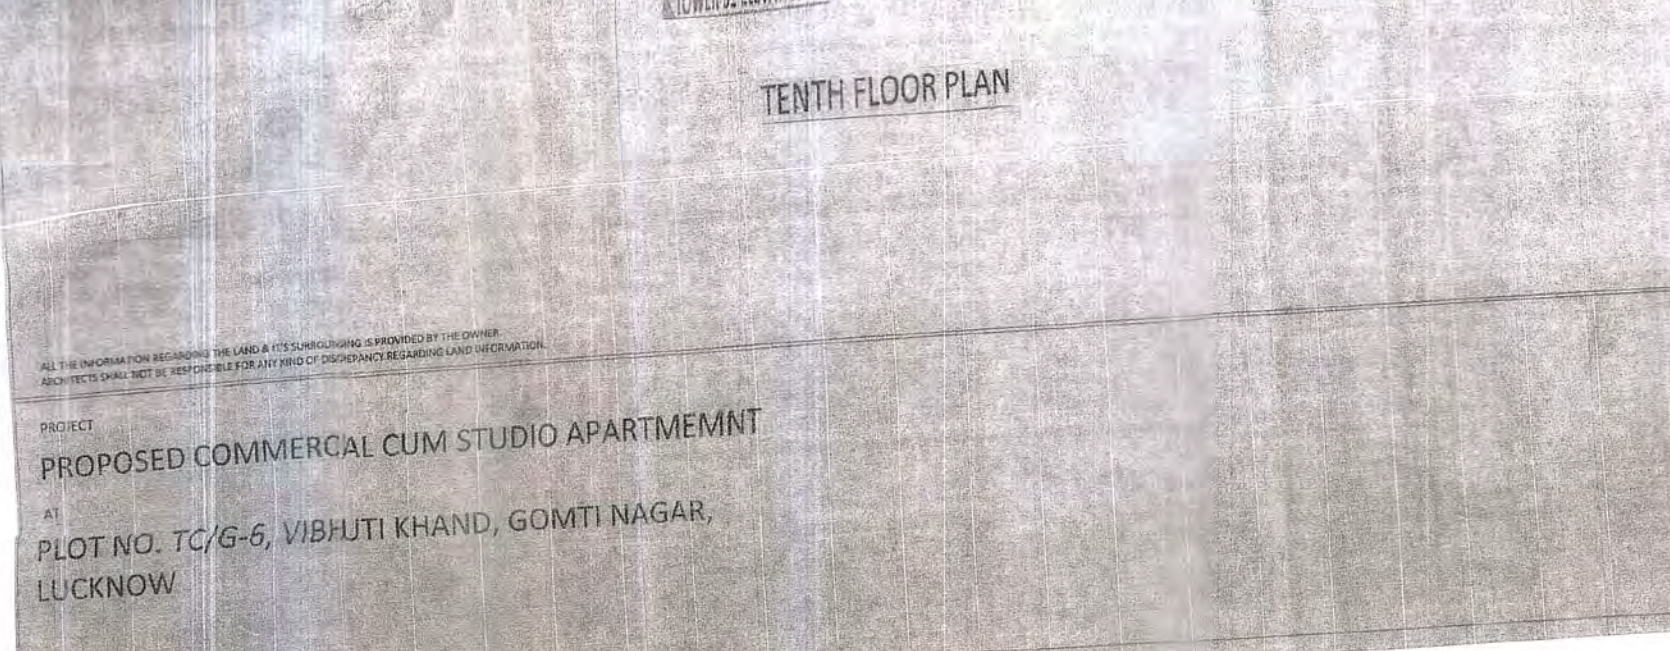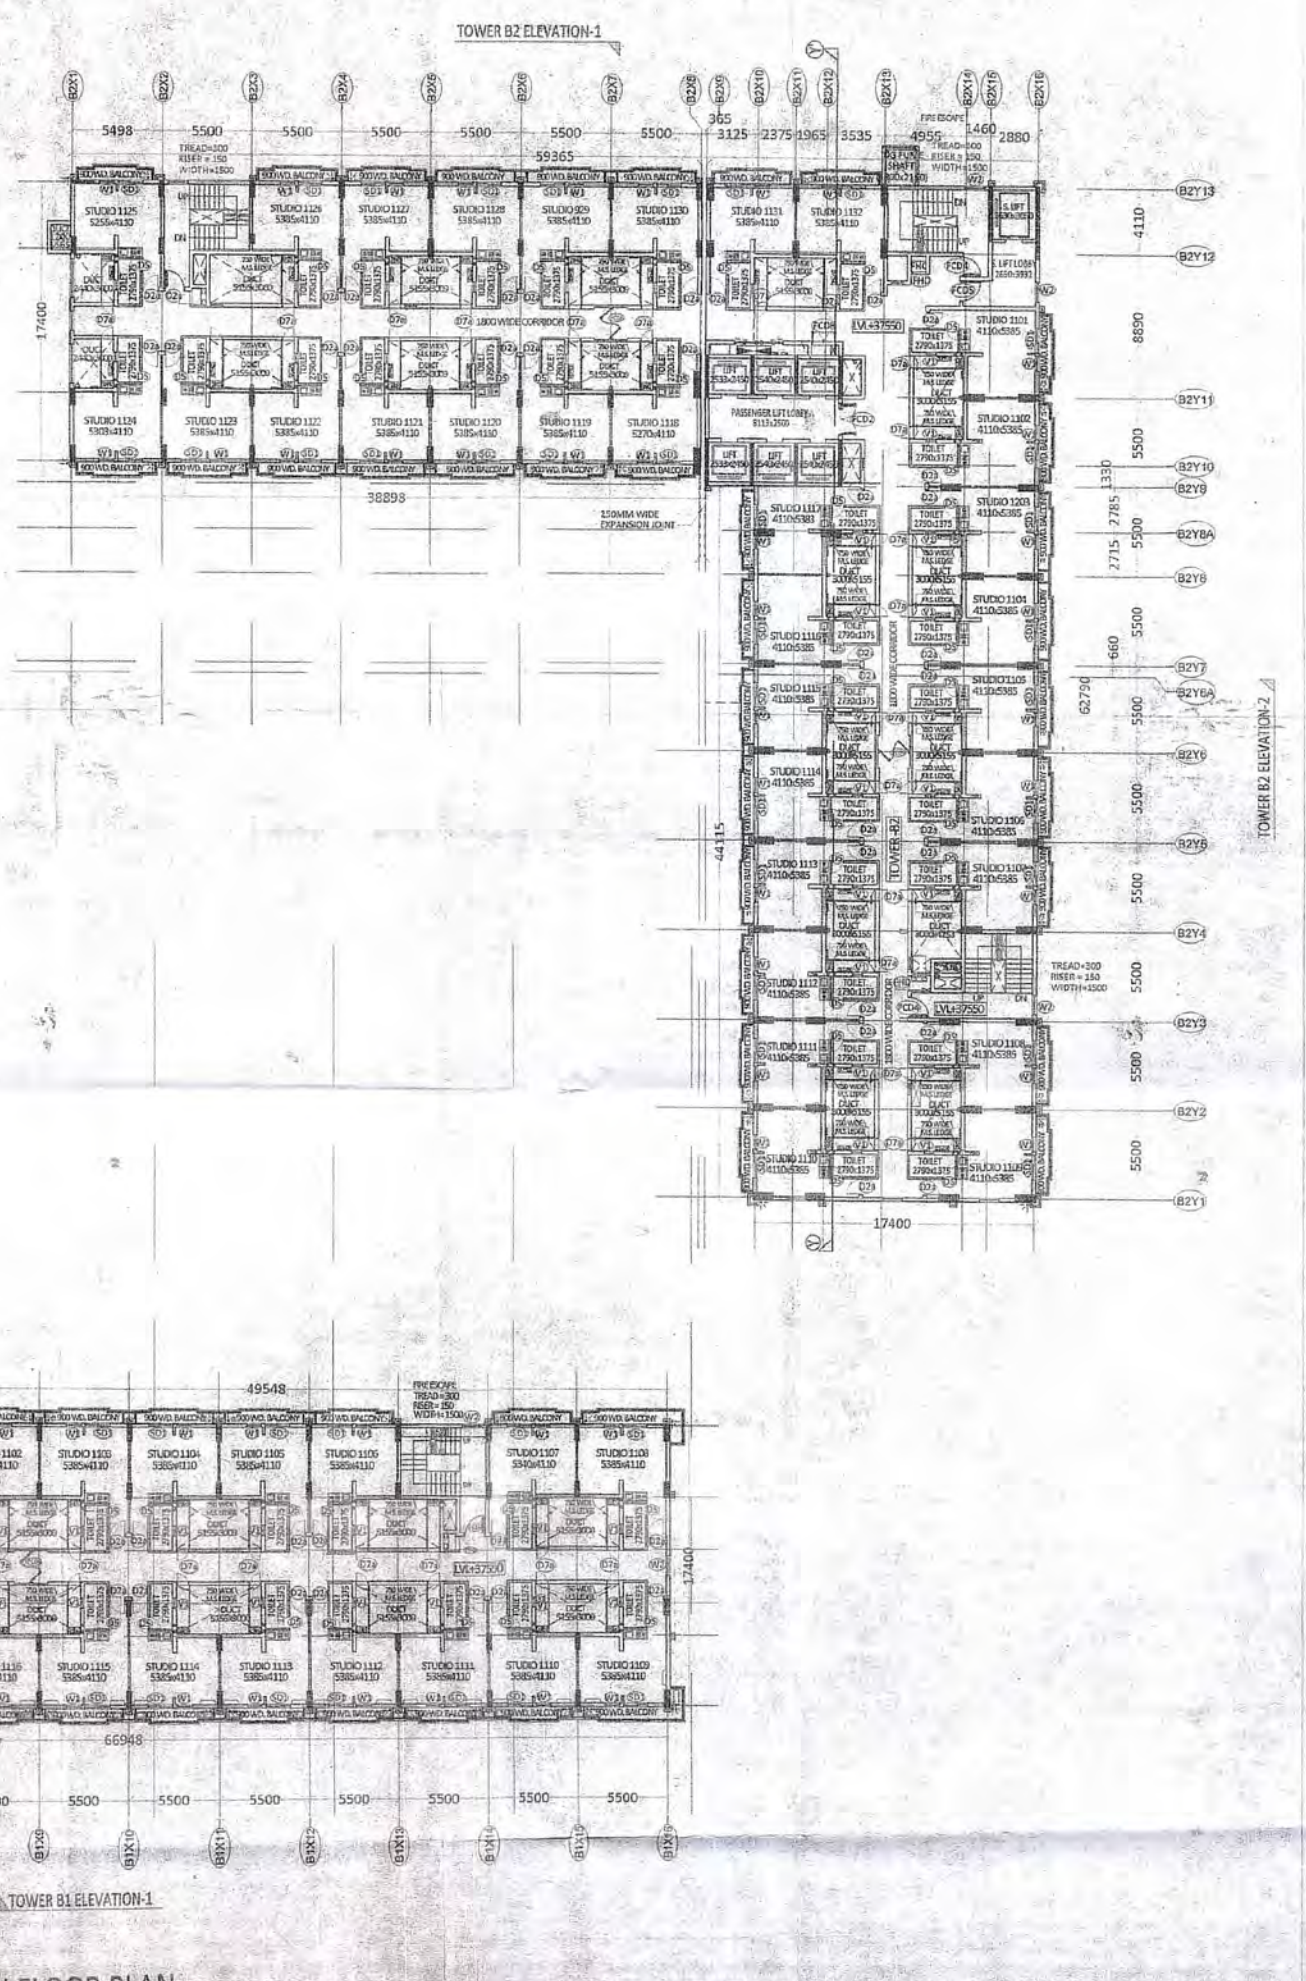

ELEVENTH FLOOR PLAN

TENTH FLOOR PLAN

ALL THE INFORMATION REGARDING THE LAND & ITS SURROUNDING IS PROVIDED BY THE OWNER.
ARCHITECTS SHALL NOT BE RESPONSIBLE FOR ANY KIND OF DISCREPANCY REGARDING LAND INFORMATION.

PROJECT
PROPOSED COMMERCIAL CUM STUDIO APARTMENT
AT
PLOT NO. TC/G-6, VIBHUTI KHAND, GOMTI NAGAR,
LUCKNOW

REVISED SUBMISSION DRAWING

DOOR WINDOW SCHEDULE									
SR.NO.	ITEM	LENGTH	HEIGHT	SILL	DR.HGT.	ITEM	LENGTH	HEIGHT	SILL
1	DCD1	2400	2100	15	D7	750	1125	975	
2	PCD2	2400	2100	15	D8	750	1125	975	
3	PCD3	2400	2100	15	D9	750	1125	975	
4	PCD4	1500	2100	15	D10	750	1125	975	
5	PCD5	1500	2100	15	D11	750	1125	975	
6	PCD6	1500	2100	15	D12	750	1125	975	
7	SD1	1500	2100	15	D13	750	1125	975	
8	SD2	1500	2100	15	D14	750	1125	975	
9	D1	1200	2100	15	D15	750	1125	975	
10	D2	1200	2100	15	D16	750	1125	975	
11	D3	1200	2100	15	D17	750	1125	975	
12	D4	1200	2100	15	D18	750	1125	975	
13	D5	1200	2100	15	D19	750	1125	975	
14	D6	1200	2100	15	D20	750	1125	975	


SCALE
1:200
DATE
JAN-2016
DRG. NO.
9/15
DRAWING TITLE
TENTH FLOOR PLAN &
ELEVENTH FLOOR PLAN
NORTH
DRAWN BY
AJAI KISHORE

ARCHITECT'S SIGNATURE
PUNIT SRIVASTAV
VASTULIPI
ARCHITECTS & INTERIOR DESIGNERS
VASTU SHASTRA CONSULTANTS
5/122, VIKRAM KHAND, GOMTI NAGAR,
LUCKNOW
PH. NO. 9622418151, 9633550999
Email: vastuli@vastuli.com
Website: www.vastuli.com

SHEET NO. 10/15


प्रस्तावित - एरर नं- 11/5 पर त्रुटि
प्रतिक्रिया का पालन करना होगा

आप मुझी को प्रतिक्रिया देकर त्रुटि को ठीक कर देंगे
विषय: 10/15 पर त्रुटि
दिनांक: 10/15/2016
आपका आभार

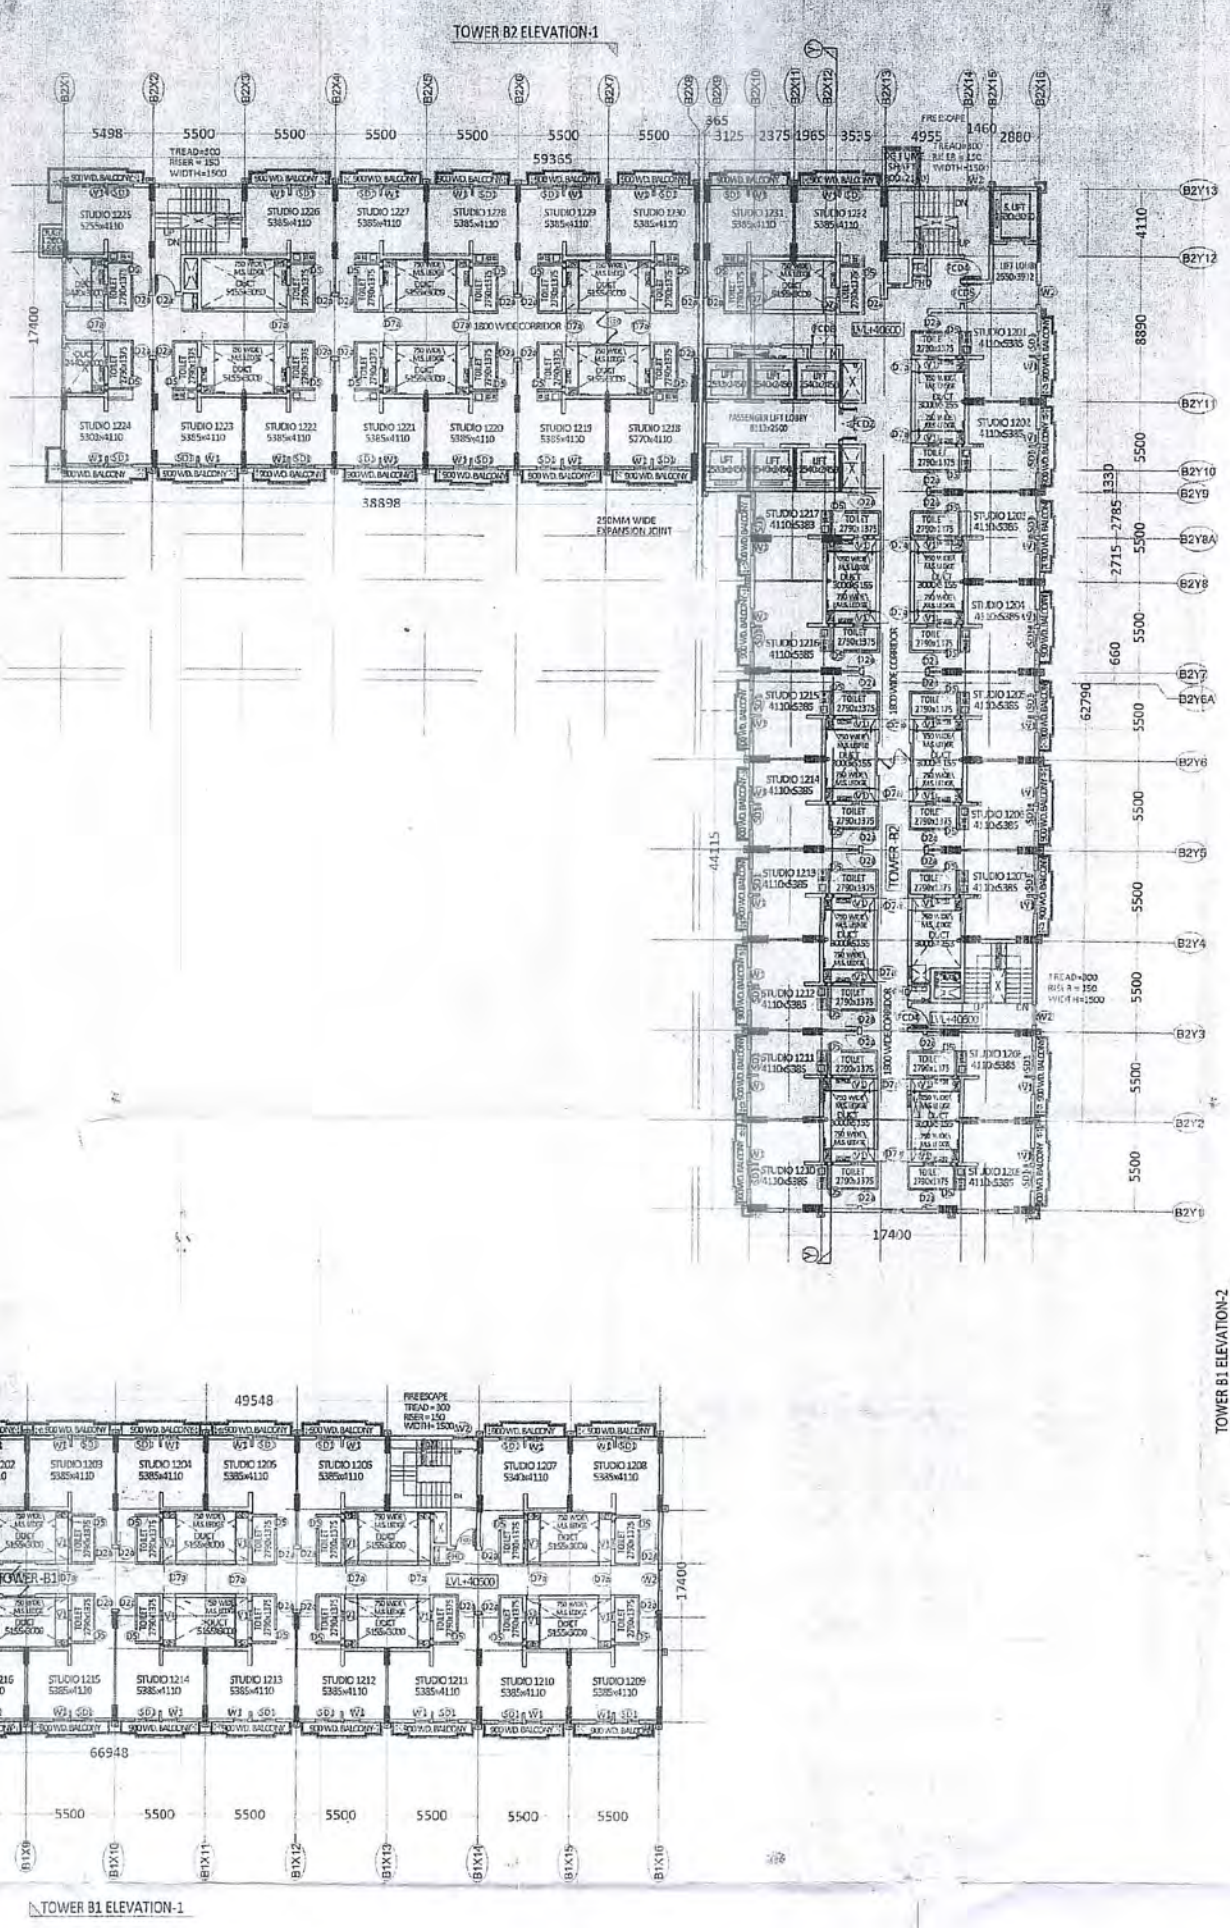

TWELVETH FLOOR PLAN

TOWER B1 ELEVATION-2

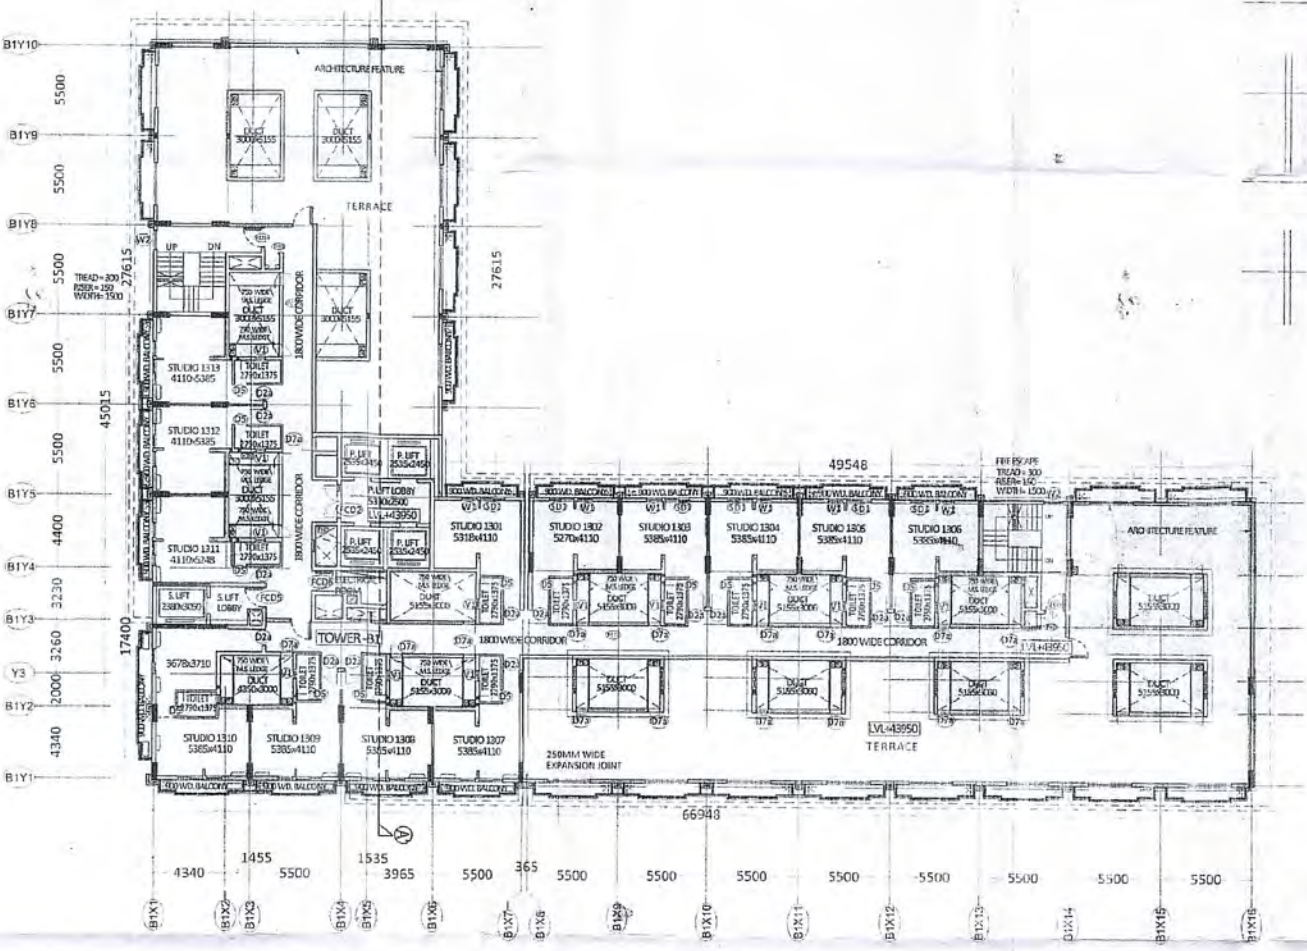

THIRTEENTH FLOOR PLAN

ALL THE INFORMATION REGARDING THE LAND & ITS SURROUNDINGS IS PROVIDED BY THE OWNER.
ARCHITECTS SHALL NOT BE RESPONSIBLE FOR ANY KIND OF DISCREPANCY REGARDING LAND INFORMATION.

PROJECT
PROPOSED COMMERCIAL CUM STUDIO APARTMENT
AT
PLOT NO. TC/G-6, VIBHUTI KHAND, GOMTI NAGAR,
LUCKNOW

REVISED SUBMISSION DRAWING

DOOR-WINDOW SCHEDULE											
SR.NO.	ITEM	LENGTH	HEIGHT	SILL	SR.NO.	ITEM	LENGTH	HEIGHT	SILL	SR.NO.	ITEM
1	FD01	2400	2100	---	15	D7	750	1125	975	16	D7A
2	FD02	2000	2400	---	17	D8	1500	2000	975	18	D8A
3	FD03	1500	2100	---	19	W1	900	2325	75	20	W2
4	FD04	1500	2100	---	21	V1	600	1000	1450	22	V2
5	FD05	1500	2100	---	23	D9	1000	2100	---	24	D9A
6	FD06	1930	2100	---	25	D10	1000	2100	---	26	D10A
7	D01	1500	2450	---	27	D11	1000	2100	---	28	D11A
8	D02	4620	3600	---	29	D12	750	2025	75	30	D12A
9	D03	1200	2100	---	31	D13	750	2100	---	32	D13A
10	D04	1000	2100	---	33	D14	850	1500	600	34	D14A

SCALE: 1:200

DATE: JAN. 2016

DRG. NO.: 10/15

DRAWING TITLE: TWELVETH FLOOR PLAN & THIRTEENTH FLOOR PLAN

NORTH

DRAWN BY: AJAJ KISHORE

PROJECT SIGNATURE: PUNIT SRIVASTAVA

ARCHITECT SIGNATURE: PUNIT SRIVASTAVA


ARCHITECTS & INTERIOR DESIGNERS: VASTULIPI CONSULTANTS

5/173, VIRAM KHAND, GOMTI NAGAR, LUCKNOW.

PH. NO.: 9415418151, 9935590899

email: vastuli@gmail.com

website: www.vastuli.com

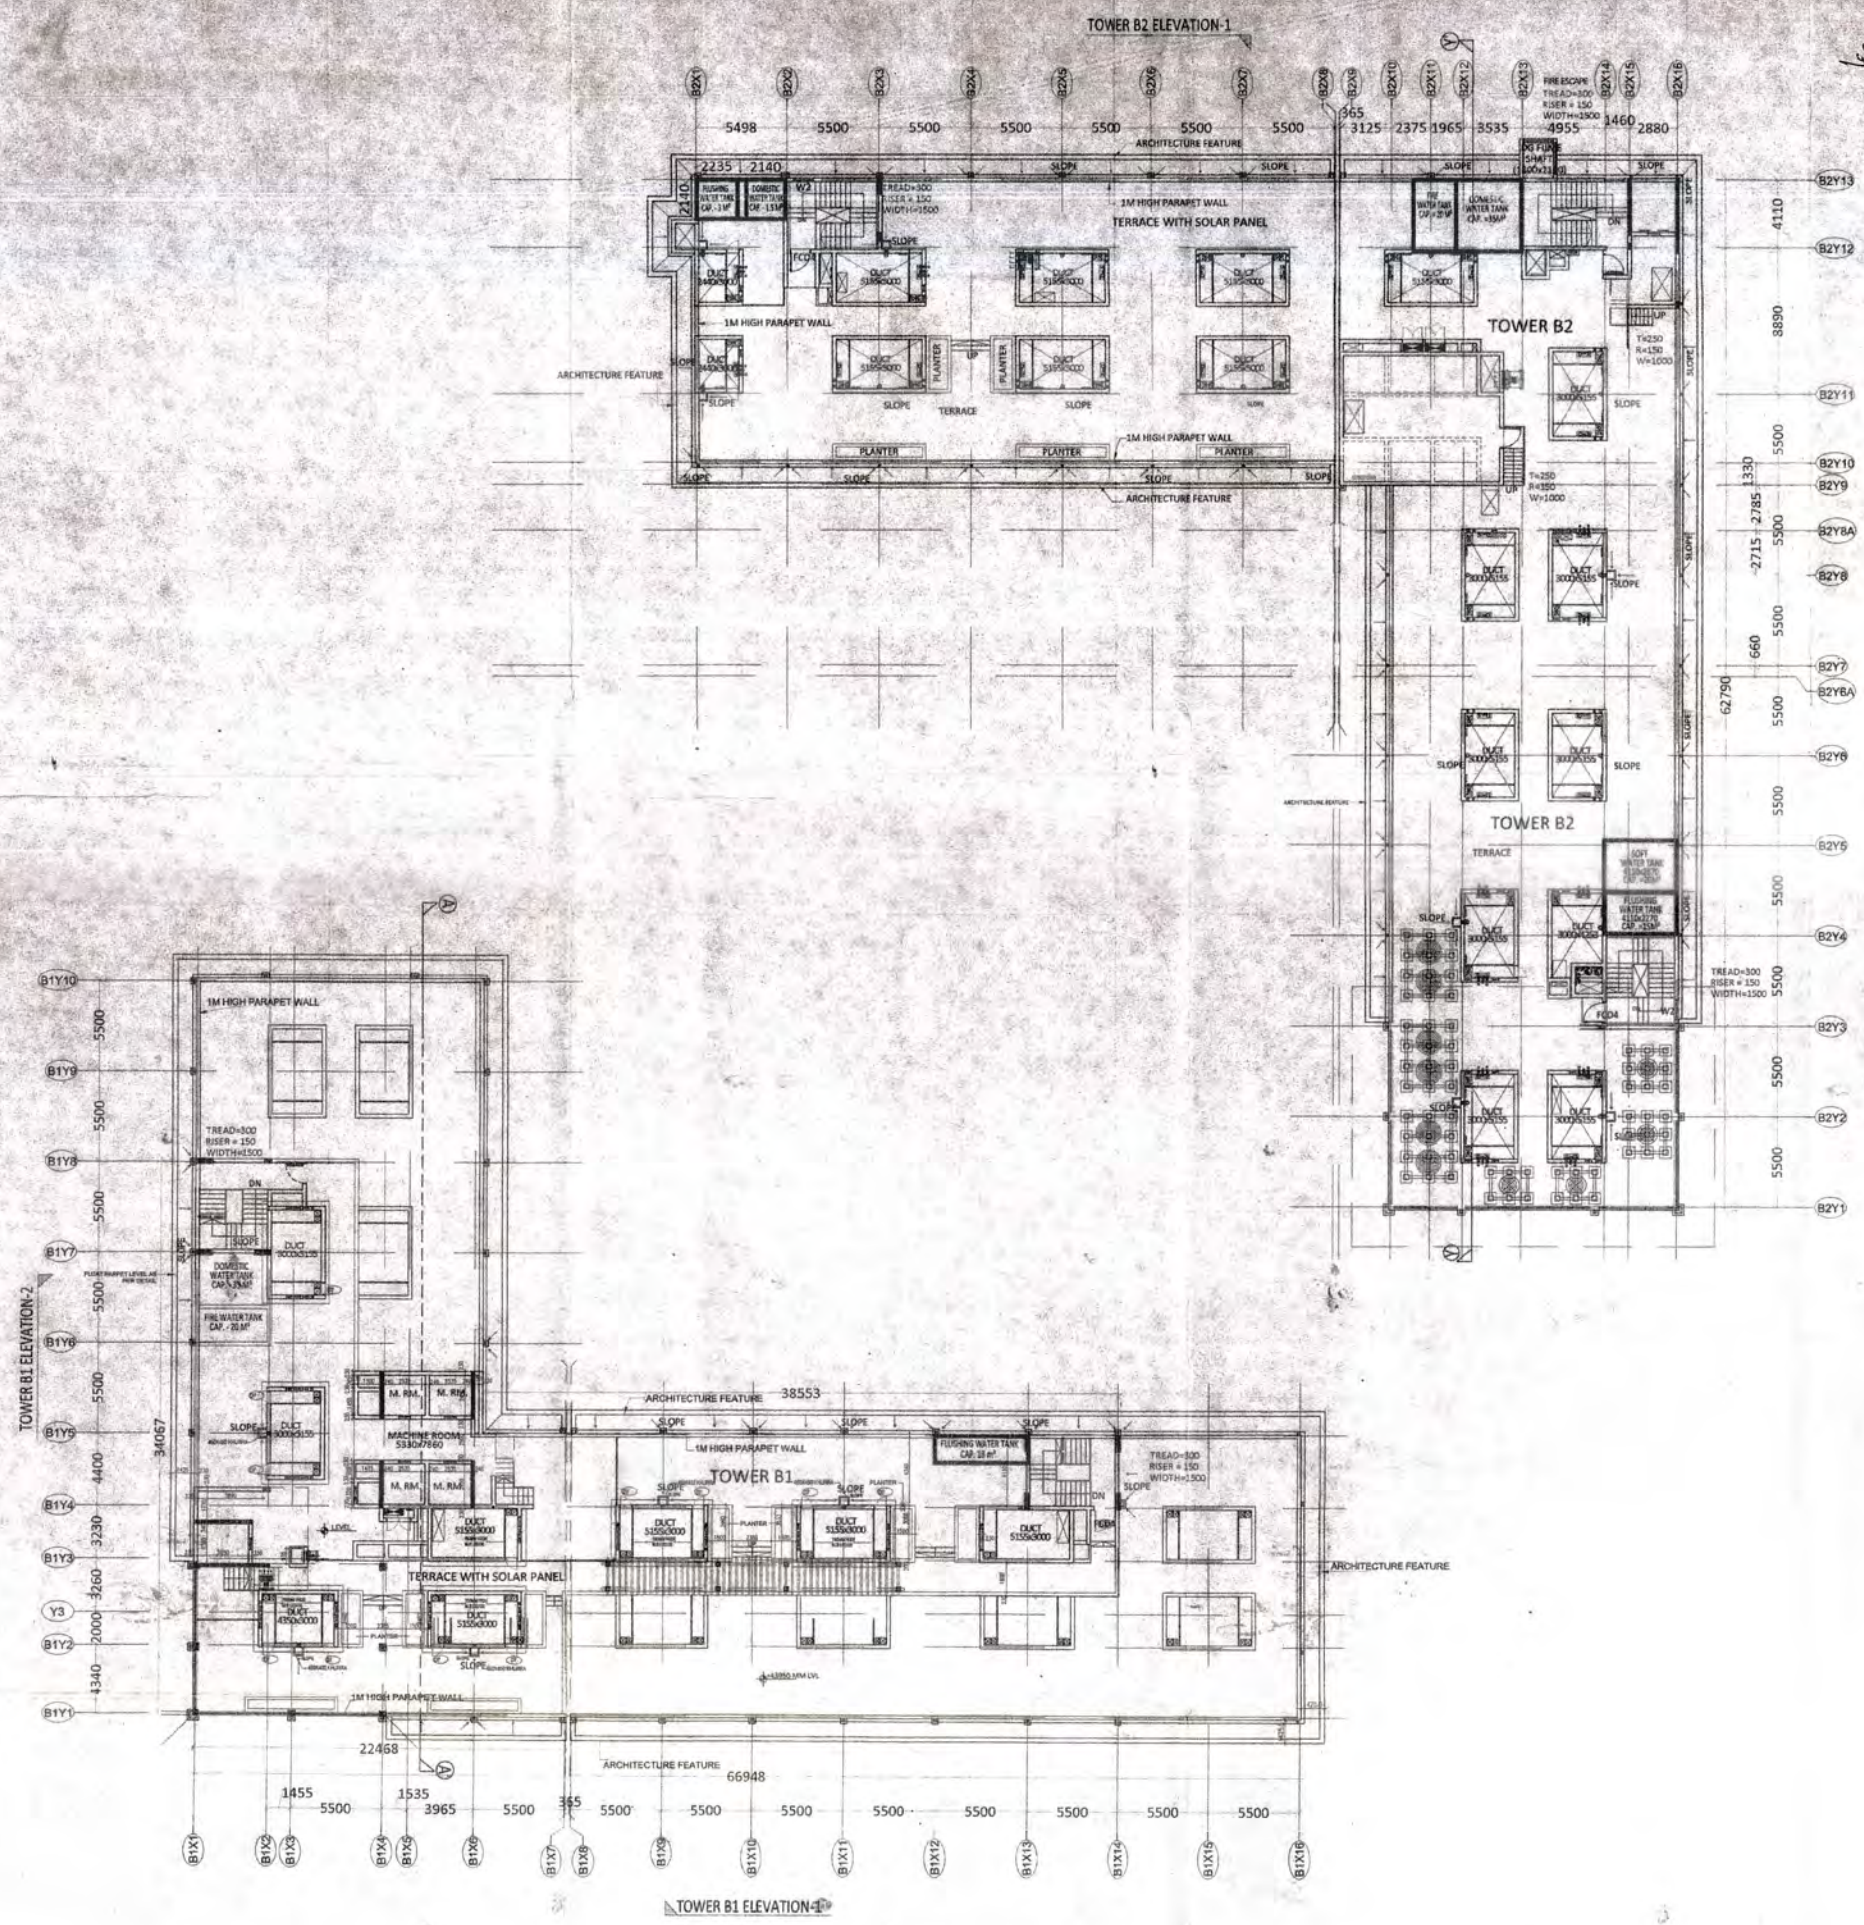



TERRACE FLOOR PLAN

शुद्धी नं० ११/१५


परिवर्तन करी नं० ११/१५ पर अंकित

परिवर्तन के वा परिवर्तन वारसा होजा

मन्ना मानवित उत्तर प्रदेश मगर योजना और
लिया अधिनियम 1973 की धारा 18 की अन्तर्गत
प्रतिष्ठा सहित स्वीकृत किया जाता है, कि
प्रारम्भिक भूमि विषयक स्वामित्व के
सिद्धि निर्मित वाद्य मशी है।

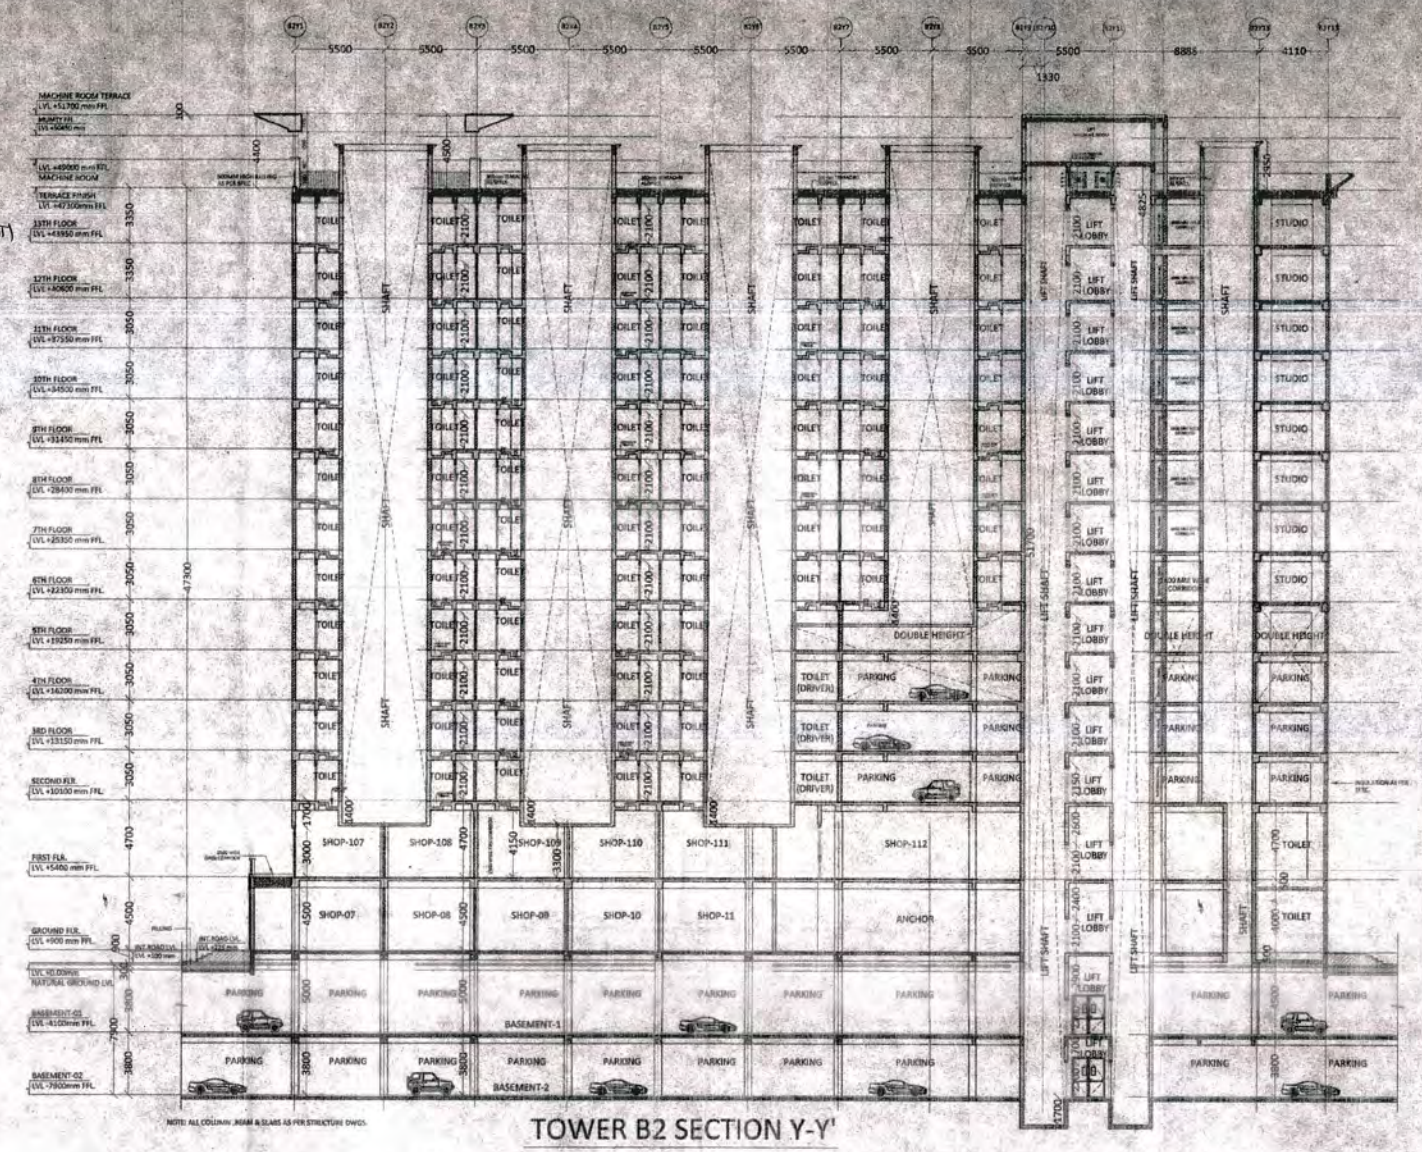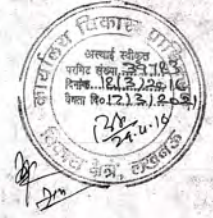

TOWER B2 SECTION Y-Y'

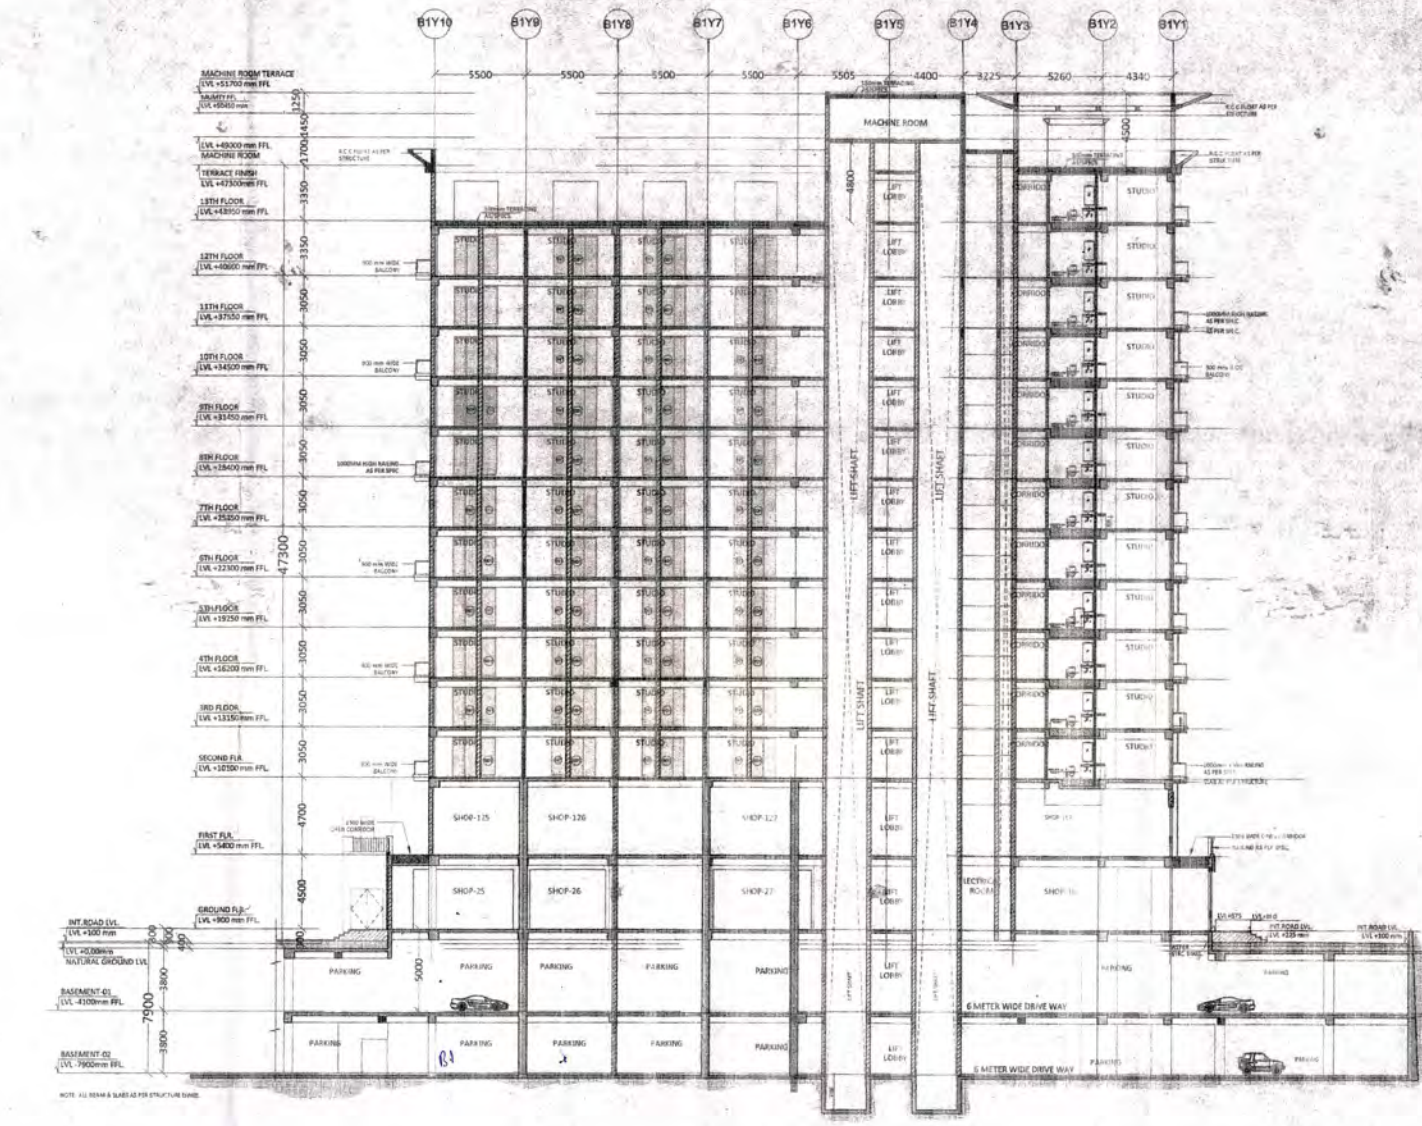

TOWER B1 SECTION A-A'

ALL THE INFORMATION REGARDING THE LAND & IT'S SURROUNDING IS PROVIDED BY THE OWNER.
ARCHITECTS SHALL NOT BE RESPONSIBLE FOR ANY KIND OF DISCREPANCY REGARDING LAND INFORMATION

PROJECT
PROPOSED COMMERCIAL CUM STUDIO APARTMENT
AT
PLOT NO. TC/G-6, VIBHUTI KHAND, GOMTI NAGAR,
LUCKNOW

REVISÉ SUBMISSION DRAWING

DOOR WINDOW SCHEDULE									
SR.NO.	ITEM	LENGTH	HEIGHT	SILL	SR.NO.	ITEM	LENGTH	HEIGHT	SILL
1	PCD1	2400	2100	*****	15	D7	750	1125	975
2	PCD2	2000	2400	*****	16	D7A	750	1125	975
3	PCD3	1500	2100	*****	17	DB	1500	2000	975
4	PCD4	1500	2100	*****	18	W1	900	2325	75
5	PCD5	1500	2100	*****	19	W2	1200	2325	75
6	PCD6	1030	2100	*****	20	W2A	1200	1700	2400
7	SD1	1500	2480	*****	21	V1	900	1000	1450
8	GD1	4620	3600	*****					
9	D1	1200	2100	*****					
10	D2	1000	2100	*****					
11	D2A	1000	2100	*****					
12	D3	750	2025	75					
13	D5	750	2100	*****					
14	B6	850	1500	600					

SCALE	DATE	DWG. NO.
1:200	JAN. -2016	11/15

DRAWING TITLE

TERRACE FLOOR PLAN & SECTIONS

NORTH	DRAWN BY
	AJAJ KISHORE

IN WITNESS WHEREOF,  Authorised Signatory Pages 50-51 Of P.O. UNIVERSITY P.O. OF UNIVERSITY	
 PUNIT SRIVASTAV	ARCHITECT SIGNATURE




PUNIT SRIVASTAV
VASTULIPI

ARCHITECTS & INTERIOR DESIGNERS
VASTU SHASTRA CONSULTANTS
 5/273, VIRAM KHAND, GOMTI NAGAR
 LUCKNOW
 PH. NO. - 94154118151, 9935506999
 email - vastulipi@gmail.com
 website - www.vastulipi.com


SHEET No. 12/15

प्रो. वि. नं. 1/15 पर तैयार
प्रो. वि. नं. 1/15 पर तैयार


भारत गणराज्य के तहत प्रो. वि. नं. 1/15 पर तैयार
प्रो. वि. नं. 1/15 पर तैयार

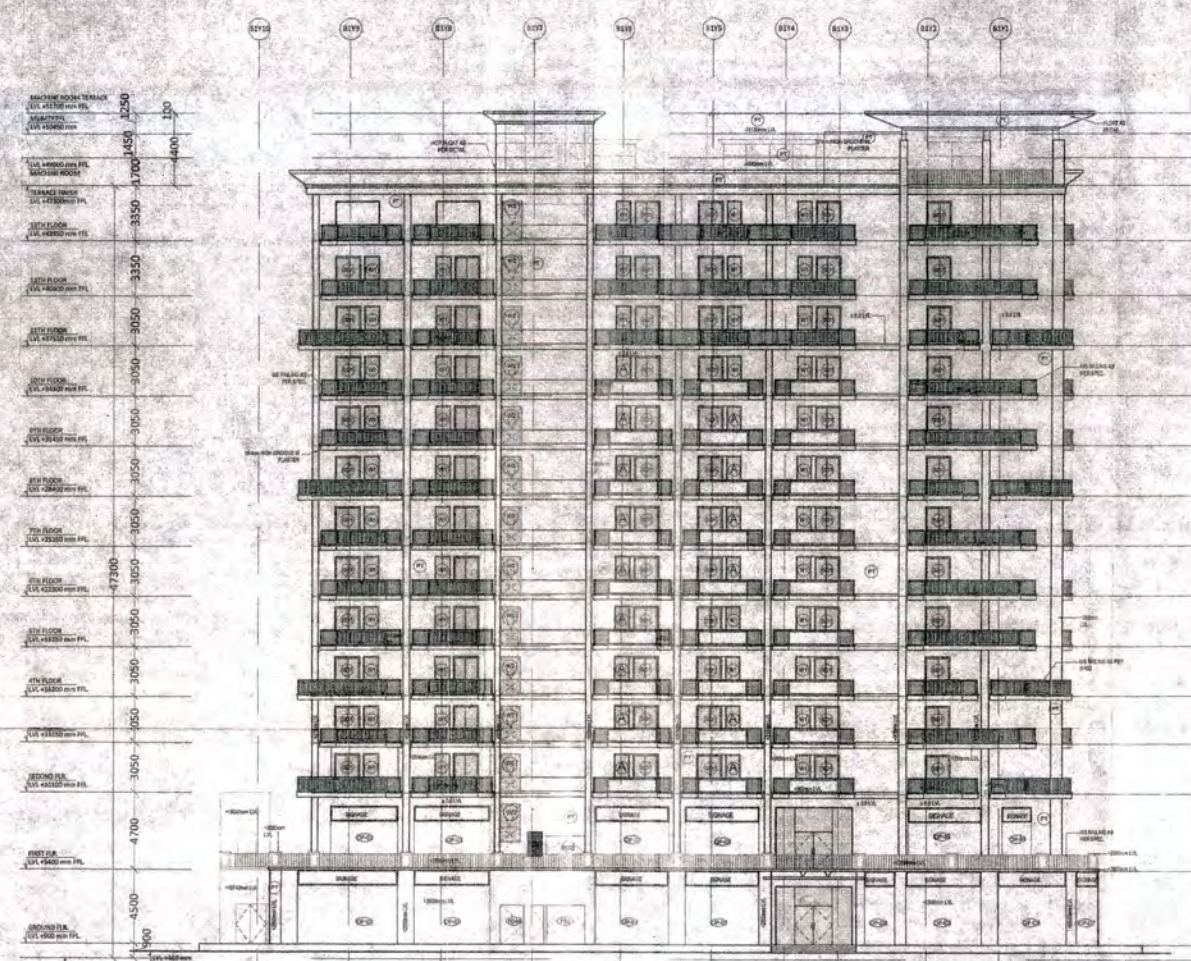


TOWER B1 ELEVATION-2

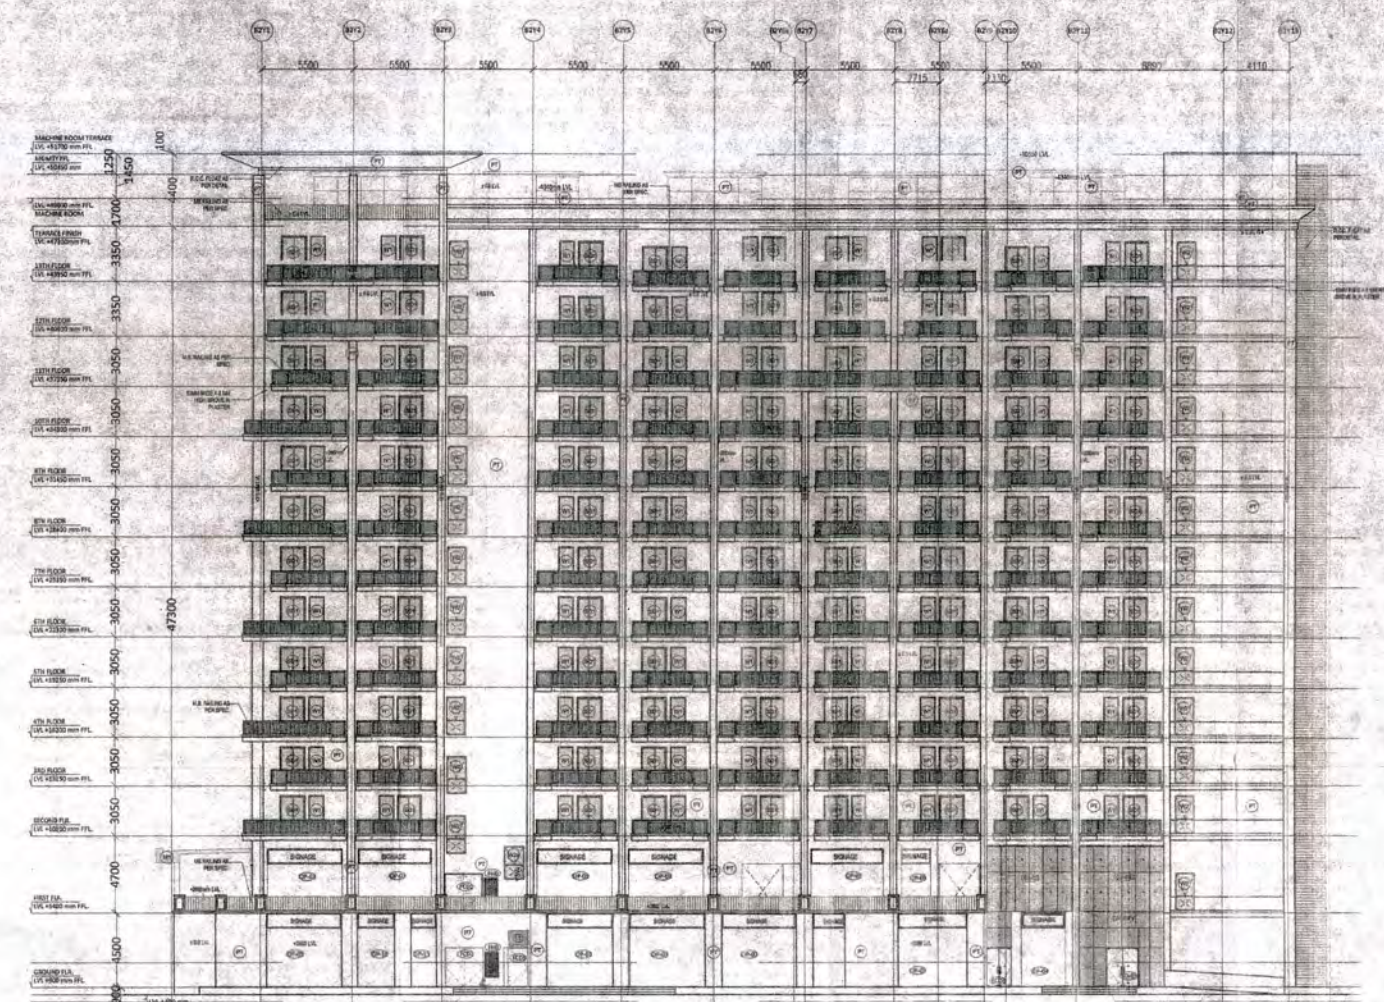

TOWER B2 ELEVATION 2

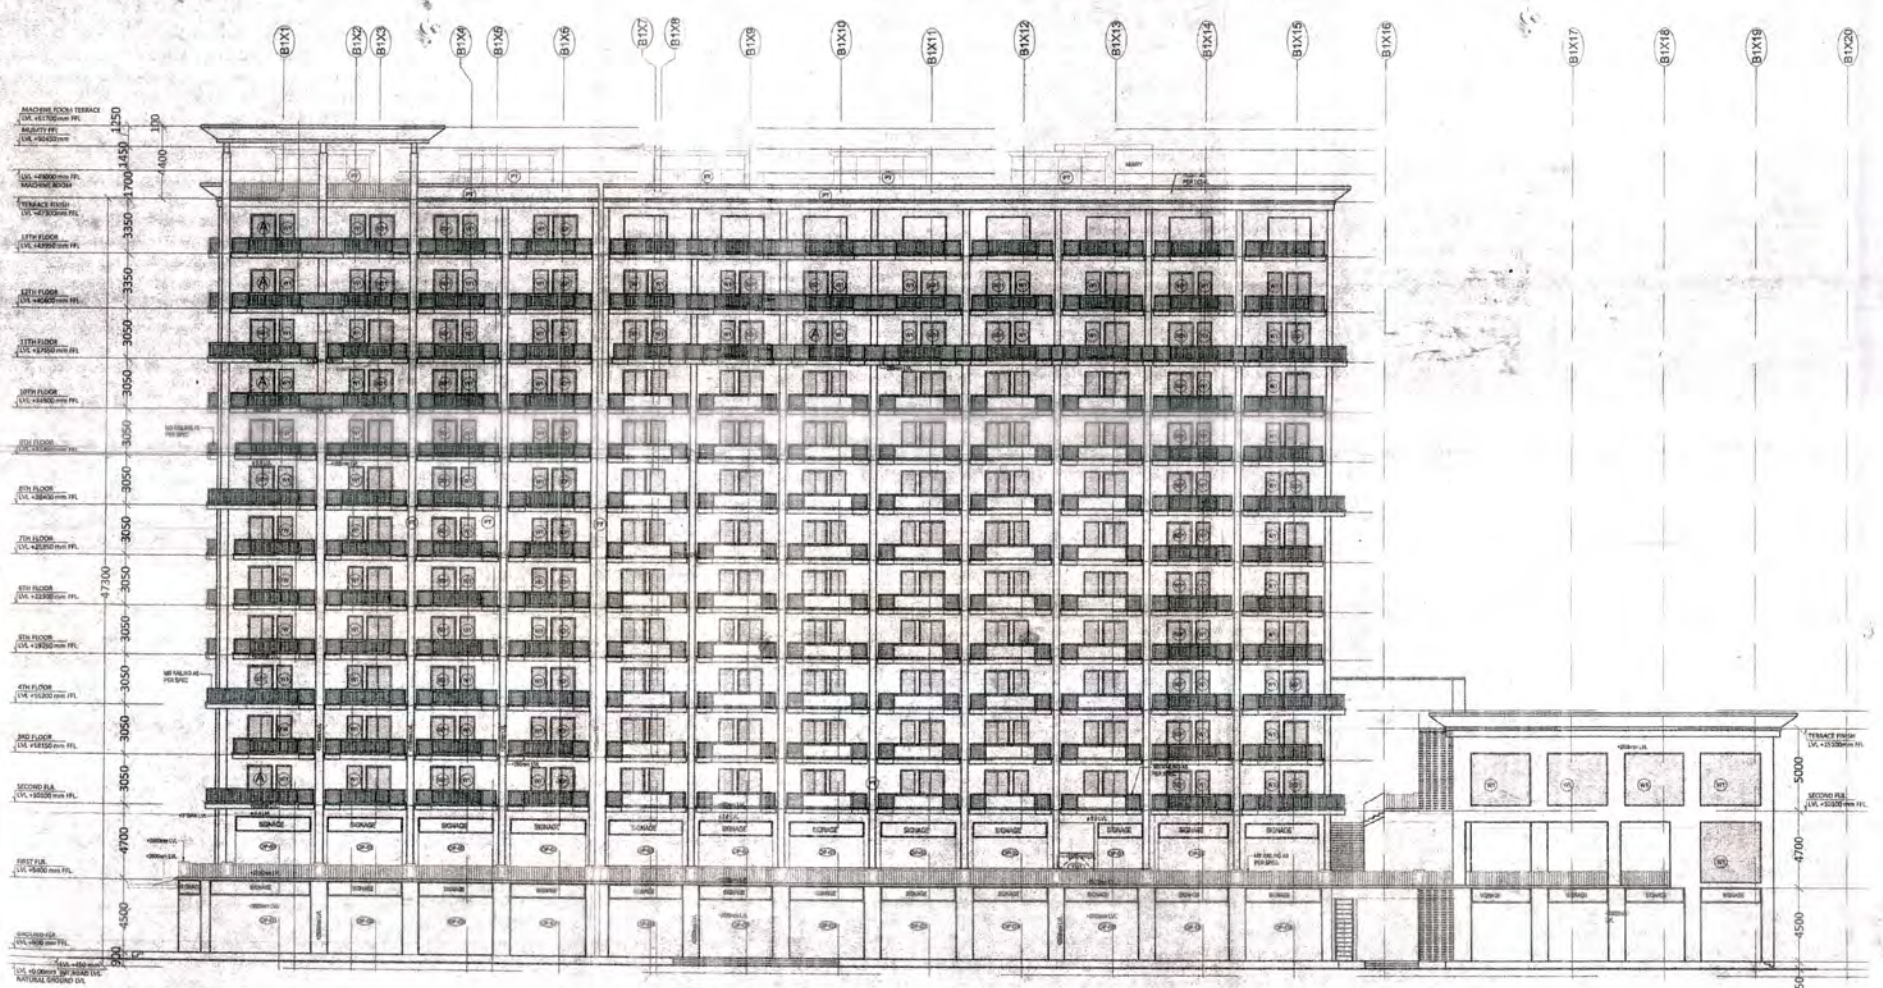

TOWER B1 ELEVATION-1

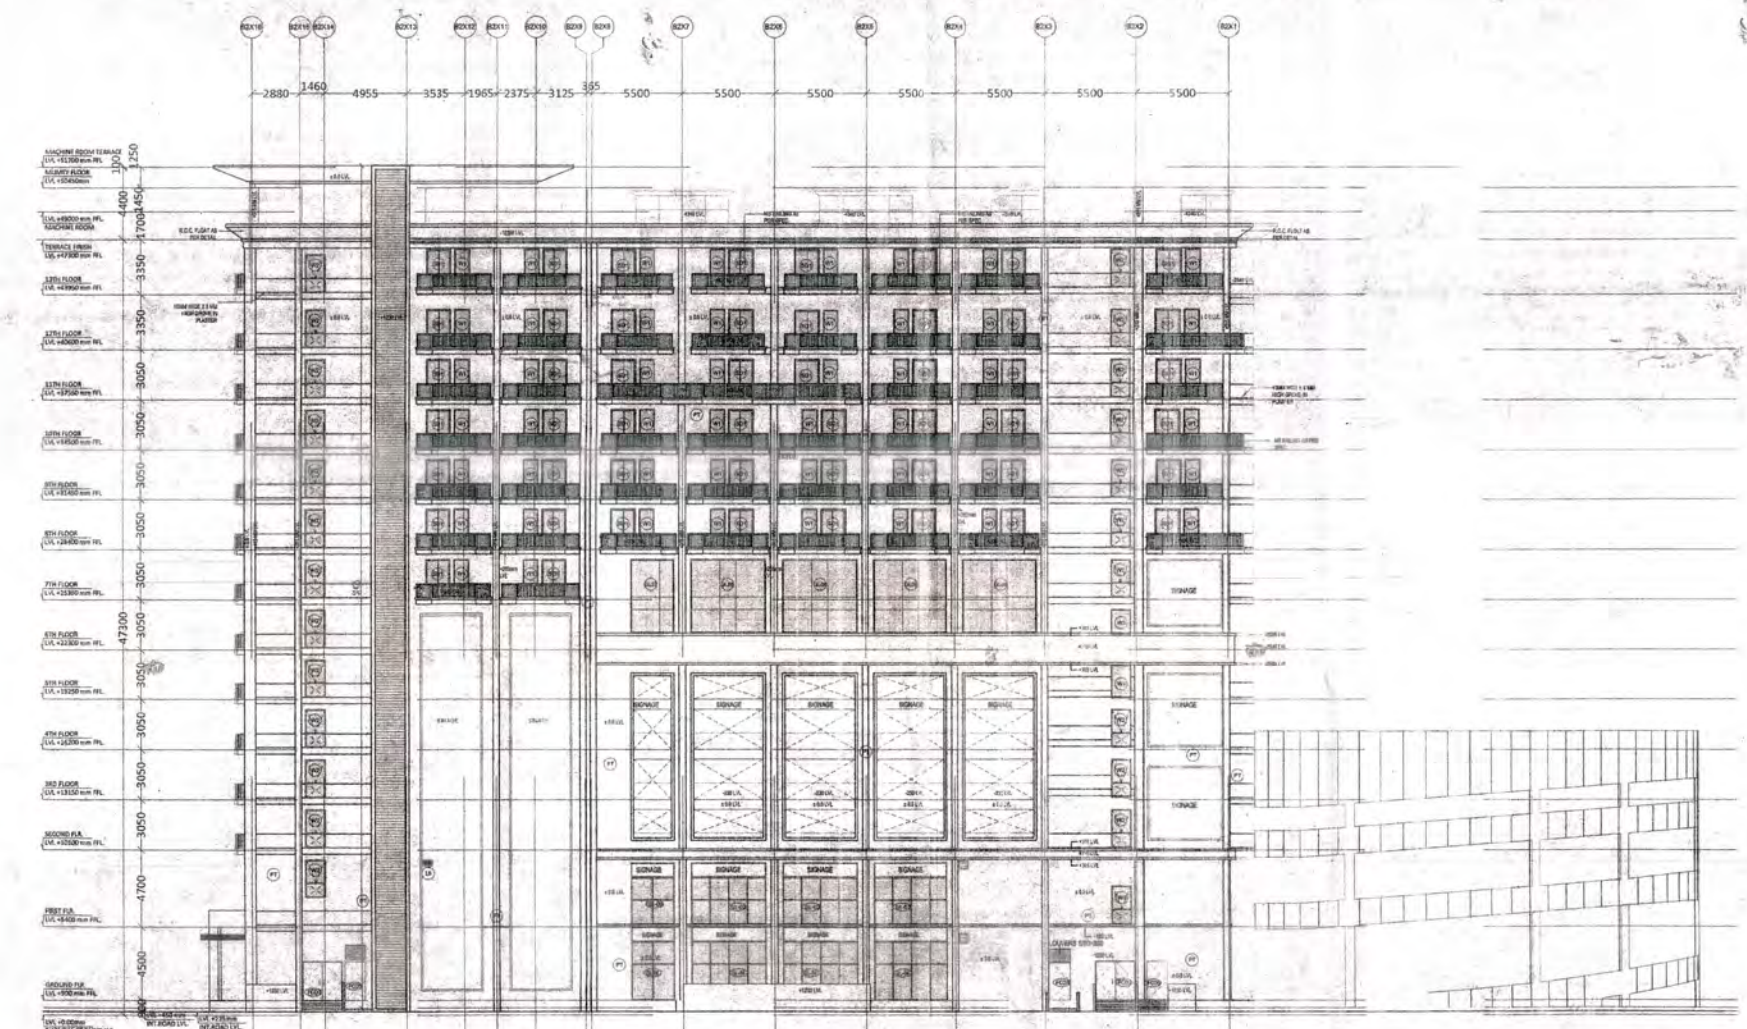

TOWER B2 ELEVATION 1

ALL THE INFORMATION REGARDING THE LAND & ITS SURROUNDING IS PROVIDED BY THE OWNER.
ARCHITECTS SHALL NOT BE RESPONSIBLE FOR ANY KIND OF DISCREPANCY REGARDING LAND INFORMATION.

PROJECT
PROPOSED COMMERCIAL CUM STUDIO APARTMENT
AT
PLOT NO. TC/G-6, VIBHUTI KHAND, GOMTI NAGAR,
LUCKNOW

SCALE 1:200	DATE JAN - 2016	DRG. NO. 12/15
DRAWING TITLE TOWER B1 ELEVATIONS & TOWER B2 ELEVATIONS		
NORTH 	DRAWN BY AJAI KISHORE	ARCHITECT SIGNATURE

For DLF UNIVERSITY LIMITED
Authorized Signatory
Rajesh Singh
Sr. VP - Construction

For DLF UNIVERSITY LIMITED
OWNER SIGNATURE
Punit Shrivastava


ARCHITECT SIGNATURE
PUNIT SRIVASTAVA
VASTULIPI

ARCHITECTS & INTERIOR DESIGNERS
VASTU SHASTRA CONSULTANTS
S/173, VIRAM KHAND, GOMTI NAGAR
LUCKNOW
PH. NO. - 9415418151, 9935590999
email - vastulipi@gmail.com
website - www.vastulipi.com

SHEET No. 14/15


प्रो. वि. नं. 1/15 पर अंकित
प्रो. वि. नं. 1/15 पर अंकित

भारत मानचित्र सर्वेक्षण विभाग द्वारा जारी मानचित्र
प्रो. वि. नं. 1/15 पर अंकित

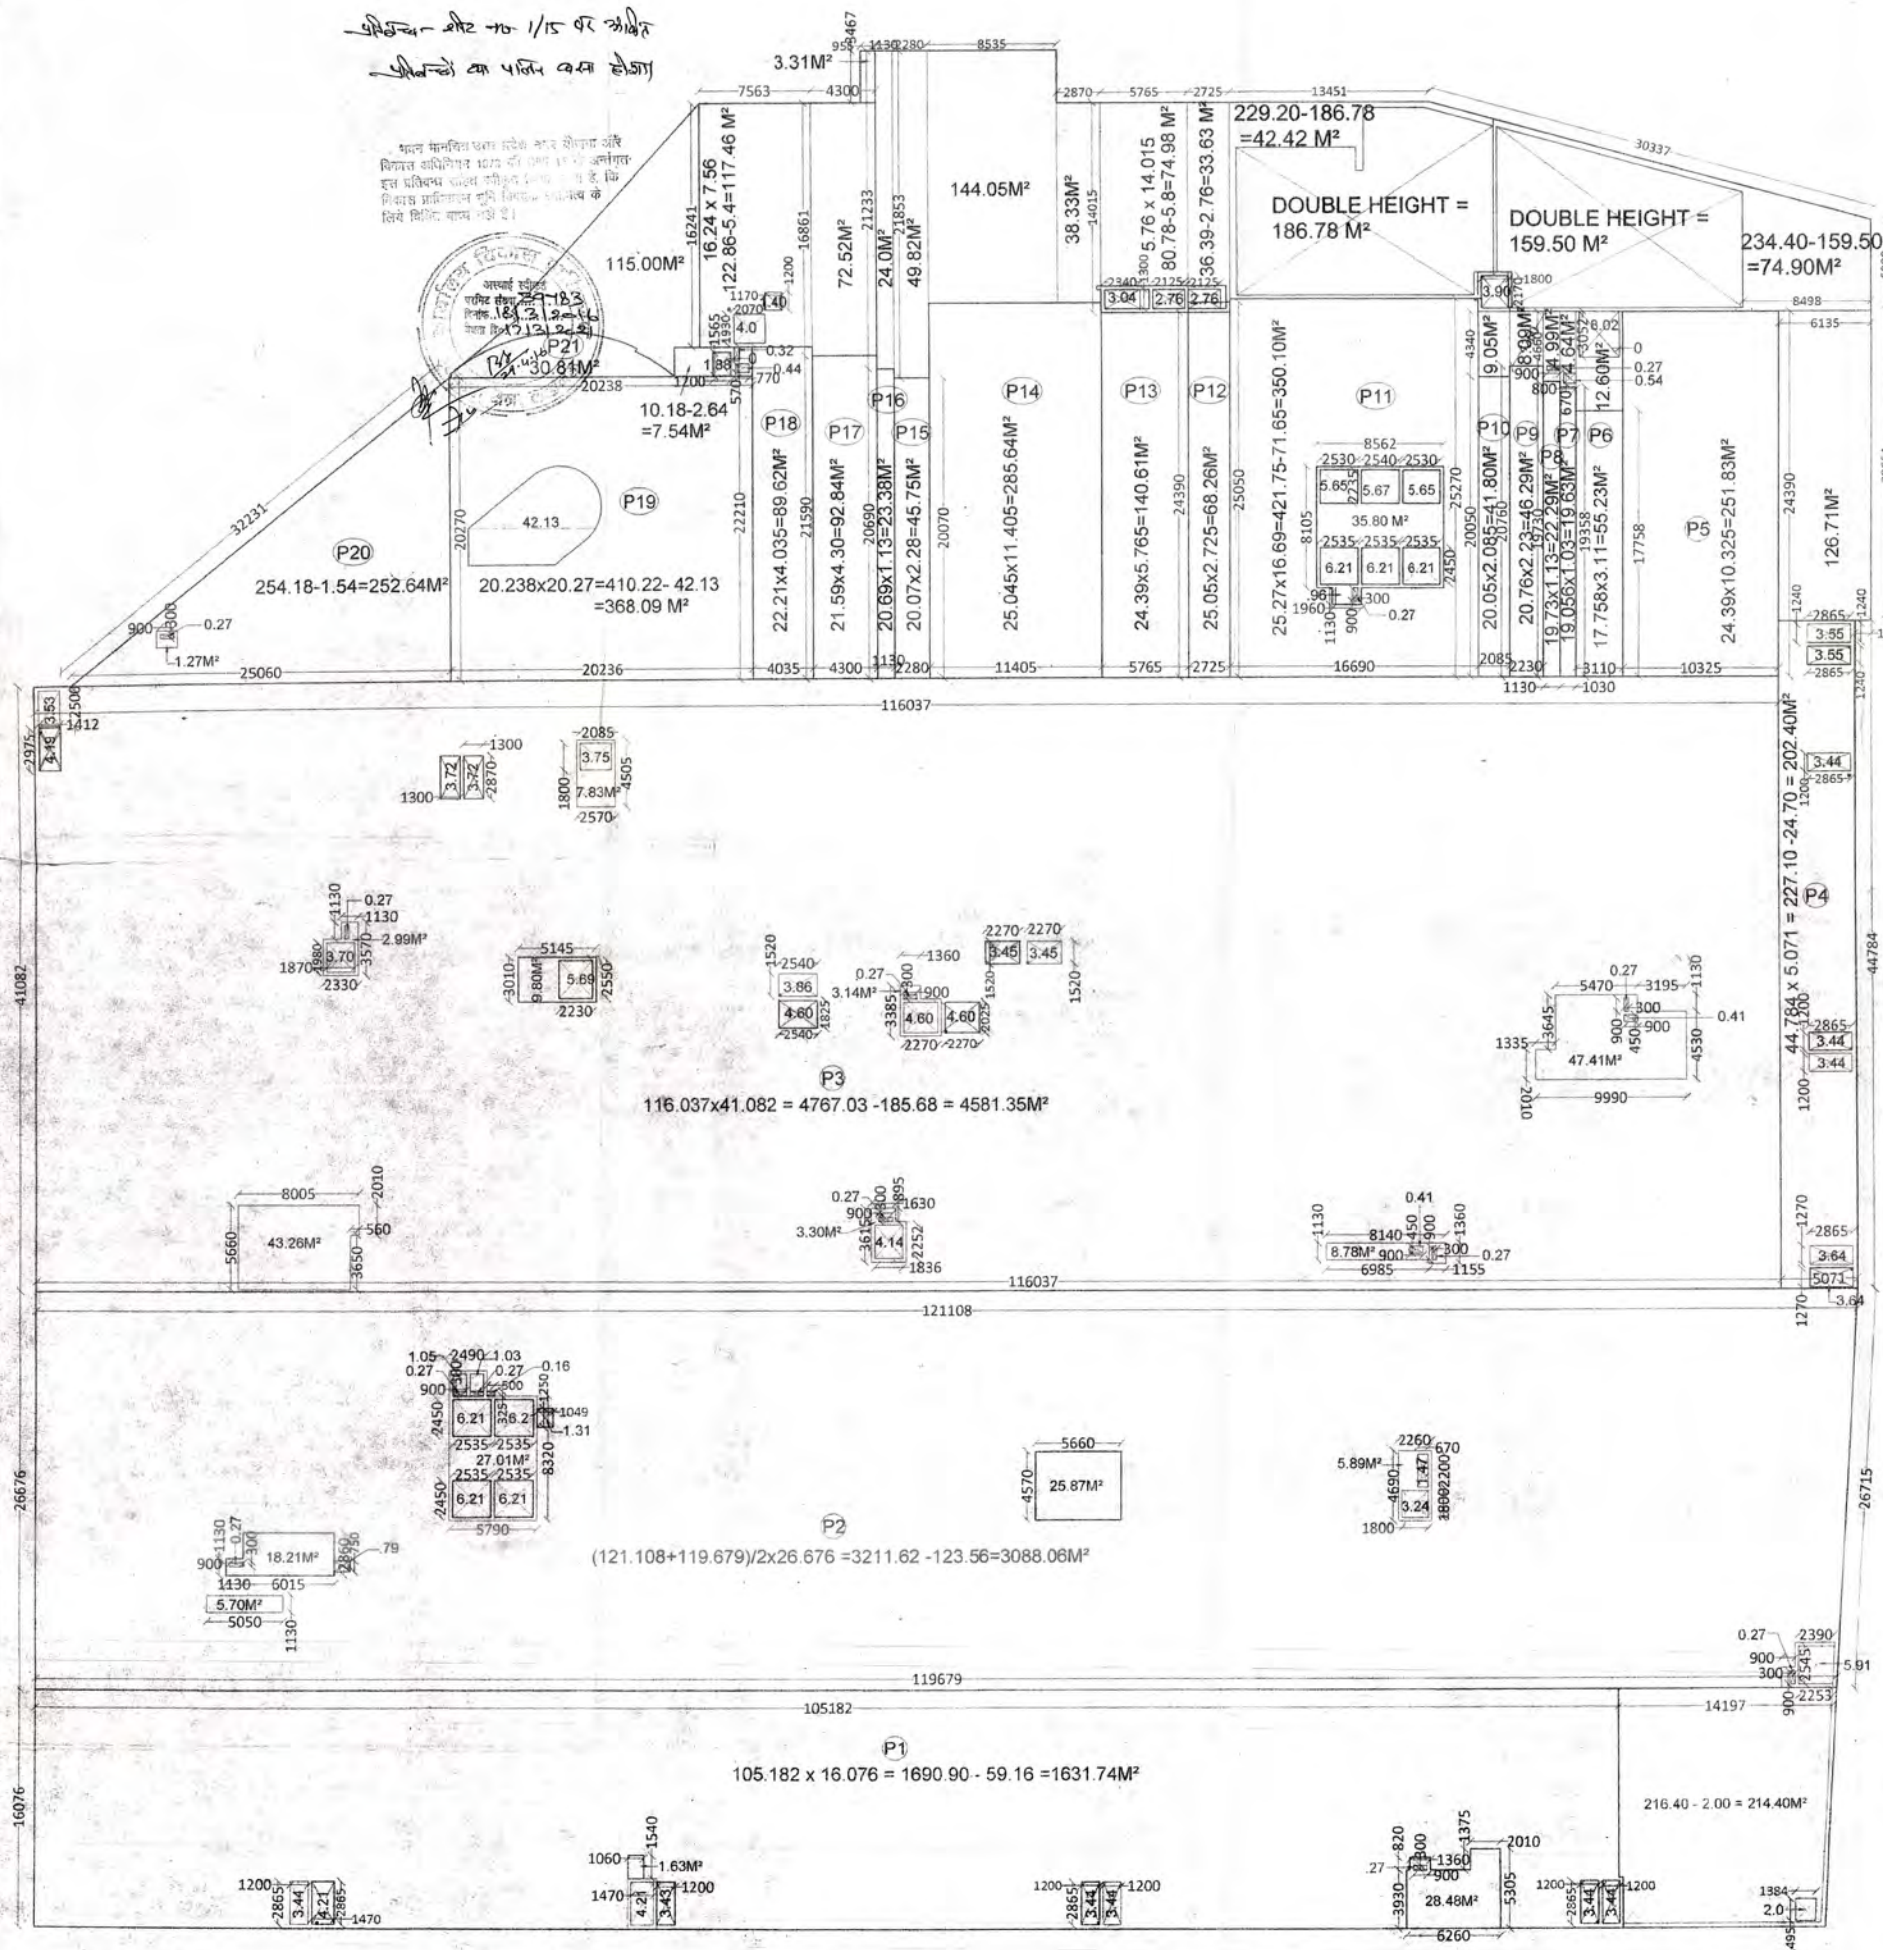

FIRST BASEMENT FLOOR PLAN

PARKING AREA = 11688.36 M²
SERVICE AREA = 1235.83 M²

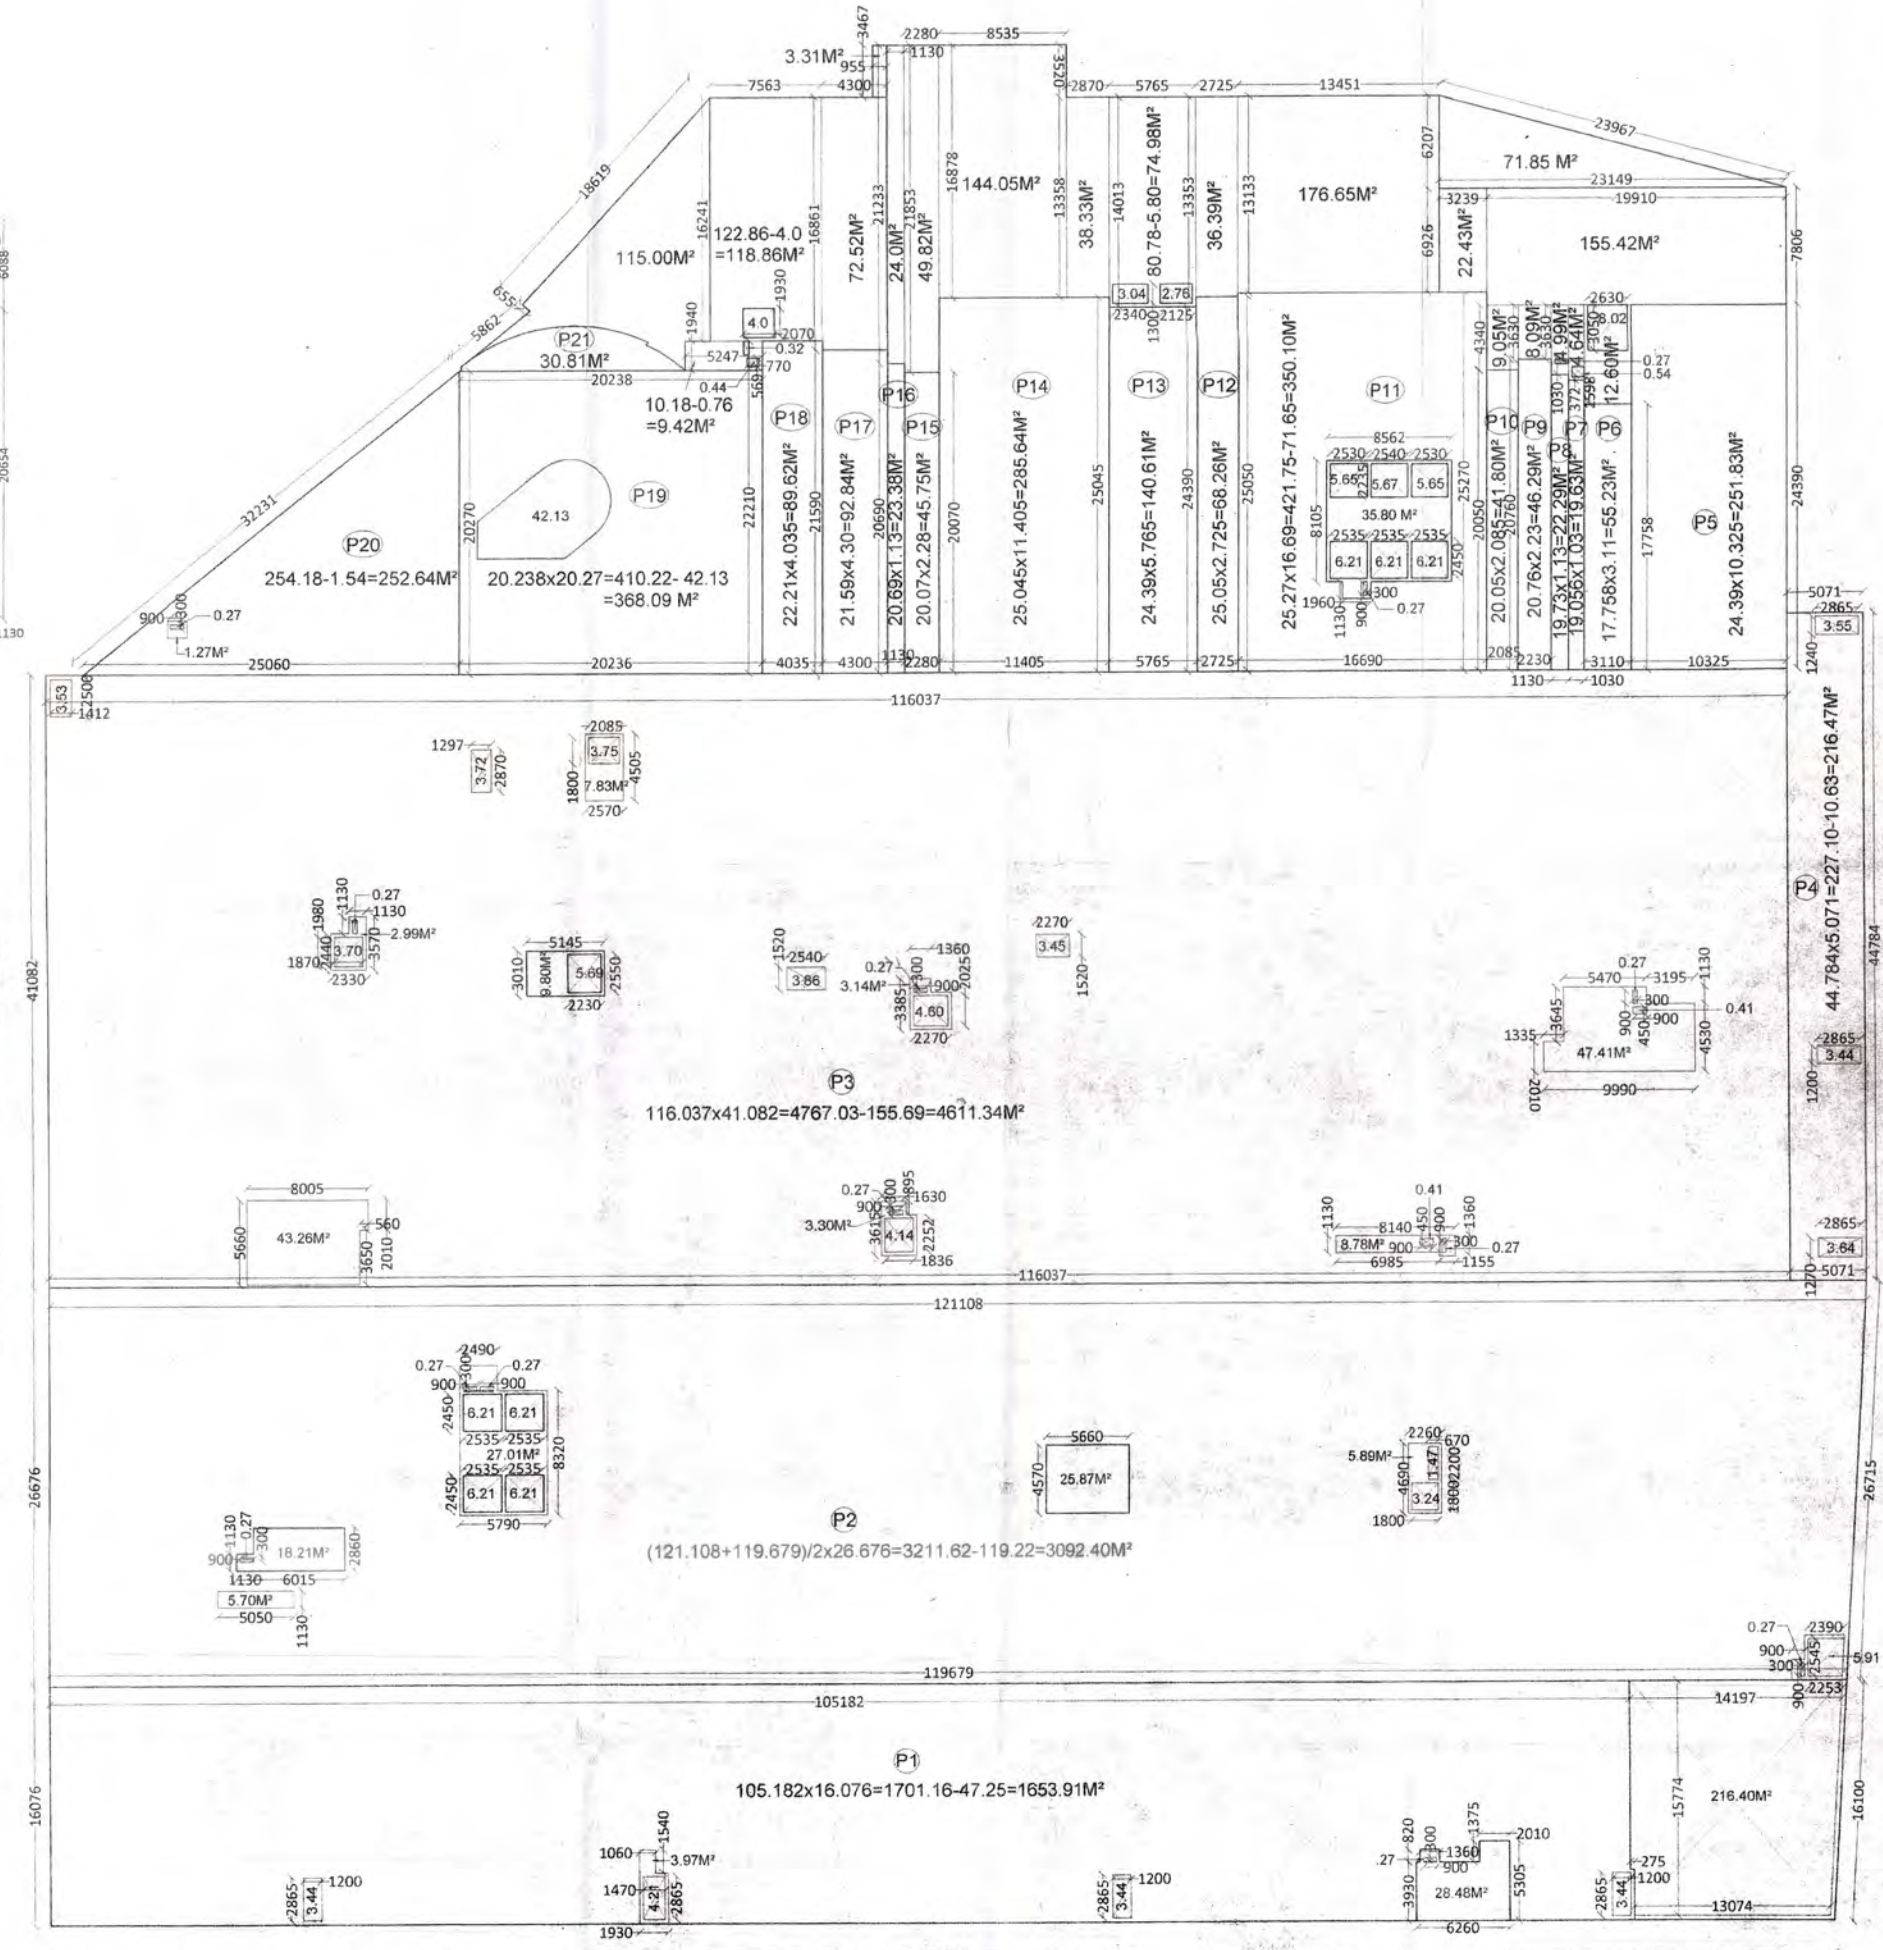

SECOND BASEMENT FLOOR PLAN

PARKING AREA = 11758.90M²
(P1 TO P21)
SERVICE AREA = 1676.66 M²

ALL THE INFORMATION REGARDING THE LAND & IT'S SURROUNDING IS PROVIDED BY THE OWNER.
ARCHITECTS SHALL NOT BE RESPONSIBLE FOR ANY KIND OF DISCREPANCY REGARDING LAND INFORMATION.

PROJECT
PROPOSED COMMERCIAL STUDIO APARTMENT
AT
PLOT NO. TC/G-6, VIBHUTIPUR, GOMTI NAGAR,
LUCKNOW

REVISED SUBMISSION DRAWING








SCALE 1:200	DATE JAN-2015	DRG. NO. 14/15
DRAWING TITLE 1ST BASEMENT & 2ND BASEMENT AREA DIAGRAM		
NORTH 	DRAWN BY AJAI KISHORE	ARCHITECT SIGNATURE

ARCHITECTS & INTERIOR DESIGNERS
VASTU SHASTRA CONSULTANTS
S/171, VIRAM KHAND, GOMTI NAGAR
LUCKNOW
PH. NO. - 9415418151, 9935590999
email - vastulipi@gmail.com
website - www.vastulipi.com





TOWER-B1

SHEET No 15/15

श्रीमान अजीत कुमार शर्मा
आपका काम पूरा हुआ है।

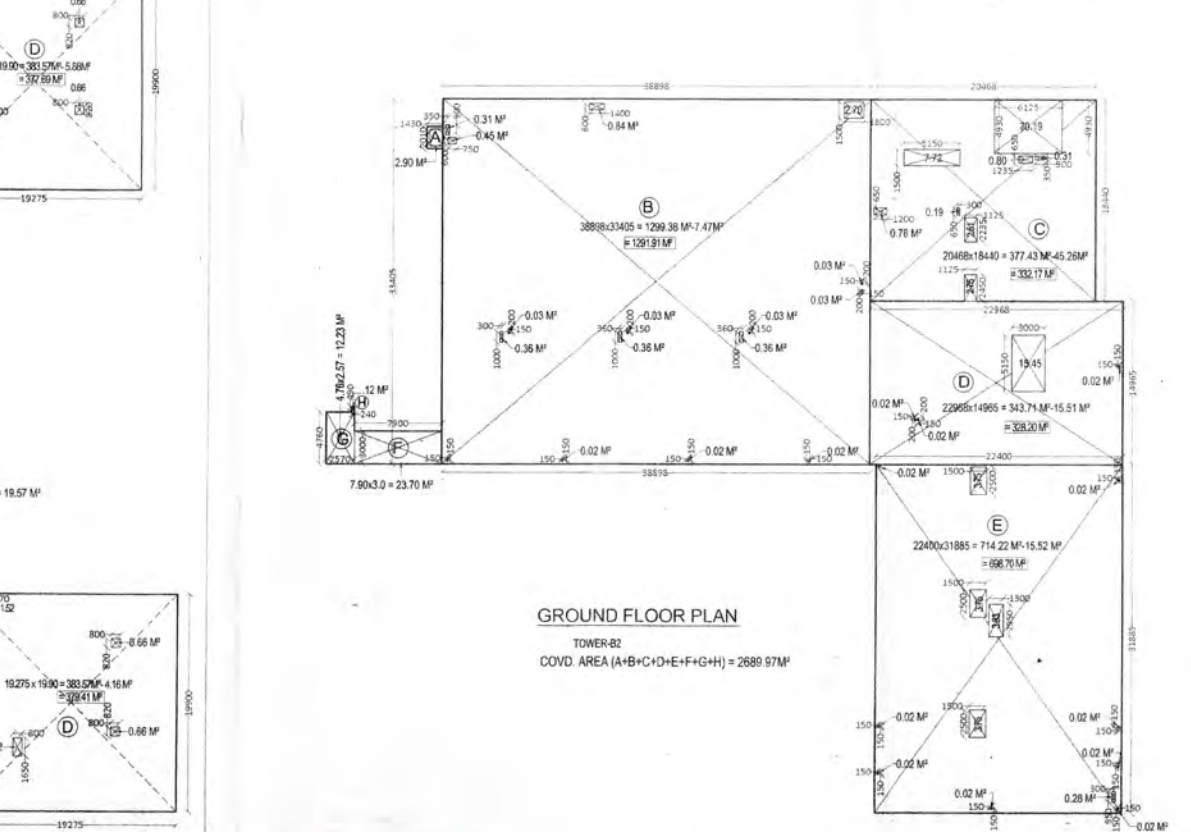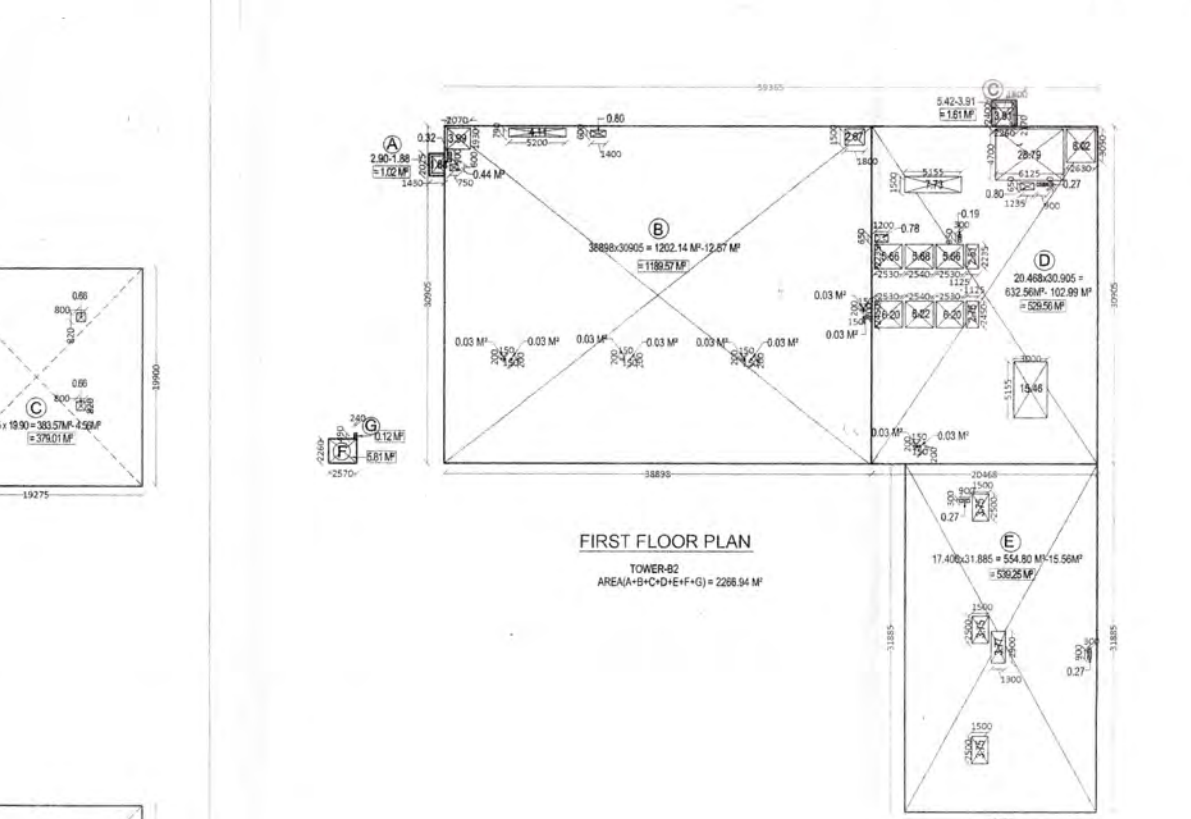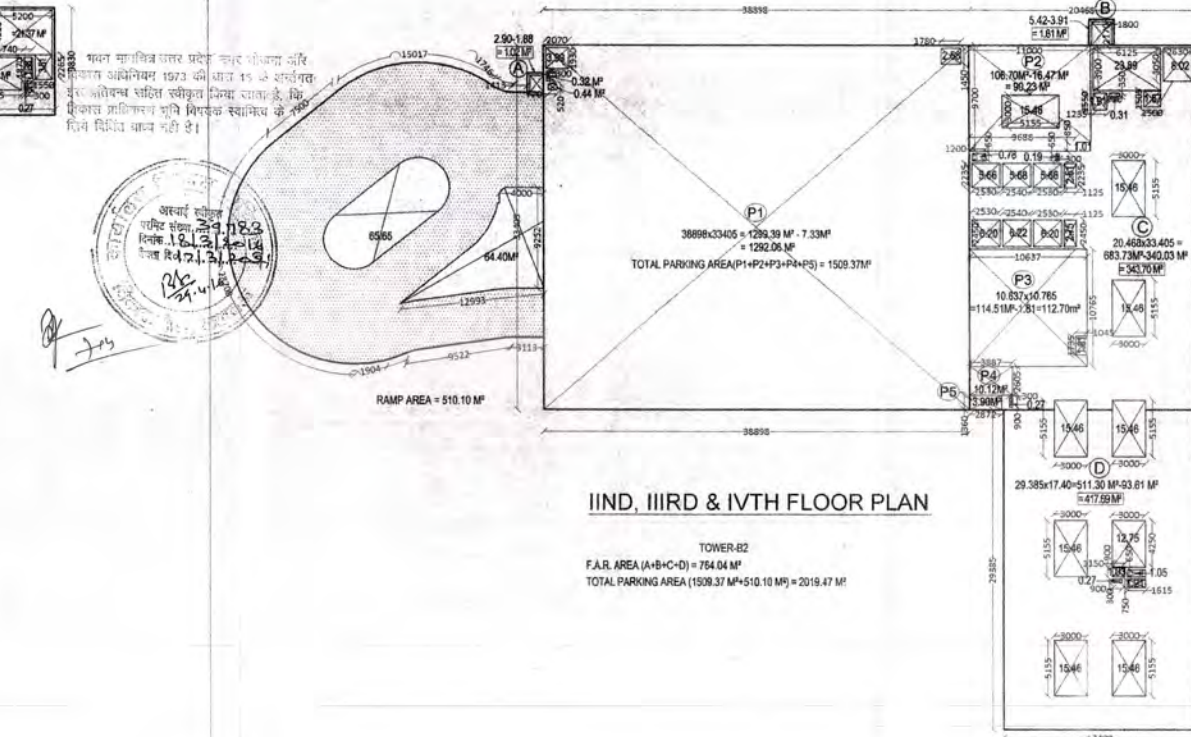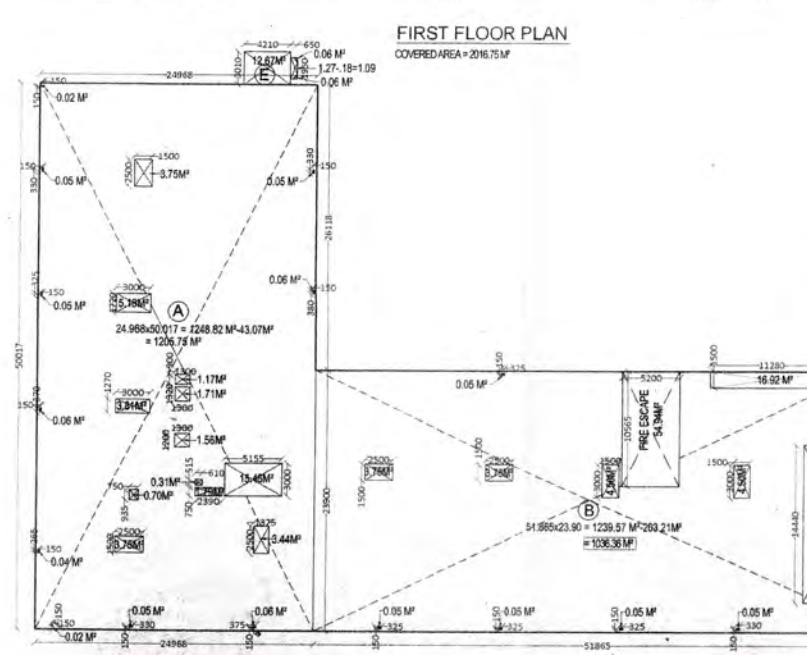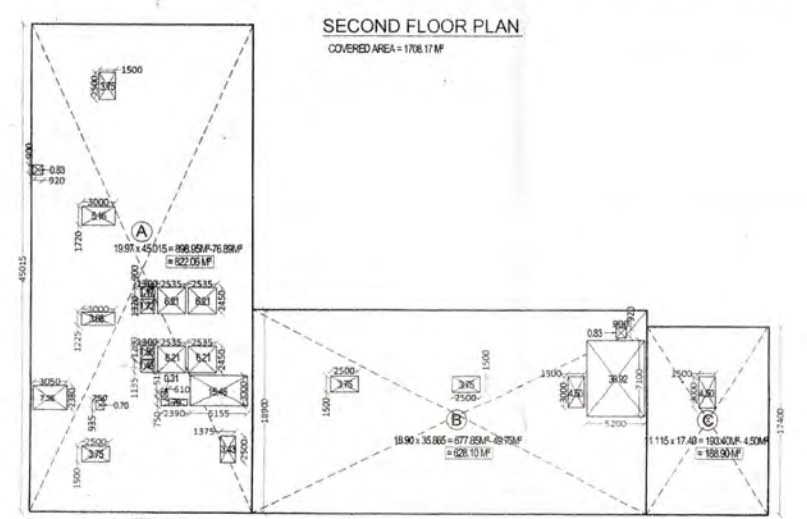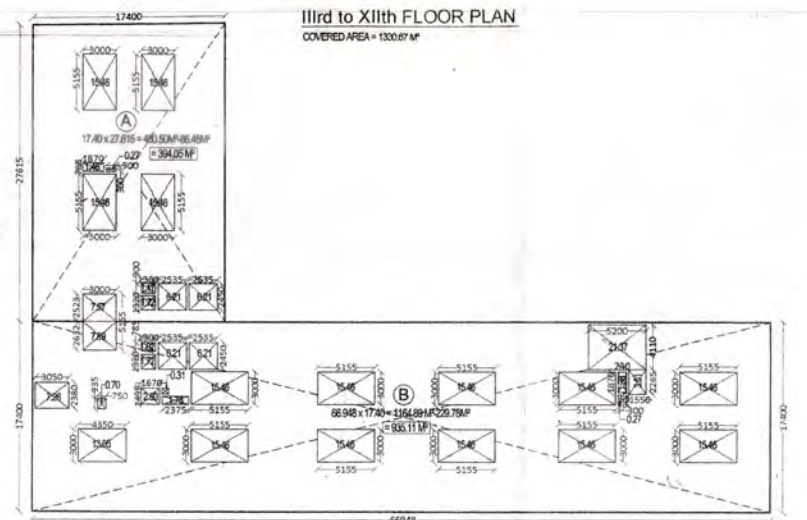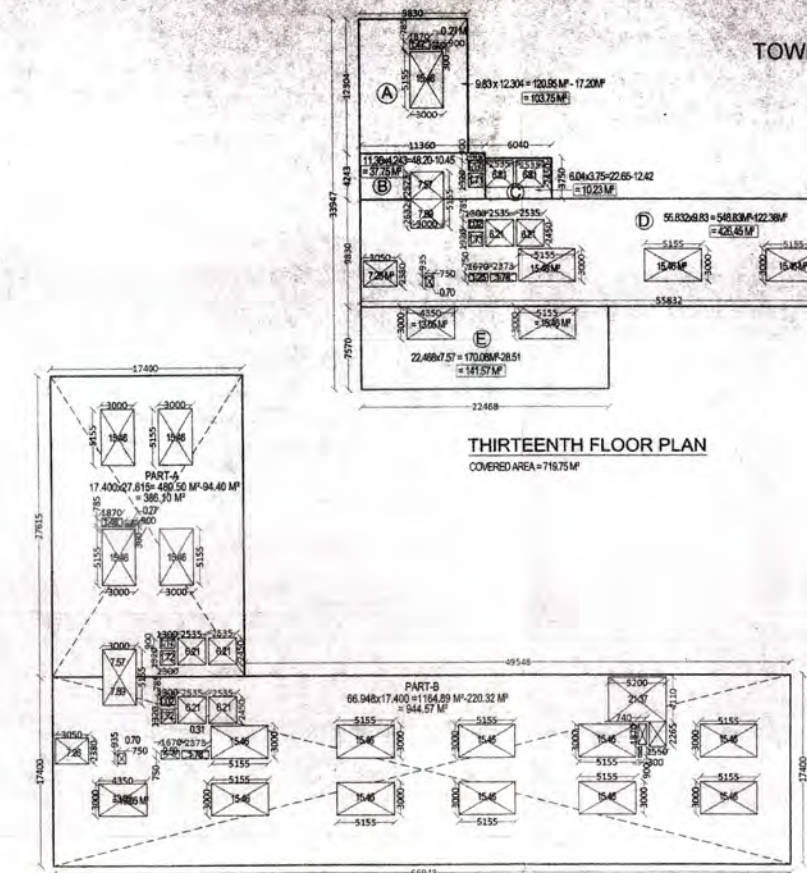

TOWER-B2

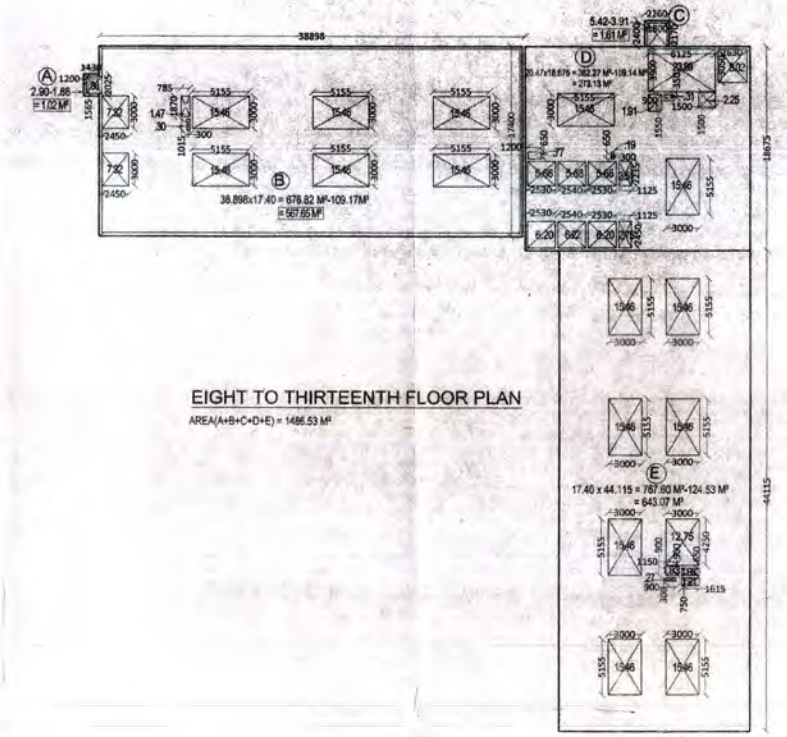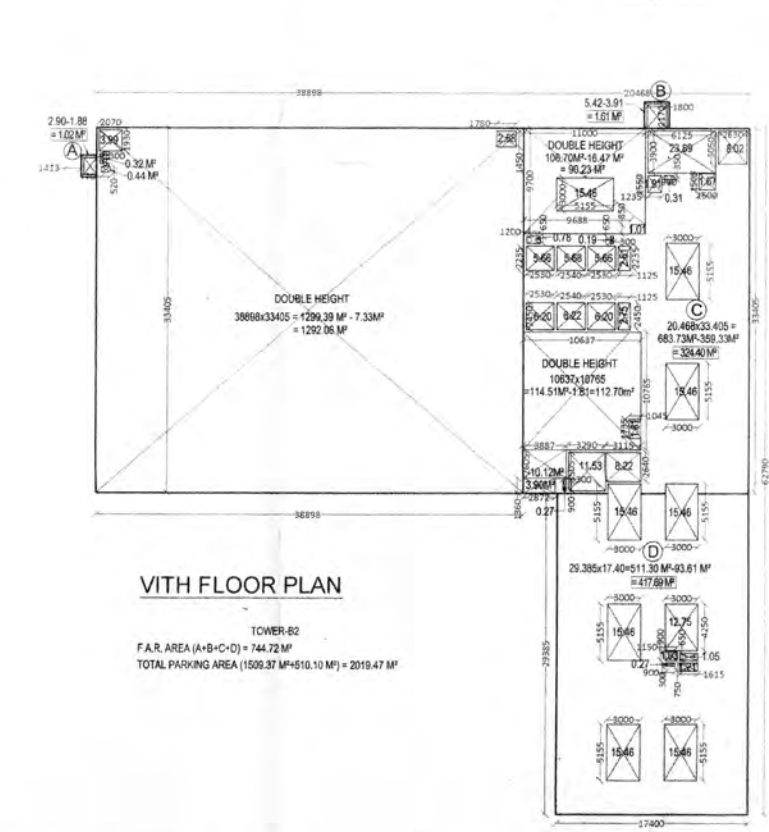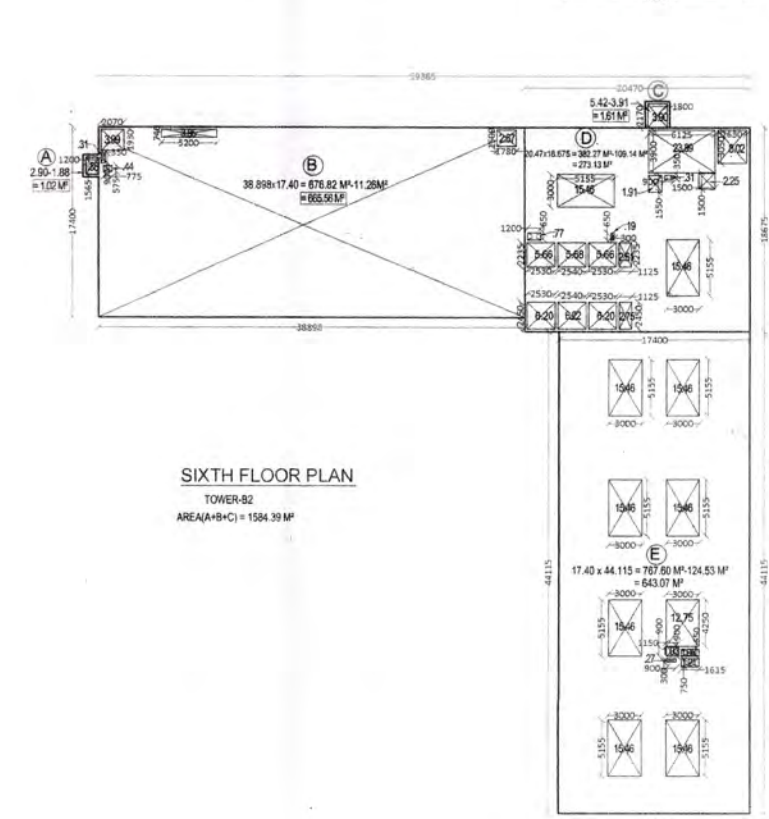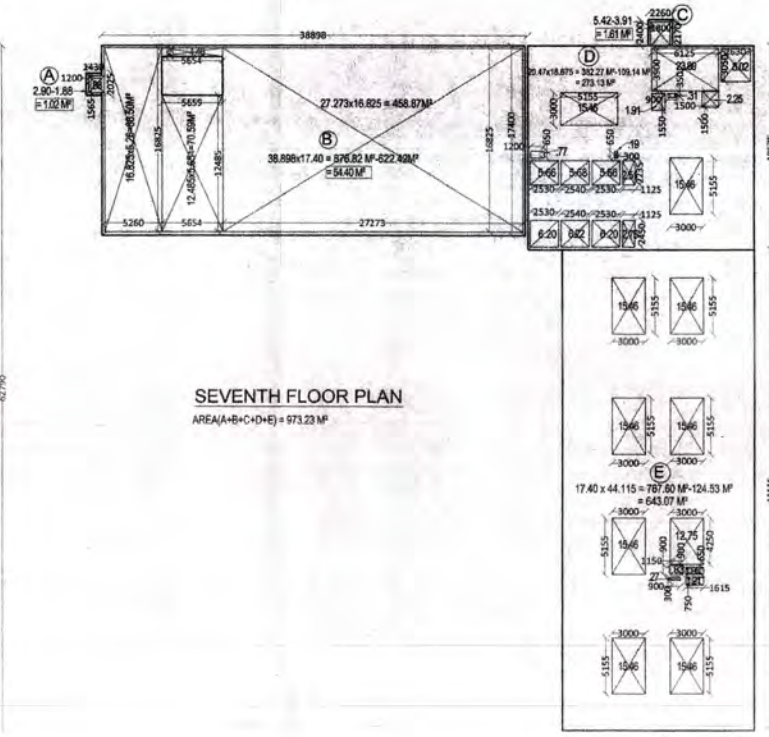

PROJECT
**PROPOSED COMMERCIAL CUM
STUDIO APARTMENT**
AT
**PLOT NO. TC/G-6, VIBHUTI KHAND,
GOMTI NAGAR,
LUCKNOW**

ALL THE INFORMATION REGARDING THE LAND & ITS SURROUNDING IS PROVIDED BY THE OWNER.
ARCHITECTS SHALL NOT BE RESPONSIBLE FOR ANY KIND OF DISCREPANCY REGARDING LAND INFORMATION.

REVISED SUBMISSION DRAWING

SCALE	DATE
1 : 300	JAN.- 2016
DWG. TITLE	DRG. NO.
AREA DIAGRAM	15/15
DRAWN BY	NORTH
AJAI KISHORE	SE SW NE NW E W N
OWNER SIGNATURE	ARCHITECT SIGNATURE

For DLF UNIVERSAL LIMITED
Authorized Signatory
Ajai Kishore
Sr. VP-Construction

For DLF UNIVERSAL LIMITED
Authorized Signatory
Ajai Kishore
Sr. VP-Construction

**PUNIT SRIVASTAV
VASTULIPI**
ARCHITECTS & INTERIOR DESIGNERS
VASTU SHASTRA CONSULTANTS
5/171, VIRAM KHAND, GOMTI NAGAR
LUCKNOW
PH. NO. - 9415418151, 9935560999
email - vastulipi@gmail.com
website - www.vastulipi.com