



PDF Compressor Free Version

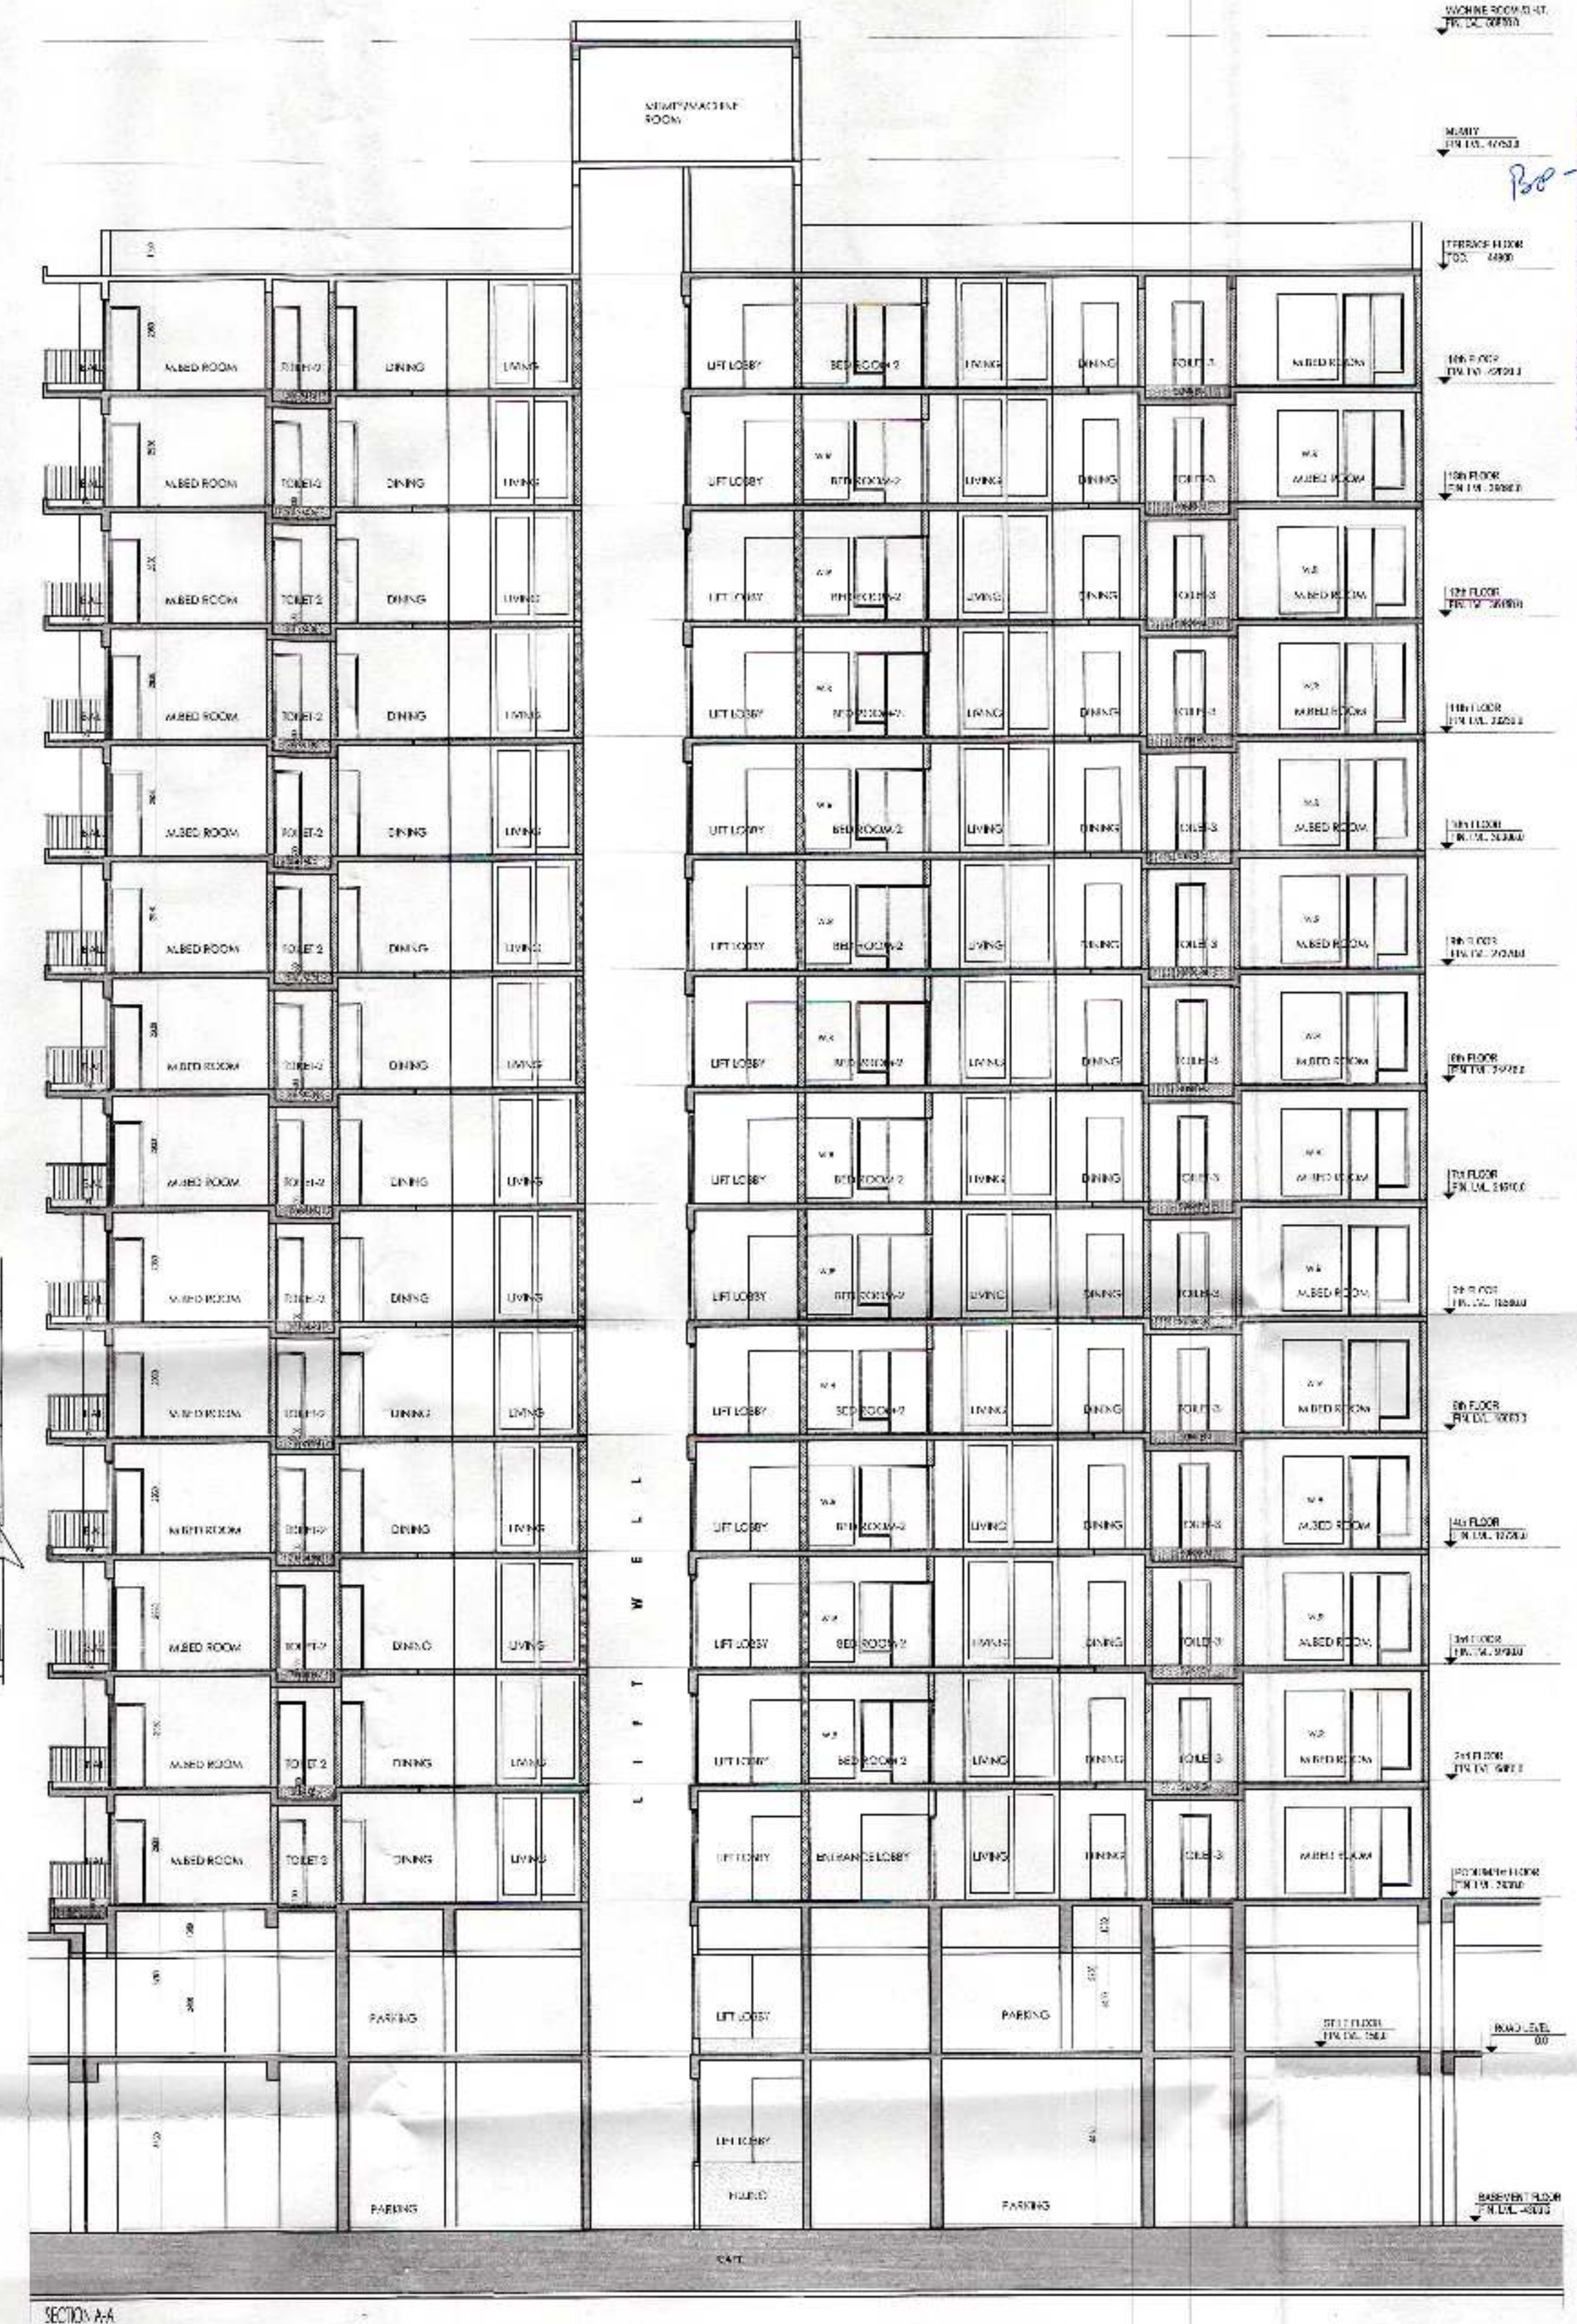


Greater Noida Industrial Development Authority
Approved
Date: 25.08.2016
Valid up to: 24.11.2016
Valid up to: 5 years
Name: [Signature]
Designation: [Signature]
Address: [Signature]

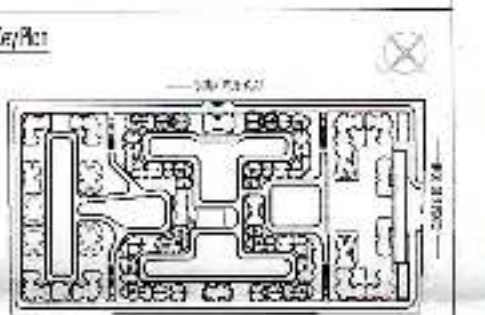


PROJECT
NAME: M/S PATEL ADVANCE JV
PLOT NO. G-08 SECTOR-20,
NEAR BAHU BALMURTHI MARKET, NOIDA-201301
PROPOSED GROUP HOUSING AT
PLOT NO. G-08 SECTOR-20, NOIDA
DRAWING TITLE
ELEVATION & SECTION
TOWER-01
DATE: SUBMISSION DRAWING
DESIGNER: [Signature]
ARCHITECT: [Signature]
B. Arch. L.C.A.T.S.A.
C.A. No. 804768
Drawing No. OPM/SUB-04C

Architectural drawing of a building section, labeled "SECTION 8-8" at the bottom right. The drawing shows a cross-section of a multi-story building with a flat roof and a basement. The main floor is labeled "TYPICAL FLOOR PLAN" and shows a grid of rooms. The basement is labeled "BASEMENT AS/DETAILED" and shows a grid of rooms. The drawing includes various structural elements like columns, beams, and stairs. The title "SECTION 8-8" is located at the bottom right corner.

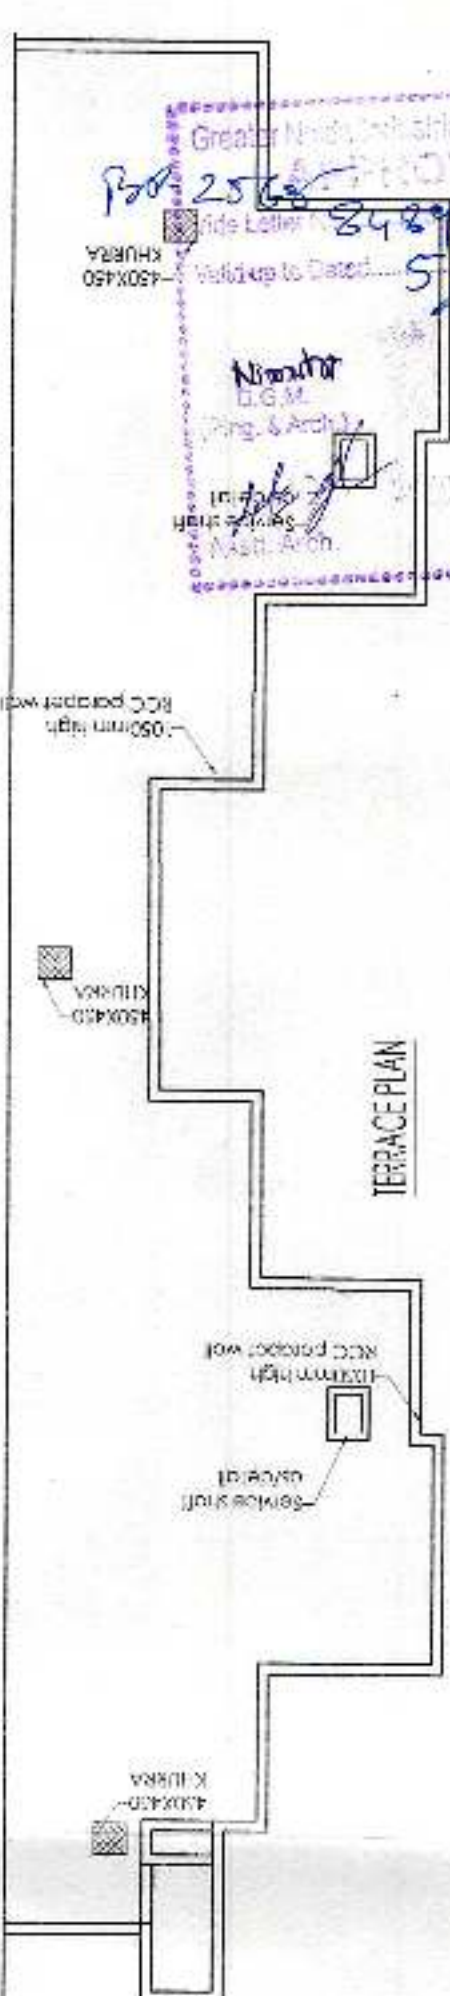

Greater New Orleans Regional Authority
 PROVED
 25/6/84 2:41 PM
 New Orleans, LA
 R. M. Smith
 R. M. Smith

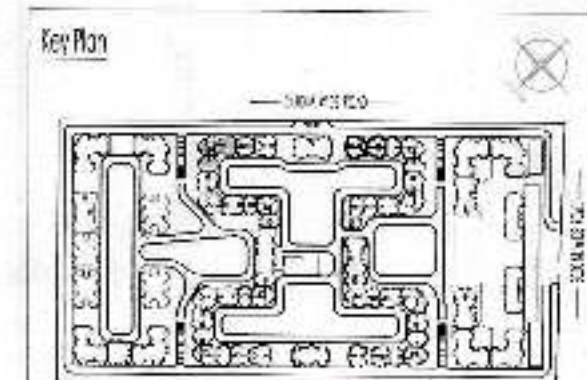

Architects





gjpm
ARCHITECTS & PLANNERS

GHANP. MATHE AND ASSOCIATES PVT. LTD.
C - 22, 1st/2nd Floor, New Delhi 110055
T : 611-6603250 / F : 611-4946619
E : gpm@ghandmathe.com / W : www.gpmindia.com.

Owner	M/S PATEL ADVANCE JV PAN 0436, SECTOR - 70, NEAR BABA SAJARNATH MANDIR, NOIDA - 201301
Project Title	PROPOSED GROUP HOUSING AT PLOT NO. GH-03 SECTOR -TECHZONE-04, GREATER NOIDA

Drawing Title
ELEVATION & SECTION
TOWER-D2
Submission Drawing

For **PAYEE ADVANCE JV**
 Authorised Signatory
 Date: 12/04/2015 Time: 11:00
 Drawing No: GPW/SUB-05D

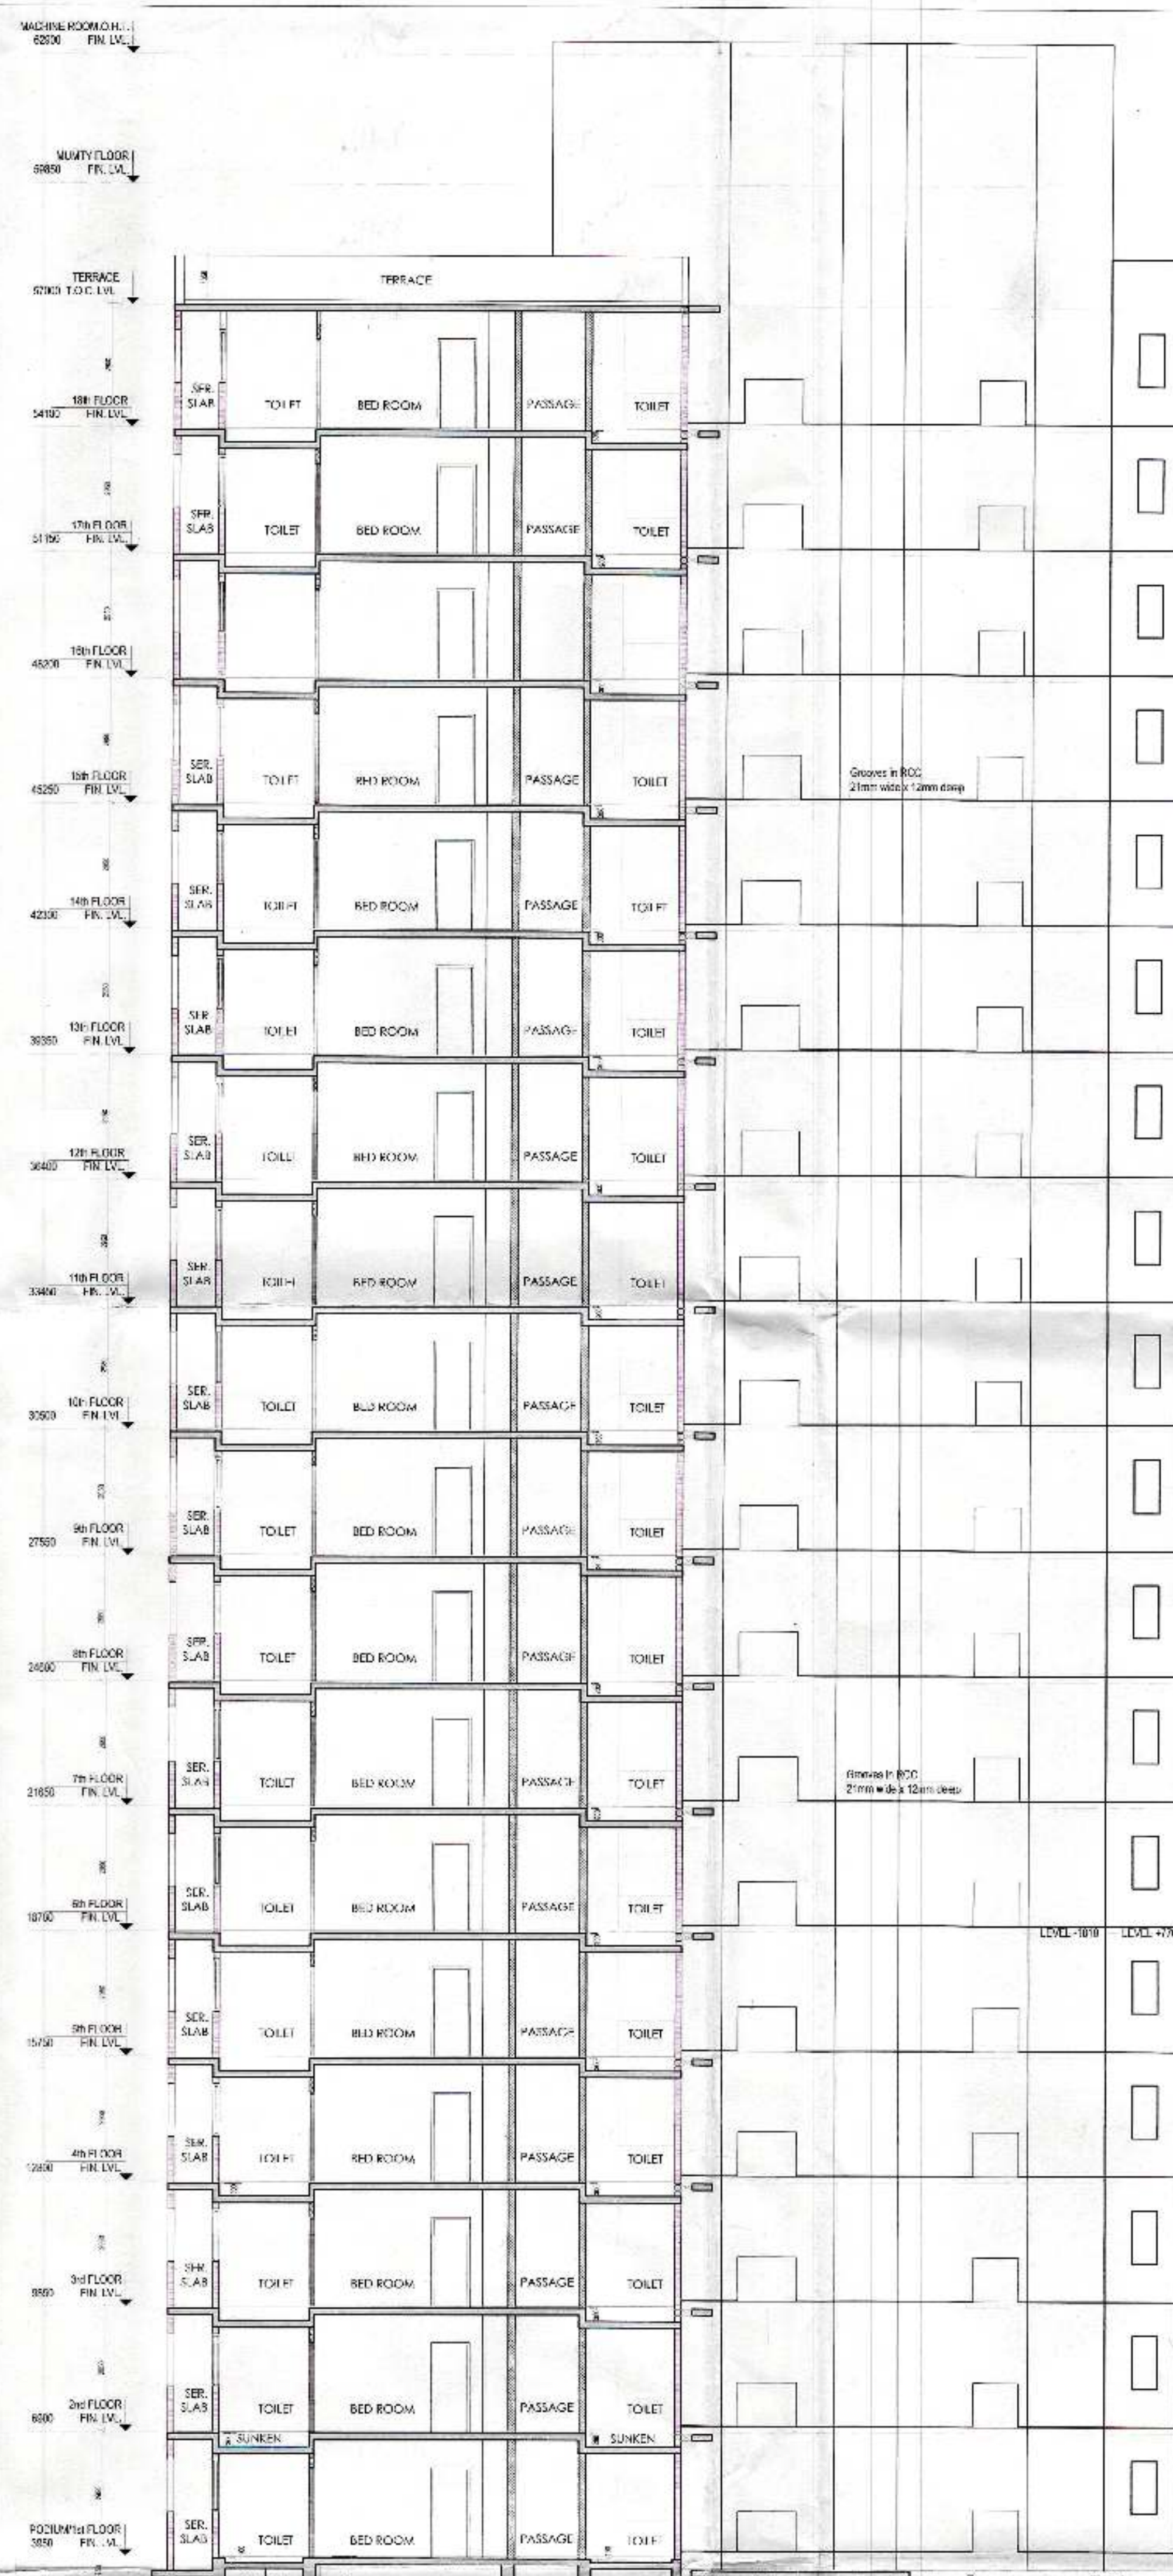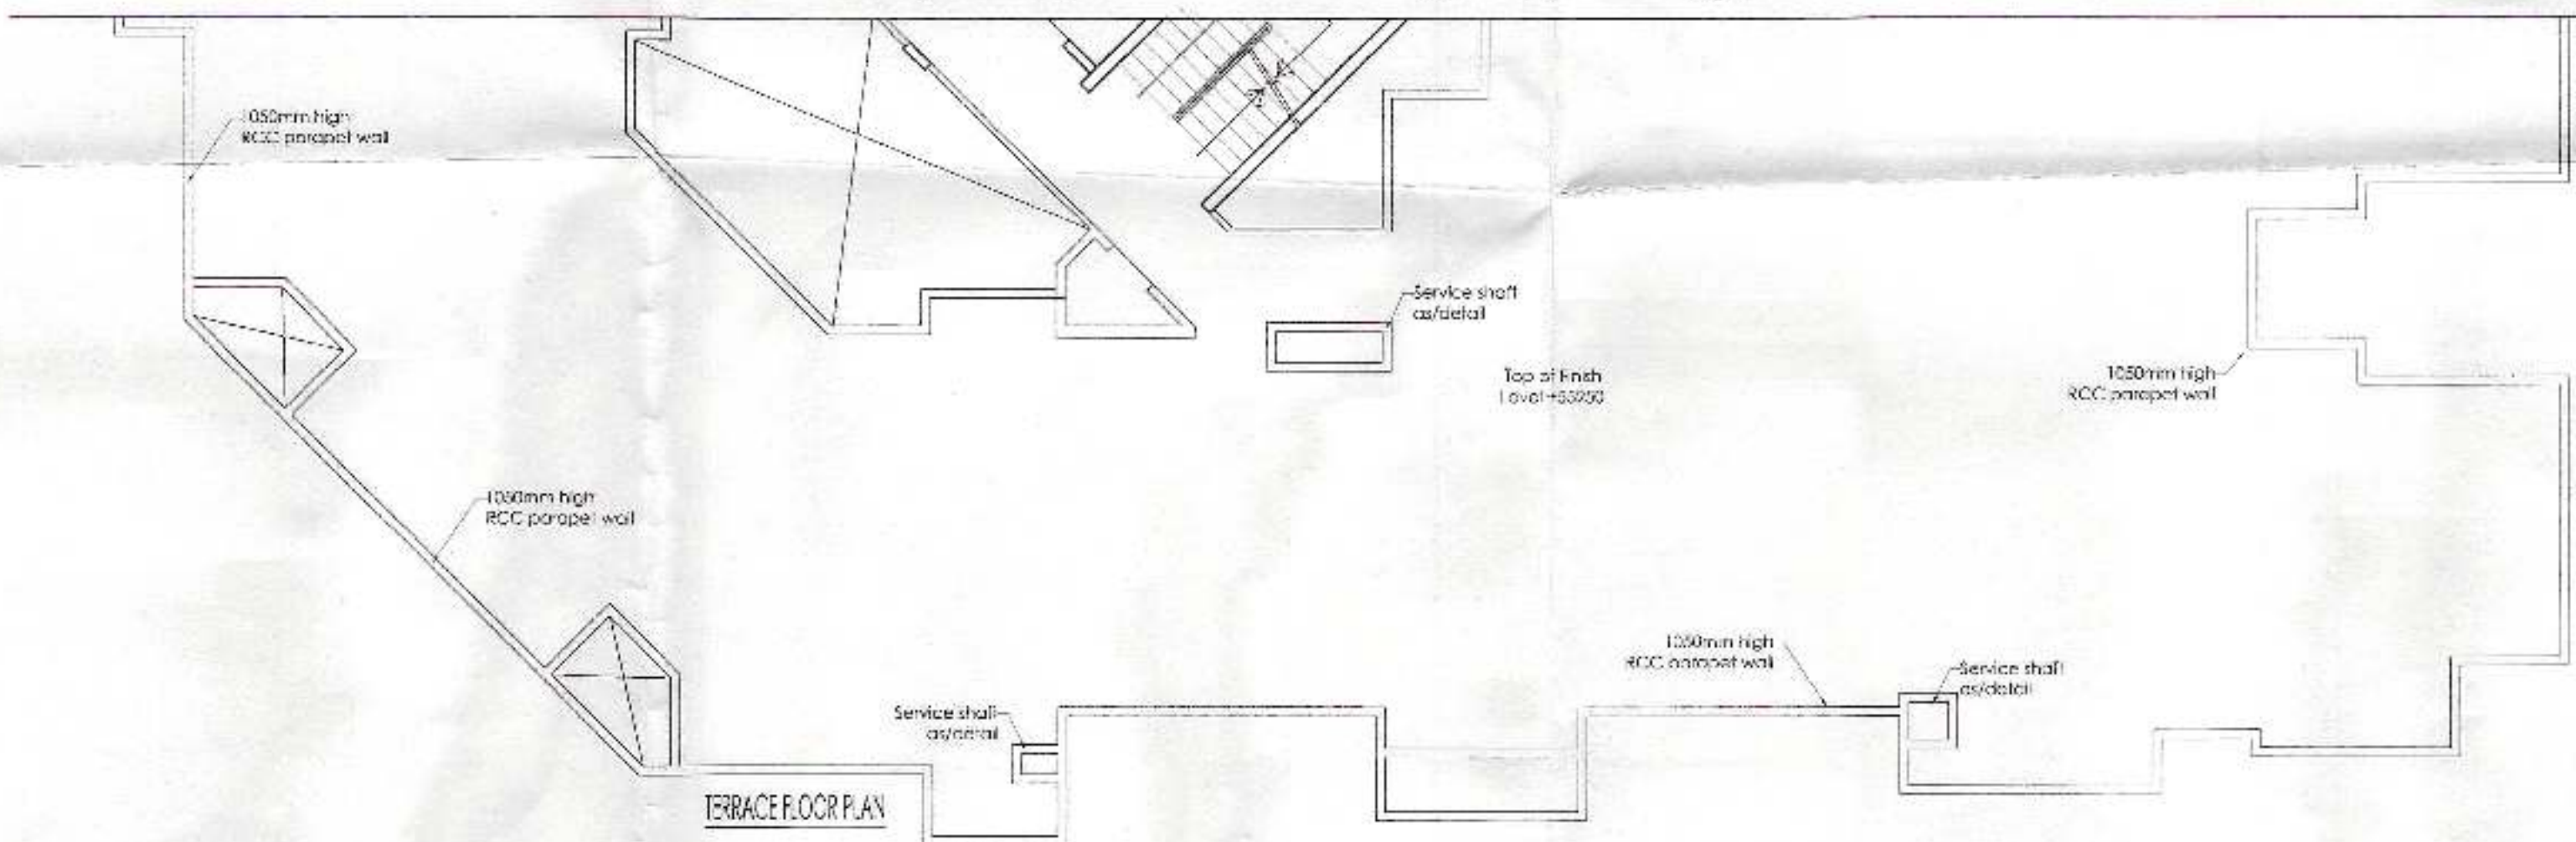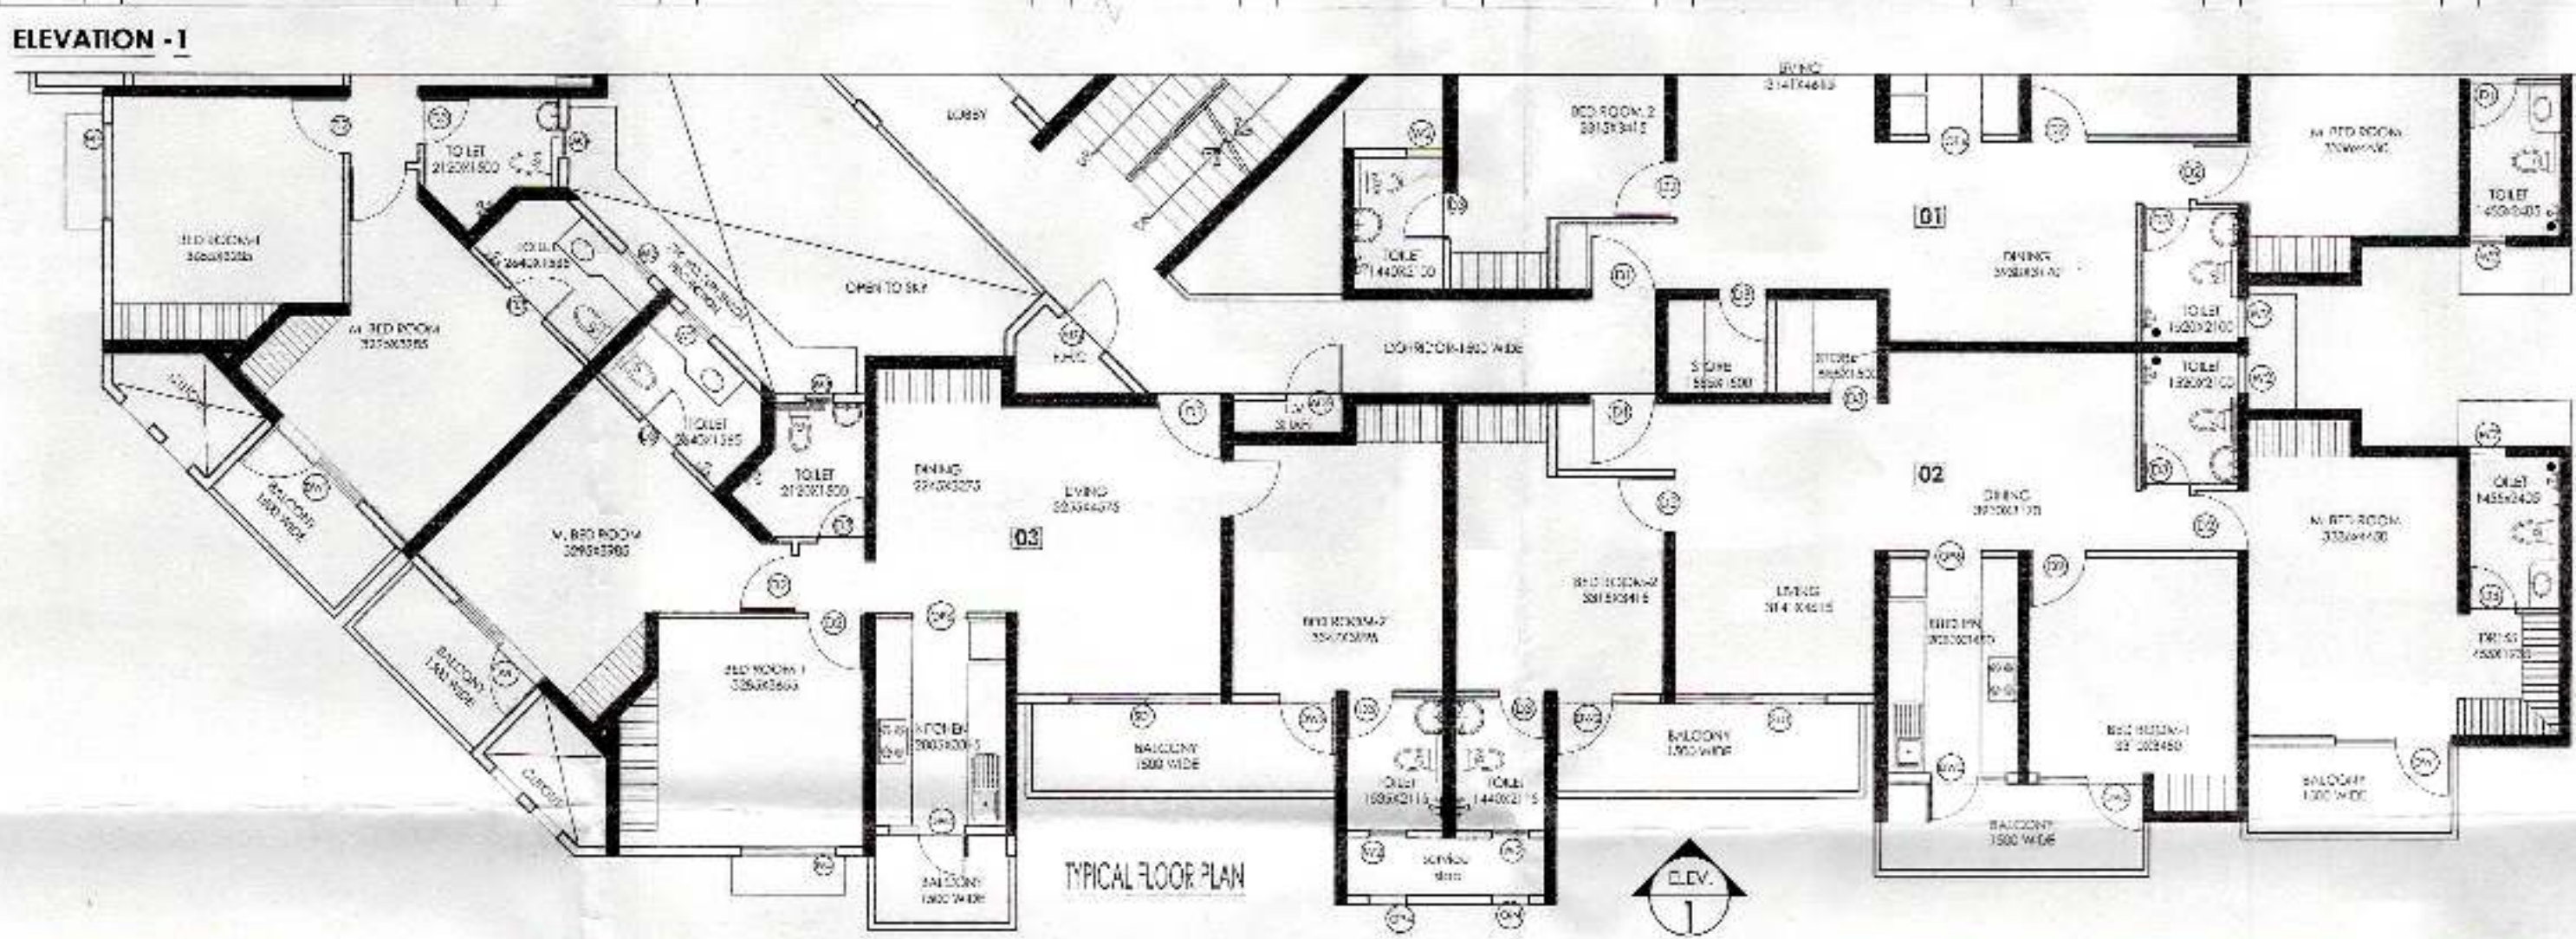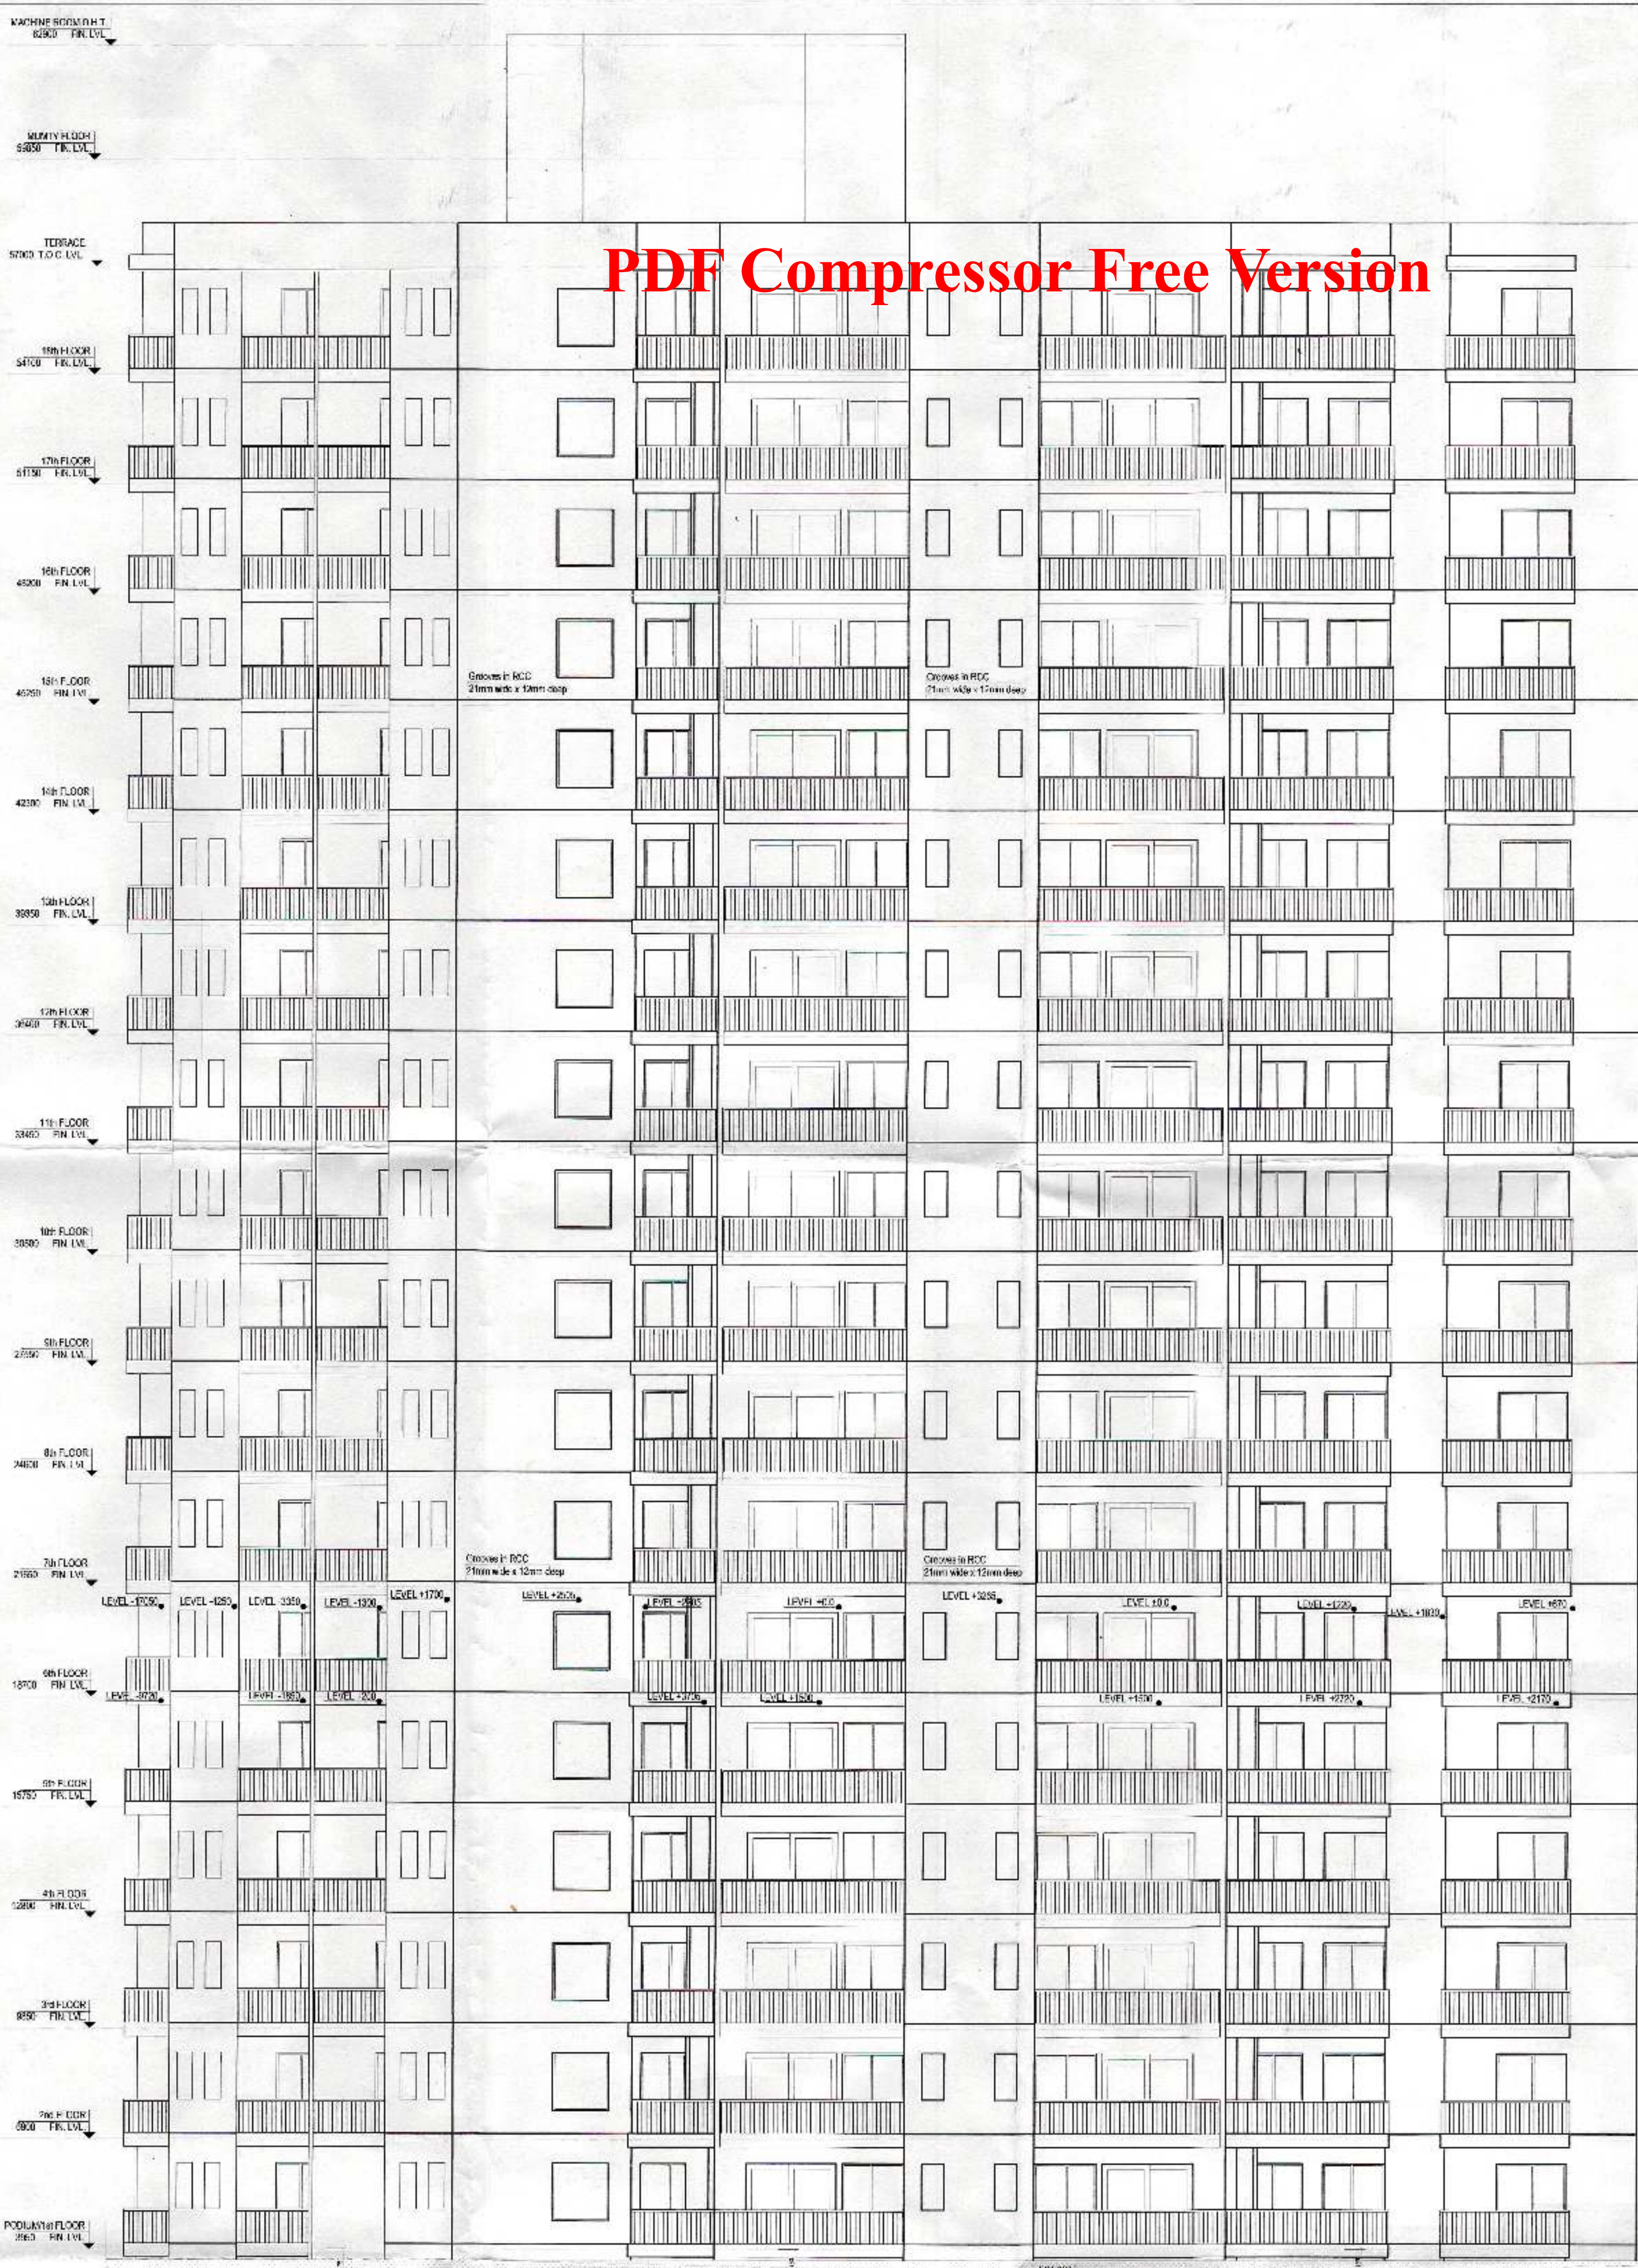

Architect: **gpm** GROUP OF PRACTICES
Project: **M/S PATEL ADVANCE JV**
Location: **NAVASS, SECTOR-70, NEAR BASA BALAKRISHNAN, MOIDA-201001**
Project Title: **PROPOSED GROUP HOUSING AT PLOT NO. GH-03 SECTOR-TECH-ZONE-04, GREATER NOIDA**
Drawing Title: **ELEVATION & SECTION TOWER-D3**
Scale: **1:100**
Drawing No: **GPM/SUB-106D**

For PATEL ADVANCE JV
Signature: *[Signature]*
Date: *[Date]*

Stamp: **APPROVED**
Valid up to: **05 year**
Signature: *[Signature]*
Date: *[Date]*

Greater Houston Humankind Dev. Authority

APPROVED

241112066

Date of Birth: 8-8-89

Valid up to: 5 year


Name: Humberto


Address: 14501 45th St, Houston, TX 77040


Signature: [Signature]

RECEIVED

APR 12 2006

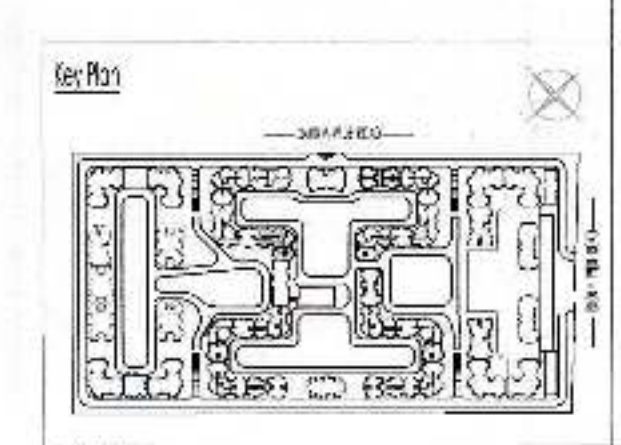

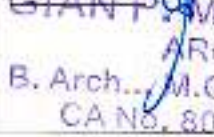Architect  GPM ARCHITECTS PLOT NO. 64-03 SECTOR-70, NEAR BASA BALAKNATH MANDIR, NOIDA-201301	CHARTERED SURVEYOR & DRAUGHTSMAN (I) C.E.T. C-77, Road Of Ganga, New Delhi-110055 T: 011-26355909 F: 011-26360022 E: gpmarchitects@gmail.com www.gpmarchitects.com
Owner M/S PATEL ADVANCE JV PLOT NO. 64-03 SECTOR-70, NEAR BASA BALAKNATH MANDIR, NOIDA-201301	
Project Title PROPOSED GROUP HOUSING AT PLOT NO. 64-03 SECTOR-70, ZONE-04, GREATER NOIDA	
Drawing Title ELEVATION & SECTION TOWER D4	
Scale: OWNERS' SCALE	SUBMISSION DRAWING 
Date NOV-2015	Drawing No. GPM/SUB-107C

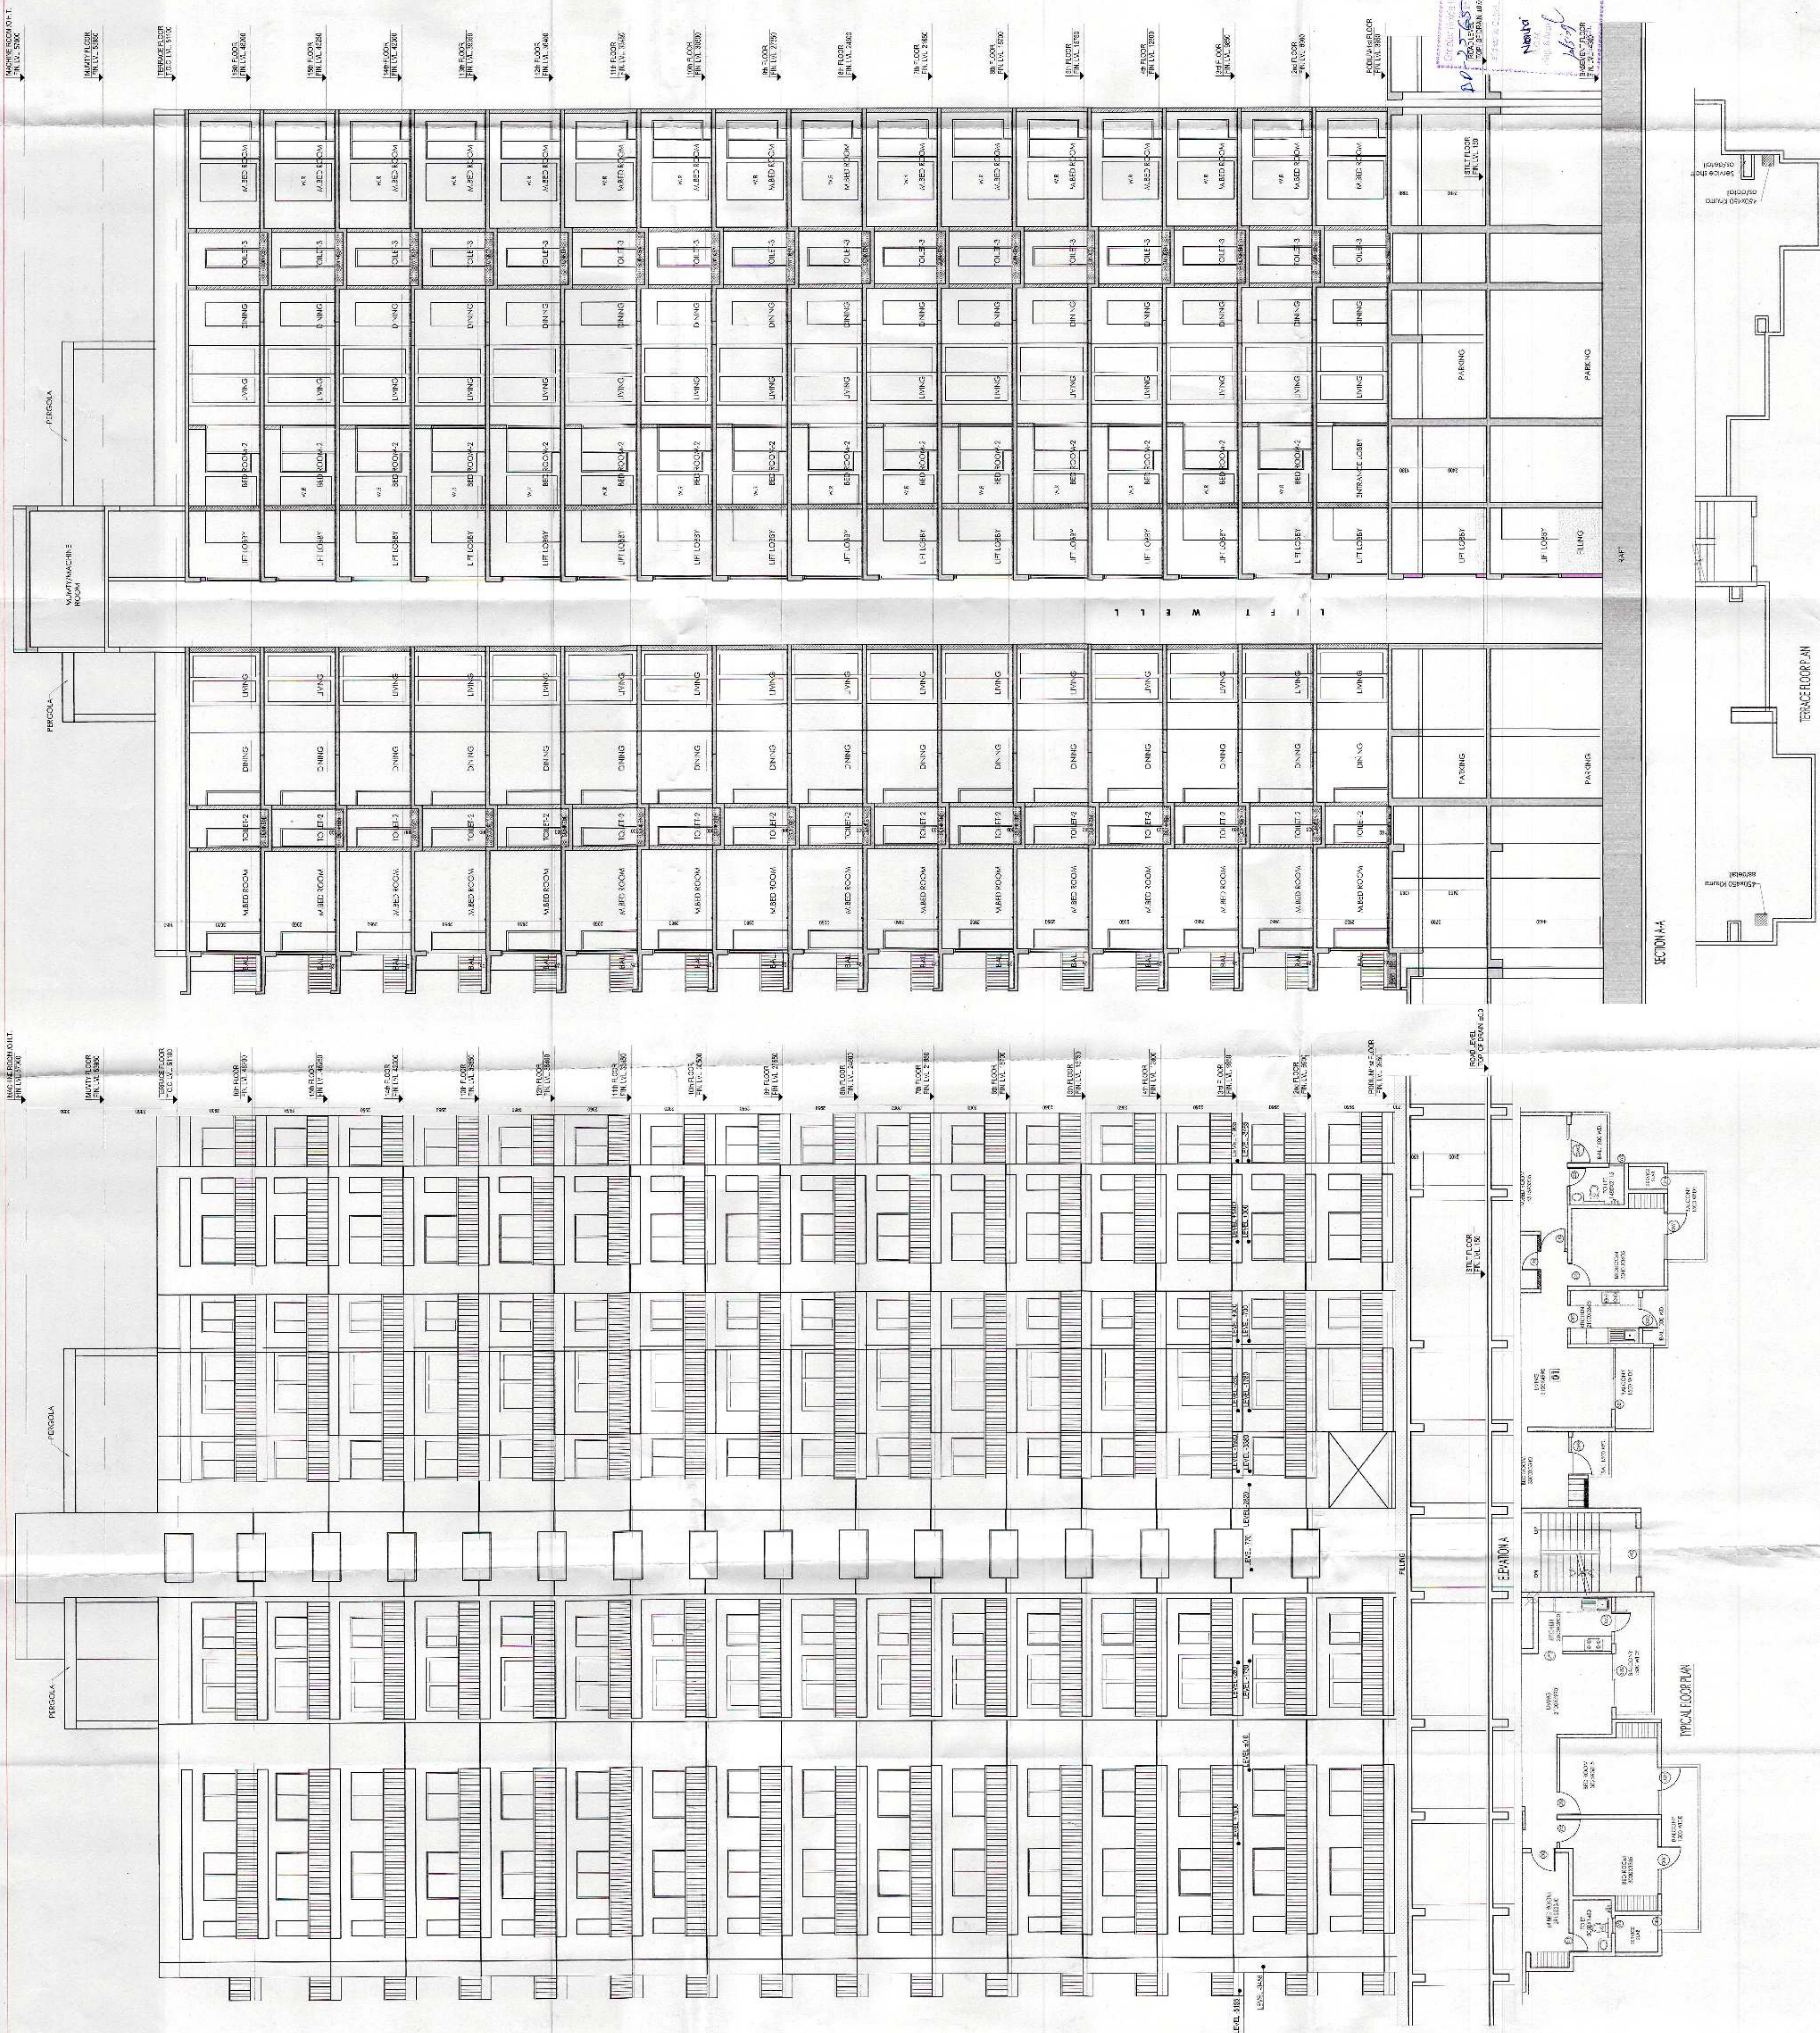

Architectural drawing title block and project information.

Project: PROPOSED GROUP HOUSING AT
PROJECT NO. 04-03 SECTOR-12-A
CREATED BY: DA



Architect: G. ARTHUR
B. ARCHITECT
CA No. 8015788

Scale: 1/8" = 1'-0"

Sheet: 1/8" = 1'-0"

GPWSB-10C

PDF Compressor Free Version

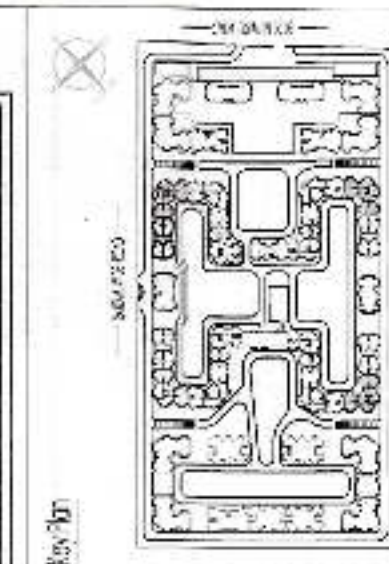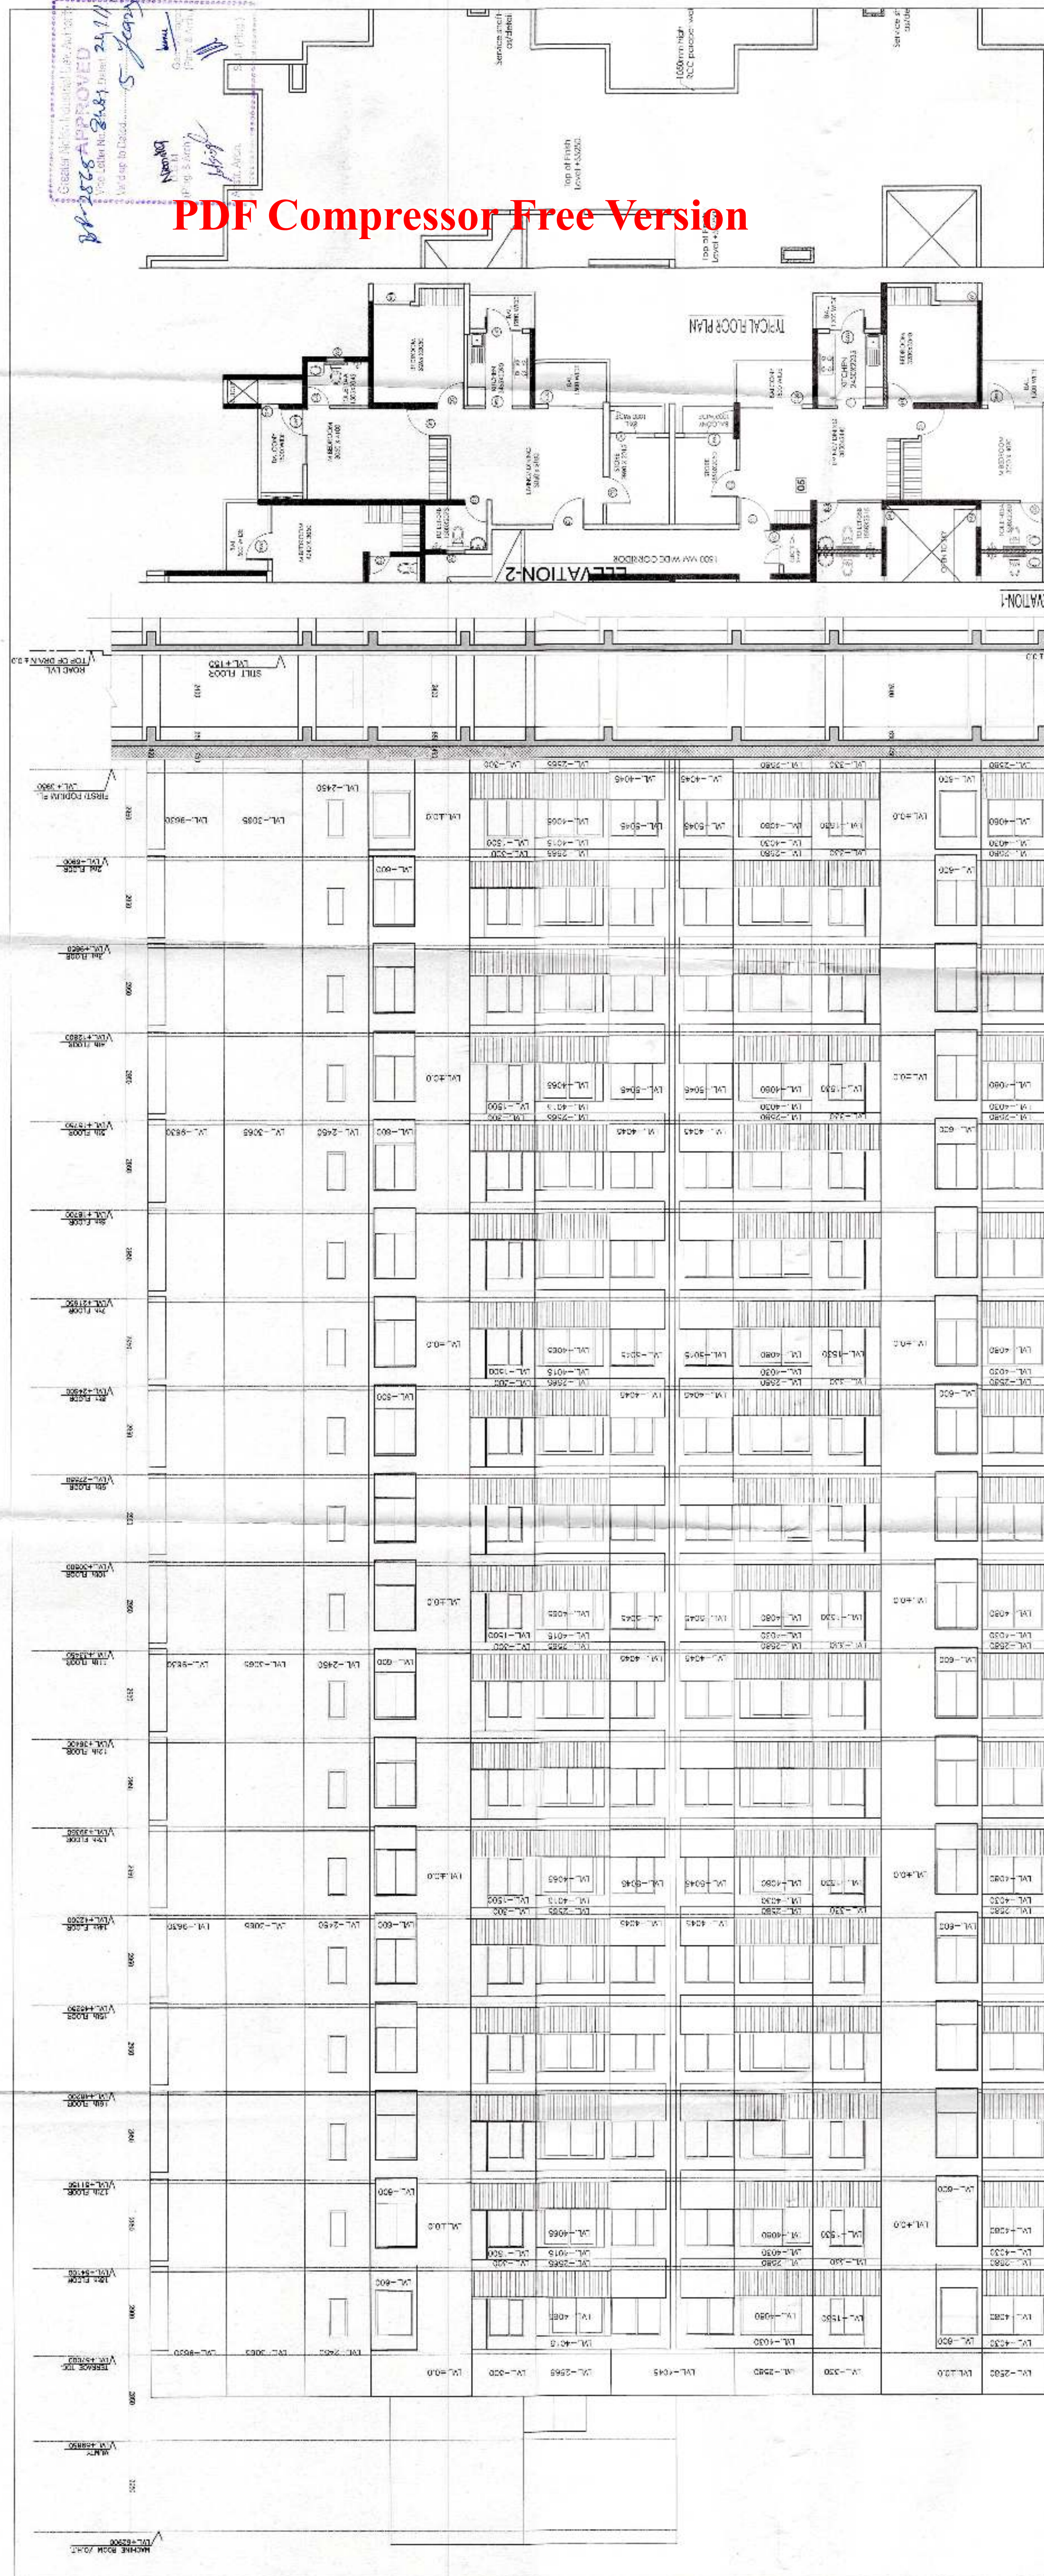

Architects

glenn

DANA F. MAXFIELD ASSOCIATES OF LTD.
C-28, 340 S. KINGSLEY, NEW BEDFORD 01960
ARCHITECTS T-01-4556999 F-1-11-66290572
e-PLANNING E-2006-glenn@glennfd.com www.glennfd.com

Control	M/S PATEL ADVANCE JV
	DATE CLASS SET TO - 77

Project Title
NEGE BABA BALAJINATH - WANDER, NIODA -201911


PROPOSED GROUND HOLDING AT
PLOT NO. G-403 SECTOR - TECHZONE-04,
GREATER NOIDA

ELEVATION & SECTION





TOWER-2/F2/G2	SUBMISSION DRAWING
-----------------------------	----------------------------------

[Signature]
B. Archt., M.C.A.
CA No. 8015

Date: HCY-2015	Scale: 1:100	Drawing No. GPW/SUB-1100
-------------------	-----------------	-----------------------------

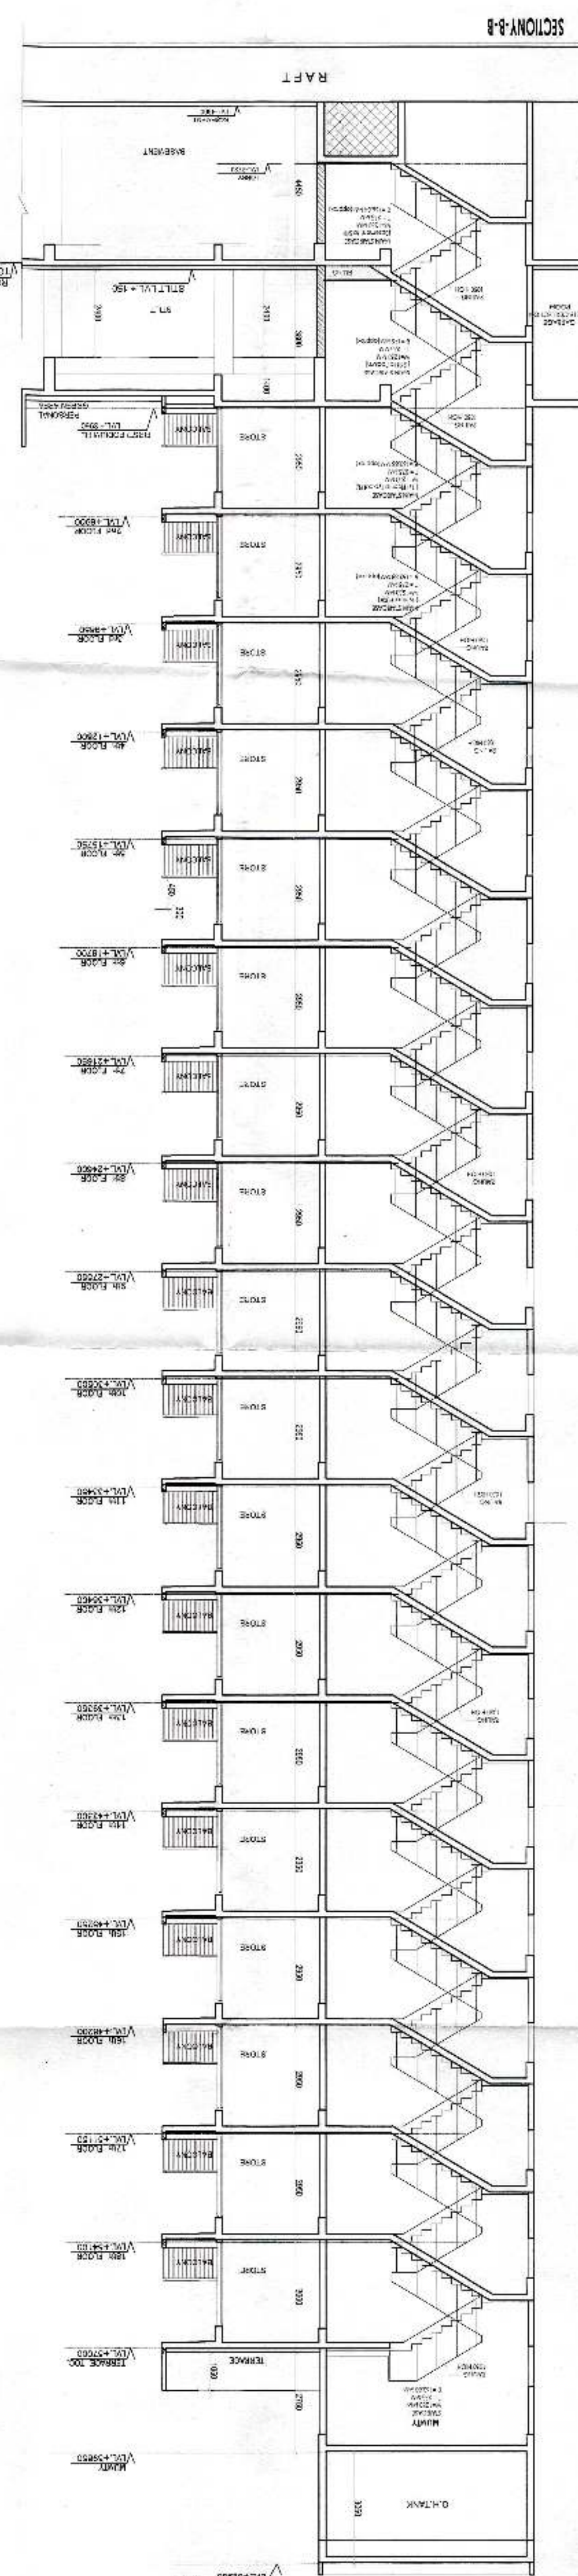

PDF Compressor Free Version

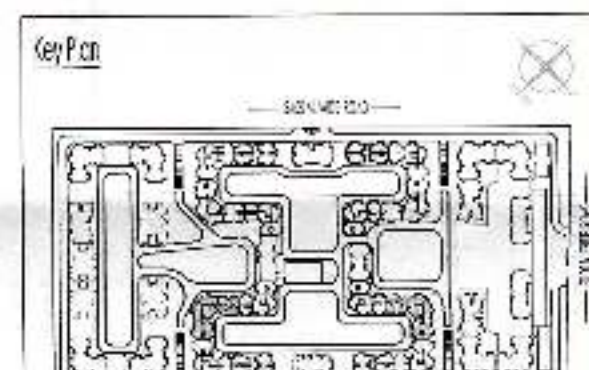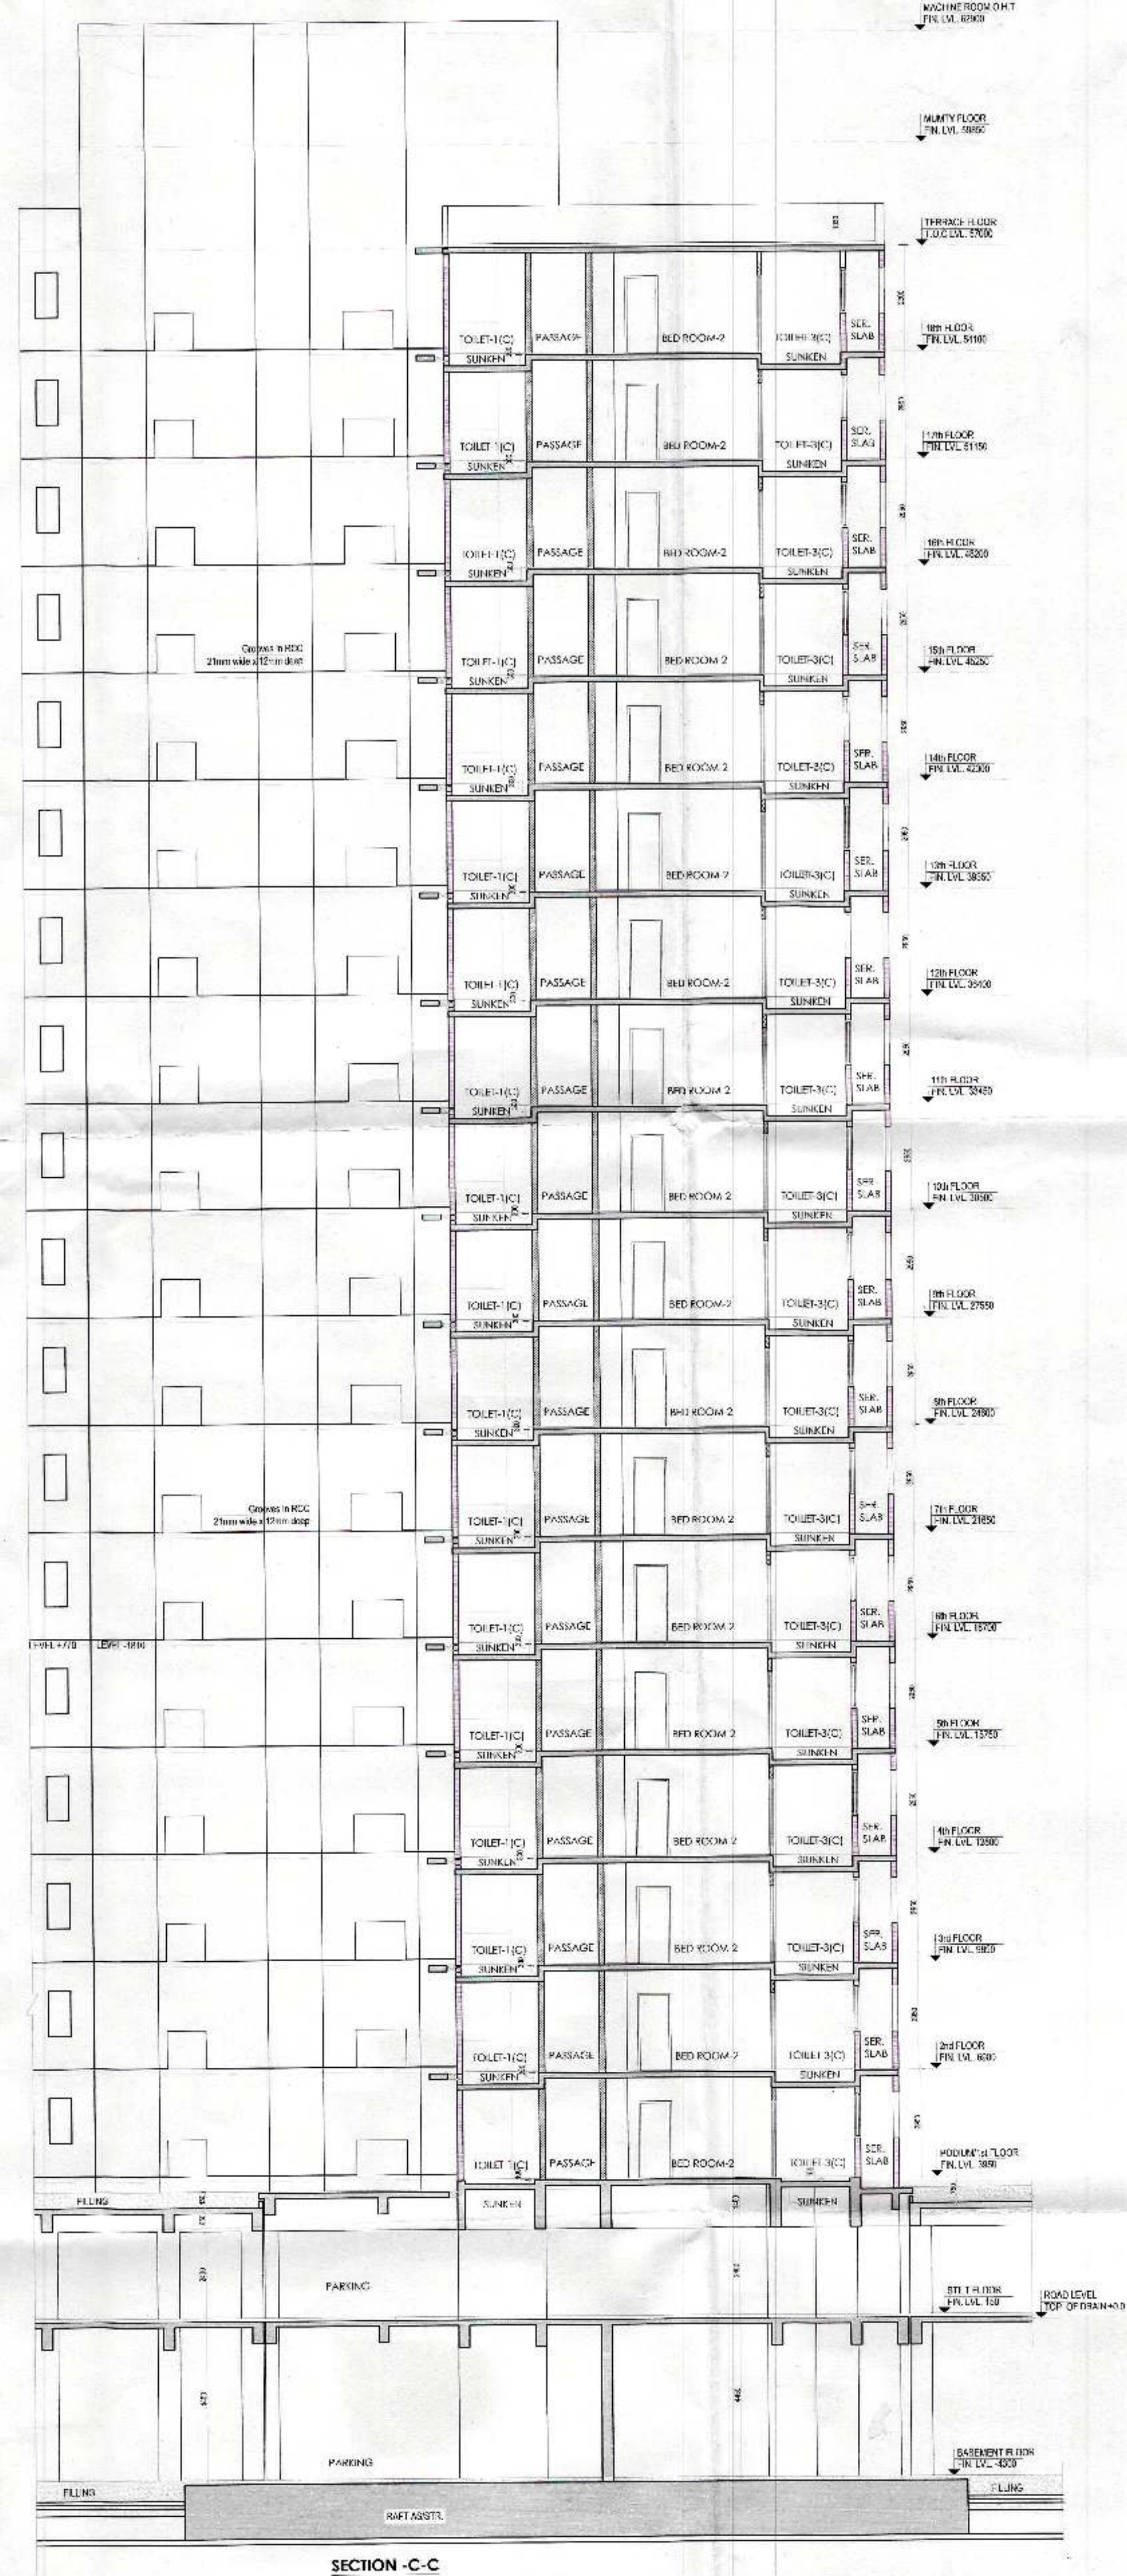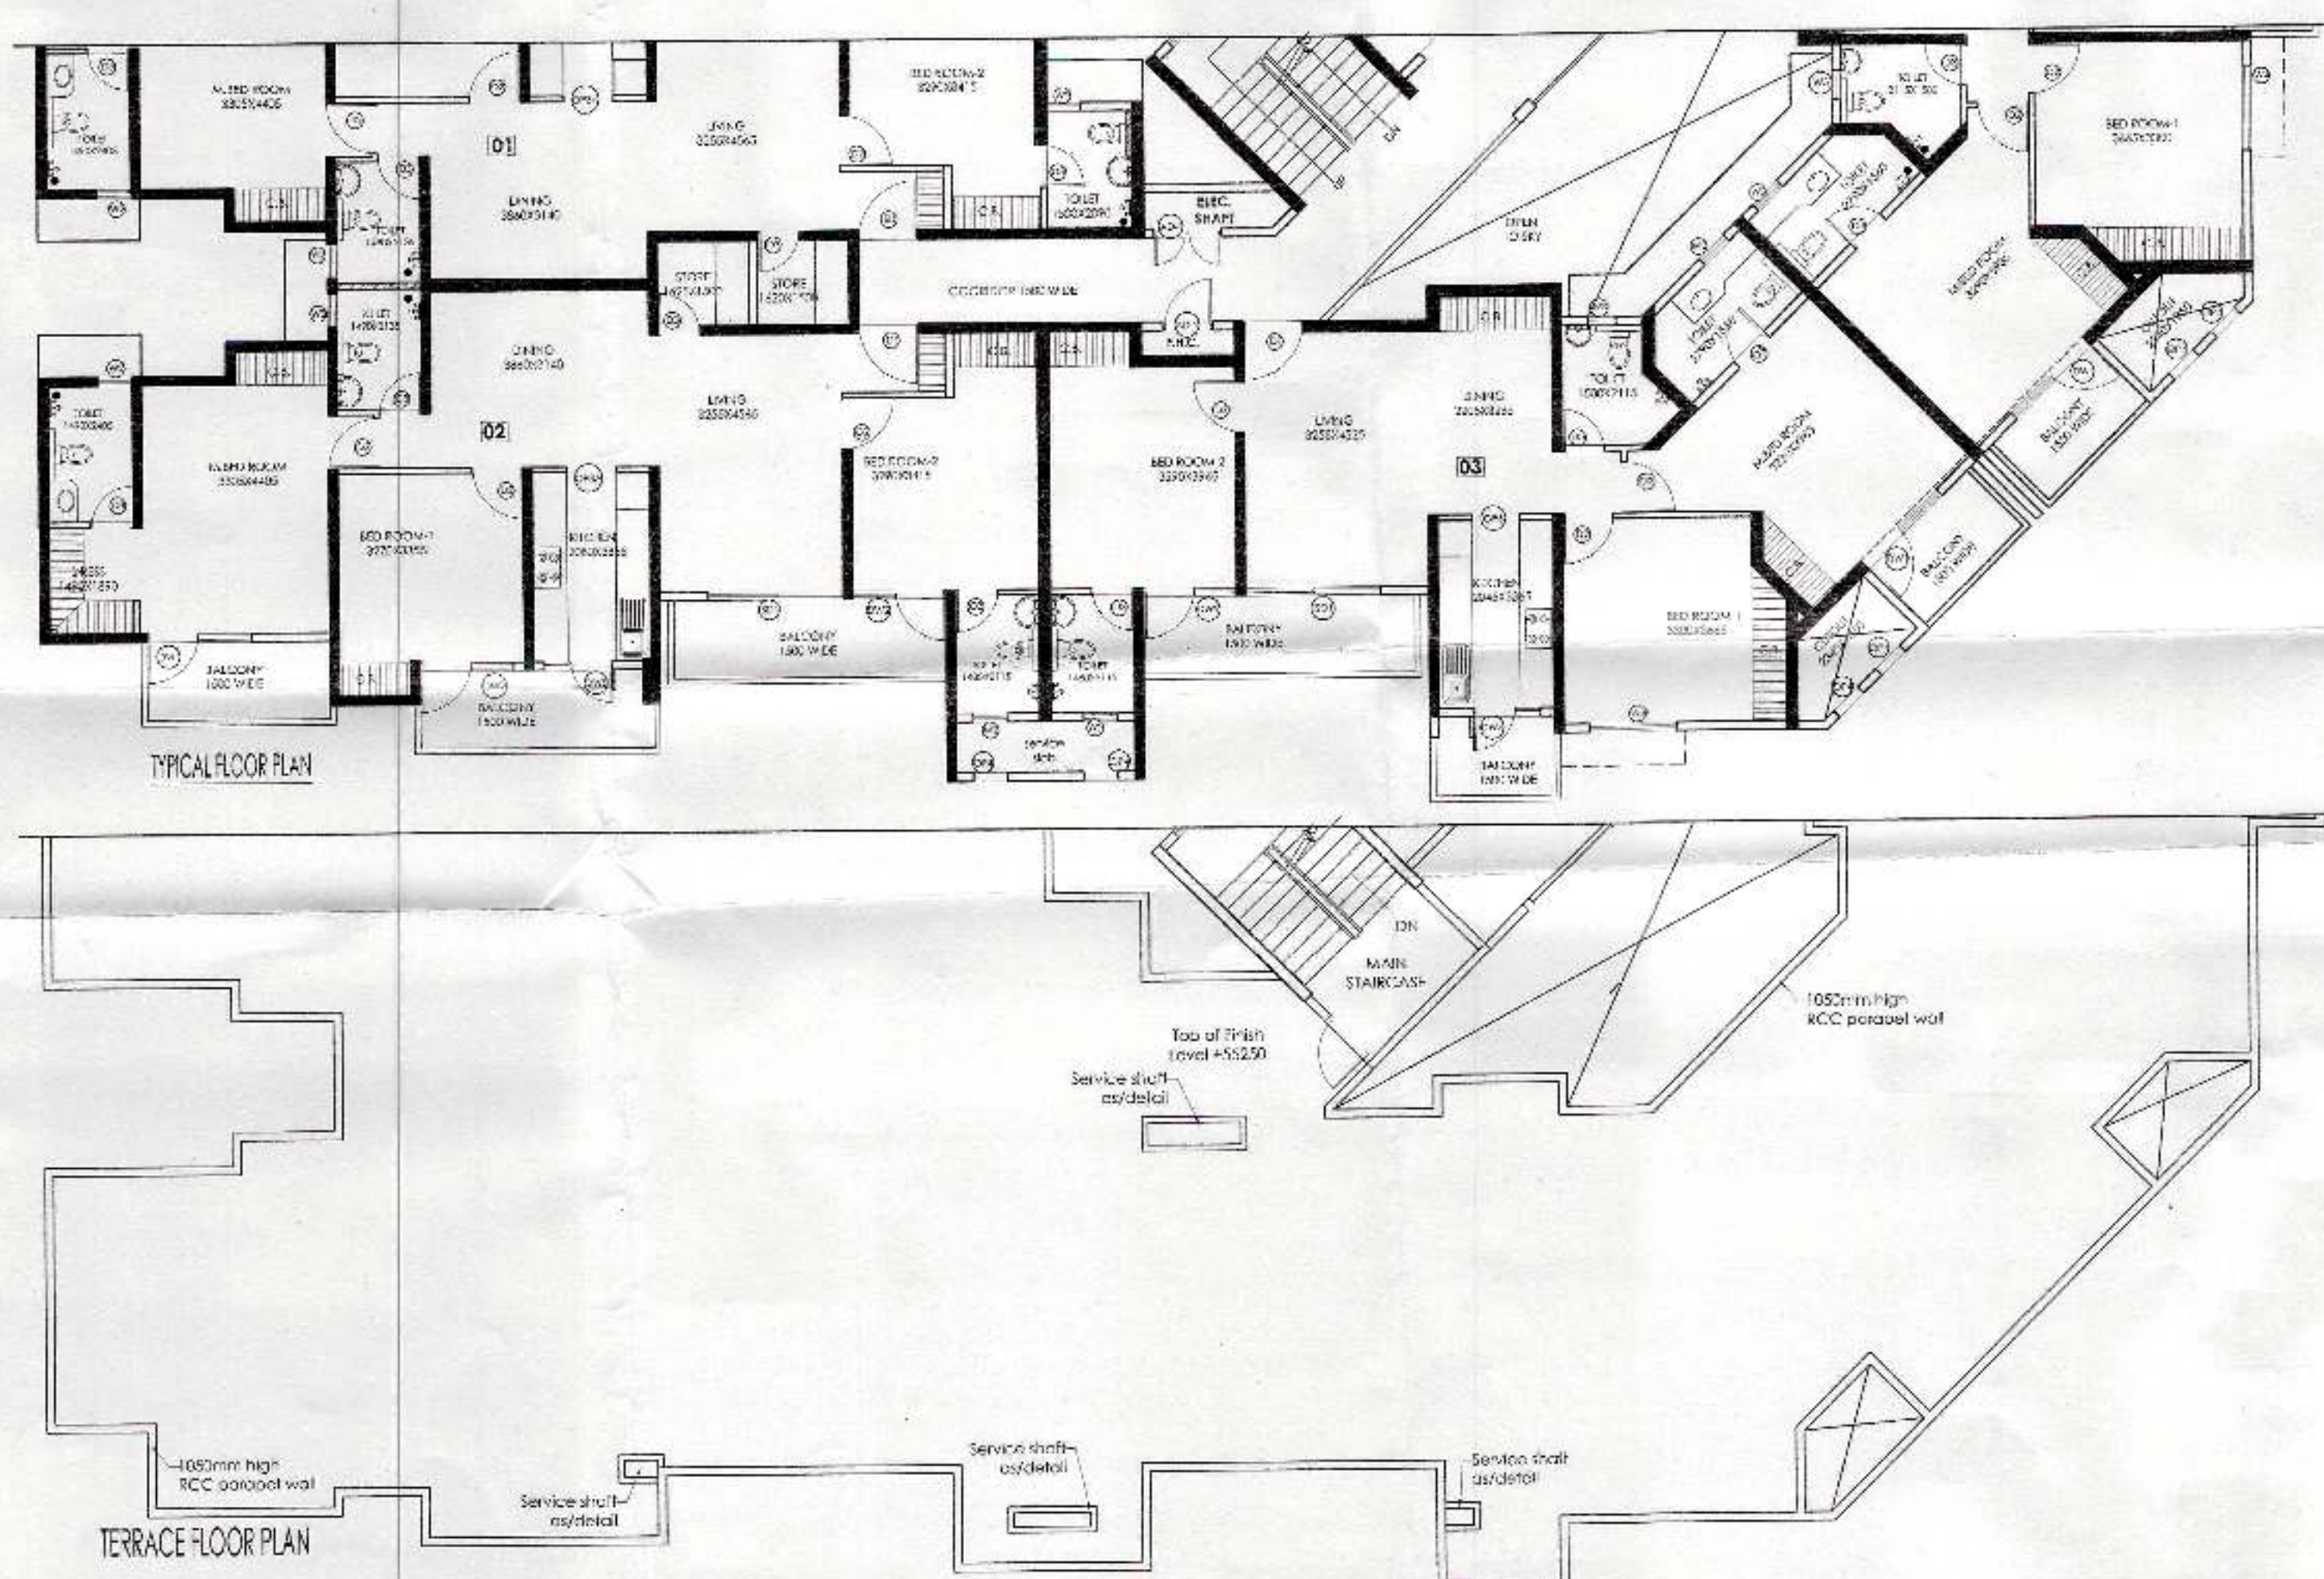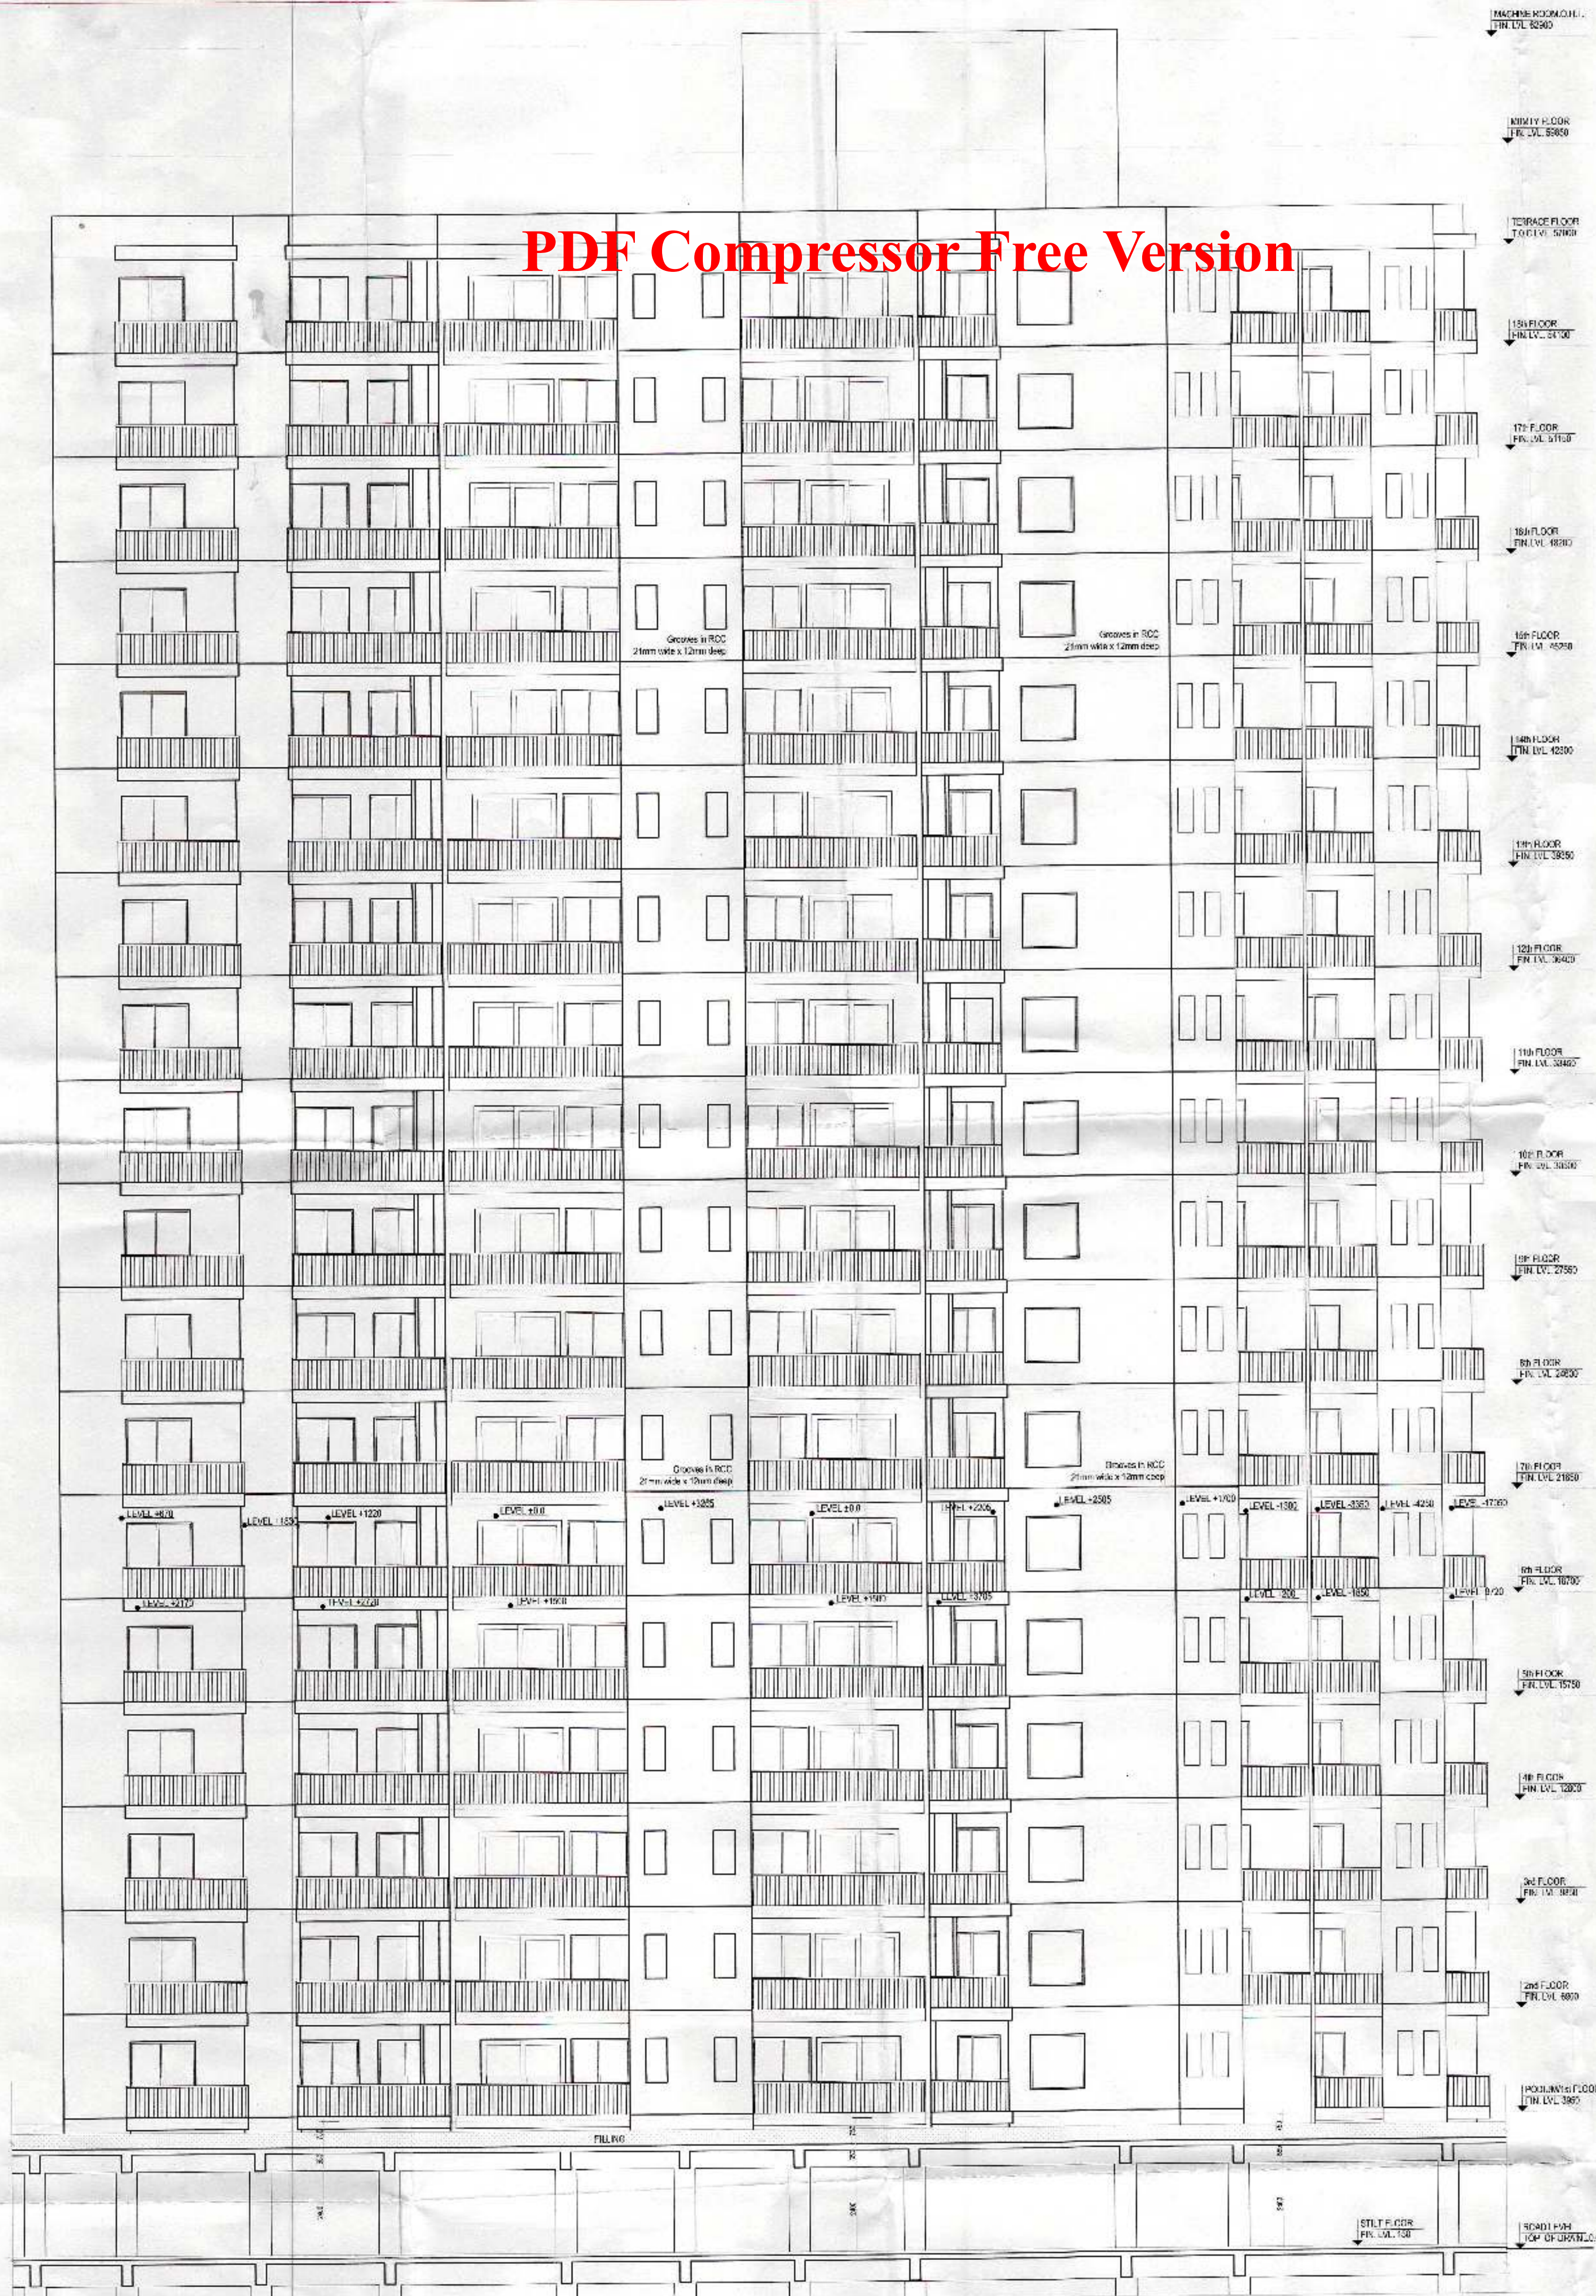

Project Title: PROPOSED GROUP HOUSING AT PLOT NO. GH-03 SECTOR-TECHNE-04, GREATER NOIDA

Client: M/S. PATEL ADVANCE JV, PAN OASIS SECTOR - 70, NEAR SABA SALVAMANDIR HANDEL INDIA, 201001

Architect: B. Argh. M. C. A. I. I. A. G. No. 8015716


Scale: 1/4" = 1'-0"

Date: 10/20/2016

Sheet: 1/13

Project No: GPM/SUB-112D


PDF Compressor Free Version

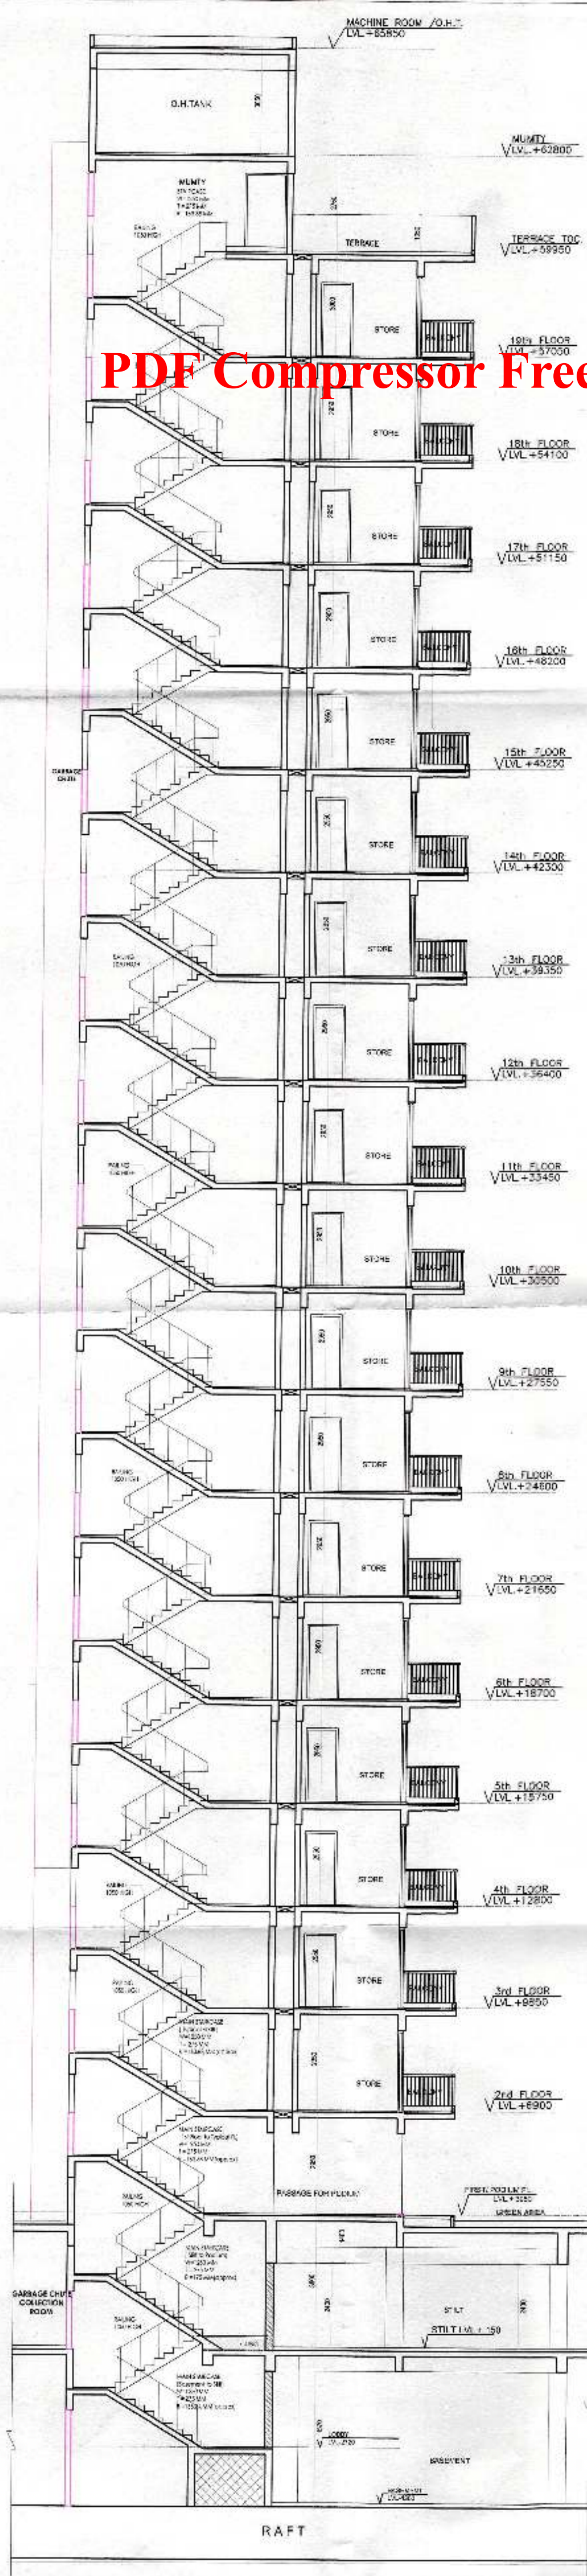

SECTIONY-D-D




ELEVATION-1

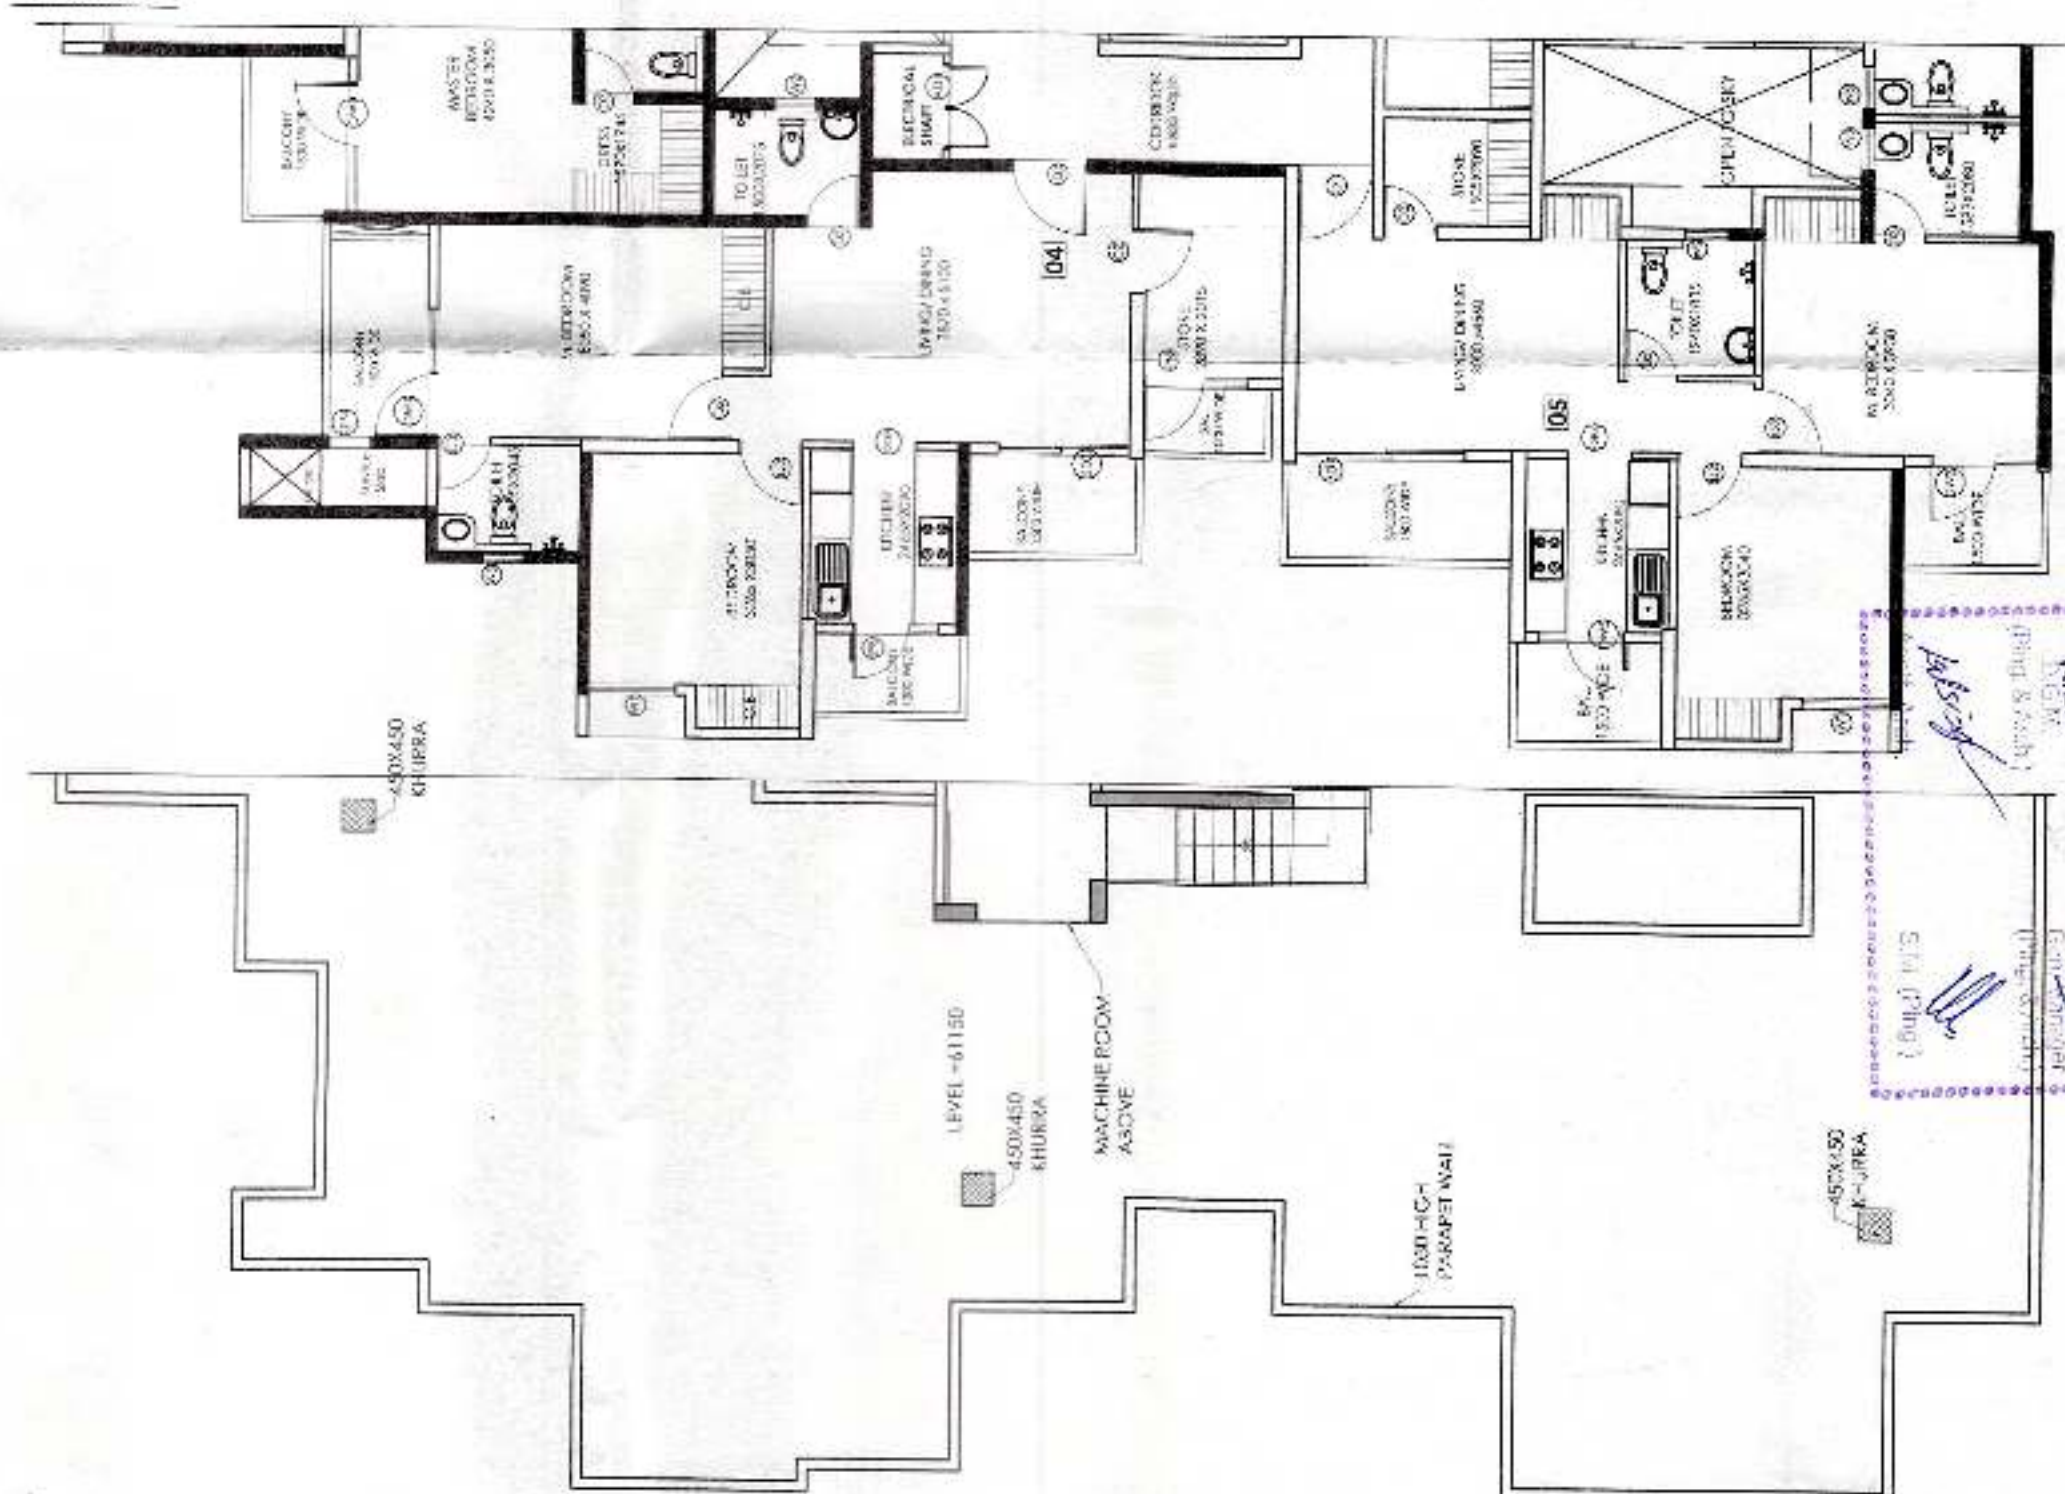[illegible]

2555-800 2/11/2015
5/4/2015
Monitor


PDF Compressor Free Version

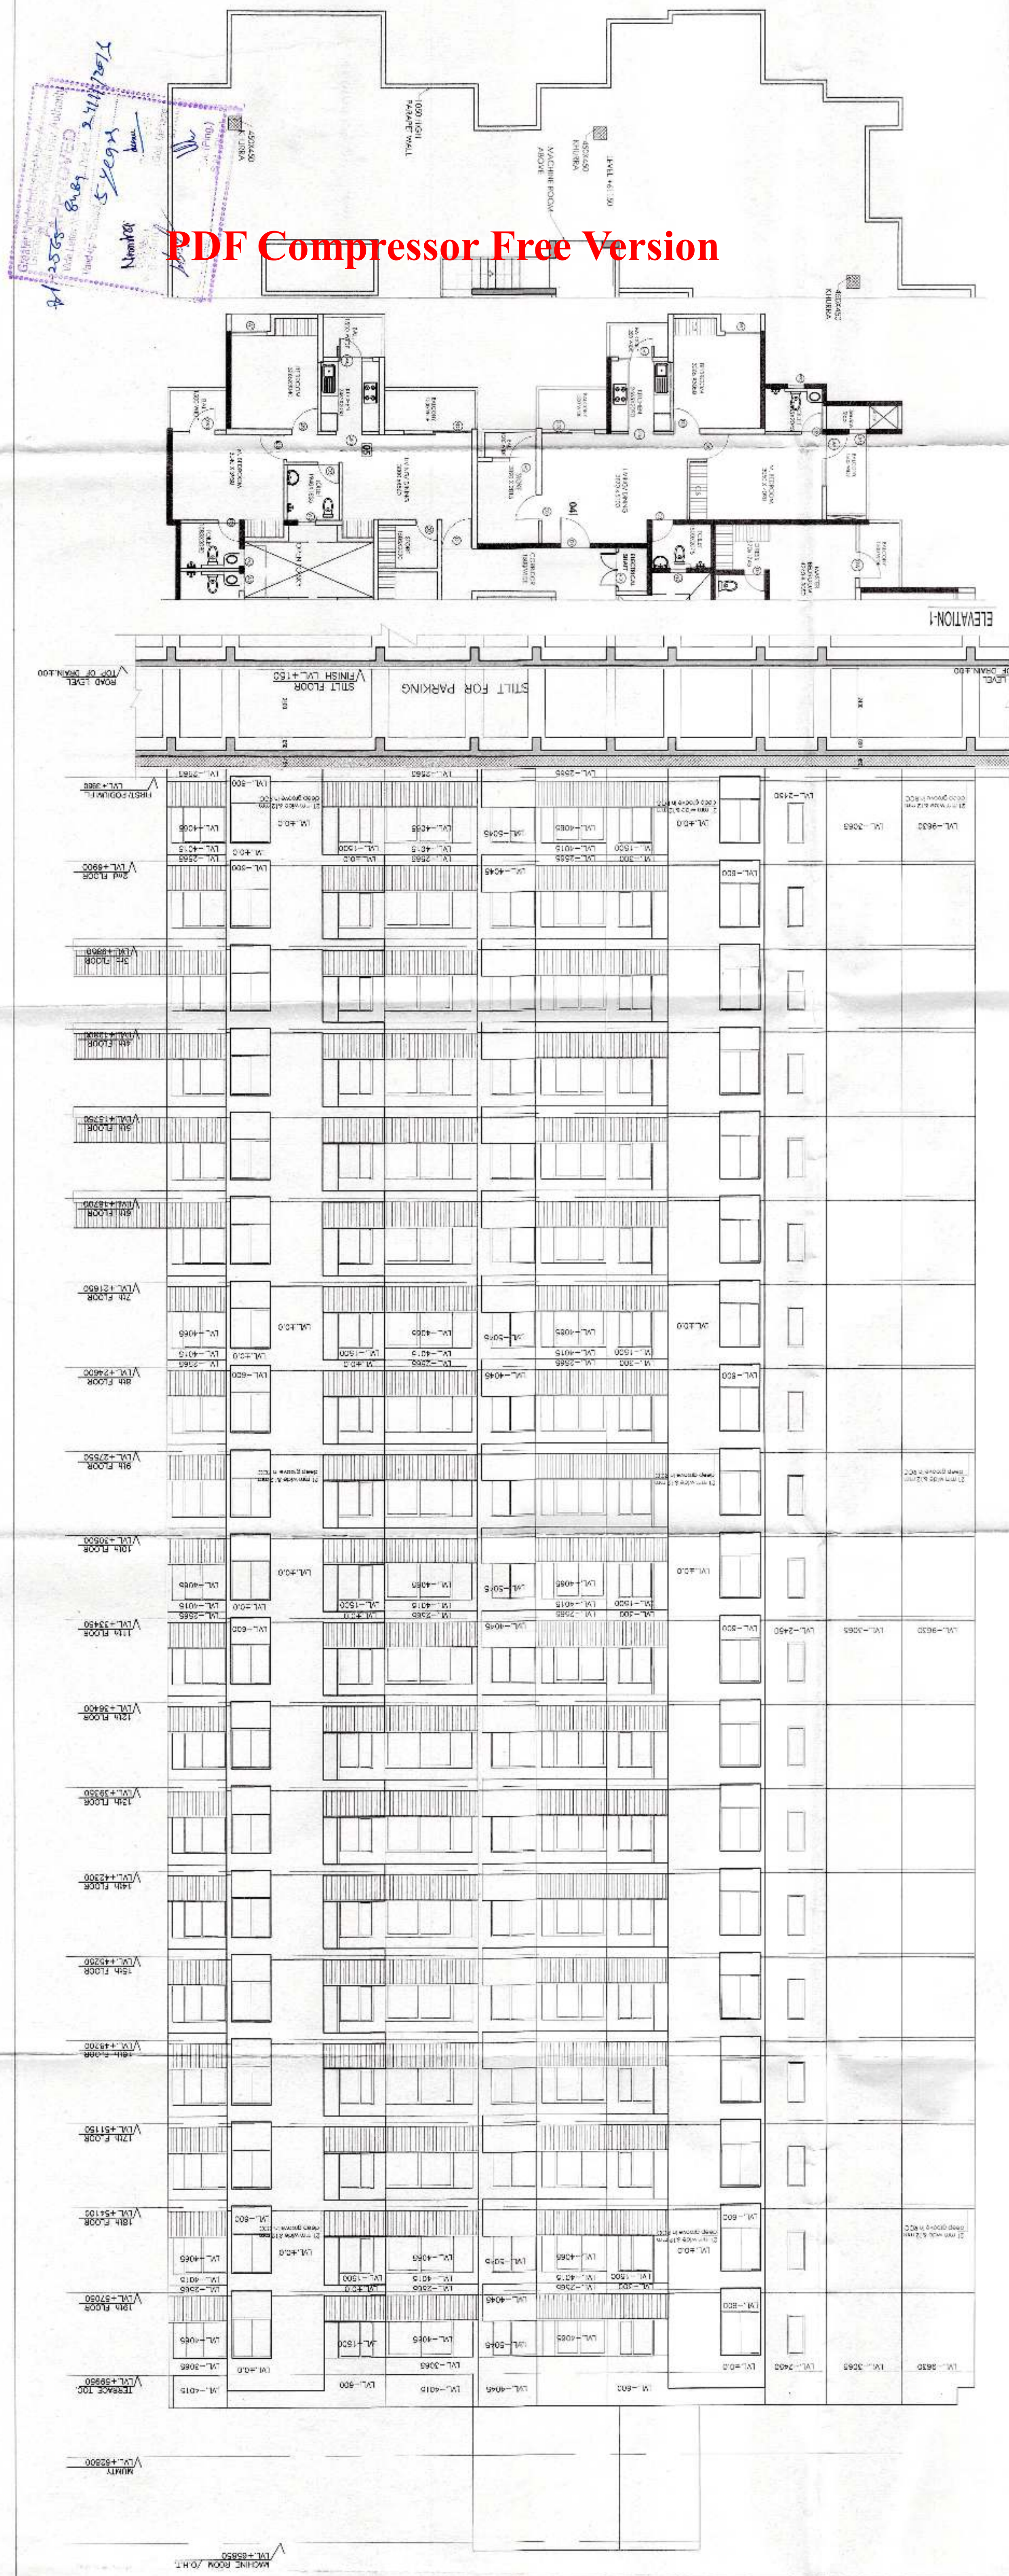

ARCHITECT: **STAN P. ADVANCE IV**
Firm: **STAN P. ADVANCE IV ARCHITECT**
Address: **1000 N. 10th St., Suite 100, Phoenix, AZ 85006**
Phone: **(602) 255-8000**
Fax: **(602) 255-8001**
Email: **stan@stanadvanceiv.com**
Website: **www.stanadvanceiv.com**




Client: **M/S PATEL ADVANCE IV**
Project: **NEW BBA BUILDING - HANOVER, MD 20631**
Project Title: **PROPOSED GROUP HOUSING AT PLOT NO. G-03 SECTOR TECHNOMED, GREATER NODIA**
Drawing Title: **ELEVATION & SECTION TOWER-4/G4**




Scale: **SUBMISSION DRAWING**
Date: **2/11/2015**
Author: **Stan P. Advance IV**
Checked: **Stan P. Advance IV**
Drawn: **Stan P. Advance IV**
Project No: **GPWS JB-130**

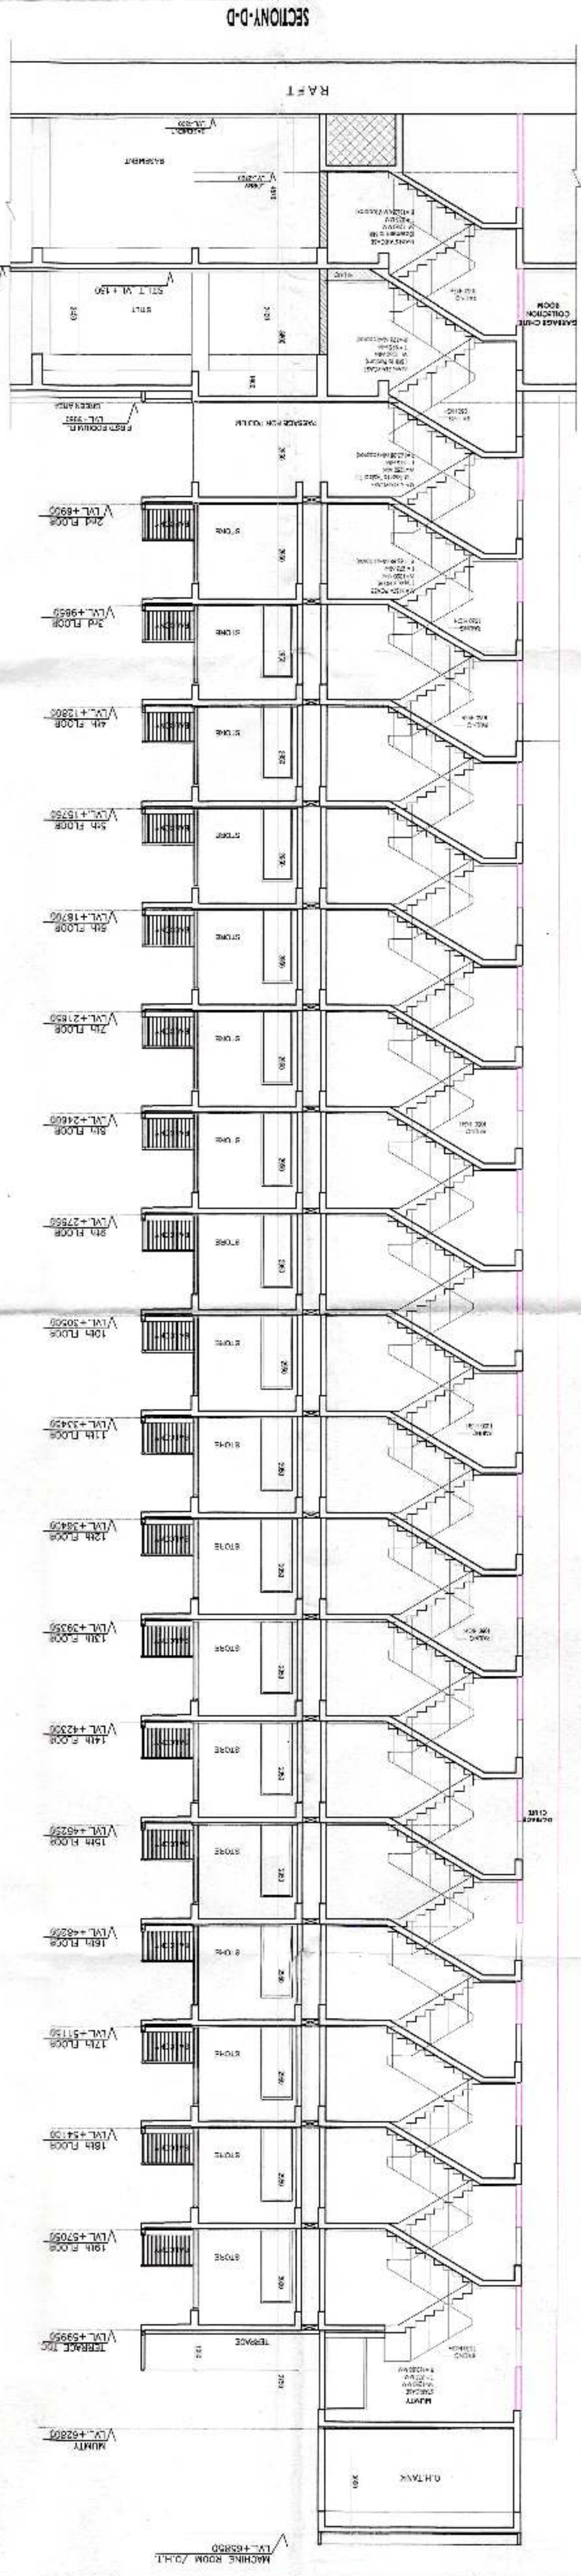

2021

FOR PATEL AD	DATE	BY	REVISION	DATE	BY
FOR PATEL AD	01/01/2011	01/01/2011	01/01/2011	01/01/2011	01/01/2011

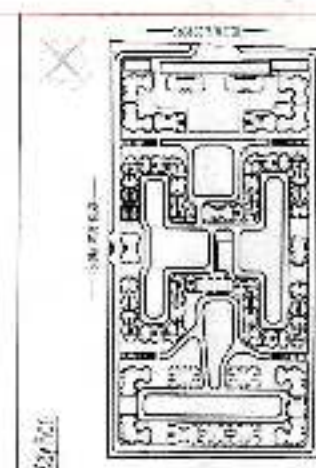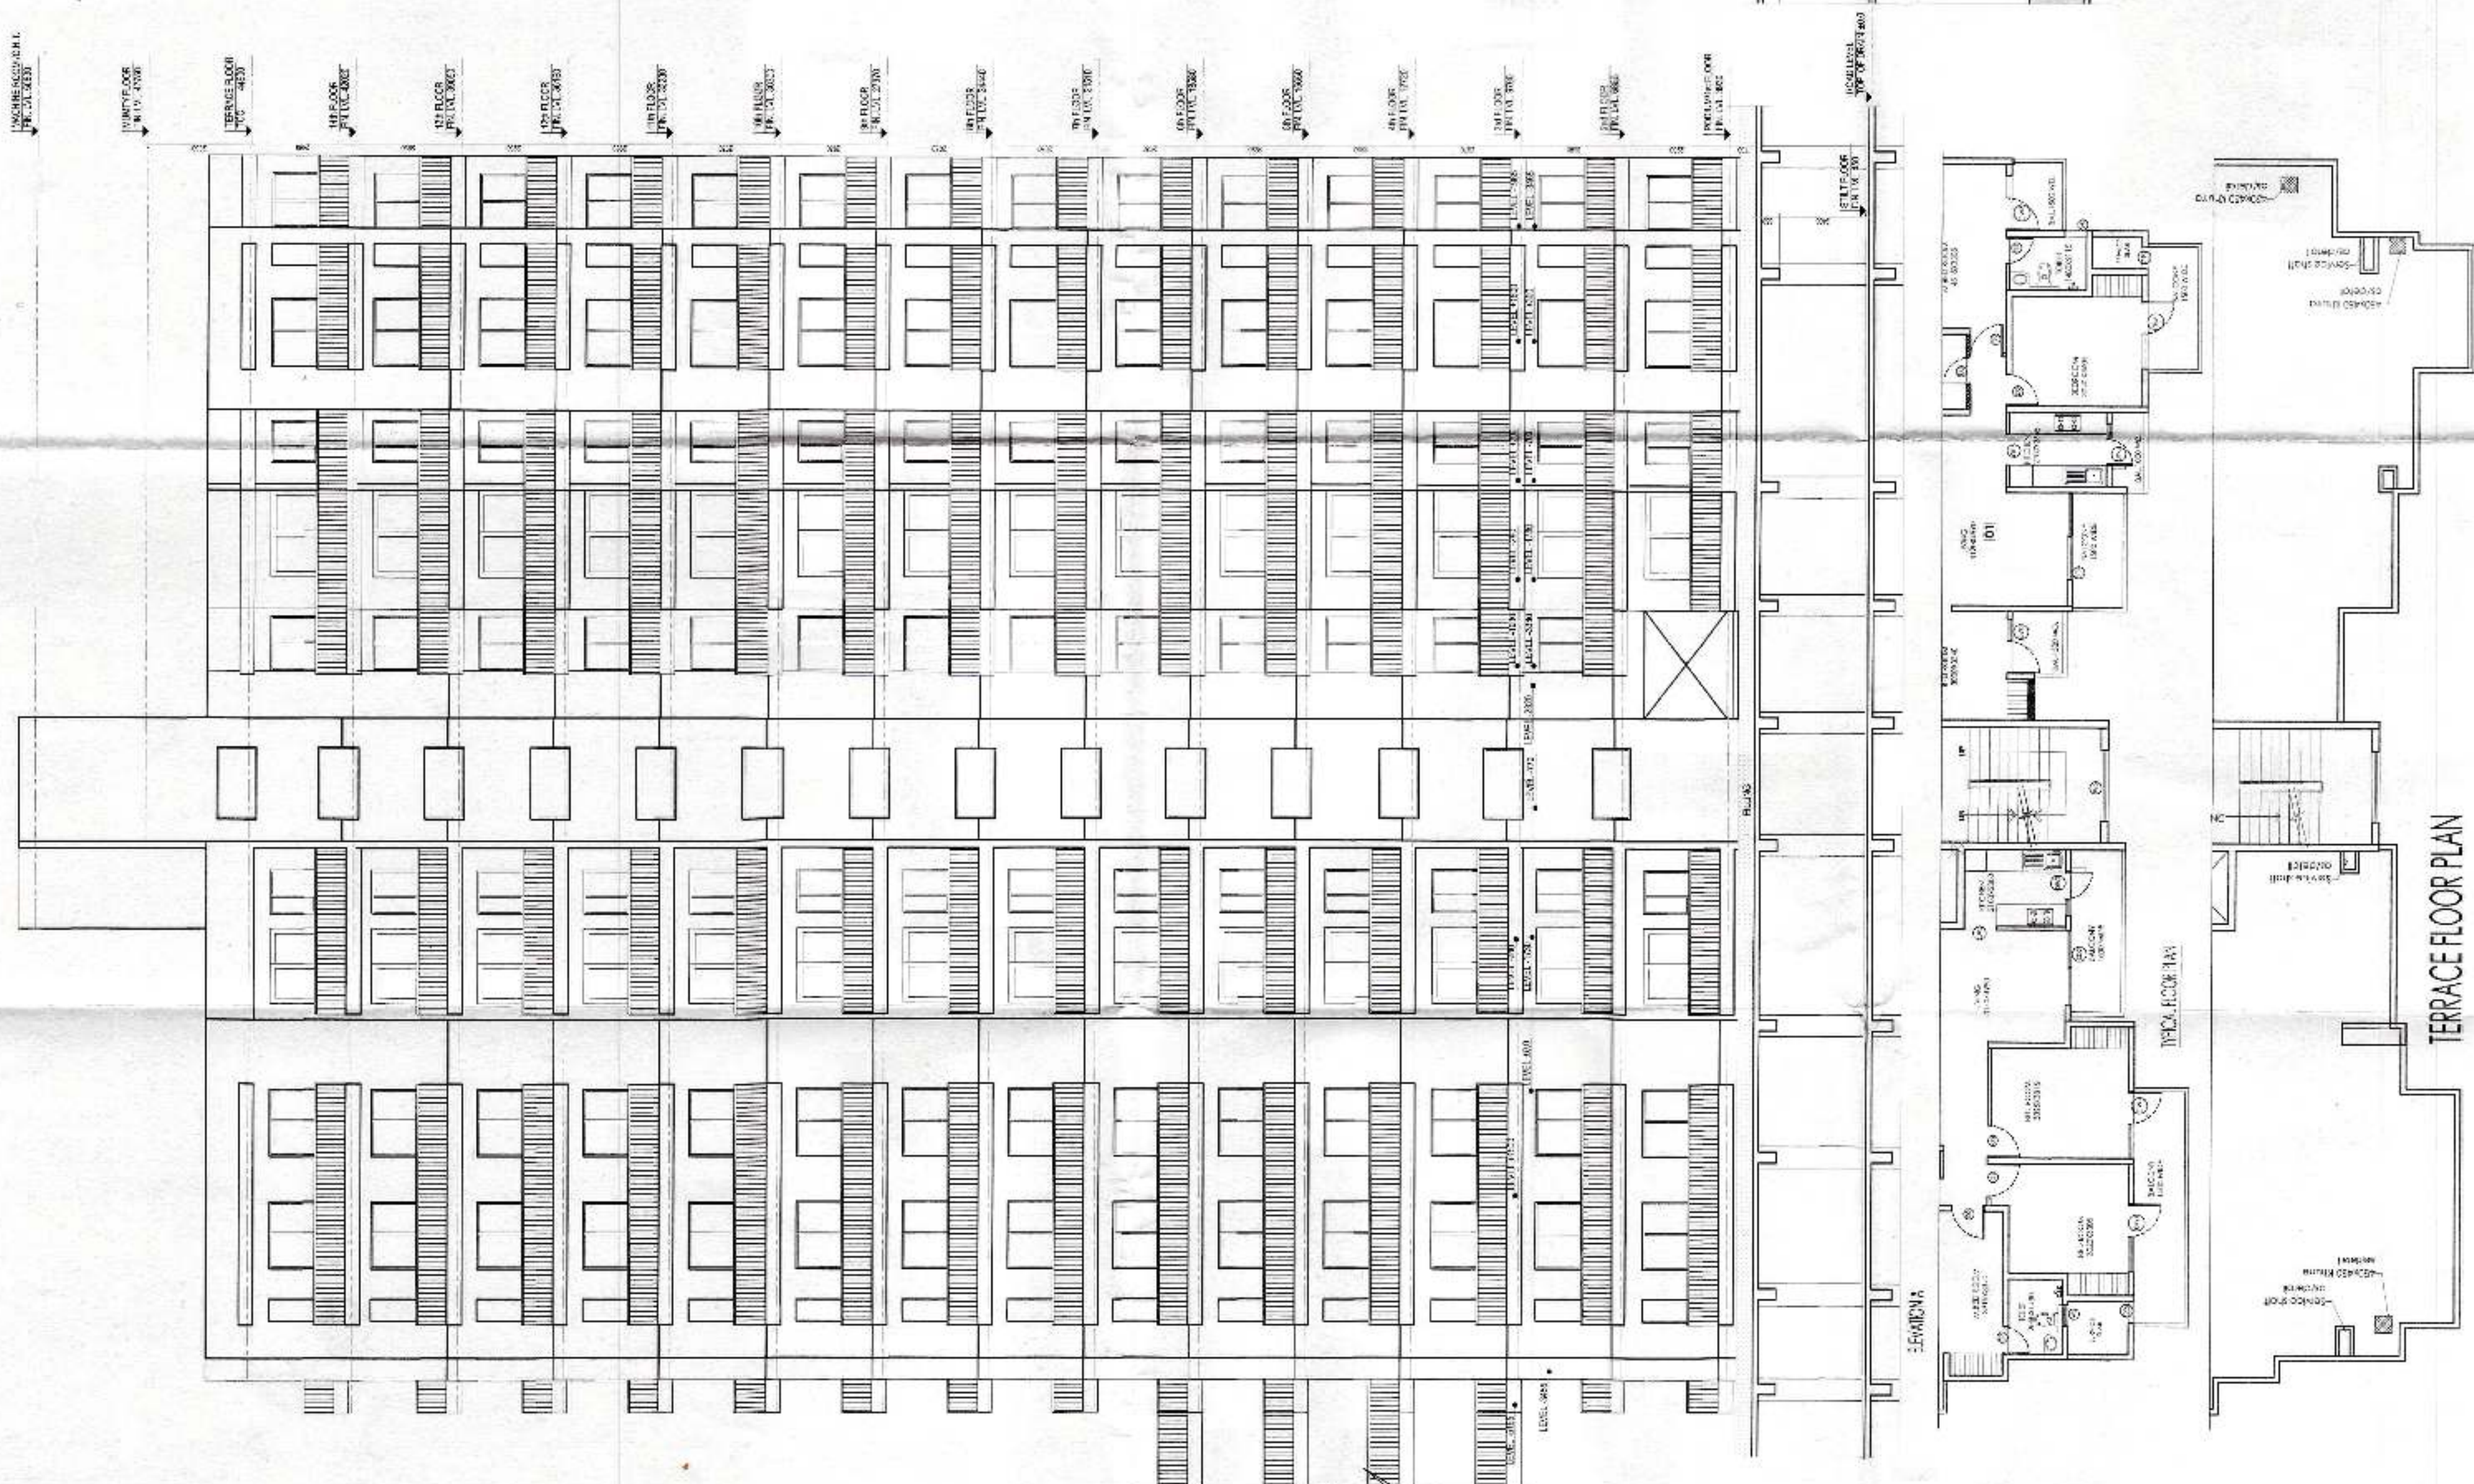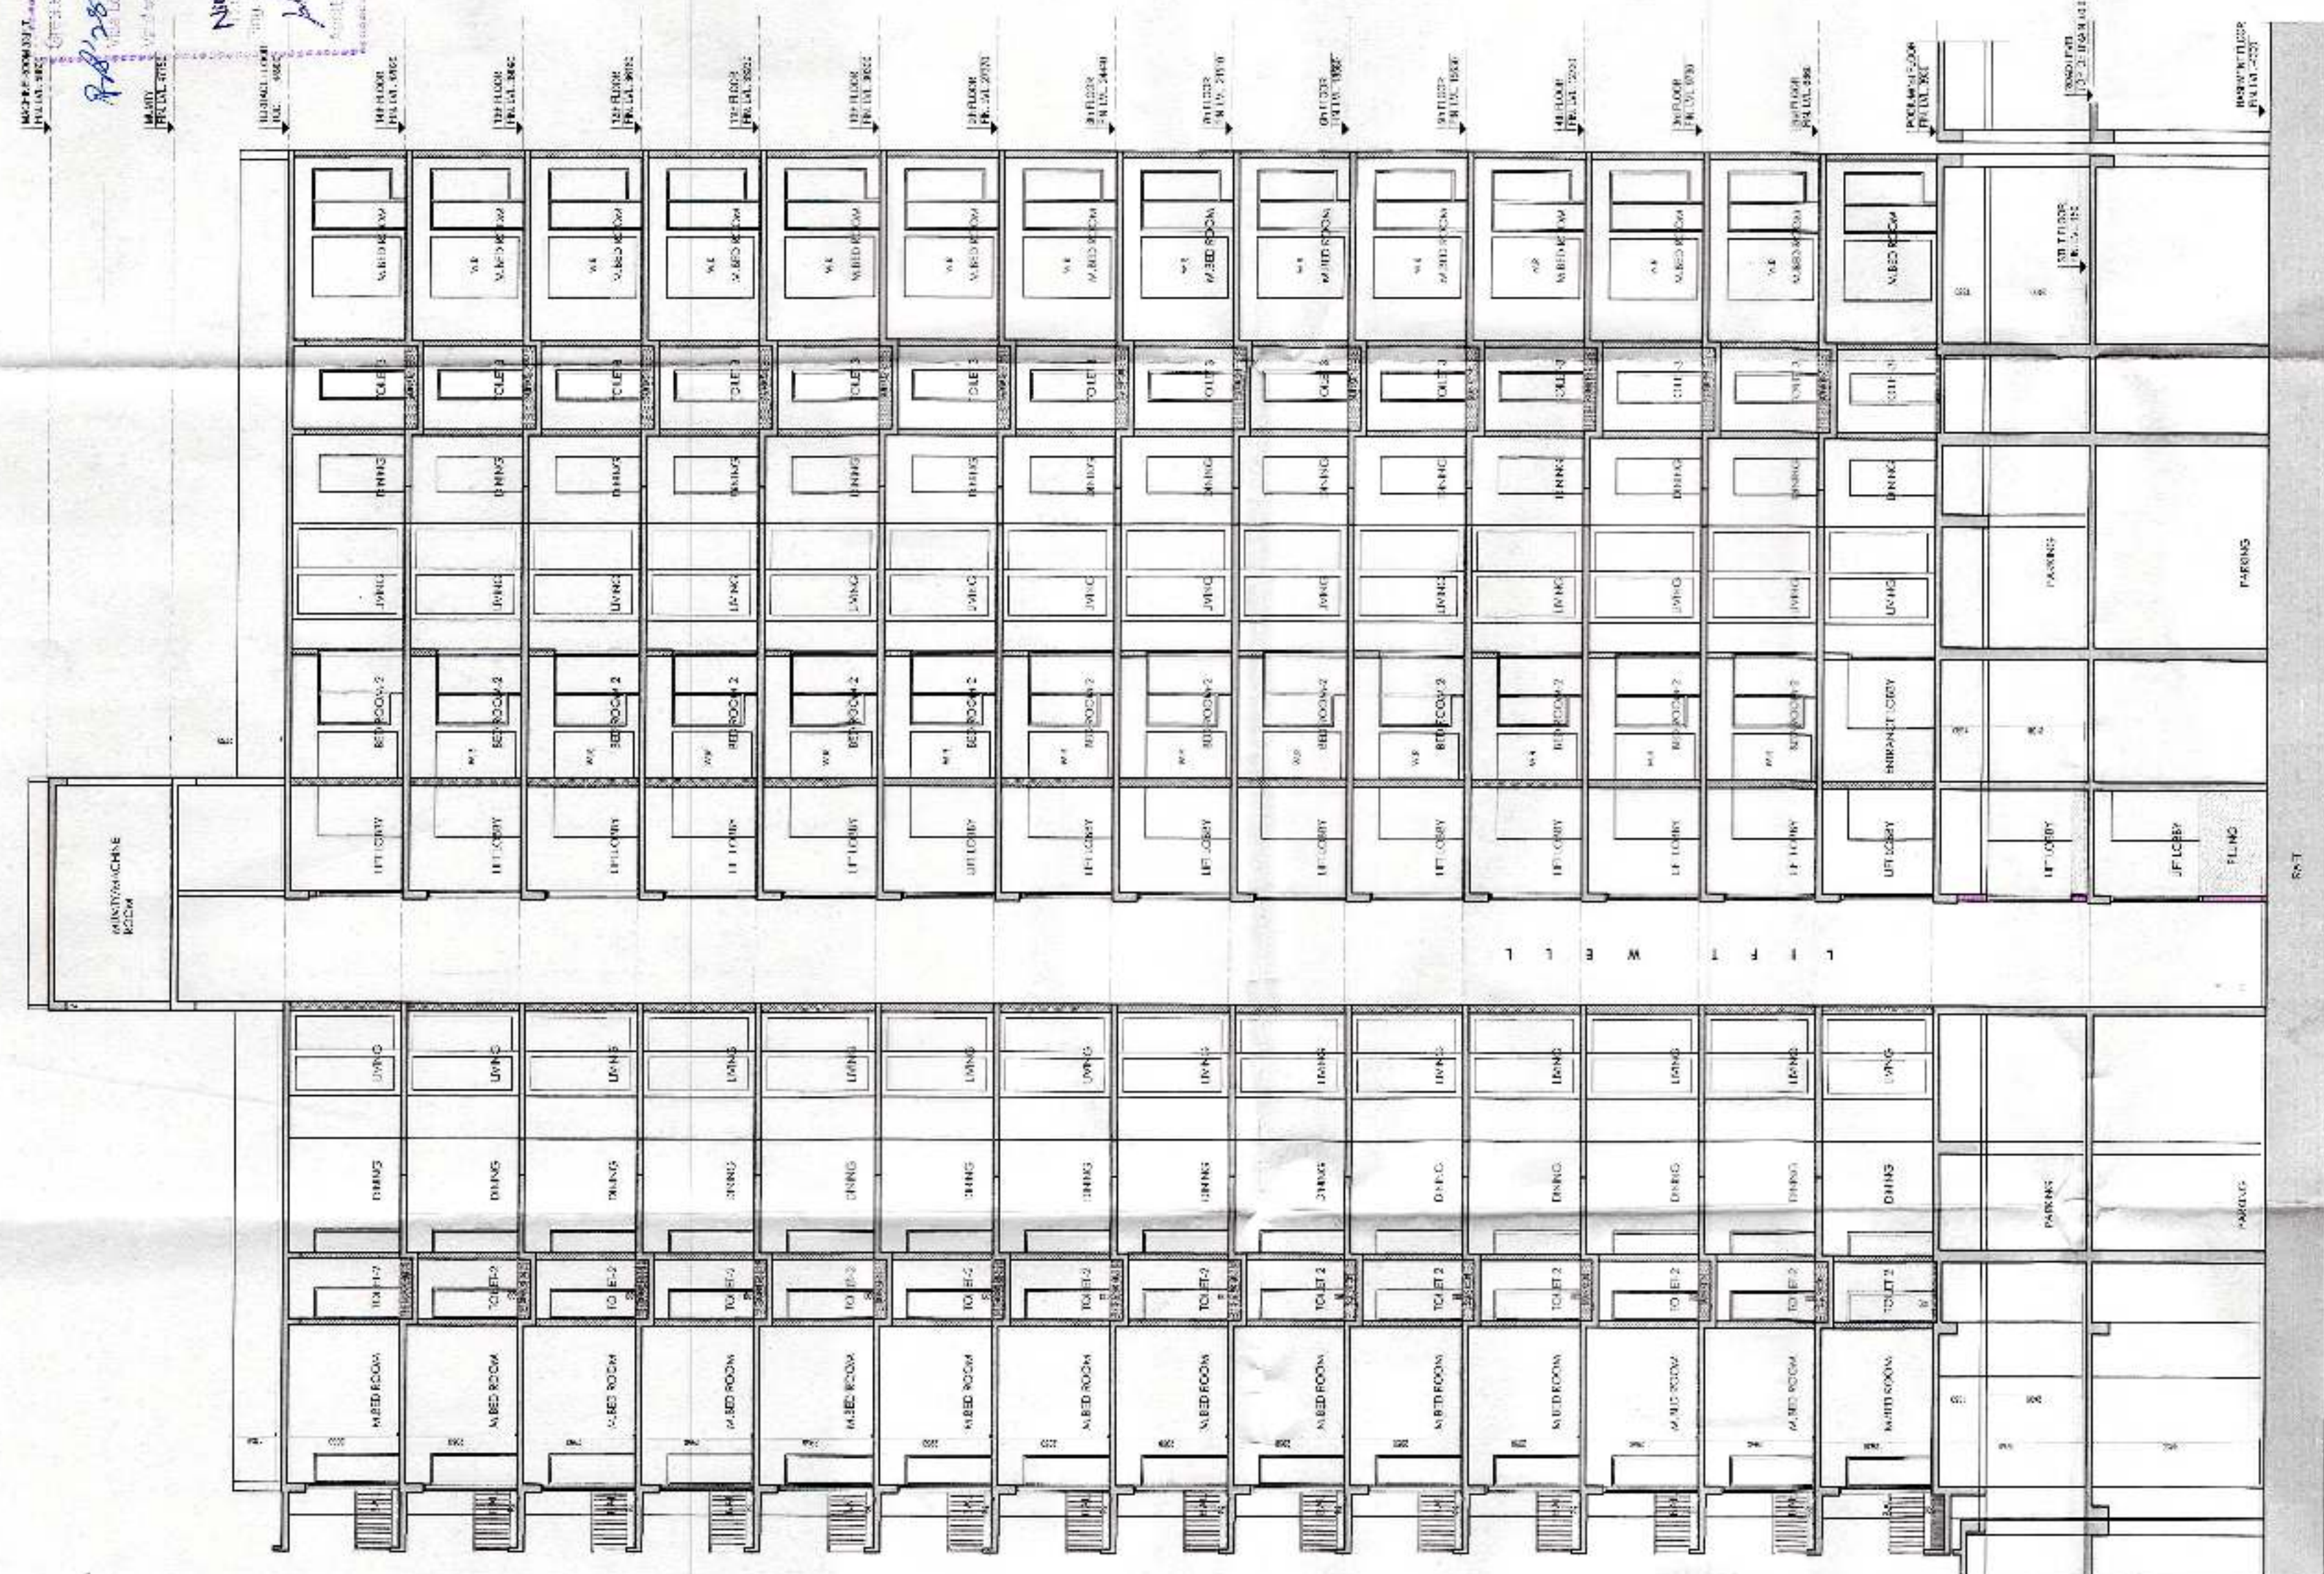[illegible]

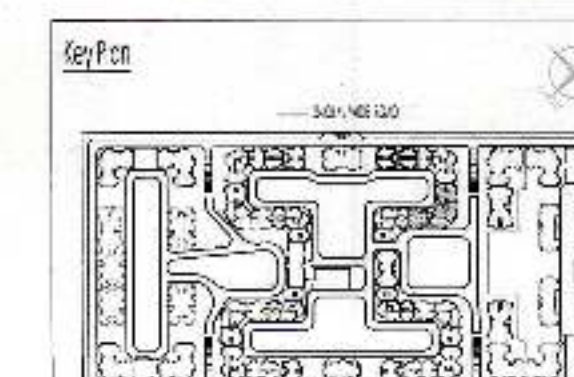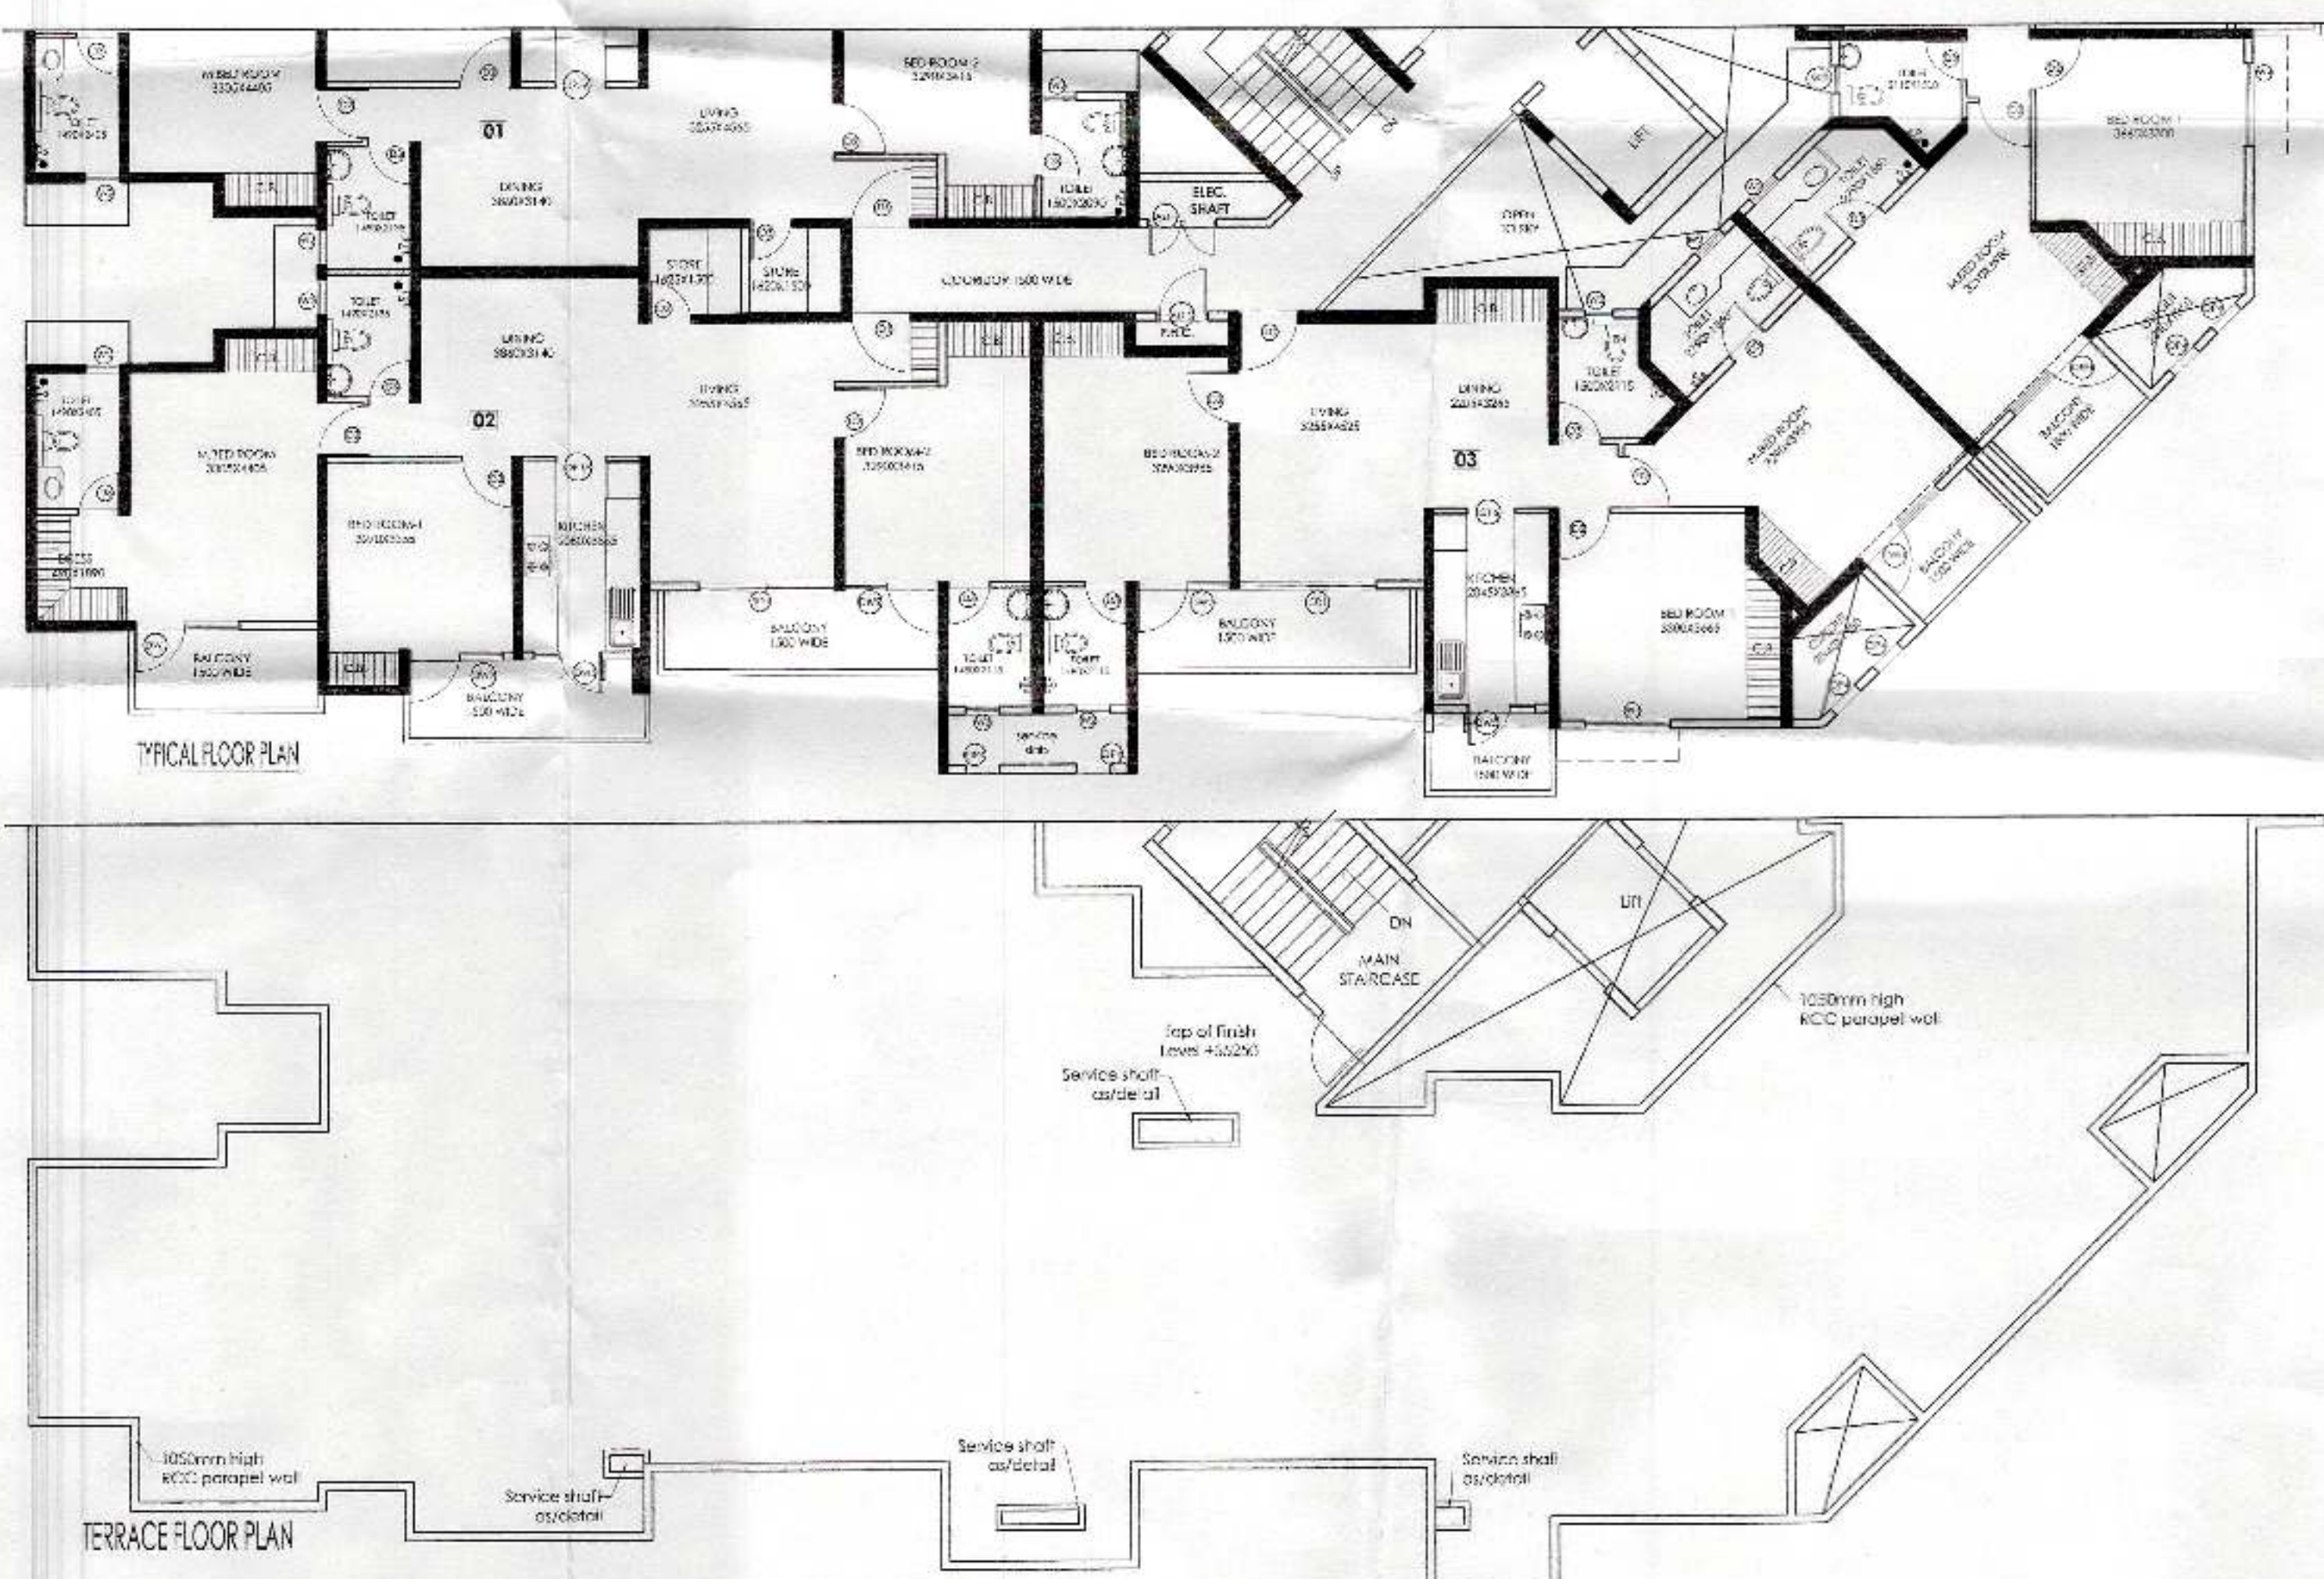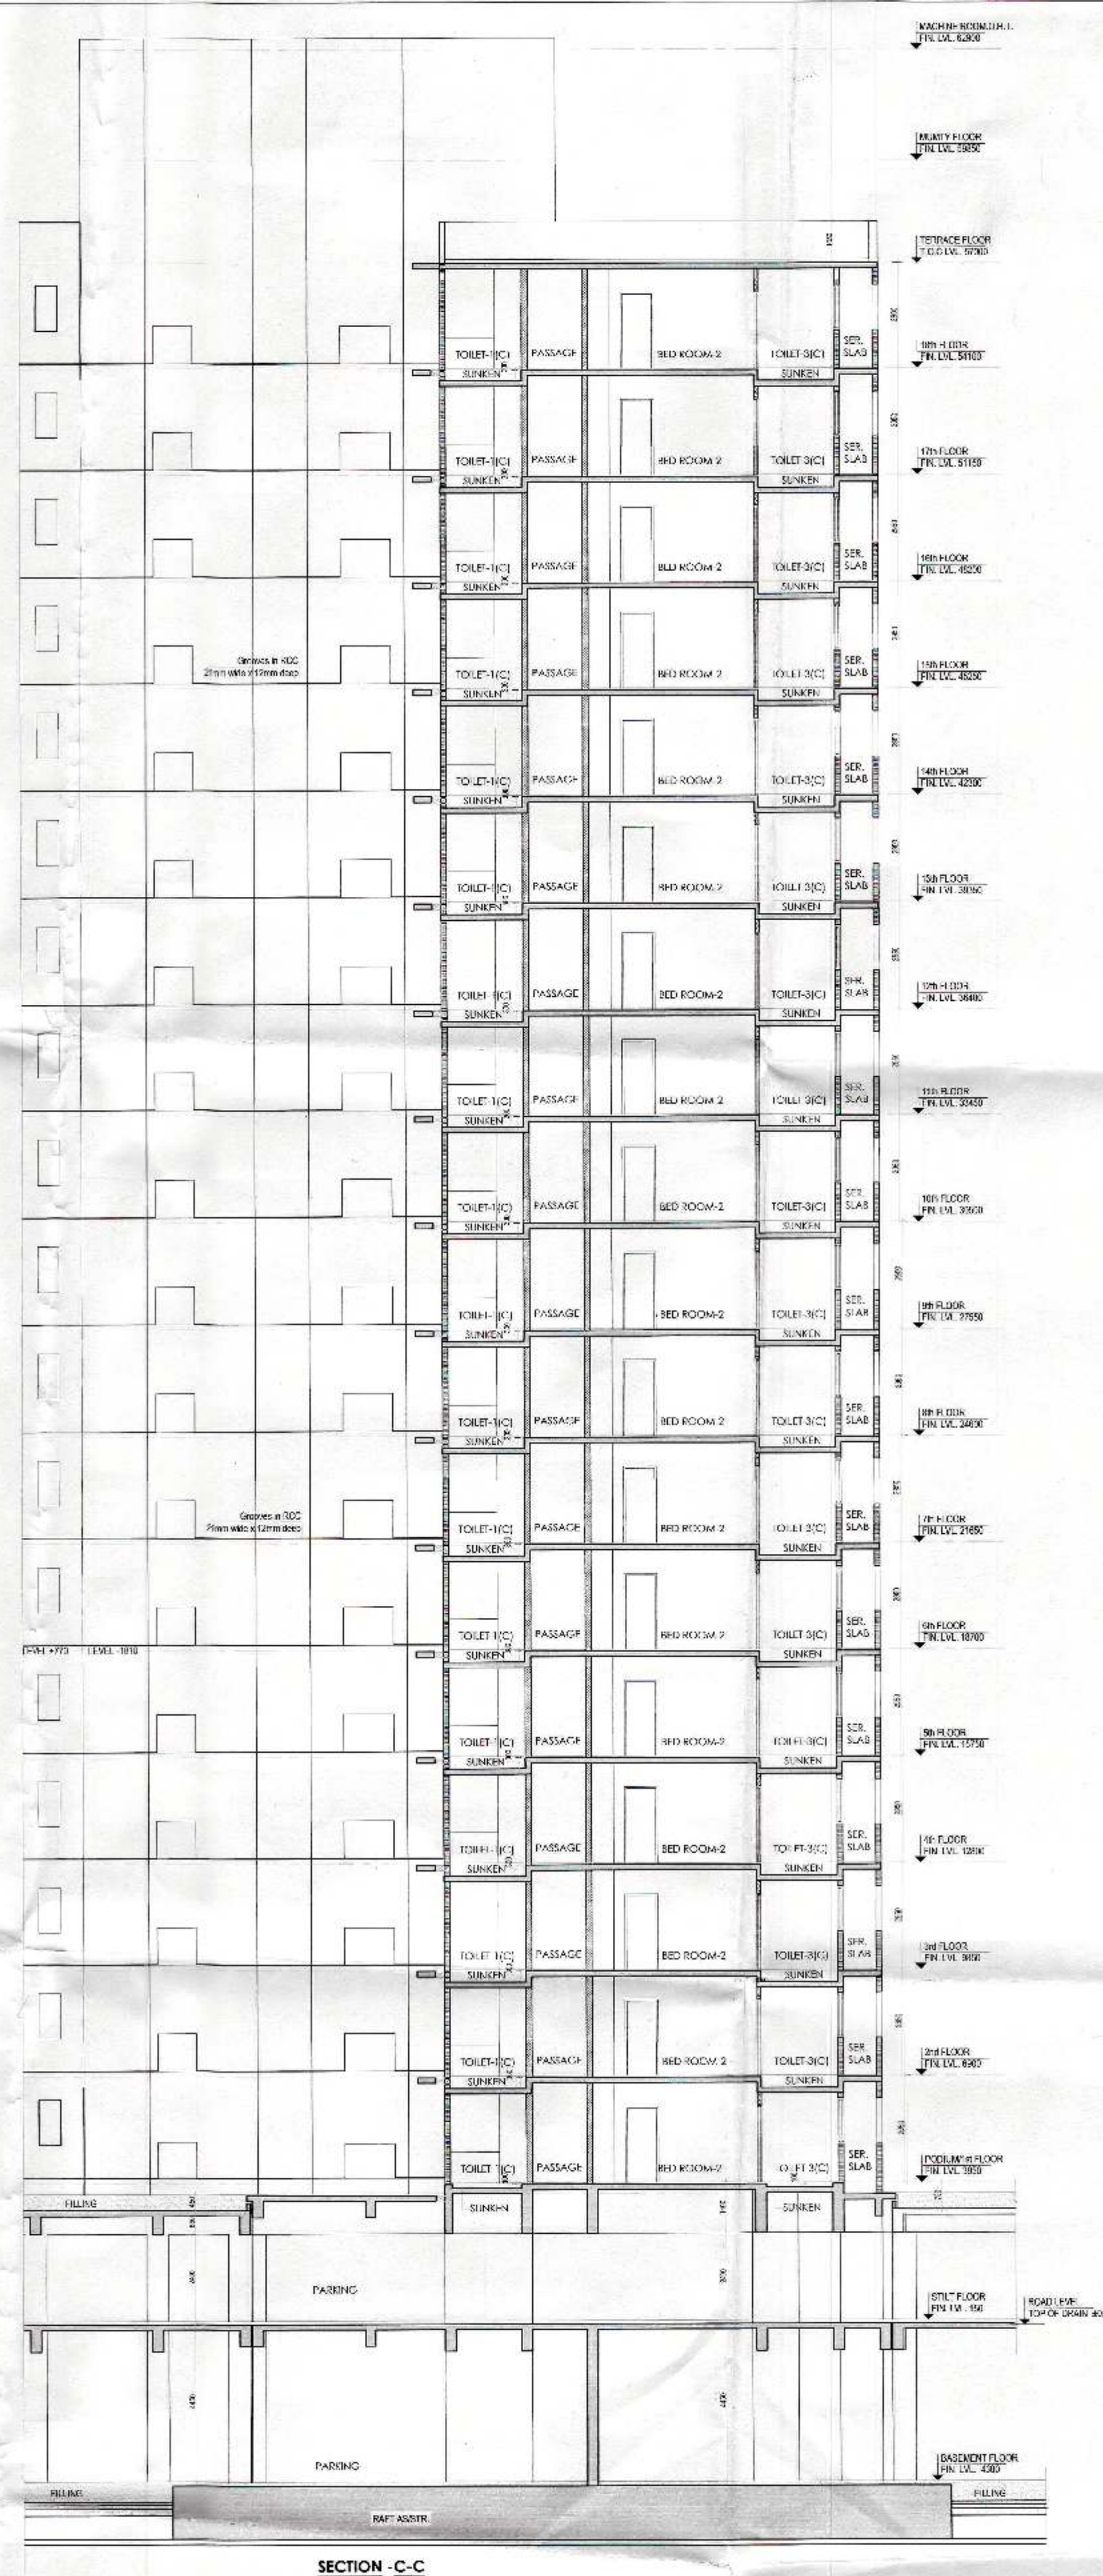[illegible]

Architects
gjom
ARCHITECTS & PLANNERS
GRAND NORTH OAKLAND ASSOCIATES (P)
C-25, East Oak Road, New Delhi-110 060
T: 011-45599339 / F: 011-46359042
E: info@gjomindia.com / W: www.gjomindia.com

Owner M/S PATEL ADVANCE JV
PAN QASS, SECTOR - 70,
NEAR BABA BALAKNATH MANDIR, NOIDA - 201301

Project line
PROPOSED GROUP HOUSING AT
PLOT NO. GH-03 SECTOR -TECHZONE-04,
GREATER NOIDA.

Drawing title	ELEVATION & SECTION TOWER-G3
Status	SUBMISSION DRAWING

Handwritten signatures and stamps are present on the drawing. On the left, there is a signature under the text "OWNER'S SIGN" and "TEL ADVANCE JV". On the right, there is a signature under the text "ARCHITECT'S SIGN" and "GIANT P. MA". Below this, there is a stamp that reads "B. Arch...".

Date: 18/04/2018		Drawing No. GEM/SUB-111D
Scale: 1:100		

[illegible]