
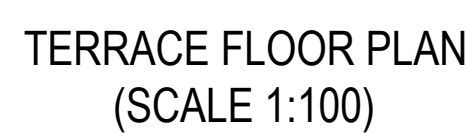
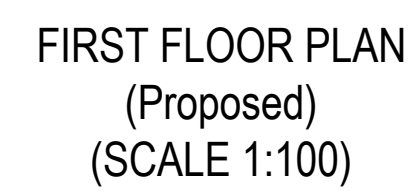


Required Parking (Table 7a)																
Building Name	Type	Sub Use	Area (Sq.m.)	Parking space reqd for every	Units			Car			Visitors Car			Two Wheeler		
					Prop.	Reqd./Unit	Reqd.	Prop.	Reqd./Unit	Reqd.	Prop.	Reqd./Unit	Reqd.	Prop.		
TOWER (1)	Residential	Group Housing	0- 50	1	-	-	-	-	-	-	-	-	1.00	-	-	-
			50- 100	1	150.00	1.00	150	-	-	-	-	-	-	-	-	
			100- 150	1	49.00	1.25	62	-	-	-	-	-	-	-	-	
			> 150	1	-	1.50	-	-	-	-	-	-	-	-	-	
			> 0	1	-	-	-	-	1.00	22	-	-	-	-	-	
TOWER (3)	Residential	Group Housing	0- 50	1	-	-	-	-	-	-	-	-	1.00	-	-	
			50- 100	1	150.00	1.00	150	-	-	-	-	-	-	-	-	
			100- 150	1	49.00	1.25	62	-	-	-	-	-	-	-	-	
			> 150	1	-	1.50	-	-	-	-	-	-	-	-	-	
			> 0	1	-	-	-	-	1.00	22	-	-	-	-	-	
LIG (B)	Residential	LIG Housing	> 0	3	100.00	1.00	34	-	-	-	-	-	-	-	-	
			EWS Housing	> 0	1	100.00	-	-	-	-	-	-	1.00	100	-	-
TOWER (4)	Residential	Group Housing	0- 50	1	-	-	-	-	-	-	-	-	-	1.00	-	-
			50- 100	1	150.00	1.00	150	-	-	-	-	-	-	-	-	
			100- 150	1	49.00	1.25	62	-	-	-	-	-	-	-	-	
			> 150	1	-	1.50	-	-	-	-	-	-	-	-	-	
			> 0	1	-	-	-	-	1.00	22	-	-	-	-	-	
TOWER (5)	Residential	Group Housing	0- 50	1	-	-	-	-	-	-	-	-	-	1.00	-	-
			50- 100	1	150.00	1.00	150	-	-	-	-	-	-	-	-	
			100- 150	1	49.00	1.25	62	-	-	-	-	-	-	-	-	
			> 150	1	-	1.50	-	-	-	-	-	-	-	-	-	
			> 0	1	-	-	-	-	1.00	22	-	-	-	-	-	
TOWER (6)	Residential	Group Housing	0- 50	1	-	-	-	-	-	-	-	-	-	1.00	-	-
			50- 100	1	150.00	1.00	150	-	-	-	-	-	-	-	-	
			100- 150	1	49.00	1.25	62	-	-	-	-	-	-	-	-	
			> 150	1	-	1.50	-	-	-	-	-	-	-	-	-	
			> 0	1	-	-	-	-	1.00	22	-	-	-	-	-	
TOWER (7)	Residential	Group Housing	0- 50	1	-	-	-	-	-	-	-	-	-	1.00	-	-
			50- 100	1	150.00	1.00	150	-	-	-	-	-	-	-	-	
			100- 150	1	49.00	1.25	62	-	-	-	-	-	-	-	-	
			> 150	1	-	1.50	-	-	-	-	-	-	-	-	-	
			> 0	1	-	-	-	-	1.00	22	-	-	-	-	-	
Total :			-	-	-	-	1094	1097	-	110	111	-	100	-	-	

Building Name	Building Use	Building Sub/Use	Building Use Group	Building Type	Building Structure	No Of Residential Units	No Of Non-Residential Units	Floor Name	Floor Use	Floor Sub/Use	FAR Name	FAR Use	FAR Sub/Use
TOWER (1)	Residential	Group Housing		-	Highrise	199	0	GROUND AND PARKING FLOOR PLAN	Residential + Parking +STORAGE	Group Housing	Residential FAR	Residential	Group Housing
								TYPICAL - 1- 18 FLOOR PLAN	Residential	Group Housing	Residential FAR	Residential	Group Housing
								NINETEENTH FLOOR PLAN	Residential	Group Housing	Residential FAR	Residential	Group Housing
								TYPICAL - 20- 25 FLOOR PLAN	Residential	Group Housing	Residential FAR	Residential	Group Housing
								TERRACE FLOOR PLAN	Residential	Group Housing	-	-	-
TOWER (3)	Residential	Group Housing		-	Highrise	199	0	GROUND FLOOR PLAN	Residential + Parking +COM CENTER	Group Housing	Residential FAR	Residential	Group Housing
								TYPICAL - 1- 18 FLOOR PLAN	Residential	Group Housing	Residential FAR	Residential	Group Housing
								NINETEENTH FLOOR PLAN	Residential	Group Housing	Residential FAR	Residential	Group Housing
								TYPICAL - 20- 25 FLOOR PLAN	Residential	Group Housing	Residential FAR	Residential	Group Housing
								TERRACE FLOOR PLAN	Residential	Group Housing	-	-	-
LIG (B)	Residential	LIG Housing		-	Highrise	100	0	GROUND AND PARKING FLOOR PLAN	Residential + Parking	LIG Housing	Residential FAR	Residential	LIG Housing
								TYPICAL - 1- 8 FLOOR PLAN	Residential	LIG Housing	Residential FAR	Residential	LIG Housing
								TERRACE FLOOR PLAN	Residential	LIG Housing	-	-	-
EWS (B)	Residential	EWS Housing		-	Highrise	100	0	GROUND AND PARKING FLOOR PLAN	Residential + Parking	EWS Housing	Residential FAR	Residential	EWS Housing
								TYPICAL - 1- 11 FLOOR PLAN	Residential	EWS Housing	Residential FAR	Residential	EWS Housing
								TERRACE FLOOR PLAN	Residential	EWS Housing	-	-	-
COMMERCIAL (1)	Commercial	Commercial Building		-	Lowrise Building	0	2	GROUND FLOOR PLAN	Commercial	Commercial Building	Commercial	Commercial	Commercial Building
								FIRST FLOOR	Commercial	Commercial Building	Commercial	Commercial	Commercial Building
								TERRACE FLOOR PLAN	Commercial	Commercial Building	-	-	-
TOWER (4)	Residential	Group Housing		-	Highrise	199	0	TERRACE FLOOR PLAN	Residential + Parking +STP +GEN.RM	Group Housing	-	-	-
								BASEMENT FLOOR PLAN	Residential + Parking +STORAGE	Group Housing	Residential FAR	Residential	Group Housing
								GROUND AND PARKING FLOOR PLAN	Residential + Parking +STORAGE	Group Housing	Residential FAR	Residential	Group Housing
								TYPICAL - 1- 18 FLOOR PLAN	Residential	Group Housing	Residential FAR	Residential	Group Housing
								NINETEENTH FLOOR PLAN	Residential	Group Housing	Residential FAR	Residential	Group Housing
TOWER (5)	Residential	Group Housing		-	Highrise	199	0	TYPICAL - 20- 25 FLOOR PLAN	Residential	Group Housing	Residential FAR	Residential	Group Housing
								TERRACE FLOOR PLAN	Residential	Group Housing	-	-	-
								GROUND AND PARKING FLOOR PLAN	Residential + Parking +STORAGE	Group Housing	Residential FAR	Residential	Group Housing
								TYPICAL - 1- 18 FLOOR PLAN	Residential	Group Housing	Residential FAR	Residential	Group Housing
								NINETEENTH FLOOR PLAN	Residential	Group Housing	Residential FAR	Residential	Group Housing
TOWER (6)	Residential	Group Housing		-	Highrise	199	0	TYPICAL - 20- 25 FLOOR PLAN	Residential	Group Housing	Residential FAR	Residential	Group Housing
								TERRACE FLOOR PLAN	Residential	Group Housing	-	-	-
								BASEMENT FLOOR PLAN	Residential + Parking +STP +GEN.RM	Group Housing	-	-	-
								GROUND FLOOR PLAN	Residential + Parking +COM CENTER	Group Housing	Residential FAR	Residential	Group Housing
								TYPICAL - 1- 18 FLOOR PLAN	Residential	Group Housing	Residential FAR	Residential	Group Housing
TOWER (7)	Residential	Group Housing		-	Highrise	199	0	NINETEENTH FLOOR PLAN	Residential	Group Housing	Residential FAR	Residential	Group Housing
								TYPICAL - 20- 25 FLOOR PLAN	Residential	Group Housing	Residential FAR	Residential	Group Housing
								TERRACE FLOOR PLAN	Residential	Group Housing	-	-	-
								GROUND FLOOR PLAN	Commercial	Commercial Building	Commercial FAR	Commercial	Commercial Building
								FIRST FLOOR	Commercial	Commercial Building	Commercial	Commercial	Commercial Building
COMMERCIAL (2)	Commercial	Commercial Building		-	Lowrise Building	0	2	TERRACE FLOOR PLAN	Commercial	Commercial Building	-	-	-

Buildingwise Floor FAR Details



Floor Name	TOWER (1)		TOWER (3)		LIG (B)		EWS (B)		COMMERCIAL (1)		TOWER (4)		TOWER (5)		TOWER (2)		COMMERCIAL (2)		Total	
	Proposed Built Up Area (Sq.mt.)	Proposed FAR Area (Sq.mt.)	Proposed Built Up Area (Sq.mt.)	Proposed FAR Area (Sq.mt.)	Proposed Built Up Area (Sq.mt.)	Proposed FAR Area (Sq.mt.)	Proposed Built Up Area (Sq.mt.)	Proposed FAR Area (Sq.mt.)	Proposed Built Up Area (Sq.mt.)	Proposed FAR Area (Sq.mt.)	Proposed Built Up Area (Sq.mt.)	Proposed FAR Area (Sq.mt.)	Proposed Built Up Area (Sq.mt.)	Proposed FAR Area (Sq.mt.)	Proposed Built Up Area (Sq.mt.)	Proposed FAR Area (Sq.mt.)	Proposed Built Up Area (Sq.mt.)	Proposed FAR Area (Sq.mt.)	Total Proposed Built Up Area (Sq.mt.)	Total FAR Area (Sq.mt.)
Basement Floor	0.00	0.00	0.00	0.00	0.00	0.00	0.00	0.00	0.00	0.00	15501.49	0.00	0.00	0.00	9301.84	0.00	0.00	0.00	24033.33	0.00
Ground Floor	0.00	0.00	1258.70	1235.10	0.00	0.00	0.00	0.00	927.46	927.46	0.00	0.00	0.00	0.00	1235.00	334.97	334.97	3779.73	3732.53	
Ground And Parking Floor	1252.03	477.22	0.00	0.00	630.79	578.51	411.25	375.29	0.00	0.00	1252.02	477.22	1252.10	477.21	0.00	0.00	0.00	4788.19	2385.45	
First Floor	927.15	821.44	926.10	820.39	699.80	578.58	437.67	375.21	927.46	927.46	927.15	821.44	927.15	821.44	926.10	820.39	334.97	334.97	6993.55	6321.32
Second Floor	927.15	821.44	926.10	820.39	699.80	578.58	437.67	375.21	0.00	0.00	927.15	821.44	927.15	821.44	926.10	820.39	0.00	0.00	5731.12	5058.89
Third Floor	927.15	821.44	926.10	820.39	699.80	578.58	437.67	375.21	0.00	0.00	927.15	821.44	927.15	821.44	926.10	820.39	0.00	0.00	5731.12	5058.89
Fourth Floor	927.15	821.44	926.10	820.39	699.80	578.58	437.67	375.21	0.00	0.00	927.15	821.44	927.15	821.44	926.10	820.39	0.00	0.00	5731.12	5058.89
Fifth Floor	927.15	821.44	926.10	820.39	699.80	578.58	437.67	375.21	0.00	0.00	927.15	821.44	927.15	821.44	926.10	820.39	0.00	0.00	5731.12	5058.89
Sixth Floor	927.15	821.44	926.10	820.39	699.80	578.58	437.67	375.21	0.00	0.00	927.15	821.44	927.15	821.44	926.10	820.39	0.00	0.00	5731.12	5058.89
Seventh Floor	927.15	821.44	926.10	820.39	699.80	578.58	437.67	375.21	0.00	0.00	927.15	821.44	927.15	821.44	926.10	820.39	0.00	0.00	5731.12	5058.89
Eighth Floor	927.15	821.44	926.10	820.39	699.80	578.58	437.67	375.21	0.00	0.00	927.15	821.44	927.15	821.44	926.10	820.39	0.00	0.00	5731.12	5058.89
Ninth Floor	927.15	821.44	926.10	820.39	699.80	578.58	437.67	375.21	0.00	0.00	927.15	821.44	927.15	821.44	926.10	820.39	0.00	0.00	5731.12	5058.89
Tenth Floor	927.15	821.44	926.10	820.39	699.80	578.58	437.67	375.21	0.00	0.00	927.15	821.44	927.15	821.44	926.10	820.39	0.00	0.00	5731.12	5058.89
Eleventh Floor	927.15	821.44	926.10	820.39	699.80	578.58	437.67	375.21	0.00	0.00	927.15	821.44	927.15	821.44	926.10	820.39	0.00	0.00	5731.12	5058.89
Twelfth Floor	927.15	821.44	926.10	820.39	699.80	578.58	437.67	375.21	0.00	0.00	927.15	821.44	927.15	821.44	926.10	820.39	0.00	0.00	5731.12	5058.89
Thirteenth Floor	927.15	821.44	926.10	820.39	699.80	578.58	437.67	375.21	0.00	0.00	927.15	821.44	927.15	821.44	926.10	820.39	0.00	0.00	5731.12	5058.89
Fourteenth Floor	927.15	821.44	926.10	820.39	699.80	578.58	437.67	375.21	0.00	0.00	927.15	821.44	927.15	821.44	926.10	820.39	0.00	0.00	5731.12	5058.89
Fifteenth Floor	927.15	821.44	926.10	820.39	699.80	578.58	437.67	375.21	0.00	0.00	927.15	821.44	927.15	821.44	926.10	820.39	0.00	0.00	5731.12	5058.89
Sixteenth Floor	927.15	821.44	926.10	820.39	699.80	578.58	437.67	375.21	0.00	0.00	927.15	821.44	927.15	821.44	926.10	820.39	0.00	0.00	5731.12	5058.89
Seventeenth Floor	927.15	821.44	926.10	820.39	699.80	578.58	437.67	375.21	0.00	0.00	927.15	821.44	927.15	821.44	926.10	820.39	0.00	0.00	5731.12	5058.89
Eighteenth Floor	927.15	821.44	926.10	820.39	699.80	578.58	437.67	375.21	0.00	0.00	927.15	821.44	927.15	821.44	926.10	820.39	0.00	0.00	5731.12	5058.89
Nineteenth Floor	927.45	820.77	925.01	820.30	718.32	598.23	438.82	375.11	927.45	927.45	927.15	820.77	927.15	820.77	925.01	820.30	718.32	598.23	6014.97	5091.42
Twentieth Floor	926.48	820.77	925.01	820.30	718.32	598.23	438.82	375.11	926.48	926.48	926.77	820.77	926.48	926.77	925.01	820.30	718.32	598.23	6014.97	5091.42
Twentyfirst Floor	926.48	820.77	925.01	820.30	718.32	598.23	438.82	375.11	926.48	926.48	926.77	820.77	926.48	926.77	925.01	820.30	718.32	598.23	6014.97	5091.42
Twentysecond Floor	926.48	820.77	925.01	820.30	718.32	598.23	438.82	375.11	926.48	926.48	926.77	820.77	926.48	926.77	925.01	820.30	718.32	598.23	6014.97	5091.42
Twentythird Floor	926.48	820.77	925.01	820.30	718.32	598.23	438.82	375.11	926.48	926.48	926.77	820.77	926.48	926.77	925.01	820.30	718.32	598.23	6014.97	5091.42
Twentyfourth Floor	926.48	820.77	925.01	820.30	718.32	598.23	438.82	375.11	926.48	926.48	926.77	820.77	926.48	926.77	925.01	820.30	718.32	598.23	6014.97	5091.42
Twentyfifth Floor	926.48	820.77	925.01	820.30	718.32	598.23	438.82	375.11	926.48	926.48	926.77	820.77	926.48	926.77	925.01	820.30	718.32	598.23	6014.97	5091.42
TwentySixth Floor	926.48	820.77	925.01	820.30	718.32	598.23	438.82	375.11	926.48	926.48	926.77	820.77	926.48	926.77	925.01	820.30	718.32	598.23	6014.97	5091.42
TwentySeventh Floor	926.48	820.77	925.01	820.30	718.32	598.23	438.82	375.11	926.48	926.48	926.77	820.77	926.48	926.77	925.01	820.30	718.32	598.23	6014.97	5091.42
TwentyEighth Floor	926.48	820.77	925.01	820.30	718.32	598.23	438.82	375.11	926.48	926.48	926.77	820.77	926.48	926.77	925.01	820.30	718.32	598.23	6014.97	5091.42
TwentyNinth Floor	926.48	820.77	925.01	820.30	718.32	598.23	438.82	375.11	926.48	926.48	926.77	820.77	926.48	926.77	925.01	820.30	718.32	598.23	6014.97	5091.42
Thirtieth Floor	78.41	0.841	78.41	0.841	78.41	0.841	78.41	0.841	78.41	78.41	78.41	0.841	78.41	0.841	78.41	0.841	78.41	0.841	78.41	78.41
Total:	24505.47	20907.72	24489.28	21642.74	5980.23	5207.15	5283.92	4502.60	1854.92	1854.92	35096.96	20907.72	24505.54	20907.71	3352.02	21642.64	692.72	669.94	160240.06	118245.14

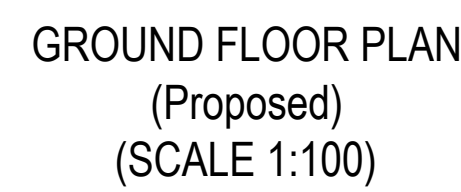

SCHEDULE OF WINDOW/VENTILATION:				
BUILDING NAME	NAME	LENGTH	HEIGHT	NOS
COMMERCIAL (1)	MECH VENT	0.78	1.00	10
COMMERCIAL (1)	MECH VENT	0.90	1.00	04

Total Plot Area: - 56702.75	Total FAR Area: - 118243.14
Total Coverage Area: - 7154.76	Total BUA Area: - 160340.05


OWNER'S NAME AND SIGNATURE SHREE HARI BARTER, yad_ssd3@yahoo.co.in, 6392856672	
H.S.S.N.	
ARCHITECT'S NAME AND SIGNATURE Rajneesh Kumar CA/2017/86949	INEER
	Lucknow Development Authority
	
Building Plan Application Number LDA/BP/22-23/1822	
Sanctioned On 12 Aug 2023	
Valid Till 24 Oct 2028	
Approved By Vice Chairman (Vice Chairman)	
Examined By Atul Sharma (Junior engineer)	
Rajesh Sharma (Assistant Engineer)	
Atul Sharma (Junior engineer)	
Rajesh Sharma (Assistant Engineer)	
Sanjay Jindal (Executive engineer/Town Planner)	
kaushvendra kumar Gautam (Chief Town Planner)	

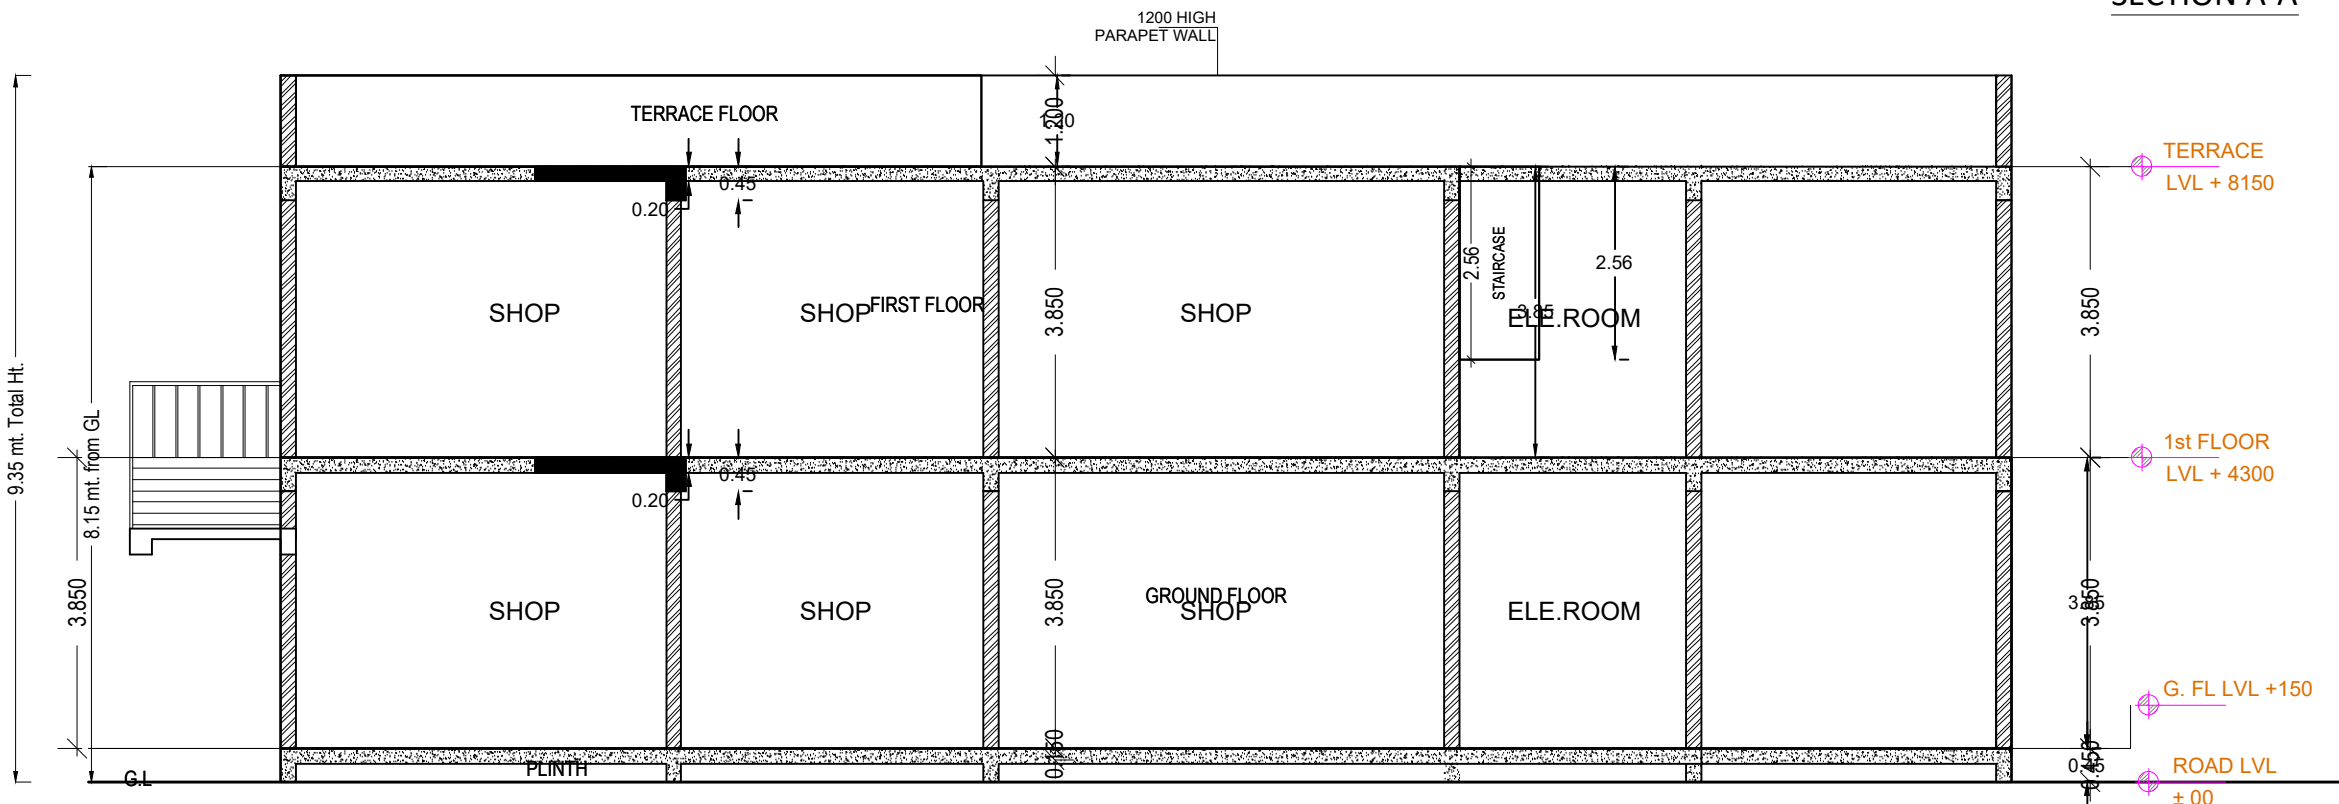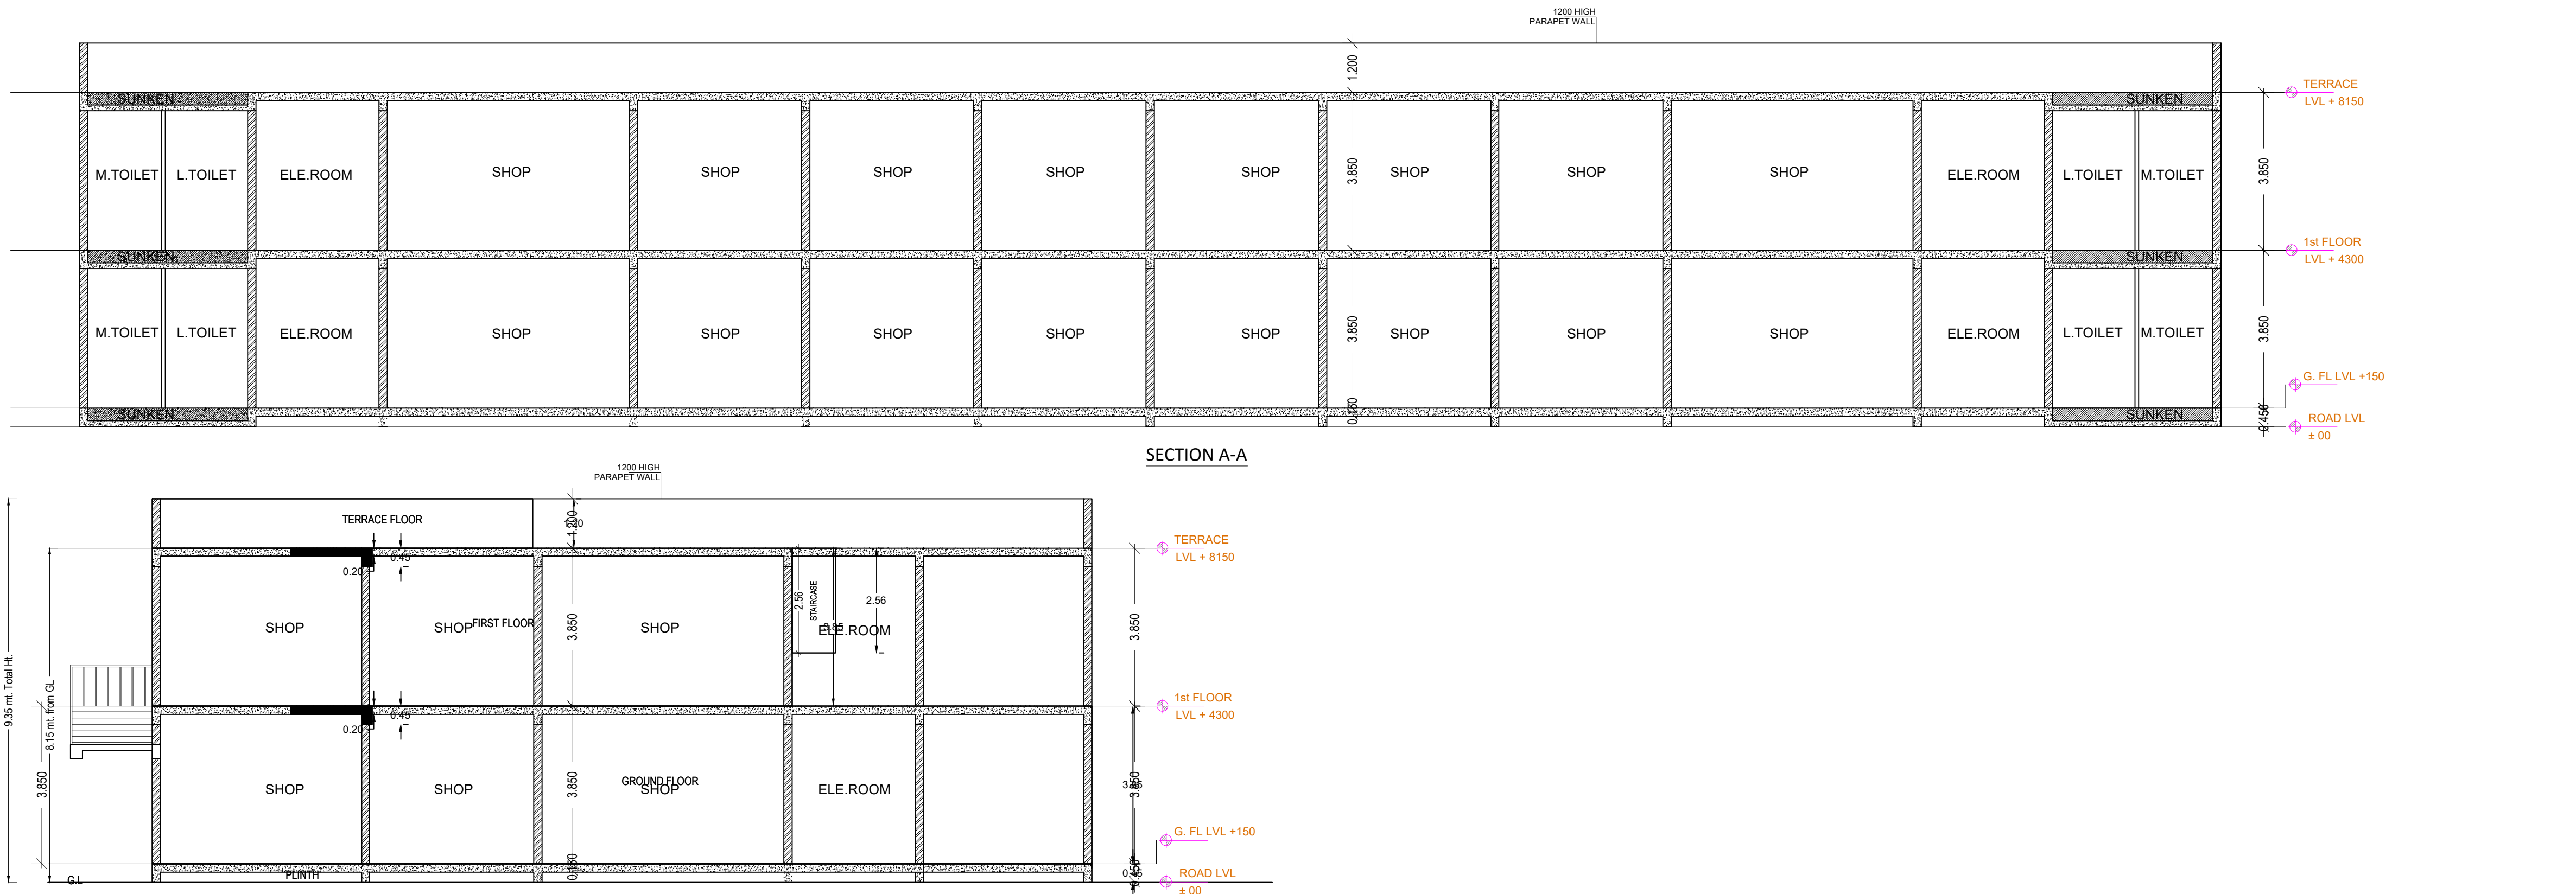


Note: - 1) This drawing is prepared as per the current prevailing Building Bye Laws.
2) If Map sanctioned is used for purpose anything other than stated in application will lead to rejection of Map.

Total Plot Area: -	56702.75	Total FAR Area: -	118243.14
Total Coverage Area: -	7154.76	Total BUA Area: -	160340.05


OWNER'S NAME AND SIGNATURE SHREE HARI BARTER , yad_srf3@yahoo.co.in, 6352856672	
ARCHENG'S NAME AND SIGNATURE Rajneesh Kumar CA2017/86949	INEER H.S. S.N.
	Lucknow Development Authority
Building Plan Application Number LDA/BP/22-23/1822	
Sanctioned On 12 Aug 2023	
Valid Till 24 Oct 2028	
Approved By Vice Chairman (Vice Chairman)	
Examined By Atul Sharma (Junior engineer) Rajesh Sharma (Assistant Engineer) Atul Sharma (Junior engineer) Rajesh Sharma (Assistant Engineer) Sanjay Jindal (Executive engineer/Town Planner)	
kaushvendra kumar Gautam (Chief Town Planner)	

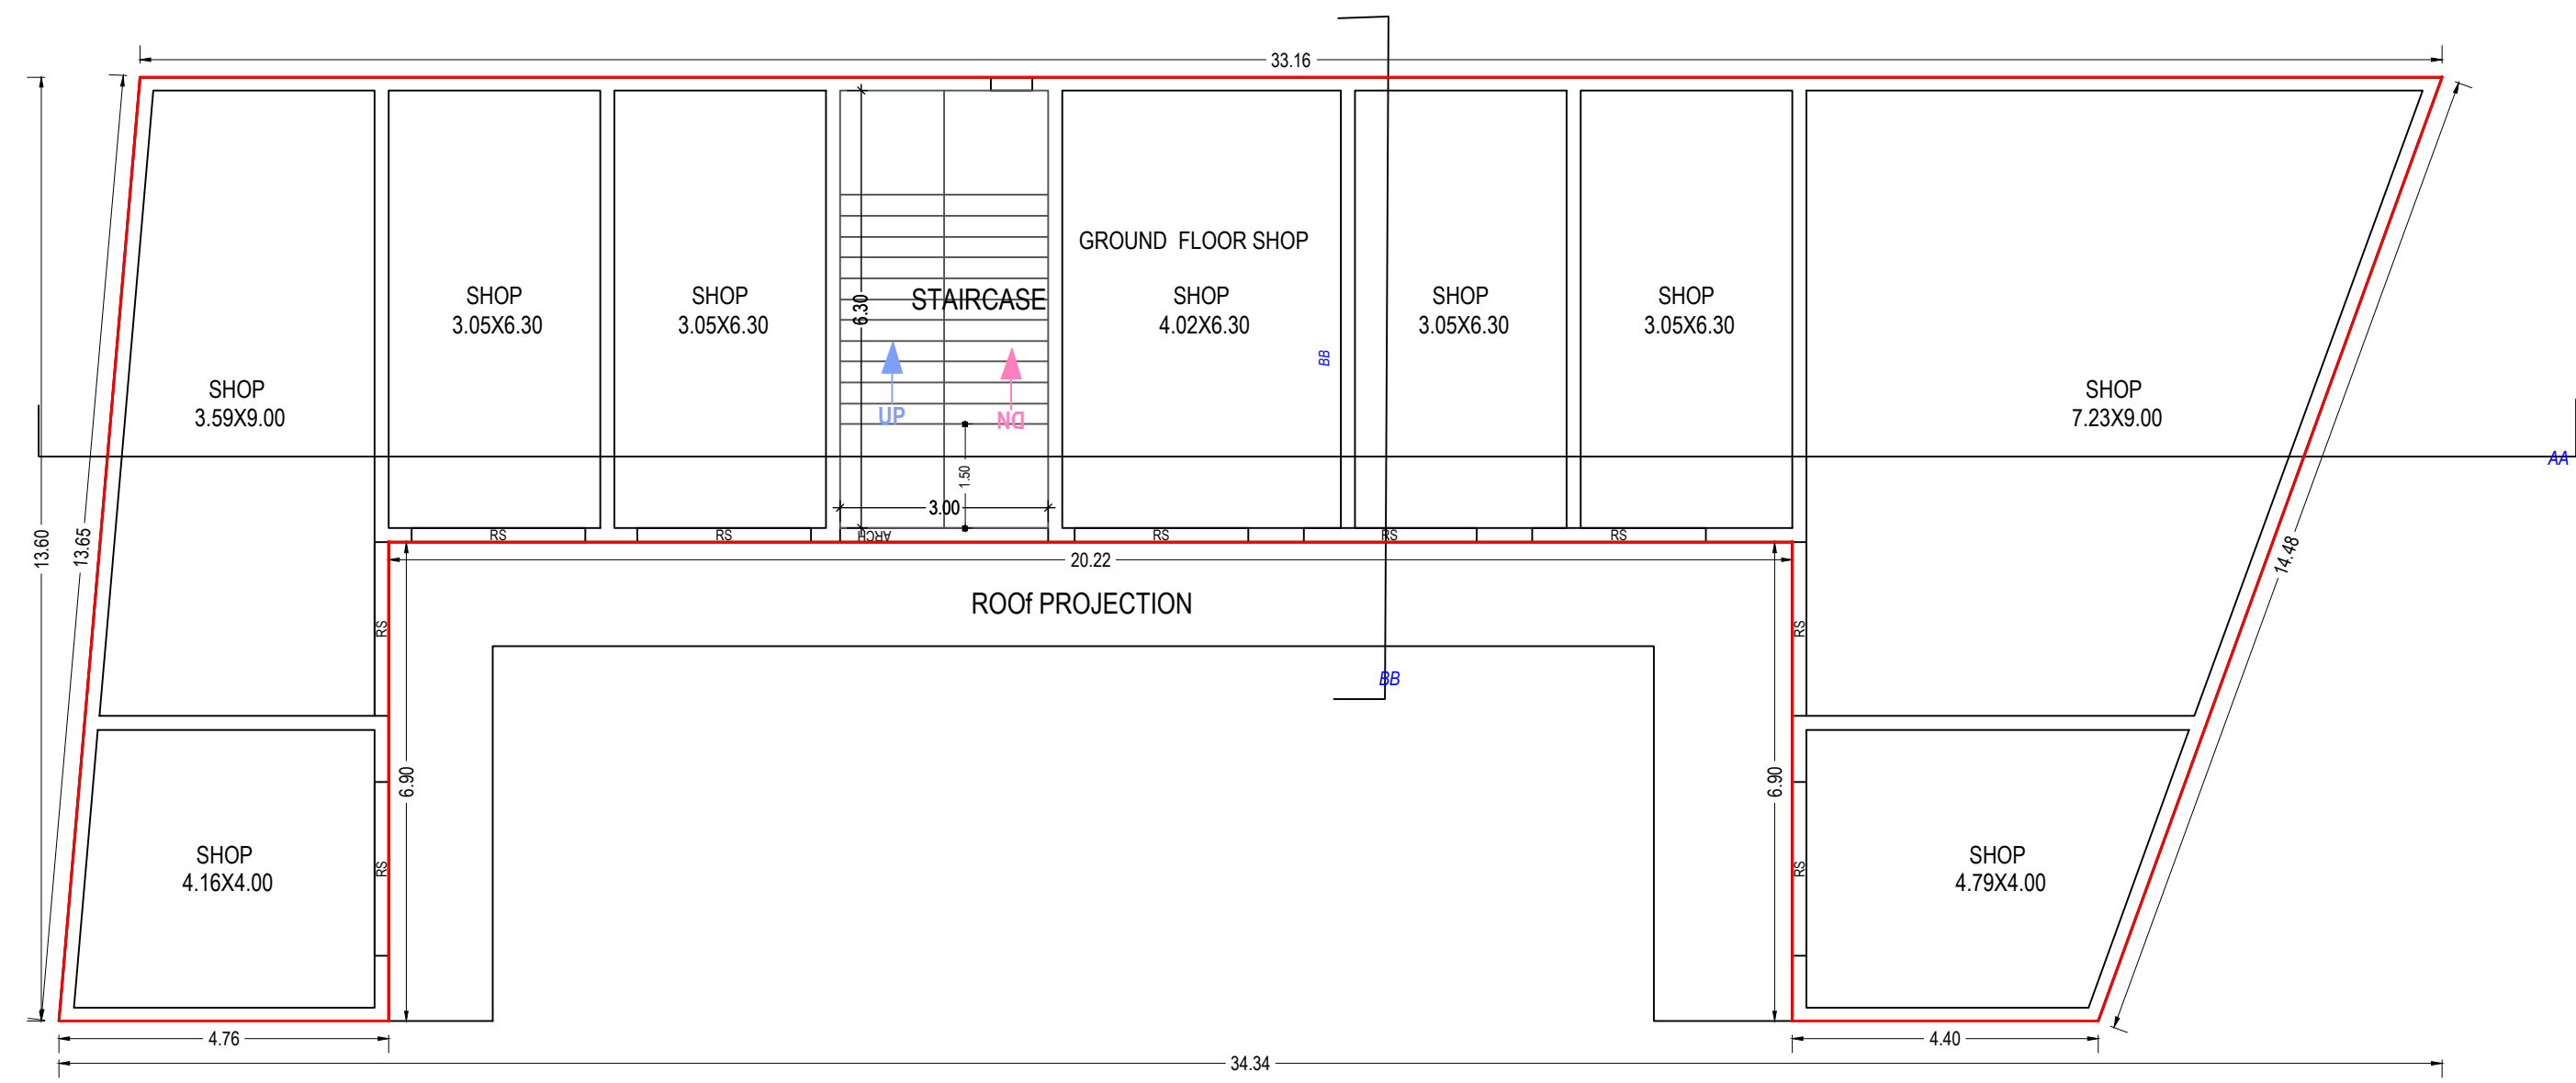


GROUND FLOOR PLAN
(Proposed)
(SCALE 1:100)

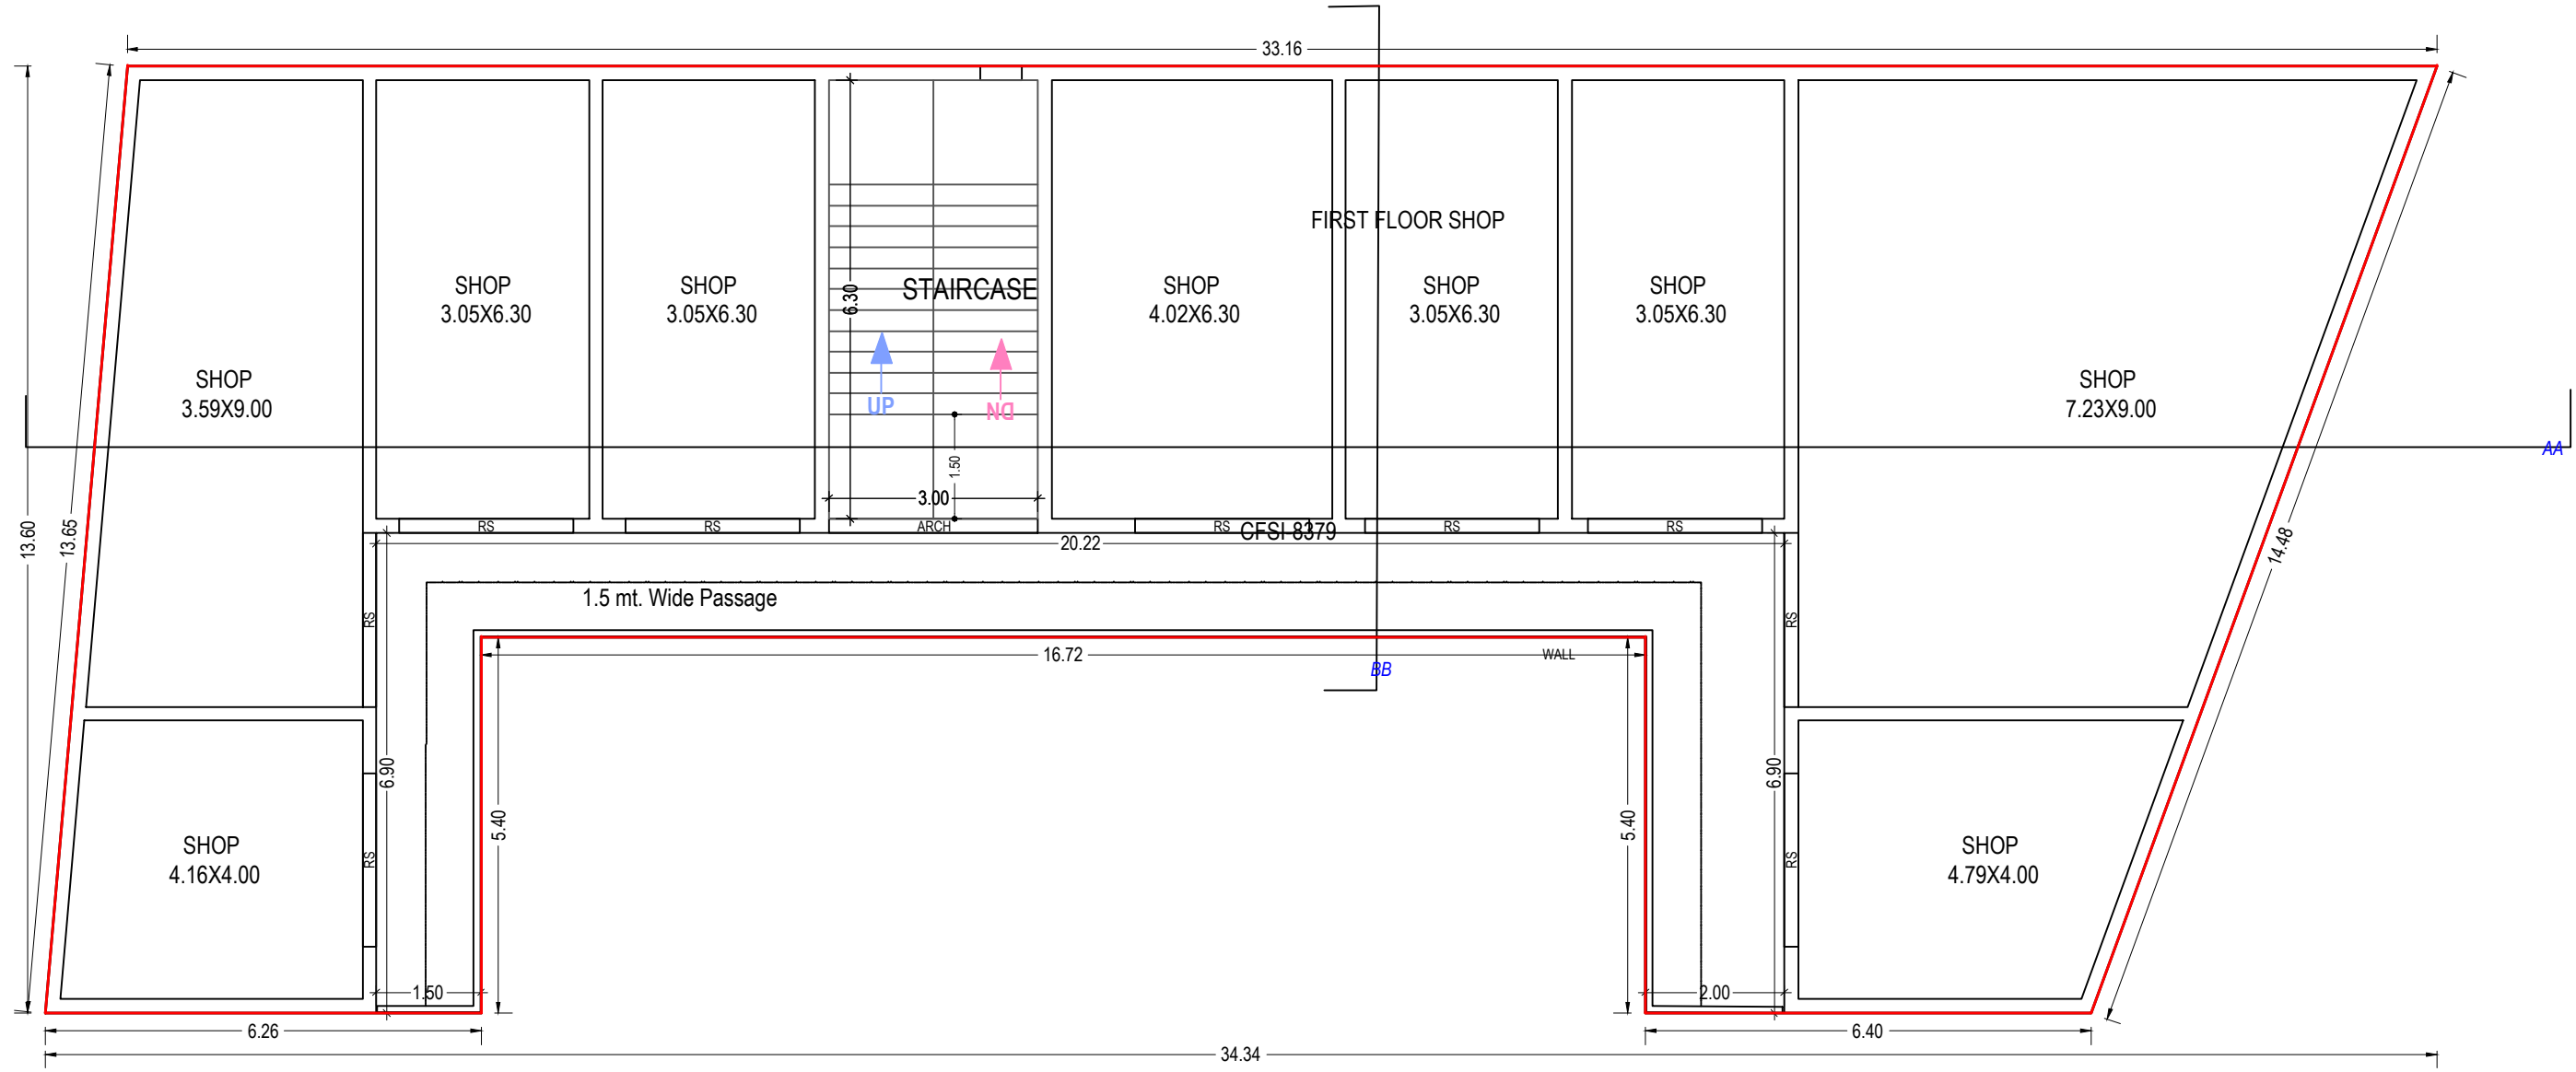

FIRST FLOOR PLAN
(Proposed)
(SCALE 1:100)

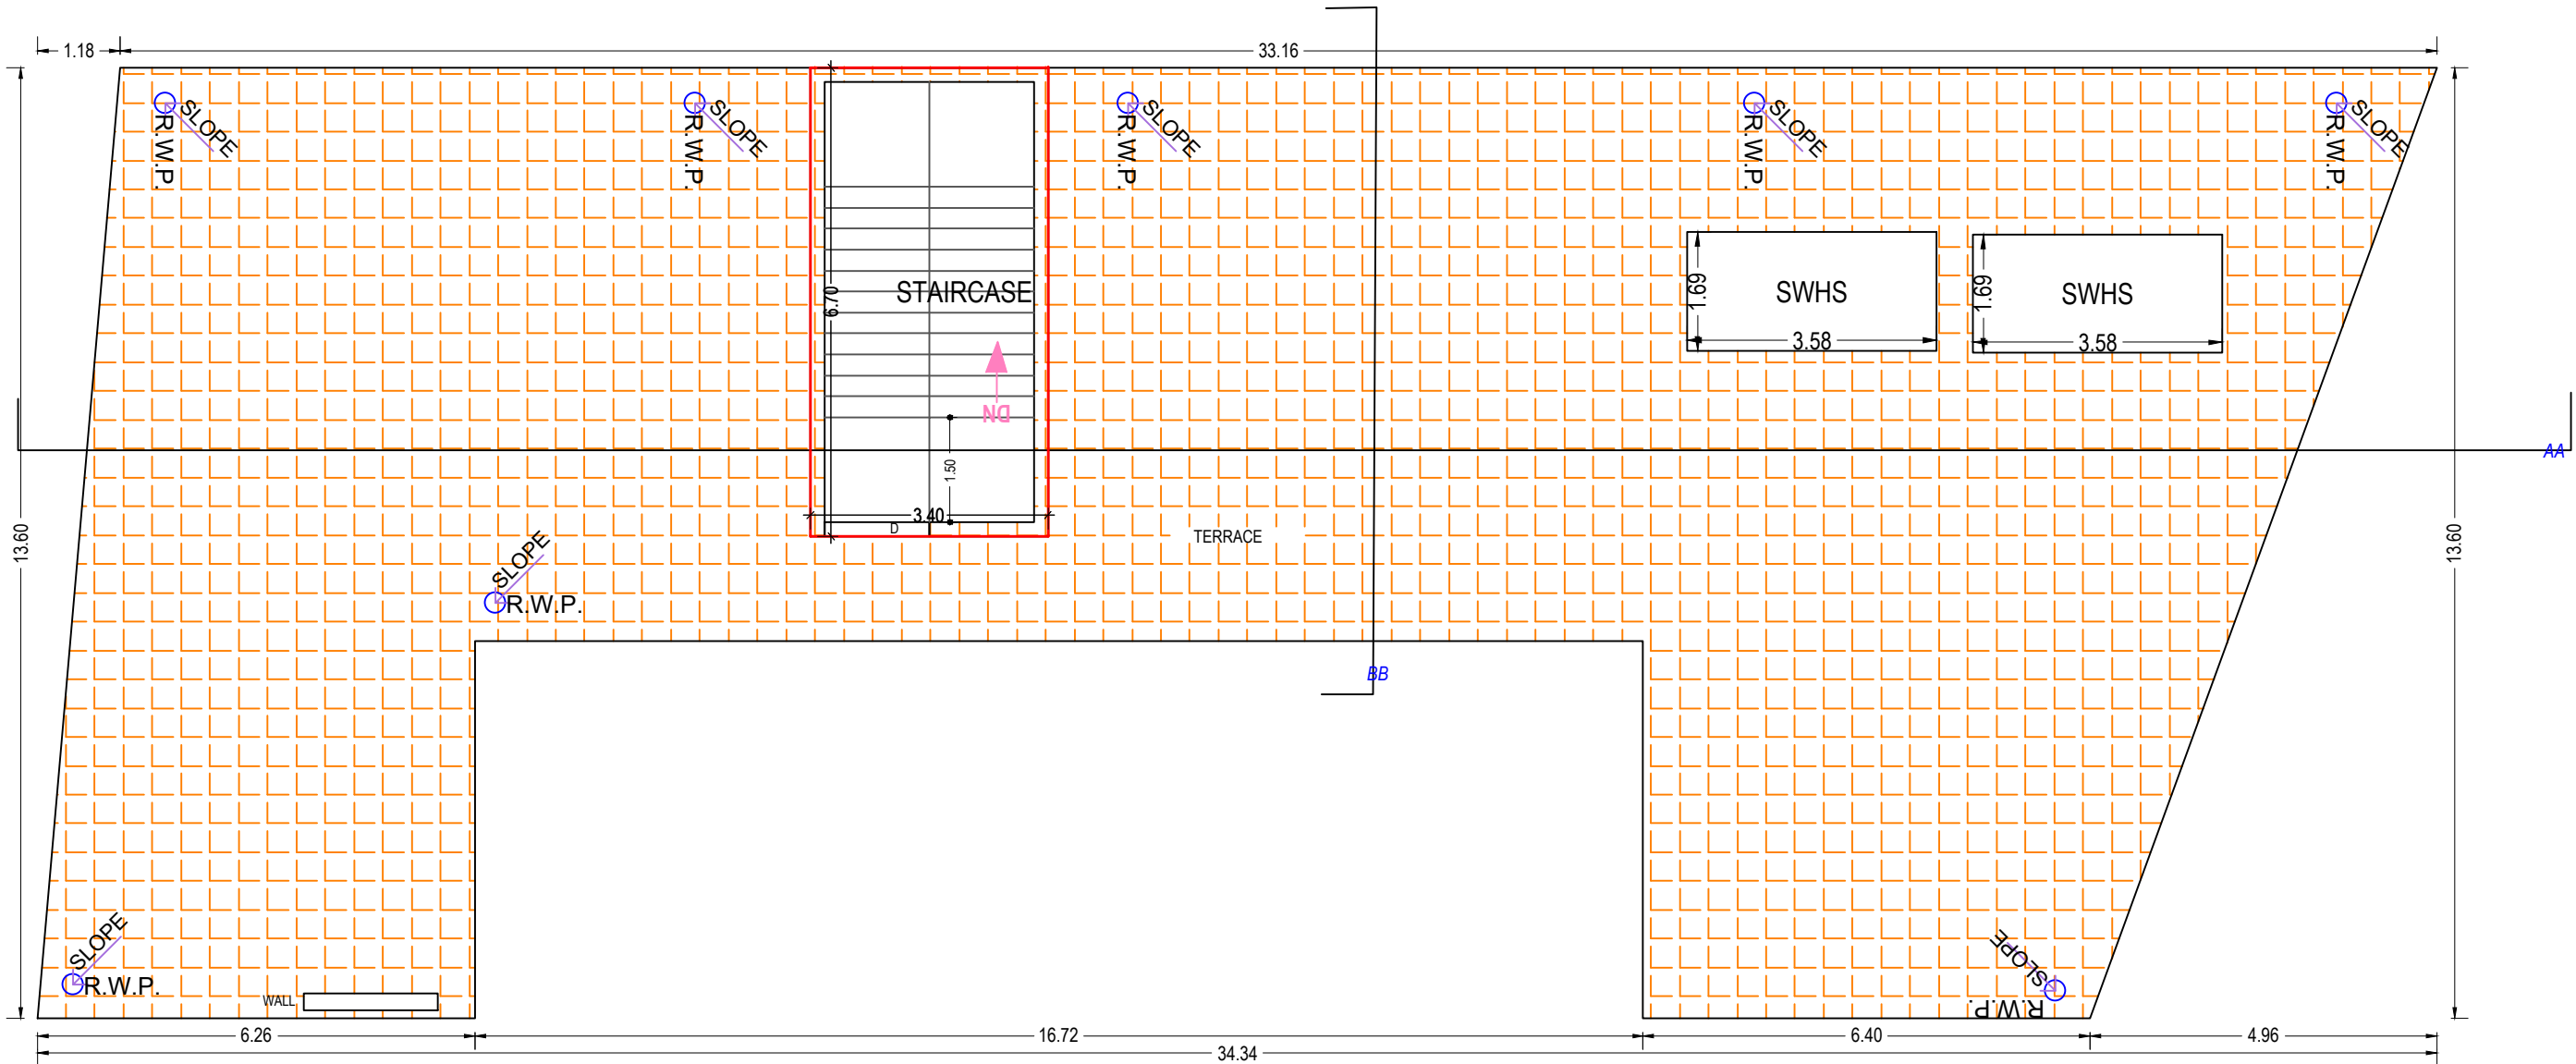


TERRACE FLOOR PLAN
(SCALE 1:100)

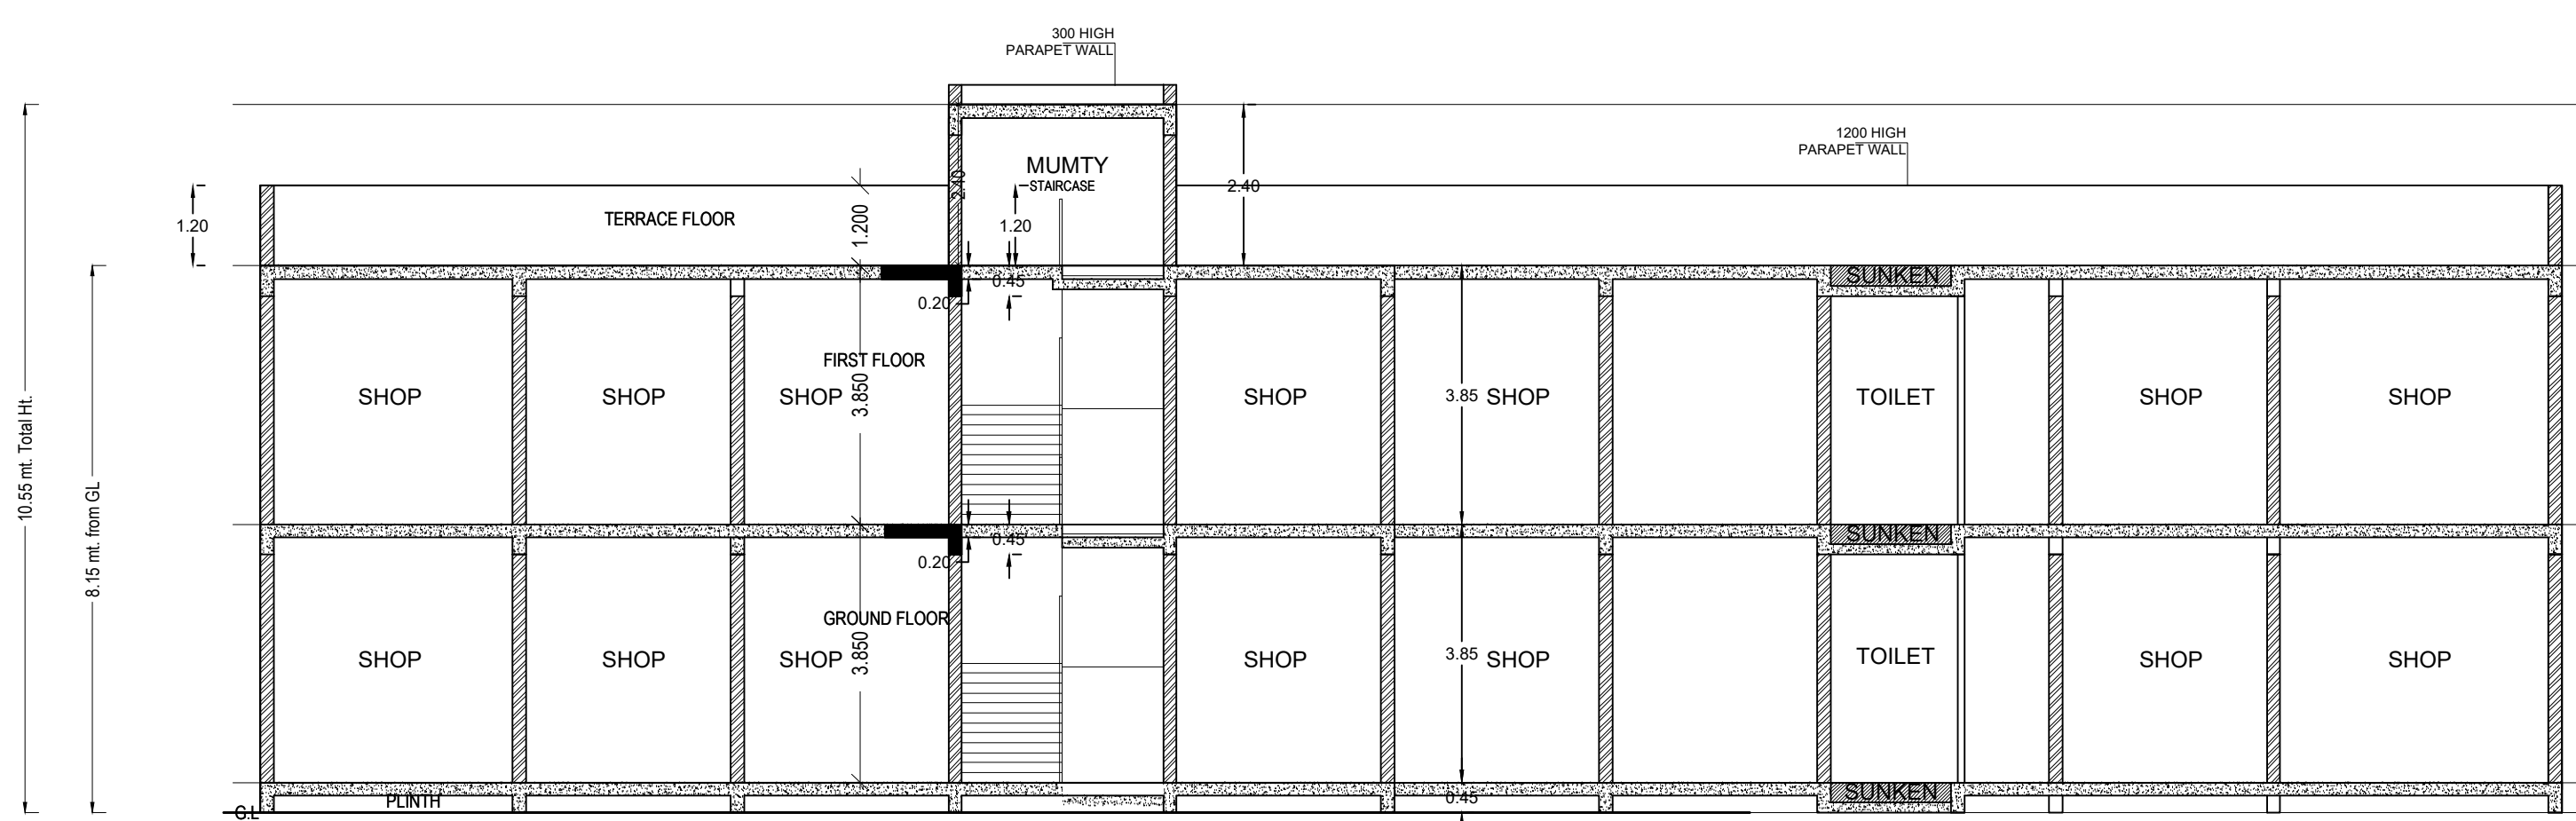


SECTION A-A


SECTION B-B

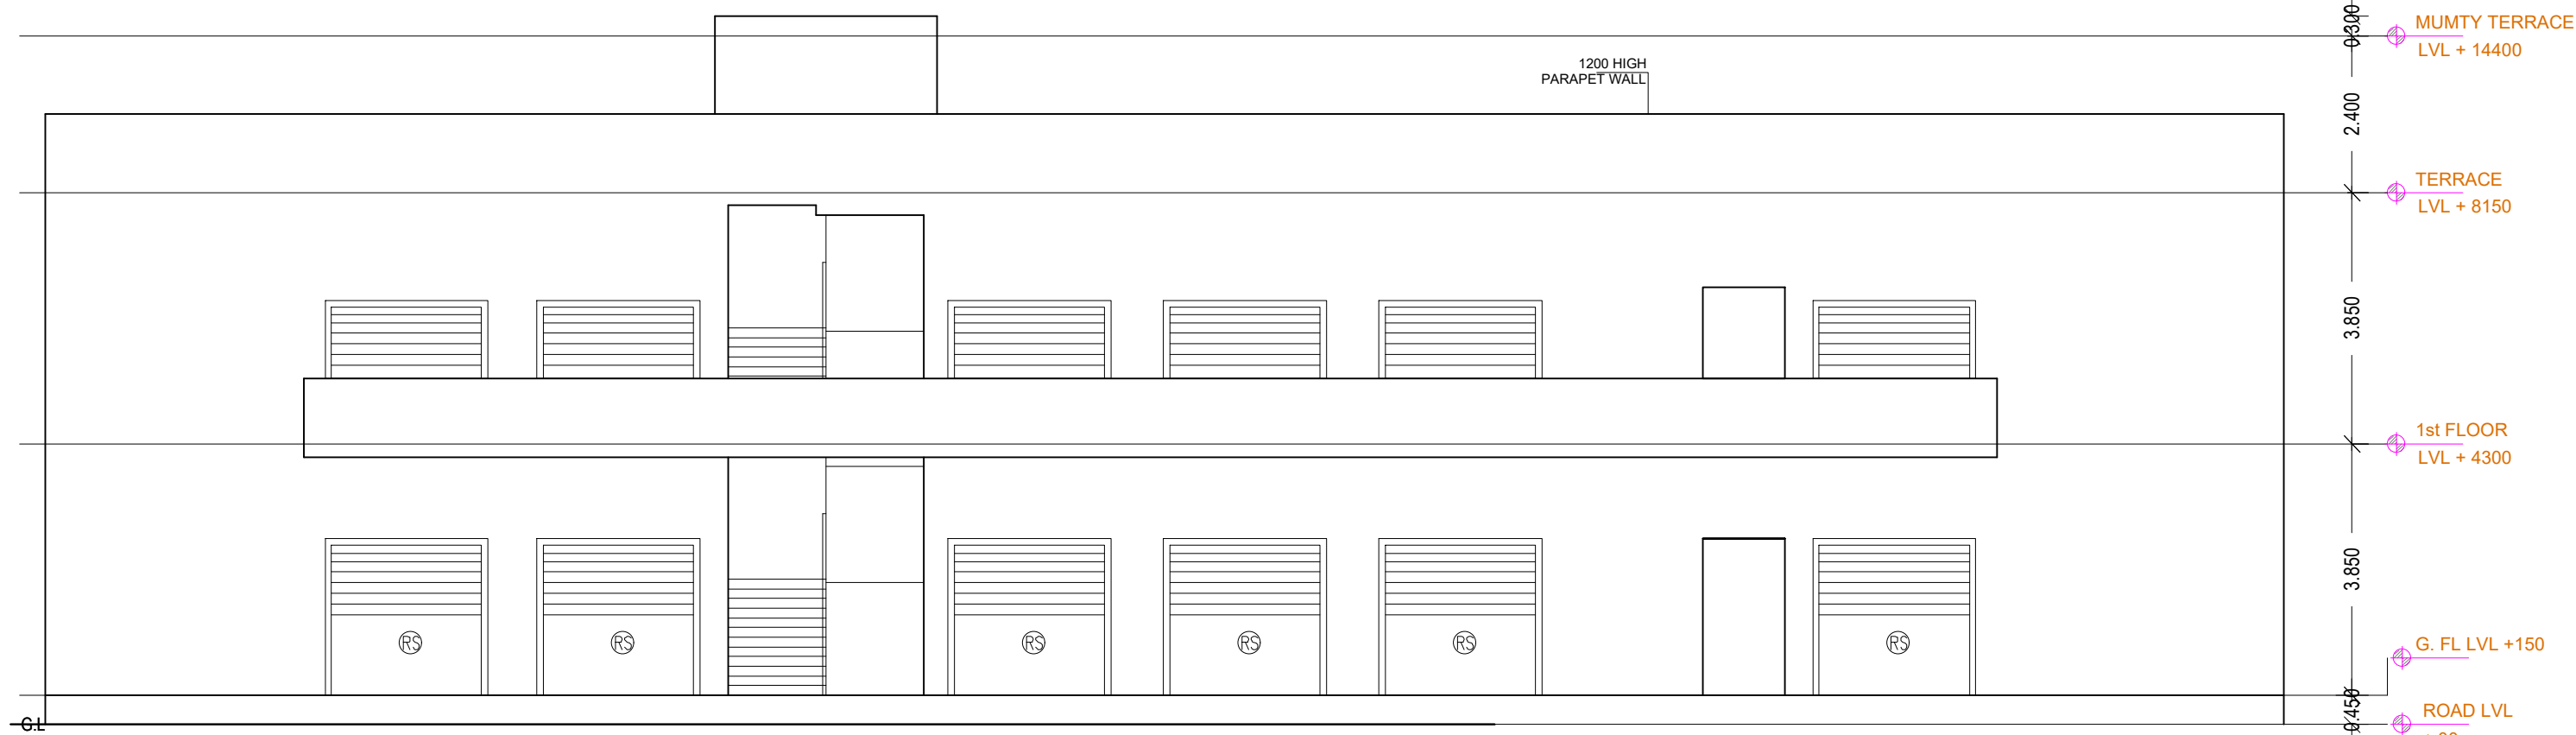


ELEVATION-A

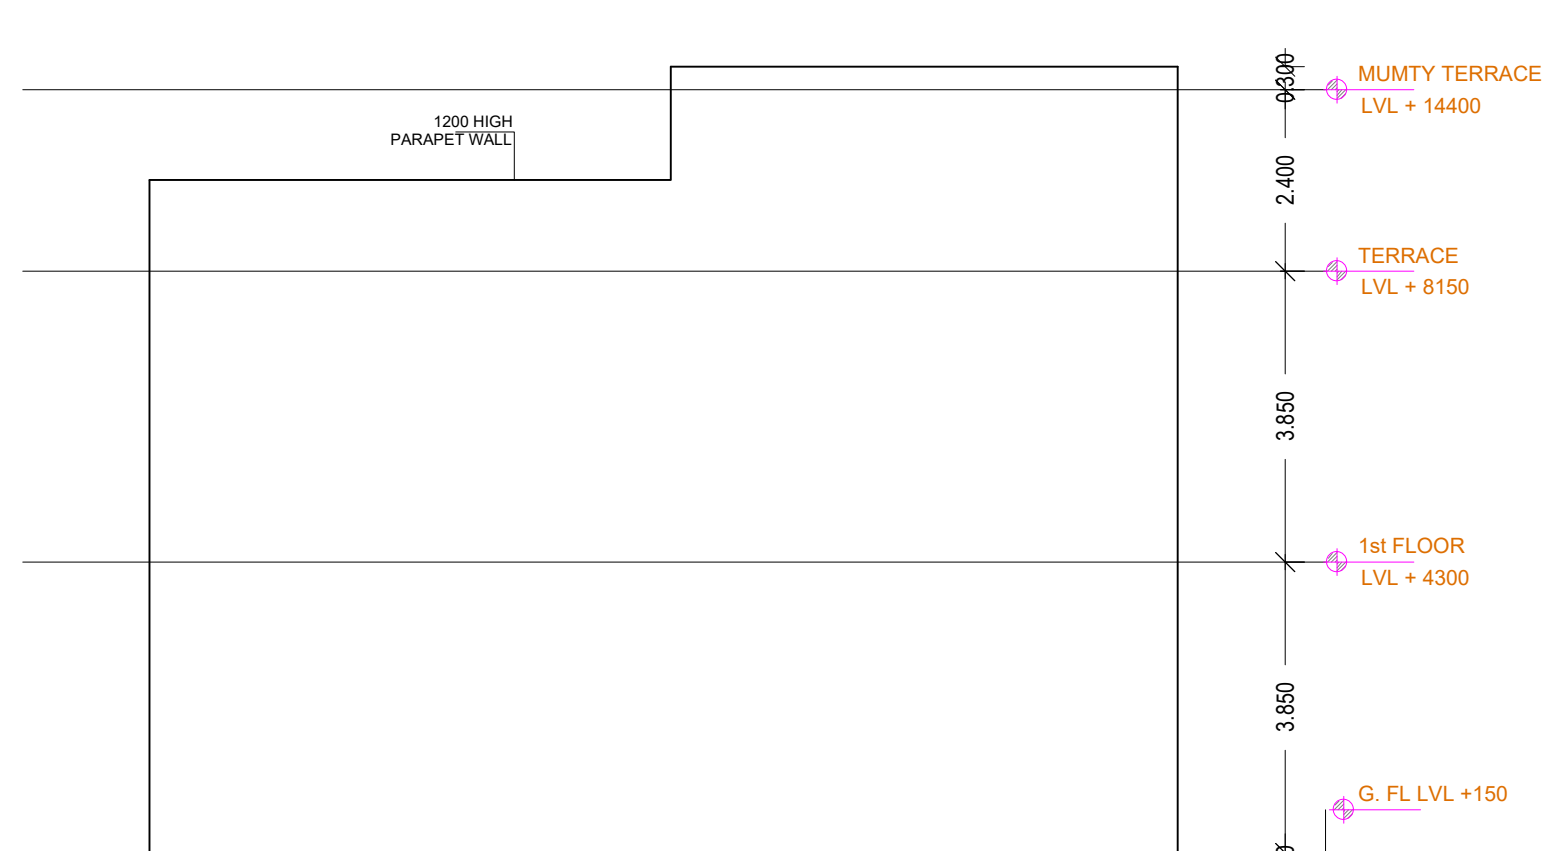

ELEVATION-B

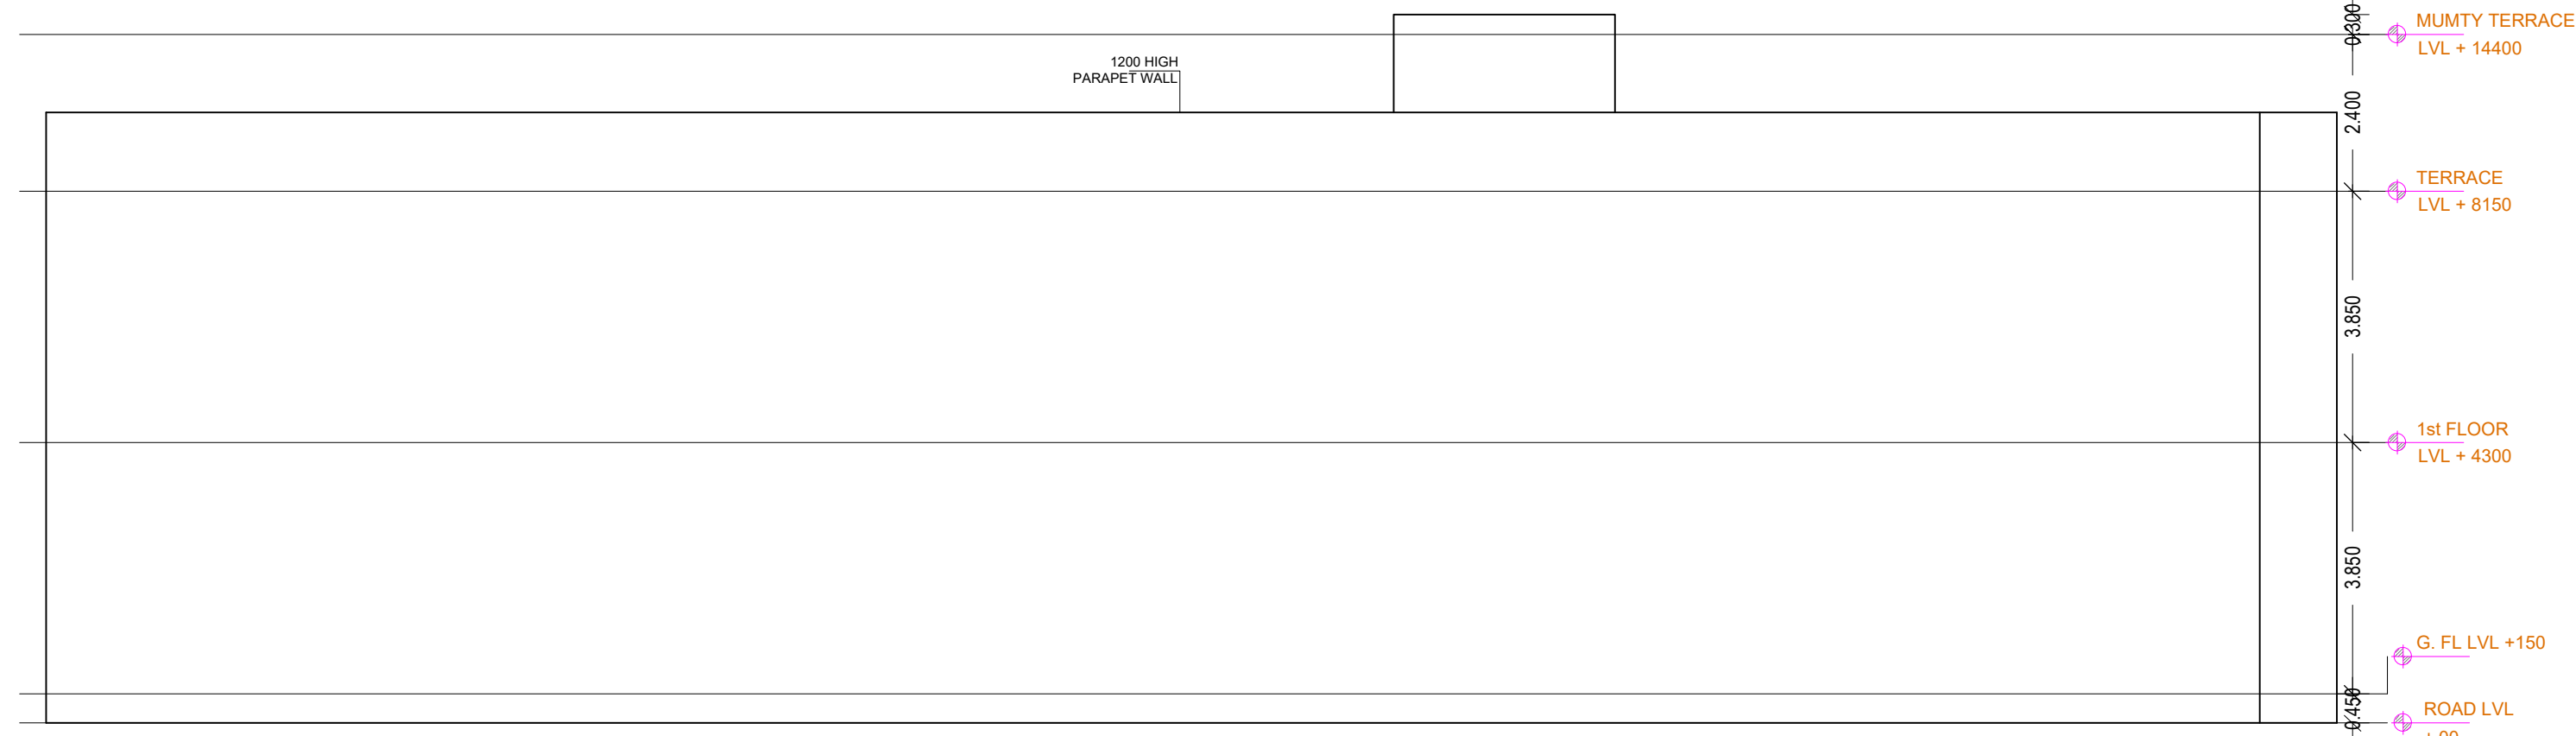

ELEVATION-C

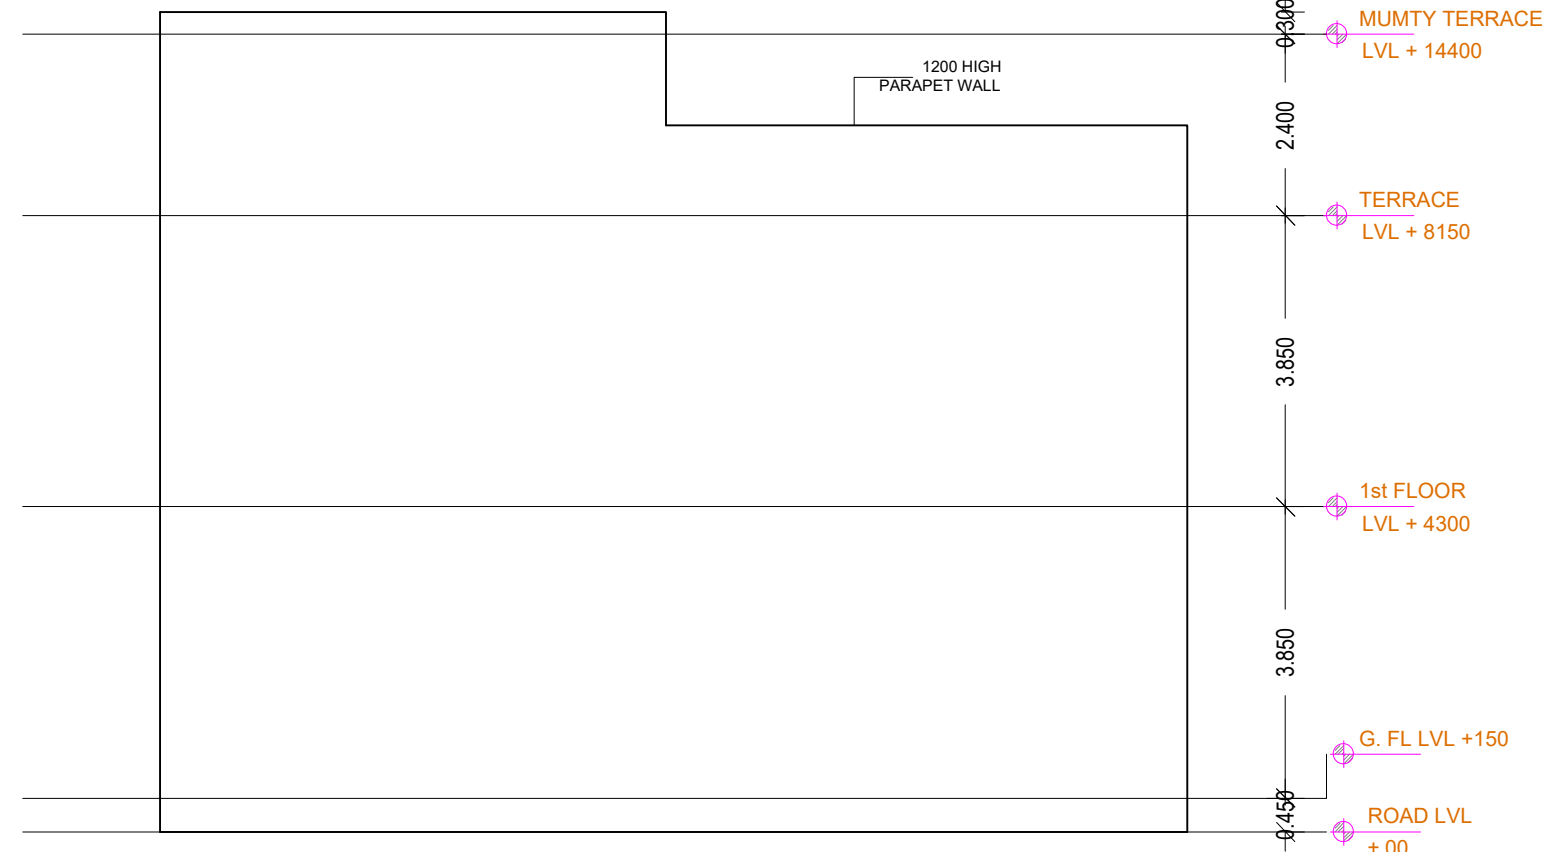

ELEVATION-D

Unit/BUA Table for Building :COMMERCIAL (2)

Floor	Name	Unit/BUA Type	Net Unit/BUA Area	Gross Unit/BUA Area	Unit/BUA Area	Deductions (Area in Sq.mt.)	Capet Area	No. of Unit	
GROUND FLOOR PLAN	GROUND FLOOR SHOP	SHOP	285.74	285.74	285.74	5.10	0.12	280.52	
		Total	285.74	285.74	285.74	5.10	0.12	280.52	
		Typical Floor + 1	285.74	285.74	285.74	5.10	0.12	280.52	
FIRST FLOOR PLAN	CFAR-8379 SHOP	SHOP	285.74	285.74	285.74	5.10	0.12	280.52	
		Total	285.74	285.74	285.74	5.10	0.12	280.52	
		Typical Floor + 1	285.74	285.74	285.74	5.10	0.12	280.52	
		Total							
					571.48	571.48	571.48	10.20	0.24
Total				571.48	571.48	571.48	10.20	0.24	561.04

Building :COMMERCIAL (2)								
Floor Name	Total Built Up Area (Sq.mt.)	Deductions (Area in Sq.mt.)	Proposed Area (Sq.mt.)	FAR Area (Sq.mt.)	Total FAR Area (Sq.mt.)	No. of Unit		
Ground Floor	334.97	0.00	49.23	334.97	334.97	01		
First Floor	334.97	0.00	0.00	334.97	334.97	01		
Terrace Floor	22.78	22.78	0.00	0.00	0.00	00		
Total	692.72	22.78	49.23	669.94	669.94	02		
Total Number of Same Buildings	1							
Total	692.72	22.78	49.23	669.94	669.94	02		

Staircase Checks (Table 8a-1)

Floor Name	Staircase Name	Flight Width	Tread Width	Riser Height	Railing Ht.
GROUND FLOOR PLAN	STAIRCASE	1.50	0.300	0.148	1.00
FIRST FLOOR PLAN	STAIRCASE	1.50	0.300	0.148	1.00
TERRACE FLOOR PLAN	STAIRCASE	1.50	0.300	0.000	1.00

SCHEDULE OF DOOR:

BUILDING NAME	NAME	LENGTH	HEIGHT	NOS
COMMERCIAL (2)	RS	2.50	2.10	18
COMMERCIAL (2)	ARCH	3.00	2.10	01

Note: - 1) This drawing is prepared as per the current prevailing Building Bye Laws.
2) If Map sanctioned is used for purpose anything other than stated in application will lead to rejection of Map.

ISO_A0_(841.00_x_1189.00_MM)

Total Plot Area: - 56702.75

Total FAR Area: - 118243.14

Total Coverage Area: - 7154.76

Total BUA Area: - 160340.05

OWNER'S NAME AND SIGNATURE
SHREE HARI BARTER, yad_srf53@yahoo.co.in, 6392856672

ARCHENG'S NAME AND SIGNATURE
Rajneesh Kumar
CA/2017/86949

INEER

Lucknow Development Authority



Building Plan Application Number

LDA/BP/22-23/1822

Sanctioned On

12 Aug 2023

Valid Till

24 Oct 2028

Approved By

Vice Chairman (Vice Chairman)

Examined By

Atul Sharma (Junior engineer)

Rajesh Sharma (Assistant Engineer)

Atul Sharma (Junior engineer)

Rajesh Sharma (Assistant Engineer)

Sanjay Jindal (Executive engineer/Town Planner)

kaushendra kumar Gautam (Chief Town Planner)

GROUND AND PARKING FLOOR PLAN
(Proposed)
(SCALE 1:100)

TYPICAL - 1- 11 FLOOR PLAN
(Proposed)
(SCALE 1:100)

TERRACE FLOOR PLAN
(SCALE 1:100)

ELEVATION 4

ELEVATION 1

ELEVATION 2

Building EWS (B)															
Plot Name	Gross Built-up Area (Sq.mt)	Deductions From Gross BUA/Area in Sq.mt	Total Built Up Area (Sq.mt)	Deductions/Area in Sq.mt					Proposed	FAR Area (Sq.mt)	Add Area in FAR (Sq.mt)	Total FAR Area (Sq.mt)	No of Unit		
		VShift		Mummy	Lit	Lit Machine	Lit Lobby	Balcony	Res.		Star	Parking			
Ground And Parking	415.59		4.14	411.25	17.41	6.43	0.00	8.83	3.29		37.34	18.89	319.07	375.29	01
First Floor	441.81		4.14	437.67	17.51	6.46	0.00	8.79	29.70		375.21	0.00	0.00	375.21	09
Second Floor	441.81		4.14	437.67	17.51	6.46	0.00	8.79	29.70		375.21	0.00	0.00	375.21	09
Third Floor	441.81		4.14	437.67	17.51	6.46	0.00	8.79	29.70		375.21	0.00	0.00	375.21	09
Fourth Floor	441.81		4.14	437.67	17.51	6.46	0.00	8.79	29.70		375.21	0.00	0.00	375.21	09
Fifth Floor	441.81		4.14	437.67	17.51	6.46	0.00	8.79	29.70		375.21	0.00	0.00	375.21	09
Sixth Floor	441.81		4.14	437.67	17.51	6.46	0.00	8.79	29.70		375.21	0.00	0.00	375.21	09
Seventh Floor	441.81		4.14	437.67	17.51	6.46	0.00	8.79	29.70		375.21	0.00	0.00	375.21	09
Eighth Floor	441.81		4.14	437.67	17.51	6.46	0.00	8.79	29.70		375.21	0.00	0.00	375.21	09
Ninth Floor	441.81		4.14	437.67	17.51	6.46	0.00	8.79	29.70		375.21	0.00	0.00	375.21	09
Tenth Floor	441.81		4.14	437.67	17.51	6.46	0.00	8.79	29.70		375.21	0.00	0.00	375.21	09
Verandah	58.30		0.00	58.30	43.18	0.00	15.12	0.00	0.00		0.00	0.00	0.00	0.00	00
Total	3333.55		49.68	5293.87	253.20	77.49	15.12	105.52	329.99		4164.65	18.89	319.07	4502.66	100
Total Number of Same Buildings	1														
Total	3333.55		49.68	5293.87	253.20	77.49	15.12	105.52	329.99		4164.65	18.89	319.07	4502.66	100

UNBUIA Table for Building: EWS (B)														
Floor	Name		Net UNBUIA Area		Gross UNBUIA Area		UNBUIA Area		Destinations (Area in Sqm)				Carpet Area	No. of Unit
	UNBUIA-1	UNBUIA-2	Net	Gross	Net	Gross	Balcony	Door	Window	Other	W.C	Shower		
GROUND AND BASEMENT FLOOR PLAN	EWS	UNBUIA-1	36.29	36.29	36.29	36.29	3.29	0.09	0.73	0.16	32.02	0.11		
	EWS	UNBUIA-2	36.29	36.29	36.29	36.29	3.29	0.09	0.73	0.16	32.02	0.11		
	Total Per Floor		36.29	36.29	36.29	36.29	3.29	0.09	0.73	0.16	32.02	0.11		
TYPICAL FLOOR PLAN	EWS	UNBUIA-1	36.87	36.87	36.87	36.87	3.29	0.10	0.60	0.00	32.88			
	EWS	UNBUIA-2	35.71	35.71	35.71	35.71	3.29	0.10	0.60	0.00	31.72			
	EWS	UNBUIA-3	35.00	35.00	35.00	35.00	3.29	0.10	0.60	0.00	32.01			
	EWS	UNBUIA-4	36.00	36.00	36.00	36.00	3.29	0.10	0.60	0.00	32.01			
	EWS	UNBUIA-5	35.71	35.71	35.71	35.71	3.29	0.10	0.60	0.00	31.72		09	
	EWS	UNBUIA-6	35.84	35.84	35.84	35.84	3.42	0.10	0.60	0.00	31.72			
	EWS	UNBUIA-7	35.00	35.00	35.00	35.00	3.29	0.10	0.60	0.00	32.01			
	EWS	UNBUIA-8	36.00	36.00	36.00	36.00	3.29	0.10	0.60	0.00	32.01			
	EWS	UNBUIA-9	36.00	36.00	36.00	36.00	3.29	0.10	0.60	0.00	32.01			
	Total Per Floor		324.13	324.13	324.13	324.13	29.74	0.90	5.40	0.00	288.09		98	
Total		3550.43	3550.43	3550.43	3550.43	327.14	9.90	59.40	0.00	3168.99		99		
Total		3601.72	3601.72	3601.72	3601.72	329.99	9.90	60.13	0.16	3200.11				

FLOOR	SIZE	AREA	TOTAL AREA
GROUND AND PARKING FLOOR PLAN	0.90 X 3.65 X 1 X 1	3.29	3.29
TYPICAL - 1, 11 FLOOR PLAN	0.90 X 3.65 X 8 X 11	289.52	327.14
	0.90 X 3.80 X 1 X 11	37.62	
Total	-	-	330.43

Floor Name	StairCase Name	Flight Width	Tread Width	Riser Height	Railing Ht.
GROUND AND PARKING FLOOR	Fire Escape Staircase	1.25	0.300	0.155	1.00
	PLAN STAIRCASE	1.50	0.300	0.148	1.00
TYPICAL - 1-11 FLOOR PLAN	STAIRCASE	1.50	0.300	0.148	1.00
	Fire Escape Staircase	1.25	0.300	0.155	1.00
TERRACE FLOOR PLAN	STAIRCASEhead room	1.50	0.300	0.0000	1.00
	Fire Escape head room	1.25	0.300	0.0000	1.00

BUILDING NAME	NAME	LEN
EWS (B)	V	
EWS (B)	V	
EWS (B)	W1	
EWS (B)	DW1	
EWS (B)	W1	

SCHEDULE OF DOOR:				
BUILDING NAME	NAME	LENGTH	HEIGHT	NOS
EWS (B)	D2	0.75	2.10	100
EWS (B)	D1	0.90	2.10	01
EWS (B)	D1	0.95	2.10	99
EWS (B)	D1	1.05	2.10	11
EWS (B)	FIRE-DOOR	1.05	2.10	11

Total Plot Area: - 56702.75	Total FAR Area: - 118243.14
Total Coverage Area: - 7154.76	Total BUA Area: - 160340.05

OWNER'S NAME AND SIGNATURE
SHREE HARI BARTER, yad ss63@yahoo.co.in, 6392856672

ARCH/ENG'S NAME AND SIGN
Rajneesh Kumar
CA/2017/86949

INEER

Lucknow Development Authority



Building Plan Application Number:

LDA/BP/22-23/1822

12 Aug 202

Valid Till

Approved By

Vice Chair

Atul Sharma (Junior engineer)

Rajesh Sharma (Assistant Engineer)

Atul Sharma (Junior engineer)


Rajesh Sharma (Assistant Engineer)

Sanjay Jindal (Executive engineer/Town Planner)


kaushvendra kumar Gautam (Chief Town Planner)



ELEVATION 3

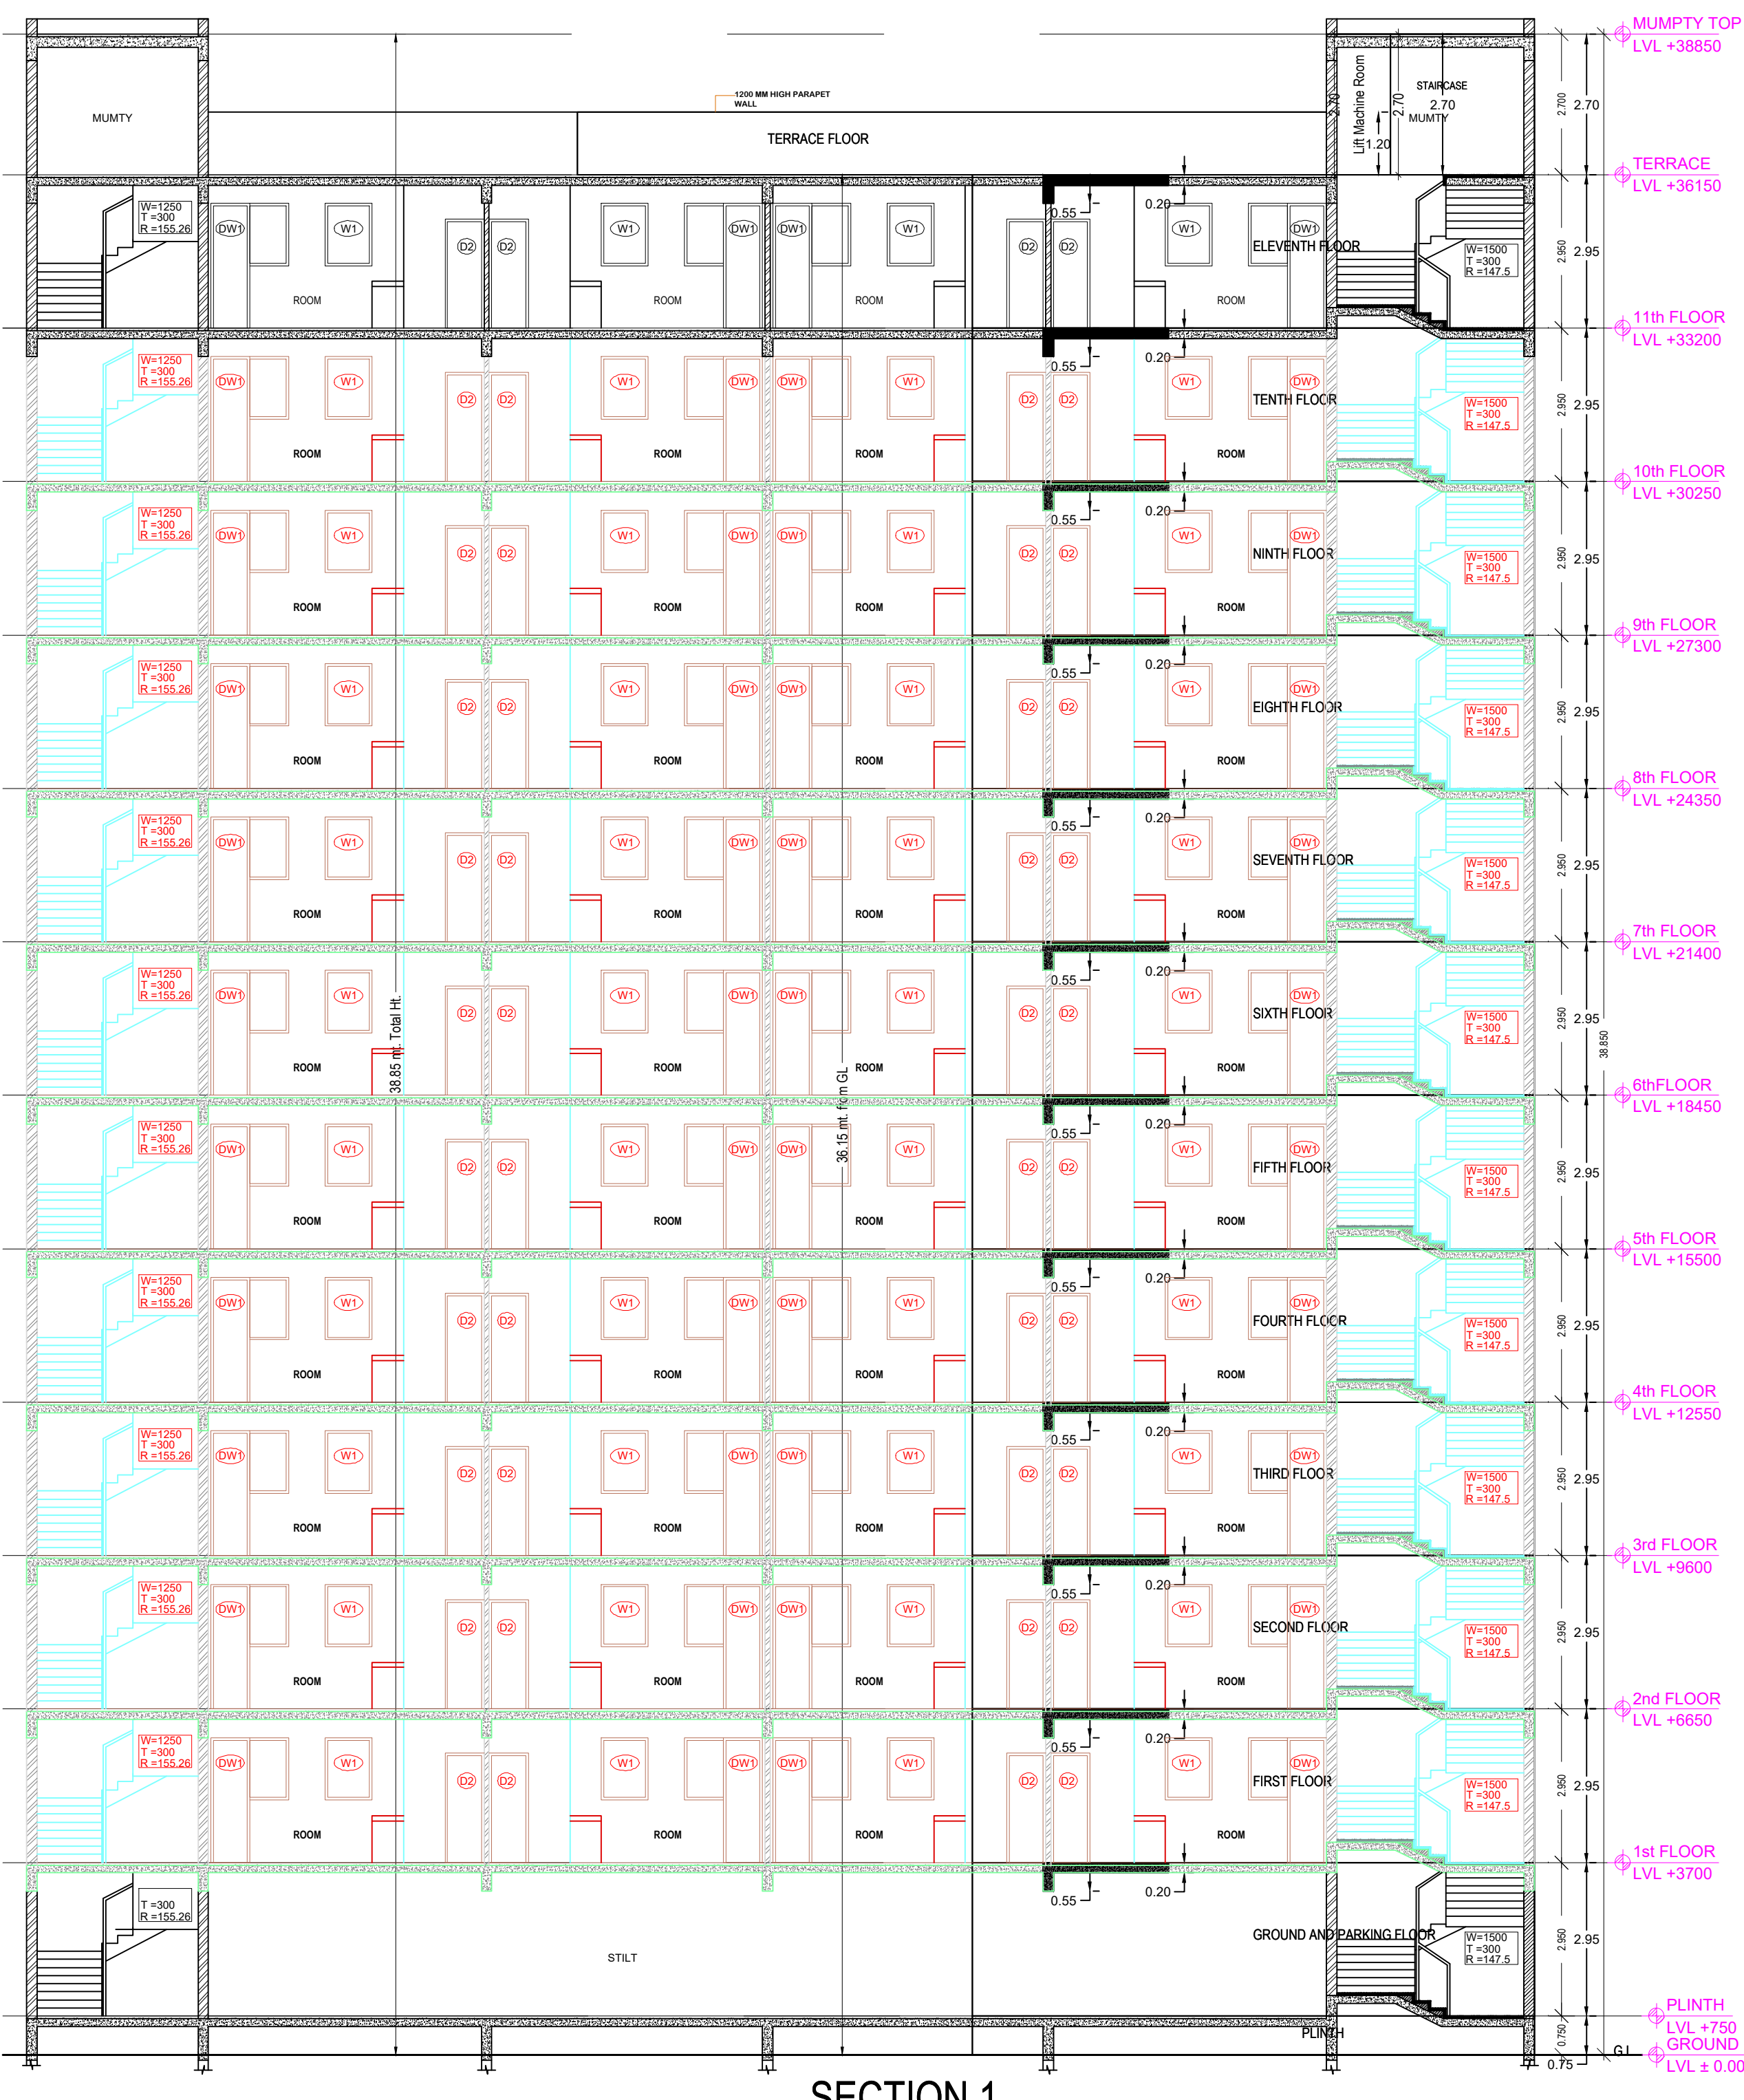

SECTION 1

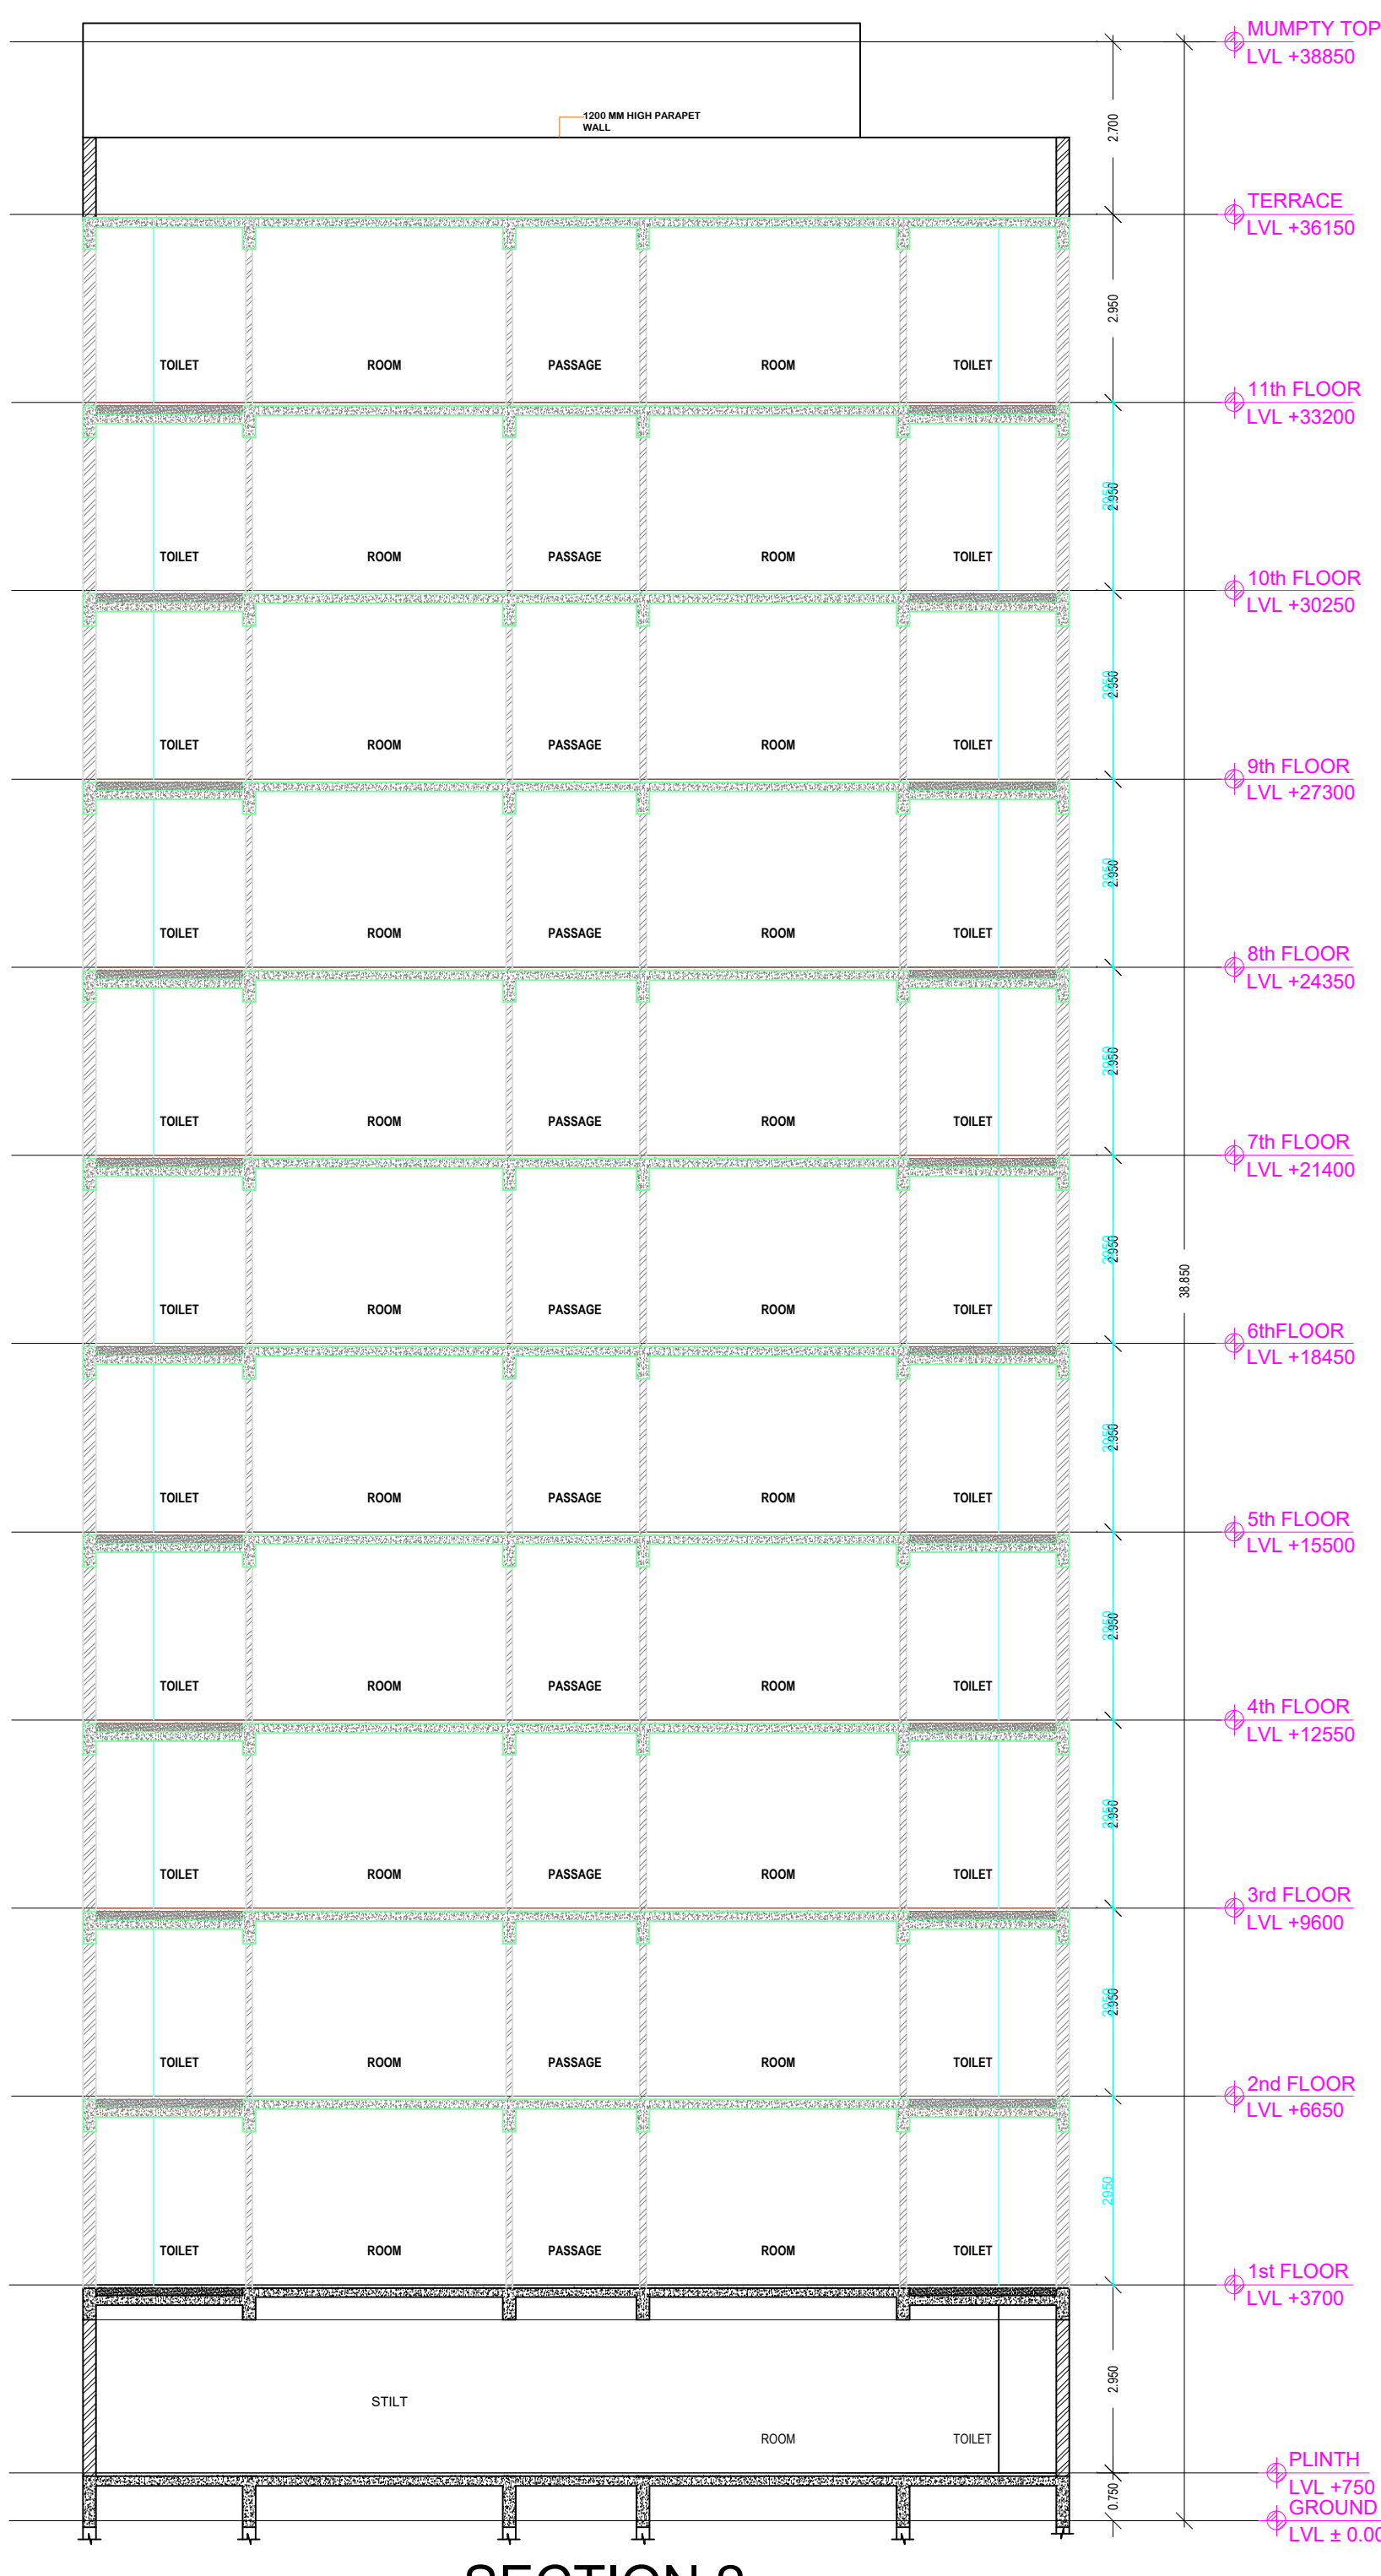

SECTION 2

Note: - 1) This drawing is prepared as per the current prevailing Building Bye Laws.
2) If Map sanctioned is used for purpose anything other than stated in application will lead to rejection of Map.

ISO_A0_(841.00_x_1189.00_MM)

Total Plot Area: -	56702.75	Total FAR Area: -	118243.14
Total Coverage Area: -	7154.76	Total BUA Area: -	160340.05

OWNER'S NAME AND SIGNATURE
SHREE HARI BARTER, yad_srf53@yahoo.co.in, 6382856672

ARCHITECT'S NAME AND SIGNATURE
Rajneesh Kumar
CA/2017/86949

INEER

Lucknow Development Authority



Building Plan Application Number

LDA/BP/22-23/1822

Sanctioned On

12 Aug 2023

Valid Till

24 Oct 2028

Approved By

Vice Chairman (Vice Chairman)

Examined By

Atul Sharma (Junior engineer)


Rajesh Sharma (Assistant Engineer)

Atul Sharma (Junior engineer)


Rajesh Sharma (Assistant Engineer)

Sanjay Jindal (Executive engineer/Town Planner)


kaushvendra kumar Gautam (Chief Town Planner)

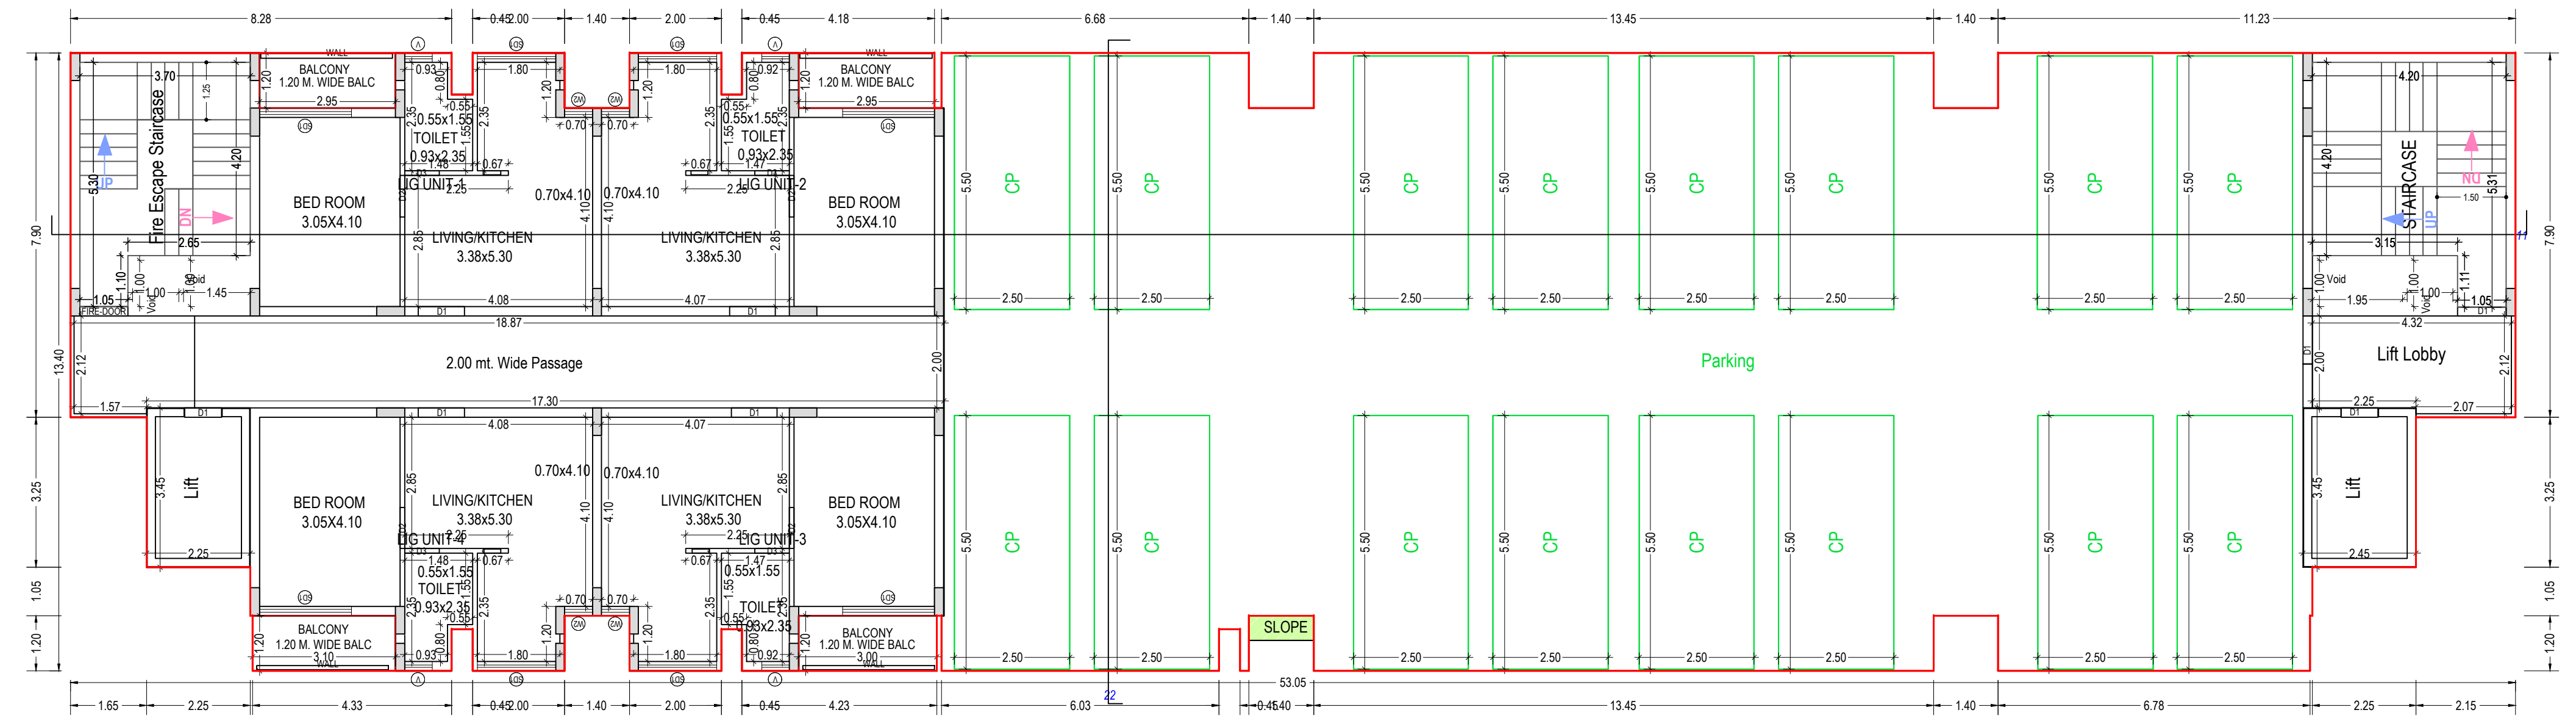

GROUND AND PARKING FLOOR PLAN
(Proposed)
(SCALE 1:100)

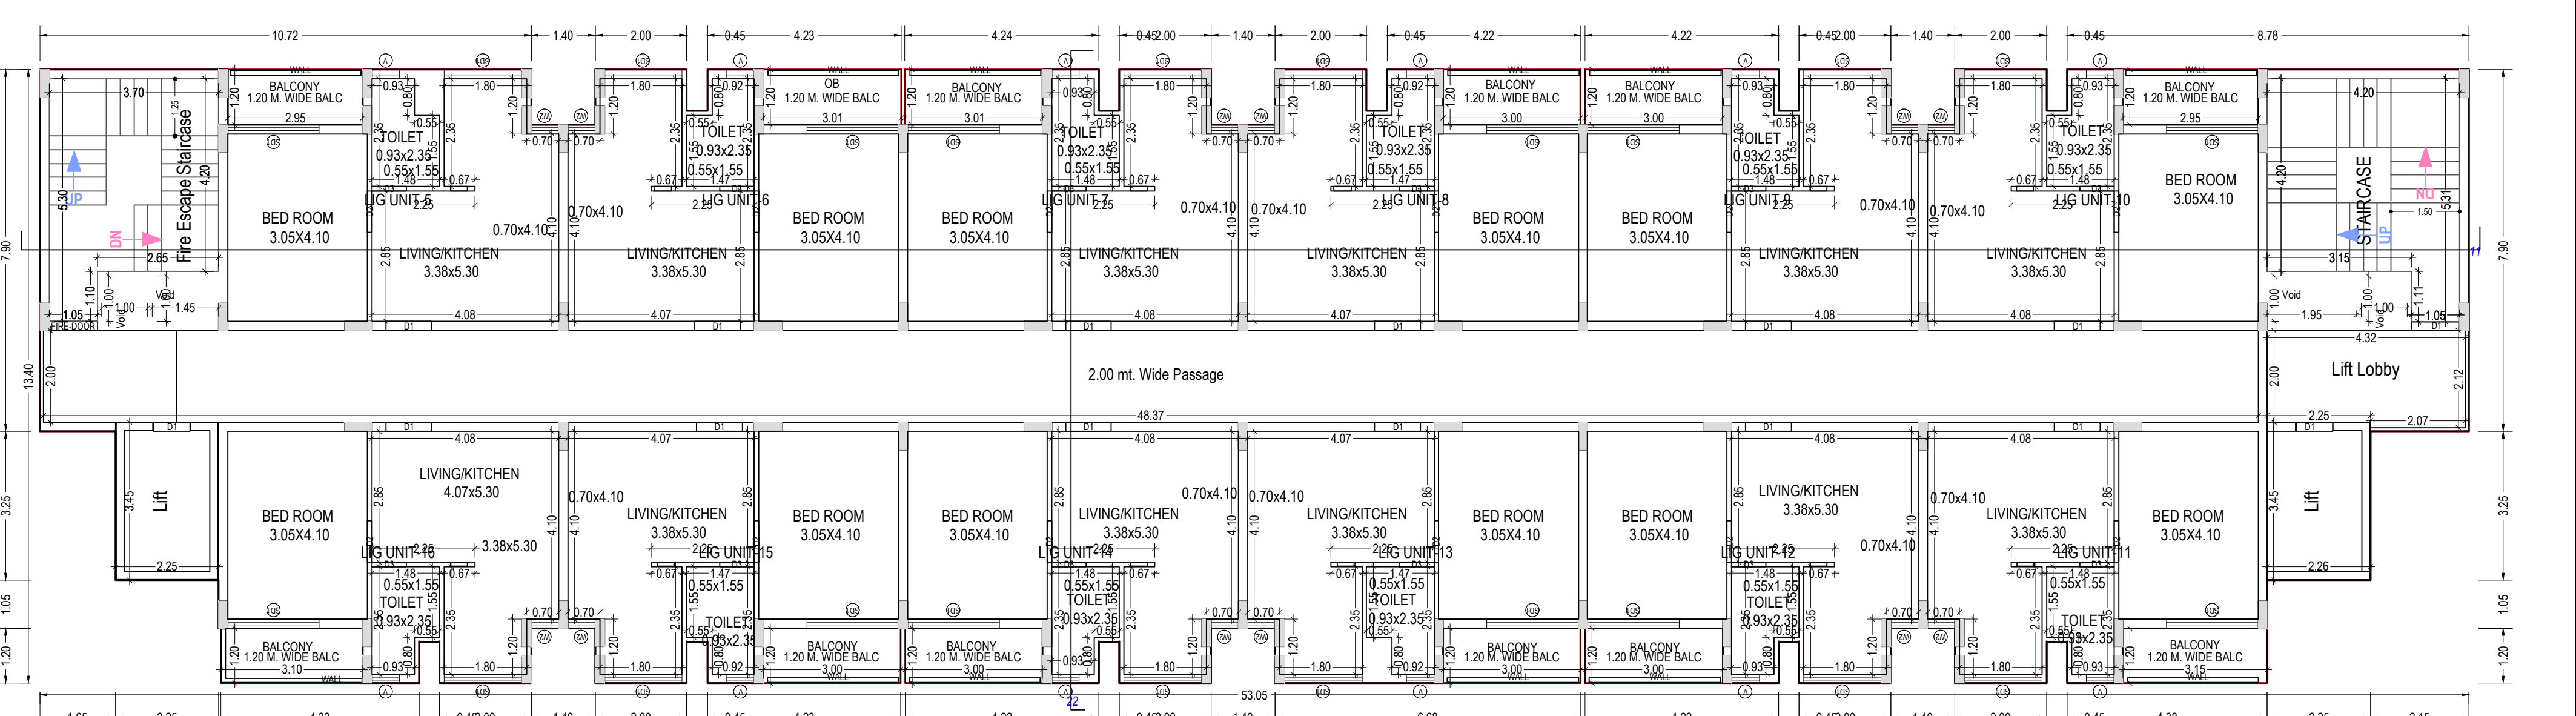

TYPICAL - 1-8 FLOOR PLAN
(Proposed)
(SCALE 1:100)

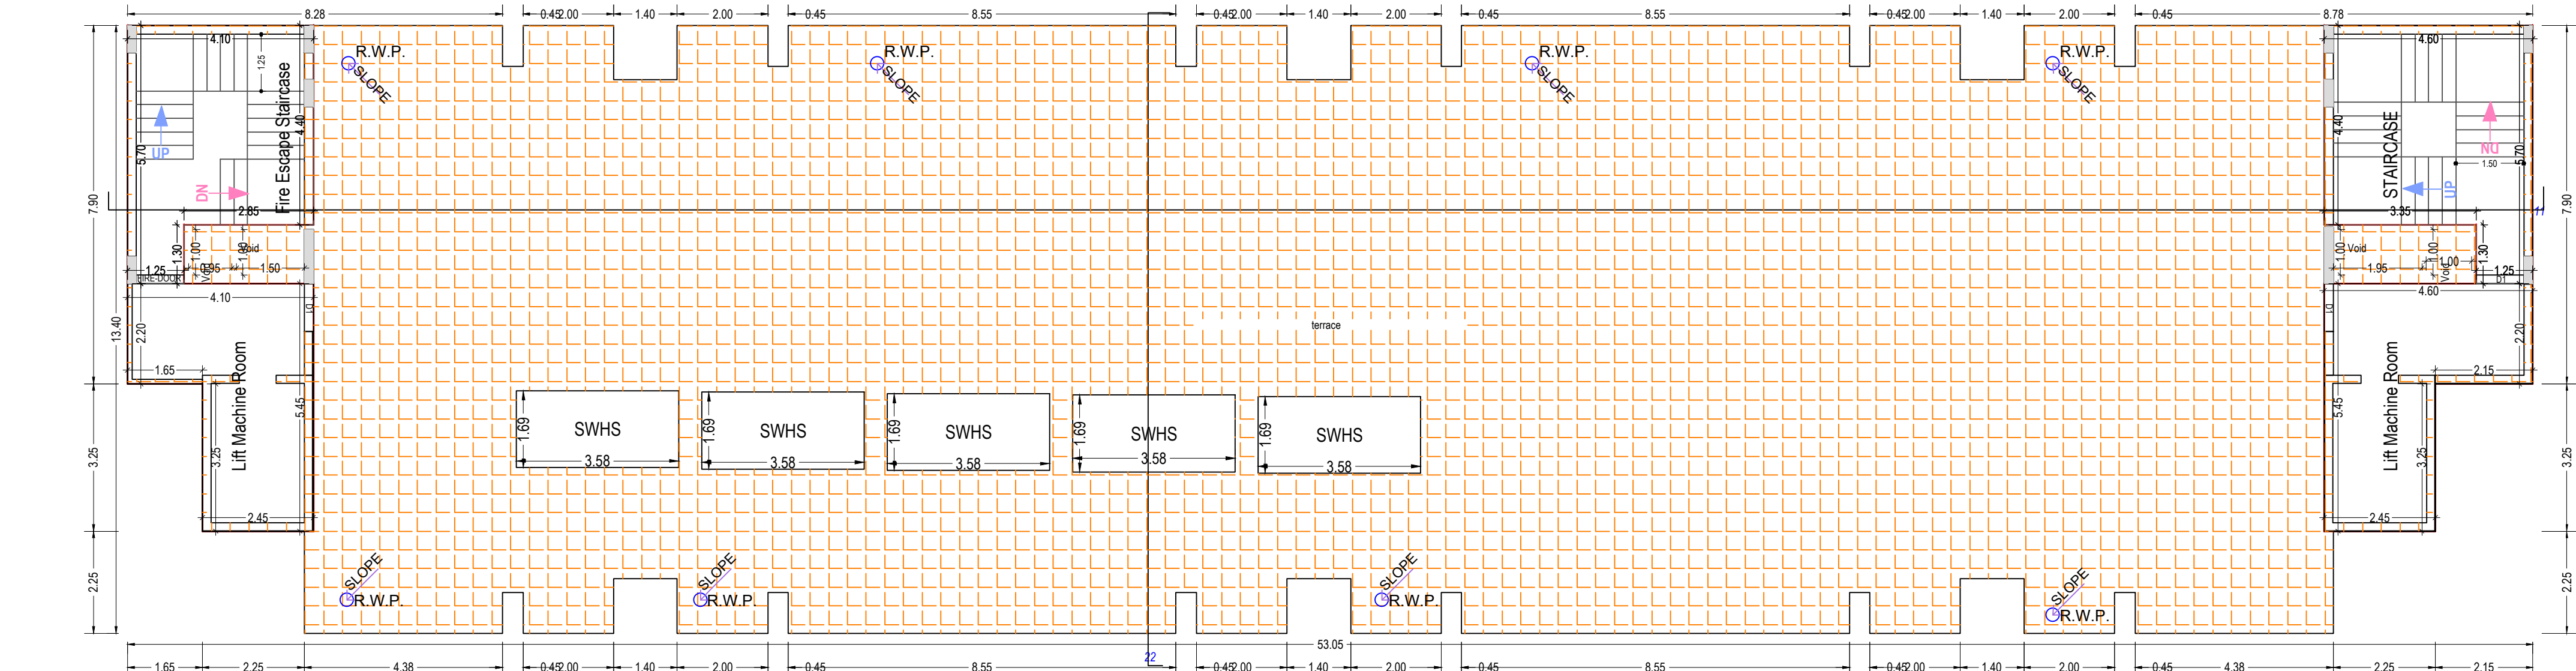

TERRACE FLOOR PLAN
(SCALE 1:100)

LIG SECTION & ELEVATION

ARCHITECT'S SIGN	OWNER SIGN
DRAWN DATE : 20/06/2023	SCALE : 1:100
CHECKED BY : JAYESH KUMAR	DRAWING NO. : A-18
DRAWN BY : JAYESH	

Building LIG (B)																		
Floor Name	Gross Builtup Area	Deductions From Gross BUA/Area in Sq.mt.				Total Built Up Area (Sq.mt.)	Deductions (Area in Sq.mt.)					Proposed	FAR Area (Sq.mt.)	Add Area in FAR (Sq.mt.)			Total FAR Area (Sq.mt.)	No. of Unit
		VShaft	Mummy	Lift	Lift Machine		Lift Lobby	Battery	Covered Area	Resi	Star			Parking				
Ground And Parking floor	636.19		5.40	630.79	16.70	12.30	0.00	8.89	14.40	0.81			195.76	18.81	363.95	578.51	04	
First Floor	665.20		5.40	659.80	16.70	12.23	0.00	8.89	43.40	0.00			578.58	0.00	0.00	578.58	12	
Second Floor	665.20		5.40	659.80	16.70	12.23	0.00	8.89	43.40	0.00			578.58	0.00	0.00	578.58	12	
Third Floor	665.20		5.40	659.80	16.70	12.23	0.00	8.89	43.40	0.00			578.58	0.00	0.00	578.58	12	
Fourth Floor	665.20		5.40	659.80	16.70	12.23	0.00	8.89	43.40	0.00			578.58	0.00	0.00	578.58	12	
Fifth Floor	665.20		5.40	659.80	16.70	12.23	0.00	8.89	43.40	0.00			578.58	0.00	0.00	578.58	12	
Sixth Floor	665.20		5.40	659.80	16.70	12.23	0.00	8.89	43.40	0.00			578.58	0.00	0.00	578.58	12	
Seventh Floor	665.20		5.40	659.80	16.70	12.23	0.00	8.89	43.40	0.00			578.58	0.00	0.00	578.58	12	
Eighth Floor	665.20		5.40	659.80	16.70	12.23	0.00	8.89	43.40	0.00			578.58	0.00	0.00	578.58	12	
Terrence Floor	71.04		0.00	71.04	41.53	0.00	29.51	0.00	0.00	0.00			0.00	0.00	0.00	0.00	00	
Total	6028.80		48.60	5980.20	191.83	110.14	29.51	80.01	361.60	0.81			4824.40	18.81	363.95	5207.14	100	
Total Number of Same Buildings	1																	
Total	6028.80		48.60	5980.20	191.83	110.14	29.51	80.01	361.60	0.81			4824.40	18.81	363.95	5207.14	100	


Note:- 1) This drawing is prepared as per the current prevailing Building Bye Laws.
2) If Map sanctioned is used for purpose anything other than stated in application will lead to rejection of Map.

ISO_A00_(841.00_x_1189.00_MM)

UnitBUA Table for Building :LIG (B)												
Floor	Name	UnitBUA Type	Net UnitBUA Area	Gross UnitBUA Area	UnitBUA Area	Deductions (Area in Sq.m.)	Door	Window	Carpet Area	No. of Unit		
GROUND AND PARKING FLOOR PLAN	LIG UNIT-1	LIG UNIT	41.14	41.14	41.14	3.54	0.20	0.98	36.42	04		
	LIG UNIT-2	LIG UNIT	41.41	41.41	41.41	3.54	0.00	0.00	37.87			
	LIG UNIT-3	LIG UNIT	41.47	41.47	41.47	3.60	0.20	0.98	36.69			
	LIG UNIT-4	LIG UNIT	41.59	41.59	41.59	3.72	0.00	0.00	37.87			
	Total		165.61	165.61	165.61	14.40	0.40	1.96	148.85		04	
TYPICAL - 1-8 FLOOR PLAN	Total per Floor	Typical Floor = 1										
	Total		165.61	165.61	165.61	14.40	0.40	1.96	148.85	04		
	LIG UNIT-10	LIG UNIT	41.30	41.30	41.30	3.54	0.00	0.00	37.76	12		
	LIG UNIT-11	LIG UNIT	41.15	41.15	41.15	3.78	0.20	0.98	36.19			
	LIG UNIT-12	LIG UNIT	41.02	41.02	41.02	3.60	0.00	0.00	37.42			
	LIG UNIT-13	LIG UNIT	41.02	41.02	41.02	3.60	0.20	0.98	36.24			
	LIG UNIT-14	LIG UNIT	41.02	41.02	41.02	3.60	0.00	0.00	37.42			
	LIG UNIT-15	LIG UNIT	41.02	41.02	41.02	3.60	0.20	0.98	36.24			
	LIG UNIT-16	LIG UNIT	41.59	41.59	41.59	3.72	0.00	0.00	37.87			
	LIG UNIT-17	LIG UNIT	41.03	41.03	41.03	3.54	0.20	0.98	36.31			
	LIG UNIT-18	LIG UNIT	41.02	41.02	41.02	3.61	0.00	0.00	37.41			
	LIG UNIT-7	LIG UNIT	41.03	41.03	41.03	3.61	0.20	0.98	36.24			
	LIG UNIT-8	LIG UNIT	41.02	41.02	41.02	3.60	0.00	0.00	37.42			
LIG UNIT-9	LIG UNIT	41.13	41.13	41.13	3.60	0.20	0.98	36.35				
Total		493.35	493.35	493.35	43.40	1.20	5.88	442.87	12			
Total per Floor	Typical Floor = 8											
Total		3946.80	3946.80	3946.80	347.20	9.60	47.04	3542.96		96		
Total		-	412.24	412.24	412.24	36.10	1.00	49.00	3691.81			




ELEVATION 3

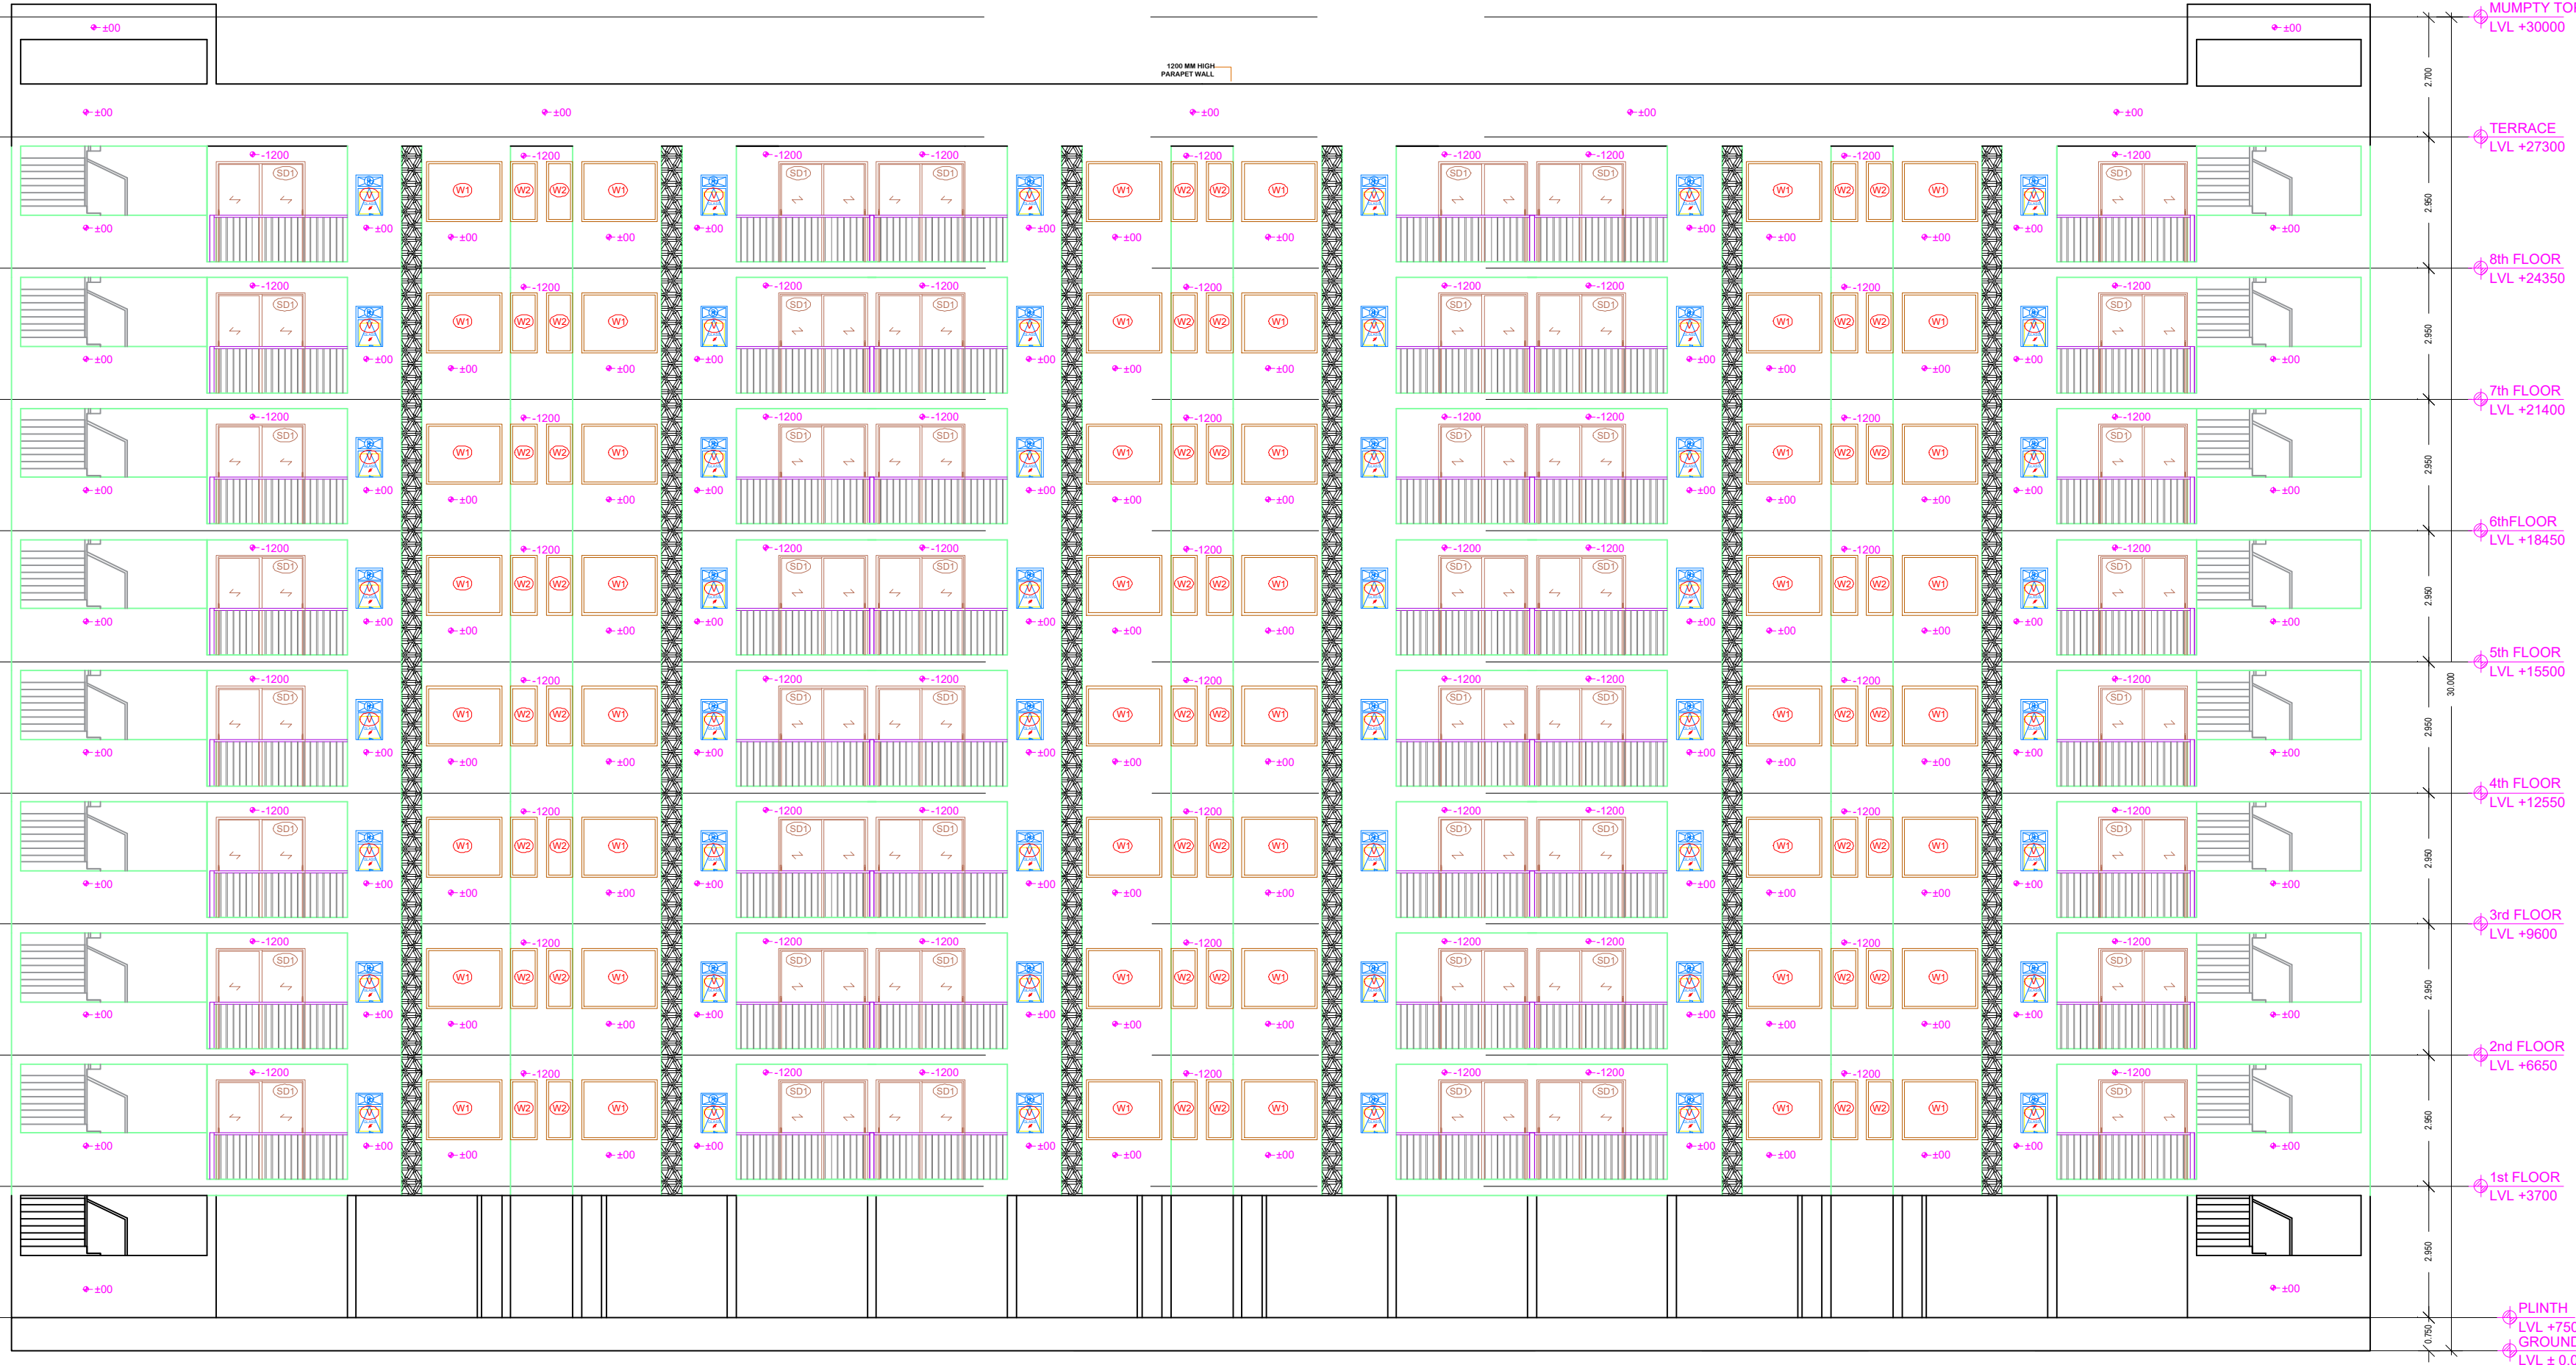

ELEVATION 1




SECTION 1

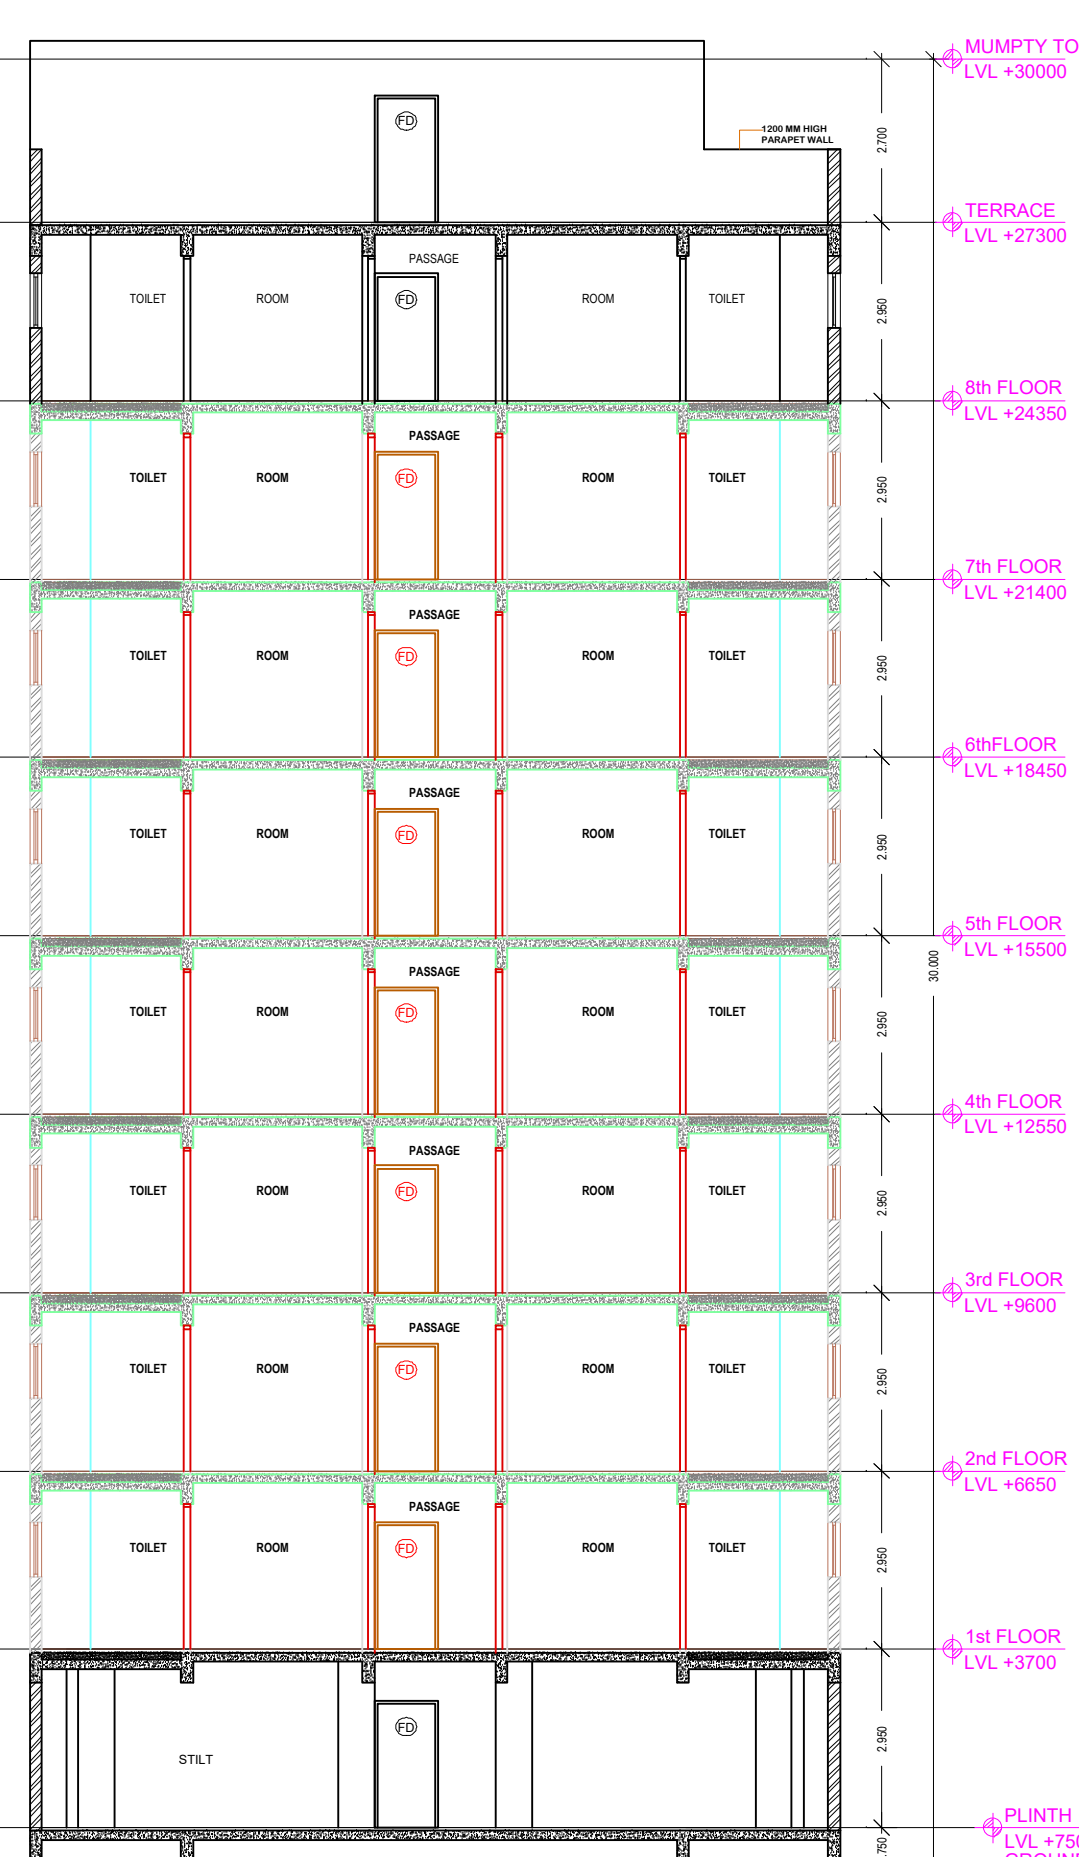

SECTION 2



ELEVATION 4

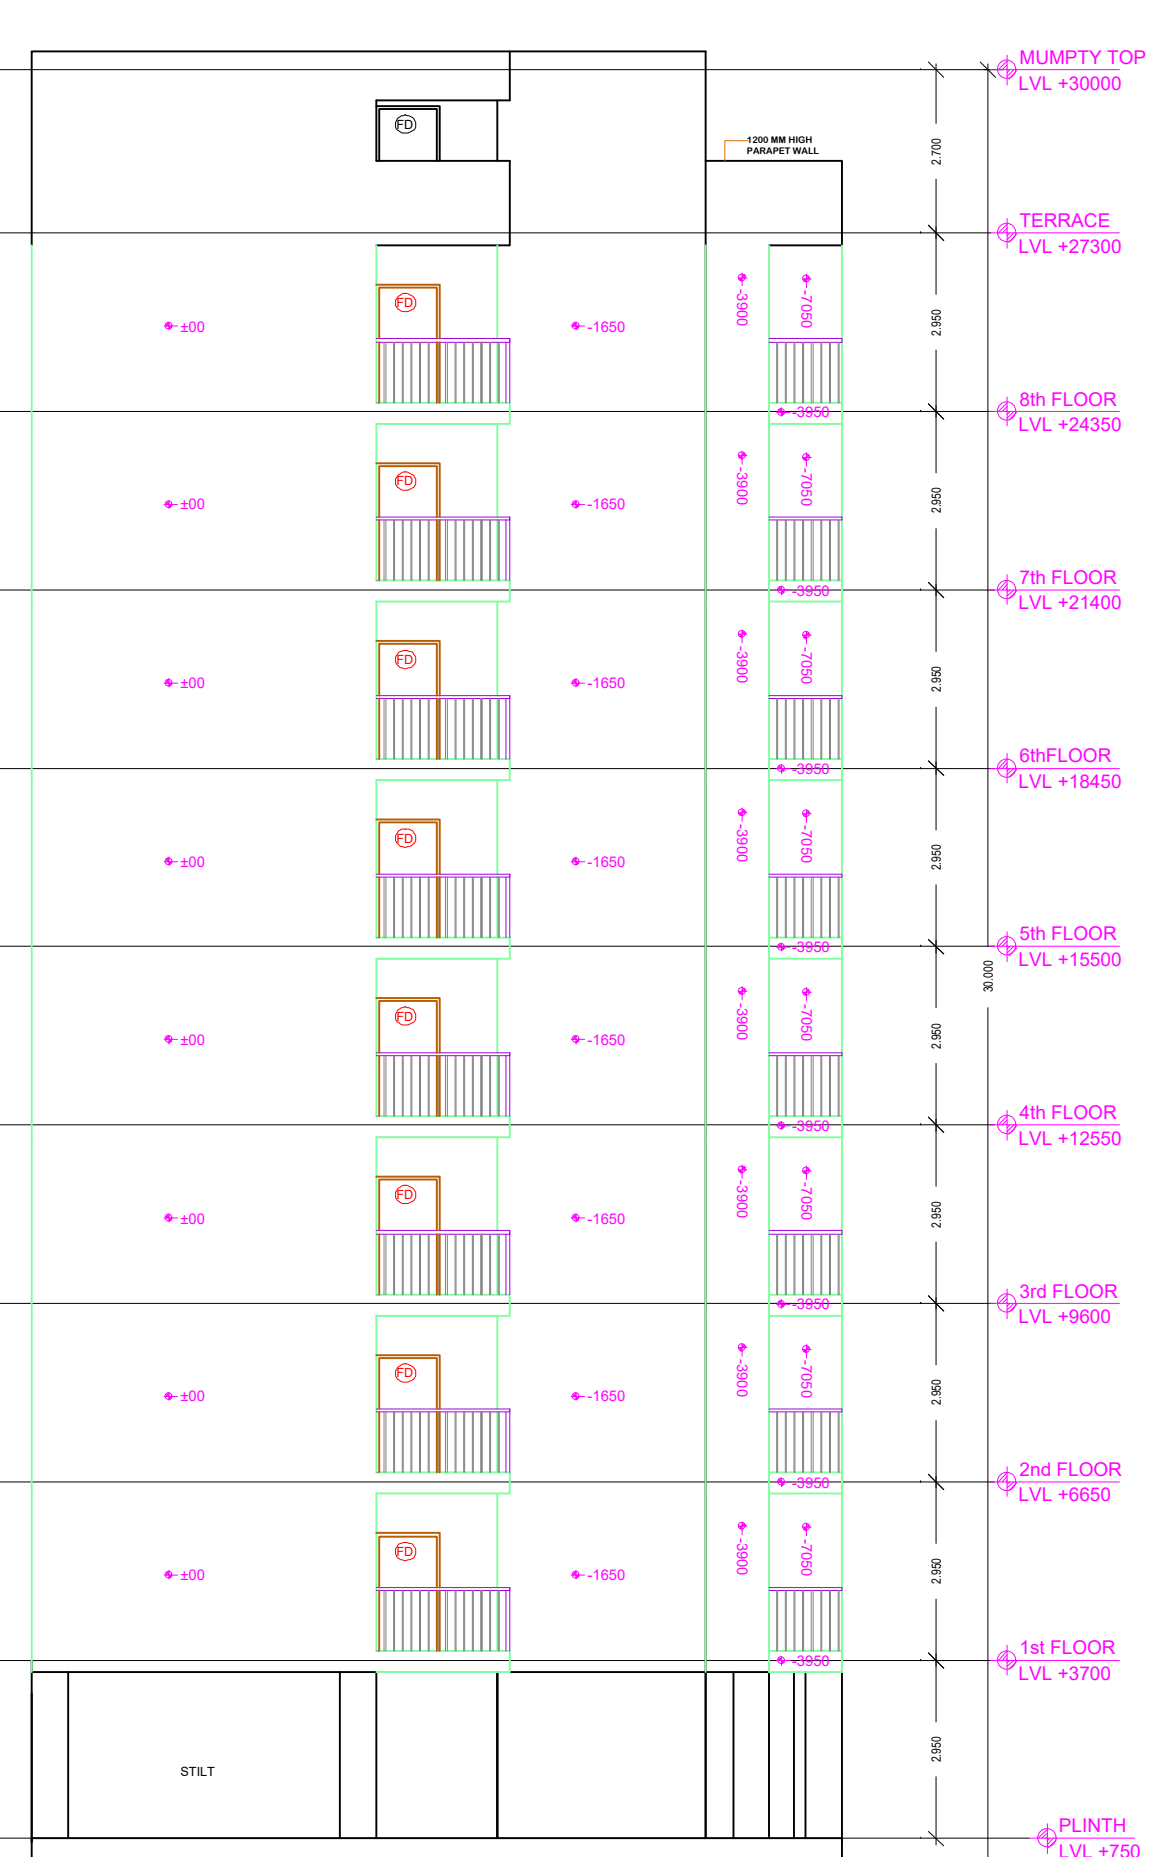

ELEVATION 2

Note: - 1) This drawing is prepared as per the current prevailing Building Bye Laws.
2) If Map sanctioned is used for purpose anything other than stated in application will lead to rejection of Map.

OWNER'S NAME AND SIGNATURE
SHREE HARI BARTER , yad_srf53@yahoo.co.in, 6362856672

ARCHENG'S NAME AND SIGNATURE
Rajneesh Kumar
CA/2017/86949

Lucknow Development Authority



Building Plan Application Number

LDA/BP/22-23/1822

Sanctioned On

12 Aug 2023

Valid Till

24 Oct 2028

Approved By

Vice Chairman (Vice Chairman)

Examined By

Atul Sharma (Junior engineer)


Rajesh Sharma (Assistant Engineer)

Atul Sharma (Junior engineer)


Rajesh Sharma (Assistant Engineer)

Sanjay Jindal (Executive engineer/Town Planner)


kaushvendra kumar Gautam (Chief Town Planner)

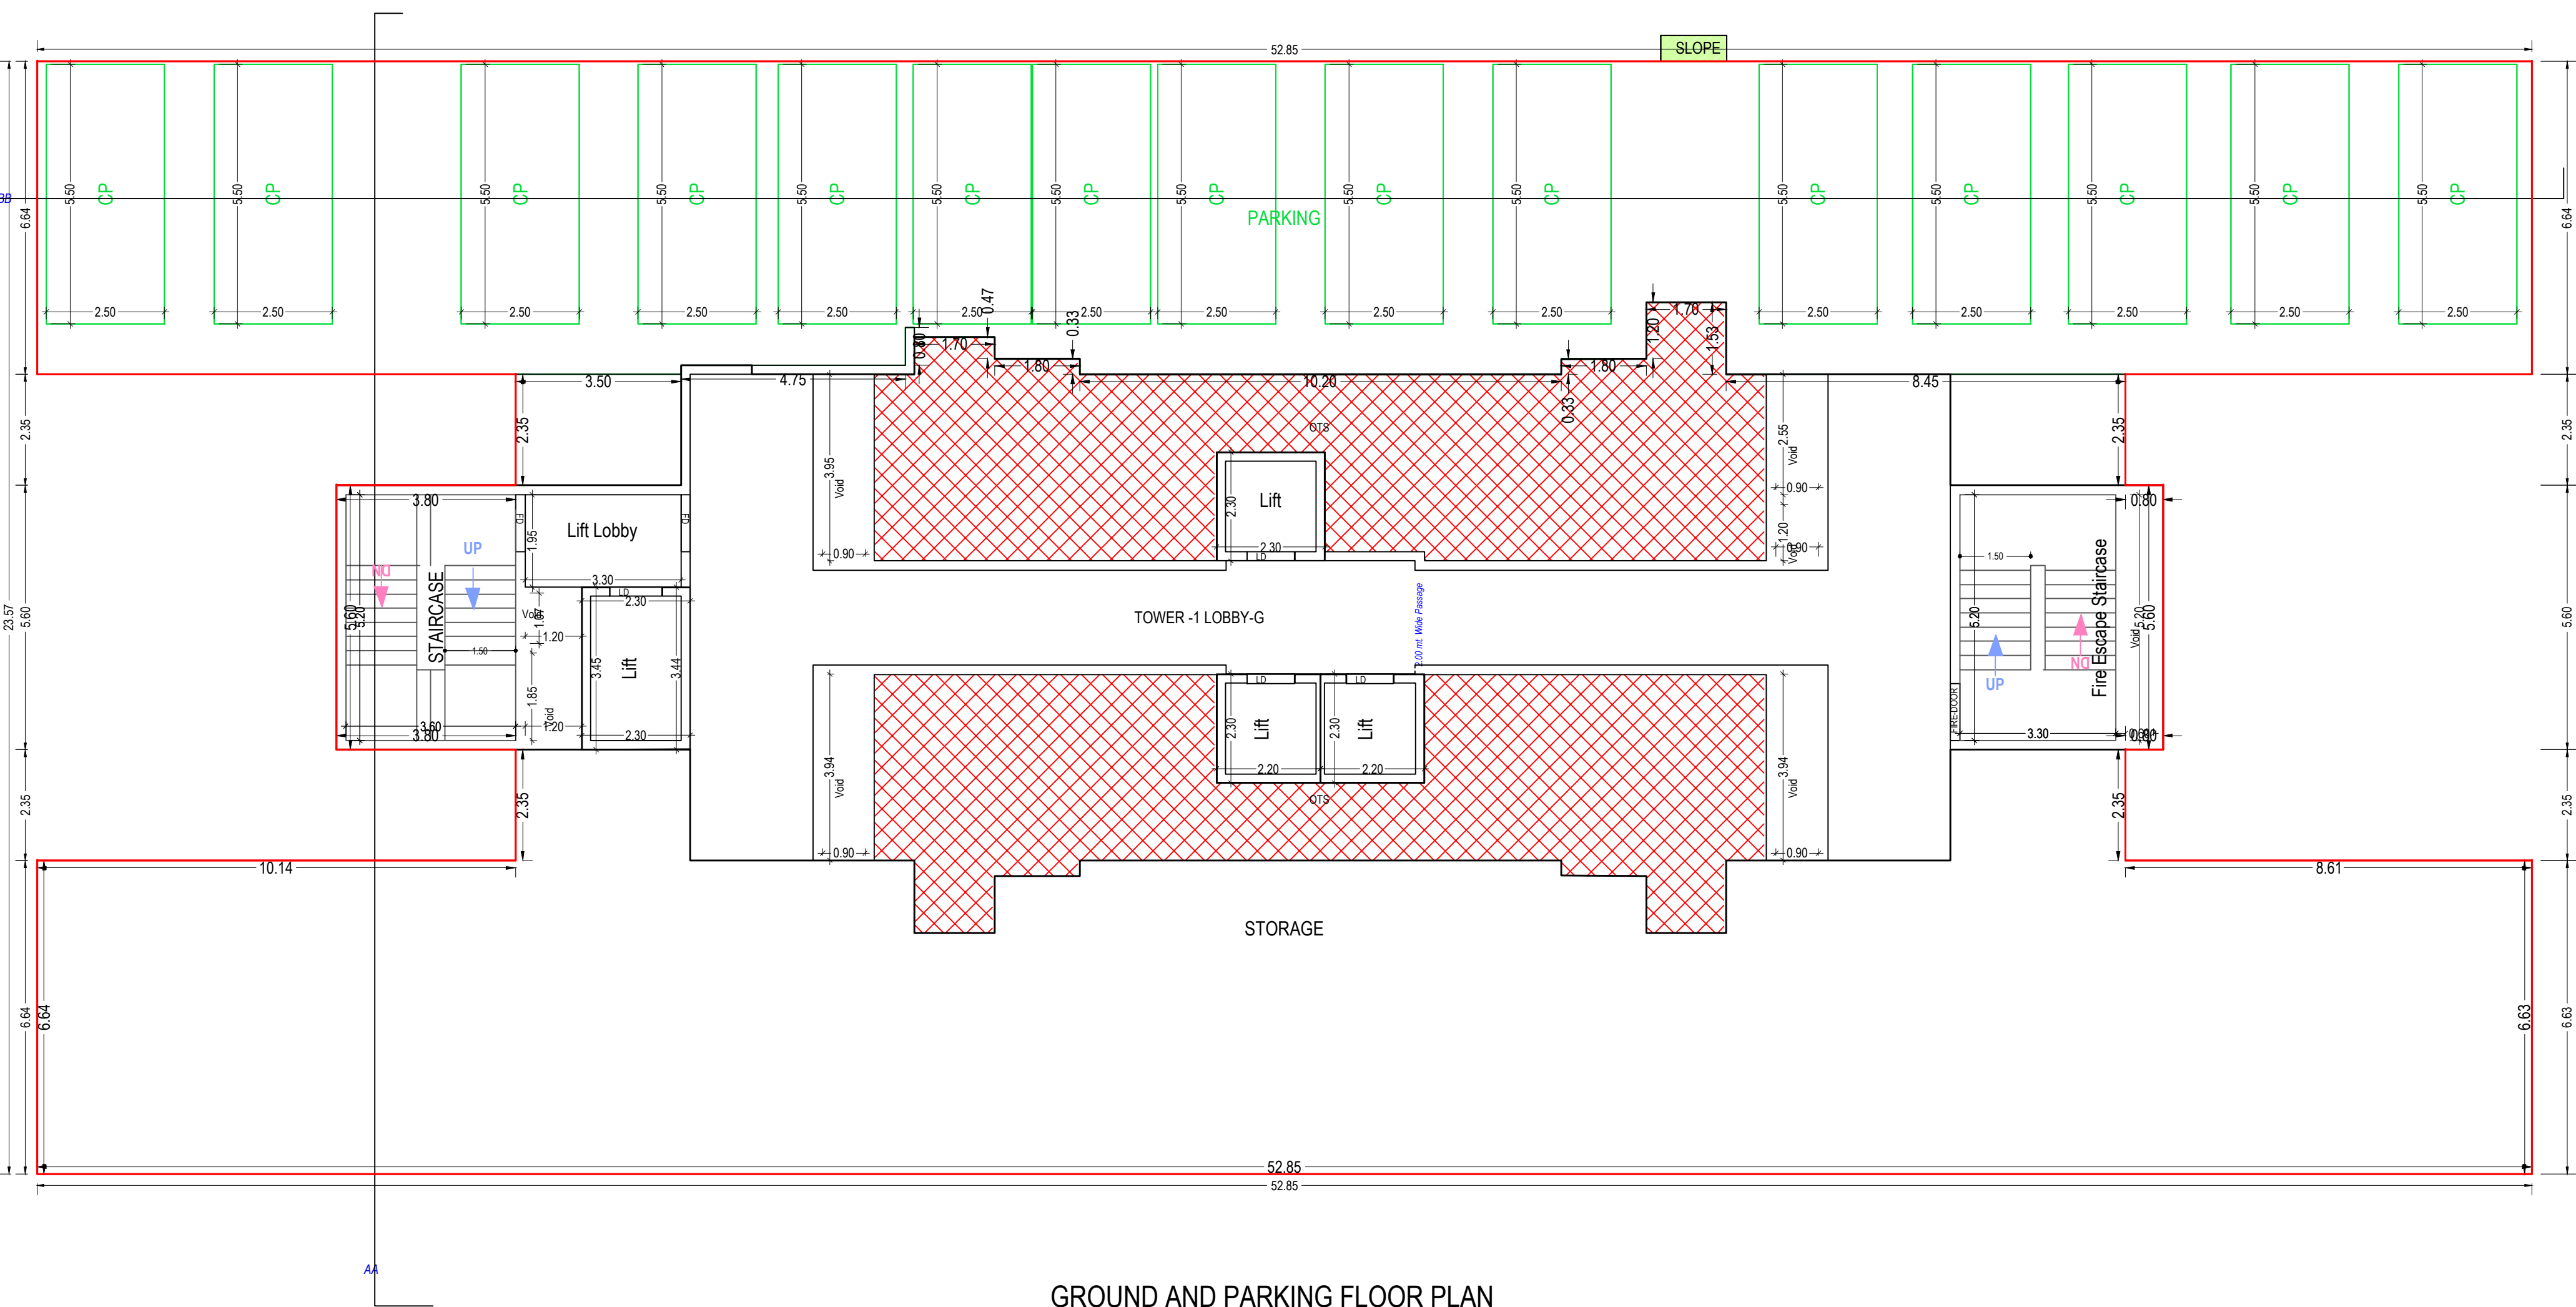

GROUND AND PARKING FLOOR PLAN
(Proposed)
(SCALE 1:100)

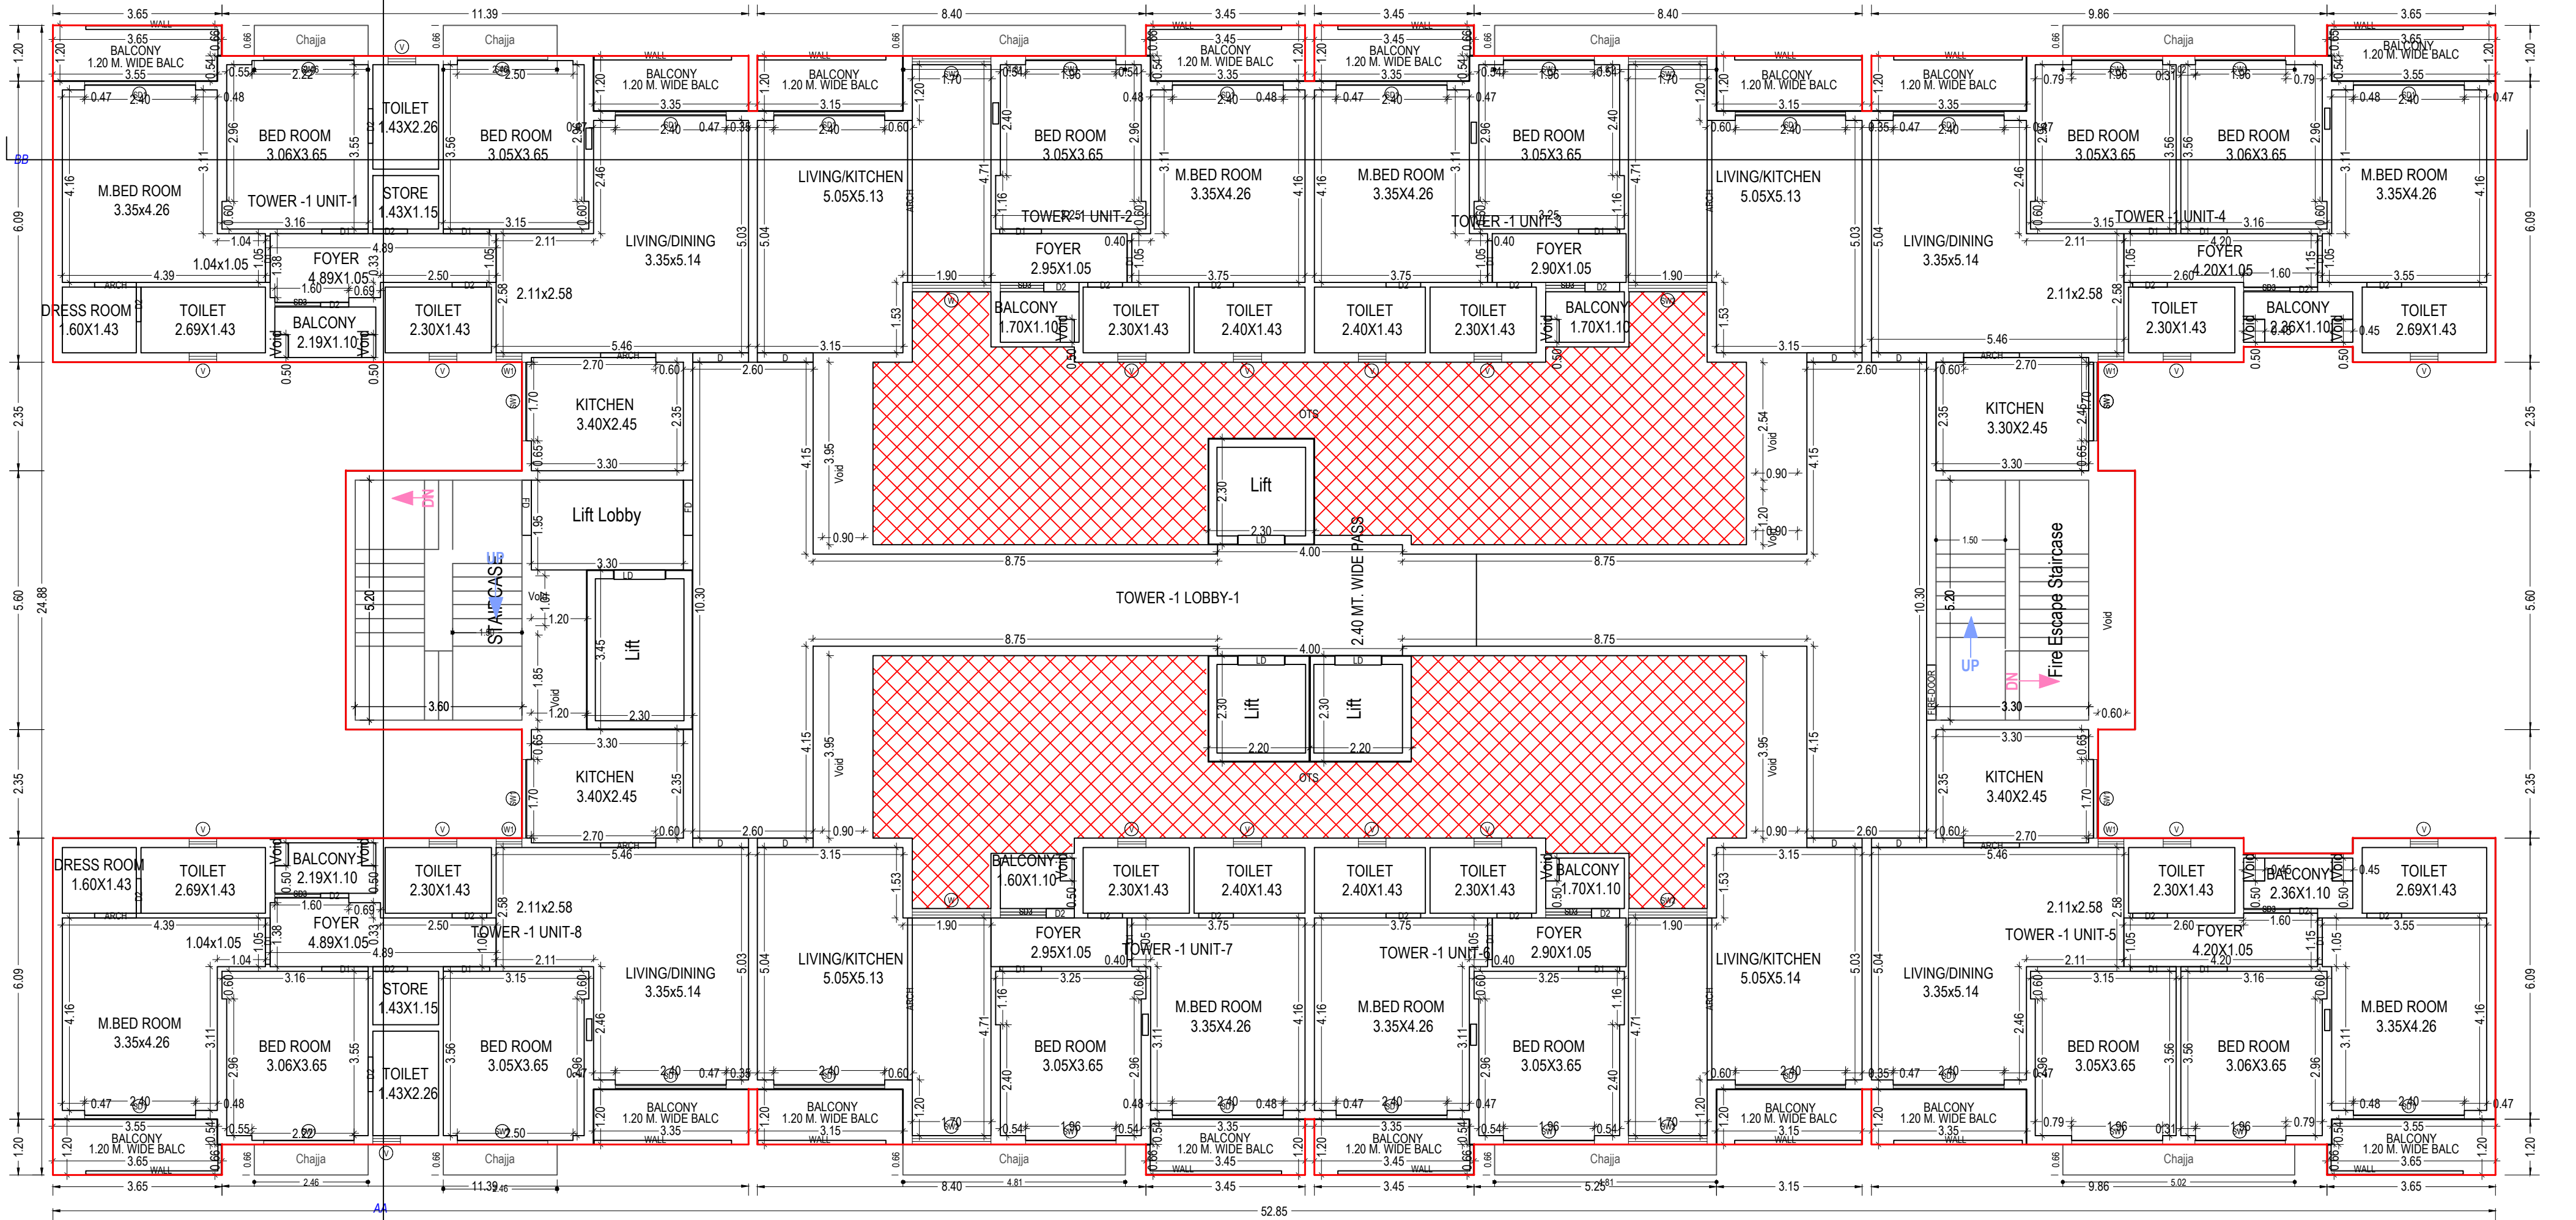

TYPICAL - 1- 18 FLOOR PLAN
(Proposed)
(SCALE 1:100)

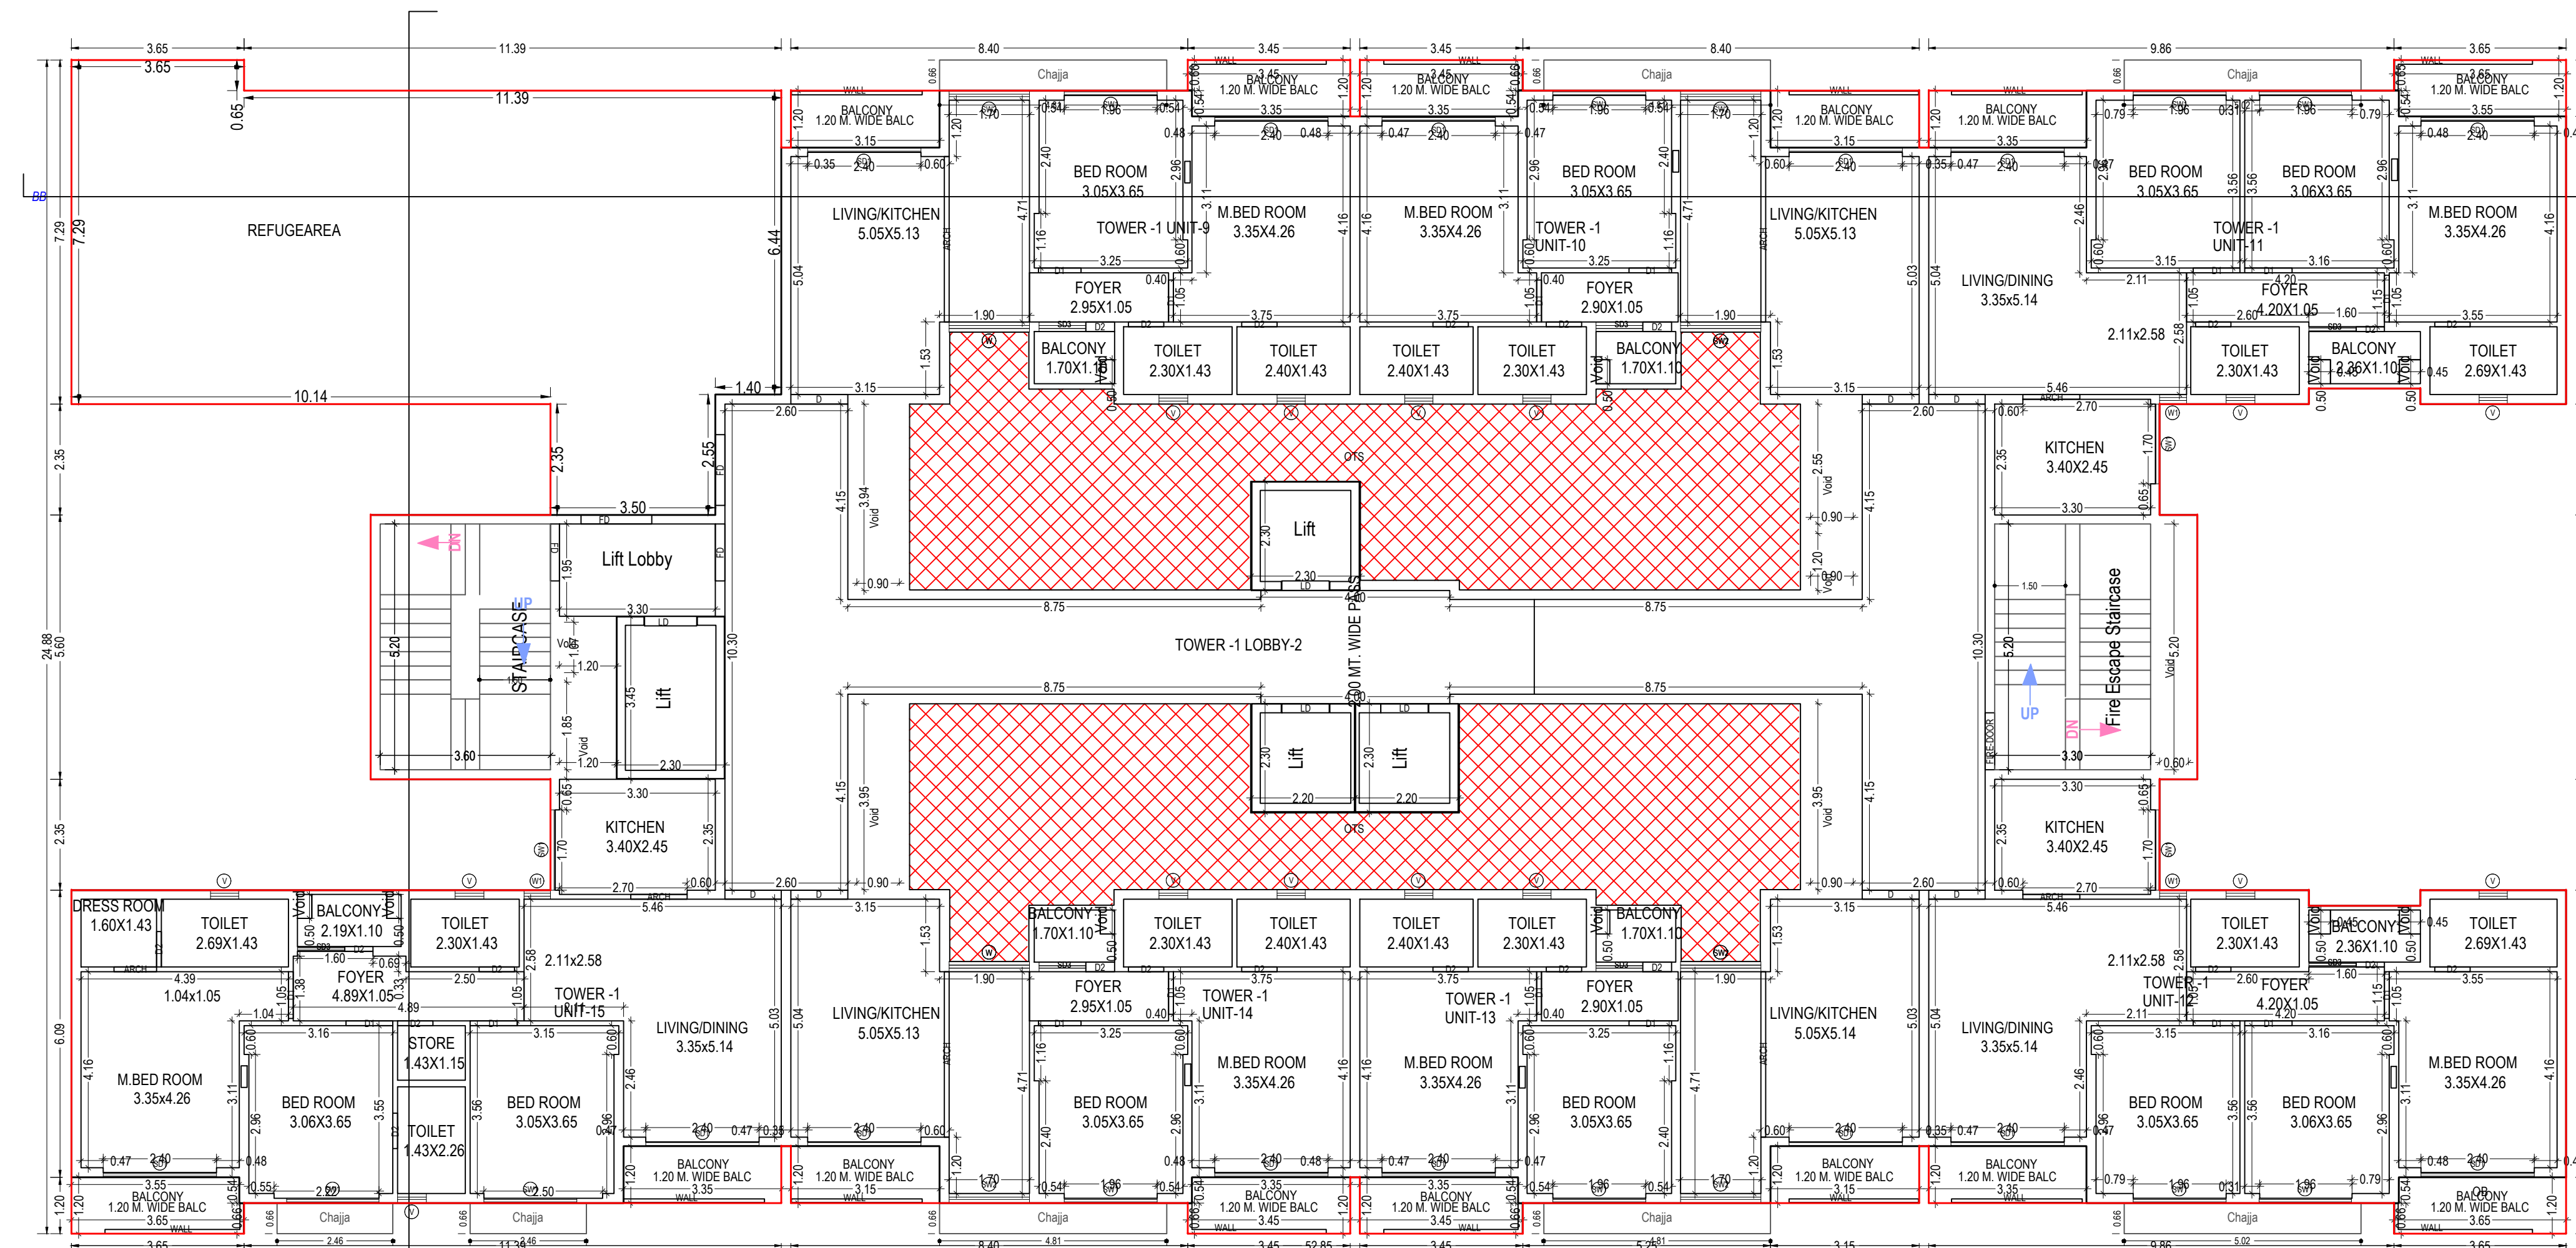

NINETEENTH FLOOR PLAN
(Proposed)
(SCALE 1:100)

SCHEDULE OF WINDOW/VENTILATION:

BUILDING NAME	NAME	LENGTH	HEIGHT	NOS
TOWER (1)	W1	0.56	1.20	99
TOWER (1)	V	0.60	1.00	447
TOWER (1)	SD3	0.85	1.20	86
TOWER (1)	SD3	0.85	1.20	18
TOWER (1)	SD3	1.00	1.20	115
TOWER (1)	SW1	1.70	1.20	99
TOWER (1)	SW2	1.70	1.20	150
TOWER (1)	W	1.70	1.20	50
TOWER (1)	SW1	1.96	1.20	288
TOWER (1)	SD1	2.40	1.20	388

SCHEDULE OF DOOR:

BUILDING NAME	NAME	LENGTH	HEIGHT	NOS
TOWER (1)	D2	0.80	2.10	115
TOWER (1)	D3	0.75	2.10	580
TOWER (1)	ARCH	0.90	2.10	49
TOWER (1)	D1	0.80	2.10	200
TOWER (1)	D1	1.00	2.10	297
TOWER (1)	LD	1.00	2.10	75
TOWER (1)	ARCH	1.20	2.10	99
TOWER (1)	D	1.20	2.10	189
TOWER (1)	FD	1.20	2.10	25
TOWER (1)	FD	1.50	2.10	01
TOWER (1)	ARCH	3.51	2.10	100

Balcony Calculations Table

FLOOR	SIZE	AREA	TOTAL AREA
TYPICAL - 1- 18 FLOOR PLAN	1.20 X 3.45 X 4 X 18	294.48	1167.84
GROUND AND PARKING FLOOR PLAN	1.20 X 3.35 X 4 X 18	289.44	
	1.20 X 3.35 X 4 X 18	272.16	
	1.20 X 3.65 X 4 X 18	311.76	
NINETEENTH FLOOR PLAN	1.20 X 3.45 X 4 X 1	16.36	56.53
	1.20 X 3.35 X 3 X 1	12.06	
	1.20 X 3.35 X 4 X 1	15.12	
	1.20 X 3.65 X 4 X 6	12.96	
TYPICAL - 20- 25 FLOOR PLAN	1.20 X 3.35 X 4 X 6	96.16	389.28
	1.20 X 3.35 X 4 X 6	96.48	
	1.20 X 3.35 X 4 X 6	90.72	
	1.20 X 3.65 X 4 X 6	103.92	
	-	-	1613.65

Staircase Checks (Table 8a-1)

Floor Name	StairCase Name	Flight Width	Tread Width	Riser Height	Railing Ht.
GROUND AND PARKING FLOOR PLAN	Fin Escape Staircase	1.50	0.300	0.184	1.00
TYPICAL - 1- 18 FLOOR PLAN	Fin Escape Staircase	1.50	0.300	0.148	1.00
NINETEENTH FLOOR PLAN	Fin Escape Staircase	1.50	0.300	0.163	1.00
TYPICAL - 20- 25 FLOOR PLAN	Fin Escape Staircase	1.50	0.300	0.148	1.00
TERRACE FLOOR PLAN	Fin Escape Staircase	1.50	0.300	0.163	1.00
	Fin Escape Staircase	1.50	0.300	0.000	1.00
Total	-	18722.97	16722.97	52.20	18481.27

UnitBUA Table for Building :TOWER (1)

Floor	Name	Unit/BUA Type	Net Unit/BUA Area	Gross Unit/BUA Area	Chowk	Lift	Shaft	Void	Unit/BUA Area	Door	Window	Deductions (Area in Sq.mt.)	Balcony	Carpet Area	No of Unit			
GROUND AND PARKING FLOOR PLAN	TOWER -1 LOBBY-G	OTHER	354.49	354.49	144.77	23.69	20.64	0.00	165.39	0.00	0.00	0.00	0.43	0.00	164.96	00		
		Total	354.49	354.49	144.77	23.69	20.64	0.00	165.39	0.00	0.00	0.00	0.43	0.00	164.96	00		
		Typical Floor = 1																
TYPICAL - 1- 18 FLOOR PLAN	TOWER -1 UNIT-1	FLAT	111.42	111.42	0.00	0.00	0.00	0.30	111.12	0.24	1.51	0.00	0.00	8.35	101.02	08		
		FLAT	78.84	78.84	0.00	0.00	0.00	0.15	78.69	0.24	1.60	0.00	0.00	7.87	68.98			
	TOWER -1 UNIT-2	FLAT	78.84	78.84	0.00	0.00	0.00	0.15	78.69	0.24	1.60	0.00	0.00	7.87	68.98			
		TOWER -1 UNIT-3	FLAT	78.84	78.84	0.00	0.00	0.00	0.15	78.69	0.24	1.60	0.00	0.00	7.87		68.98	
	TOWER -1 UNIT-4		FLAT	100.49	100.49	0.00	0.00	0.00	0.45	100.04	0.00	0.00	0.00	0.00	8.35		91.69	
		TOWER -1 UNIT-5	FLAT	100.49	100.49	0.00	0.00	0.00	0.45	100.04	0.24	1.39	0.00	0.00	8.35		90.06	
	TOWER -1 UNIT-6		FLAT	78.84	78.84	0.00	0.00	0.00	0.15	78.69	0.24	1.60	0.00	0.00	7.87		68.98	
		TOWER -1 UNIT-7	FLAT	78.84	78.84	0.00	0.00	0.00	0.15	78.69	0.24	1.60	0.00	0.00	7.87		68.98	
	TOWER -1 UNIT-8		FLAT	111.42	111.42	0.00	0.00	0.00	0.30	111.12	0.24	1.51	0.00	0.00	8.35		101.02	
		Total	739.18	739.18	0.00	0.00	0.00	2.10	737.08	1.68	10.81	0.00	0.00	64.88	659.71		08	
	Typical Floor = 18																	
	NINETEENTH FLOOR PLAN	TOWER -1 UNIT-10	FLAT	78.84	78.84	0.00	0.00	0.00	0.15	78.69	0.24	1.36	0.00	0.00	7.87		69.22	144
			FLAT	100.49	100.49	0.00	0.00	0.00	0.45	100.04	0.00	0.00	0.00	0.00	8.35		91.69	
		TOWER -1 UNIT-11	FLAT	100.49	100.49	0.00	0.00	0.00	0.45	100.04	0.24	1.39	0.00	0.00	8.35		90.06	
			TOWER -1 UNIT-12	FLAT	78.84	78.84	0.00	0.00	0.00	0.15	78.69	0.24	1.36	0.00	0.00		7.87	
		TOWER -1 UNIT-13		FLAT	78.84	78.84	0.00	0.00	0.00	0.15	78.69	0.24	1.36	0.00	0.00		7.87	
			TOWER -1 UNIT-14	FLAT	111.42	111.42	0.00	0.00	0.00	0.30	111.12	0.24	1.51	0.00	0.00		8.35	
		TOWER -1 UNIT-15		FLAT	78.84	78.84	0.00	0.00	0.00	0.15	78.69	0.24	1.36	0.00	0.00		7.87	
TOWER -1 UNIT-16			FLAT	627.76	627.76	0.00	0.00	0.00	1.80	625.96	1.44	8.34	0.00	0.00	56.53	559.65	07	
		Total	627.76	627.76	0.00	0.00	0.00	1.80	625.96	1.44	8.34	0.00	0.00	56.53	559.65	07		
Typical Floor = 1																		
TYPICAL - 20- 25 FLOOR PLAN		TOWER -1 UNIT-16	FLAT	111.42	111.42	0.00	0.00	0.00	0.30	111.12	0.24	1.51	0.00	0.00	8.35	101.02	08	
			FLAT	78.84	78.84	0.00	0.00	0.00	0.15	78.69	0.24	1.60	0.00	0.00	7.87	68.98		
		TOWER -1 UNIT-17	FLAT	78.84	78.84	0.00	0.00	0.00	0.15	78.69	0.24	1.60	0.00	0.00	7.87	68.98		
			TOWER -1 UNIT-18	FLAT	78.84	78.84	0.00	0.00	0.00	0.15	78.69	0.24	1.60	0.00	0.00	7.87		
		TOWER -1 UNIT-19		FLAT	100.49	100.49	0.00	0.00	0.00	0.45	100.04	0.00	0.00	0.00	0.00	8.35		
			TOWER -1 UNIT-20	FLAT	100.49	100.49	0.00	0.00	0.00	0.45	100.04	0.24	1.39	0.00	0.00	8.35		
		TOWER -1 UNIT-21		FLAT	78.84	78.84	0.00	0.00	0.00	0.15	78.69	0.24	1.60	0.00	0.00	7.87		
			TOWER -1 UNIT-22	FLAT	78.84	78.84	0.00	0.00	0.00	0.15	78.69	0.24	1.60	0.00	0.00	7.87		
	TOWER -1 UNIT-23	FLAT		111.42	111.42	0.00	0.00	0.00	0.30	111.12	0.24	1.51	0.00	0.00	8.35	101.02		
		Total	739.18	739.18	0.00	0.00	0.00	2.10	737.08	1.68	10.81	0.00	0.00	64.88	659.71	08		
	Typical Floor = 8																	
	Total			4435.08	4435.08	0.00	0.00	0.00	2.10	4422.48	10.08	64.86	0.00	0.00	389.28	3958.26		48
	Total	-	-	-	18722.97	52.20	18481.27	1612.75	41.76	267.68	0.43	16557.65	199					
	Total Plot Area :-				56702.75													
	Total FAR Area :-				118243.14													
	Total Coverage Area :-				7154.76													
	Total BUA Area :-				160340.05													

Note: - (1) This drawing is prepared as per the current prevailing Building Bye Laws.
2) If Map sanctioned is used for purpose anything other than stated in application will lead to rejection of Map.

ISO_A00_841.00_x_1189.00_MM

The correctness and accuracy of Proposal Information and drawing is a responsibility of POR (owner). Accuracy of Scrutiny Report is subject to accuracy of end-user provided data, 3rd party software/hardware/services, etc. Soft Copy Engineers Ltd. is not liable for any damages which may arise from use, or inability to use the Application. Texts printed in 'Italics' and Blue color are user inputs, which are not verified and not generated by scrutiny software.