

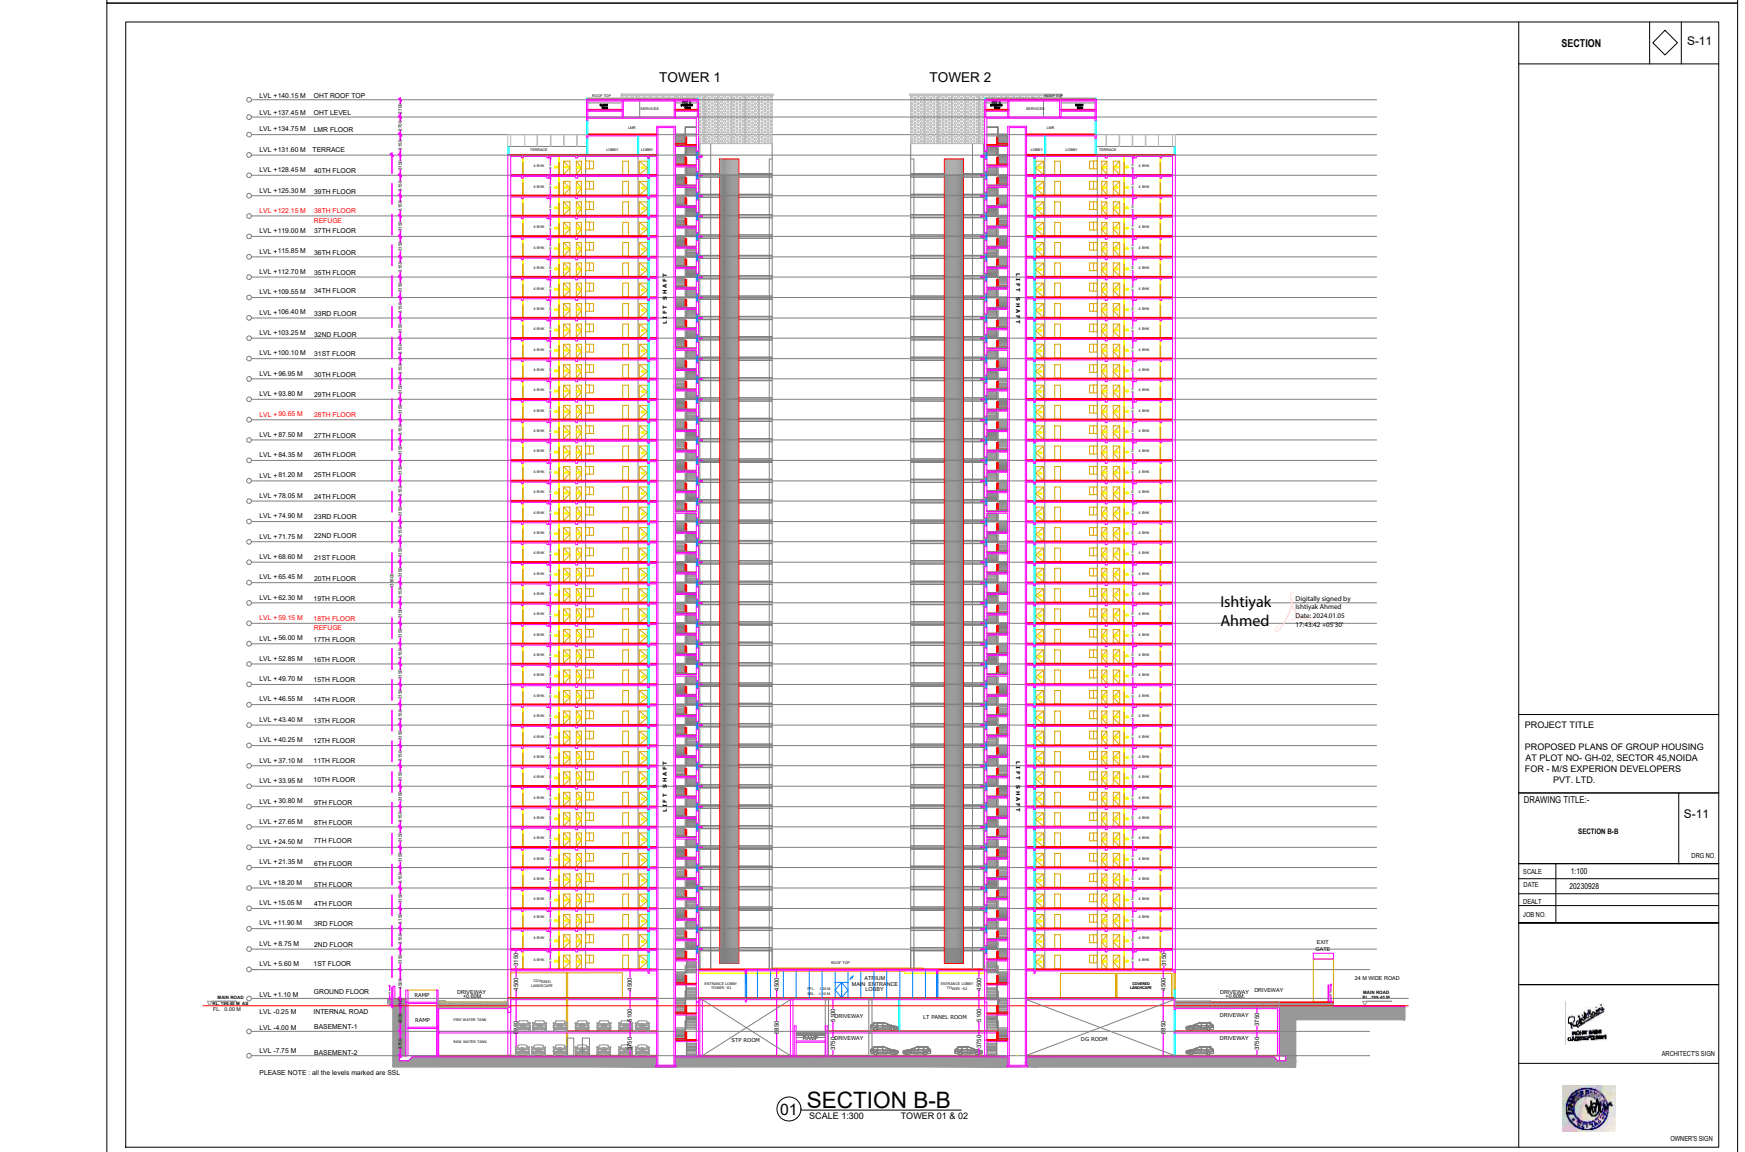
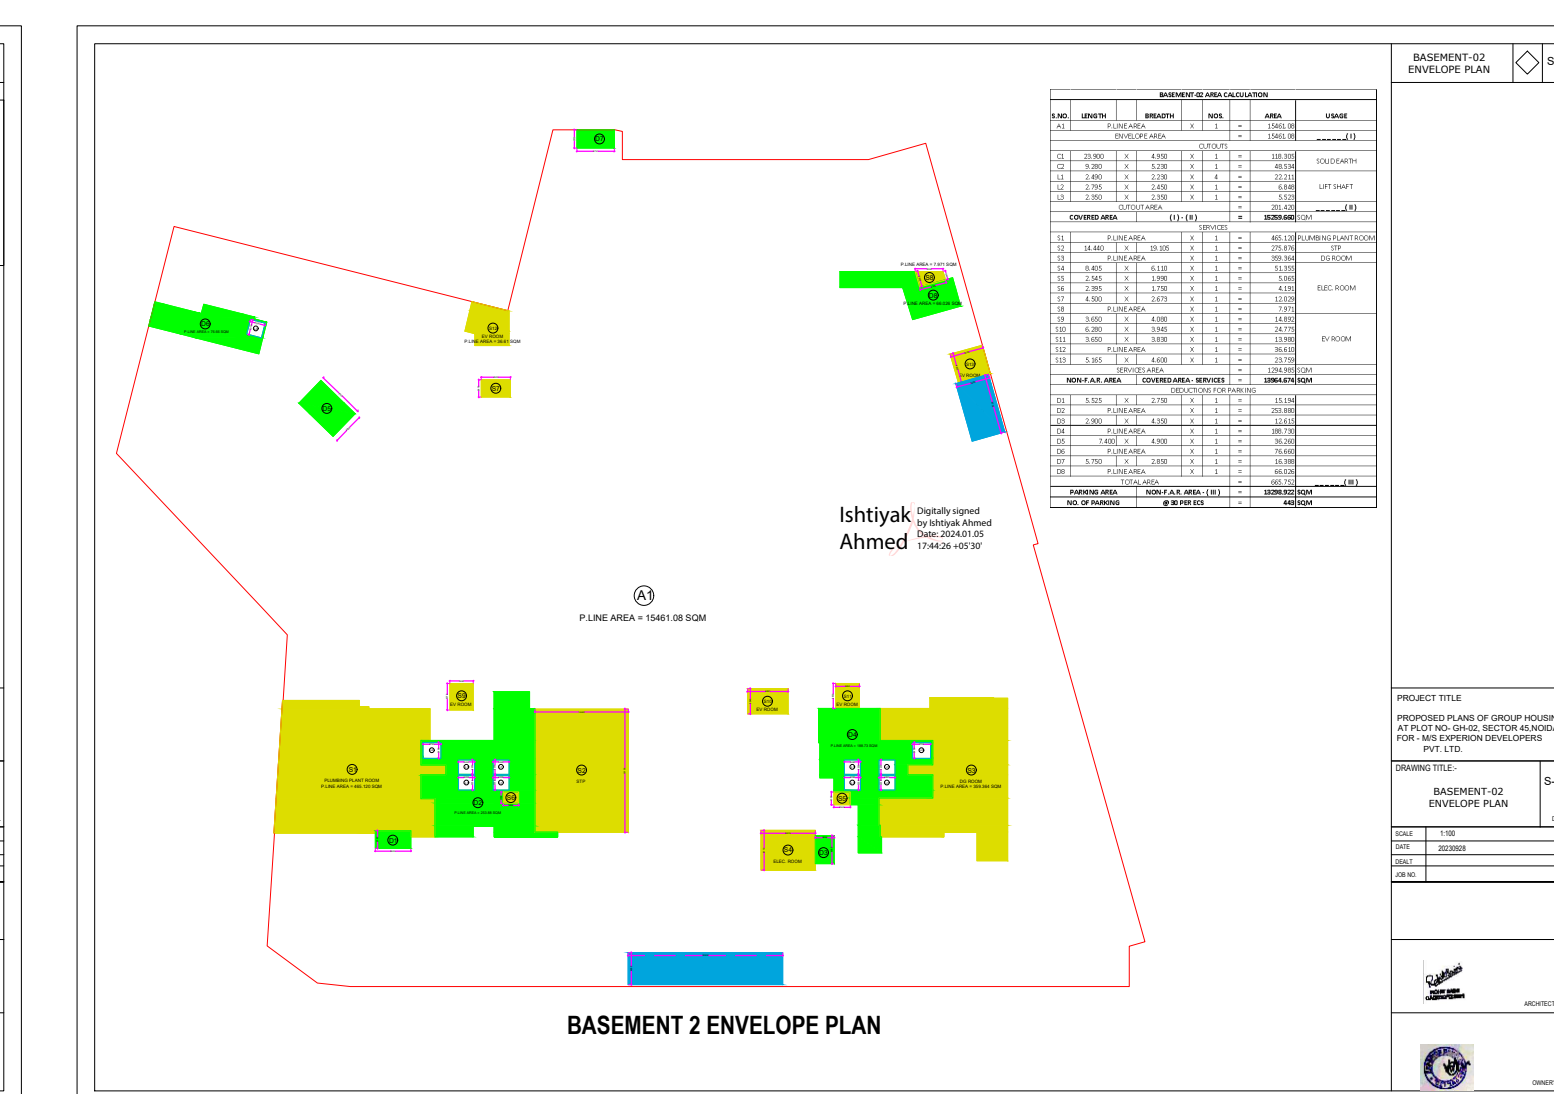
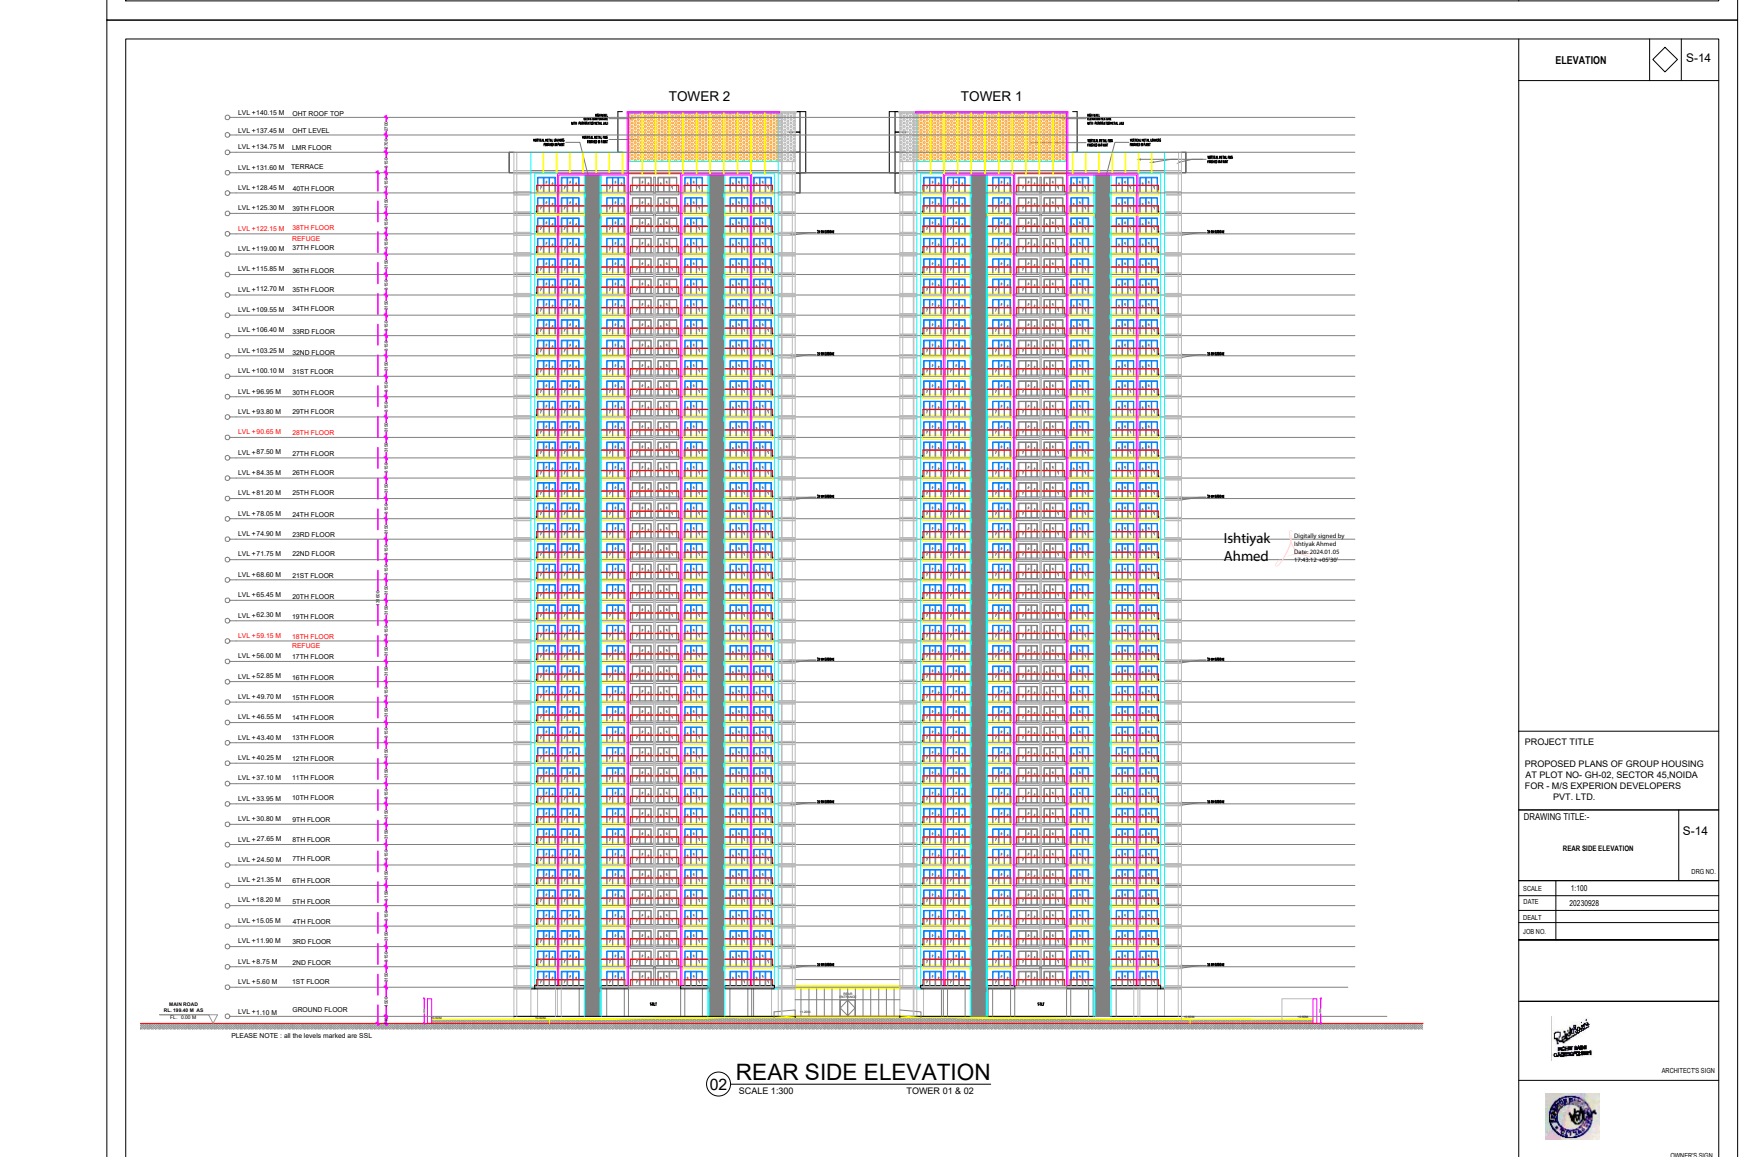
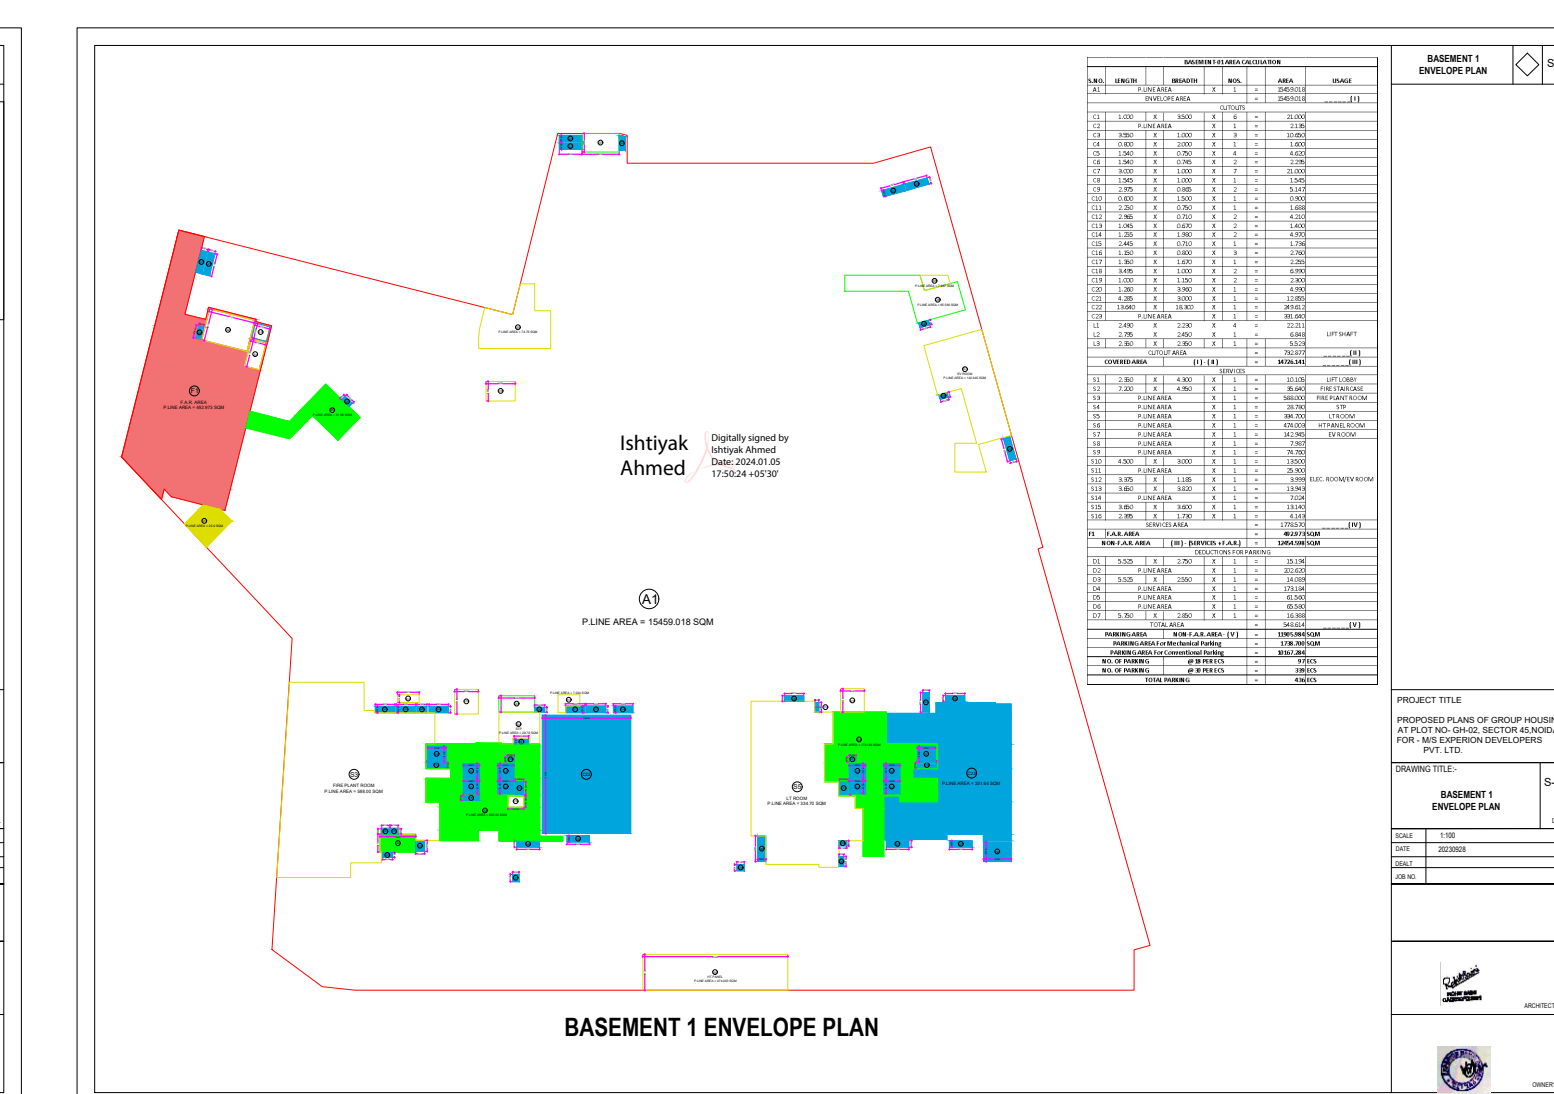
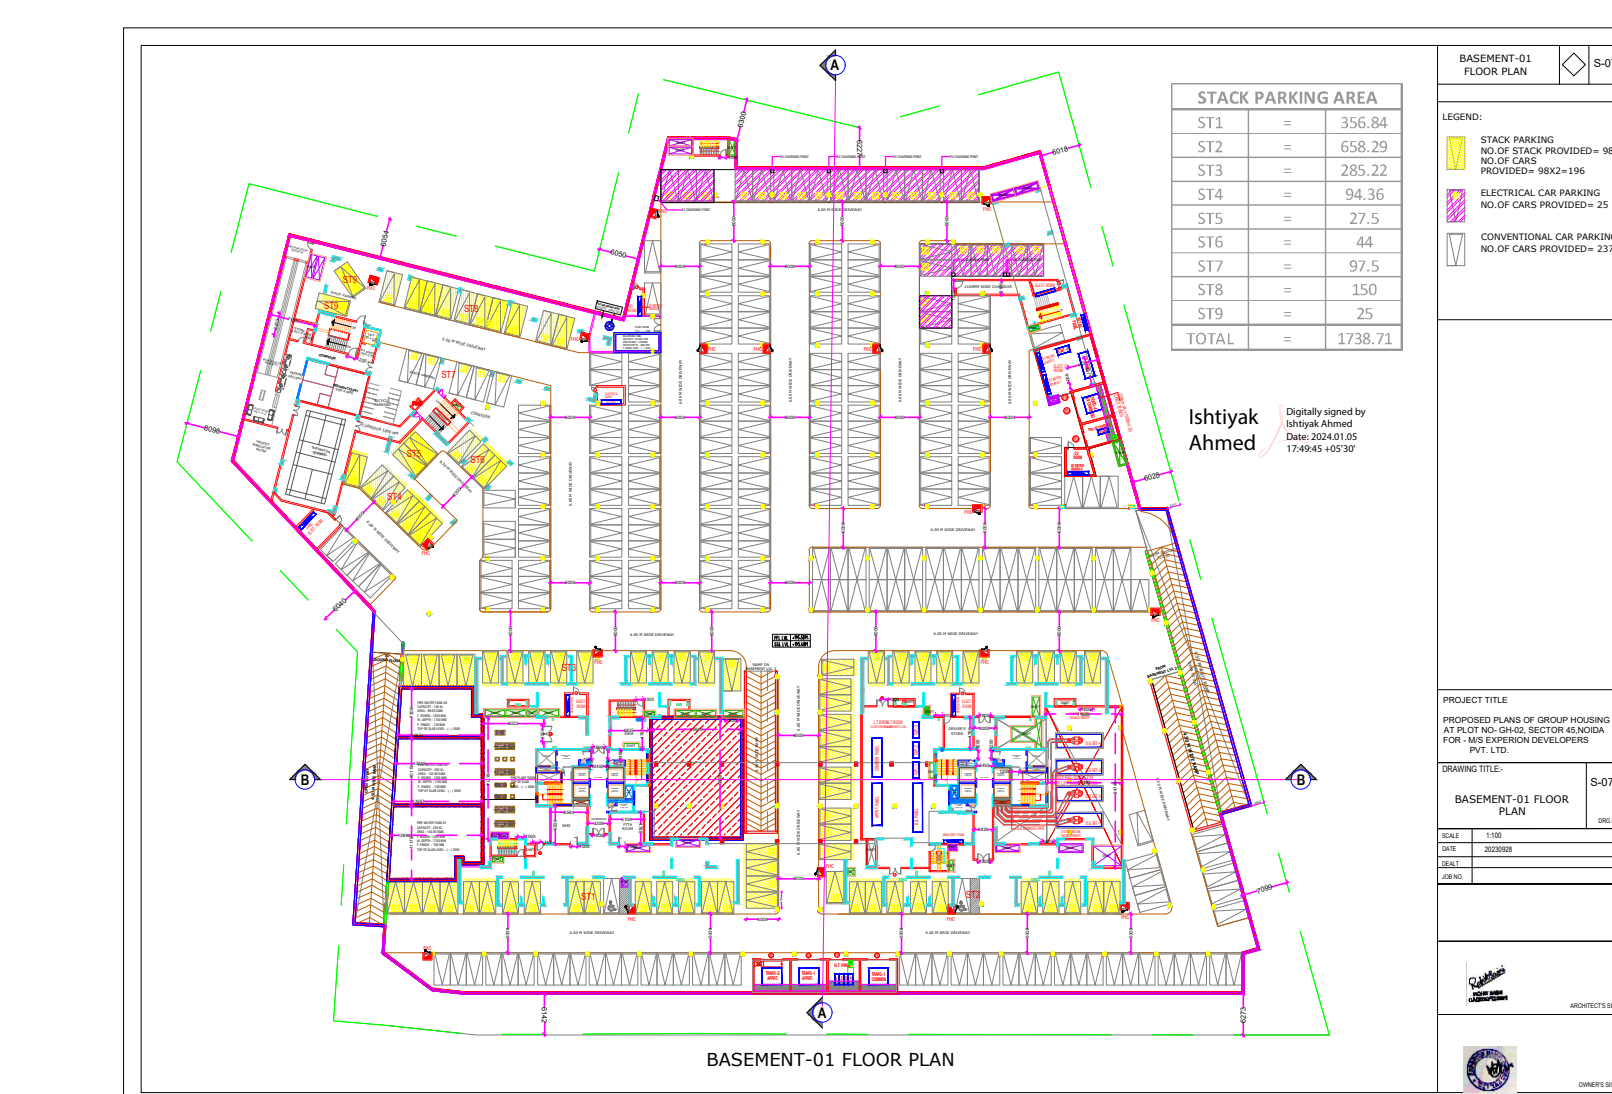
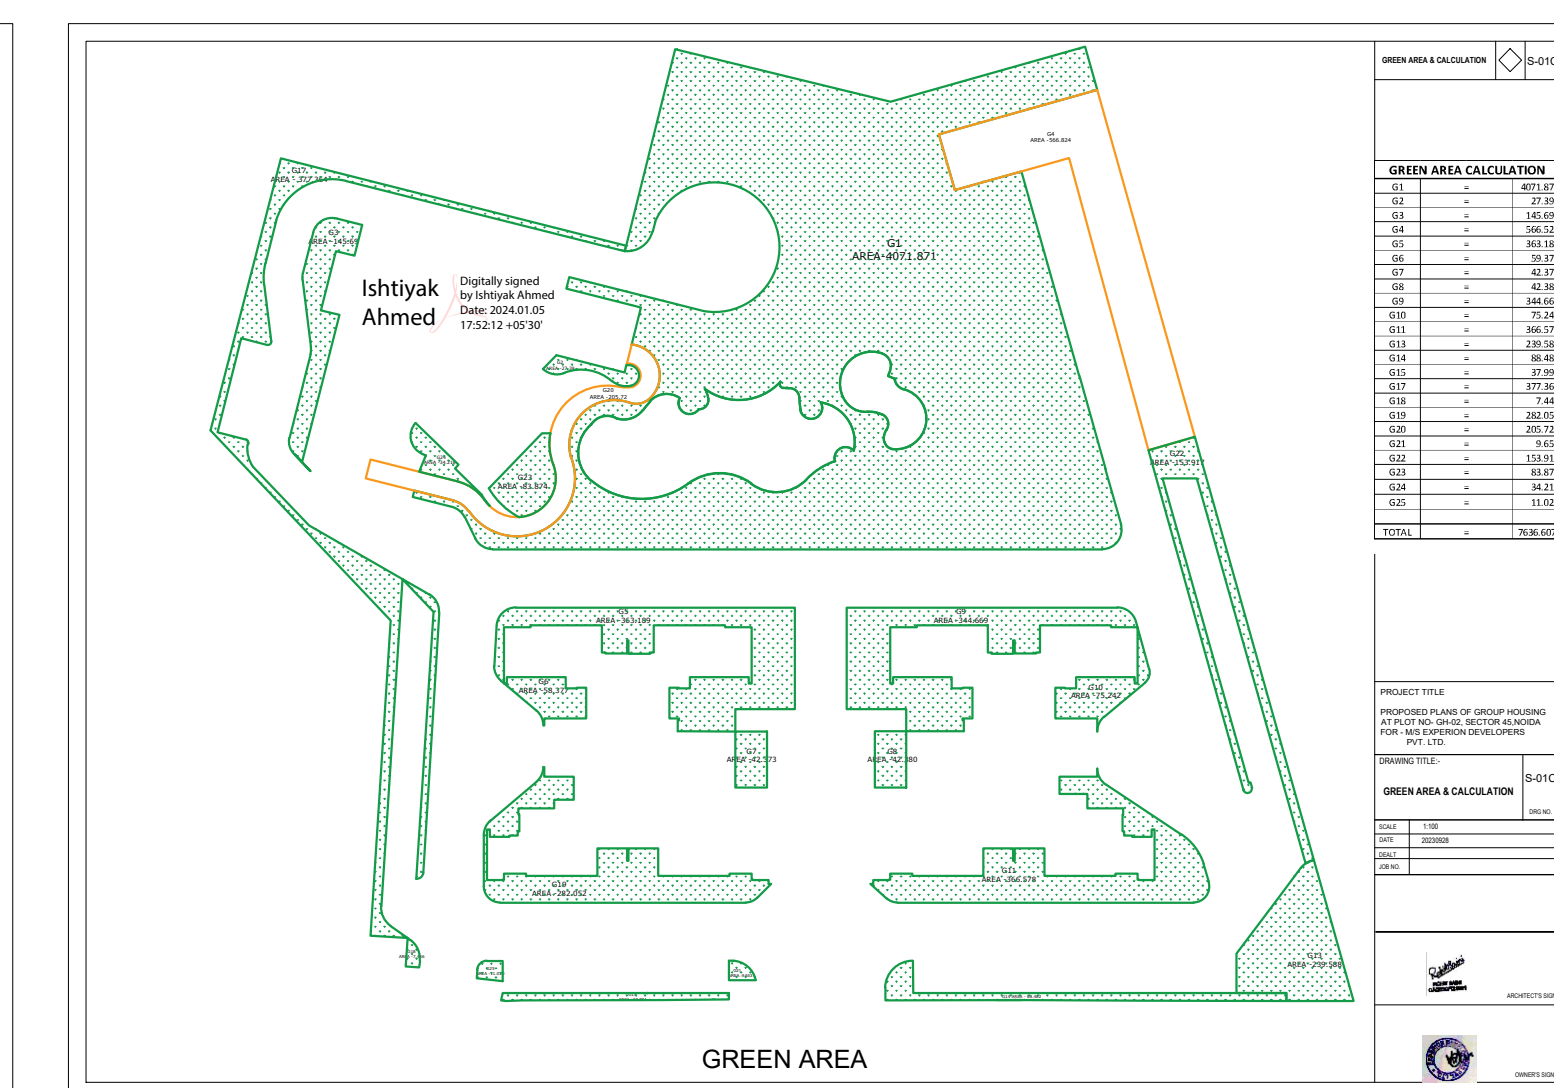
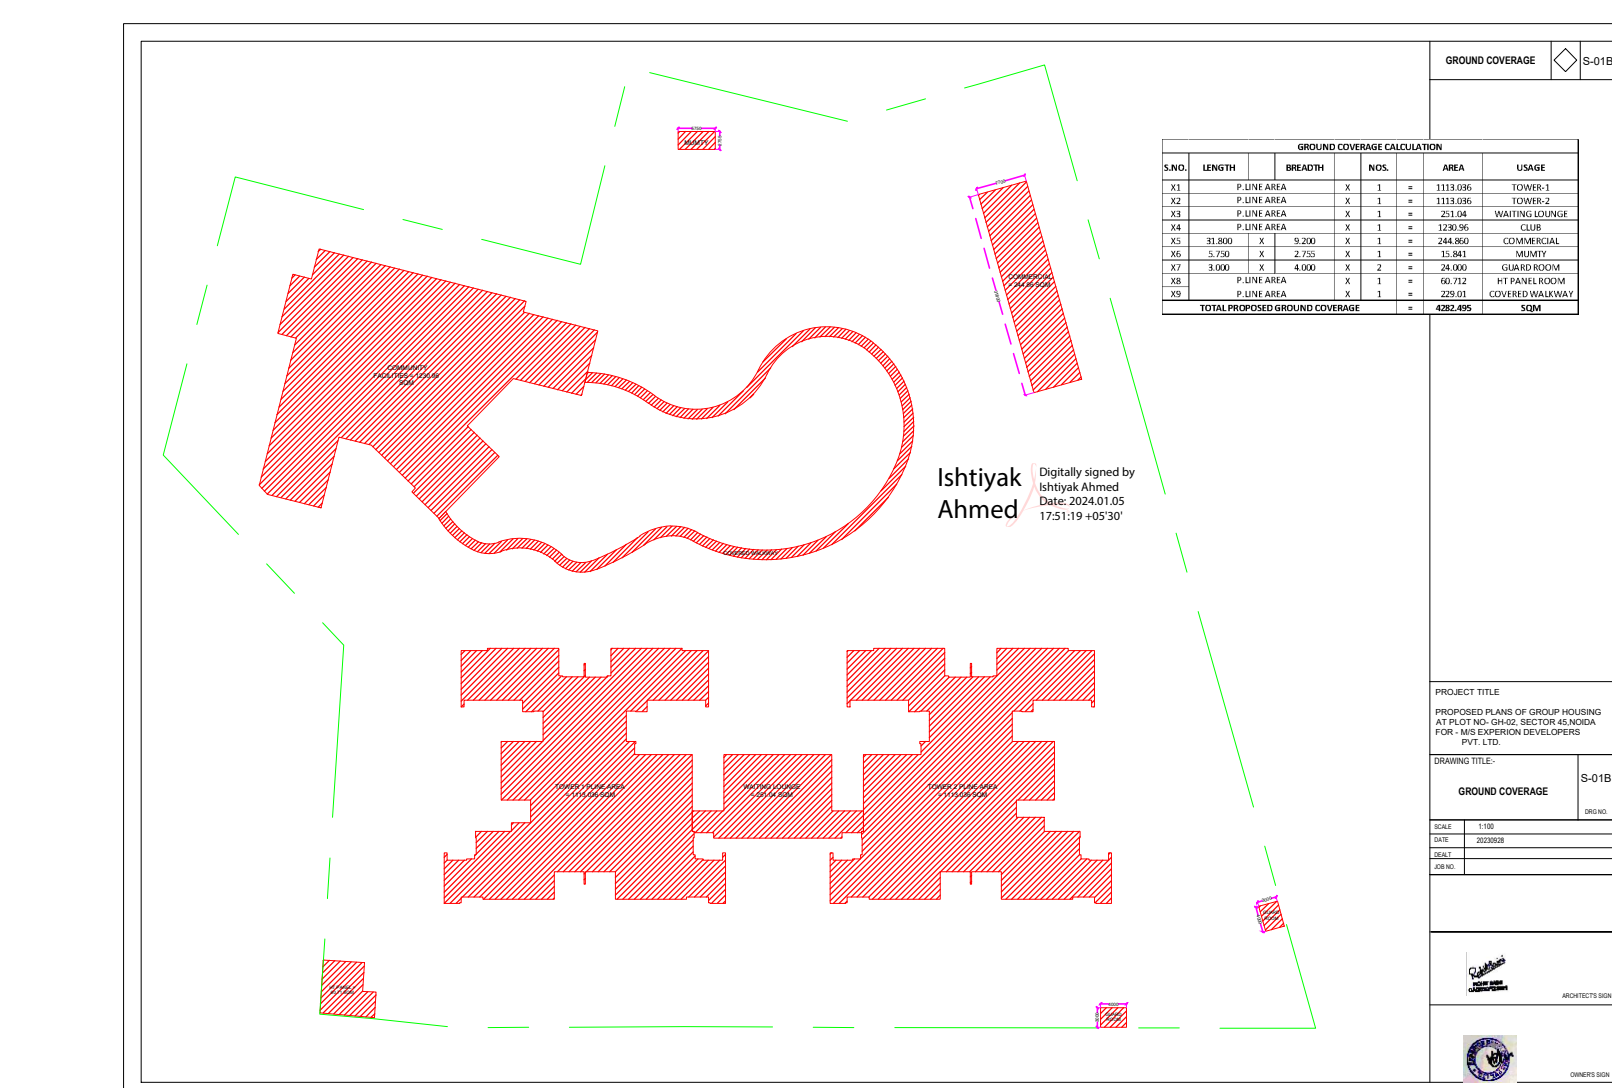
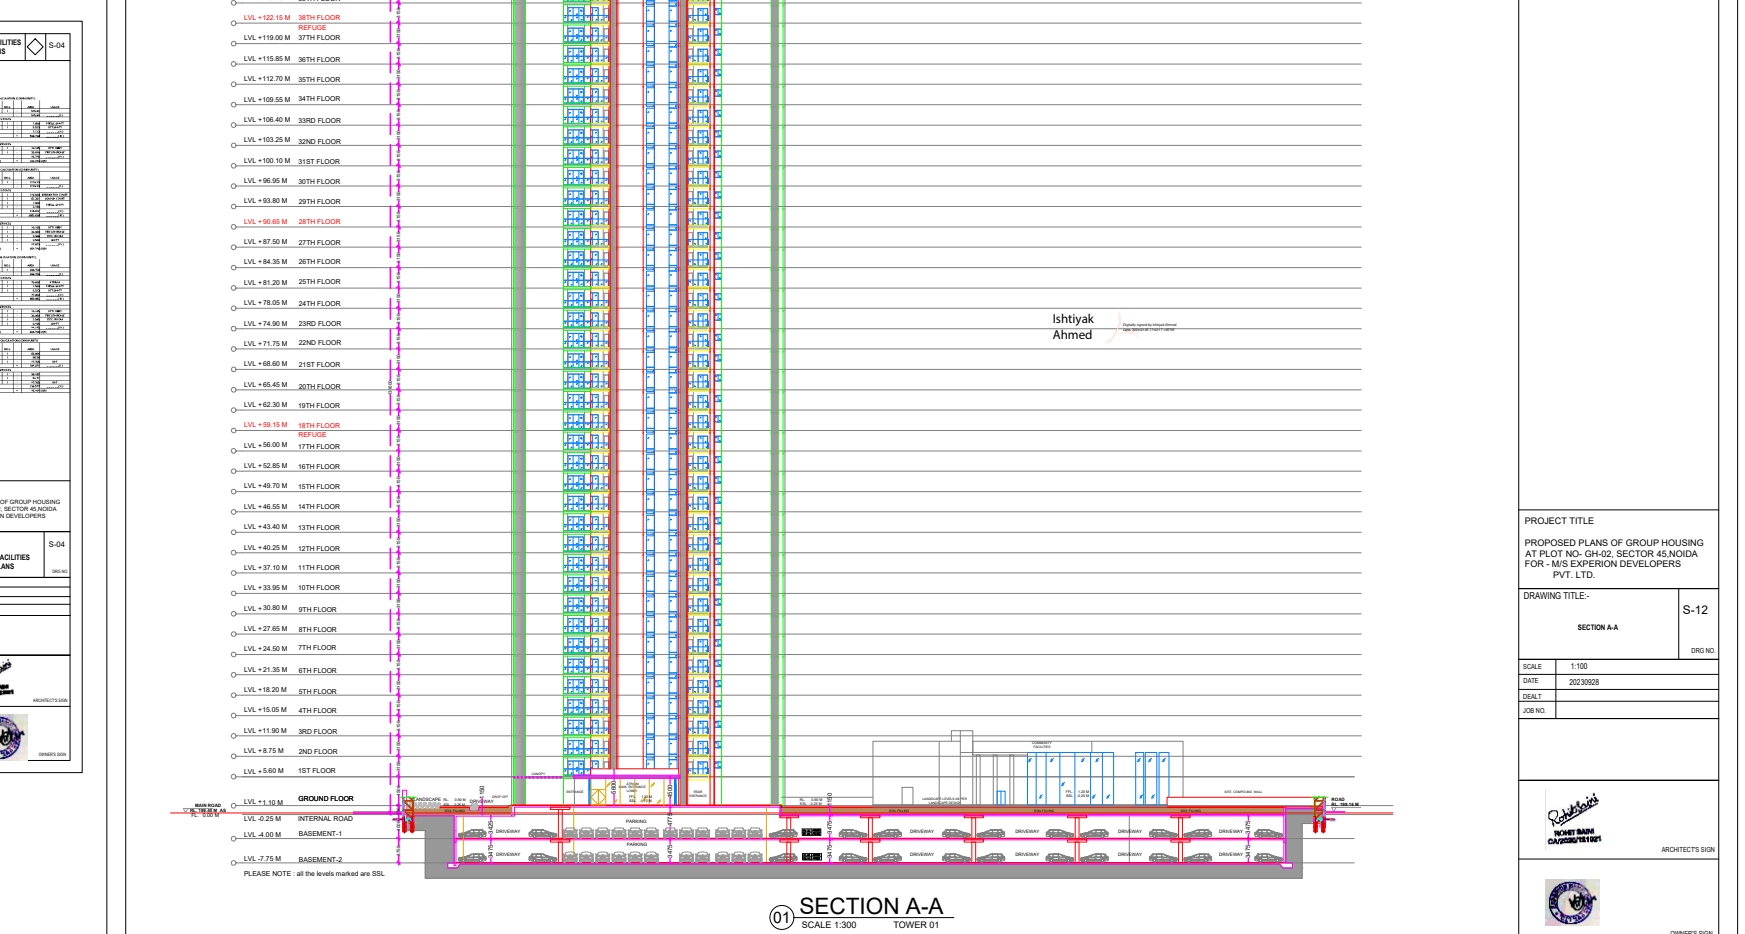
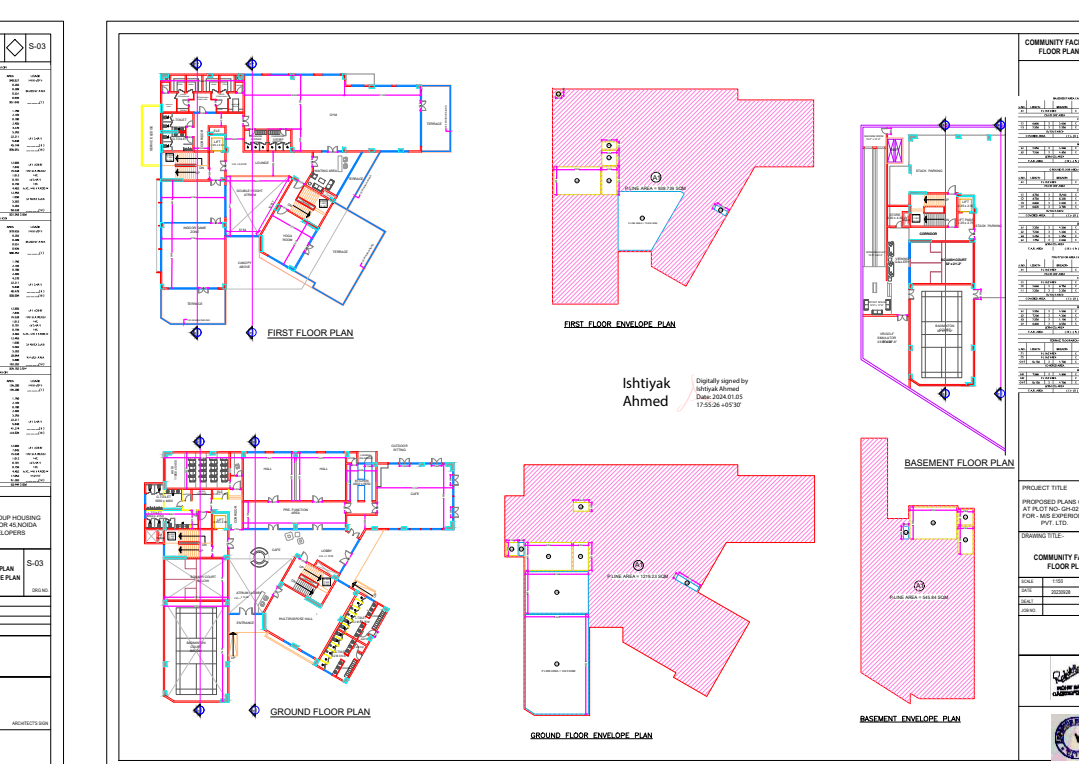
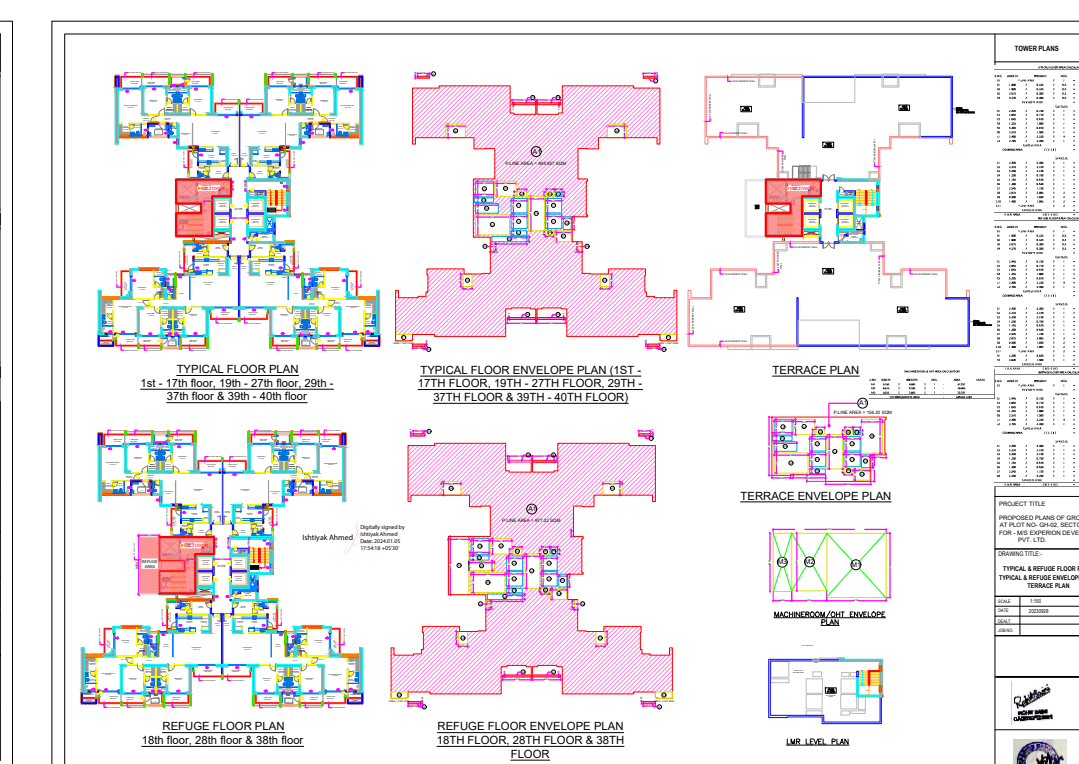
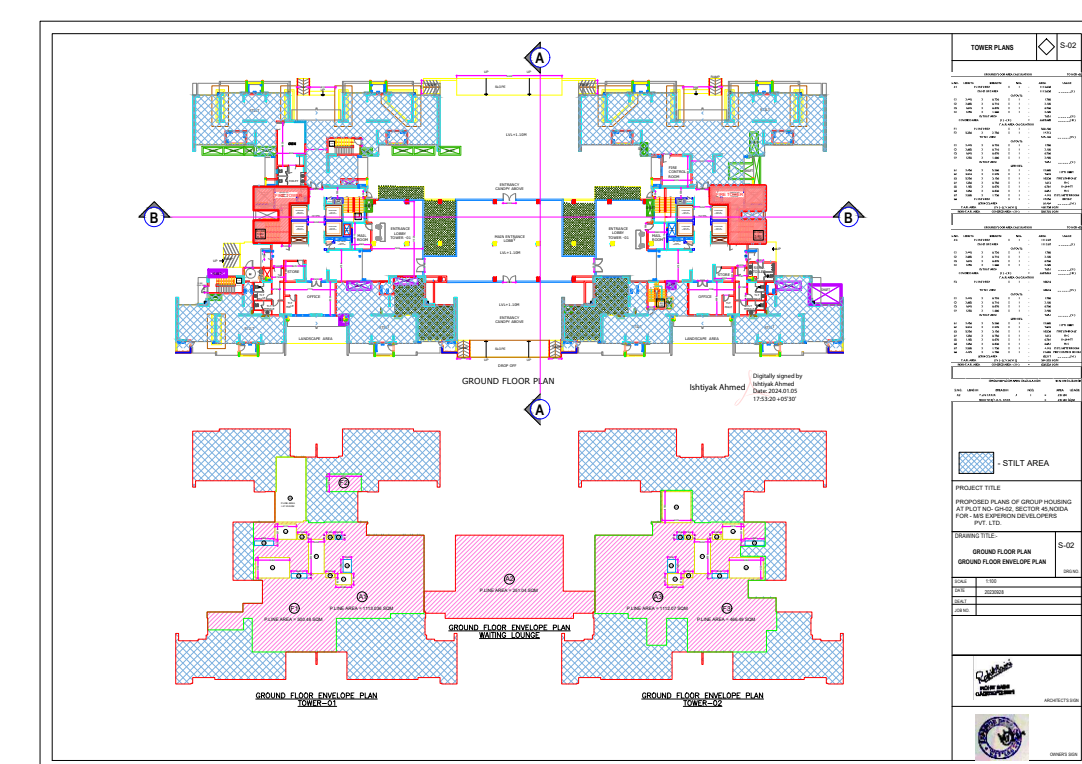


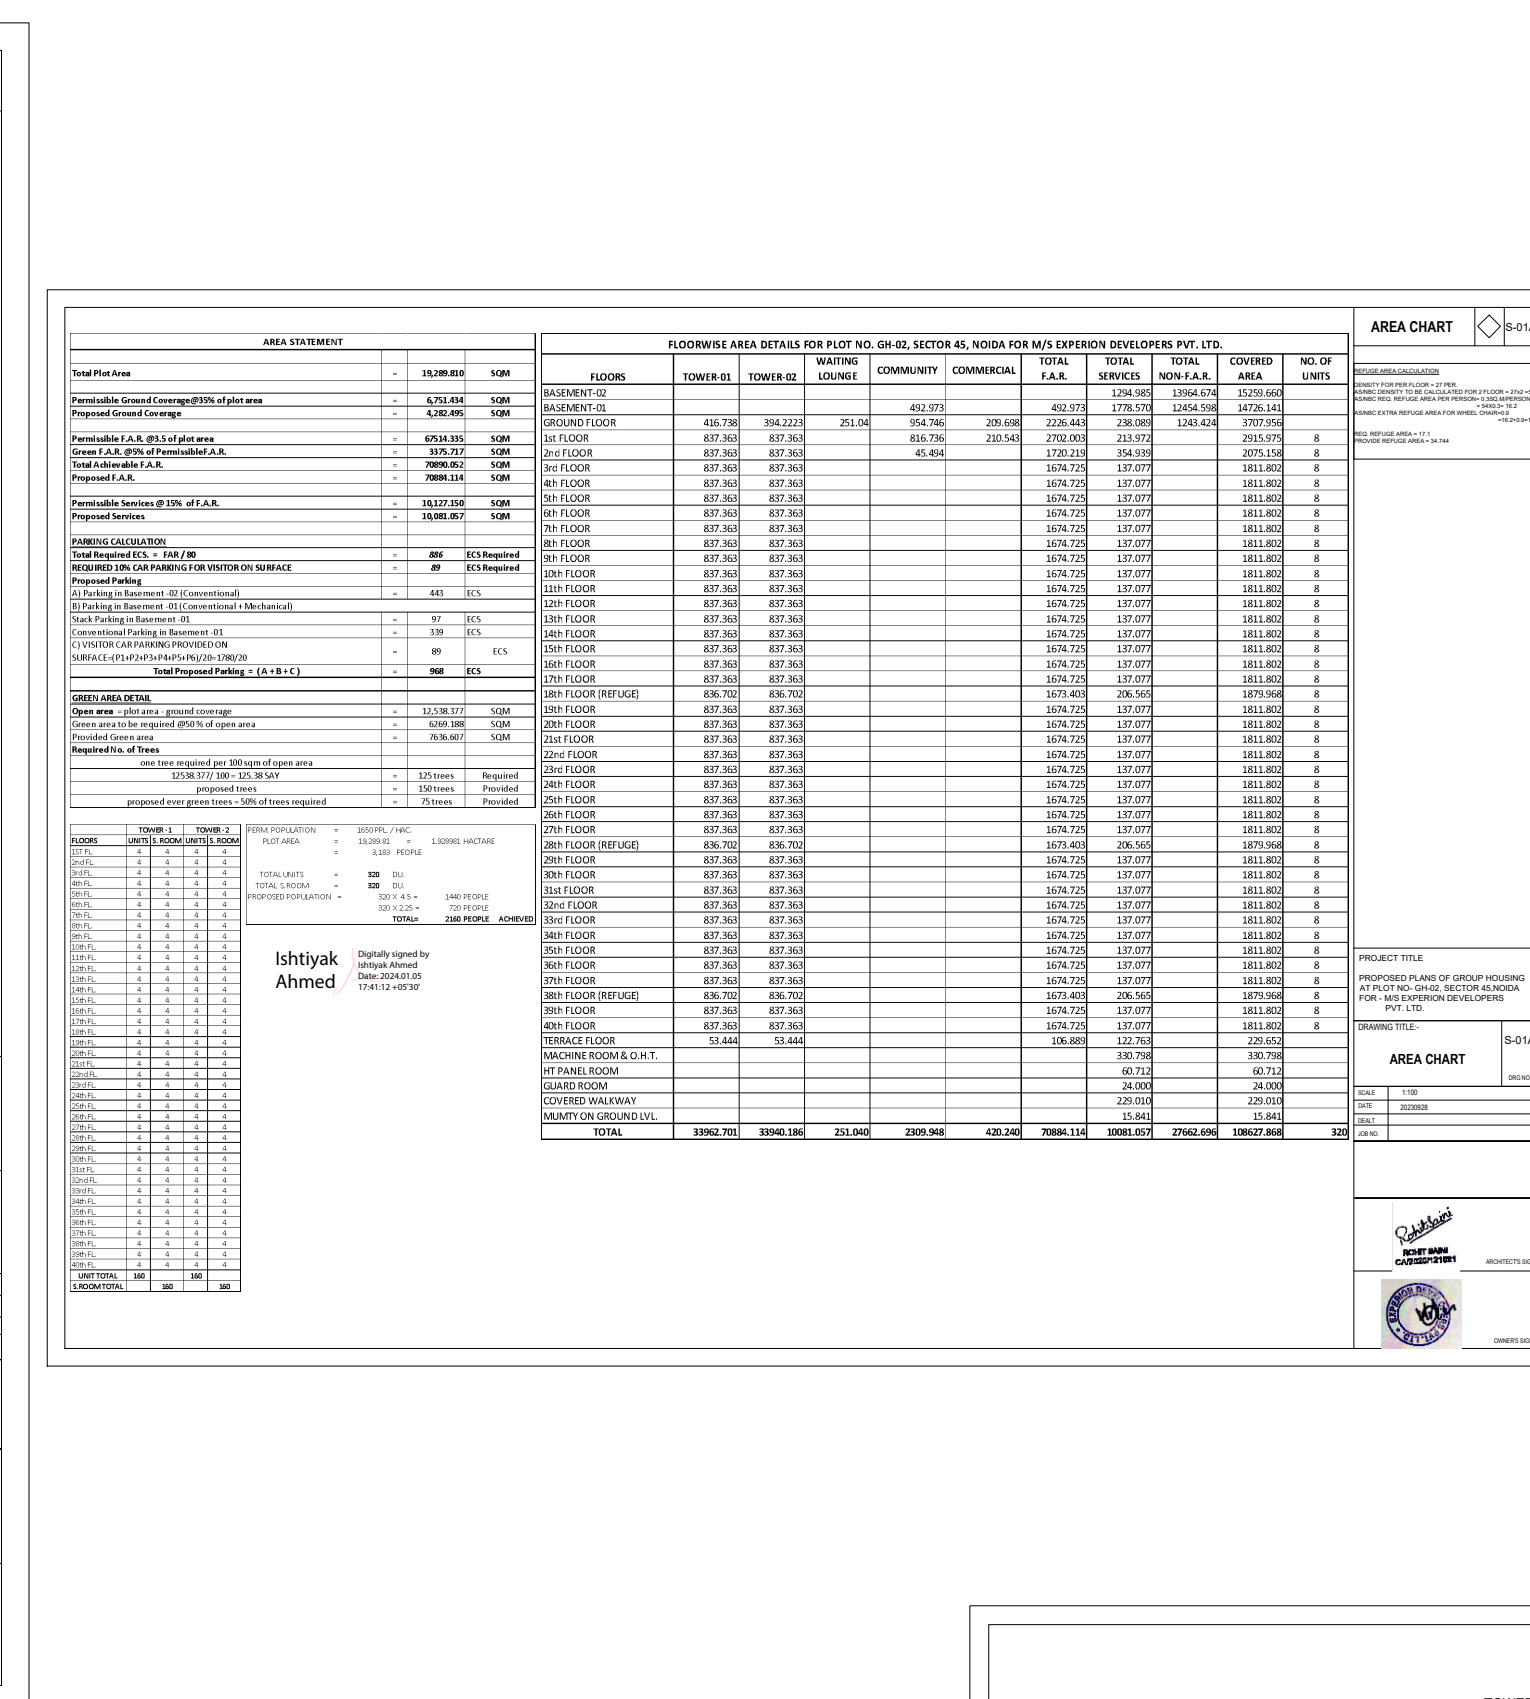

[illegible]

S-01

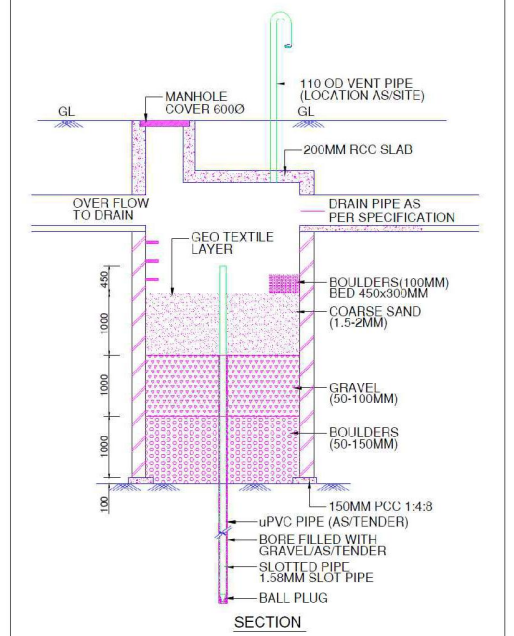

OVER FLOW DRAIN

230MM BRICK WALL

BOULDERS(1000MM)
BED 450x1000x300

DRAIN

MANHOLE COVER 6000

FOOT RESTS@3000/C

PLAN

2000 MM

230 MM THK

(±0.00 Lvl.)
(Foundation lvl.)

FOOTING

TYPICAL SECTION

Figure 10 shows two sectional views of a wall with a parapet. The left view shows a wall with a parapet, a plinth, and a ground line. Dimensions include a parapet width of 0.23, a plinth width of 0.9, and a total height of 0.9. The right view shows a similar wall with a parapet, a plinth, and a ground line. Dimensions include a parapet width of 0.23, a plinth width of 0.75, and a total height of 0.9.

PROPOSED PLANS OF GROUP HOUSING
AT PLOT NO- GH-02, SECTOR 45,NOIDA
FOR - M/S EXPERION DEVELOPERS
PVT. LTD.

DRAWING TITLE:-

SITE PLAN

S-01

DRG NO.

SCALE	1:100
-------	-------

DATE	20230928
------	----------

DEALT

JOB NO.

Rohit Saini
ROHIT SAINI
CA/2020/121621

ARCHITECT'S SIGN



OWNER'S SIGN _____