


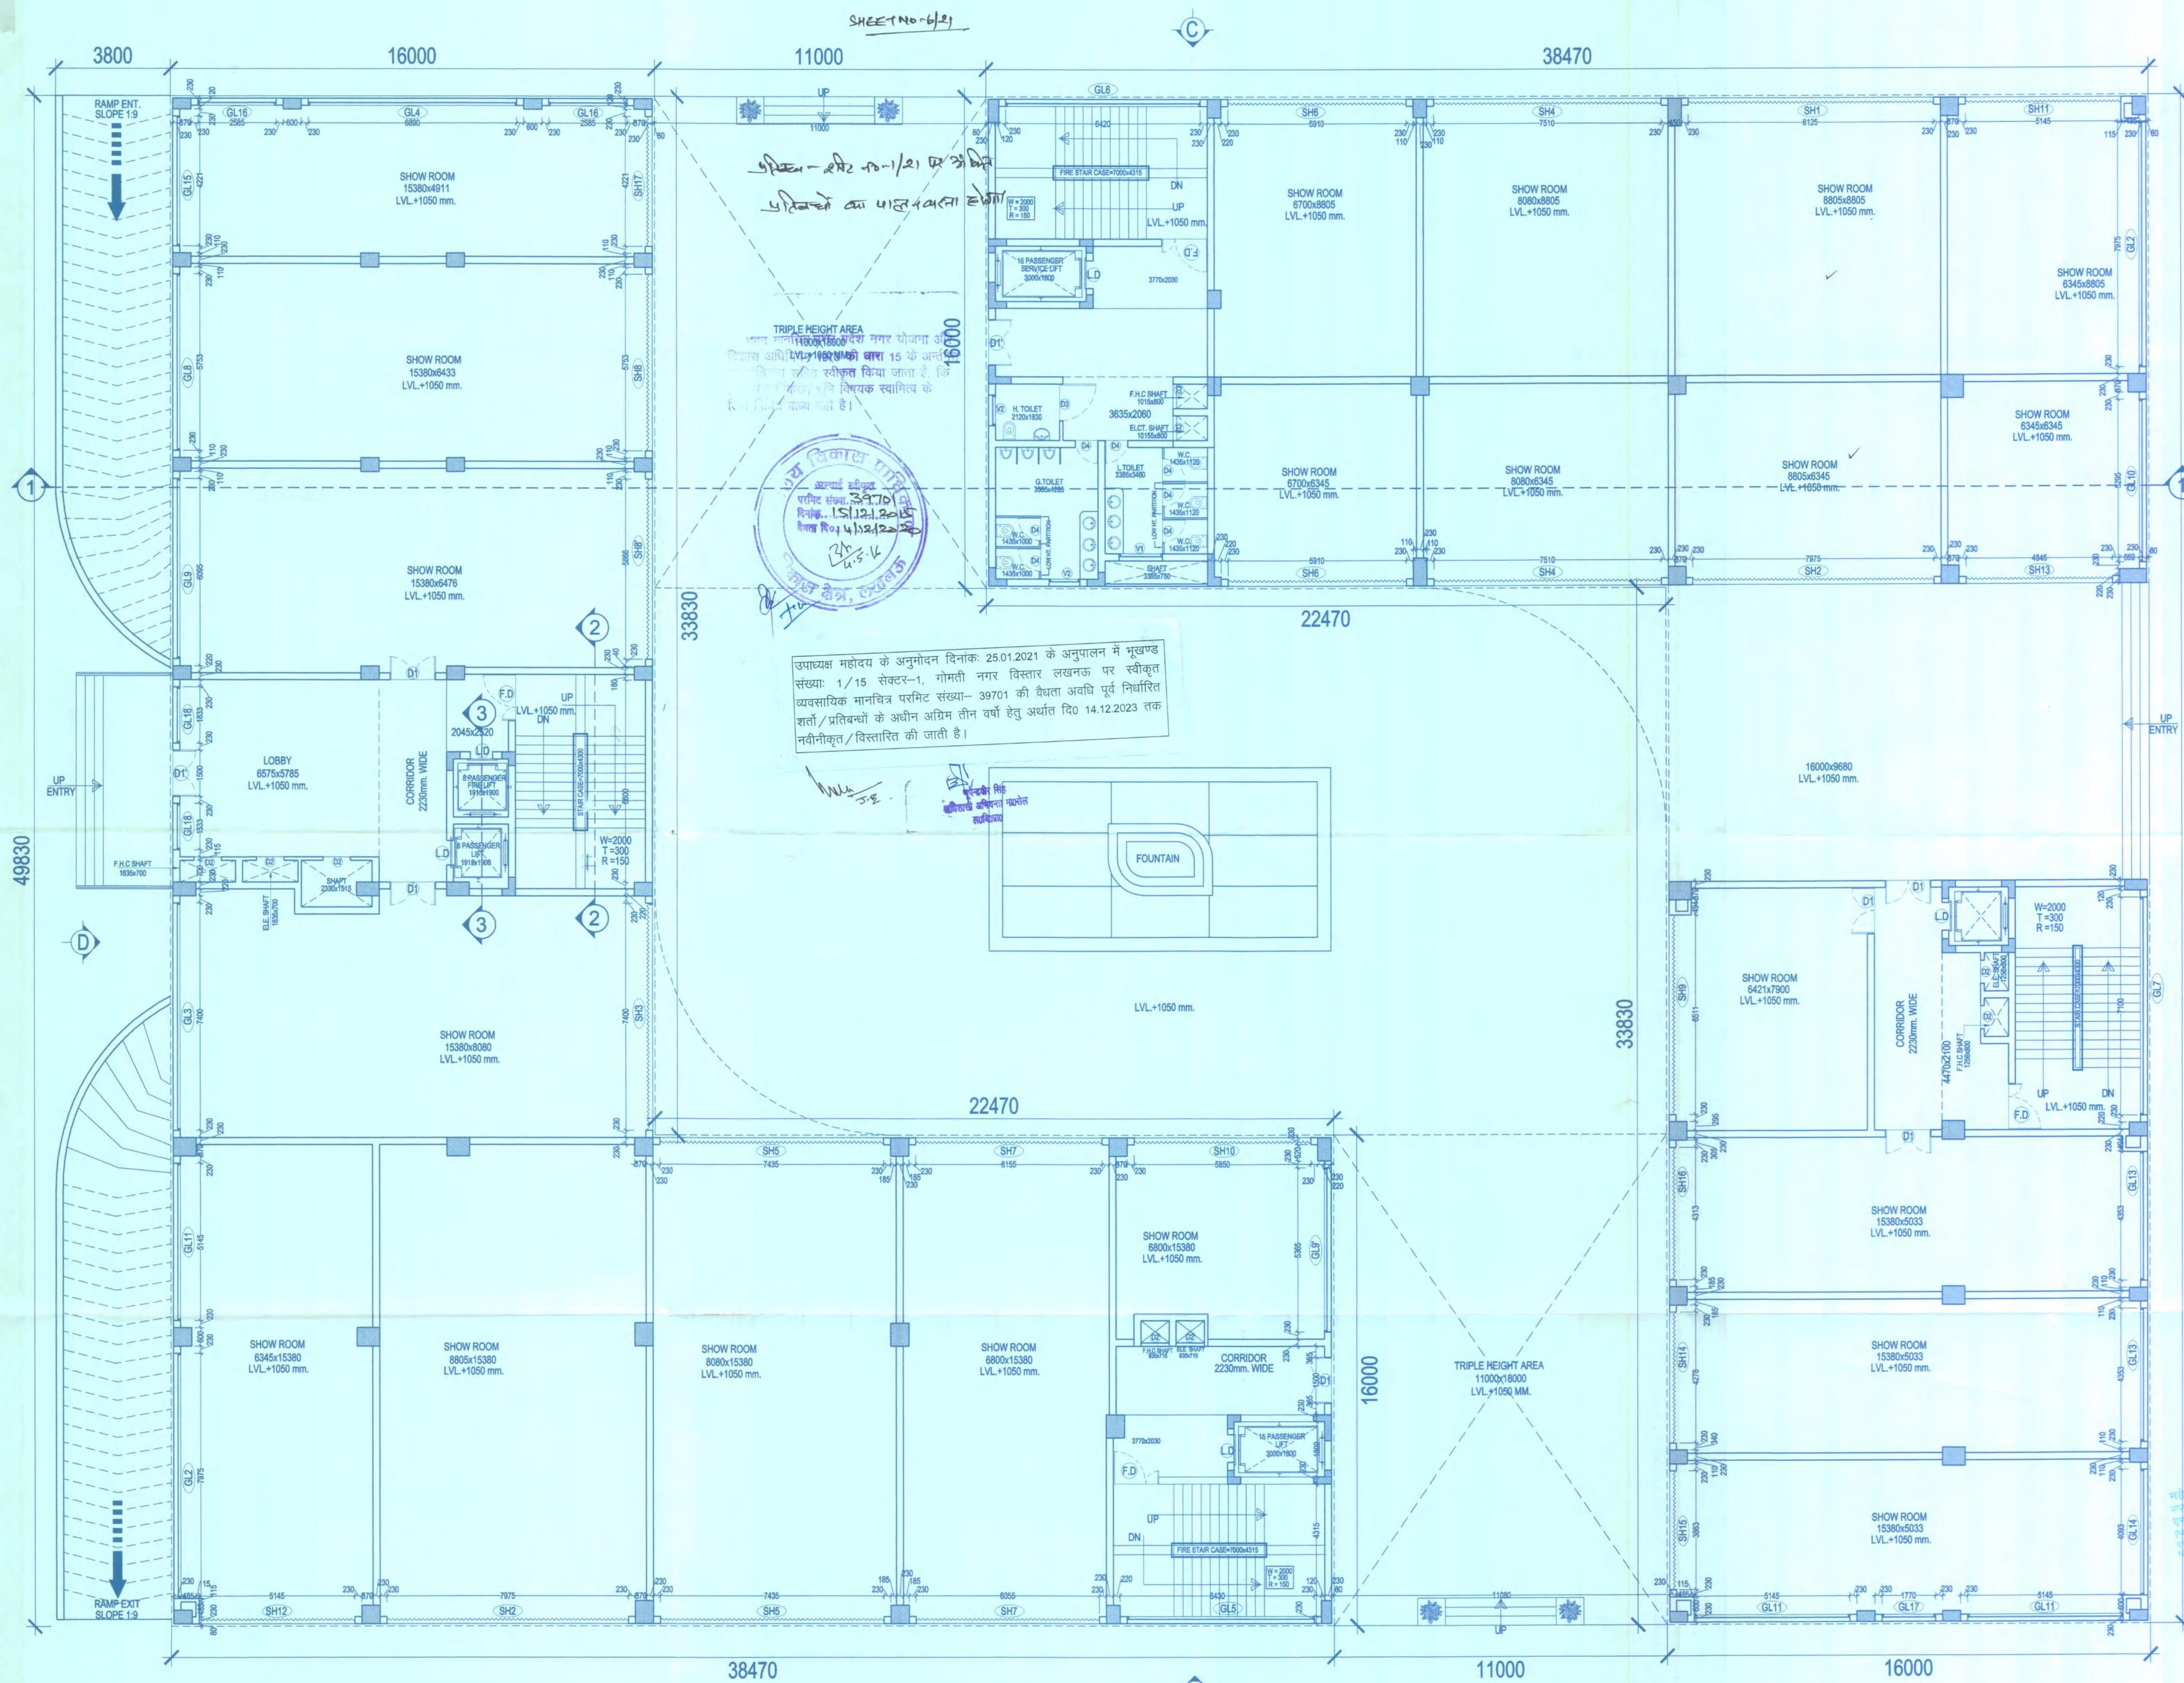

GROUND FLOOR PLAN

PROPOSED COMMERCIAL COMPLEX
AT PLOT NO. 1/15, SECT.-1
GOMTI NAGAR EXTENSION,
LUCKNOW, UTTAR PRADESH

THIS DRAWING HAS BEEN PREPARED UNDER
MASTER PLAN 2021.

SCHEDULE OF JOINERY DETAIL'S

TYPE	SIZES	C.LVL	L.LVL	REMARKS
SHUTTERS				
SH.01	9220x3300	±0.00	+3300	
SH.1	8125x3300	±0.00	+3300	
SH.2	7975x3300	±0.00	+3300	
SH.3	7400x3300	±0.00	+3300	
SH.4	7510x3300	±0.00	+3300	
SH.5	7435x3300	±0.00	+3300	
SH.6	5910x3300	±0.00	+3300	
SH.7	6055x3300	±0.00	+3300	
SH.8	5753x3300	±0.00	+3300	
SH.8'	5866x3300	±0.00	+3300	
SH.9	6511x3300	±0.00	+3300	
SH.10	5850x3300	±0.00	+3300	
SH.11	5145x3300	±0.00	+3300	
SH.12	5145x3300	±0.00	+3300	
SH.13	4846x3300	±0.00	+3300	
SH.14	4712x3300	±0.00	+3300	
SH.14'	4269x3300	±0.00	+3300	
SH.15	3863x3300	±0.00	+3300	
SH.15'	5752x3300	±0.00	+3300	
SH.16	4313x3300	±0.00	+3300	
SH.17	4221x3300	±0.00	+3300	
SH.18	2230x3300	±0.00	+3300	
DOORS				
D1'	1500x2700	±0.00	+2700	
D1	1500x2100	±0.00	+2100	
D2	900x2100	±0.00	+2100	
D3	1200x2100	±0.00	+2100	
D4	750x2100	±0.00	+2100	
D5	1000x2100	±0.00	+2100	
D6	900x2100	±0.00	+2100	
F.D	1500x2100	±0.00	+2100	FIRE DOOR
L.D	900x2100	±0.00	+2100	LIFT DOOR
GLAZINGS				
GL.01	9220x2700	±0.00	+3300	CURTAIN WALL
GL.1	8125x3300	±0.00	+3300	CURTAIN WALL
GL.2	7975x3300	±0.00	+3300	CURTAIN WALL
GL.2'	5900x3300	±0.00	+3300	CURTAIN WALL
GL.3	7510x3300	±0.00	+3300	CURTAIN WALL
GL.3'	7510x3300	±0.00	+3300	CURTAIN WALL
GL.4	6890x3300	±0.00	+3300	CURTAIN WALL
GL.5	6100x3300	±0.00	+3300	CURTAIN WALL
GL.5'	6155x3300	±0.00	+3300	CURTAIN WALL
GL.6	6420x3300	±0.00	+3300	CURTAIN WALL
GL.6'	5840x3300	±0.00	+3300	CURTAIN WALL
GL.7	6055x3300	±0.00	+3300	CURTAIN WALL
GL.8	5753x3300	±0.00	+3300	CURTAIN WALL
GL.9	6095x3300	±0.00	+3300	CURTAIN WALL
GL.9'	5585x3300	±0.00	+3300	CURTAIN WALL
GL.10	5295x3300	±0.00	+3300	CURTAIN WALL
GL.11	5145x3300	±0.00	+3300	CURTAIN WALL
GL.12	7975x3300	±0.00	+3300	CURTAIN WALL
GL.13	4353x3300	±0.00	+3300	CURTAIN WALL
GL.14	4093x3300	±0.00	+3300	CURTAIN WALL
GL.15	4221x3300	±0.00	+3300	CURTAIN WALL
GL.16	2585x3300	±0.00	+3300	CURTAIN WALL
GL.17	1770x3300	±0.00	+3300	CURTAIN WALL
GL.18	1533x3300	±0.00	+3300	CURTAIN WALL
GLAZING / W AS / ELEVATIONS				
WINDOWS				
W1	1845x1650	+1000	+2850	
W2	2000x1650	+1000	+2850	
V1	1440x1350	+1500	+2850	
V2	1000x1350	+1500	+2850	
V3	1200x1350	+1500	+2850	
SW	1400x1650	+1000	+2850	
DOORS				
DW	750x2700	±0.00	+2850	
W	2810x2700	+150	+2850	
DOORS				
DW1	750x2700	±0.00	+2850	
W	2520x2700	+150	+2850	

REVISION	DESCRIPTION	DATE
R1	REVISION AS PER LETTER DATED - 24.07.2015	08.09.15

TITLE: GROUND FLOOR PLAN

SCALE: 1:100

DRAWING NO: 05 / 20 (R1)

DATE: 08.09.2015

DRAWN: ANJALI

CHECKED: ANJALI

OWNER: National Buildings Construction Corporation Limited

REAL ESTATE DIVISION
NBCC
(Govt. of India Enterprise)

364, 3RD FLOOR, AGGARWAL CITY PLAZA,
MANGLAM PLACE, SECTOR-3, ROHINI, DELHI-110085

website : nbcddia.gov.in
e-mail : rep.nbcc@nic.in

ARCHITECTS / CONSULTANT: M/s AGGARWAL DESIGNERS PVT. LTD.
364, 3RD FLOOR, AGGARWAL CITY PLAZA,
MANGLAM PLACE, SECTOR-3, ROHINI, DELHI-110085

e-mail : aggarwaldesignersprtds03@gmail.com
adp03delhi@gmail.com

Phone no : 0921214614, (011) 27840903

THIS DRAWING HAS BEEN PREPARED UNDER
MASTER PLAN 2021.

SCHEDULE OF JOINERY DETAIL'S

GLAZINGS			
GL-01	9220x2700	± 0.00	+ 3300
GL-1	8125x3300	± 0.00	+ 3300
GL-2	7975x3300	± 0.00	+ 3300
GL-Z	5900x3300	± 0.00	+ 3300
GL-3	7510x3300	± 0.00	+ 3300
GL-3'	7510x3300	± 0.00	+ 3300
GL-4	6890x3300	± 0.00	+ 3300
GL-5	6100x3300	± 0.00	+ 3300
GL-5'	6155x3300	± 0.00	+ 3300
GL-6	6420x3300	± 0.00	+ 3300
GL-6'	5840x3300	± 0.00	+ 3300
GL-6"	5850x3300	± 0.00	+ 3300
GL-7	8055x3300	± 0.00	+ 3300
GL-8	5753x3300	± 0.00	+ 3300
GL-9	6095x3300	± 0.00	+ 3300
GL-9'	5585x3300	± 0.00	+ 3300
GL-10	5295x3300	± 0.00	+ 3300
GL-11	5145x3300	± 0.00	+ 3300
GL-12	7975x3300	± 0.00	+ 3300
GL-13	4353x3300	± 0.00	+ 3300
GL-14	4093x3300	± 0.00	+ 3300
GL-15	4221x3300	± 0.00	+ 3300
GL-16	2585x3300	± 0.00	+ 3300
GL-17	1770x3300	± 0.00	+ 3300
GL-18	1533x3300	± 0.00	+ 3300
GLAZING / W		AS / ELEVATIONS	

WINDOWS				
W1	1845x1850	+ 1000	+ 2850	
W2	2000x1850	+ 1000	+ 2850	
V1	1440x1350	+ 1500	+ 2850	
V2	1000x1350	+ 1500	+ 2850	
V3	1200x1350	+ 1500	+ 2850	
SW	1400x1850	+ 1000	+ 2850	

D/W	750x2700	± 0.00	+ 2850	
W	2810x2700	+ 150	+ 2850	

D/W1	750x2700	± 0.00	+ 2850	
W	2520x2700	+ 150	+ 2850	

100

R1	REVISION AS PER LETTER DATED - 24.07.2015	08
----	---	----

SL No	DESCRIPTION	DATE
REVISION		
TITLE		
FIRST FLOOR PLAN		

SCALE	1:100	NORTH 
DRAWING NO	06 / 20 (R1)	

DATE	08.09.2015	
DRAWN	ANJALI	

Regn. No. CA/97/23315
 M. S. Aggarwal & Sons
 110002


OWNER'S SIGNATURE _____ ARCHITECT'S SIGNATURE _____
OWNER _____ ARCHITECT _____
National Buildings Construction Corporation Ltd.
(Govt. of India Enterprise)



REAL ESTATE DIVISION
NBCC BHAWAN, LODHI ROAD,
NEW DELHI-110003
website : nbccindia.gov.in

ARCHITECTS / CONSULTANT


M/s AGGARWAL DESIGNERS PVT. LTD.
364, 3RD FLOOR, AGGARWAL CITY PLAZA,
MANGLAM PLACE, SECTOR-3, ROHINI, DELHI-11


 e-mail : aggarwalsdesignerprvttd603@gmail.com
adpdelhi1@gmail.com
 Phone no : 09212114614, (011) 27940603.

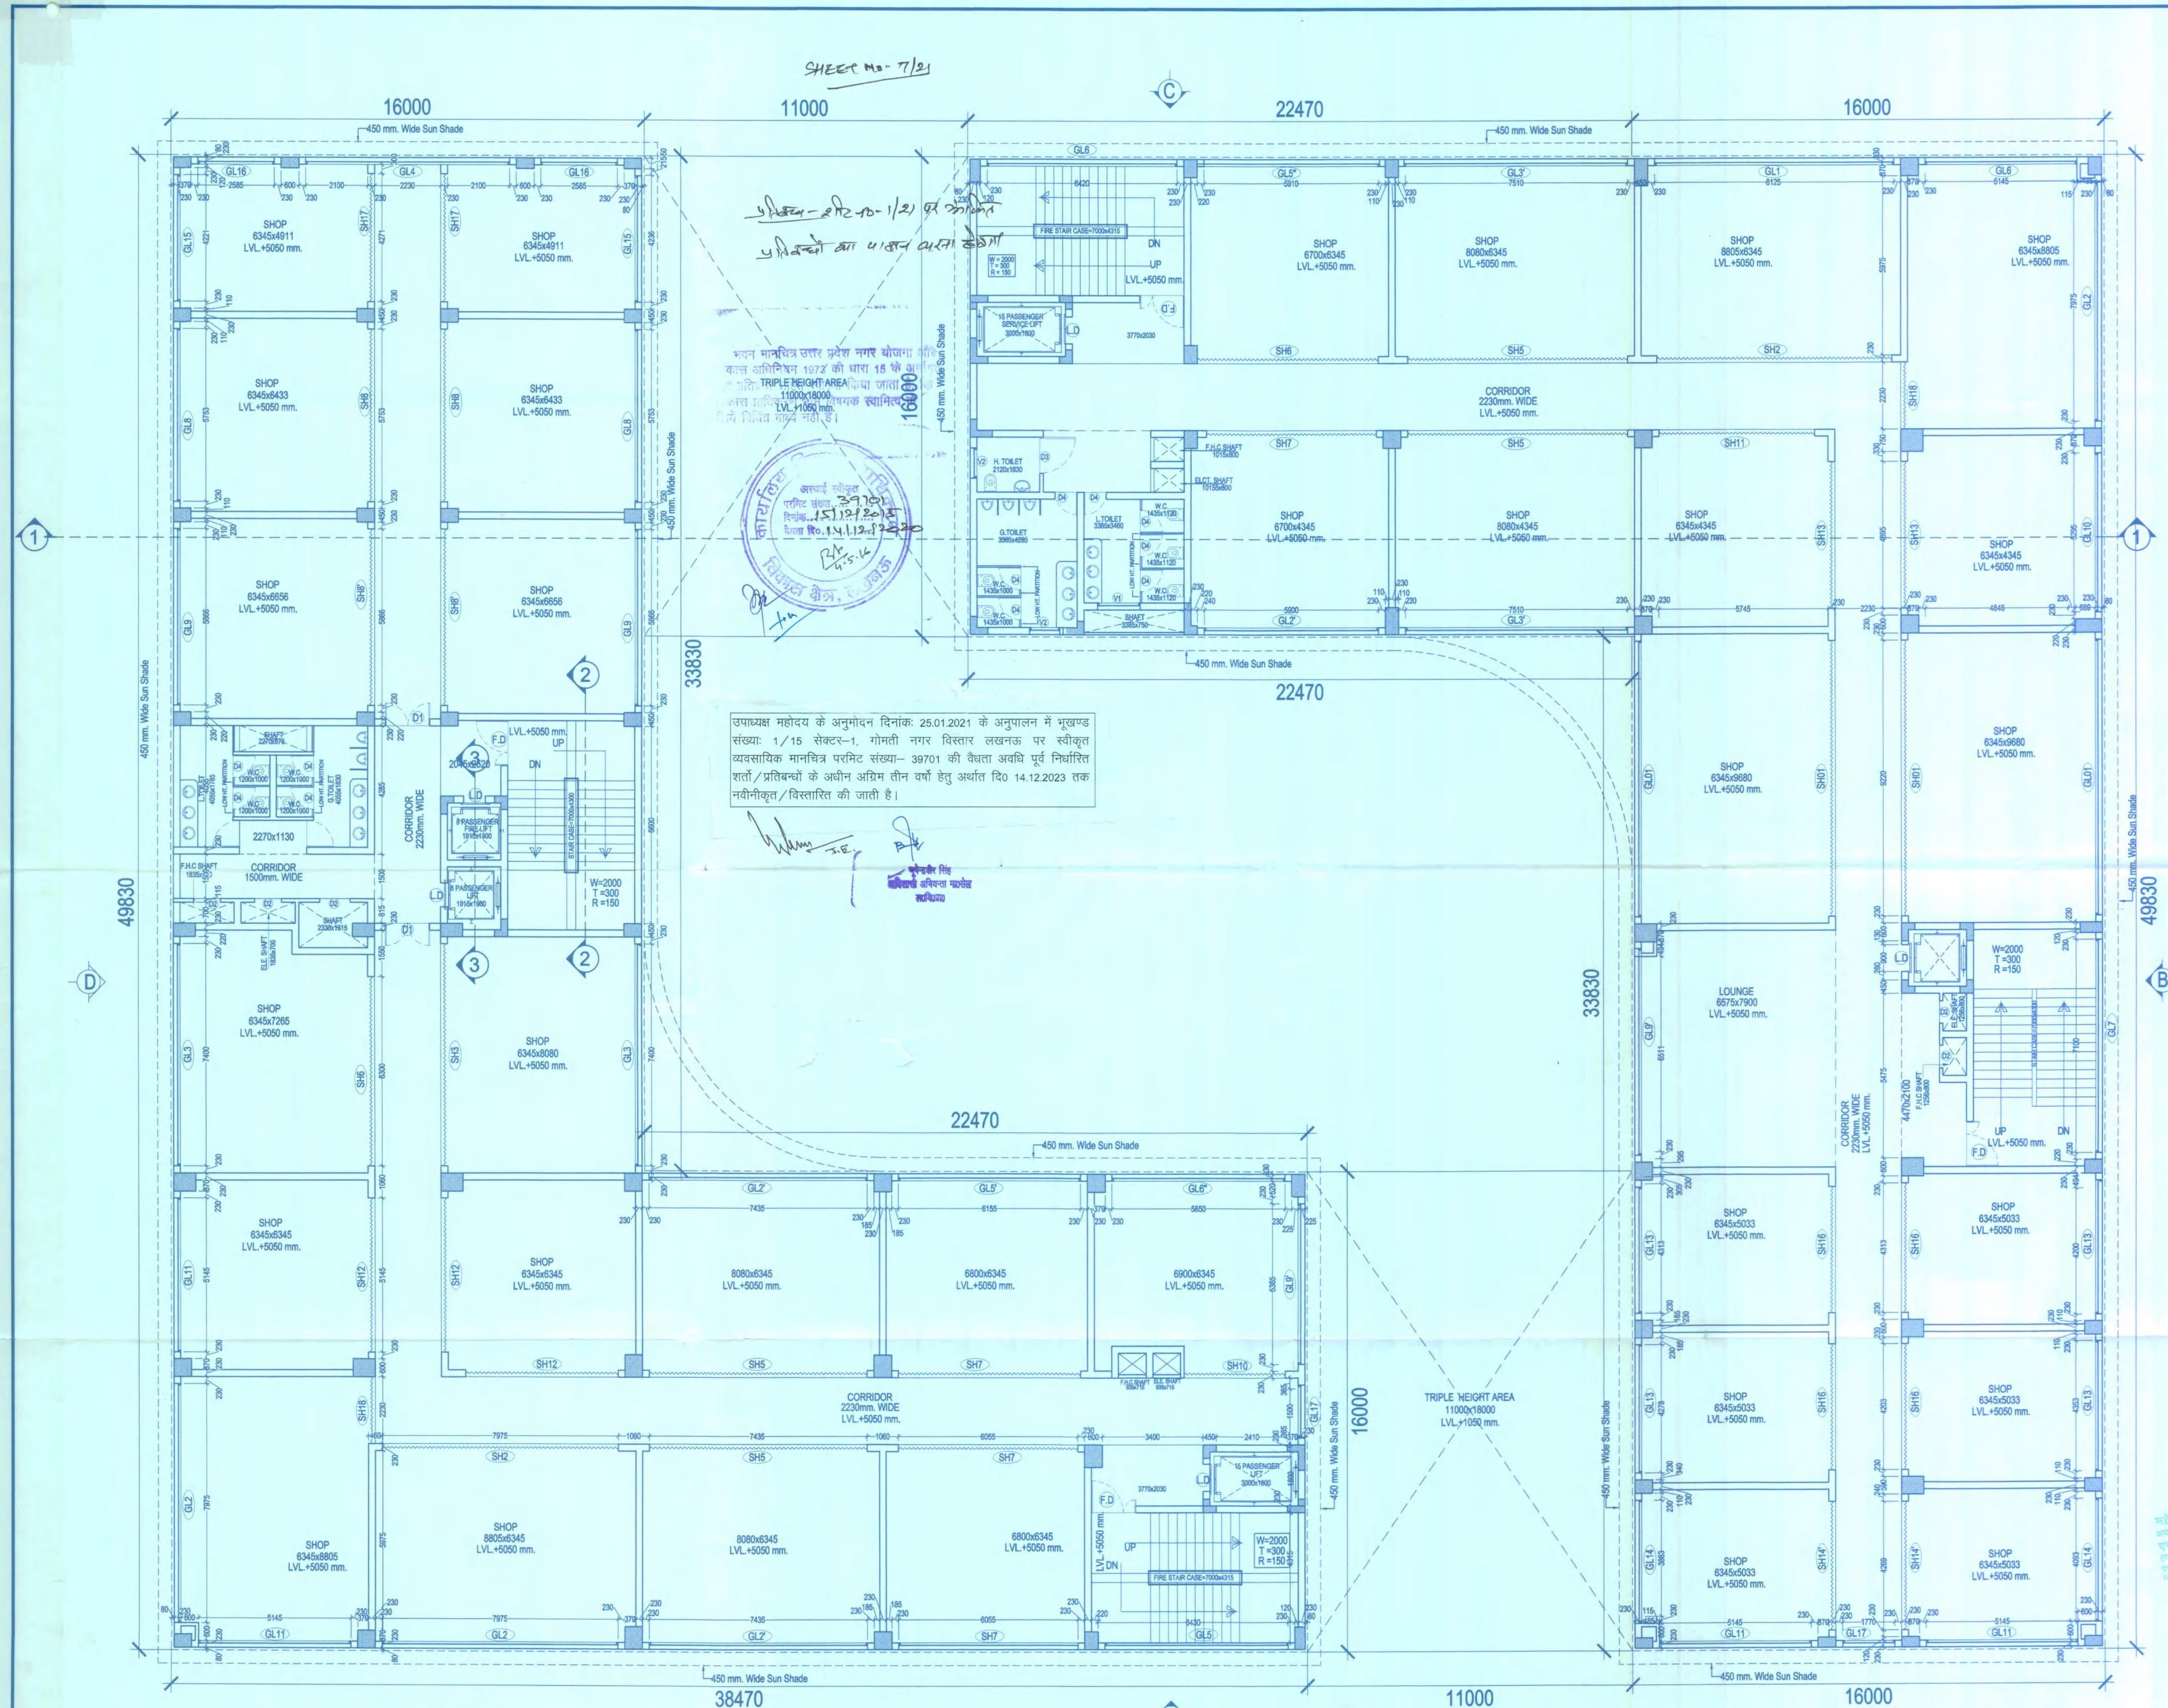

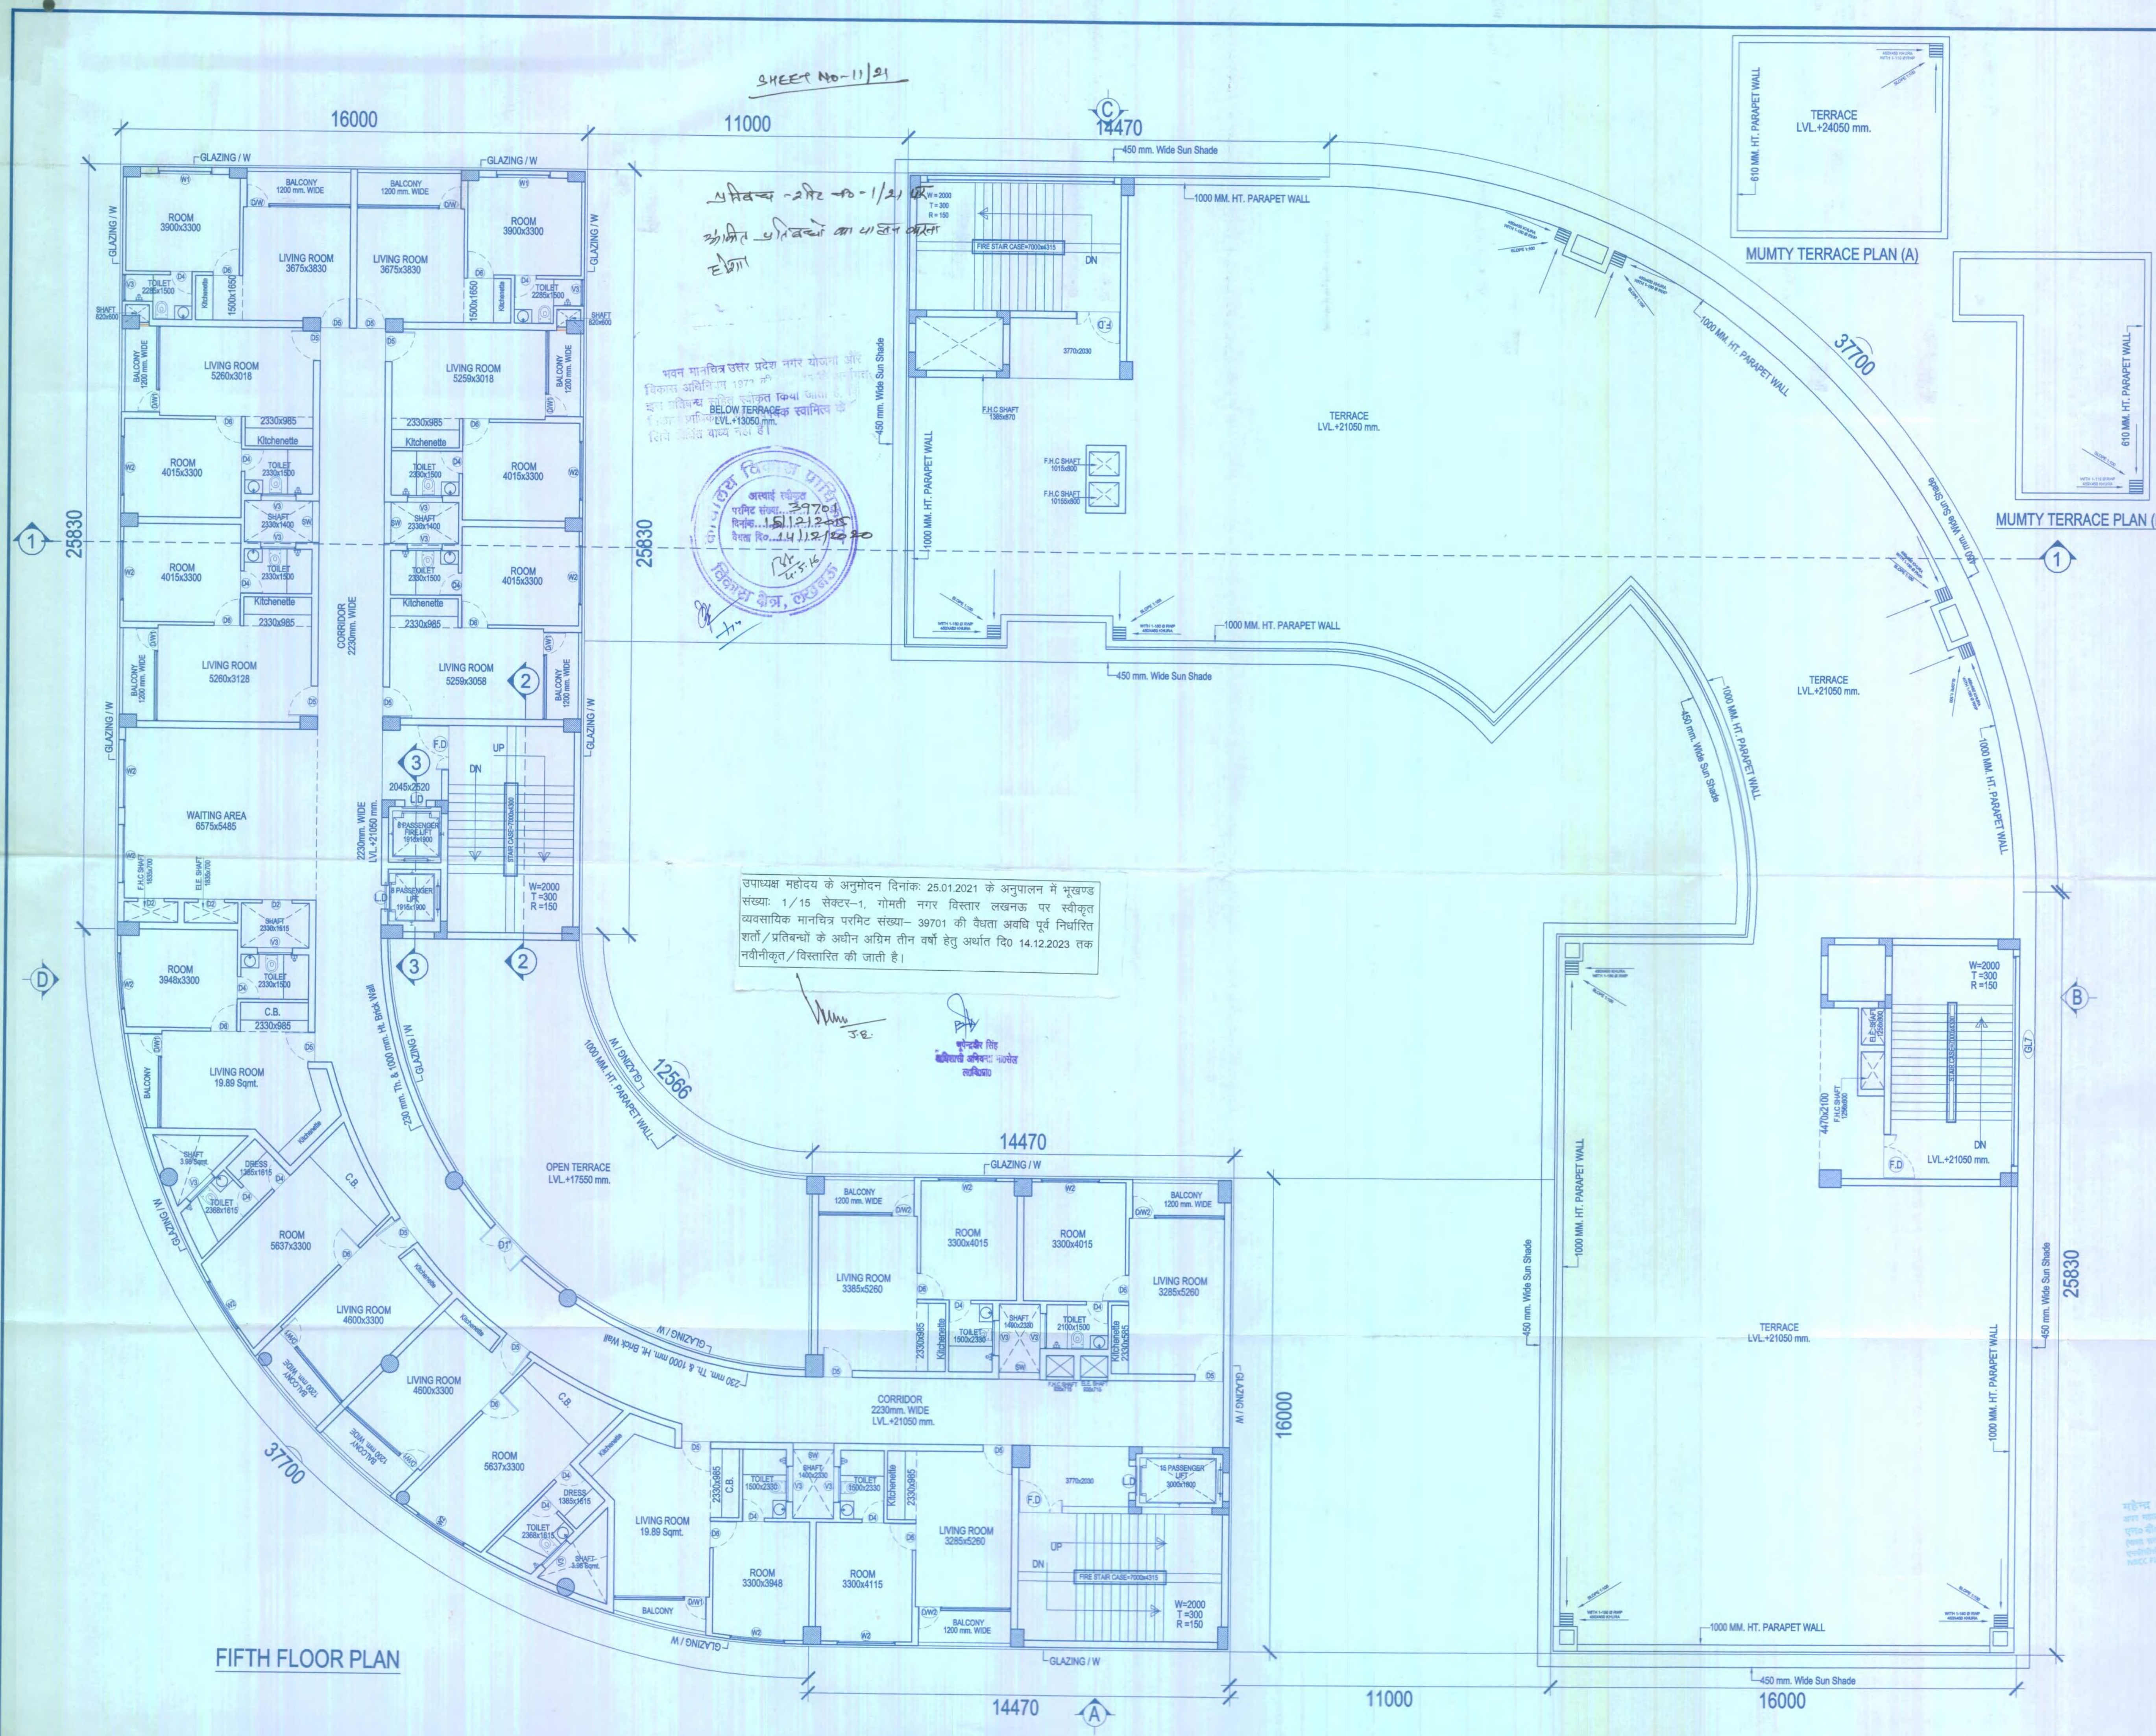

PROPOSED COMMERCIAL COMPLEX AT PLOT NO. 1/15, SECT.-1 GOMTI NAGAR EXTENSION, LUCKNOW, UTTAR PRADESH				
THIS DRAWING HAS BEEN PREPARED UNDER MASTER PLAN 2021.				
SCHEDULE OF JOINERY DETAIL'S				
TYPE	SIZES	C. LVL	L. LVL	REMARKS
SHUTTERS				
SH.01	9220x3300	± 0.00	+ 3300	
SH.1	8125x3300	± 0.00	+ 3300	
SH.2	7975x3300	± 0.00	+ 3300	
SH.3	7400x3300	± 0.00	+ 3300	
SH.4	7510x3300	± 0.00	+ 3300	
SH.5	7435x3300	± 0.00	+ 3300	
SH.6	5910x3300	± 0.00	+ 3300	
SH.7	6055x3300	± 0.00	+ 3300	
SH.8	5753x3300	± 0.00	+ 3300	
SH.8'	5866x3300	± 0.00	+ 3300	
SH.9	6511x3300	± 0.00	+ 3300	
SH.10	5850x3300	± 0.00	+ 3300	
SH.11	5145x3300	± 0.00	+ 3300	
SH.12	5145x3300	± 0.00	+ 3300	
SH.13	4846x3300	± 0.00	+ 3300	
SH.14	4712x3300	± 0.00	+ 3300	
SH.14'	4269x3300	± 0.00	+ 3300	
SH.15	3863x3300	± 0.00	+ 3300	
SH.15'	5752x3300	± 0.00	+ 3300	
SH.16	4313x3300	± 0.00	+ 3300	
SH.17	4221x3300	± 0.00	+ 3300	
SH.18	2230x3300	± 0.00	+ 3300	
DOORS				
D1'	1500x2700	± 0.00	+ 2700	
D1	1500x2100	± 0.00	+ 2100	
D2	900x2100	± 0.00	+ 2100	
D3	1200x2100	± 0.00	+ 2100	
D4	750x2100	± 0.00	+ 2100	
D5	1000x2100	± 0.00	+ 2100	
D6	900x2100	± 0.00	+ 2100	
F.D	1500x2100	± 0.00	+ 2100	FIRE DOOR
L.D	900x2100	± 0.00	+ 2100	LIFT DOOR
GLAZING'S				
GL.01	9220x2700	± 0.00	+ 3300	CURTAIN WALL
GL.1	8125x3300	± 0.00	+ 3300	CURTAIN WALL
GL.2	7975x3300	± 0.00	+ 3300	CURTAIN WALL
GL.2'	5900x3300	± 0.00	+ 3300	CURTAIN WALL
GL.3	7510x3300	± 0.00	+ 3300	CURTAIN WALL
GL.3'	7510x3300	± 0.00	+ 3300	CURTAIN WALL
GL.4	6890x3300	± 0.00	+ 3300	CURTAIN WALL
GL.5	6100x3300	± 0.00	+ 3300	CURTAIN WALL
GL.5'	6155x3300	± 0.00	+ 3300	CURTAIN WALL
GL.6	6420x3300	± 0.00	+ 3300	CURTAIN WALL
GL.6'	5840x3300	± 0.00	+ 3300	CURTAIN WALL
GL.6''	5850x3300	± 0.00	+ 3300	CURTAIN WALL
GL.7	6055x3300	± 0.00	+ 3300	CURTAIN WALL
GL.8	5753x3300	± 0.00	+ 3300	CURTAIN WALL
GL.9	6095x3300	± 0.00	+ 3300	CURTAIN WALL
GL.9'	5565x3300	± 0.00	+ 3300	CURTAIN WALL
GL.10	5295x3300	± 0.00	+ 3300	CURTAIN WALL
GL.11	5145x3300	± 0.00	+ 3300	CURTAIN WALL
GL.12	7975x3300	± 0.00	+ 3300	CURTAIN WALL
GL.13	4353x3300	± 0.00	+ 3300	CURTAIN WALL
GL.14	4063x3300	± 0.00	+ 3300	CURTAIN WALL
GL.15	4221x3300	± 0.00	+ 3300	CURTAIN WALL
GL.16	2585x3300	± 0.00	+ 3300	CURTAIN WALL
GL.17	1770x3300	± 0.00	+ 3300	CURTAIN WALL
GL.18	1533x3300	± 0.00	+ 3300	CURTAIN WALL
GLAZING / W		AS / ELEVATIONS		
WINDOWS				
W1	1845x1850	+ 1000	+ 2850	
W2	2000x1850	+ 1000	+ 2850	
V1	1440x1350	+ 1500	+ 2850	
V2	1000x1350	+ 1500	+ 2850	
V3	1200x1350	+ 1500	+ 2850	
SW	1400x1850	+ 1000	+ 2850	
DW				
DW	750x2700	± 0.00	+ 2850	
W	2810x2700	+ 150	+ 2850	
DW1				
DW1	750x2700	± 0.00	+ 2850	
W	2520x2700	+ 150	+ 2850	
REVISION				
R1	REVISION AS PER LETTER DATED - 24.07.2015			08.09.15
SL. NO.	DESCRIPTION			DATE
TITLE				
FIFTH FLOOR PLAN				
SCALE				
1:100				
DRAWING NO.				
10 / 20(R1)				
DATE				
08.09.2015				
DRAWN BY				
ANJALI				
CHECKED BY				
[Signature]				
OWNER'S SIGNATURE				
[Signature]				
ARCHITECT'S SIGNATURE				
[Signature]				
National Buildings Construction Corporation Limited				
(Govt. of India Enterprise)				
REAL ESTATE DIVISION				
NBCC BHAWAN, LODHI ROAD,				
NEW DELHI-110003				
website : nbccindia.gov.in				
e-mail : nbf.nbcc@nic.in				
ARCHITECTS / CONSULTANT				
M/s AGGARWAL DESIGNERS PVT. LTD.				
36A, 3RD FLOOR, AGGARWAL CITY PLAZA,				
MANGLAM PLACE, SECTOR-3, ROHM, DELHI-110005				
e-mail : aggarwalsdesignerspvtltd@gmail.com				
adpsh1@gmail.com				
Phone no : 09212114614, (011) 27940603.				

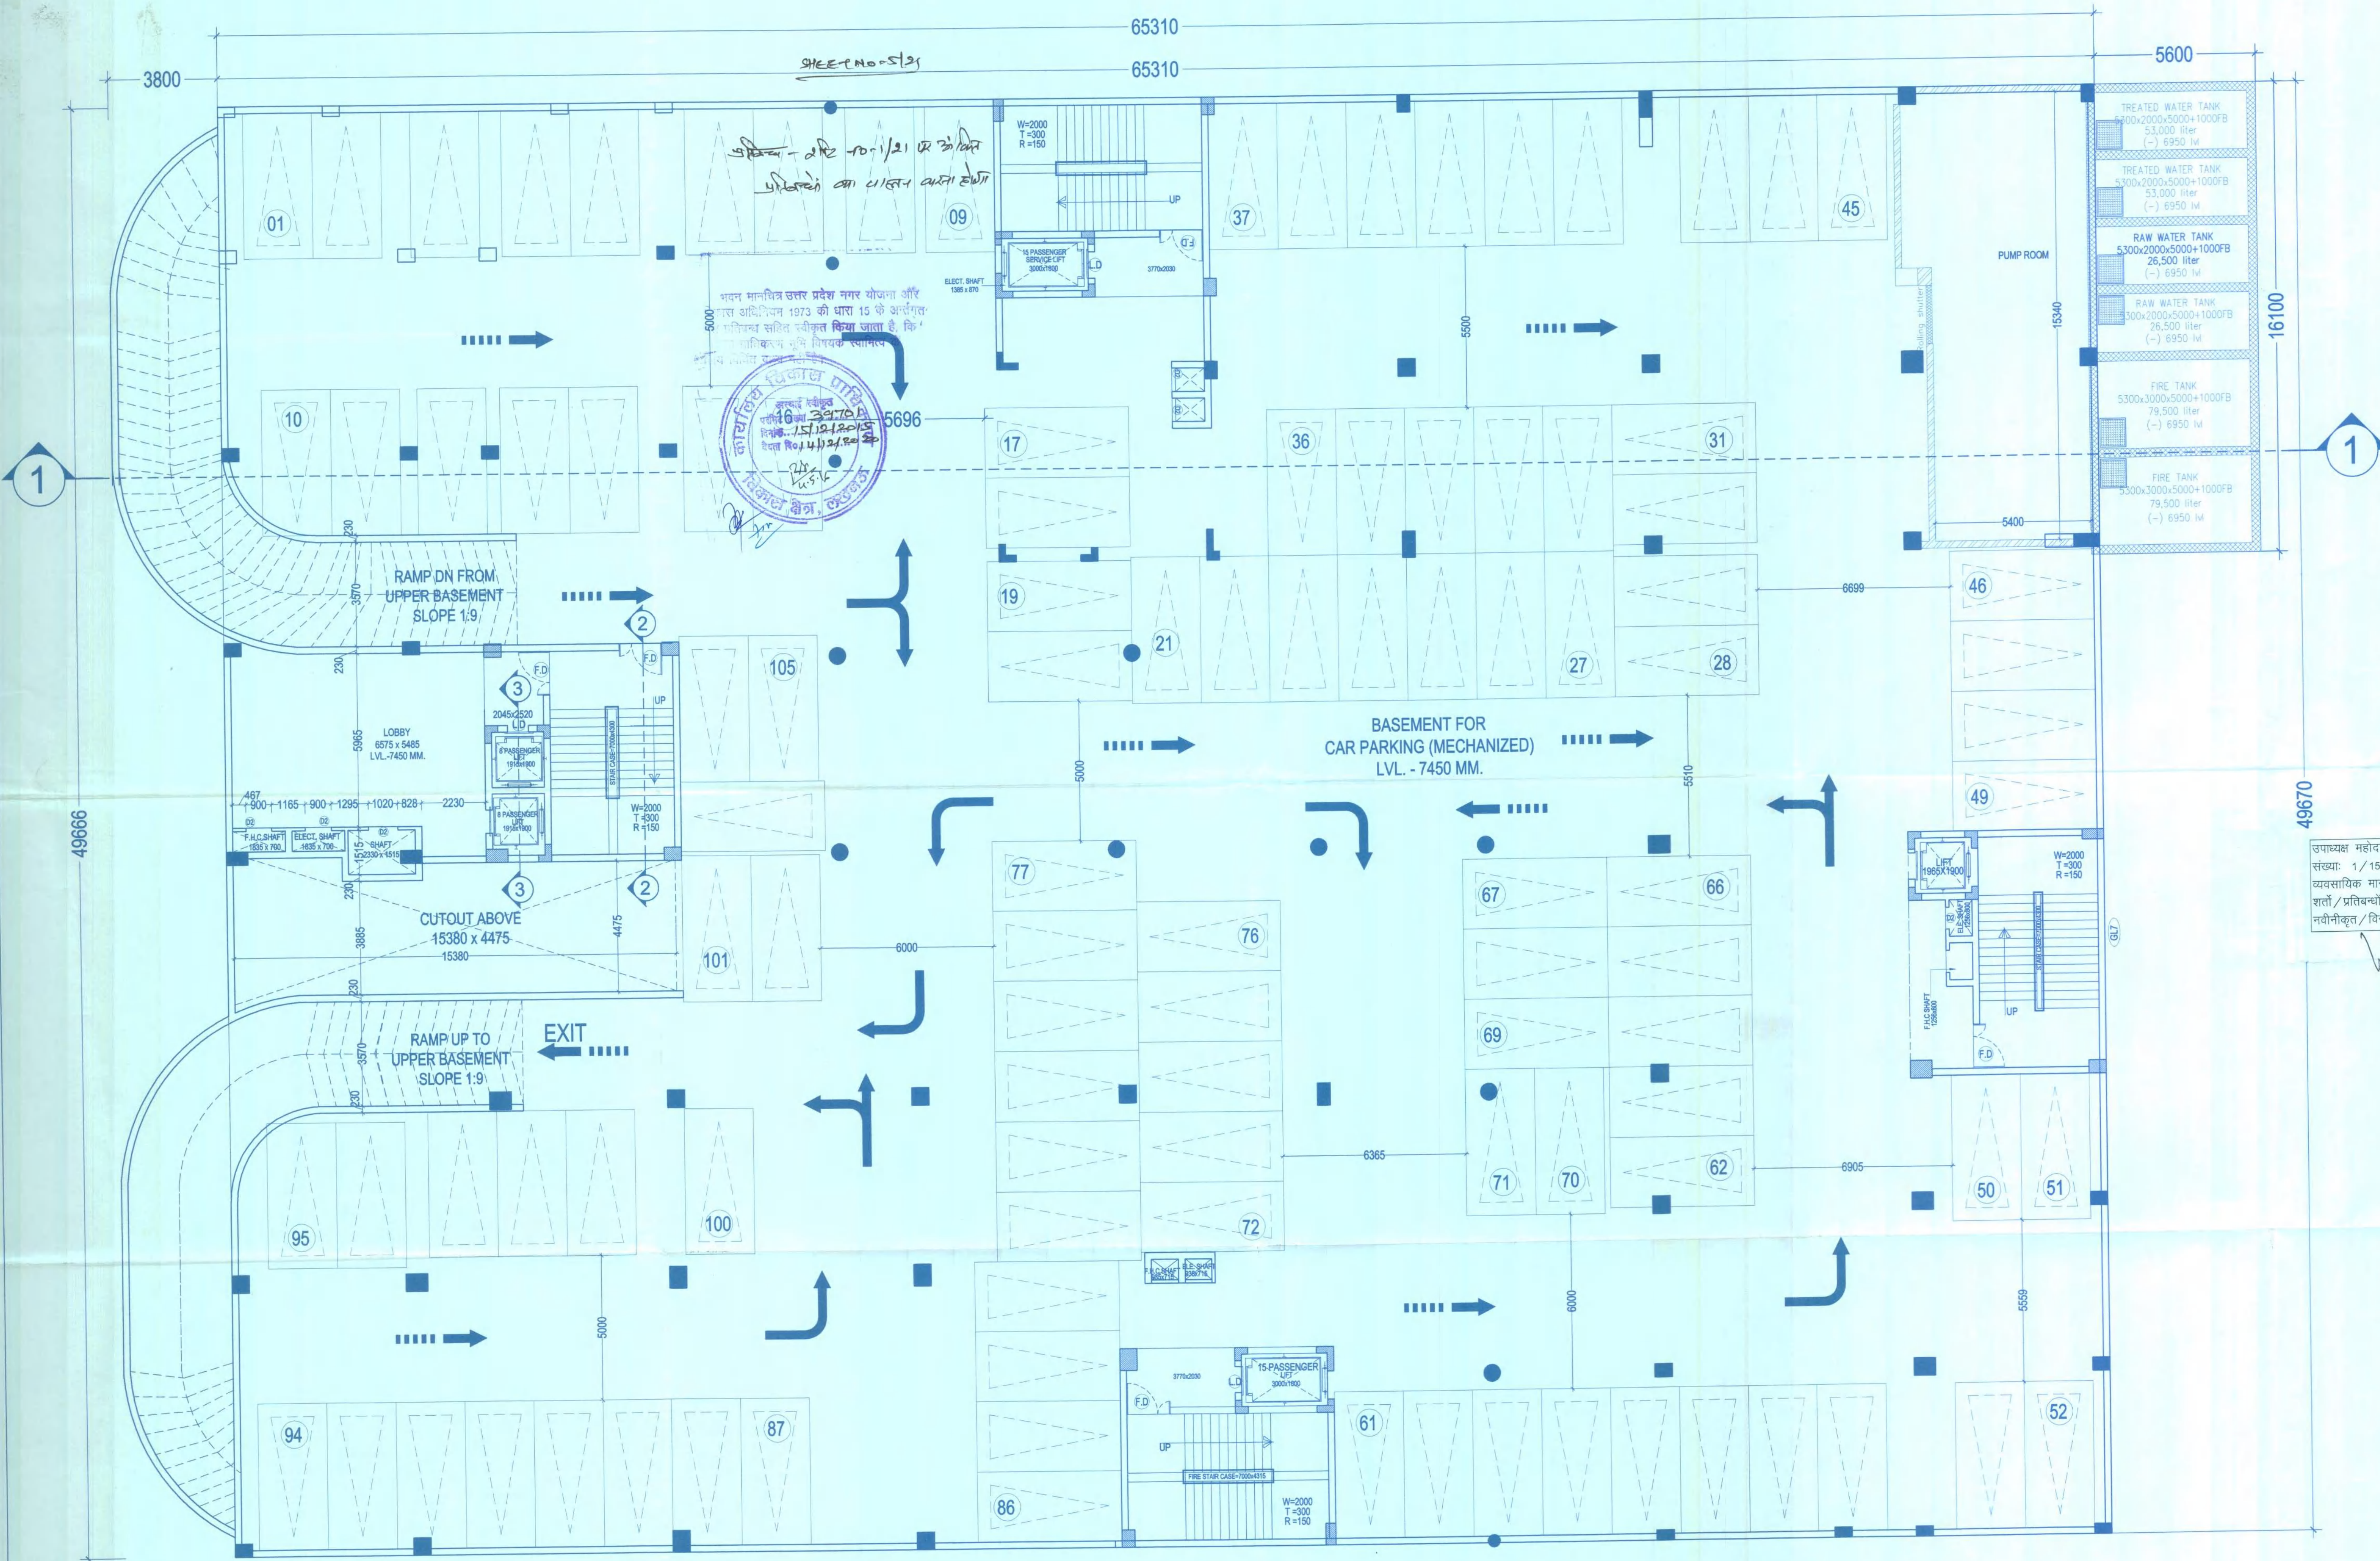

LOWER BASEMENT FLOOR PLAN
SCALE 1:100

संपाद्यक महोदय के अनुमोदन दिनांक: 25.01.2021 के अनुपालन में मूखण्ड संख्या: 1/15 सेक्टर-1, गौमती नगर विस्तार लखनऊ पर स्वीकृत व्यवसायिक मानचित्र परमिट संख्या- 39701 की वैधता अवधि पूर्व निर्धारित शर्तों/प्रतिबंधों के अधीन अग्रिम तीन वर्षों हेतु अर्थात दि 14.12.2023 तक नवीनीकृत/विस्तारित की जाती है।

REVISION AS PER LETTER DATED 24.07.2015
REVISION
DESCRIPTION
TITLE
LOWER BASEMENT PLAN
SCALE
1:100
DRAWING NO.
04 / 20 (R)
DATE
08.09.2015
DRAWN
S.K. KAMBOJ
CHECKED
S.K. KAMBOJ
OWNER'S SIGNATURE
OWNER
National Buildings Construction Corporation
(Govt. of India Enterprise)
REAL ESTATE DIVISION
NBCC BHAWAN, LODHI ROAD,
NEW DELHI-110003
website : nbccindia.gov.in
e-mail : re1.nbcc@nic.in
ARCHITECTS / CONSULTANT
M/s AGGARWAL DESIGNERS PVT. LTD.
384, 3RD FLOOR, AGGARWAL CITY PLAZA,
MANGLAM PLACE, SECTOR-3, ROHINI, DE
e-mail : aggarwaldesignerspvtltd803@gmail.com
adpdelhi1@gmail.com
Phone no : 09212114614, (011) 27940803.

SCHEDULE OF JOINERY DETAIL'S

GLAZING'S			
GL.01	9220<2700	± 0.00	+ 3300 CURTAIN W
GL.1	8125<3300	± 0.00	+ 3300 CURTAIN W
GL.2	7975<3300	± 0.00	+ 3300 CURTAIN W
GL.2'	5900<3300	± 0.00	+ 3300 CURTAIN W
GL.3	7510<3300	± 0.00	+ 3300 CURTAIN W
GL.3'	7510<3300	± 0.00	+ 3300 CURTAIN W
GL.4	6890<3300	± 0.00	+ 3300 CURTAIN W
GL.5	6100<3300	± 0.00	+ 3300 CURTAIN W
GL.5'	6150<3300	± 0.00	+ 3300 CURTAIN W
GL.6	6420<3300	± 0.00	+ 3300 CURTAIN W
GL.6'	5840<3300	± 0.00	+ 3300 CURTAIN W
GL.6"	5850<3300	± 0.00	+ 3300 CURTAIN W
GL.7	6055<3300	± 0.00	+ 3300 CURTAIN W
GL.8	5733<3300	± 0.00	+ 3300 CURTAIN W
GL.9	6095<3300	± 0.00	+ 3300 CURTAIN W
CL.9'	5585<3300	± 0.00	+ 3300 CURTAIN W
GL.10	5295<3300	± 0.00	+ 3300 CURTAIN W
GL.11	5145<3300	± 0.00	+ 3300 CURTAIN W
GL.12	7975<3300	± 0.00	+ 3300 CURTAIN W
GL.13	4395<3300	± 0.00	+ 3300 CURTAIN W
GL.14	4093<3300	± 0.00	+ 3300 CURTAIN W
GL.15	4221<3300	± 0.00	+ 3300 CURTAIN W
GL.16	2785<3300	± 0.00	+ 3300 CURTAIN W
GL.17	1770<3300	± 0.00	+ 3300 CURTAIN W
GL.18	1553<3300	± 0.00	+ 3300 CURTAIN W

GLAZING / W		AS / ELEVATIONS		CONTINUED	
WINDOWS					
W1	1845x1850	+ 1000	+ 2850		
W2	2000x1850	+ 1000	+ 2850		
V1	1440x1350	+ 1500	+ 2850		
V2	1000x1350	+ 1500	+ 2850		
V3	1200x1350	+ 1500	+ 2850		
SW	1400x1850	+ 1000	+ 2850		

D/W	750x2700	± 0.00	+ 2850
W	2810x2700	+ 150	+ 2850
D/W1	750x2700	± 0.00	+ 2850
W	2810x2700	+ 150	+ 2850

W	23/02/200	¥ 100	¥ 2000	
24	BOLIVIANAS DEL LETTER DATED: 24.03.2015			0

RT	REVISION AS PER LETTER DATED - 24/07/2019		
SL. No.	DESCRIPTION		D
REVISION			
TITLE			
FOURTH FLOOR PLAN			
SCALE		1:100	NORTH

DRAWING NO.	09 / 20 (R1)	
DATE	08.09.2015	
DRAWN	ANJALI	

OWNER
 OWNER'S SIGNATURE
 National Buildings Construction Corporation Limited
 (Govt. of India Enterprise)
 REAL ESTATE DIVISION

भारतीय नौका
NBCC

NBCC BHAWAN, LODHI ROAD,
NEW DELHI-110003

website : nbccindia.gov.in
e-mail : nf1.nbcc@nic.in

ARCHITECTS / CONSULTANT

M/s AGGARWAL DESIGNERS PVT. LTD.
364, 3RD FLOOR, AGGARWAL CITY PLAZA,
MANGLAM PLACE, SECTOR-3, ROHINI, DELHI-110003

 aggarwaldesignerspvtltd@4003@gmail.com

FOURTH FLOOR PLAN

SHEET NO-16/21

प्रतिबन्ध - 2012 मा 1/21 पर प्रतिबन्ध
प्रतिबन्धों का पालन करना है

भवन मानसिखर प्रदेश नगर योजना
पिकास अधिनियम 1973 की धारा 15 के अन्तर्गत
हस्ताक्षरित स्वीकृत किया जाता है।
BELOW TERRACE
LVL+13050 mm.
16000
450 mm. Wide Sun


 Government of Punjab
 Department of Agriculture
 Office of the Director of Agriculture
 Punjab
 Date: 15/12/2015
 To: 14/12/2015
 From: 14/12/2015
 Subject: 14/12/2015

उपाध्यक्ष महोदय के अनुमोदन दिनांक: 25
संख्या: 1/15 सेक्टर-1, गोमती नगर
व्यवसायिक मानचित्र परमित संख्या- 397
शर्तो/प्रतिबन्धों के अधीन अग्रिम तीन वर्षों
नवीनीकृत/विस्तारित की जाती है।

बुद्धदेव सिंह
अभियन्ता मा०सेल
लखनऊ

OWNER'S SIGNATURE

National Buildings Construction Corporation Limited
(Govt. of India Enterprise)

 REAL ESTATE DIVISION
NBCC BHAWAN, LODHI ROAD,
NEW DELHI-110003

website : nbcciindia.gov.in
e-mail : ref.nbcci@nic.in

M/s AGGARWAL DESIGNERS PVT. LTD.
364, 3RD FLOOR, AGGARWAL CITY PLAZA,
MANGLAM PLACE, SECTOR-3, ROHINI, DELHI.

e-mail : aggarwaldesignerpvtltd503@gmail.com
adpldehi1@gmail.com
Phone no : 09212114614, (011) 27940603.

THIS DRAWING HAS BEEN PREPARED UNDER
MASTER PLAN 2021.

SCHEDULE OF JOINERY DETAIL'S

TYPE	SIZES	C. LVL	L. LVL	REMARKS
SHUTTERS				
SH.01	8220x3300	± 0.00	+ 3300	
SH.1	8125x3300	± 0.00	+ 3300	
SH.2	7975x3300	± 0.00	+ 3300	
SH.3	7400x3300	± 0.00	+ 3300	
SH.4	7510x3300	± 0.00	+ 3300	
SH.5	7435x3300	± 0.00	+ 3300	
SH.6	5910x3300	± 0.00	+ 3300	
SH.7	6055x3300	± 0.00	+ 3300	
SH.8	5753x3300	± 0.00	+ 3300	
SH.9	5866x3300	± 0.00	+ 3300	
SH.10	6511x3300	± 0.00	+ 3300	
SH.11	5850x3300	± 0.00	+ 3300	
SH.12	5145x3300	± 0.00	+ 3300	
SH.13	4848x3300	± 0.00	+ 3300	
SH.14	4712x3300	± 0.00	+ 3300	
SH.15	3863x3300	± 0.00	+ 3300	
SH.16	5752x3300	± 0.00	+ 3300	
SH.17	4313x3300	± 0.00	+ 3300	
SH.18	4221x3300	± 0.00	+ 3300	
SH.19	2230x3300	± 0.00	+ 3300	
DOORS				
D1	1500x2700	± 0.00	+ 2700	
D1	1500x2100	± 0.00	+ 2100	
D2	900x2100	± 0.00	+ 2100	
D3	1200x2100	± 0.00	+ 2100	
D4	750x2100	± 0.00	+ 2100	
D5	1000x2100	± 0.00	+ 2100	
D6	900x2100	± 0.00	+ 2100	
F.D	1500x2100	± 0.00	+ 2100	FIRE DOOR
L.D	900x2100	± 0.00	+ 2100	LIFT DOOR

GLAZINGS				
GL.01	8220x2700	± 0.00	+ 3300	CURTAIN WALL
GL.1	8125x3300	± 0.00	+ 3300	CURTAIN WALL
GL.2	7975x3300	± 0.00	+ 3300	CURTAIN WALL
GL.3	5800x3300	± 0.00	+ 3300	CURTAIN WALL
GL.4	7510x3300	± 0.00	+ 3300	CURTAIN WALL
GL.5	6890x3300	± 0.00	+ 3300	CURTAIN WALL
GL.6	6100x3300	± 0.00	+ 3300	CURTAIN WALL
GL.7	6155x3300	± 0.00	+ 3300	CURTAIN WALL
GL.8	5840x3300	± 0.00	+ 3300	CURTAIN WALL
GL.9	5850x3300	± 0.00	+ 3300	CURTAIN WALL
GL.10	6055x3300	± 0.00	+ 3300	CURTAIN WALL
GL.11	5753x3300	± 0.00	+ 3300	CURTAIN WALL
GL.12	5985x3300	± 0.00	+ 3300	CURTAIN WALL
GL.13	5585x3300	± 0.00	+ 3300	CURTAIN WALL
GL.14	5295x3300	± 0.00	+ 3300	CURTAIN WALL
GL.15	5145x3300	± 0.00	+ 3300	CURTAIN WALL
GL.16	7975x3300	± 0.00	+ 3300	CURTAIN WALL
GL.17	4353x3300	± 0.00	+ 3300	CURTAIN WALL
GL.18	4093x3300	± 0.00	+ 3300	CURTAIN WALL
GL.19	4221x3300	± 0.00	+ 3300	CURTAIN WALL
GL.20	2585x3300	± 0.00	+ 3300	CURTAIN WALL
GL.21	1770x3300	± 0.00	+ 3300	CURTAIN WALL
GL.22	1533x3300	± 0.00	+ 3300	CURTAIN WALL
WINDOWS				
W1	1845x1850	+ 1000	+ 2850	
W2	2000x1850	+ 1000	+ 2850	
V1	1440x1350	+ 1500	+ 2850	
V2	1000x1350	+ 1500	+ 2850	
V3	1200x1350	+ 1500	+ 2850	
SW	1400x1850	+ 1000	+ 2850	

GLAZING / W				
AS / ELEVATIONS				
WINDOWS				
DW	750x2700	± 0.00	+ 2850	
W	2810x2700	+ 150	+ 2850	
DOORS				
DW1	750x2700	± 0.00	+ 2850	
W	2520x2700	+ 150	+ 2850	

REVISION	AS PER LETTER DATED:- 24.07.2015	08.09.15
SL. NO.	DESCRIPTION	DATE

REVISION	
SECOND FLOOR PLAN	

SCALE	1:100	NORTH
DRAWING NO.	07 / 20(R1)	
DATE	08.09.2015	
DRAWN	ANJALI	

OWNER'S SIGNATURE
ARCHITECT'S SIGNATURE
REGD. ARCHITECT
MCA, A.I.T.

National Buildings Construction Corporation Limited
(Govt. of India Enterprise)

REAL ESTATE DIVISION
NBCC BHAWAN, LODHI ROAD,
NEW DELHI-110003
website : nbccindia.gov.in
e-mail : ret.nbcc@nic.in

ARCHITECTS / CONSULTANT
M/s AGGARWAL DESIGNERS PVT. LTD.
364, 3RD FLOOR, AGGARWAL CITY PLAZA,
MANGLAM PLACE, SECTOR-3, ROHINI, DELHI-110085
e-mail : aggarwaldesignersprtd03@gmail.com
adp00th1@gmail.com
Phone no : 0921214814, (011) 27940933.

SHEET NO 8/21

11000

38470

16000

प्लॉट नं- 1/15 पर के बिल्डिंग
परिवर्धन का पत्र पेश किया गया है।


भवन मानचित्र उत्तर प्रदेश नगर योजना
अनुसार भवन मानचित्र धारा 15 के
अनुसार संशोधन किया जाता है।
नगर मानचित्र LVL +9050 mm तक स्वामित्व
होने के लिए बाध्य नहीं है।

अनुमति संख्या 39701
दिनांक 15.12.2023
आवक संख्या 14.12.2023

उपरोक्त महोदय के अनुमोदन दिनांक: 25.01.2021 के अनुपालन में भूखण्ड
संख्या: 1/15 सेक्टर-1, गोमती नगर विस्तार लखनऊ पर स्वीकृत
व्यवसायिक मानचित्र परमिट संख्या- 39701 की शर्तों अतिरिक्त पूर्व निर्धारित
शर्तों/प्रतिबंधों के अधीन अग्रिम तीन वर्षों हेतु अर्थात् दि 14.12.2023 तक
नवीनीकृत/विस्तारित की जाती है।

सर्वेक्षण
किया गया है

SECOND FLOOR PLAN

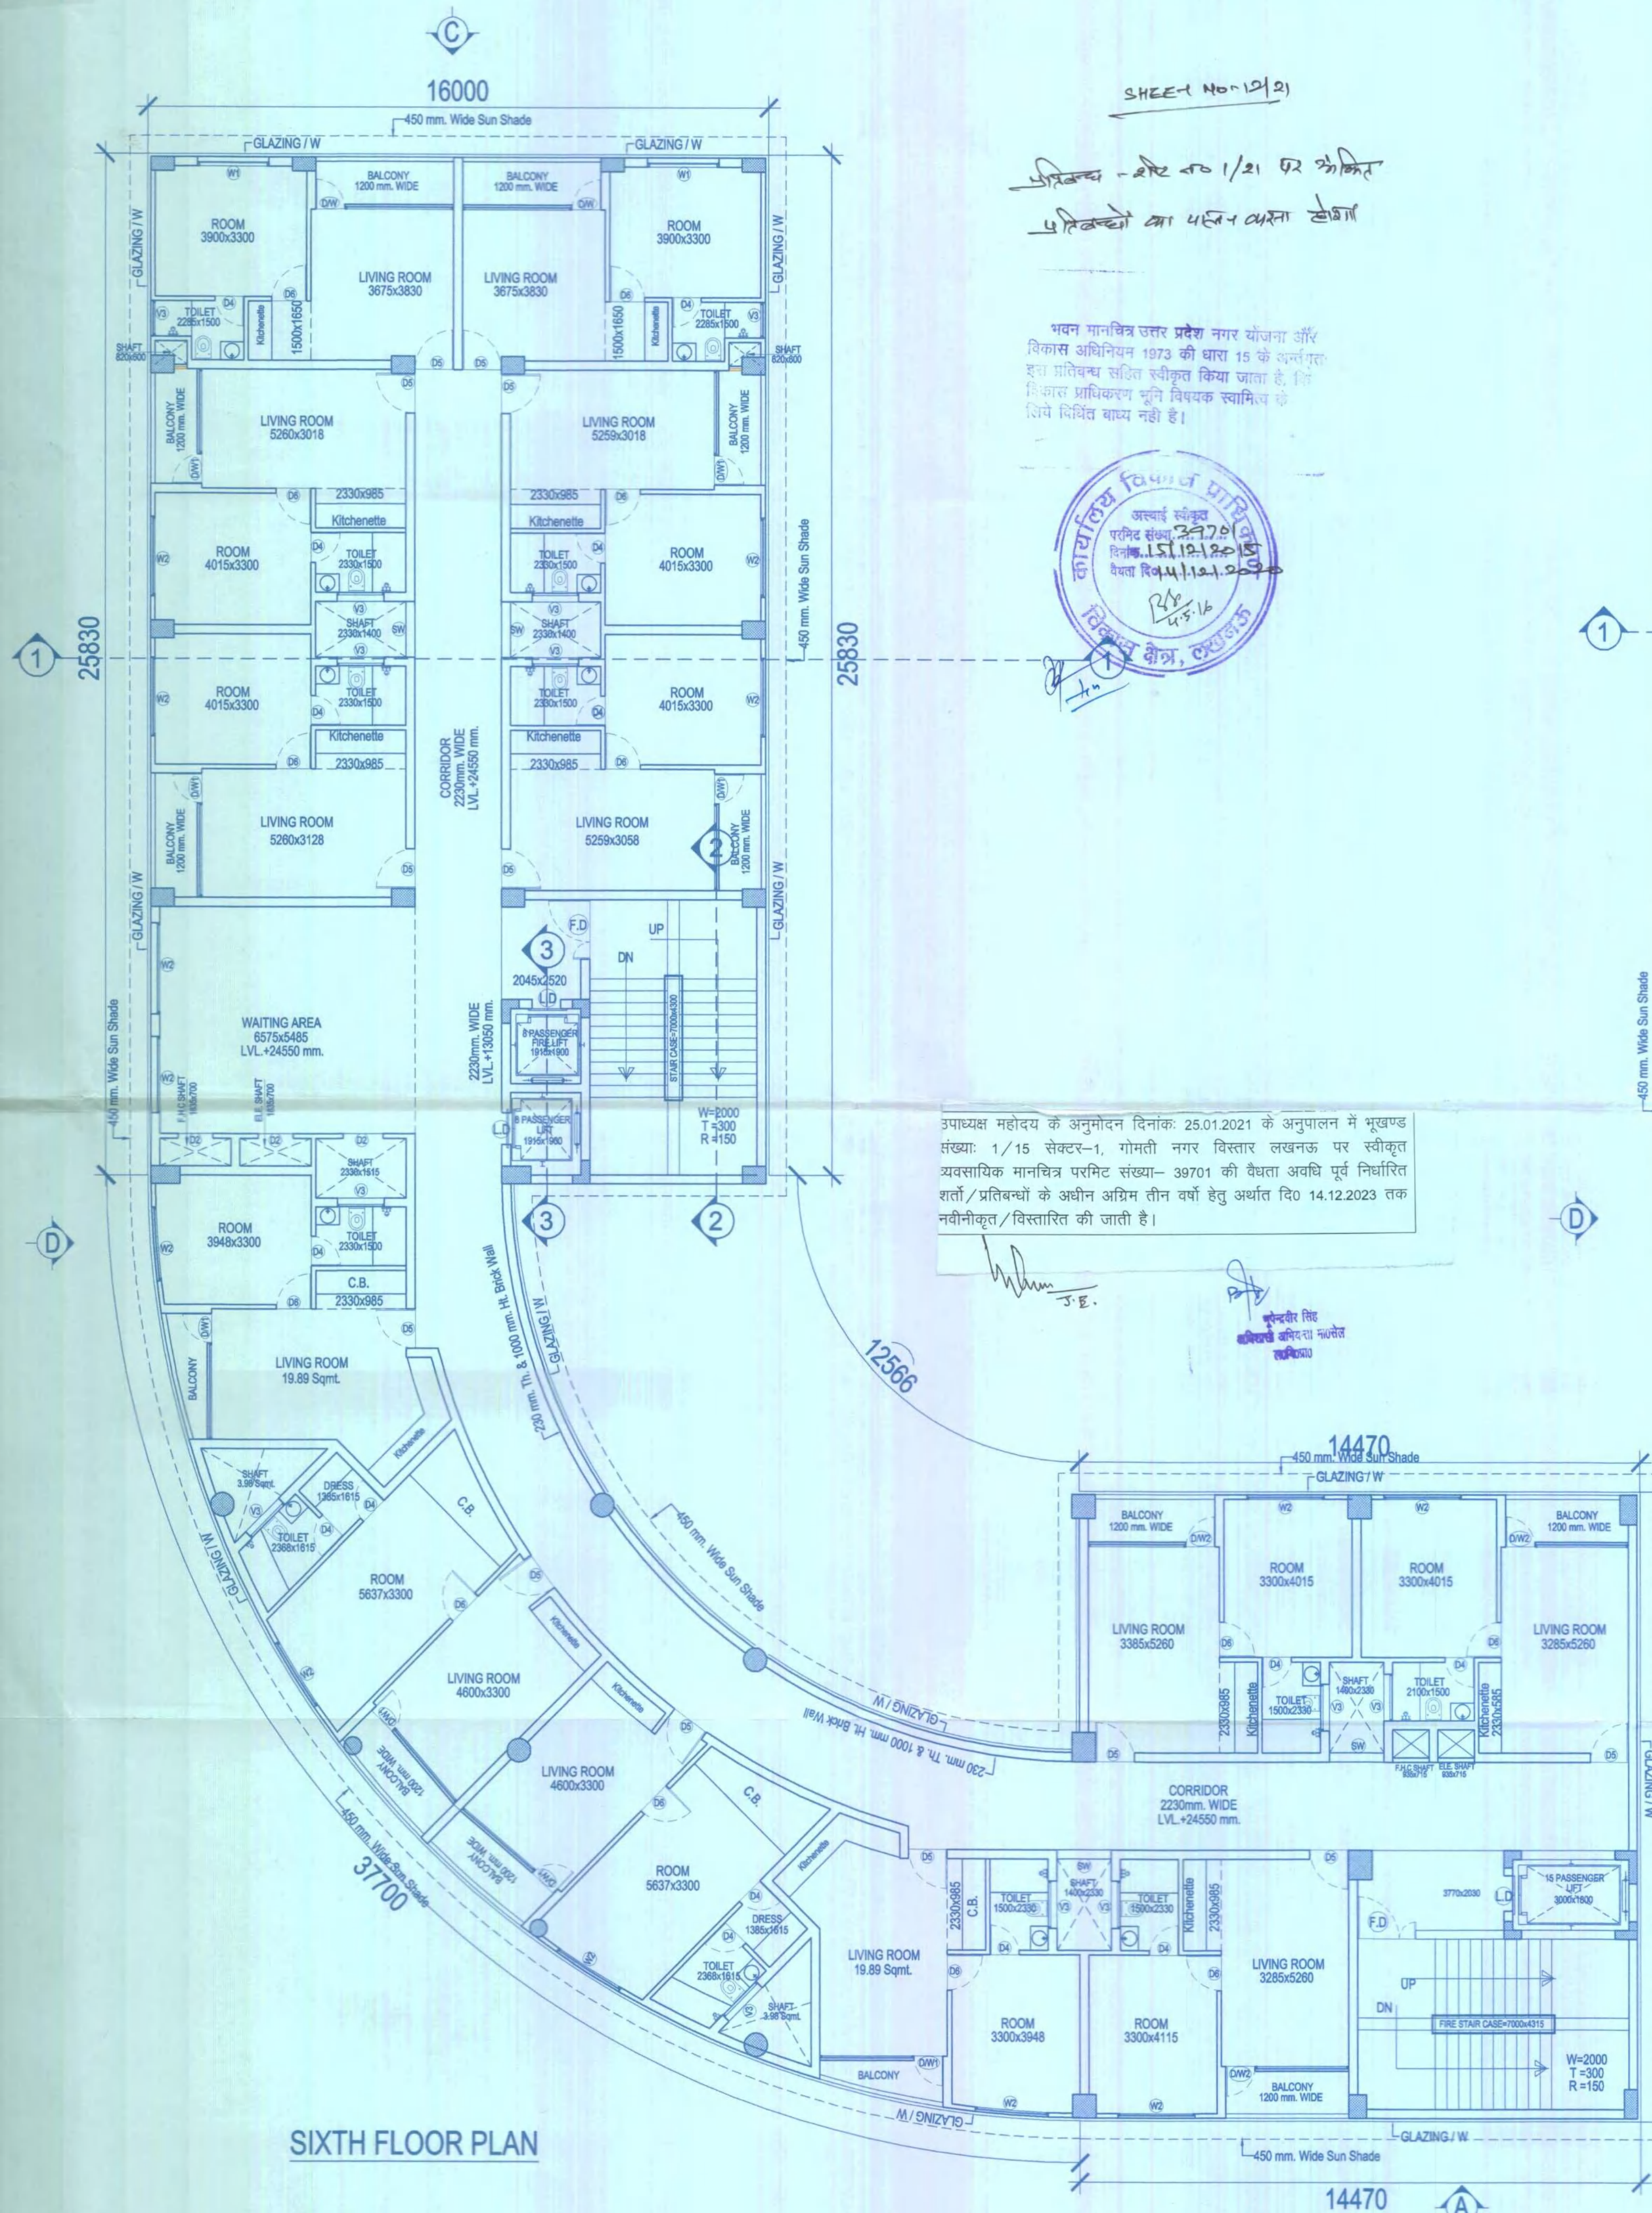

PROPOSED COMMERCIAL COMPLEX
AT PLOT NO. 1/15, SECT-1
GOMTI NAGAR EXTENSION,
LUCKNOW, UTTAR PRADESH

THIS DRAWING HAS BEEN PREPARED UNDER
MASTER PLAN 2021.

SCHEDULE OF JOINERY DETAIL'S

TYPE	SIZE'S	C. LVL	L. LVL	REMARKS
SHUTTERS				
SH.01	9220x3300	±0.00	+3300	
SH.1	8125x3300	±0.00	+3300	
SH.2	7975x3300	±0.00	+3300	
SH.3	7400x3300	±0.00	+3300	
SH.4	7510x3300	±0.00	+3300	
SH.5	7435x3300	±0.00	+3300	
SH.6	5910x3300	±0.00	+3300	
SH.7	6055x3300	±0.00	+3300	
SH.8	5755x3300	±0.00	+3300	
SH.9	6511x3300	±0.00	+3300	
SH.10	5850x3300	±0.00	+3300	
SH.11	5145x3300	±0.00	+3300	
SH.12	5145x3300	±0.00	+3300	
SH.13	4848x3300	±0.00	+3300	
SH.14	4712x3300	±0.00	+3300	
SH.15	4280x3300	±0.00	+3300	
SH.16	3863x3300	±0.00	+3300	
SH.17	5752x3300	±0.00	+3300	
SH.18	4313x3300	±0.00	+3300	
SH.19	4221x3300	±0.00	+3300	
SH.20	2230x3300	±0.00	+3300	
DOORS				
D1	1500x2700	±0.00	+2700	
D2	900x2100	±0.00	+2100	
D3	1200x2100	±0.00	+2100	
D4	750x2100	±0.00	+2100	
D5	1000x2100	±0.00	+2100	
D6	900x2100	±0.00	+2100	
F.D	1500x2100	±0.00	+2100	FIRE DOOR
L.D	900x2100	±0.00	+2100	LIFT DOOR

GLAZINGS				
GL.01	9220x2700	±0.00	+3300	CURTAIN WALL
GL.1	8125x3300	±0.00	+3300	CURTAIN WALL
GL.2	7975x3300	±0.00	+3300	CURTAIN WALL
GL.3	7510x3300	±0.00	+3300	CURTAIN WALL
GL.4	6890x3300	±0.00	+3300	CURTAIN WALL
GL.5	6100x3300	±0.00	+3300	CURTAIN WALL
GL.6	5840x3300	±0.00	+3300	CURTAIN WALL
GL.7	5840x3300	±0.00	+3300	CURTAIN WALL
GL.8	5753x3300	±0.00	+3300	CURTAIN WALL
GL.9	5685x3300	±0.00	+3300	CURTAIN WALL
GL.10	5285x3300	±0.00	+3300	CURTAIN WALL
GL.11	5145x3300	±0.00	+3300	CURTAIN WALL
GL.12	7975x3300	±0.00	+3300	CURTAIN WALL
GL.13	4353x3300	±0.00	+3300	CURTAIN WALL
GL.14	4093x3300	±0.00	+3300	CURTAIN WALL
GL.15	4221x3300	±0.00	+3300	CURTAIN WALL
GL.16	2585x3300	±0.00	+3300	CURTAIN WALL
GL.17	1770x3300	±0.00	+3300	CURTAIN WALL
GL.18	1533x3300	±0.00	+3300	CURTAIN WALL
GLAZING / W				
WINDOWS				
W1	1845x1850	+1000	+2850	
W2	2000x1850	+1000	+2850	
V1	1440x1350	+1500	+2850	
V2	1000x1350	+1500	+2850	
V3	1200x1350	+1500	+2850	
SW	1400x1850	+1000	+2850	

GLAZING / W				
WINDOWS				
D/W	750x2700	±0.00	+2850	
W	2810x2700	+150	+2850	
D/W				
D/W1	750x2700	±0.00	+2850	
W	2520x2700	+150	+2850	

R1 REVISION AS PER LETTER DATED - 24.07.2015 08.09.15

SL. No. DESCRIPTION DATE

REVISION

TITLE

SIXTH & TERRACE FLOOR PLAN

SCALE

1:100

DRAWING NO.

11/20(R1)

DATE

08.09.2015

DRAWN

ANJALI

OWNER'S SIGNATURE

ARCHITECT'S SIGNATURE

National Buildings Construction Corporation Limited

(Govt. of India Enterprise)

REAL ESTATE DIVISION

NBCC BHAVAN, LODHI ROAD,

NEW DELHI-110003

website : nbccdelhi.gov.in

e-mail : re1.nbcc@nic.in

ARCHITECTS / CONSULTANTS


M/s AGGARWAL DESIGNERS PVT. LTD.

364, 3RD FLOOR, AGGARWAL CITY PLAZA,

MANGLAM PLACE, SECTOR-3, ROHINI, DELHI-110085

Phone no. : 09212114614, (011) 27940603

SHEET No-9/21

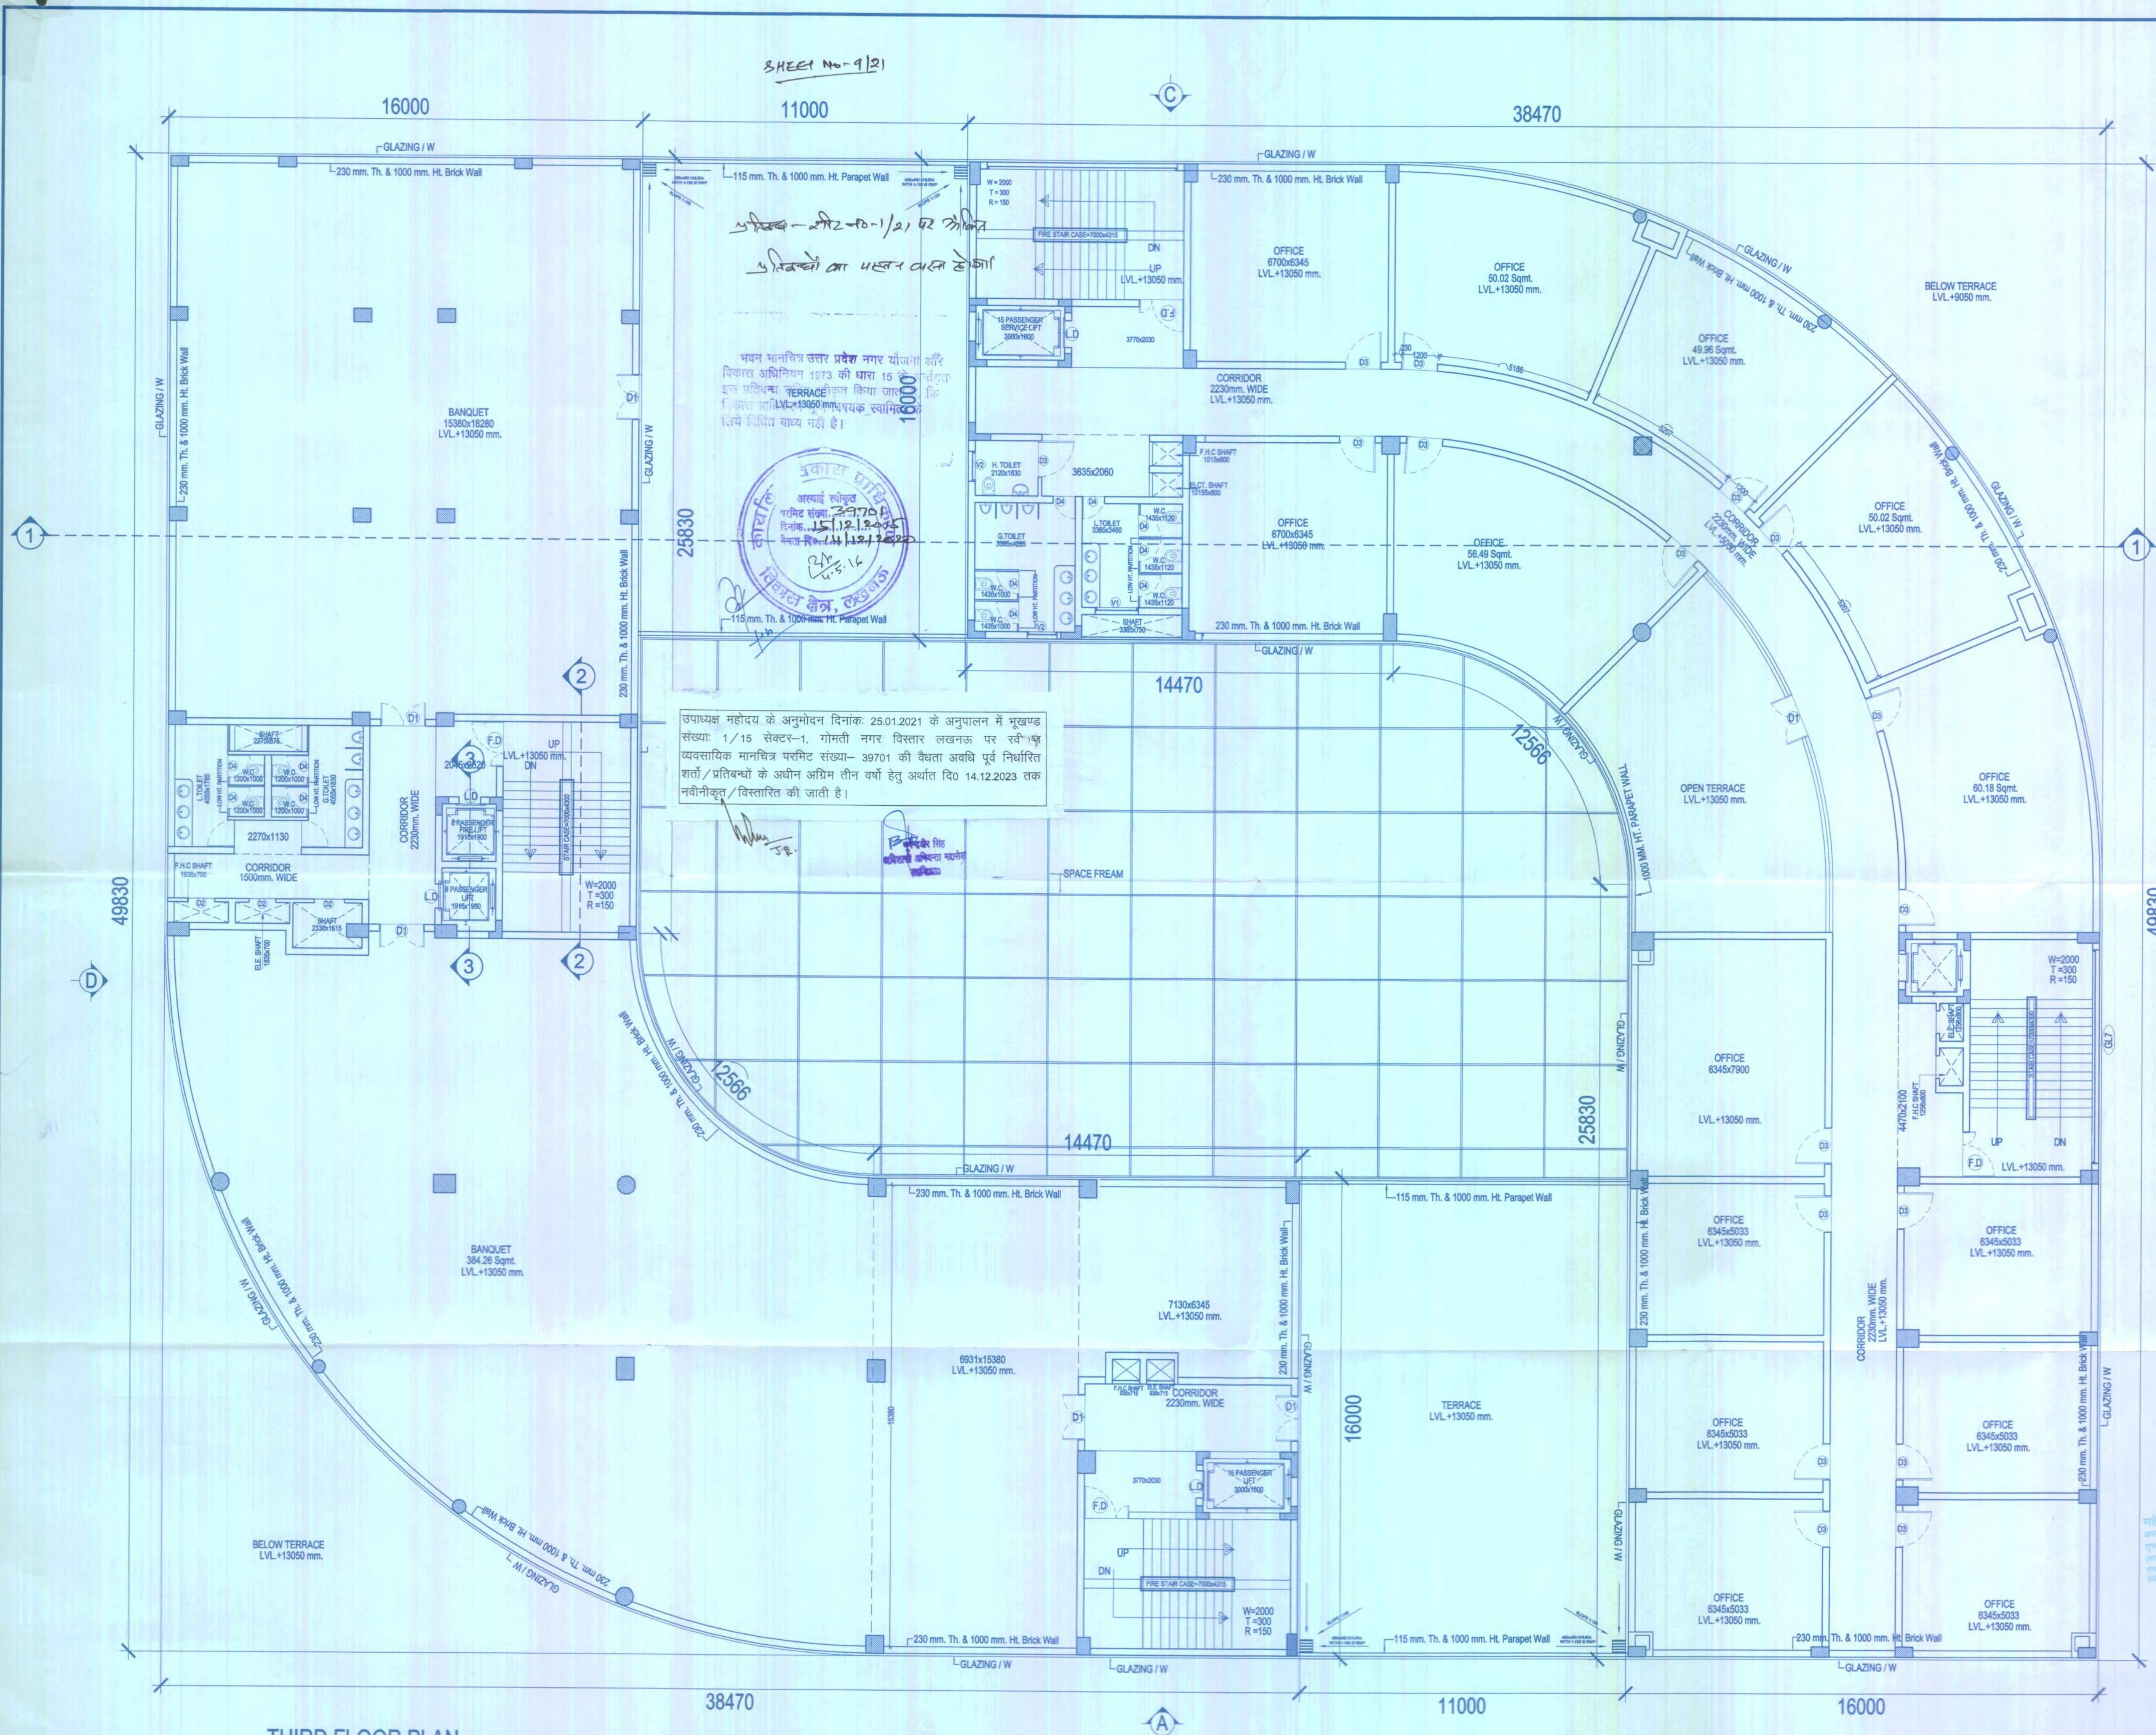

PROPOSED COMMERCIAL COMPLEX
AT PLOT NO. 1/15, SECT-1
GOMTI NAGAR EXTENSION,
LUCKNOW, UTTAR PRADESH

THIS DRAWING HAS BEEN PREPARED UNDER
MASTER PLAN 2021.

SCHEDULE OF JOINTERY DETAIL'S

TYPE	SIZE'S	C. LVL	L. LVL	REMARKS
SHUTTERS				
SH.01	9220x3300	±0.00	+3300	
SH.1	8125x3300	±0.00	+3300	
SH.2	7975x3300	±0.00	+3300	
SH.3	7400x3300	±0.00	+3300	
SH.4	7510x3300	±0.00	+3300	
SH.5	7435x3300	±0.00	+3300	
SH.6	5910x3300	±0.00	+3300	
SH.7	6055x3300	±0.00	+3300	
SH.8	5753x3300	±0.00	+3300	
SH.9	5865x3300	±0.00	+3300	
SH.10	5850x3300	±0.00	+3300	
SH.11	5145x3300	±0.00	+3300	
SH.12	5145x3300	±0.00	+3300	
SH.13	4945x3300	±0.00	+3300	
SH.14	4712x3300	±0.00	+3300	
SH.14'	4265x3300	±0.00	+3300	
SH.15	3863x3300	±0.00	+3300	
SH.15'	3752x3300	±0.00	+3300	
SH.16	4313x3300	±0.00	+3300	
SH.17	4221x3300	±0.00	+3300	
SH.18	2230x3300	±0.00	+3300	
DOORS				
D1'	1500x2700	±0.00	+2700	
D1	1500x2100	±0.00	+2100	
D2	900x2100	±0.00	+2100	
D3	1200x2100	±0.00	+2100	
D4	750x2100	±0.00	+2100	
D5	1000x2100	±0.00	+2100	
D6	900x2100	±0.00	+2100	
F.D	1500x2100	±0.00	+2100	FIRE DOOR
L.D	900x2100	±0.00	+2100	LIFT DOOR

GLAZING'S				
GL.01	9220x2700	±0.00	+3300	CURTAIN WALL
GL.1	8125x3300	±0.00	+3300	CURTAIN WALL
GL.2	7975x3300	±0.00	+3300	CURTAIN WALL
GL.2'	5990x3300	±0.00	+3300	CURTAIN WALL
GL.3	7510x3300	±0.00	+3300	CURTAIN WALL
GL.3'	6880x3300	±0.00	+3300	CURTAIN WALL
GL.4	6160x3300	±0.00	+3300	CURTAIN WALL
GL.5	6165x3300	±0.00	+3300	CURTAIN WALL
GL.6	6420x3300	±0.00	+3300	CURTAIN WALL
GL.6'	5840x3300	±0.00	+3300	CURTAIN WALL
GL.7	5855x3300	±0.00	+3300	CURTAIN WALL
GL.8	5753x3300	±0.00	+3300	CURTAIN WALL
GL.9	6055x3300	±0.00	+3300	CURTAIN WALL
GL.9'	5855x3300	±0.00	+3300	CURTAIN WALL
GL.10	5295x3300	±0.00	+3300	CURTAIN WALL
GL.11	5145x3300	±0.00	+3300	CURTAIN WALL
GL.12	7975x3300	±0.00	+3300	CURTAIN WALL
GL.13	4353x3300	±0.00	+3300	CURTAIN WALL
GL.14	4093x3300	±0.00	+3300	CURTAIN WALL
GL.15	4221x3300	±0.00	+3300	CURTAIN WALL
GL.16	2585x3300	±0.00	+3300	CURTAIN WALL
GL.17	1770x3300	±0.00	+3300	CURTAIN WALL
GL.18	1533x3300	±0.00	+3300	CURTAIN WALL
GLAZING / W				
GLAZING / W	AS / ELEVATIONS			CURTAIN WALL

WINDOWS / W				
W1	1845x1850	+1000	+2850	
W2	2000x1850	+1000	+2850	
V1	1440x1350	+1500	+2850	
V2	1000x1350	+1500	+2850	
V3	1200x1350	+1500	+2850	
SW	1400x1850	+1000	+2850	

DW	750x2700	±0.00	+2850	
W	2810x2700	+150	+2850	
DW1	750x2700	±0.00	+2850	
W	2520x2700	+150	+2850	

REVISION AS PER LETTER DATED - 24.07.2018

DATE

REVISION

TITLE

THIRD FLOOR PLAN

SCALE

1:100

DRAWING NO

08 / 20 (R1)

DATE

08.09.2015

OWNER

ANJALI

OWNER'S SIGNATURE

ARCHITECT'S SIGNATURE

National Buildings Construction Corporation Limited

(Joint of India Enterprise)

REAL ESTATE DIVISION

NBCC BHAVAN, LODHI ROAD,

NEW DELHI-110003

website : nbccindia.gov.in

e-mail : nbcc@nbcc.in

ARCHITECTS / CONSULTANT

M/s AGGARWAL DESIGNERS PVT. LTD.


364, 3RD FLOOR, AGGARWAL CITY PLAZA,

MANGLAM PLACE, SECTOR-3, ROHINI, DELHI-110085


e-mail : aggarwalsdesignerspvtltd@gmail.com

adpdesign@gmail.com


Phone no : 0821214814, (011) 27940633.

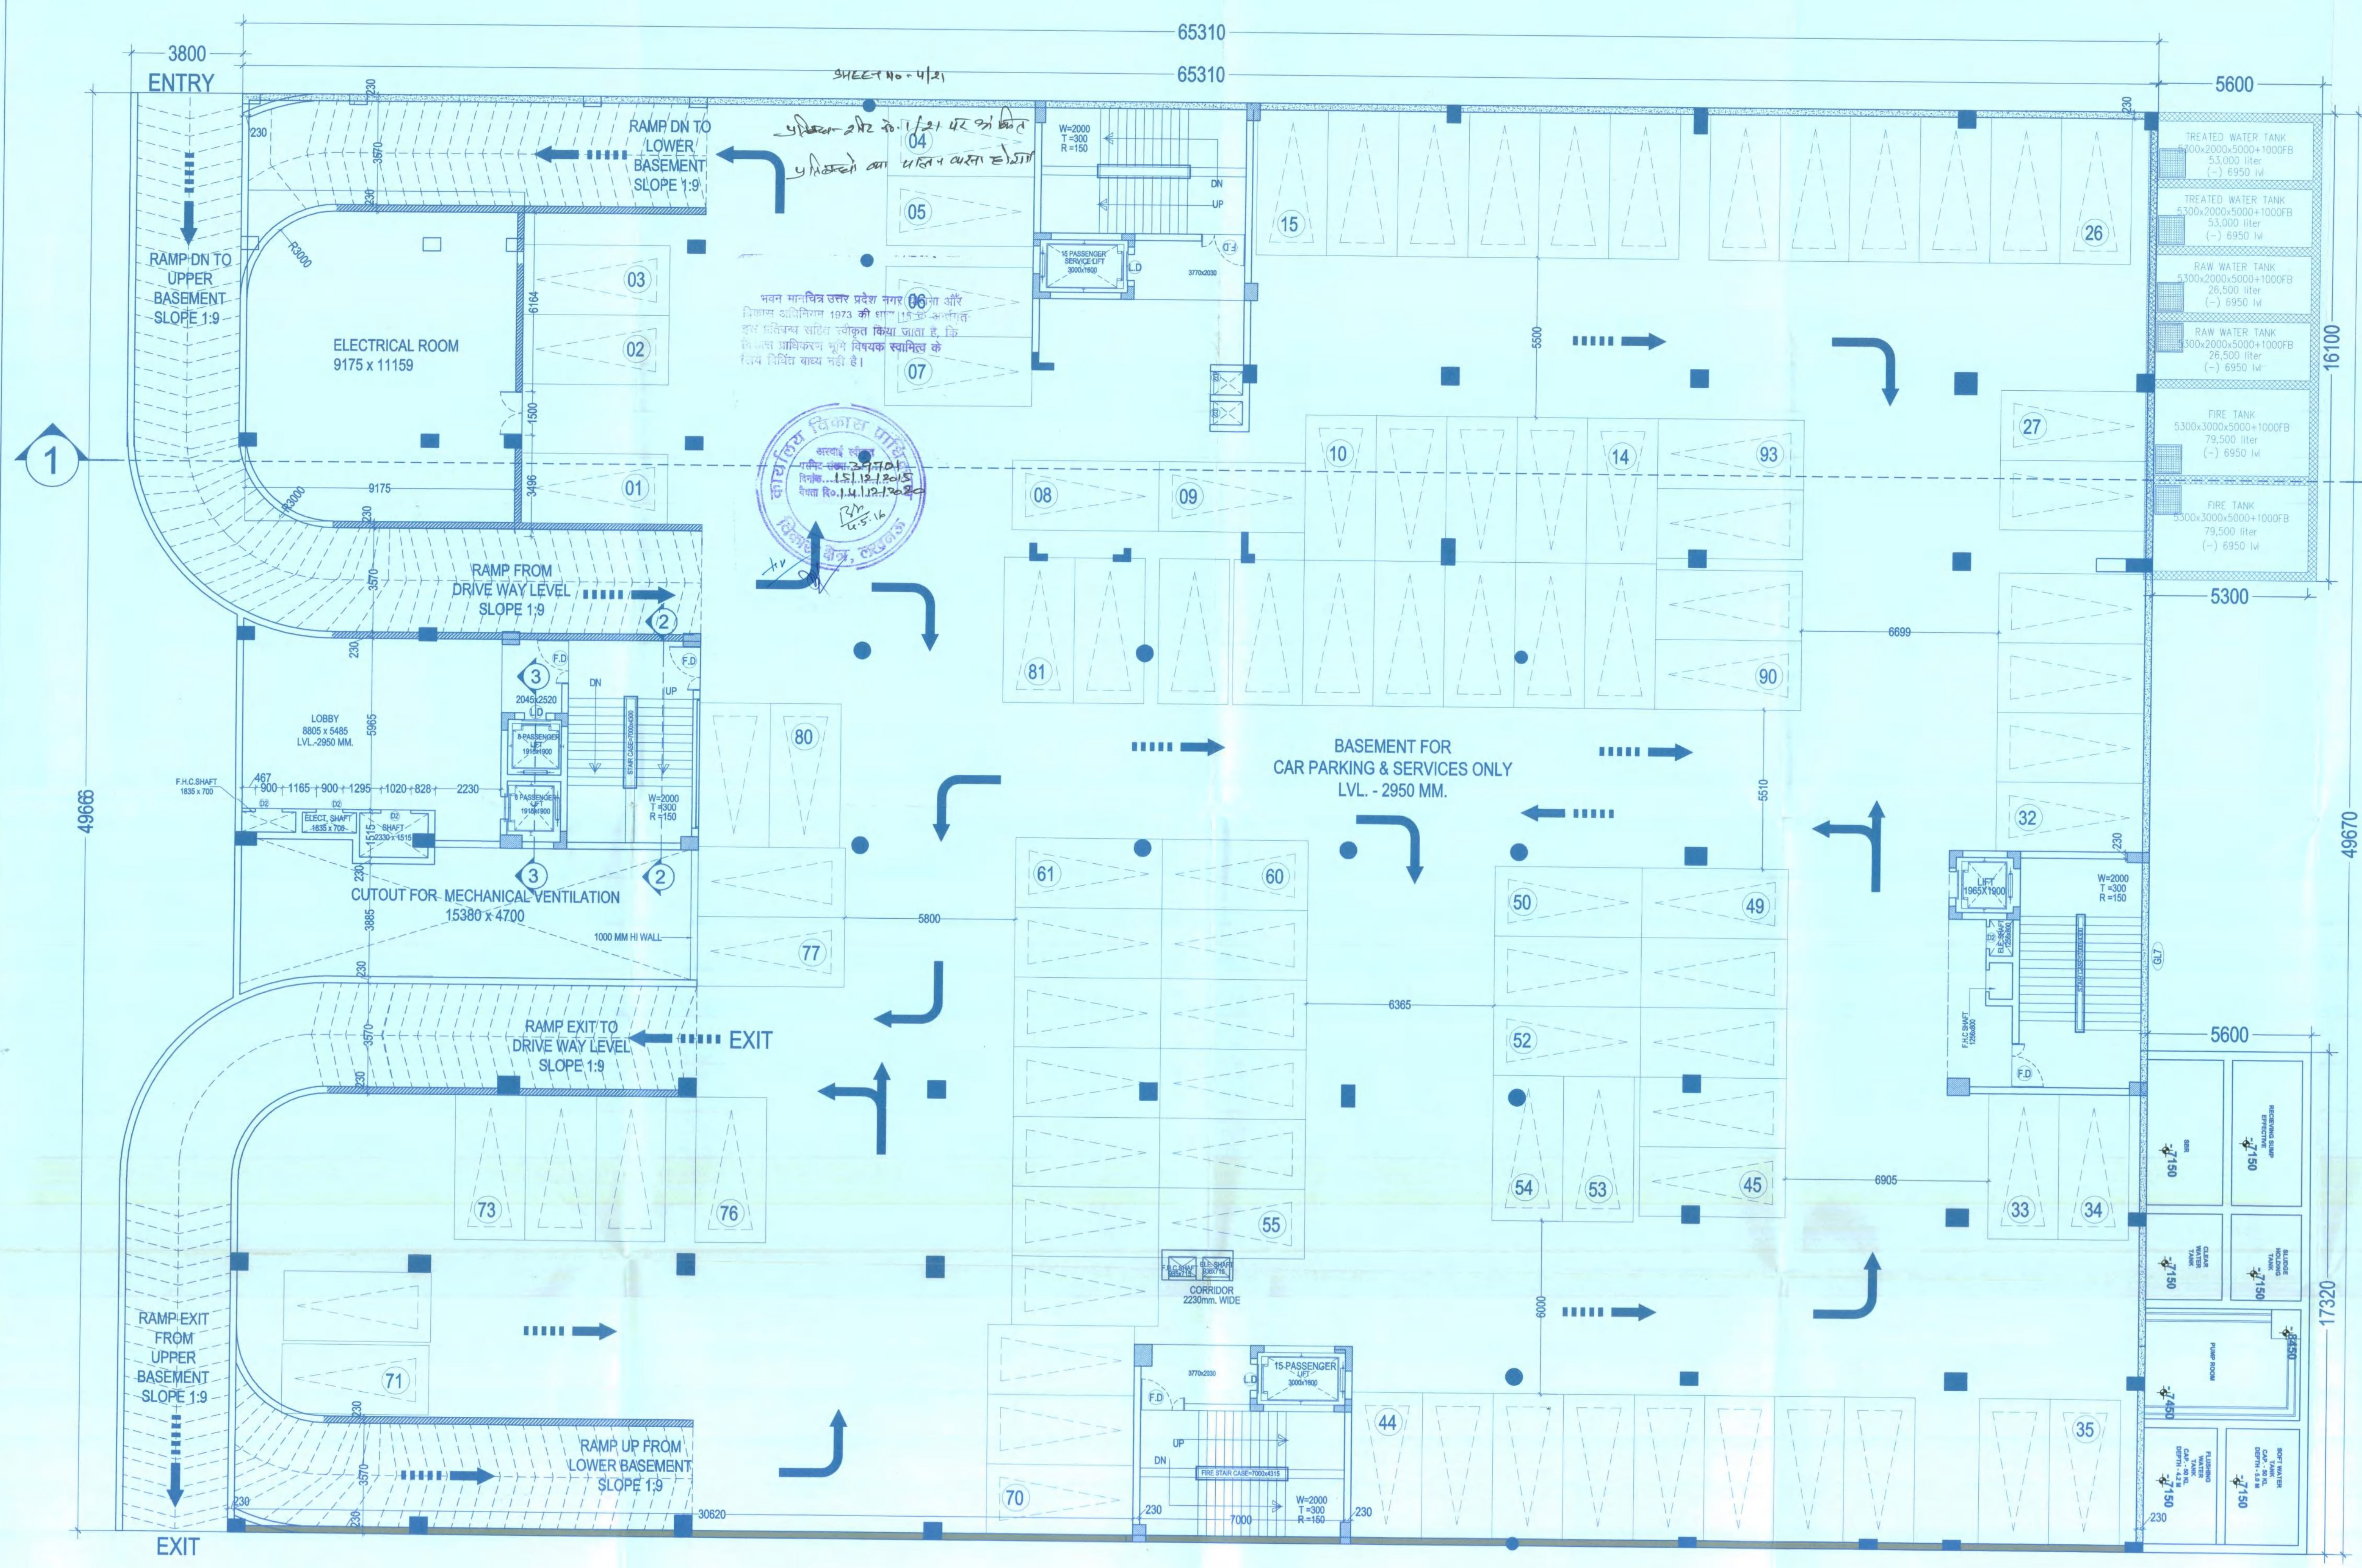

UPPER BASEMENT FLOOR PLAN
SCALE 1:100

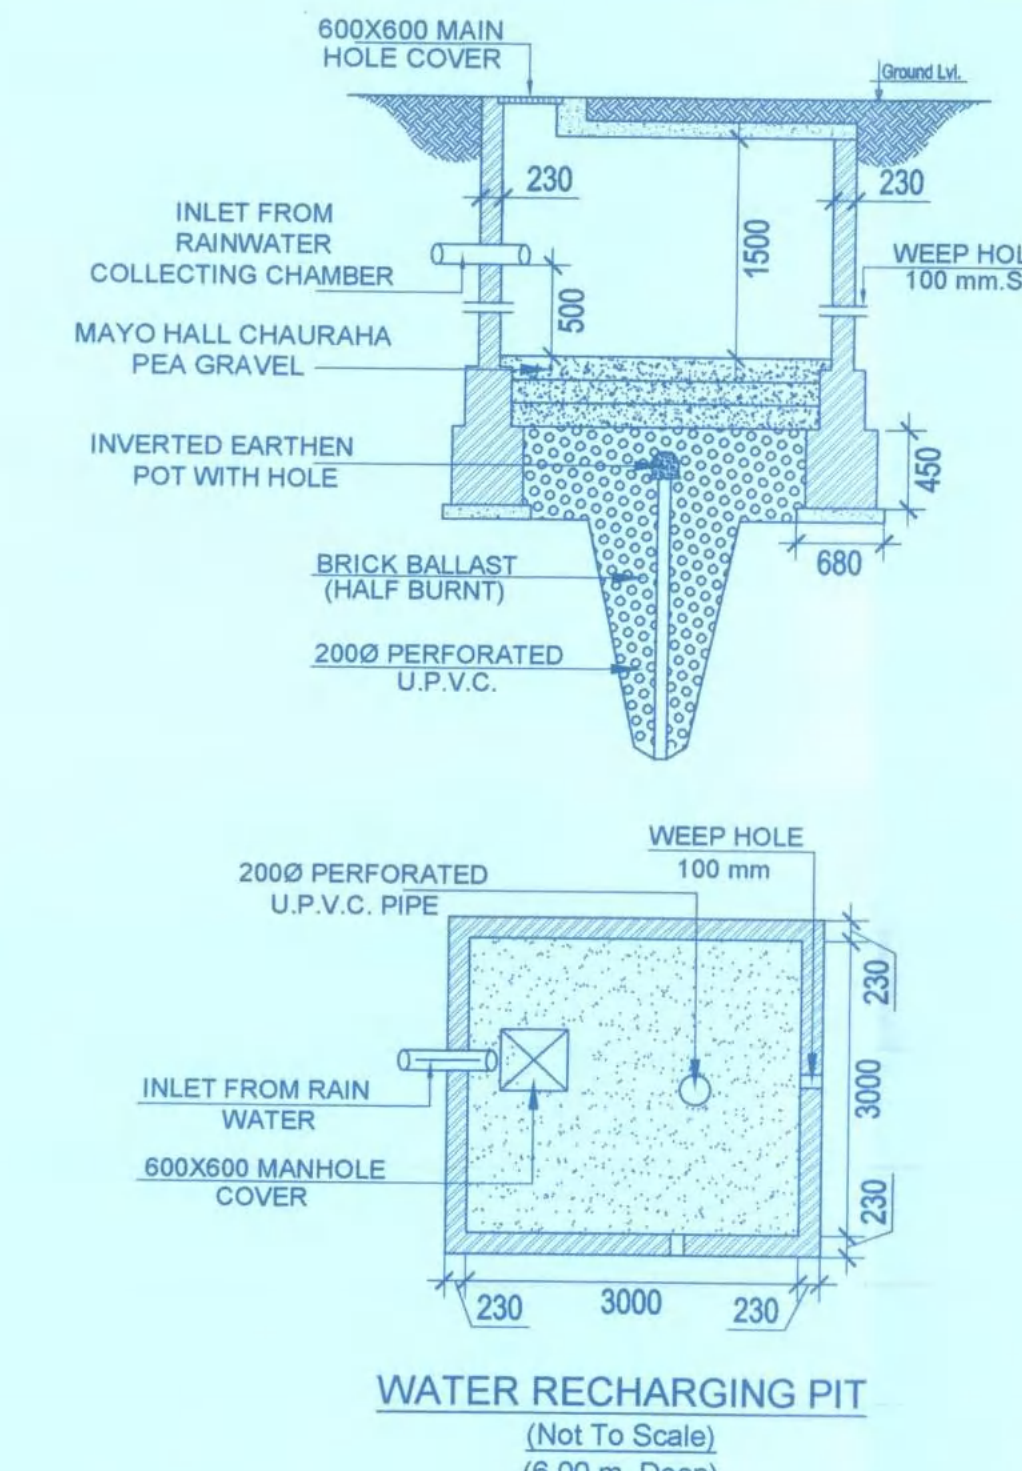


WATER RECHARGING PIT
(Not To Scale)
(6.00 m. Deep)

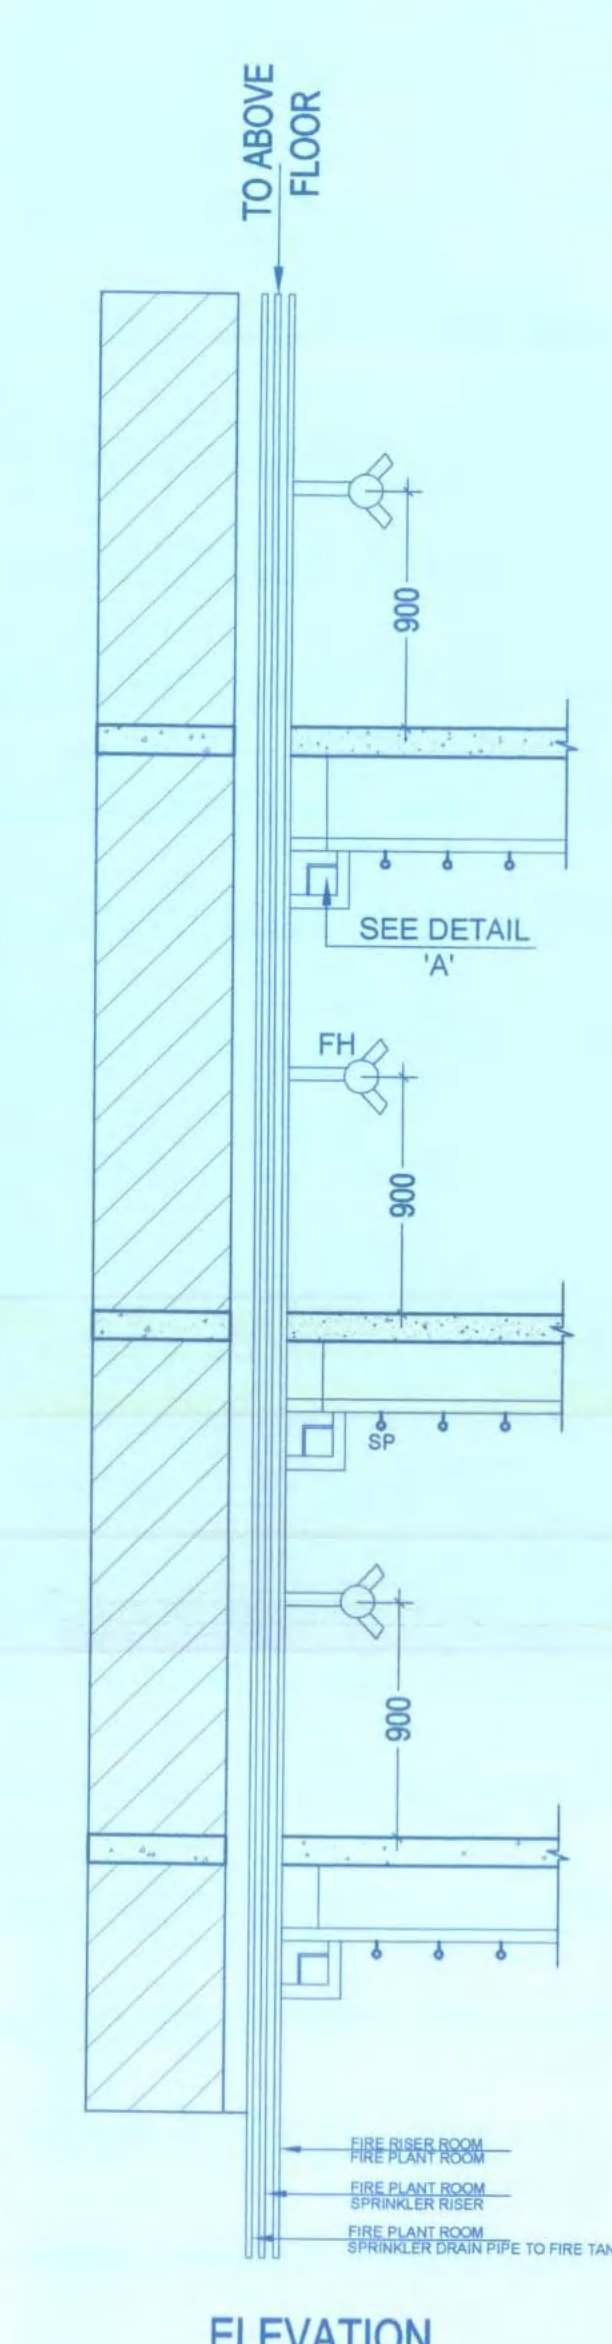


ELEVATION

230mm TH. INTERNAL WALL

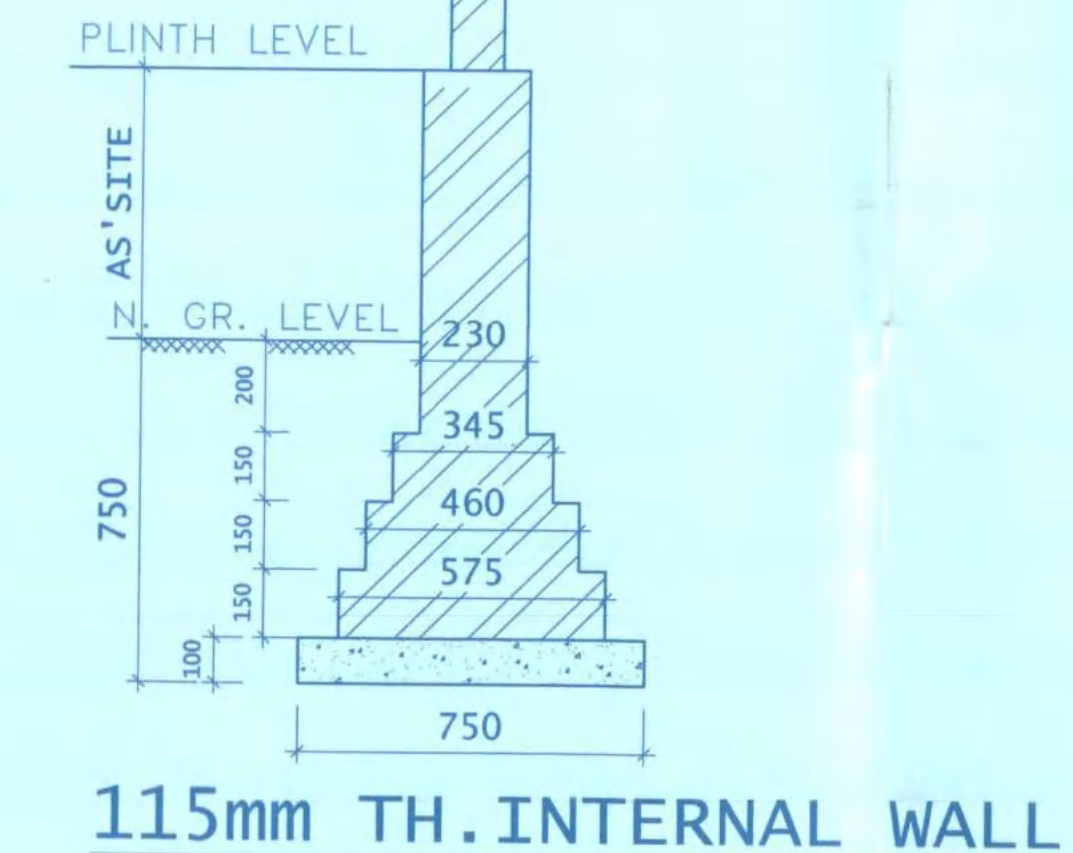

115mm TH. INTERNAL WALL

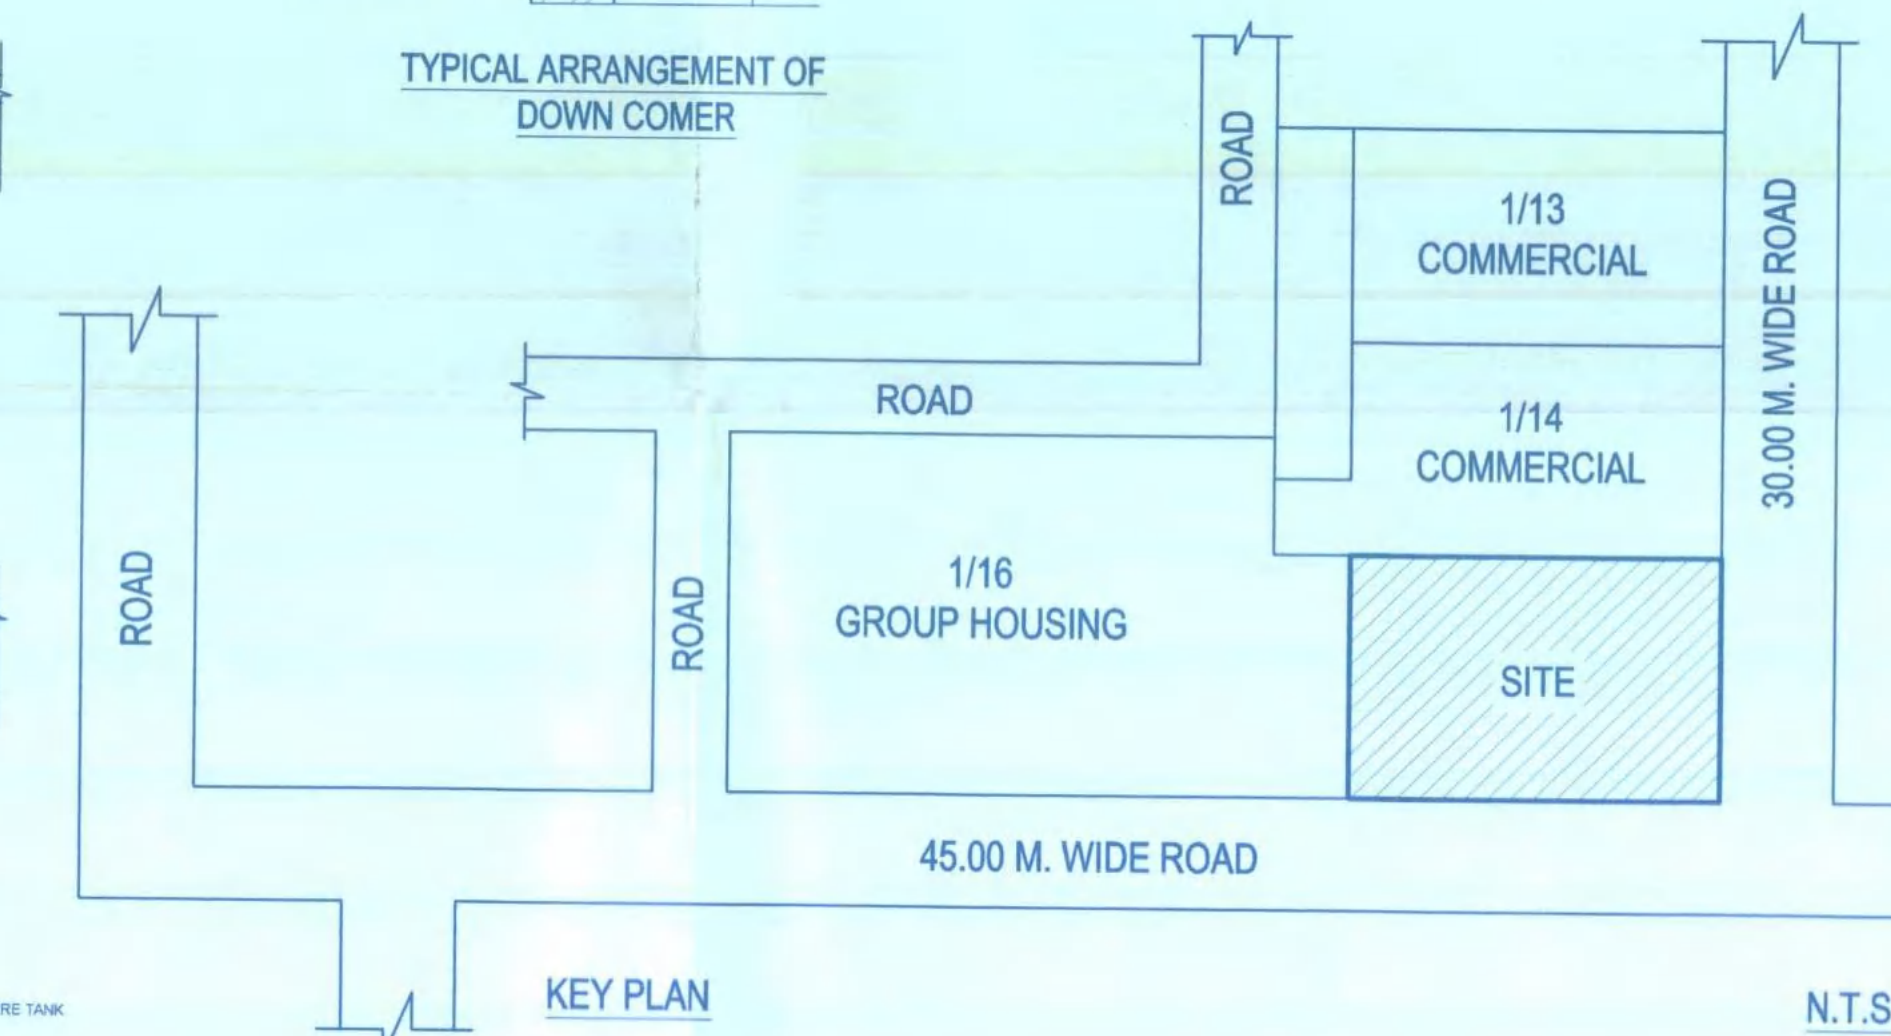

KEY PLAN

N.T.S

उपाध्यक्ष महोदय के अनुमोदन दिनांक: 25.01.2021 के अनुसार नगरपालिका संख्या: 1/15 सेक्टर-1, गोगती नगर विस्तार लखनऊ पर २२.२२ वा व्यवसायिक मानचित्र परीक्षण संख्या- 39701 की वैधता अवधि पूर्व निर्धारित शर्तों/प्रतिबंधों के अधीन अग्रिम तीन वर्षों हेतु अवधि दि० 14.12.2023 तक नवीनीकृत/विस्तारित की जाती है।

PROPOSED COMMERCIAL COMPLEX
AT PLOT NO. 1/15, SECT-1
GOMTI NAGAR EXTENSION,
LUCKNOW, UTTAR PRADESH

THIS DRAWING HAS BEEN PREPARED UNDER
MASTER PLAN 2021.

उपाध्यक्ष महोदय के अनुमोदन दिनांक: 25.01.2021 के अनुसार नगरपालिका संख्या: 1/15 सेक्टर-1, गोगती नगर विस्तार लखनऊ पर २२.२२ वा व्यवसायिक मानचित्र परीक्षण संख्या- 39701 की वैधता अवधि पूर्व निर्धारित शर्तों/प्रतिबंधों के अधीन अग्रिम तीन वर्षों हेतु अवधि दि० 14.12.2023 तक नवीनीकृत/विस्तारित की जाती है।

Signature

Signature

REVISION	AS PER LETTER DATED 24.07.2015	08.09.2015
REVISION	DESCRIPTION	DATE
TITLE UPPER BASEMENT PLAN		
SCALE	1:100	NORTH
DRAWING NO.	03 / 20 (R1)	
DATE	08.09.2015	
DRAWN	S.K. KAMBOJ	
CHECKED	S.K. KAMBOJ	
OWNER	National Buildings Construction Corporation Limited REAL ESTATE DIVISION NBCC BHAVAN, LODHI ROAD, NEW DELHI-110003 website : nbccindia.gov.in e-mail : r01.nbcc@nbc.co.in	
ARCHITECTS / CONSULTANT	M/s AGGARWAL DESIGNERS PVT. LTD. 304, 3RD FLOOR, AGGARWAL CITY PLAZA, MANGLAM PLACE, SECTOR-3, ROHINI, DELHI-110085 e-mail : aggarwaldesignerspvtltd@gmail.com adpdelhi1@gmail.com Phone No : 99212114614, (011) 27940003	