




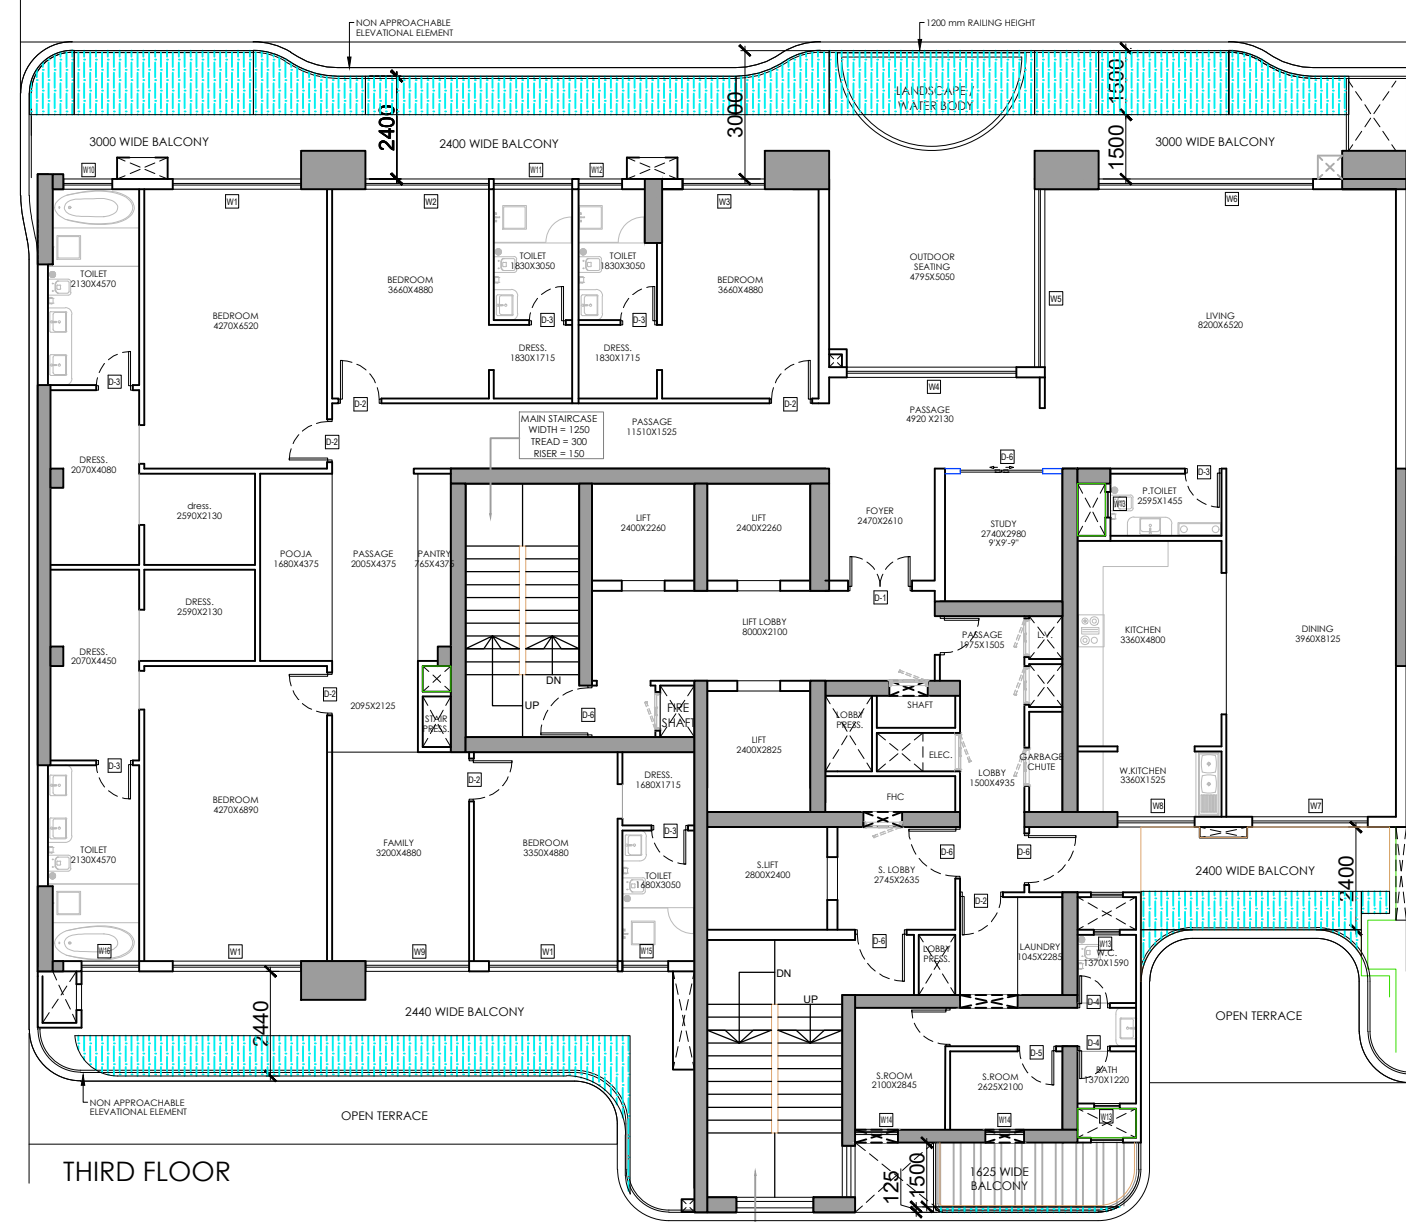


TYPICAL FLOOR PLAN
TYPE - A 4,8,10,12,14,16,18,20,22,24,26,28,30,32,34,36,38,40

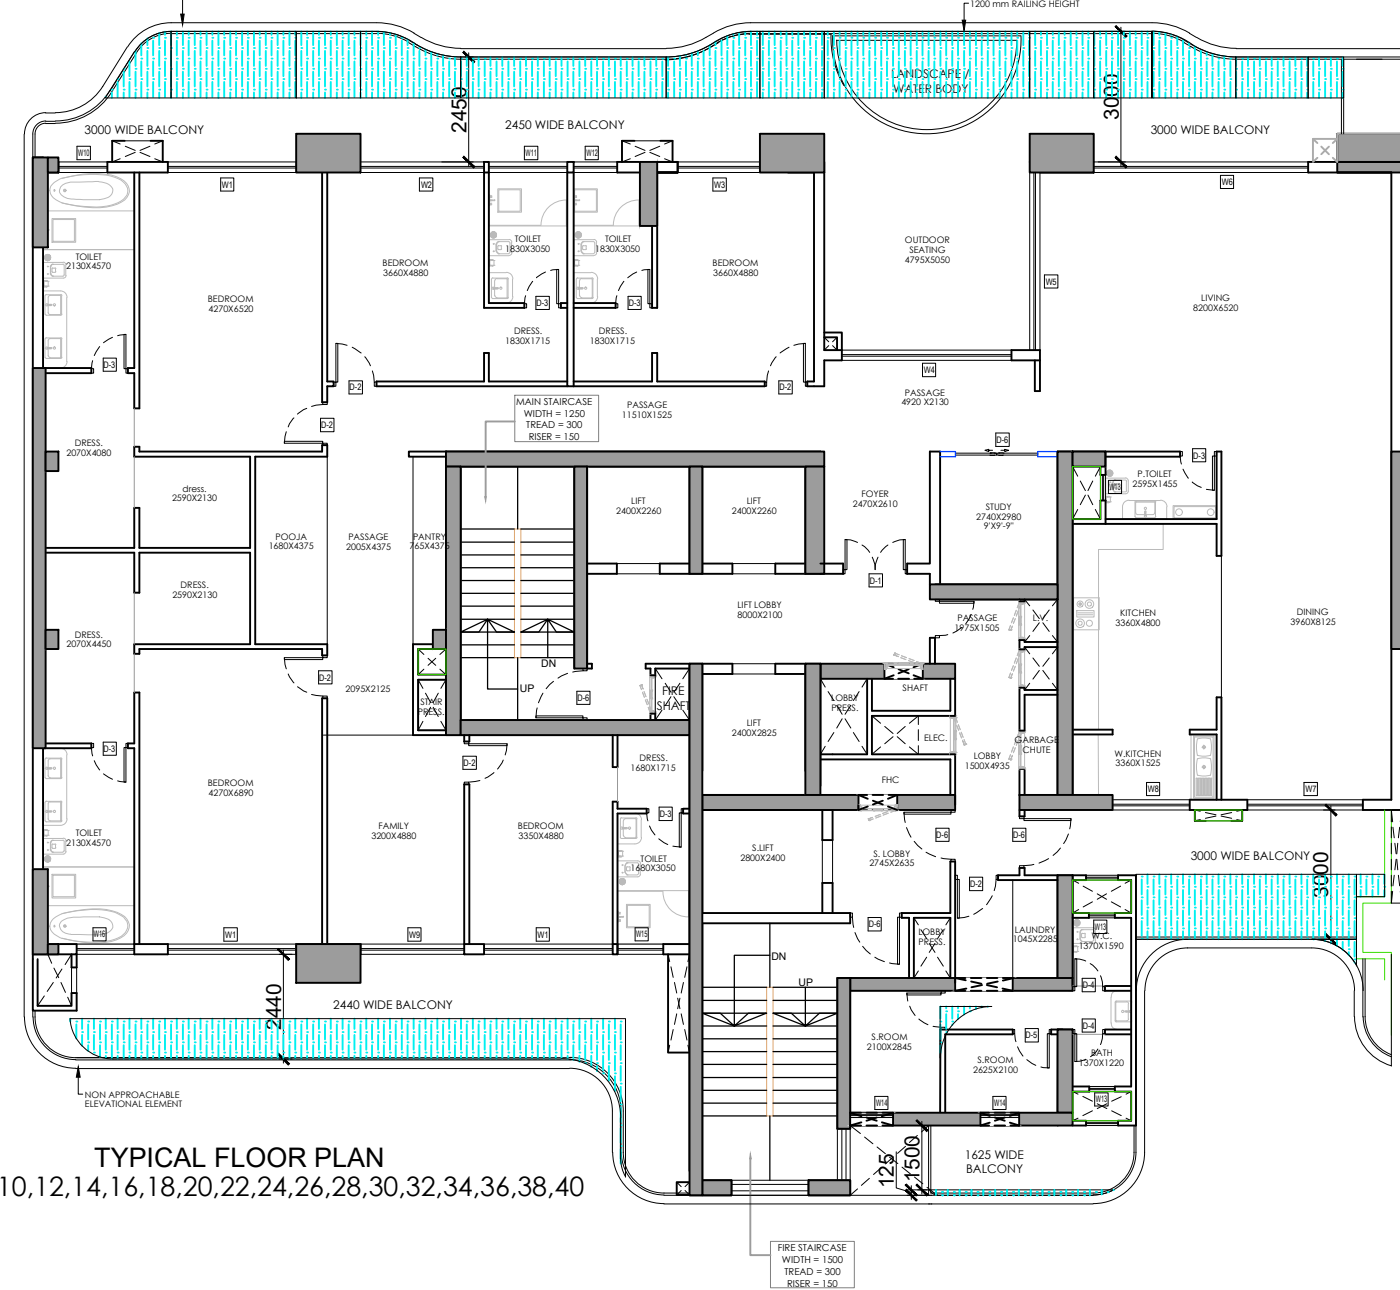


TYPICAL FLOOR PLAN
TYPE - A 4,8,10,12,14,16,18,20,22,24,26,28,30,32,34,36,38,40

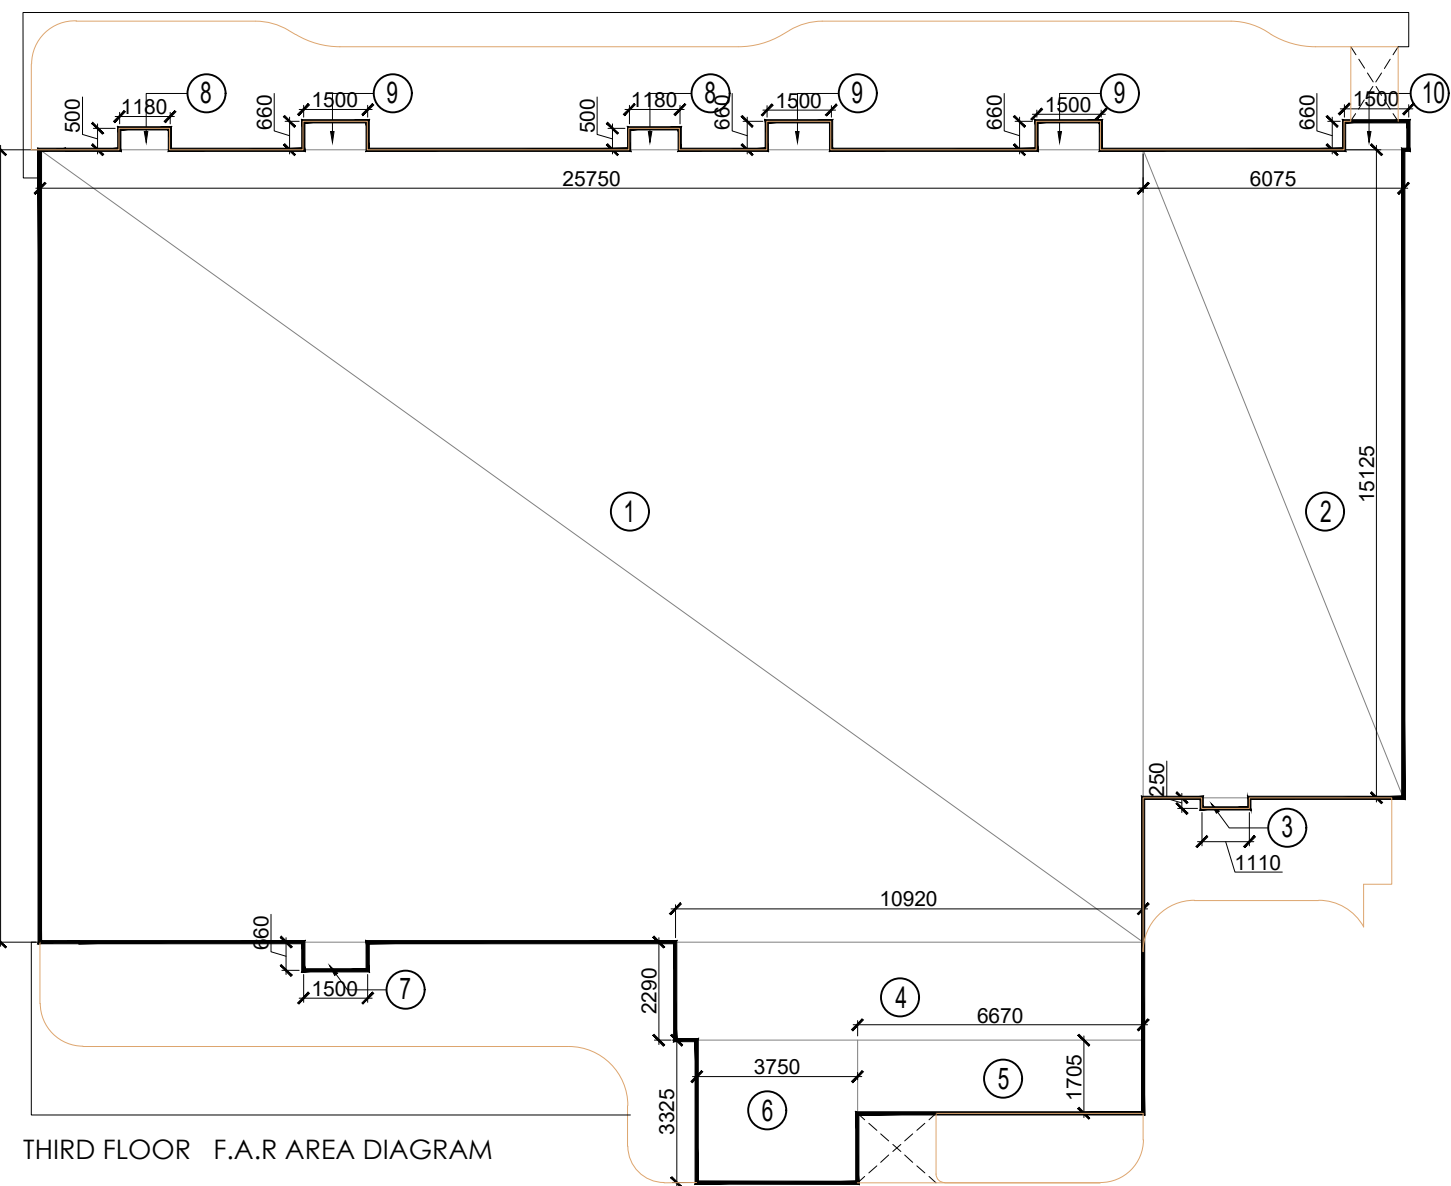


THIRD FLOOR F.A.R. AREA DIAGRAM

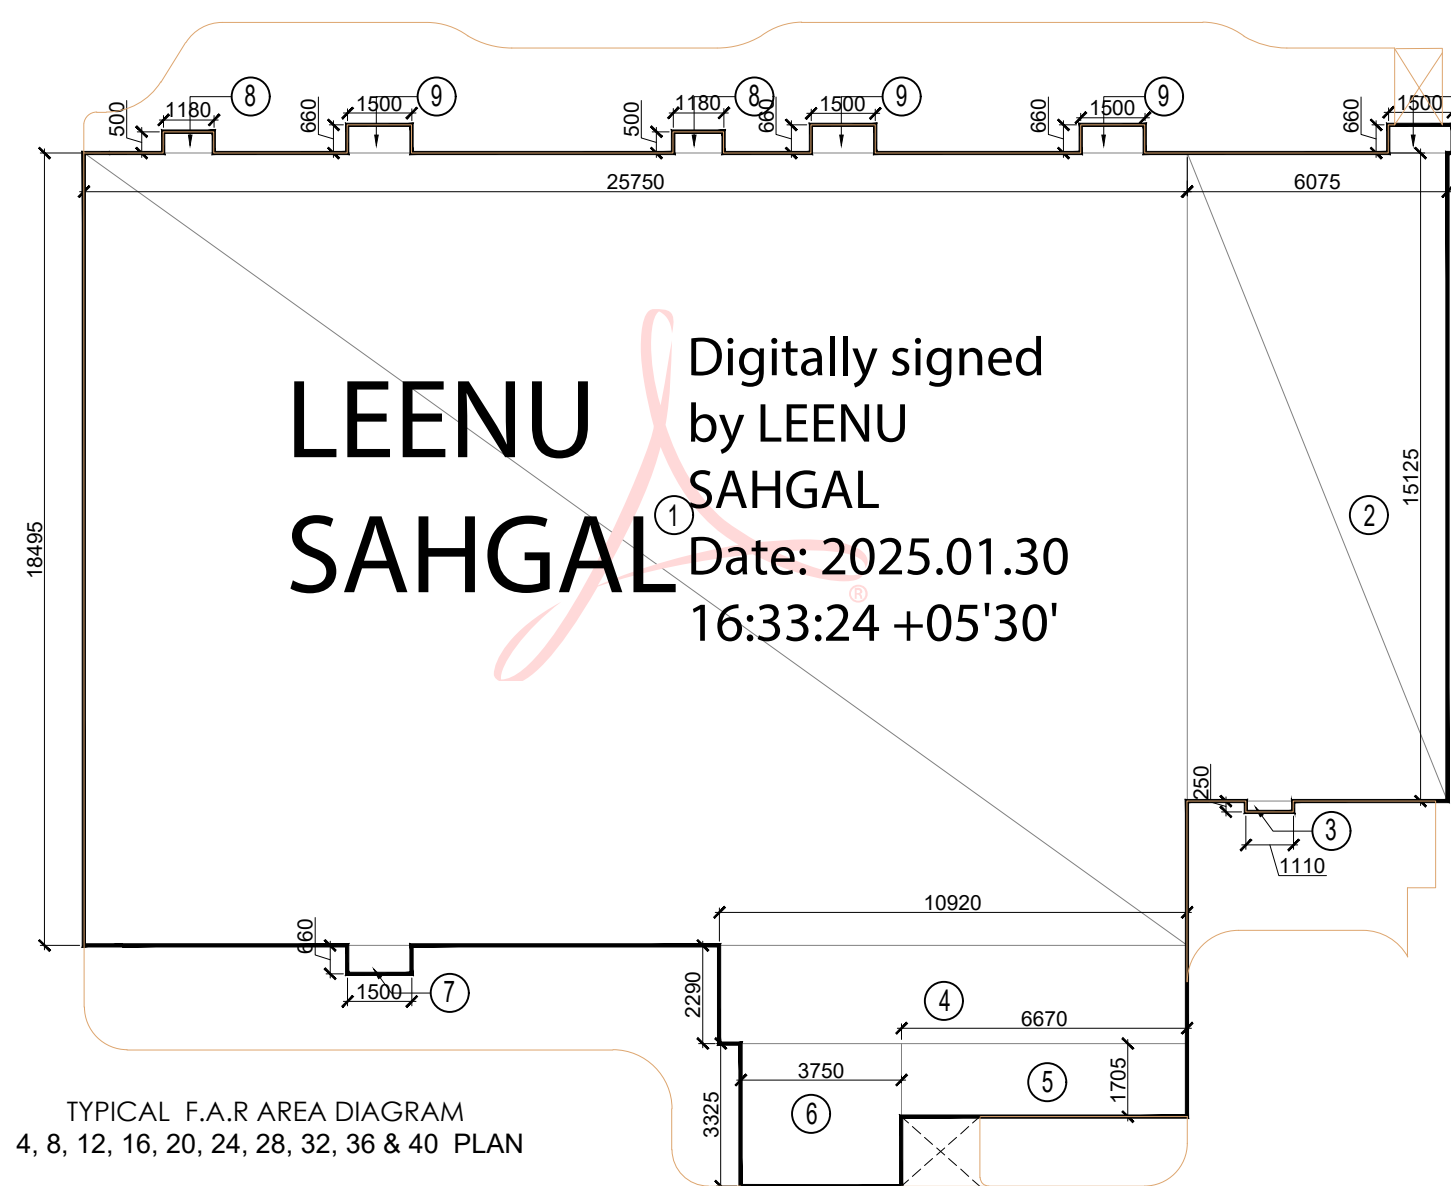

TYPICAL F.A.R. AREA DIAGRAM
4, 8, 12, 16, 20, 24, 28, 32, 36 & 40 PLAN

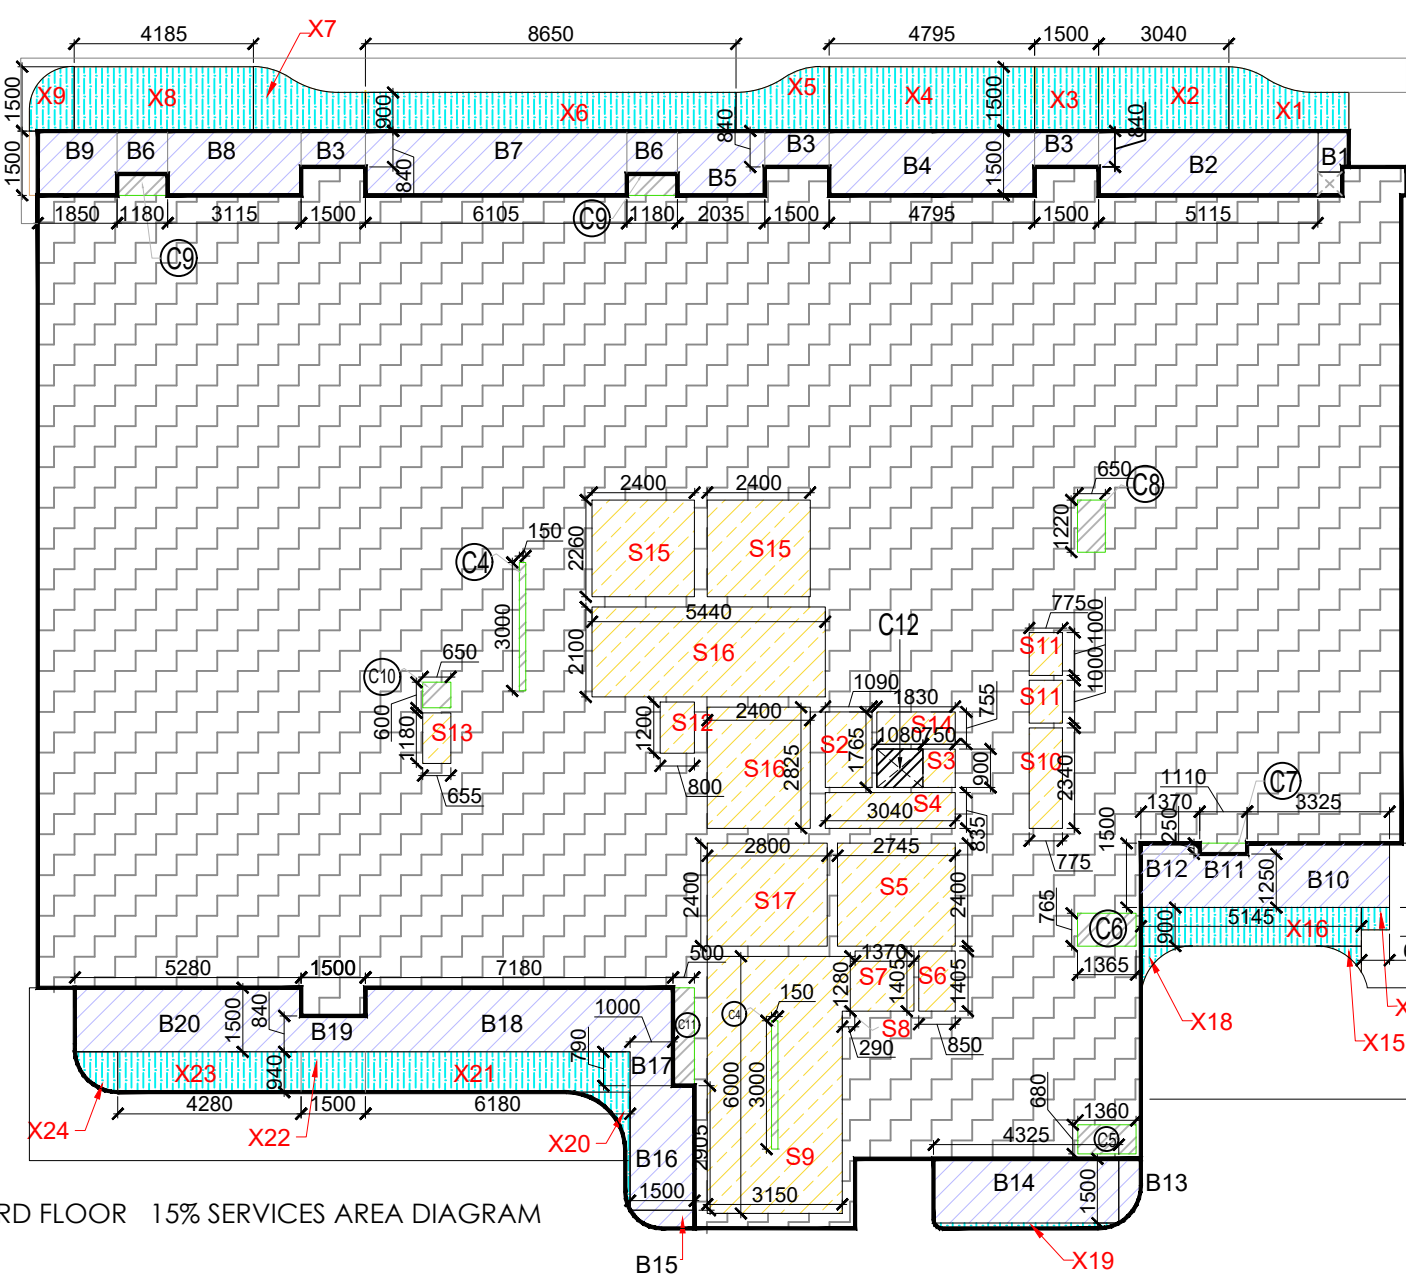

THIRD FLOOR 15% SERVICES AREA DIAGRAM

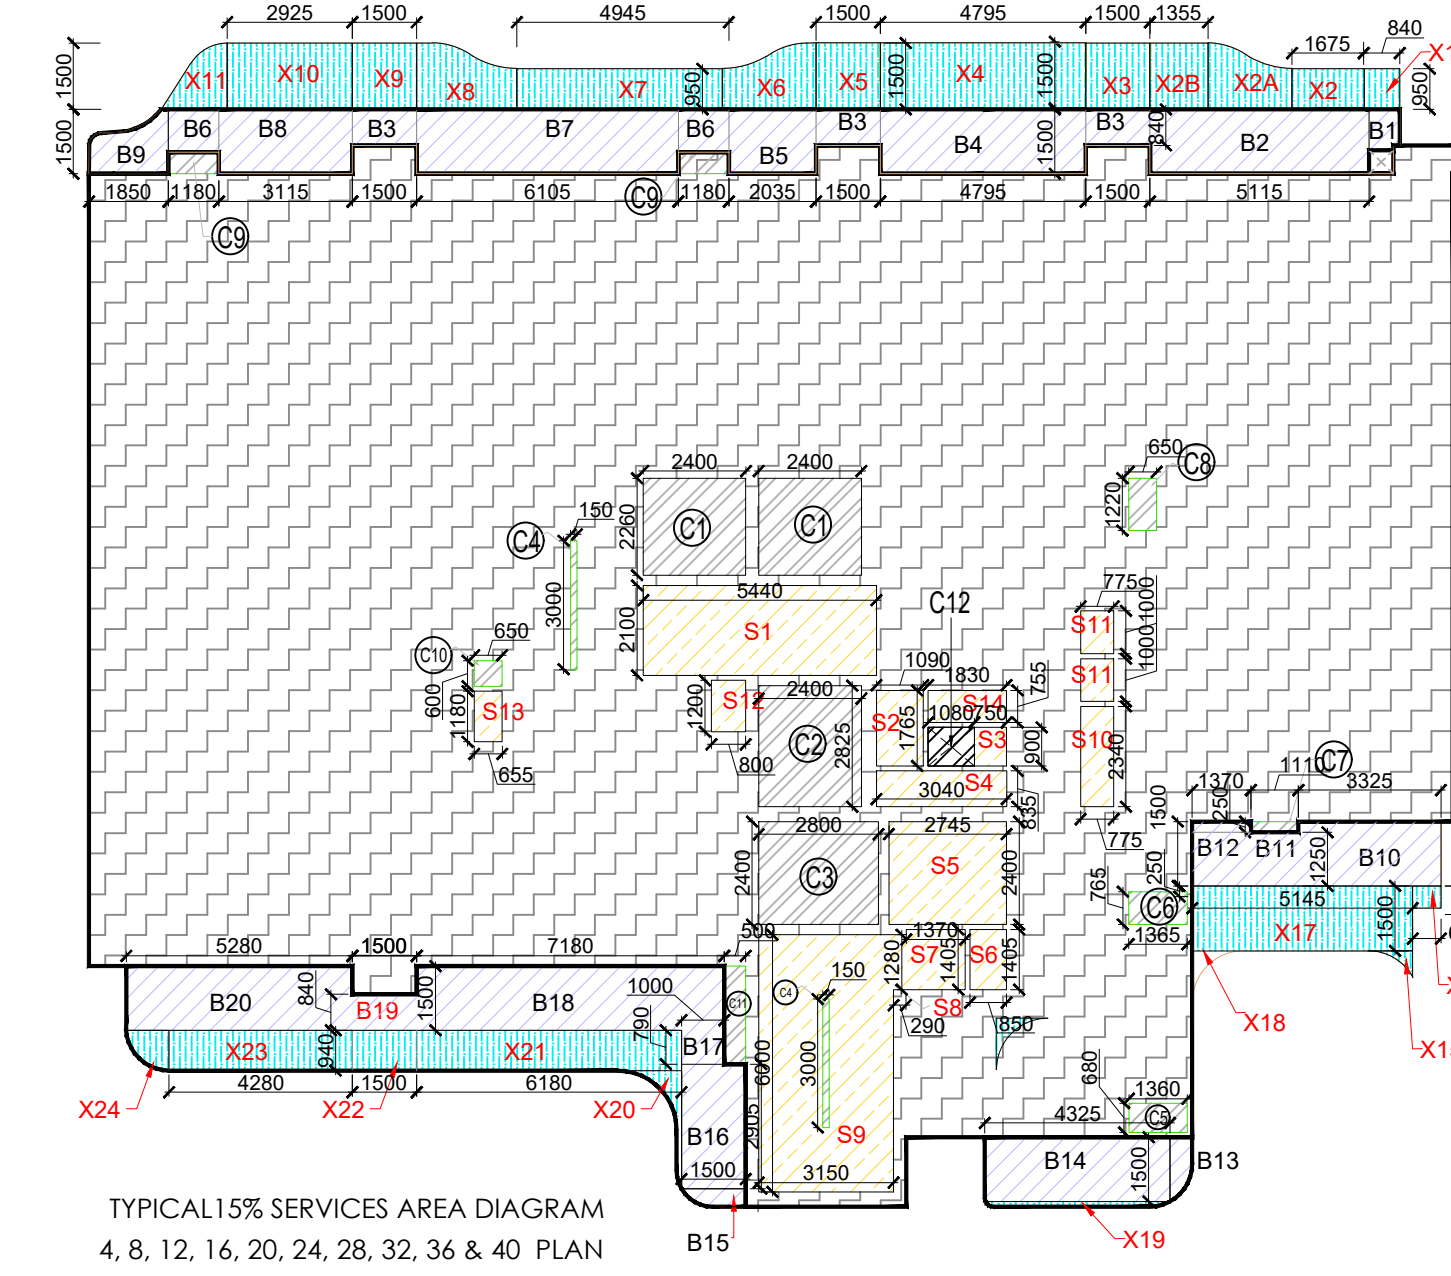

TYPICAL 15% SERVICES AREA DIAGRAM
4, 8, 12, 16, 20, 24, 28, 32, 36 & 40 PLAN

TOWER 02			
F.A.R.	NON-F.A.R. STILT LANDSCAPE	15% SERVICES	
GROUND FLOOR			
MEZZANINE FLOOR			
FIRST FLOOR			
SECOND FLOOR			
3RD. FLOOR	552.386	76.366	
4TH. FLOOR	554.672	52.018	
5TH. FLOOR	552.386	52.018	
6TH. FLOOR	554.636	52.018	
7TH. FLOOR	552.386	52.018	
8TH. FLOOR	554.672	52.018	
9TH. FLOOR	552.386	52.018	
10TH. FLOOR	554.67	52.018	
11TH. FLOOR	552.386	52.018	
12TH. FLOOR	554.672	52.018	
13TH. FLOOR	552.386	52.018	
14TH. FLOOR	554.67	52.018	
15TH. FLOOR REFUGE	539.365	87.540	
16TH. FLOOR	554.672	52.018	
17TH. FLOOR	552.386	52.018	
18TH. FLOOR	554.67	52.018	
19TH. FLOOR	552.386	52.018	
20TH. FLOOR	554.672	52.018	
21ST. FLOOR	552.386	52.018	
22ND. FLOOR	554.67	52.018	
23RD. FLOOR REFUGE	539.365	87.540	
24TH. FLOOR	554.672	52.018	
25TH. FLOOR	552.386	52.018	
26TH. FLOOR	554.67	52.018	
27TH. FLOOR	552.386	52.018	
28TH. FLOOR	554.672	52.018	
29TH. FLOOR	552.386	52.018	
30TH. FLOOR	554.67	52.018	
31ST. FLOOR REFUGE	539.365	87.540	
32ND. FLOOR	554.672	52.018	
33RD. FLOOR	552.386	52.018	
34TH. FLOOR	554.67	52.018	
35TH. FLOOR	552.386	52.018	
36TH. FLOOR	554.672	52.018	
37TH. FLOOR	552.386	52.018	
38TH. FLOOR	554.67	52.018	
39TH. FLOOR REFUGE	539.365	87.540	
40TH. FLOOR	554.672	52.018	
41ST. FLOOR			
MUMTY, MACHROOM & OHT		155.605	
TOTAL AREA	20981.977	0.000	2298.711

Sudheer Kumar
Digitally signed by Sudheer Kumar
Date: 2025.01.21 15:14:00 +05'30'

LAL SINGH
Digitally signed by LAL SINGH
Date: 2025.01.17 18:00:25 +05'30'

Amit Varma
Digitally signed by Amit Varma
Date: 2025.01.16 19:38:57 +05'30'

TOWER-02 TYPICAL FLOOR F.A.R. AREA CALCULATIONS			
F.A.R.	NON-F.A.R. STILT LANDSCAPE	15% SERVICES	
GROUND FLOOR			
MEZZANINE FLOOR			
FIRST FLOOR			
SECOND FLOOR			
3RD. FLOOR	552.386	76.366	
4TH. FLOOR	554.672	52.018	
5TH. FLOOR	552.386	52.018	
6TH. FLOOR	554.636	52.018	
7TH. FLOOR	552.386	52.018	
8TH. FLOOR	554.672	52.018	
9TH. FLOOR	552.386	52.018	
10TH. FLOOR	554.67	52.018	
11TH. FLOOR	552.386	52.018	
12TH. FLOOR	554.672	52.018	
13TH. FLOOR	552.386	52.018	
14TH. FLOOR	554.67	52.018	
15TH. FLOOR REFUGE	539.365	87.540	
16TH. FLOOR	554.672	52.018	
17TH. FLOOR	552.386	52.018	
18TH. FLOOR	554.67	52.018	
19TH. FLOOR	552.386	52.018	
20TH. FLOOR	554.672	52.018	
21ST. FLOOR	552.386	52.018	
22ND. FLOOR	554.67	52.018	
23RD. FLOOR REFUGE	539.365	87.540	
24TH. FLOOR	554.672	52.018	
25TH. FLOOR	552.386	52.018	
26TH. FLOOR	554.67	52.018	
27TH. FLOOR	552.386	52.018	
28TH. FLOOR	554.672	52.018	
29TH. FLOOR	552.386	52.018	
30TH. FLOOR	554.67	52.018	
31ST. FLOOR REFUGE	539.365	87.540	
32ND. FLOOR	554.672	52.018	
33RD. FLOOR	552.386	52.018	
34TH. FLOOR	554.67	52.018	
35TH. FLOOR	552.386	52.018	
36TH. FLOOR	554.672	52.018	
37TH. FLOOR	552.386	52.018	
38TH. FLOOR	554.67	52.018	
39TH. FLOOR REFUGE	539.365	87.540	
40TH. FLOOR	554.672	52.018	
41ST. FLOOR			
MUMTY, MACHROOM & OHT		155.605	
TOTAL AREA	20981.977	0.000	2298.711

SCALE: 1:250

DRAWN BY: DRG. NO. 23

PROJECT: PROPOSED SUBMISSION OF GROUP HOUSING AT PLOT NO C1 IN LAND -2, INTEGRATED SPORT COMPLEX AT JAYPEE GREENS SECT 26 AND 31 SURAJPUR KASANA ROAD, GREATER NOIDA, U.P.

OWNER: JAYPEE GREENS (A DIVISION OF JAI PRAKASH ASSOCIATE LTD.)


DRAWING TITLE: THIRD FLOOR PLAN

TOWER-2: 4,8,10,12,14,16,18,20,22,24,26,28,30,32,34, 36,38,40 PLAN


TOWN PLANNER: DALJI T SINGH

OWNER SIGN: Shive Nath


ARCHITECTS SIGN: Shivendra Nath

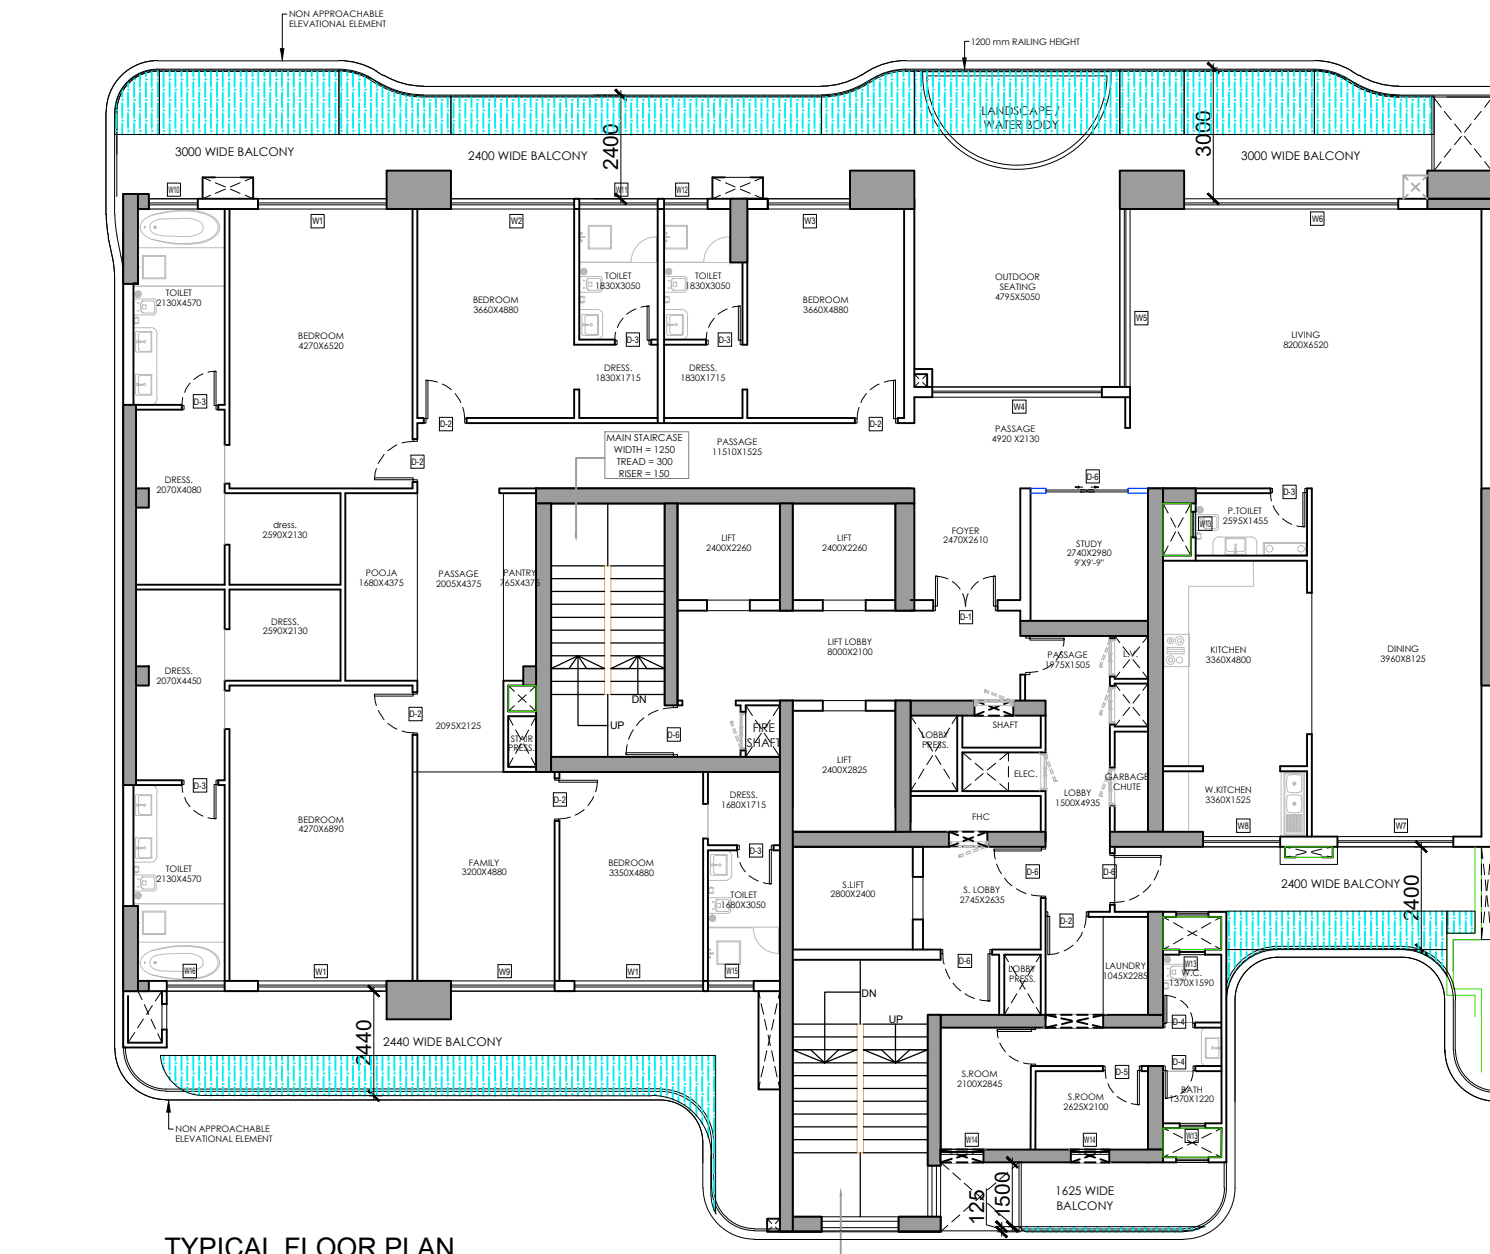


TYPICAL FLOOR PLAN
TYPE - B 5,7,9,11,13,17,19,21,25,27,29,33,35,37

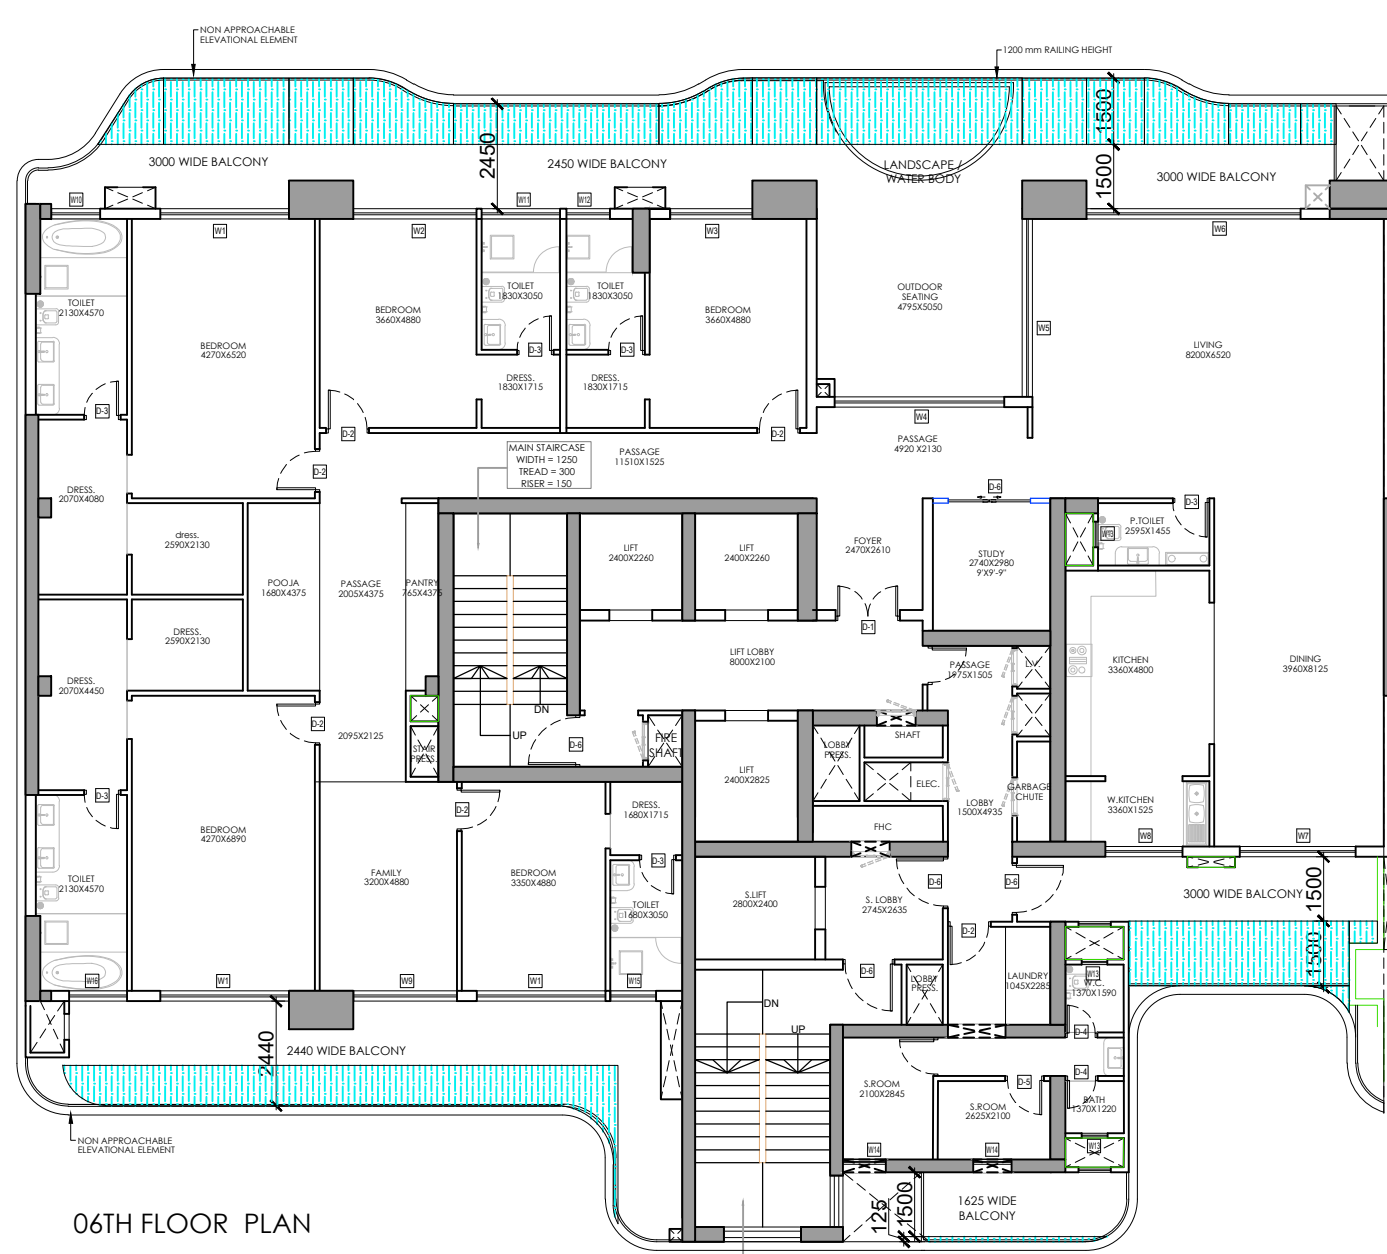


06TH FLOOR PLAN

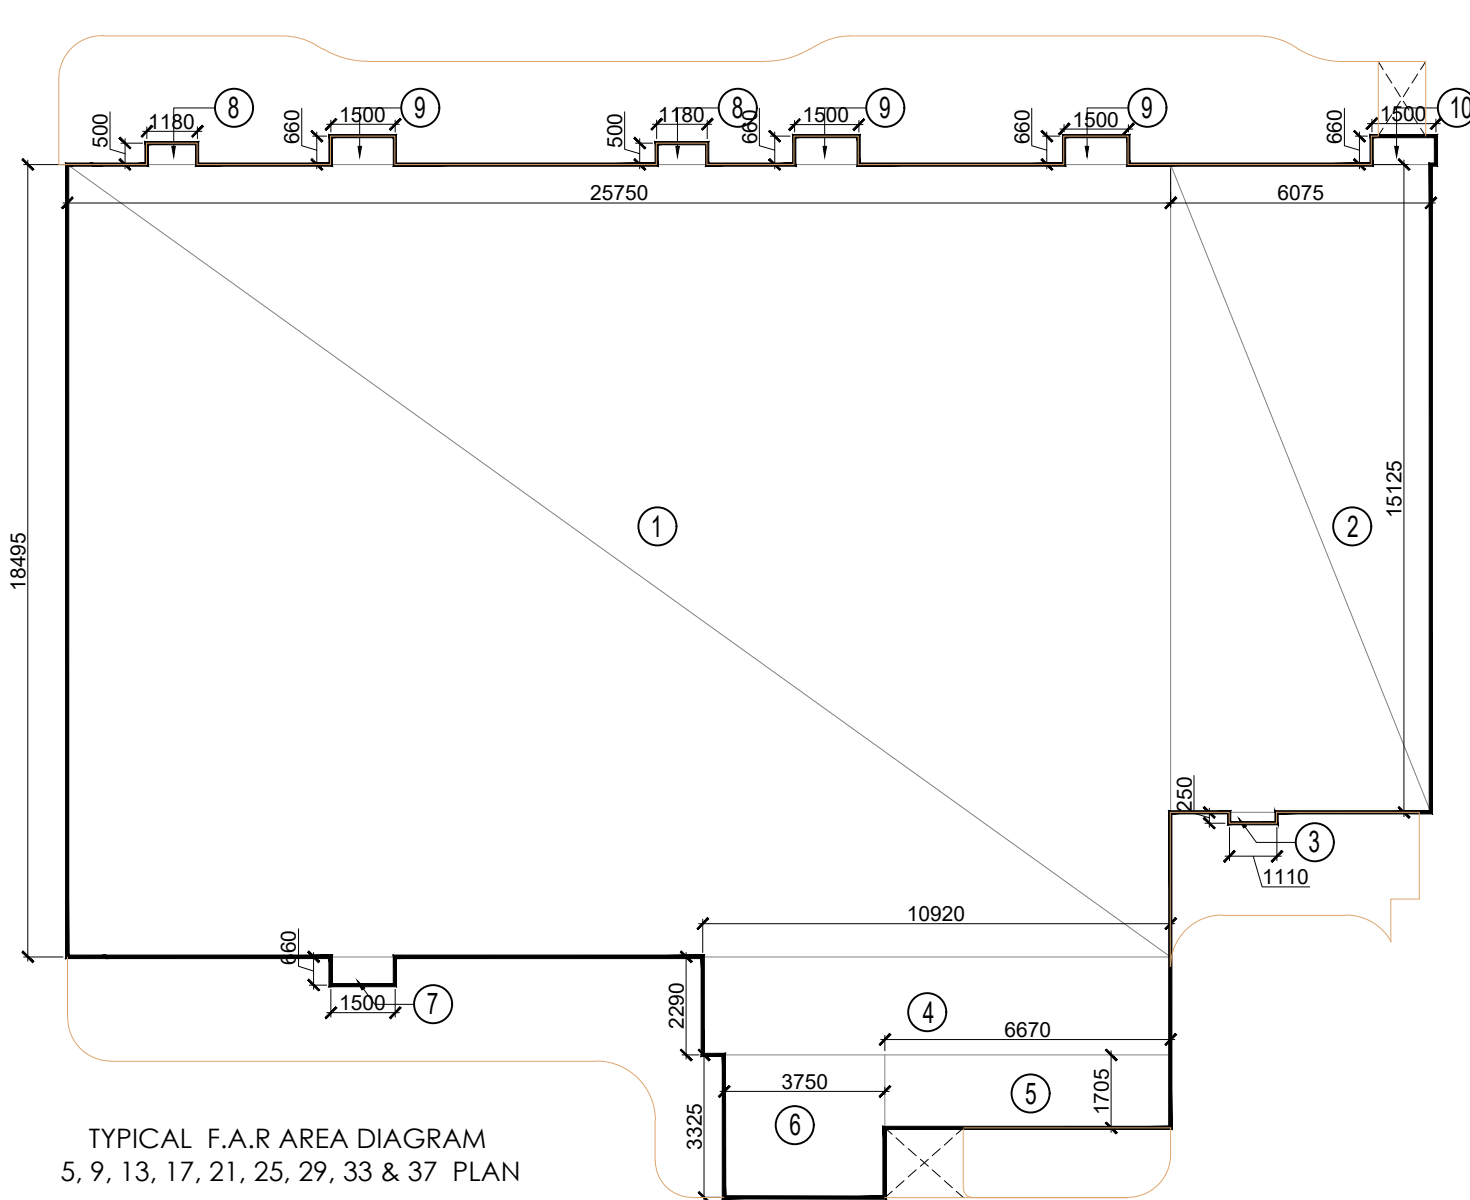


TYPICAL F.A.R. AREA DIAGRAM
5, 9, 13, 17, 21, 25, 29, 33 & 37 PLAN

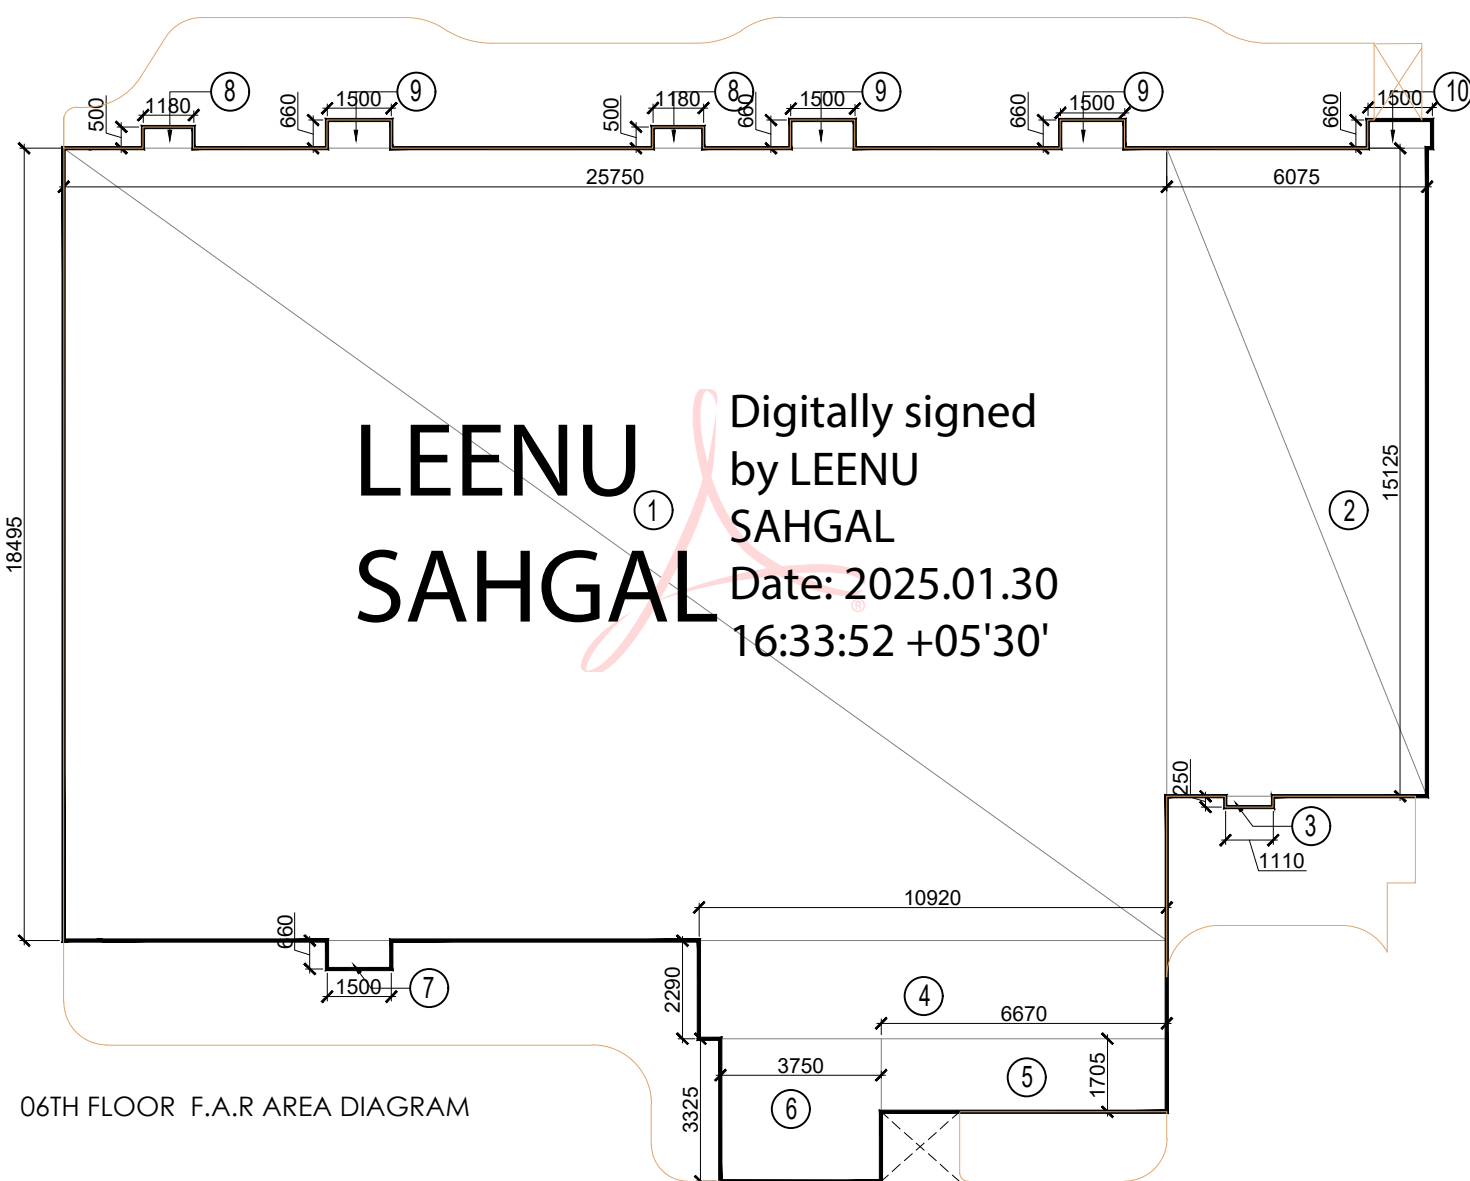

06TH FLOOR F.A.R. AREA DIAGRAM

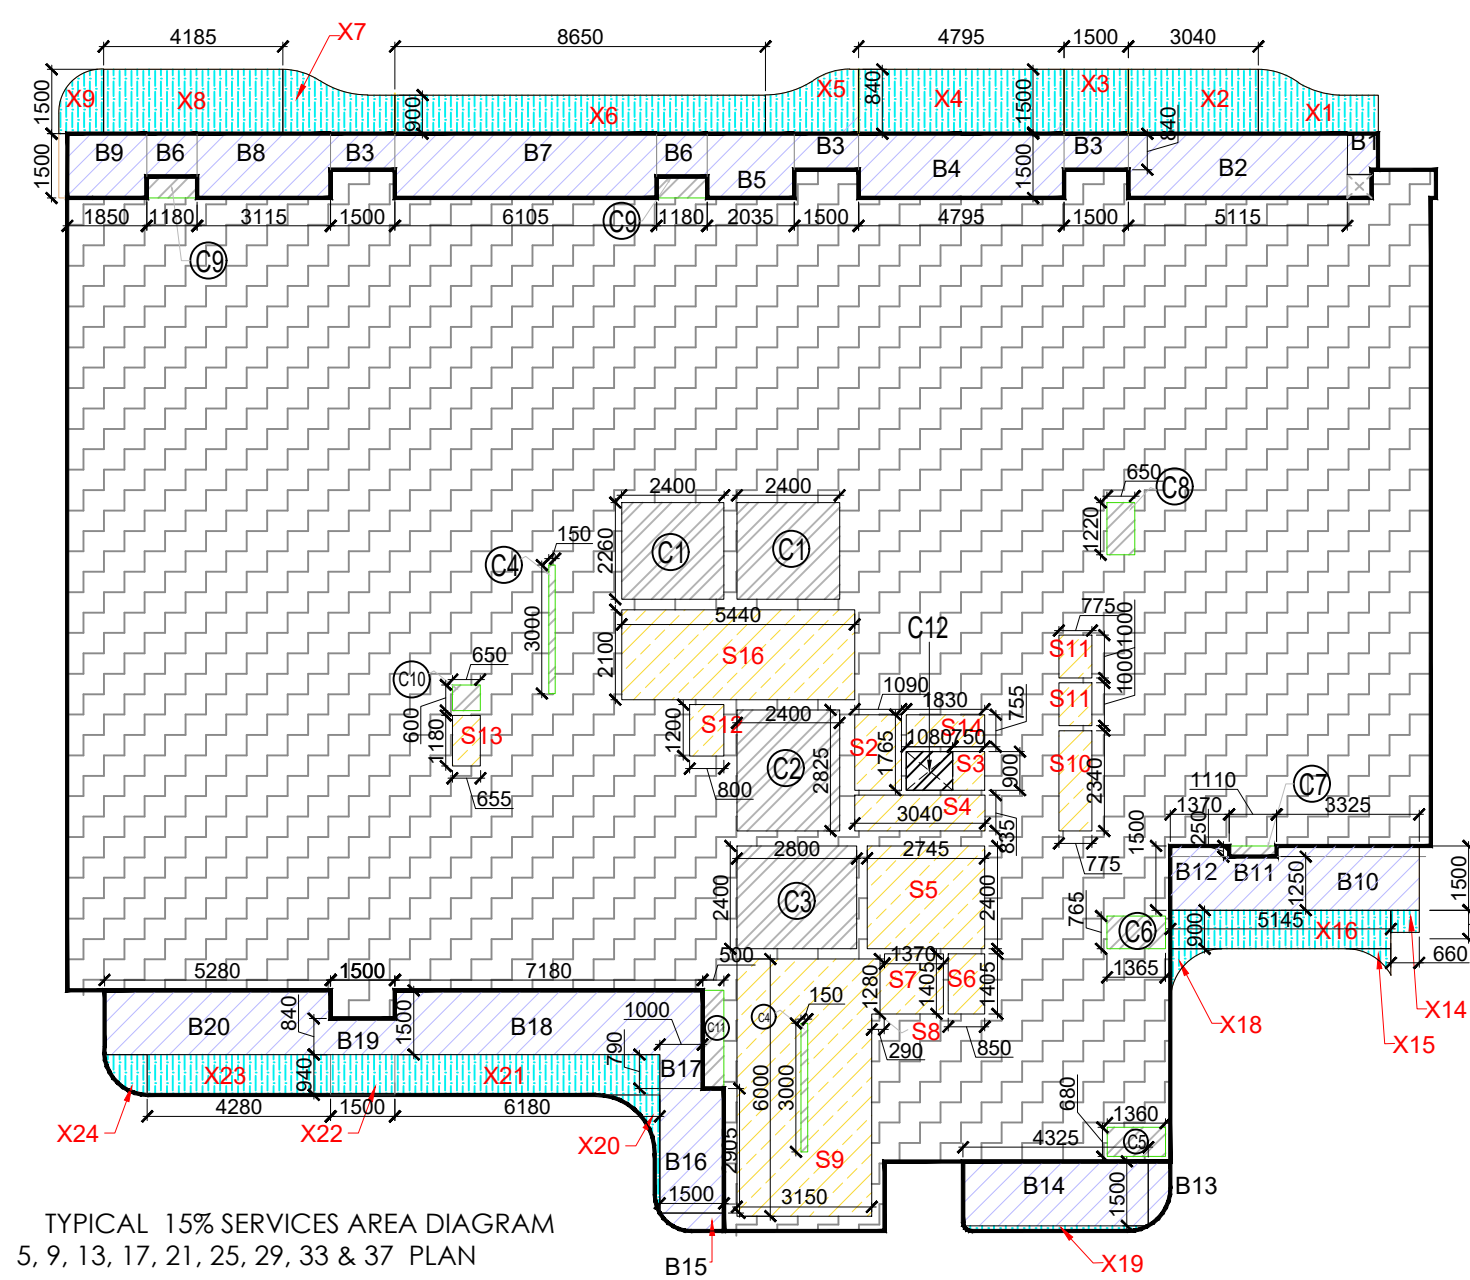


TYPICAL 15% SERVICES AREA DIAGRAM
5, 9, 13, 17, 21, 25, 29, 33 & 37 PLAN

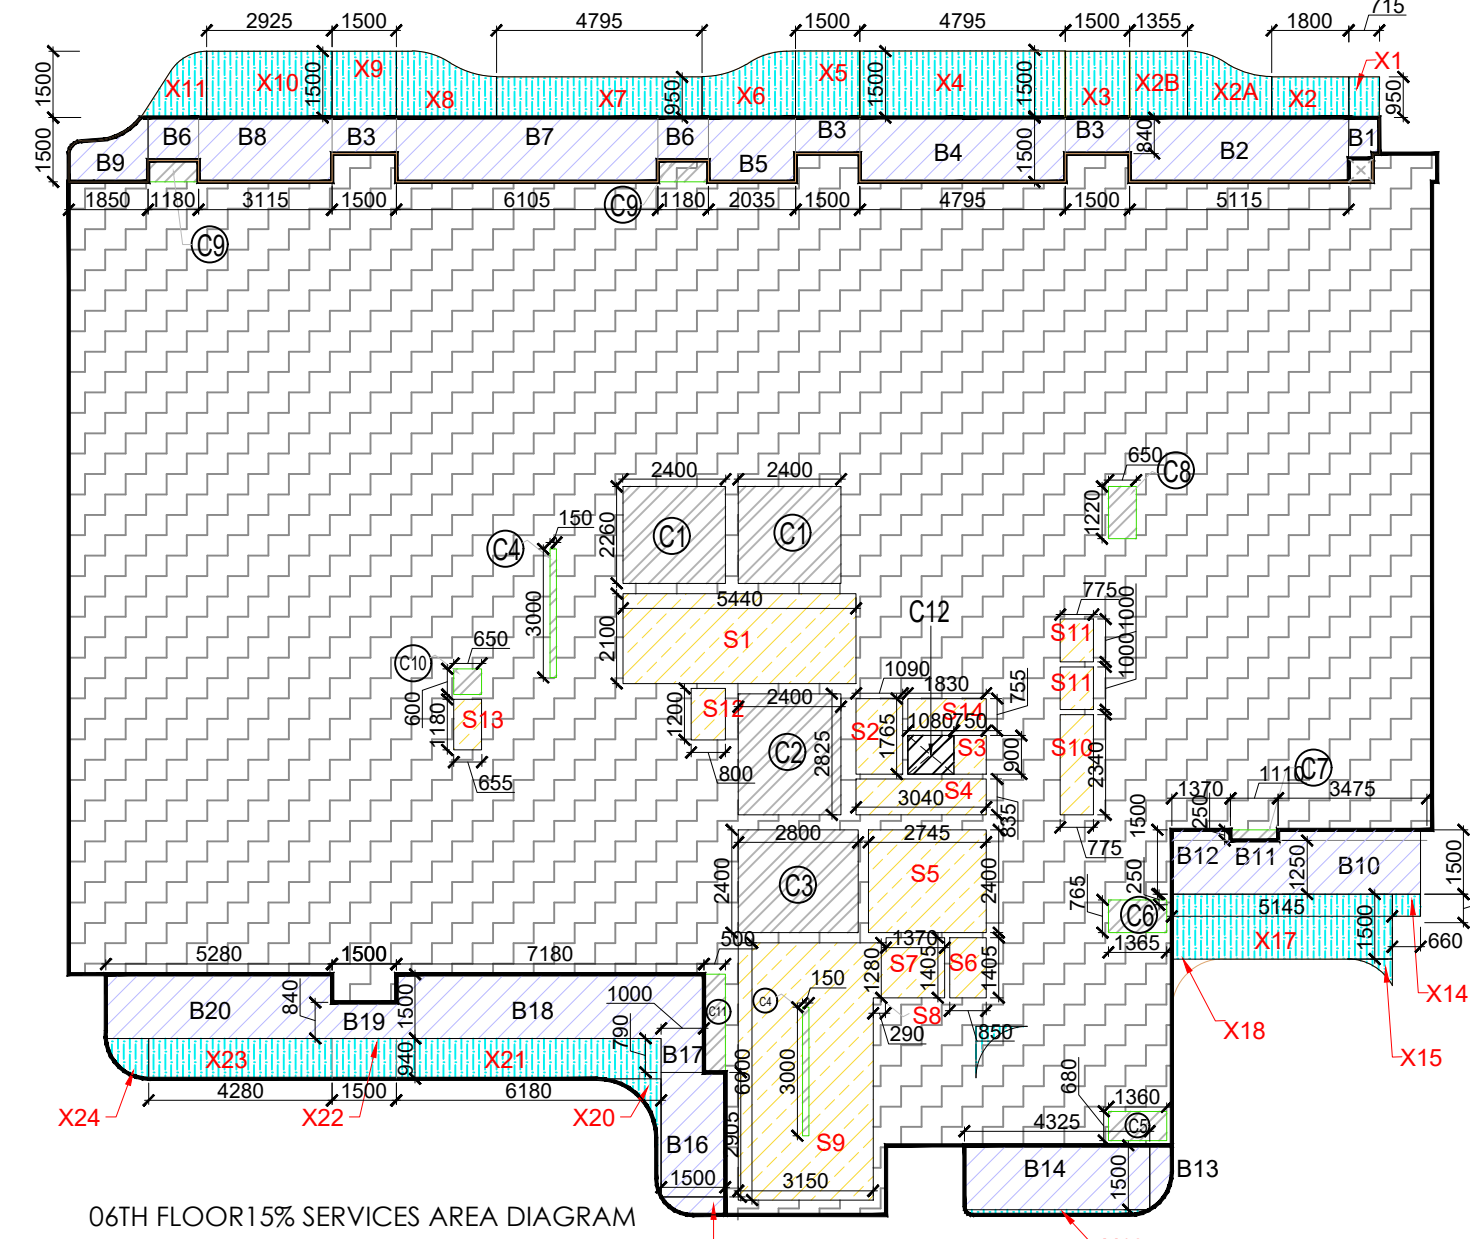


06TH FLOOR 15% SERVICES AREA DIAGRAM


TOWER - 02 - 06TH FLOOR F.A.R. AREA CALCULATIONS					
ITEM NO.	LENGTH	WIDTH	AREA	NO.	TOTAL
01	23.750	18.400	436.500	1	436.500
02	6.075	15.125	91.881	1	91.881
03	1.100	0.250	0.278	1	0.278
04	10.520	2.250	23.670	1	23.670
05	6.070	1.702	10.372	1	10.372
06	3.750	3.325	12.469	1	12.469
07	1.500	0.600	0.900	1	0.900
08	1.100	0.500	0.550	2	1.100
09	1.500	0.600	0.900	3	2.700
10	1.500	0.600	0.900	1	0.900
TOTAL (A)				623.396	SQ.MT.
15% SERVICES AREA					
ITEM NO.	LENGTH	WIDTH	AREA	NO.	TOTAL
S1	5.400	2.100	11.340	1	11.340
S2	1.000	0.700	0.700	1	0.700
S3	0.750	0.900	0.675	1	0.675
S4	3.000	0.850	2.550	1	2.550
S5	2.250	2.400	5.400	1	5.400
S6	0.850	1.400	1.190	1	1.190
S7	1.750	1.400	2.450	1	2.450
S8	0.200	1.200	0.240	1	0.240
S9	3.150	0.600	1.890	1	1.890
S10	0.775	2.250	1.744	1	1.744
S11	0.775	0.600	0.465	2	0.930
S12	0.800	1.200	0.960	1	0.960
S13	0.055	1.100	0.061	1	0.061
S14	1.850	0.755	1.396	1	1.396
TOTAL (B)				51.568	SQ.MT.
DEDUCTION AREA 15% SERVICES AREA					
ITEM NO.	LENGTH	WIDTH	AREA	NO.	TOTAL
C1	0.150	3.000	0.450	1	0.450
TOTAL (C)				0.450	SQ.MT.
BALCONY 25% F.A.R. AREA					
ITEM NO.	LENGTH	WIDTH	AREA	NO.	TOTAL
B1	0.400	0.250	0.100	1	0.100
B2	0.400	0.250	0.100	1	0.100
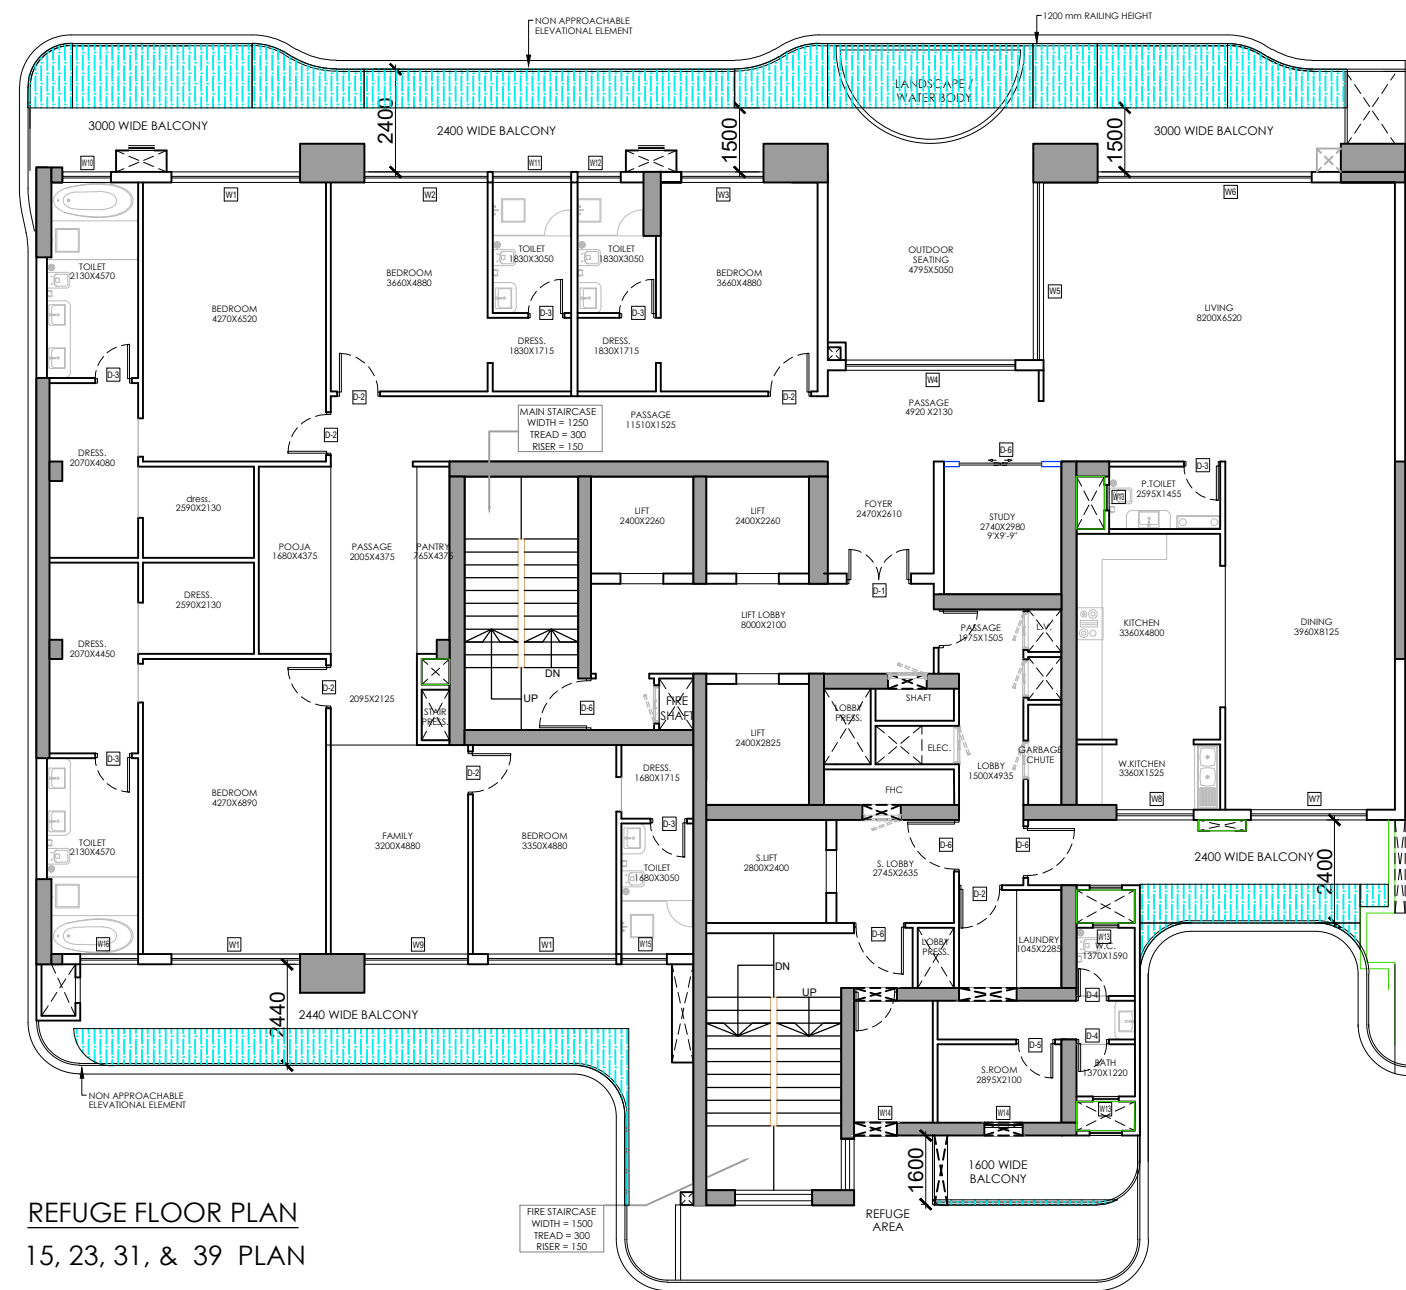

REFUGE FLOOR PLAN
15, 23, 31, & 39 PLAN

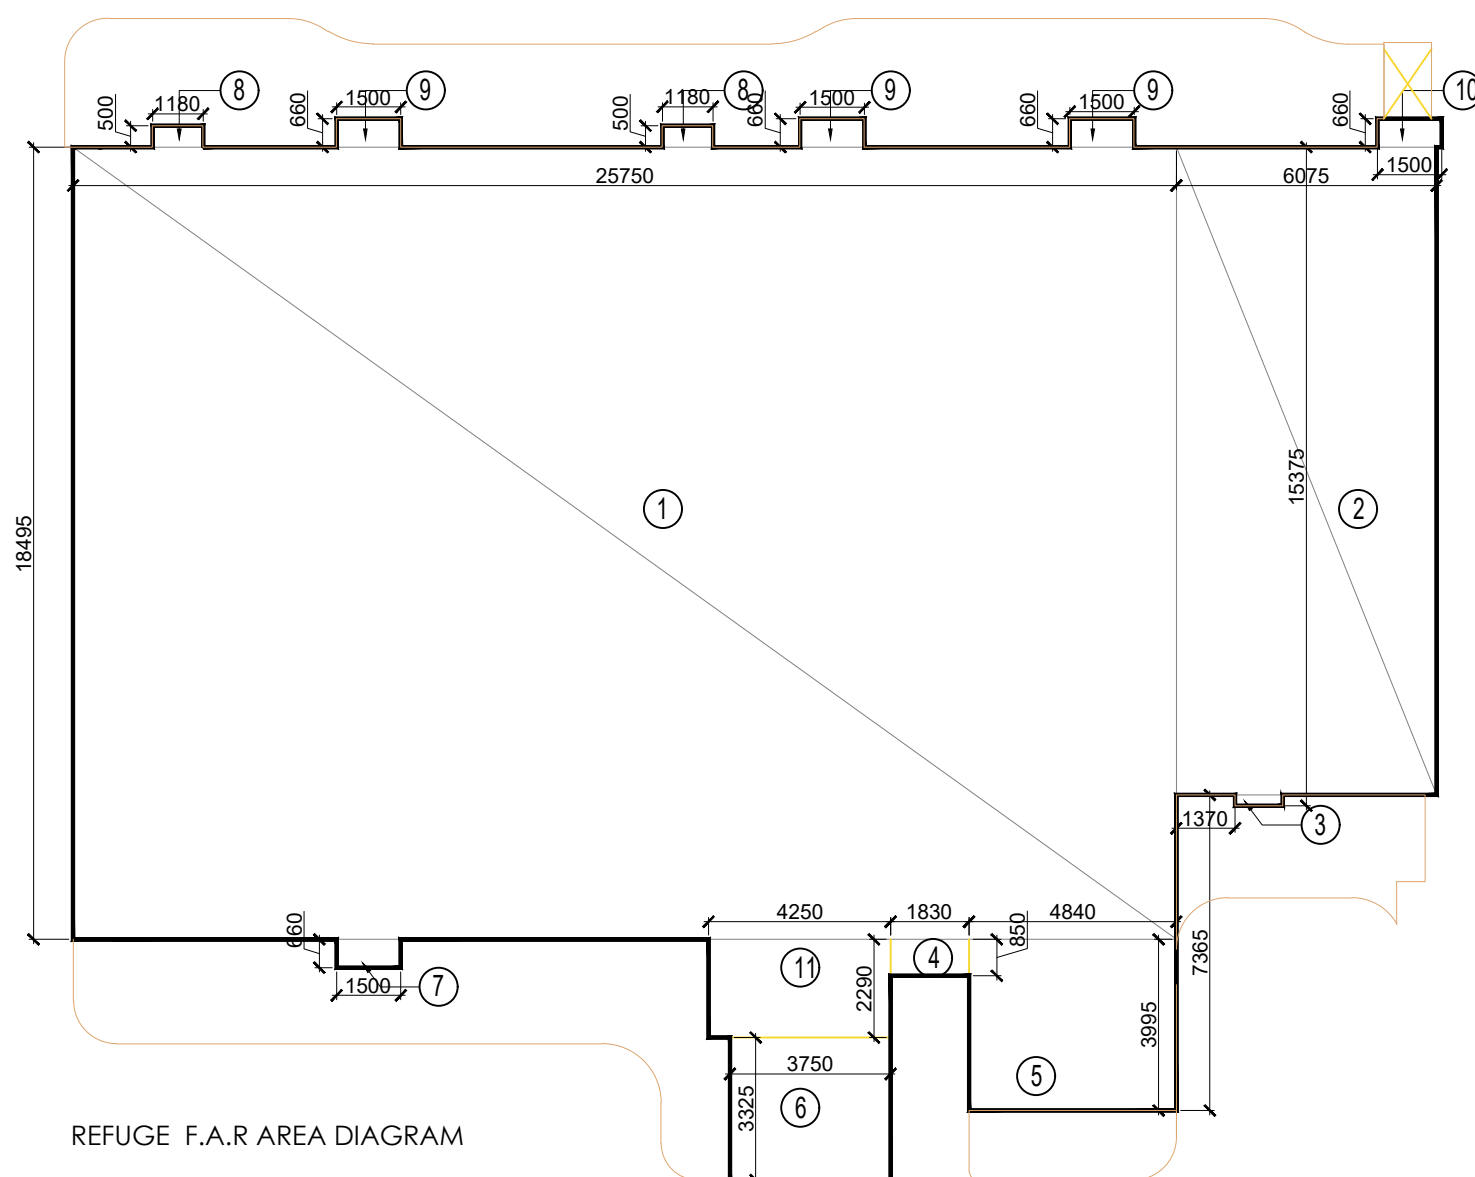

REFUGE F.A.R. AREA DIAGRAM

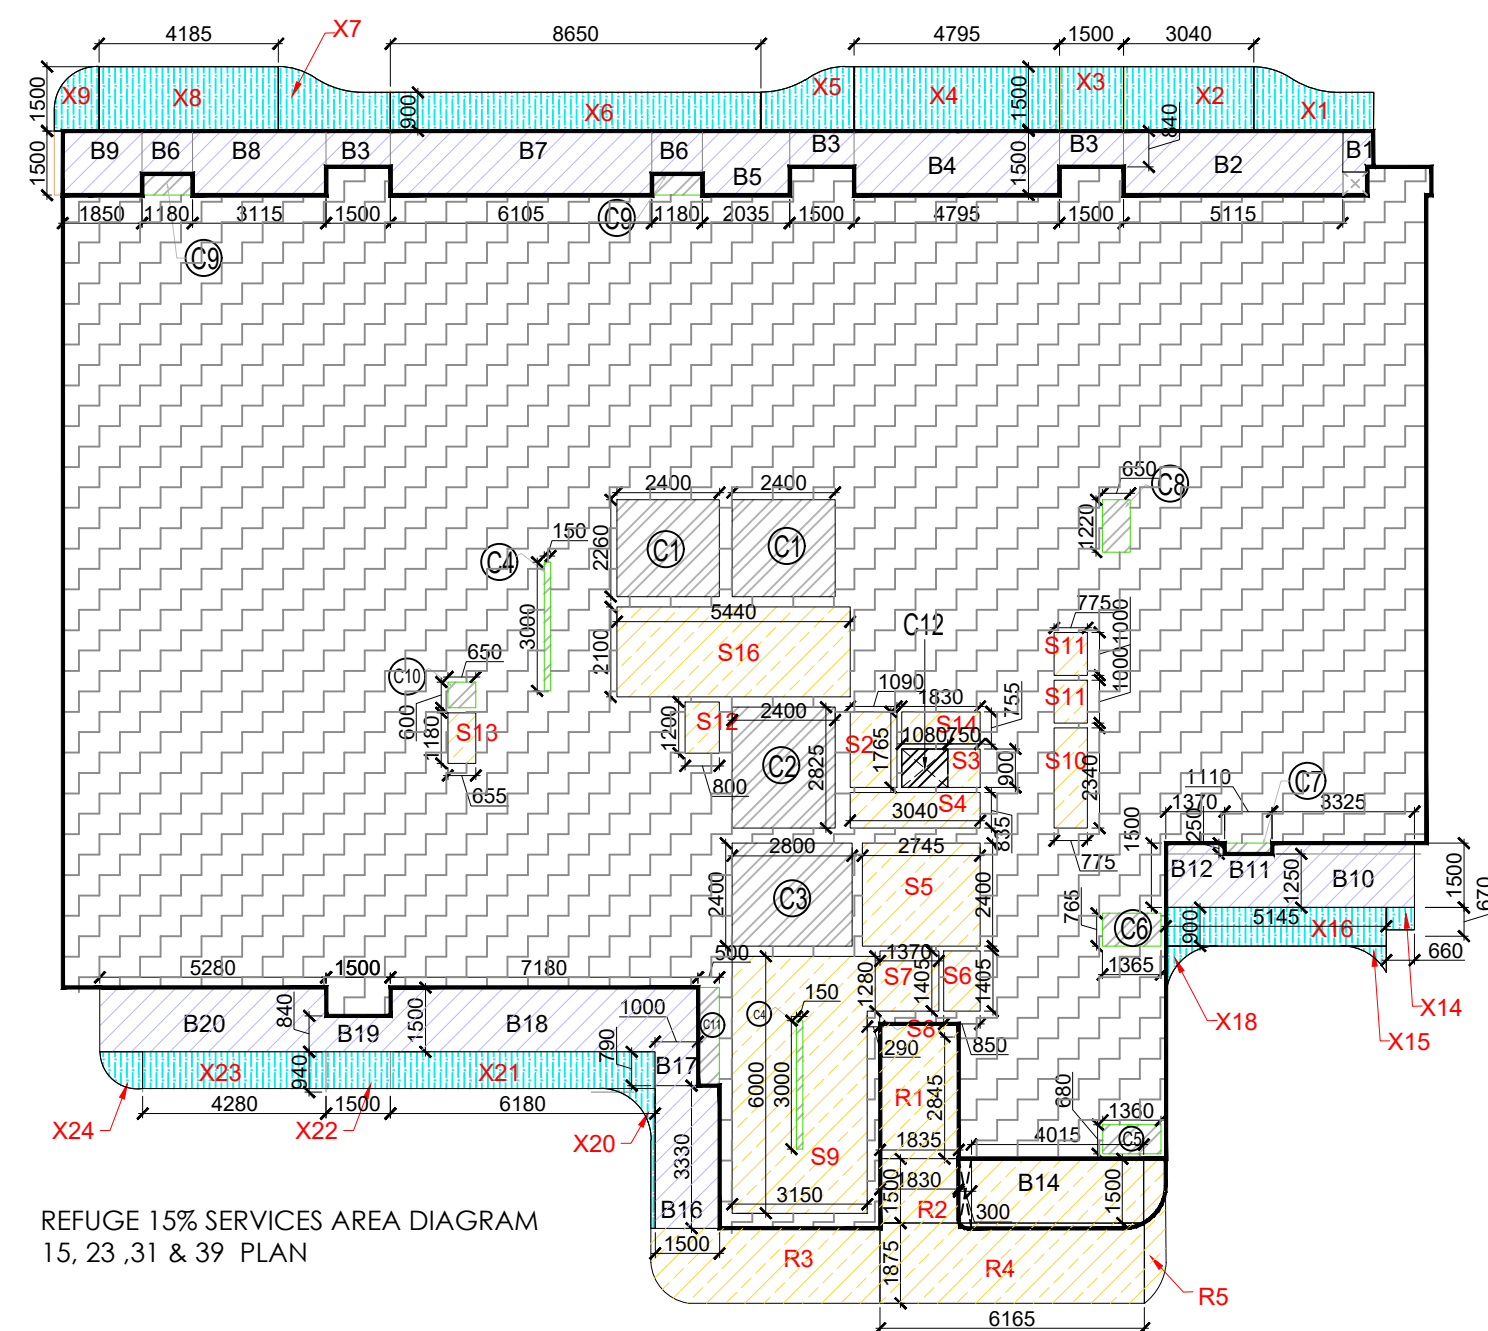

REFUGE 15% SERVICES AREA DIAGRAM
15, 23, 31 & 39 PLAN

LEENU
SAHGAL

Digitally signed
by LEENU
SAHGAL
Date: 2025.01.30
16:37:45 +05'30'

TOWER-02 - 15, 23, 31 & 39 REFUGE F.A.R. AREA CALCULATIONS									
TOTAL AREA (F.F.P.)									
NO.	WIDTH	AREA	NO.	TOTAL	SQ.MT.				
01	23.750	18.495	1	476.246	1	476.246	SQ.MT.		
02	0.875	15.825	1	91.884	1	91.884	SQ.MT.		
03	1.110	0.250	1	0.278	1	0.278	SQ.MT.		
04	1.830	0.850	1	1.556	1	1.556	SQ.MT.		
05	4.840	3.995	1	19.336	1	19.336	SQ.MT.		
06	3.750	3.325	1	12.499	1	12.499	SQ.MT.		
07	1.500	0.660	1	0.950	1	0.950	SQ.MT.		
08	1.180	0.330	1	0.390	2	1.180	SQ.MT.		
09	1.500	0.660	1	0.950	2	2.920	SQ.MT.		
10	1.500	0.660	1	0.950	1	0.950	SQ.MT.		
11	4.250	2.260	1	9.733	1	9.733	SQ.MT.		
TOTAL (A)					617.631	SQ.MT.			
15% SERVICES AREA									
NO.	WIDTH	AREA	NO.	TOTAL	SQ.MT.				
S1	1.440	2.800	1	11.251	1	11.251	SQ.MT.		
S2	1.990	1.765	1	1.924	1	1.924	SQ.MT.		
S3	1.750	0.900	1	0.975	1	0.975	SQ.MT.		
S4	3.040	0.835	1	2.338	1	2.338	SQ.MT.		
S5	2.745	2.400	1	6.388	1	6.388	SQ.MT.		
S6	1.850	1.485	1	1.944	1	1.944	SQ.MT.		
S7	1.370	1.435	1	1.925	1	1.925	SQ.MT.		
S8	0.290	1.280	1	0.371	1	0.371	SQ.MT.		
S9	1.150	0.900	1	18.908	1	18.908	SQ.MT.		
S10	0.775	2.510	1	1.814	1	1.814	SQ.MT.		
S11	0.775	1.000	1	0.775	2	1.550	SQ.MT.		
S12	0.800	1.200	1	0.900	1	0.900	SQ.MT.		
S13	0.655	1.880	1	0.751	1	0.751	SQ.MT.		
S14	1.800	0.735	1	1.802	1	1.802	SQ.MT.		
S15	AS PLINT	1	7.150	1	7.150	SQ.MT.			
TOTAL					59.168	SQ.MT.			
DEDUCTION AREA (15% SERVICES AREA)									
NO.	WIDTH	AREA	NO.	TOTAL	SQ.MT.				
C1	1.150	1.300	1	0.450	1	0.450	SQ.MT.		
TOTAL (B)					58.718	SQ.MT.			
15% SERVICES AREA (F.F.P.)									
NO.	WIDTH	AREA	NO.	TOTAL	SQ.MT.				
R1	1.835	2.845	1	5.221	1	5.221	SQ.MT.		
R2	1.830	1.500	1	2.745	1	2.745	SQ.MT.		
R3	AS PLINT	1	9.146	1	9.146	SQ.MT.			
R4	6.165	1.750	1	10.789	1	10.789	SQ.MT.		
R5	AS PLINT	1	0.922	1	0.922	SQ.MT.			
TOTAL (R)					28.822	SQ.MT.			
DEDUCTION AREA									
NO.	WIDTH	AREA	NO.	TOTAL	SQ.MT.				
C1	2.400	2.250	1	5.424	2	10.848	SQ.MT.		
C2	2.400	2.851	1	6.780	1	6.780	SQ.MT.		
C3	2.800	2.450	1	6.720	1	6.720	SQ.MT.		
C4	0.150	3.000	1	0.450	2	0.900	SQ.MT.		
C5	1.360	0.680	1	0.925	1	0.925	SQ.MT.		
C6	1.365	0.765	1	1.044	1	1.044	SQ.MT.		
C7	1.110	0.230	1	0.278	1	0.278	SQ.MT.		
C8	0.650	1.220	1	0.753	1	0.753	SQ.MT.		
C9	1.180	0.550	1	0.550	2	1.100	SQ.MT.		
C10	0.650	0.300	1	0.325	1	0.325	SQ.MT.		
C11	0.500	2.290	1	1.145	1	1.145	SQ.MT.		
C12	1.080	0.900	1	0.972	1	0.972	SQ.MT.		
TOTAL (C)					31.918	SQ.MT.			
BALCONY 25% F.A.R. AREA									
NO.	WIDTH	AREA	NO.	TOTAL	SQ.MT.				
X1	AS PLINT	1.18	0.25	0.770	1	0.770	SQ.MT.		
X2	3.040	1.500	0.25	1.140	1	1.140	SQ.MT.		
X3	1.5	1.5	0.25	0.563	1	0.563	SQ.MT.		
X4	4.795	1.500	0.25	1.798	1	1.798	SQ.MT.		
X5	AS PLINT	2.64	0.25	0.660	1	0.660	SQ.MT.		
X6	1.850	0.900	0.25	0.225	1	0.225	SQ.MT.		
X7	AS PLINT	2.01	0.25	0.728	1	0.728	SQ.MT.		
X8	4.185	1.500	0.25	1.569	1	1.569	SQ.MT.		
X9	AS PLINT	1.52	0.25	0.338	1	0.338	SQ.MT.		
X10	0.66	0.07	0.25	0.111	1	0.111	SQ.MT.		
X11	AS PLINT	0.87	0.25	0.047	1	0.047	SQ.MT.		
X12	5.145	0.0	0.25	1.158	1	1.158	SQ.MT.		
X13	AS PLINT	0.30	0.25	0.077	1	0.077	SQ.MT.		
X14	AS PLINT	0.733	0.25	0.188	1	0.188	SQ.MT.		
X15	0.18	0.04	0.25	1.432	1	1.432	SQ.MT.		
X16	1.5	0.01	0.25	0.353	1	0.353	SQ.MT.		
X17	4.28	0.04	0.25	1.076	1	1.076	SQ.MT.		
X18	AS PLINT	0.72	0.25	0.880	1	0.880	SQ.MT.		
TOTAL (D)					12.362	SQ.MT.			
TOTAL F.A.R. AREA (A+B+C+D)					59.365	SQ.MT.			
TOTAL 15% SERVICES (R)					27.548	SQ.MT.			
TOTAL BUILDING AREA (A+B+C+D+R-15% SERVICES)					626.985	SQ.MT.			
BALCONY NON-F.A.R. AREA									
NO.	WIDTH	AREA	NO.	TOTAL	SQ.MT.				
B1	AS PLINT	0.60	1	0.600	1	0.600	SQ.MT.		
B2	5.115	1.500	1	7.673	1	7.673	SQ.MT.		
B3	1.500	0.840	1	1.260	2	3.780	SQ.MT.		
B4	4.795	1.500	1	7.193	1	7.193	SQ.MT.		
B5	2.055	1.500	1	3.053	1	3.053	SQ.MT.		
B6	1.180	1.000	1	1.180	2	2.360	SQ.MT.		
B7	6.165	1.500	1	9.158	1	9.158	SQ.MT.		
B8	3.115	1.500	1	4.673	1	4.673	SQ.MT.		
B9	1.850	1.500	1	2.775	1	2.775	SQ.MT.		
B10	3.325	1.500	1	4.988	1	4.988	SQ.MT.		
B11	1.110	1.250	1	1.388	1	1.388	SQ.MT.		
B12	1.370	1.500	1	2.055	1	2.055	SQ.MT.		
B13	1.500	3.370	1	4.965	1	4.965	SQ.MT.		
B14	1.000	0.790	1	0.790	1	0.790	SQ.MT.		
B15	1.180	1.500	1	10.770	1	10.770	SQ.MT.		
B16	1.500	0.840	1	1.260	1	1.260	SQ.MT.		
B17	5.280	1.500	1	7.920	1	7.920	SQ.MT.		
TOTAL (E)					75.488	SQ.MT.			

Sudheer
Kumar

Digitally signed by
Sudheer Kumar
Date: 2025.01.21
15:16:10 +05'30'

LAL
SINGH

Digitally signed by
LAL SINGH
Date:
2025.01.17
18:05:29
+05'30'

TYPICAL FLOOR DOOR SCHEDULE (S.S.B.H.K.)		
DOOR NO.	DOOR FUNCTION	MASONRY OPENING
D1	MAIN ENTRANCE	1500 x 2750 50 (F.F.L.)
D2	BED ROOM	1000 x 2750 50 (F.F.L.)
D3	TOILET	850 x 2750 50 (F.F.L.)
D4	SERVANT TOILET	750 x 2750 50 (F.F.L.)
D5	SERVANT ROOM	900 x 2750 50 (F.F.L.)
D6	STAIRCASEPASSAGE	1200 x 2750 50 (F.F.L.)
D7	STUDY	2740 x 2750 50 (F.F.L.)

SCHEDULE OF WINDOW (S.S.B.H.K.)			
WIN NO.	WINDOW LOCATION	TOILET OPENING	SHL HEIGHT FROM SBL.H.
W1	BED ROOM	300 x 2000 50 (F.F.L.)	
W2	BED ROOM	2800 x 2000 50 (F.F.L.)	
W3	BED ROOM	1920 x 2800 50 (F.F.L.)	
W4	CORRIDOR	3000 x 2000 50 (F.F.L.)	
W5	LIVING	4100 x 2000 50 (F.F.L.)	
W6	LIVING	5000 x 2000 50 (F.F.L.)	
W7	DINING	2700 x 2800 50 (F.F.L.)	
W8	KITCHEN	1800 x 2000 50 (F.F.L.)	
W9	FAMILY	2400 x 2000 50 (F.F.L.)	
W10	TOILET	1140 x 2300 600 (F.F.L.)	
W11	TOILET	1830 x 2300 600 (F.F.L.)	
W12	TOILET	1015 x 2300 600 (F.F.L.)	
W13	POWERHOUSE TOILET	600 x 1700 1200 (F.F.L.)	
W14	SERV ROOM	1200 x 1700 1200 (F.F.L.)	
W15	TOILET	1065 x 2300 600 (F.F.L.)	
W16	TOILET	1350 x 2300 600 (F.F.L.)	


AREA LEGENDS:-

	F.A.R. AREA
	15% SERVICES F.A.R. AREA
	NON-F.A.R.
	BALCONY NON-F.A.R.
	COUNTED IN 1/4 F.A.R.
	STILT LANDSCAPE

Amit
Var
ma

Digitally signed by
Amit Varma
Date:
2025.01.16
19:39:45
+05'30'

SCALE 1:250	DATE	
DRAWN BY	DRG. NO. 25	
PROJECT PROPOSED SUBMISSION OF GROUP HOUSING AT PLOT NO C1 IN LAND -2, INTEGRATED SPORT COMPLEX AT JAYPEE GREENS SECT 26 AND 31 SURAJPUR KASANA ROAD , GREATER NOIDA , U.P.		
OWNER JAYPEE GREENS		

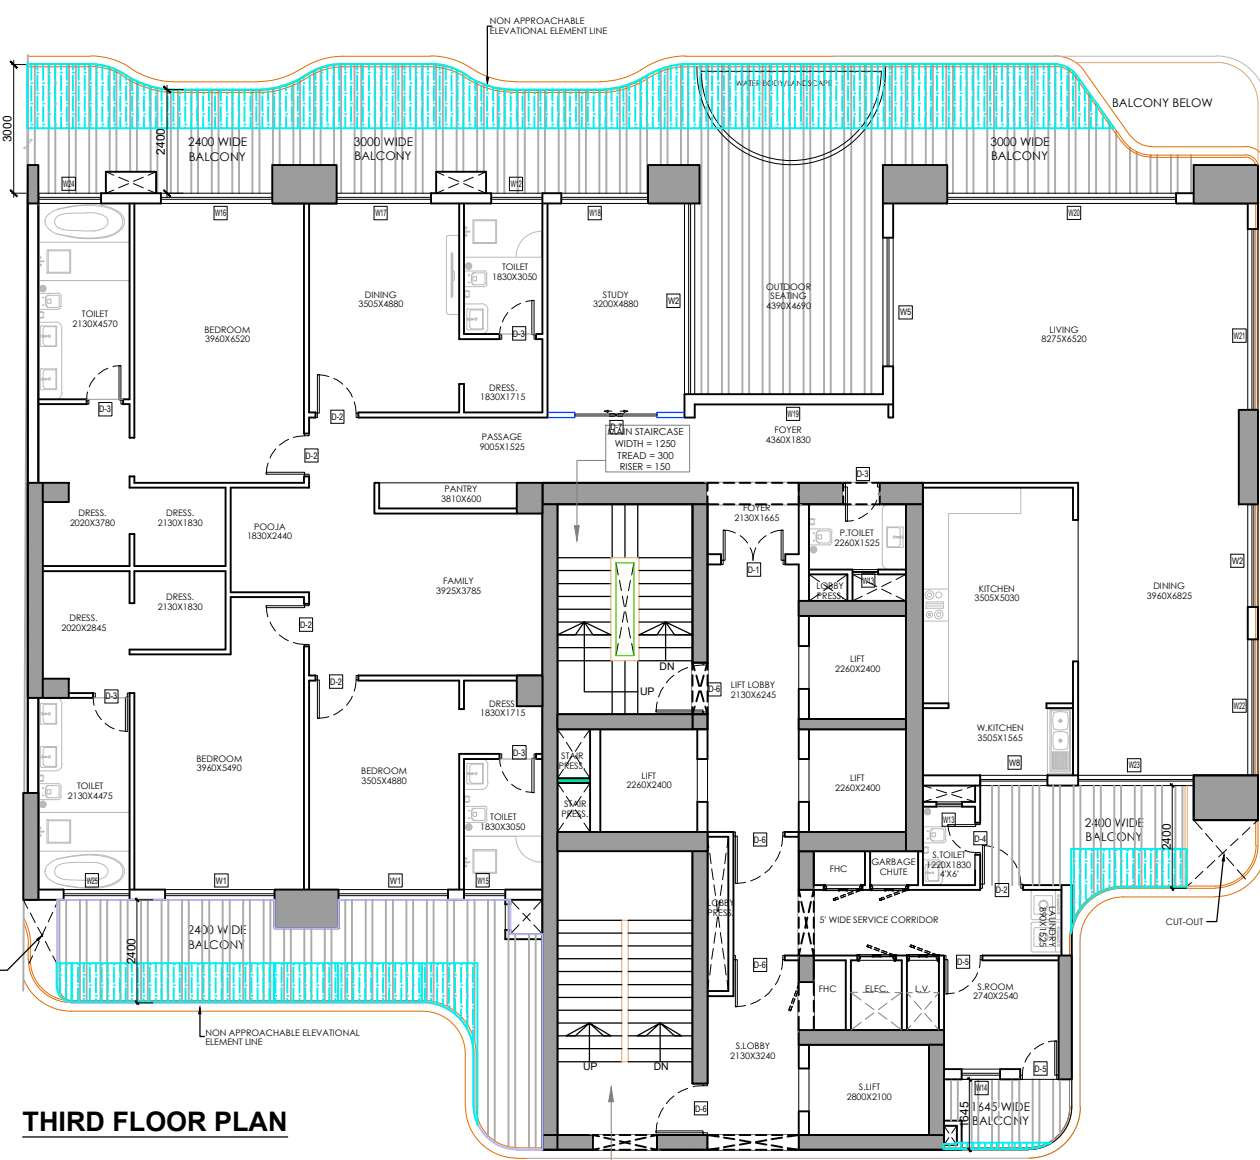


THIRD FLOOR PLAN


TYPICAL FLOOR PLAN
4.6, 8, 10, 12, 16, 20, 22, 24, 26, 28, 32, 36, 38, 40

LEENU
SAHGAL


Digitally signed by
LEENU SAHGAL
Date: 2025.01.30
16:38:28 +05'30'

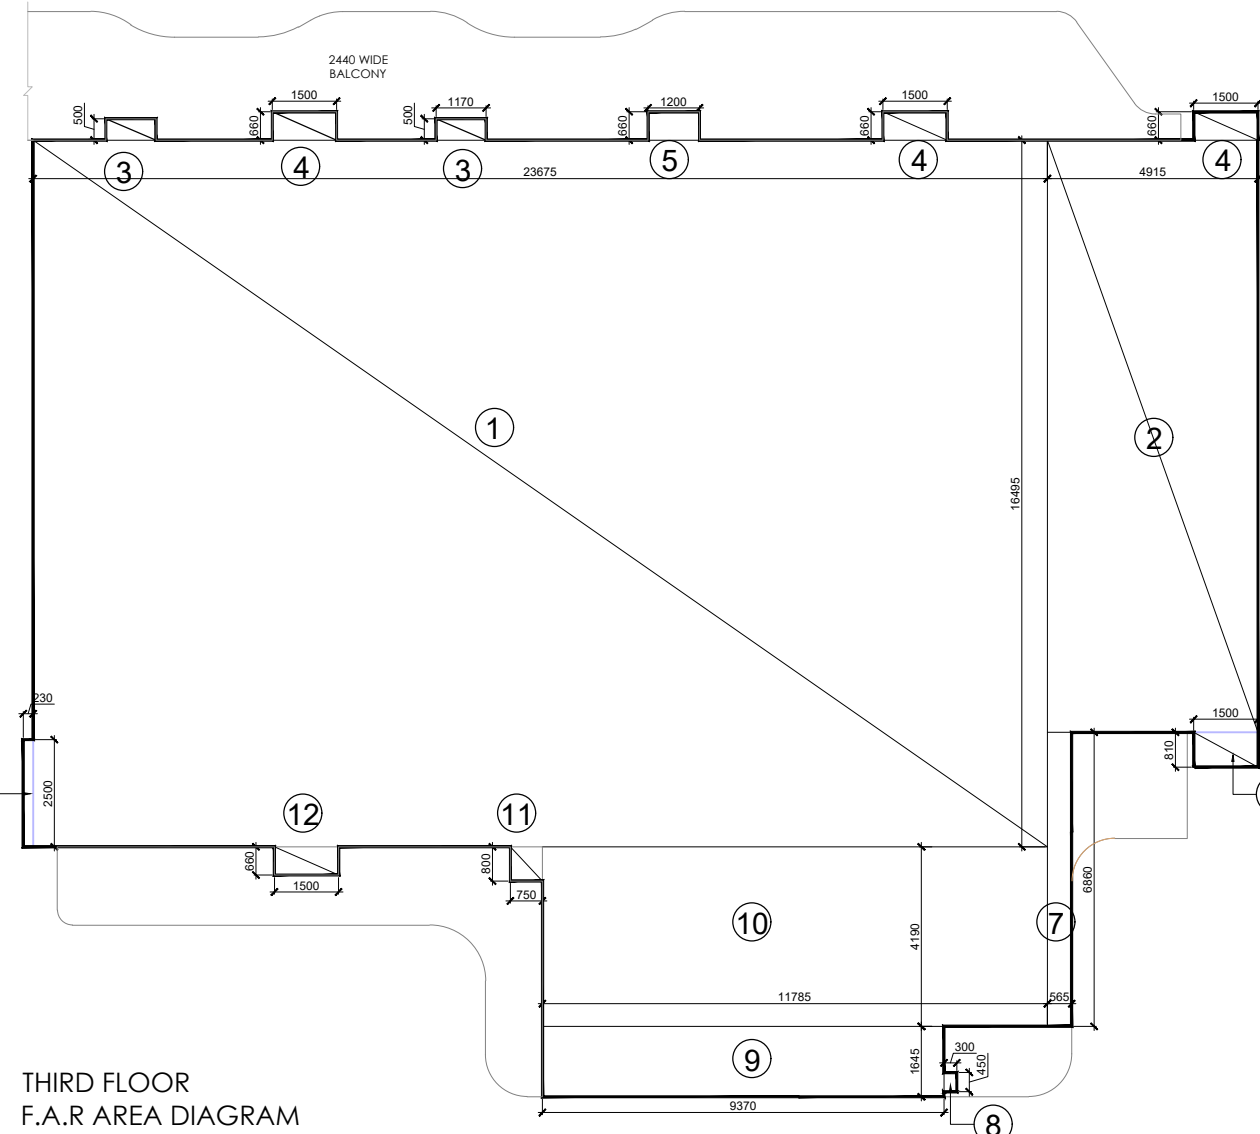


THIRD FLOOR
F.A.R. AREA DIAGRAM

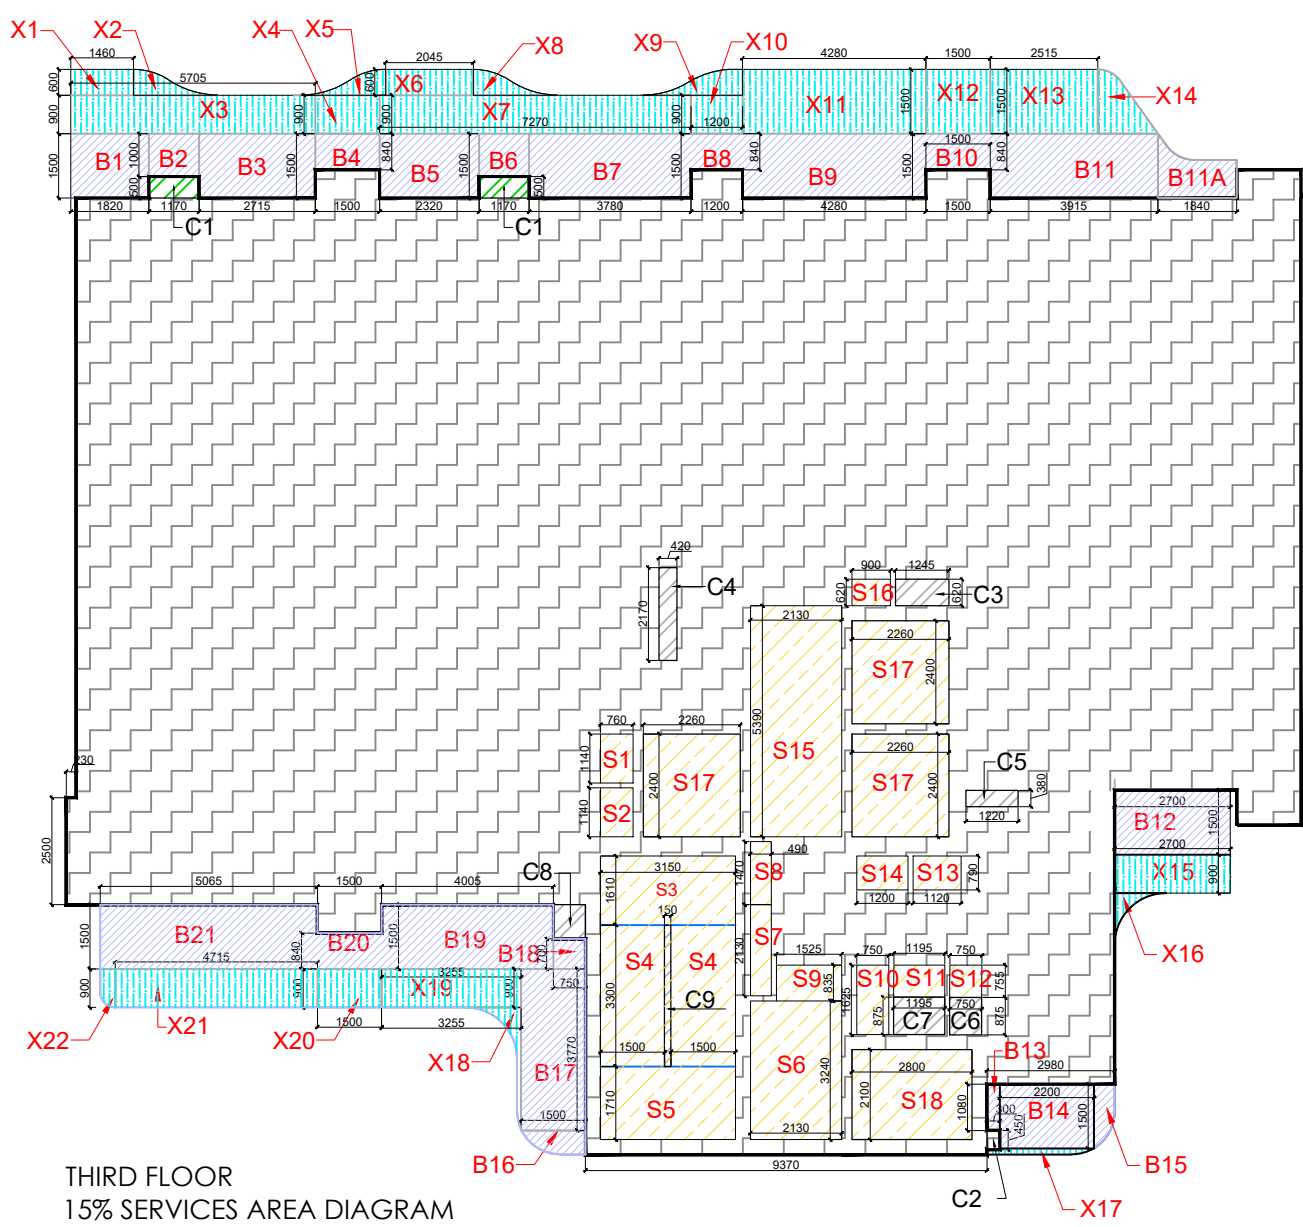


THIRD FLOOR
15% SERVICES AREA DIAGRAM

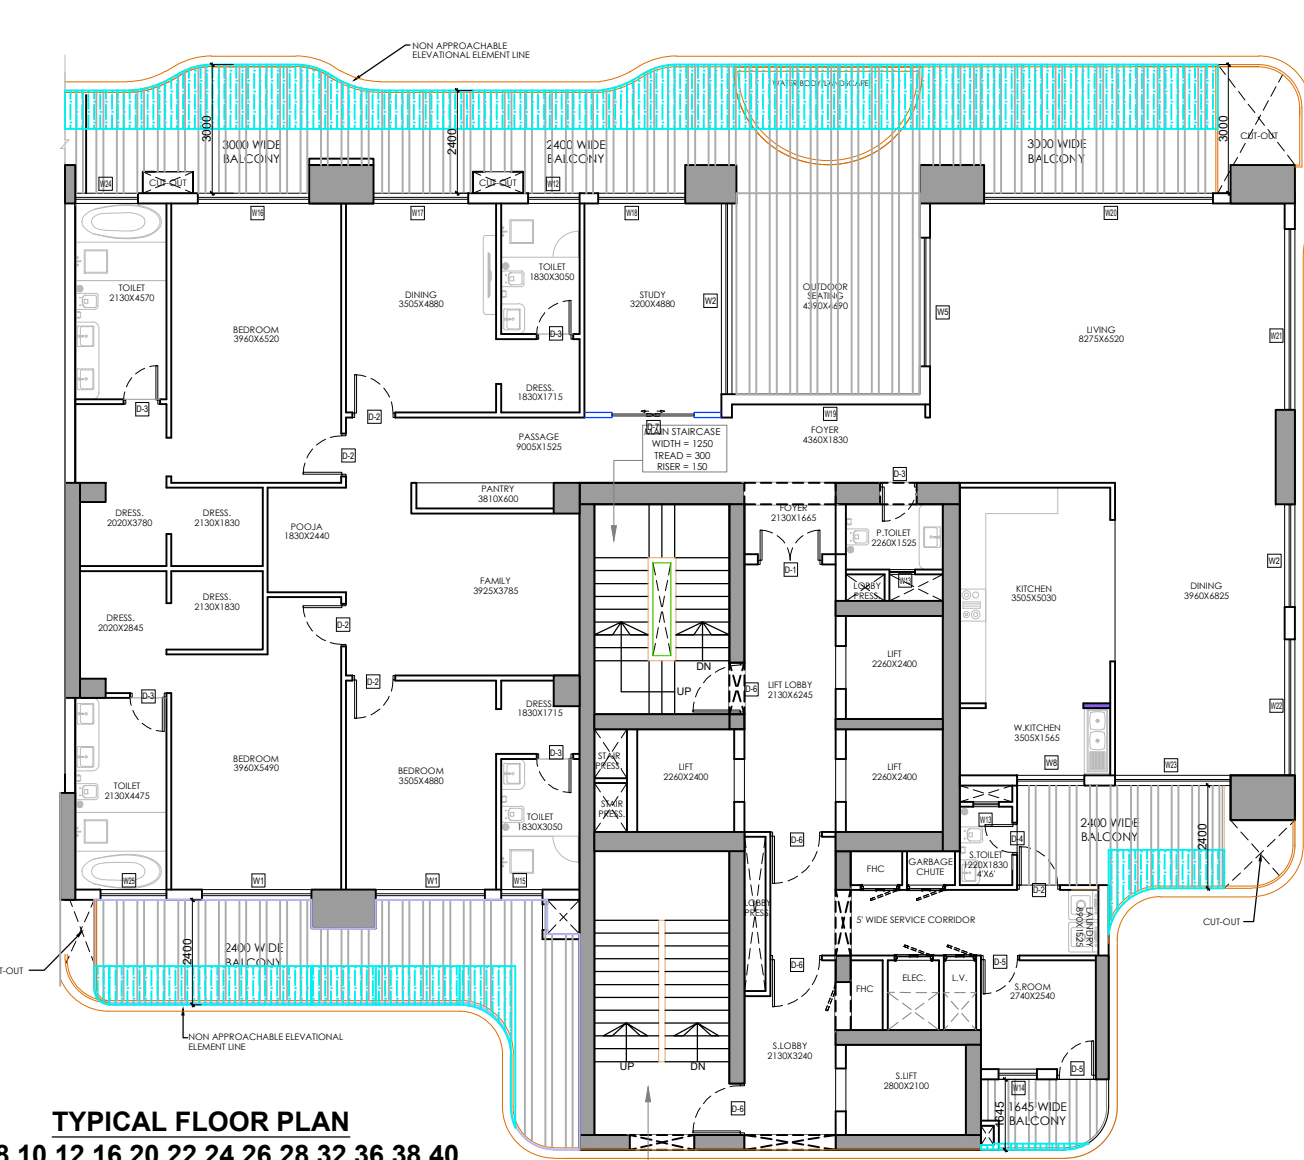

TYPICAL FLOOR PLAN
4.6, 8, 10, 12, 16, 20, 22, 24, 26, 28, 32, 36, 38, 40

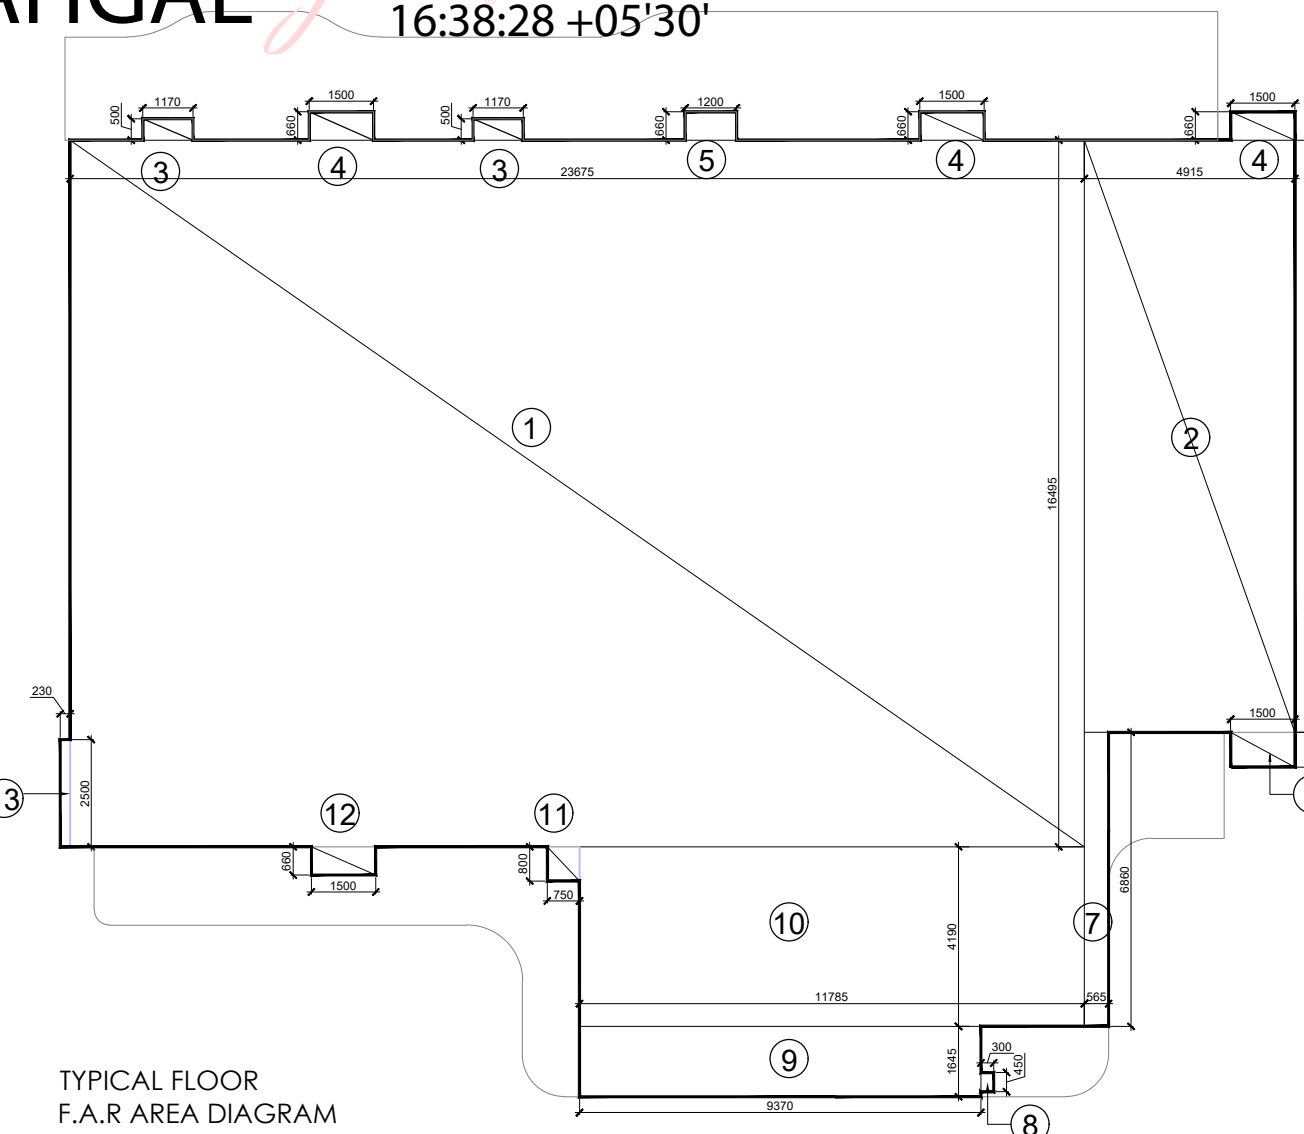

TYPICAL FLOOR
F.A.R. AREA DIAGRAM

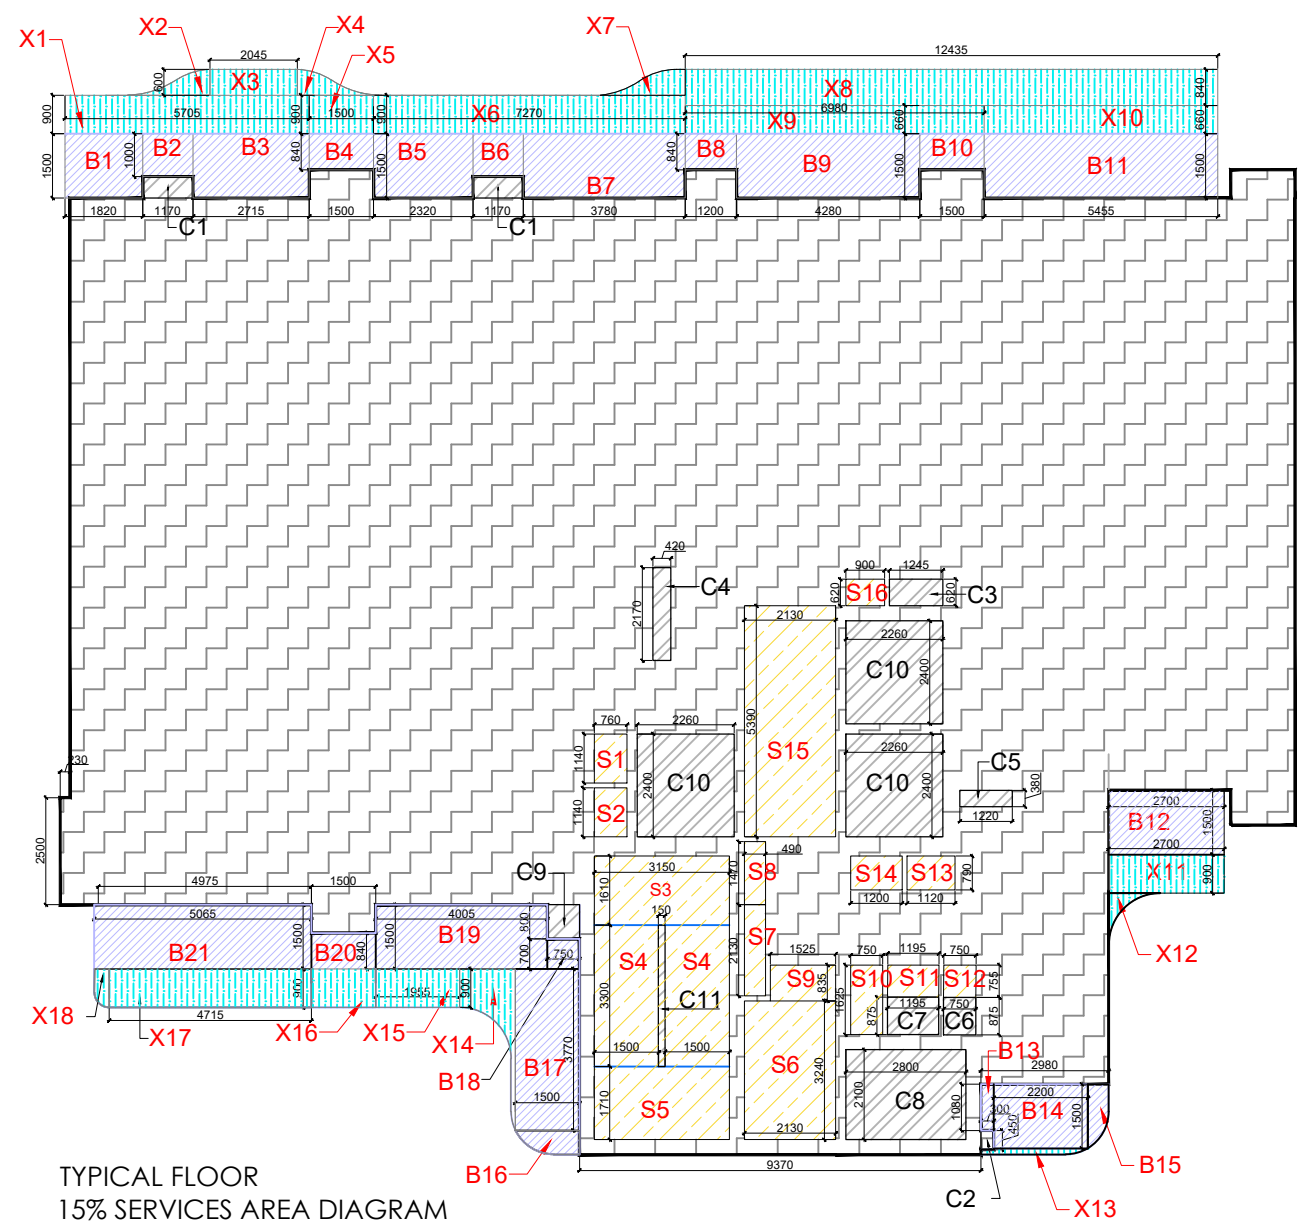

TYPICAL FLOOR
15% SERVICES AREA DIAGRAM

AREA LEGENDS:-

- F.A.R. AREA
- 15% SERVICES F.A.R. AREA
- NON-F.A.R.
- BALCONY NON-F.A.R.
- COUNTED IN 1/4 F.A.R.
- STILT LANDSCAPE

TYPICAL FLOOR DOOR SCHEDULE (4.5 BHK)				
DOOR NO.	DOOR FUNCTION	WIDTH	HEIGHT	SILL HEIGHT
D1	MAIN ENTRANCE	1500	2750	50 (PFL)
D2	BED ROOM	1000	2750	50 (PFL)
D3	TOILET	800	2750	50 (PFL)
D4	SERVANT TOILET	750	2750	50 (PFL)
D5	SERVANT ROOM	800	2750	50 (PFL)
D6	STAIRCASE PASSAGE	1200	2750	50 (PFL)
D7	STUDY	3200	2750	50 (PFL)

SCHEDULE OF WINDOW (4.5 BHK)				
WN NO.	WINDOW LOCATION	WIDTH	HEIGHT	SILL HEIGHT FROM BSL
W1	BED ROOM	2000	2000	50 (PFL)
W2	BED ROOM	2000	2000	50 (PFL)
W3	STUDY	1700	2000	50 (PFL)
W4	CORRIDOR	4888	2000	50 (PFL)
W5	LIVING	2000	2000	50 (PFL)
W6	LIVING	4900	2000	50 (PFL)
W7	DINING	3300	2000	50 (PFL)
W8	KITCHEN	1070	2000	50 (PFL)
W9	BED ROOM	1000	2000	50 (PFL)
W10	FAMILY	2775	2000	50 (PFL)
W11	TOILET	1000	2000	50 (PFL)
W12	TOILET	1000	2000	50 (PFL)
W13	POWDERROOM TOILET	800	1700	1000 (PFL)
W14	SERV ROOM	1000	1700	1000 (PFL)
W15	TOILET	815	2000	50 (PFL)

Sudheer
Kumar

Digitally signed by
Sudheer Kumar
Date: 2025.01.21
15:16:42 +05'30'

LAL
SINGH

Digitally signed by
LAL SINGH
Date: 2025.01.17
18:11:26 +05'30'

TOWER-03 TYPICAL FLOOR AREA CALCULATIONS				
DOOR NO.	DOOR FUNCTION	WIDTH	HEIGHT	SILL HEIGHT
D1	MAIN ENTRANCE	1500	2750	50 (PFL)
D2	BED ROOM	1000	2750	50 (PFL)
D3	TOILET	800	2750	50 (PFL)
D4	SERVANT TOILET	750	2750	50 (PFL)
D5	SERVANT ROOM	800	2750	50 (PFL)
D6	STAIRCASE PASSAGE	1200	2750	50 (PFL)
D7	STUDY	3200	2750	50 (PFL)


TOWER-03 THIRD FLOOR AREA CALCULATIONS				
DOOR NO.	DOOR FUNCTION	WIDTH	HEIGHT	SILL HEIGHT
D1	MAIN ENTRANCE	1500	2750	50 (PFL)
D2	BED ROOM	1000	2750	50 (PFL)
D3	TOILET	800	2750	50 (PFL)
D4	SERVANT TOILET	750	2750	50 (PFL)
D5	SERVANT ROOM	800	2750	50 (PFL)
D6	STAIRCASE PASSAGE	1200	2750	50 (PFL)
D7	STUDY	3200	2750	50 (PFL)

Amit
Varma


Digitally signed by
Amit Varma
Date: 2025.01.16
19:40:13
+05'30'

TOWER-03			
	F.A.R.	NON-F.A.R./STILT LANDSCAPE	15% SERVICES
STILT FLOOR			
FIRST FLOOR			
SECOND FLOOR			
3RD. FLOOR	469.795		70.740
4TH. FLOOR	470.378		48.588
5TH. FLOOR	469.260		48.588
6TH. FLOOR	470.378		48.588
7TH. FLOOR	469.260		48.588
8TH. FLOOR	470.378		48.588
9TH. FLOOR	469.260		48.588
10TH. FLOOR	470.378		48.588
11TH. FLOOR	469.260		48.588
12TH. FLOOR	470.378		48.588
13TH. FLOOR	469.260		48.588
14TH. FLOOR	470.378		48.588
15TH. FLOOR REFUGE	471.974		72.060
16TH. FLOOR	470.378		48.588
17TH. FLOOR	469.260		48.588
18TH. FLOOR	471.219		48.588
19TH. FLOOR	344.043		37.107
20TH. FLOOR	470.378		48.588
21TH. FLOOR	469.260		48.588
22TH. FLOOR	470.378		48.588
23TH. FLOOR REFUGE	471.974		72.060
24TH. FLOOR	470.378		48.588
25TH. FLOOR	469.260		48.588
26TH. FLOOR	470.378		48.588
27TH. FLOOR	469.260		48.588
28TH. FLOOR	470.378		48.588
29TH. FLOOR	469.260		48.588
30TH. FLOOR	470.378		48.588
31TH. FLOOR REFUGE	471.974		72.060
32TH. FLOOR	470.378		48.588
33TH. FLOOR	469.260		48.588
34TH. FLOOR	562.579		48.588
35TH. FLOOR	344.043		37.107
36TH. FLOOR	470.378		48.588
37TH. FLOOR	469.260		48.588
38TH. FLOOR	470.378		48.588
39TH. FLOOR REFUGE	471.974		72.060
40TH. FLOOR	470.378		48.588
MUMTY, MACH ROOM & OHT			153.982
TOTAL AREA	17707.130	0.000	2093.408


SCALE 1:250	DATE	
DRAWN BY	DRG. NO. 26	
PROJECT		
PROPOSED SUBMISSION OF GROUP HOUSING AT PLOT NO C1 IN LAND -2, INTEGRATED SPORT COMPLEX AT JAYPEE GREENS SECT 26 AND 31 SURAJPUR KASANA ROAD, GREATER NOIDA, U.P.		
OWNER		
JAYPEE GREENS (A DIVISION OF JAI PRAKASH ASSOCIATE LTD.)		
DRAWING TITLE THIRD FLOOR PLAN		
TOWER-3 TYPICAL FLOOR PLAN 4.6, 8, 10, 12, 14, 18, 20, 22, 24, 26, 28, 30, 32, 36, 38		
TOWN PLANNER		
OWNER SIGN.	ARCHITECTS SIGN.	
DALJI T SINGH	Shivendra Nath	
Digitally signed by DALJI T SINGH Date: 2025.01.15 11:30:29 +05'30'	Digitally signed by Shivendra Nath Date: 2025.01.15 14:44:07 +05'30'	

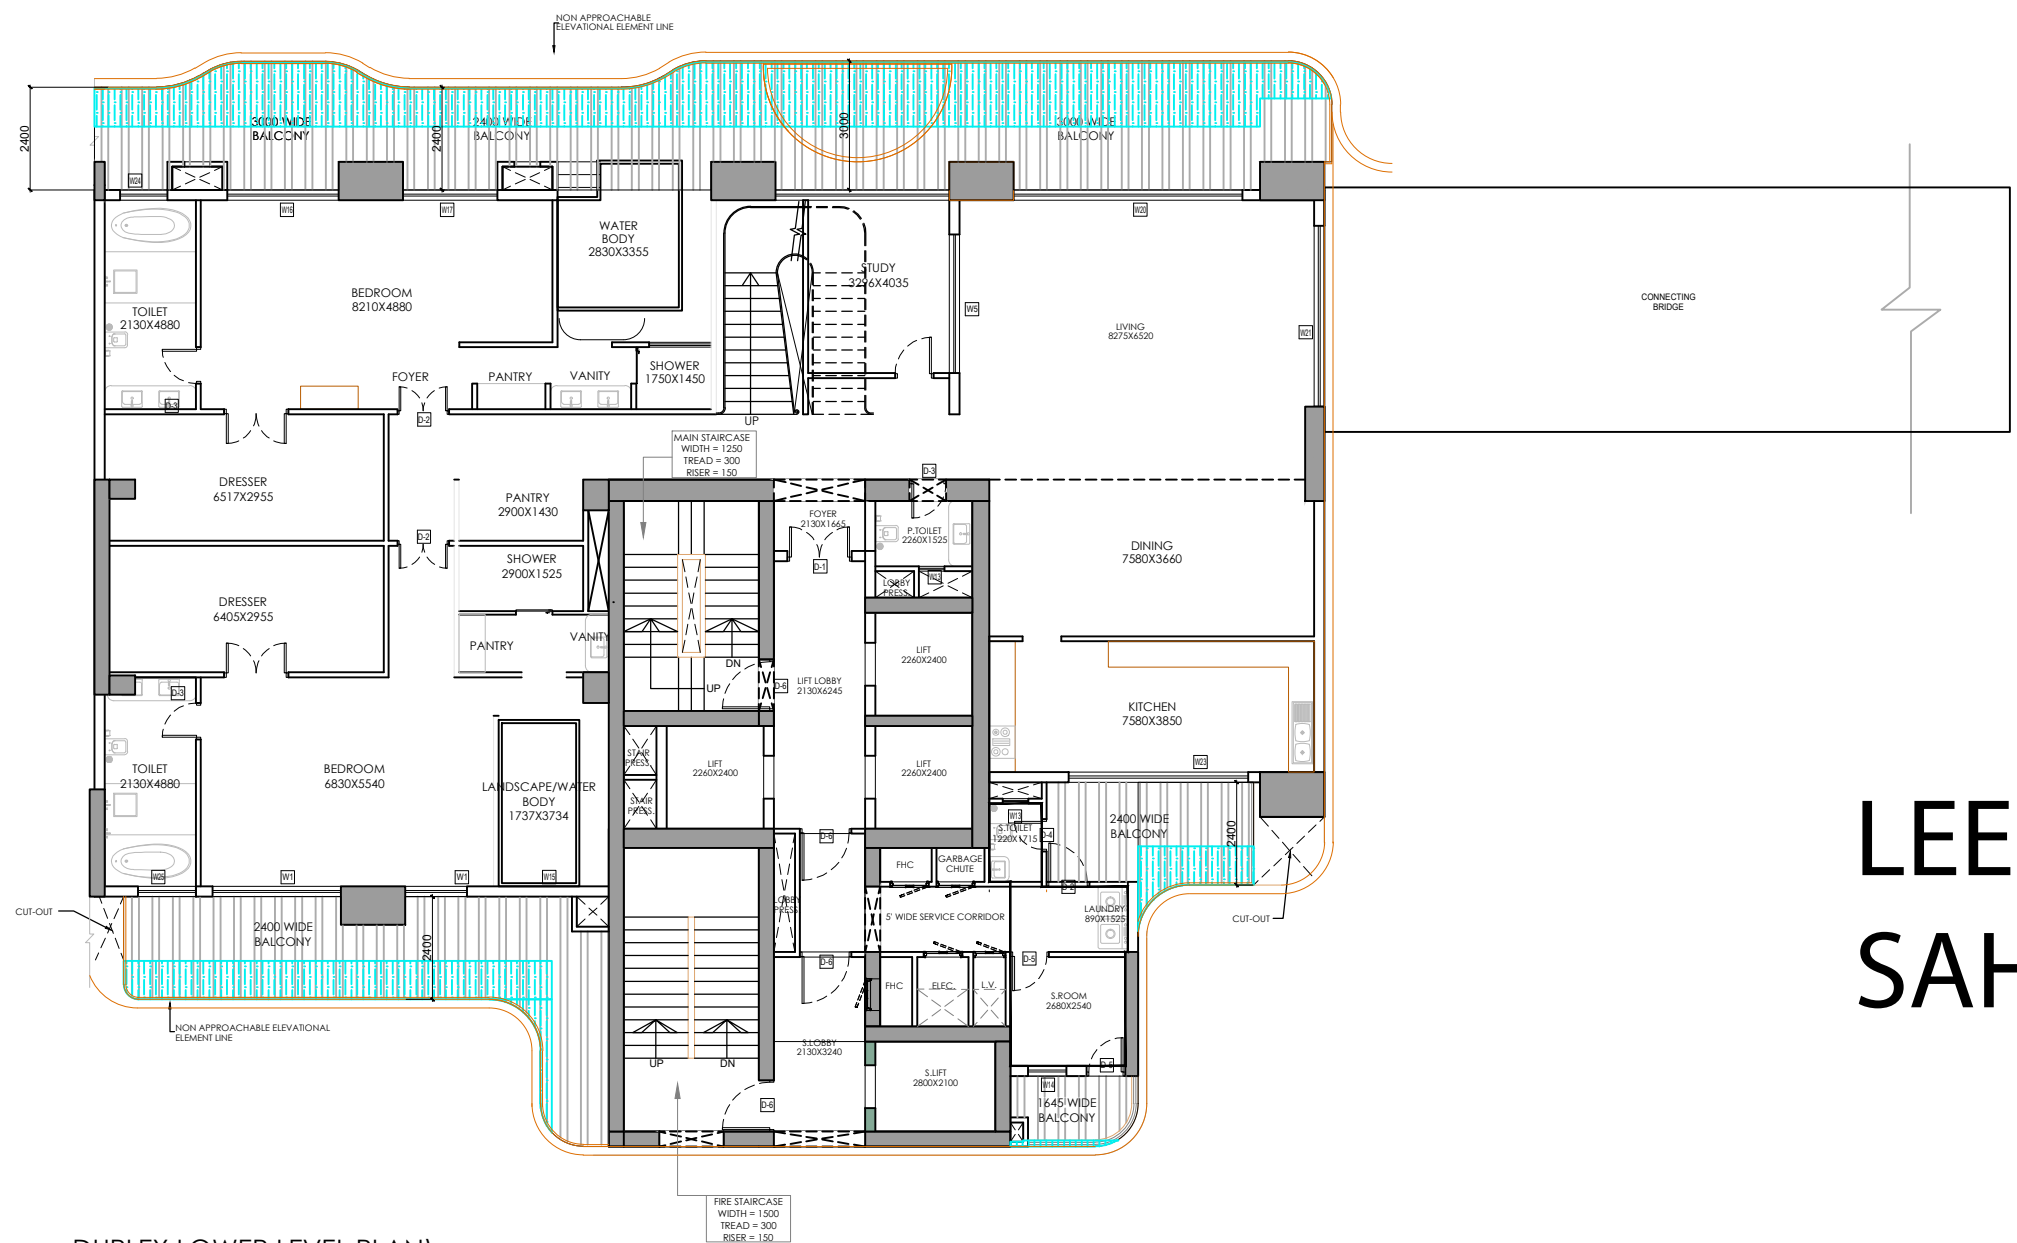

DUPLEX LOWER LEVEL PLAN)
34th floor

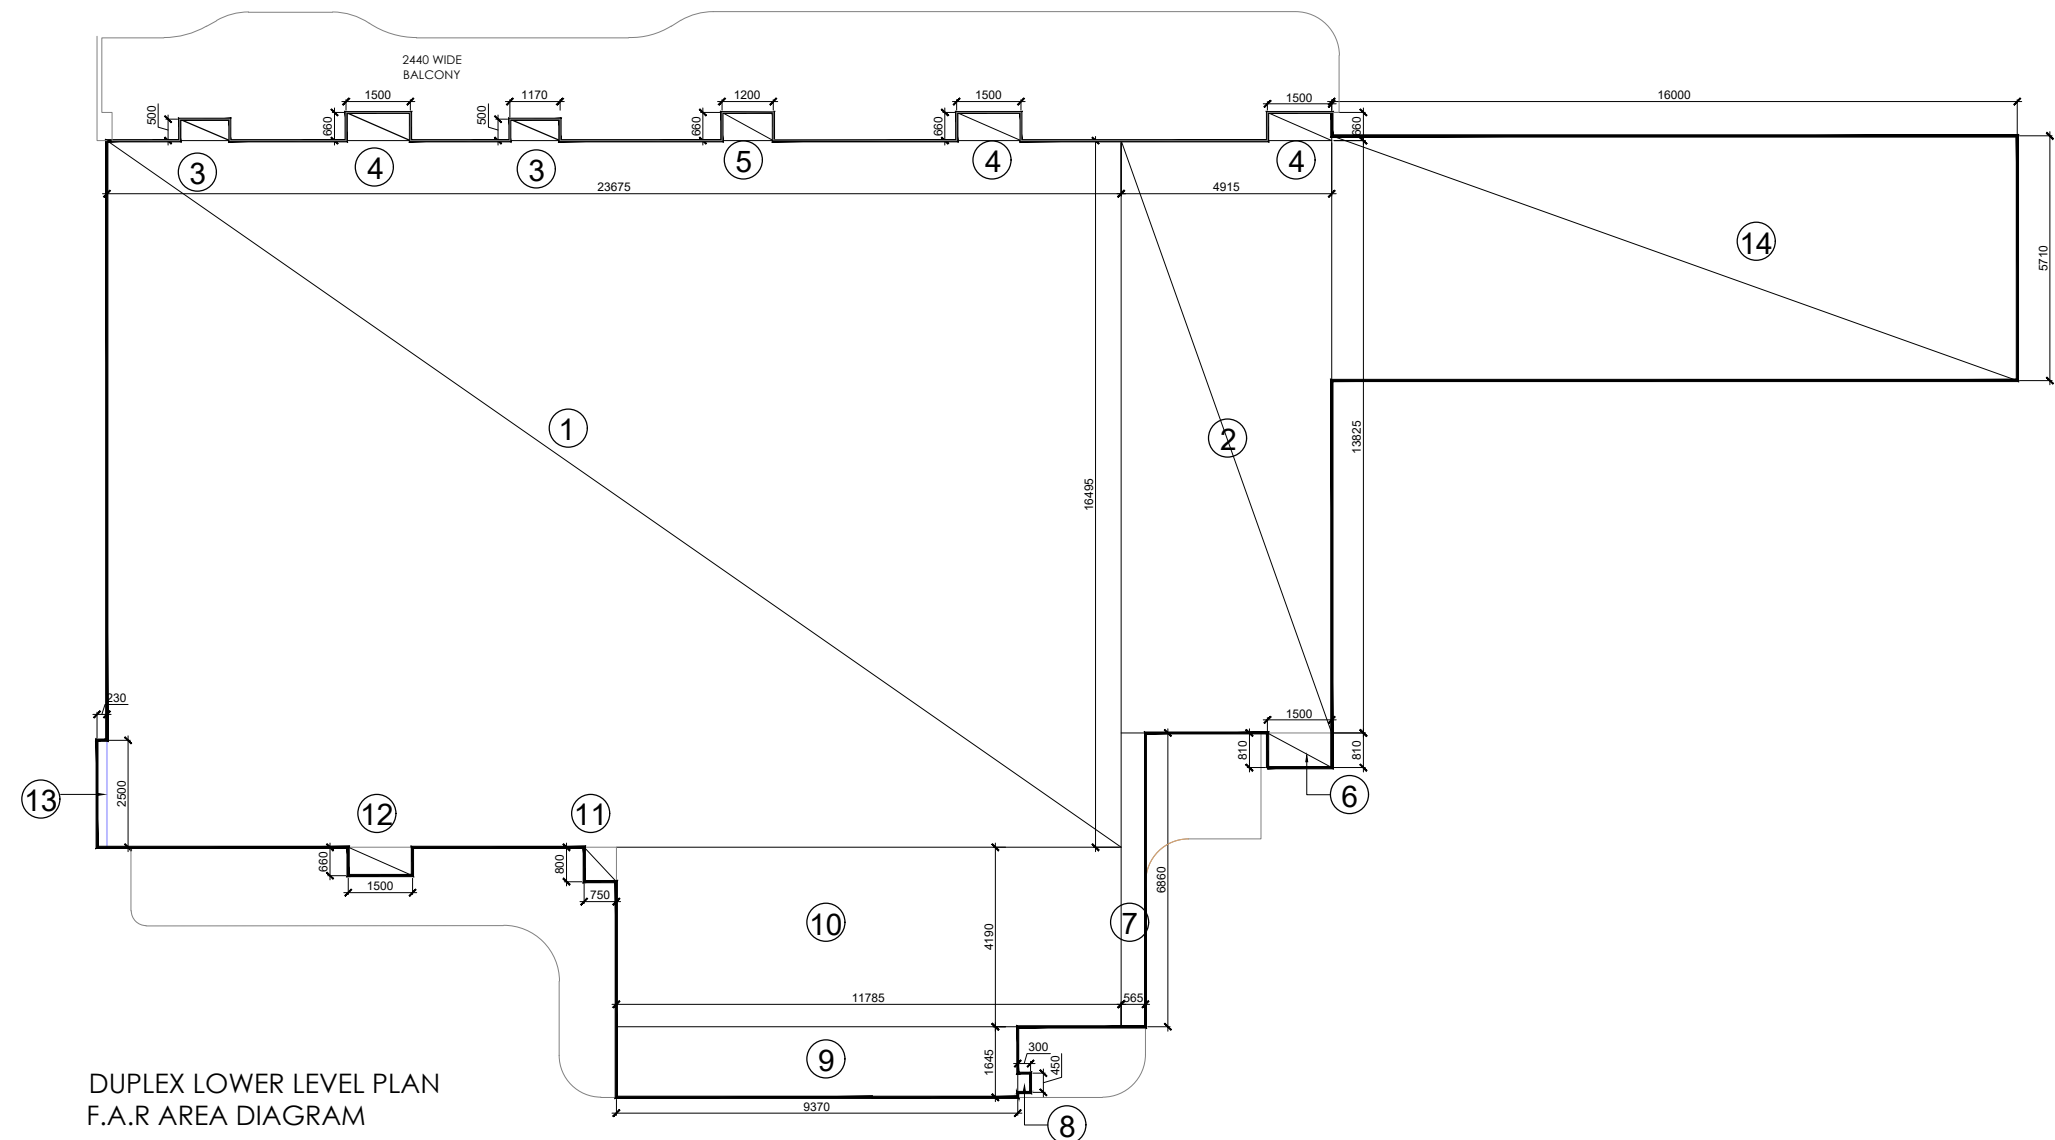

DUPLEX LOWER LEVEL PLAN
F.A.R. AREA DIAGRAM

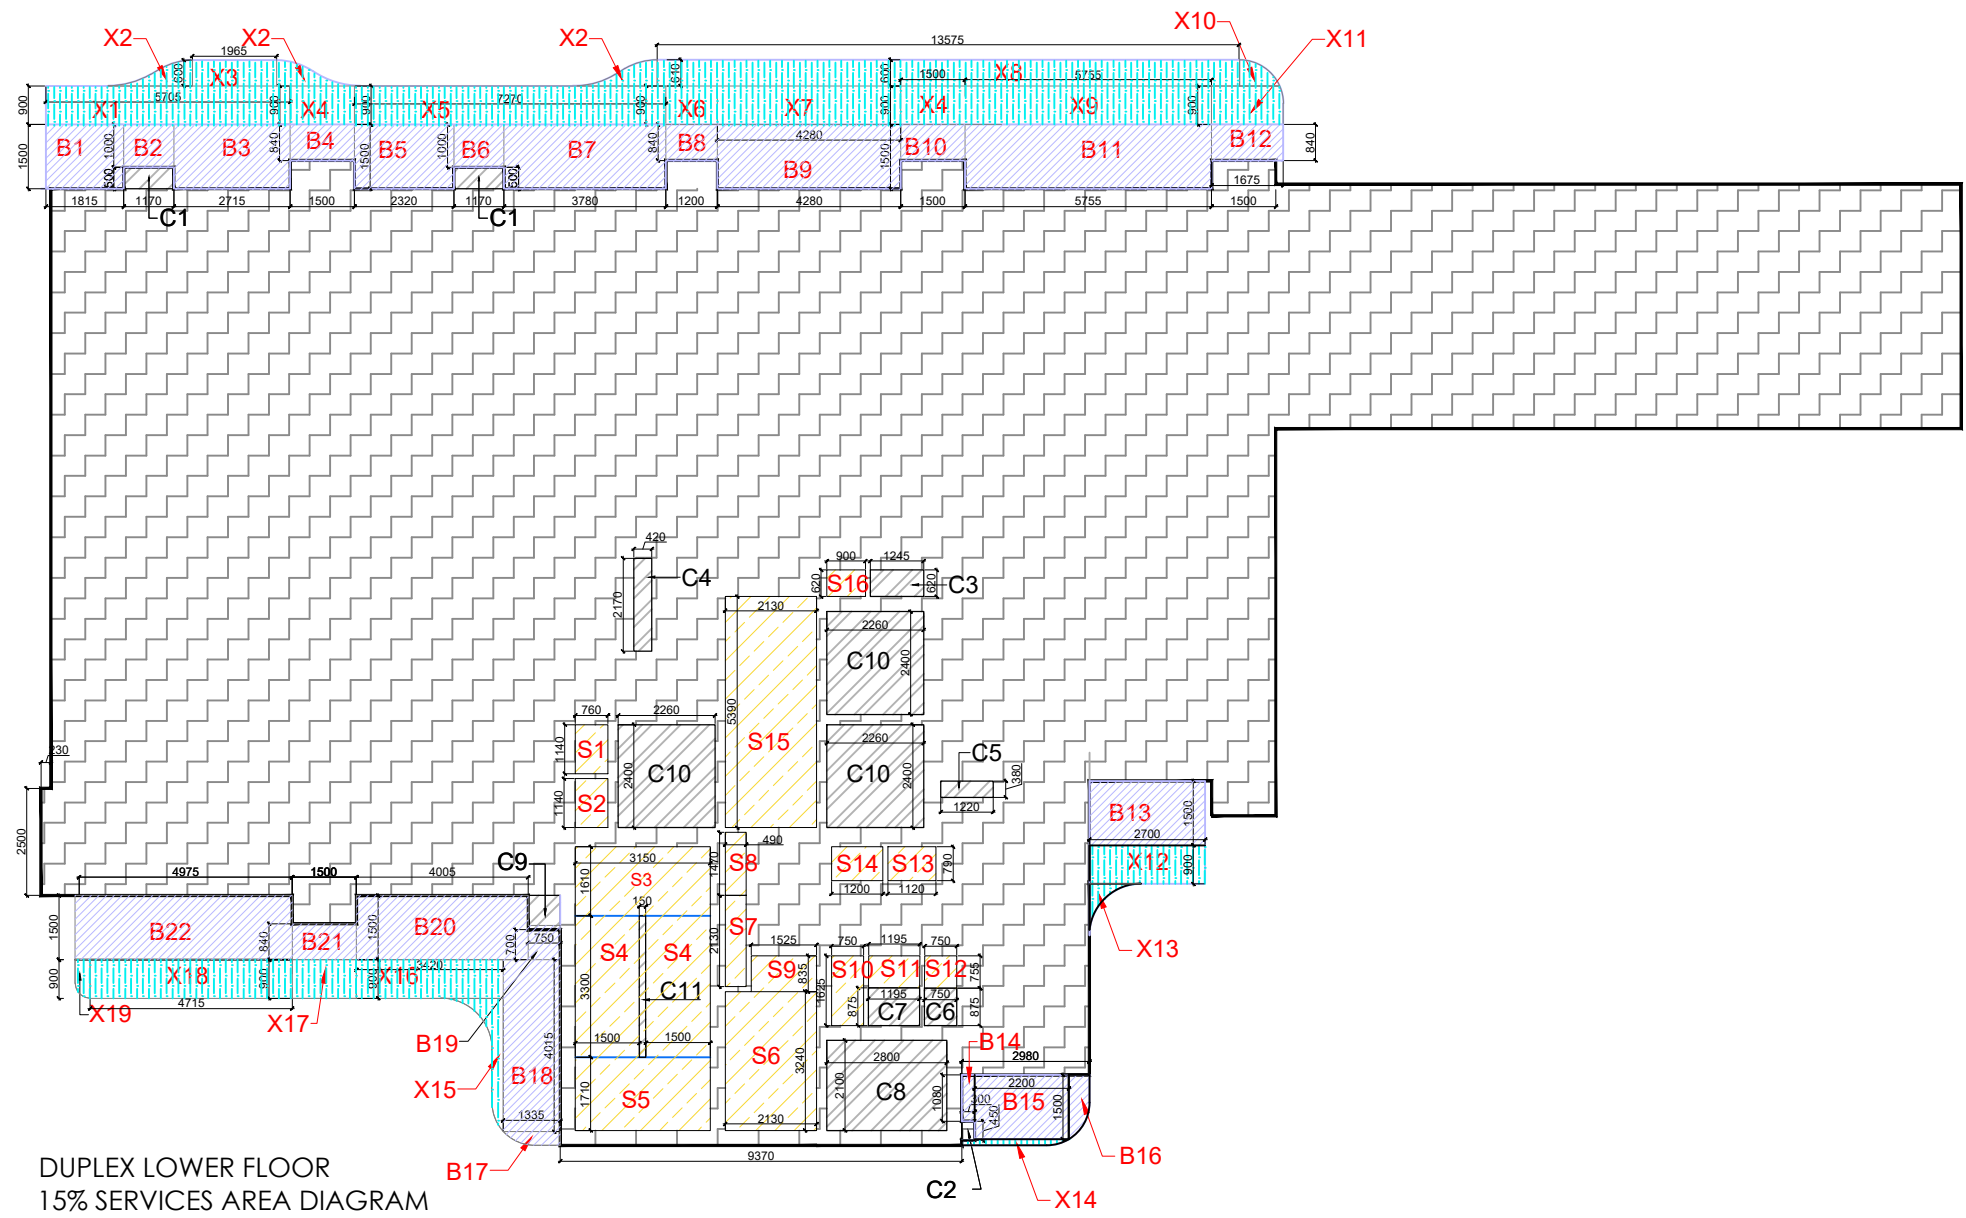

DUPLEX LOWER FLOOR
15% SERVICES AREA DIAGRAM

LEENU
SAHGAL

Digitally signed
by LEENU
SAHGAL
Date: 2025.01.30
16:42:53 +05'30'

LOWER DUPLEX PLAN F.A.R. AREA CALCULATIONS						
TOTAL AREA ENVELOPE						
	1.FRK/TH	WIDTH	AREA	N/L	TOTAL	SQ.MT.
01	2.422	16.495	1	390.519	1	390.519
02	2.915	13.825	1	67.581	1	67.581
03	1.47	0.5	1	0.585	2	1.170
04	1.5	0.66	1	0.990	3	2.970
05	1.2	0.66	1	0.792	1	0.792
06	1.5	0.81	1	1.215	1	1.215
07	0.565	6.86	1	3.876	1	3.876
08	0.3	0.45	1	0.135	1	0.135
09	0.32	1.445	1	1.544	1	1.544
10	11.785	4.19	1	49.379	1	49.379
11	0.75	0.8	1	0.600	1	0.600
12	1.5	0.66	1	0.990	1	0.990
13	0.25	2.5	1	0.575	1	0.575
14	16	5.71	1	91.360	1	91.360
				TOTAL(A)	626.945	SQ.MT.
15% SERVICES AREA						
	1.FRK/TH	WIDTH	AREA	N/L	TOTAL	SQ.MT.
S1	0.76	1.14	1	0.866	1	0.866
S2	0.76	1.14	1	0.866	1	0.866
S3	3.45	1.61	1	5.072	1	5.072
S4	1.5	3.3	1	4.950	2	9.900
S5	3.45	1.71	1	5.387	1	5.387
S6	2.15	3.24	1	6.974	1	6.974
S7	0.49	2.13	1	1.044	1	1.044
S8	0.49	1.47	1	0.720	1	0.720
S9	1.525	0.835	1	1.273	1	1.273
S10	0.75	1.625	1	1.219	1	1.219
S11	1.05	0.755	1	0.902	1	0.902
S12	0.75	0.755	1	0.566	1	0.566
S13	1.42	0.79	1	0.885	1	0.885
S14	1.2	0.76	1	0.948	1	0.948
S15	2.15	5.79	1	11.481	1	11.481
S16	0.9	0.62	1	0.558	1	0.558
				TOTAL (B)	48.588	SQ.MT.
DEDUCTION AREA						
	1.FRK/TH	WIDTH	AREA	N/L	TOTAL	SQ.MT.
C1	1.47	0.5	1	0.585	2	1.170
C2	0.3	0.45	1	0.135	1	0.135
C3	1.245	0.62	1	0.772	1	0.772
C4	0.42	2.17	1	0.911	1	0.911
C5	1.22	0.38	1	0.464	1	0.464
C6	0.75	0.875	1	0.656	1	0.656
C7	1.05	0.875	1	0.906	1	0.906
C8	2.8	2.1	1	5.880	1	5.880
C9	0.75	0.8	1	0.600	1	0.600
C10	2.26	2.4	1	5.424	3	16.272
C11	0.45	3.3	1	1.495	1	1.495
				TOTAL (C)	28.401	SQ.MT.
BALCONY 25% F.A.R. AREA						
	1.FRK/TH	WIDTH	AREA	N/L	TOTAL	SQ.MT.
X1	5.705	0.9	0.25	1.284	1	1.284
X2	ASPHLT	0.56	0.25	0.140	3	0.420
X3	1.965	0.6	0.25	0.293	1	0.293
X4	1.5	0.9	0.25	0.338	2	0.675
X5	2.27	0.9	0.25	1.636	1	1.636
X6	1.2	0.9	0.25	0.270	1	0.270
X7	4.36	0.9	0.25	0.963	1	0.963
X8	13.575	0.6	0.25	2.036	1	2.036
X9	5.755	0.9	0.25	1.295	1	1.295
X10	ASPHLT	0.41	0.25	0.103	1	0.103
X11	ASPHLT	1.5	0.25	0.375	1	0.375
X12	2.7	0.9	0.25	0.608	1	0.608
X13	ASPHLT	0.31	0.25	0.078	1	0.078
X14	ASPHLT	0.32	0.25	0.080	1	0.080
X15	ASPHLT	1.07	0.25	0.268	1	0.268
X16	3.42	0.9	0.25	0.770	1	0.770
X17	1.5	0.9	0.25	0.338	1	0.338
X18	4.715	0.9	0.25	1.061	1	1.061
X19	ASPHLT	0.29	0.25	0.073	1	0.073
				TOTAL (D)	13.424	SQ.MT.
				TOTAL F.A.R. AREA (A+B+C+D)	662.579	SQ.MT.
				TOTAL 15% SERVICES (B)	48.588	SQ.MT.
				TOTAL BUILTUP AREA (F.A.R.+15% SERVICES)	611.168	SQ.MT.
BALCONY NON F.A.R. AREA						
	1.FRK/TH	WIDTH	AREA	N/L	TOTAL	SQ.MT.
B1	1.815	1.5	1	2.723	1	2.723
B2	1.47	1	1	1.170	1	1.170
B3	2.715	1.5	1	4.073	1	4.073
B4	1.5	0.84	1	1.260	1	1.260
B5	2.32	1.5	1	3.480	1	3.480
B6	1.47	1	1	1.170	1	1.170
B7	3.78	1.5	1	5.670	1	5.670
B8	1.2	0.84	1	1.008	1	1.008
B9	4.36	1.5	1	6.420	1	6.420
B10	1.5	0.84	1	1.260	1	1.260
B11	5.755	1.5	1	8.633	1	8.633
B12	1.675	0.84	1	1.407	1	1.407
B13	2.7	1.5	1	4.050	1	4.050
B14	0.3	1.08	1	0.324	1	0.324
B15	2.2	1.5	1	3.300	1	3.300
B16	ASPHLT	1	0.600	0.600	1	0.600
B17	ASPHLT	1	0.340	0.340	1	0.340
B18	1.355	4.015	1	5.540	1	5.540
B19	0.75	0.7	1	0.525	1	0.525
B20	4.005	1.5	1	6.008	1	6.008
B21	1.5	0.84	1	1.260	1	1.260
B22	4.975	1.5	1	7.463	1	7.463
				TOTAL (E)	67.522	SQ.MT.

TYPICAL FLOOR DOOR SCHEDULE (4.5 BHK)			
DOOR NO.	DOOR FUNCTION	MASONRY OPENING WIDTH HEIGHT SILL HEIGHT	REL. HEIGHT FROM SILL
D1	MAIN ENTRANCE	1500 2750 50 (FPL)	
D2	BED ROOM	1000 2750 50 (FPL)	
D3	TOILET	850 2750 50 (FPL)	
D4	SERVANT TOILET	750 2750 50 (FPL)	
D5	SERVANT ROOM	900 2750 50 (FPL)	
D6	STANGAR/PASSAGE	1200 2750 50 (FPL)	
D7	STUDY	3200 2750 50 (FPL)	

SCHEDULE OF WINDOW (4.5 BHK)			
WIN NO.	WINDOW LOCATION	MASONRY OPENING WIDTH HEIGHT	REL. HEIGHT FROM SILL
W16	BED ROOM	2000 2000 50 (FPL)	
W17	BED ROOM	2200 2000 50 (FPL)	
W18	STUDY	1900 2000 50 (FPL)	
W19	FOYER	4300 2800 50 (FPL)	
W20	LIVING	5300 2900 50 (FPL)	
W21	LIVING	4800 2900 50 (FPL)	
W22	DINING	5100 2900 50 (FPL)	
W23	DINING	2700 2800 50 (FPL)	
W24	TOILET	1400 2800 50 (FPL)	
W25	TOILET	1600 2800 50 (FPL)	

SCHEDULE OF WINDOW (4.5 BHK)			
WIN NO.	WINDOW LOCATION	MASONRY OPENING WIDTH HEIGHT	REL. HEIGHT FROM SILL
W1	BED ROOM	2000 2000 50 (FPL)	
W2	BED ROOM/STUDY	2400 2000 50 (FPL)	
W3	STUDY	1700 2000 50 (FPL)	
W4	CORRIDOR	4400 2000 50 (FPL)	
W5	LIVING	3000 2800 50 (FPL)	
W6	LIVING	4400 2800 50 (FPL)	
W7	DINING	3300 2800 50 (FPL)	
W8	KITCHEN	1070 2800 50 (FPL)	
W9	BED ROOM	3200 2800 50 (FPL)	
W10	FAMILY	2770 2800 50 (FPL)	
W11	TOILET	900 2800 50 (FPL)	
W12	TOILET	1000 2800 50 (FPL)	
W13	POWER/SERV TOILET	900 1700 1200 (FPL)	
W14	SERV ROOM	1200 1700 1200 (FPL)	
W15	TOILET	810 2800 50 (FPL)	

AREA LEGENDS:-	
	F.A.R. AREA
	15% SERVICES F.A.R. AREA
	NON F.A.R.
	BALCONY NON F.A.R.
	COUNTED IN 1/4 F.A.R.
	STILT LANDSCAPE

Sudheer Kumar

Digitally signed by
Sudheer Kumar
Date: 2025.01.21
15:18:26 +05'30'

LAL SINGH

Digitally signed by
LAL SINGH
Date:
2025.01.17
18:17:45
+05'30'

Amit Varma

Digitally signed by
Amit Varma
Date:
2025.01.16
19:41:37
+05'30'

SCALE 1:250	DATE	
DRAWN BY	DRG. NO. 29	

PROJECT

PROPOSED SUBMISSION OF GROUP HOUSING AT
PLOT NO C1 IN LAND -2 , INTEGRATED SPORT
COMPLEX AT JAYPEE GREENS SECT 26 AND 31
SURAJPUR KASANA ROAD , GREATER NOIDA , U.P.

OWNER

JAYPEE GREENS
(A DIVISION OF JAI PRAKASH ASSOCIATE LTD.)


DRAWING TITLE

TOWER-3


DUPLEX LOWER LEVEL PLAN
34TH FLOOR - CONNECTING TERRACE

TOWN PLANNER


OWNER SIGN.	ARCHITECTS SIGN.
DALJIT SINGH	Shive Nath
Digitally signed by DALJIT SINGH Date: 2025.01.15 11:33:46 +05'30'	Shivendra Nath 2025.01.15 14:54:23 +05'30'

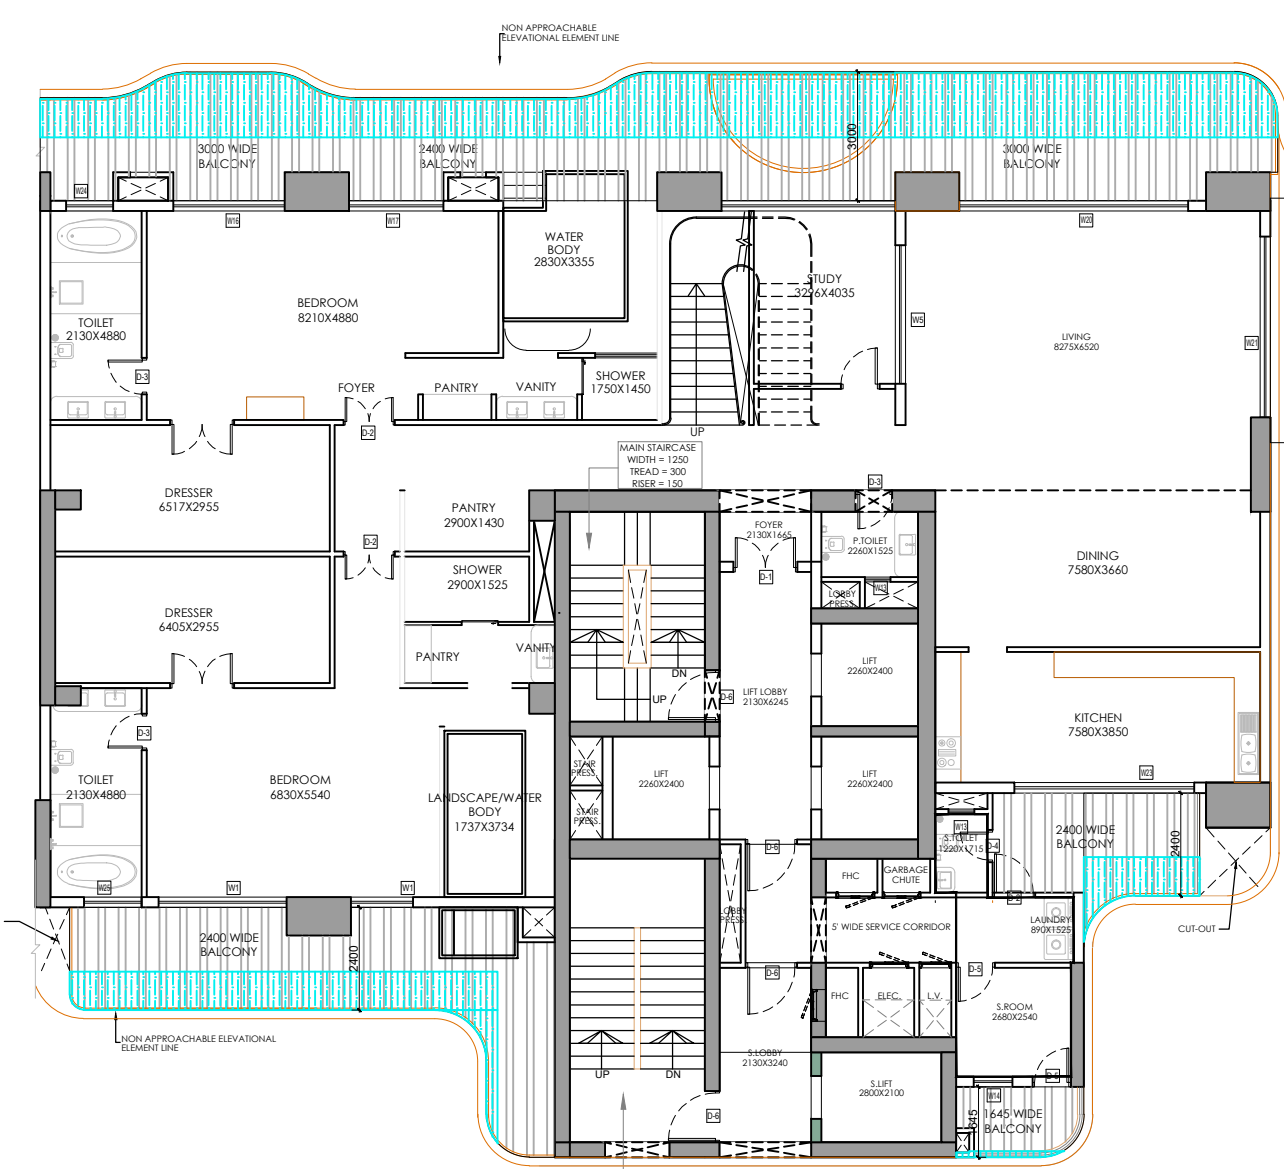


DUPLEX LOWER LEVEL PLAN)
18th floor

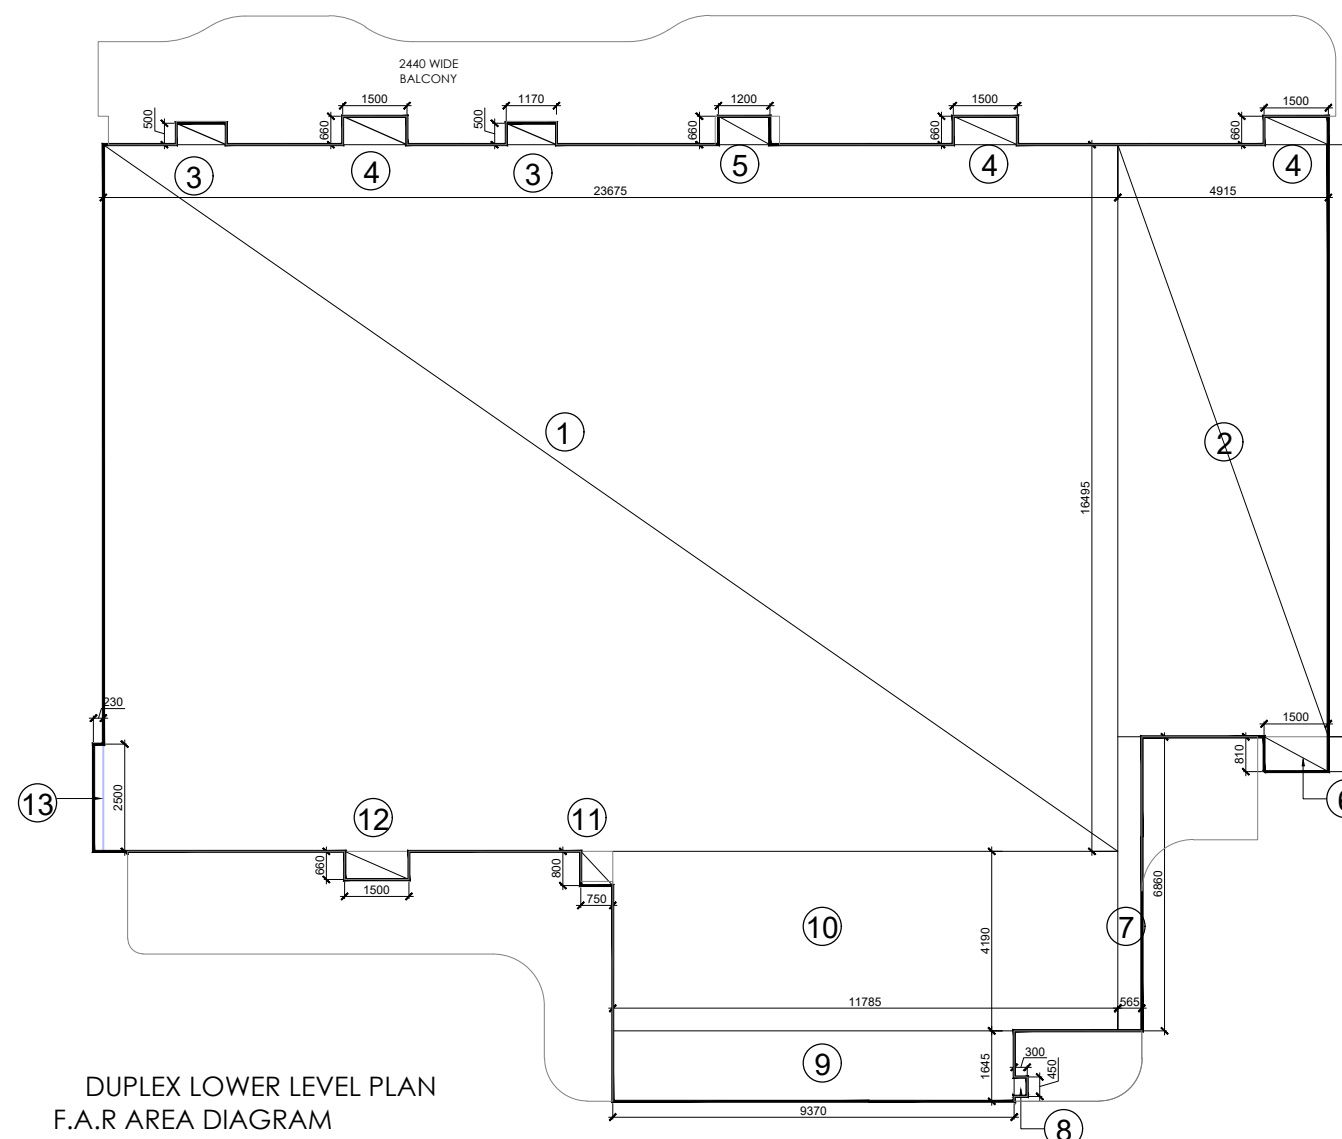


DUPLEX LOWER LEVEL PLAN
F.A.R. AREA DIAGRAM

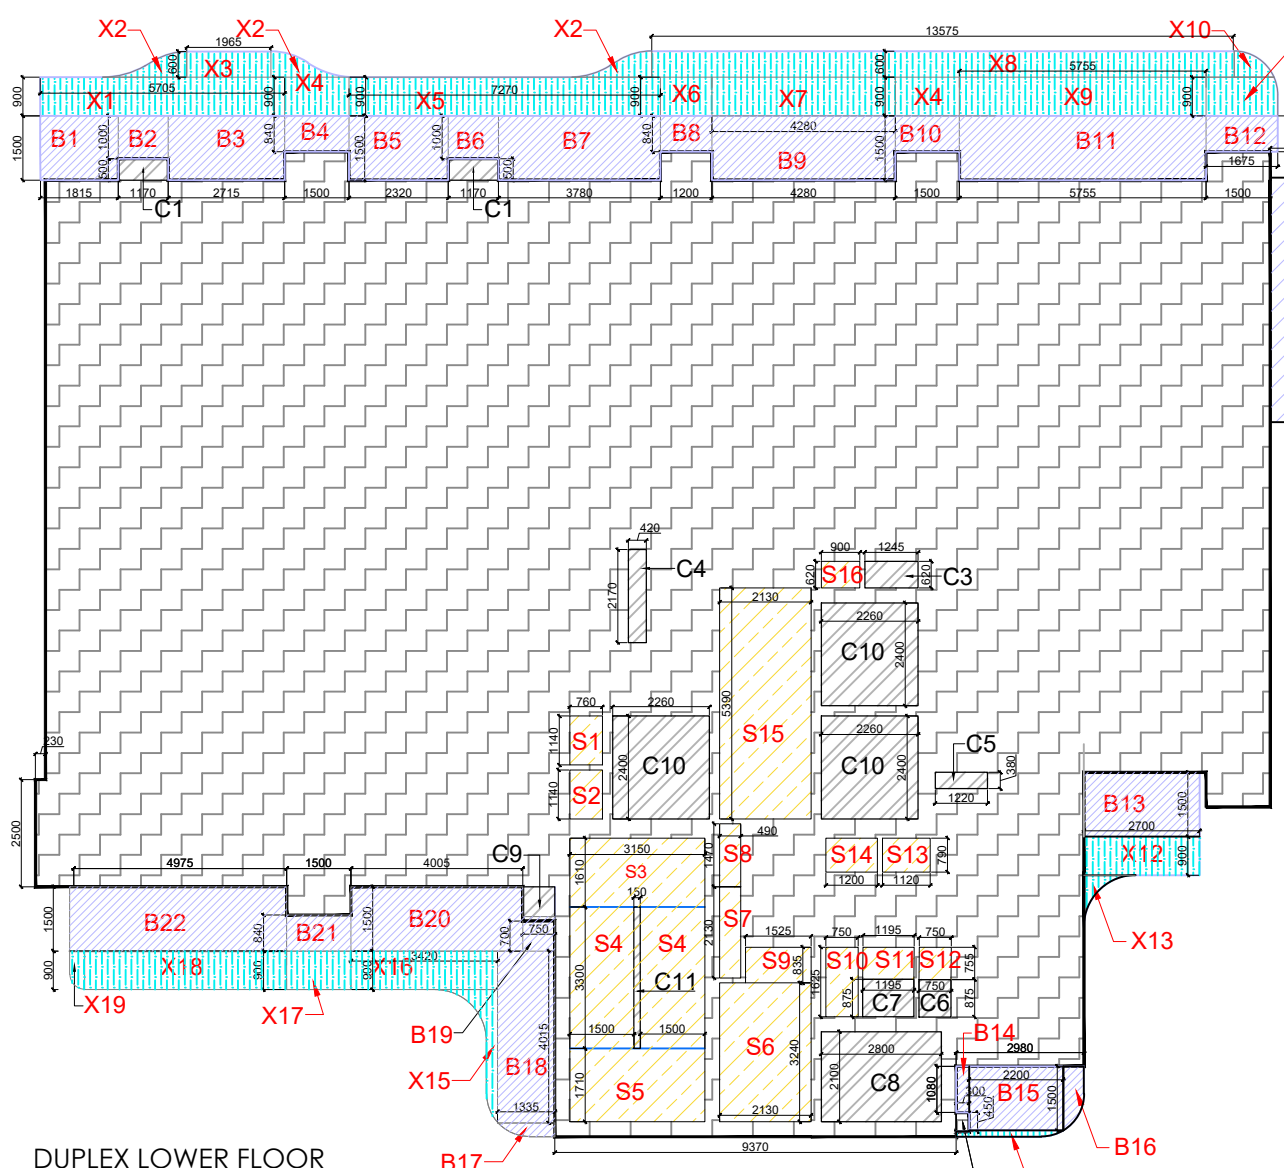


DUPLEX LOWER FLOOR
15% SERVICES AREA DIAGRAM

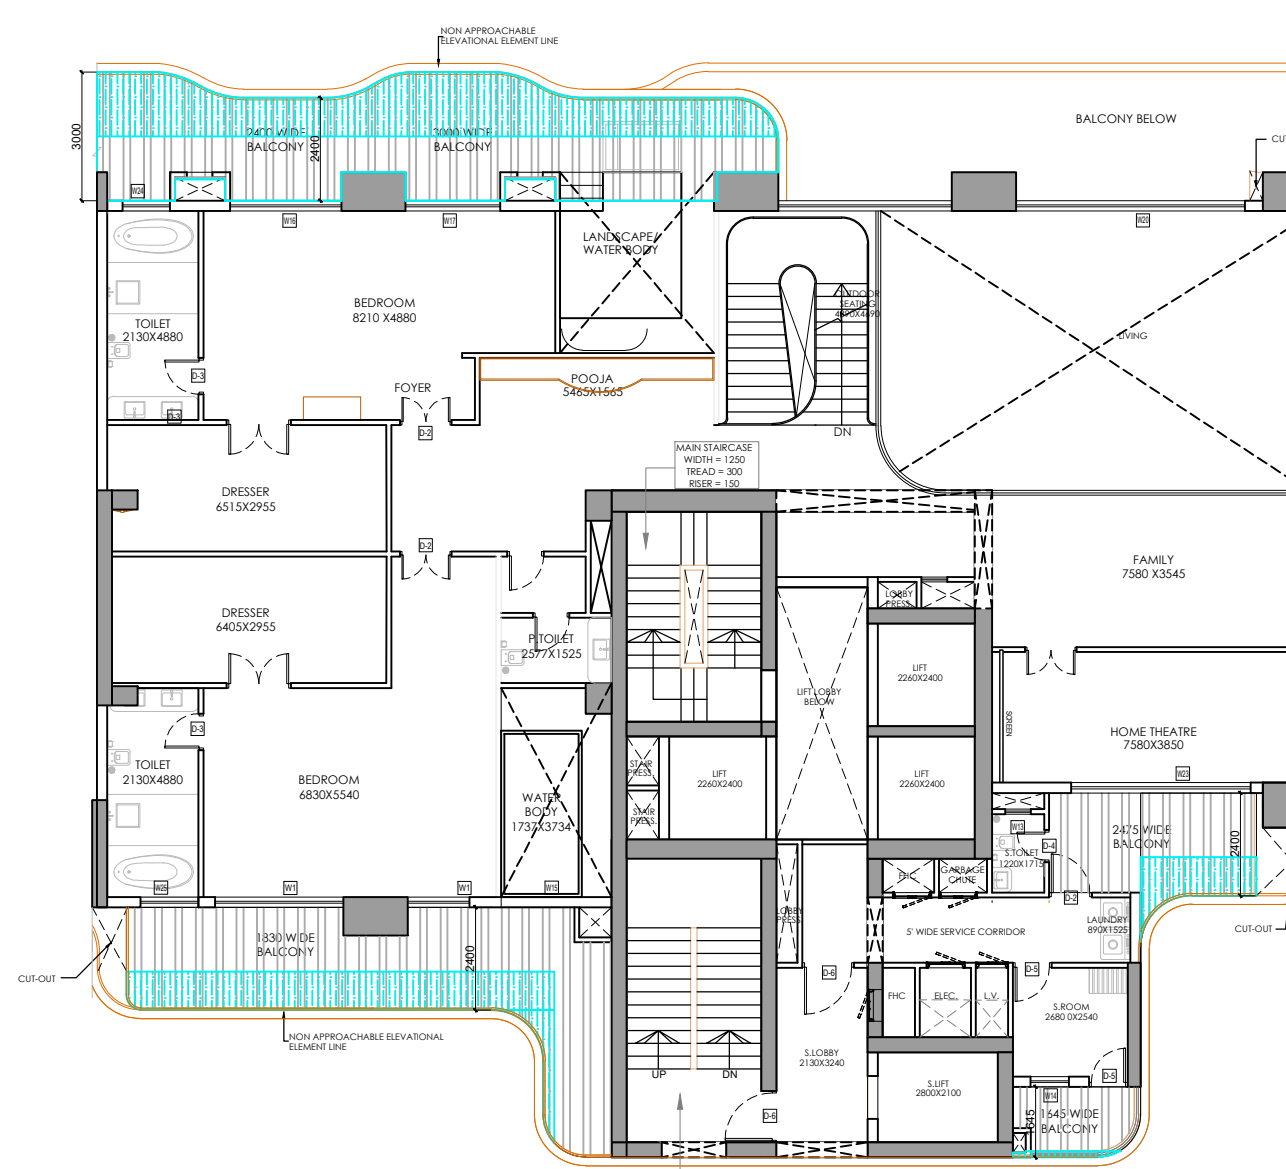

DUPLEX UPPER LEVEL PLAN)
19th & 35 floor

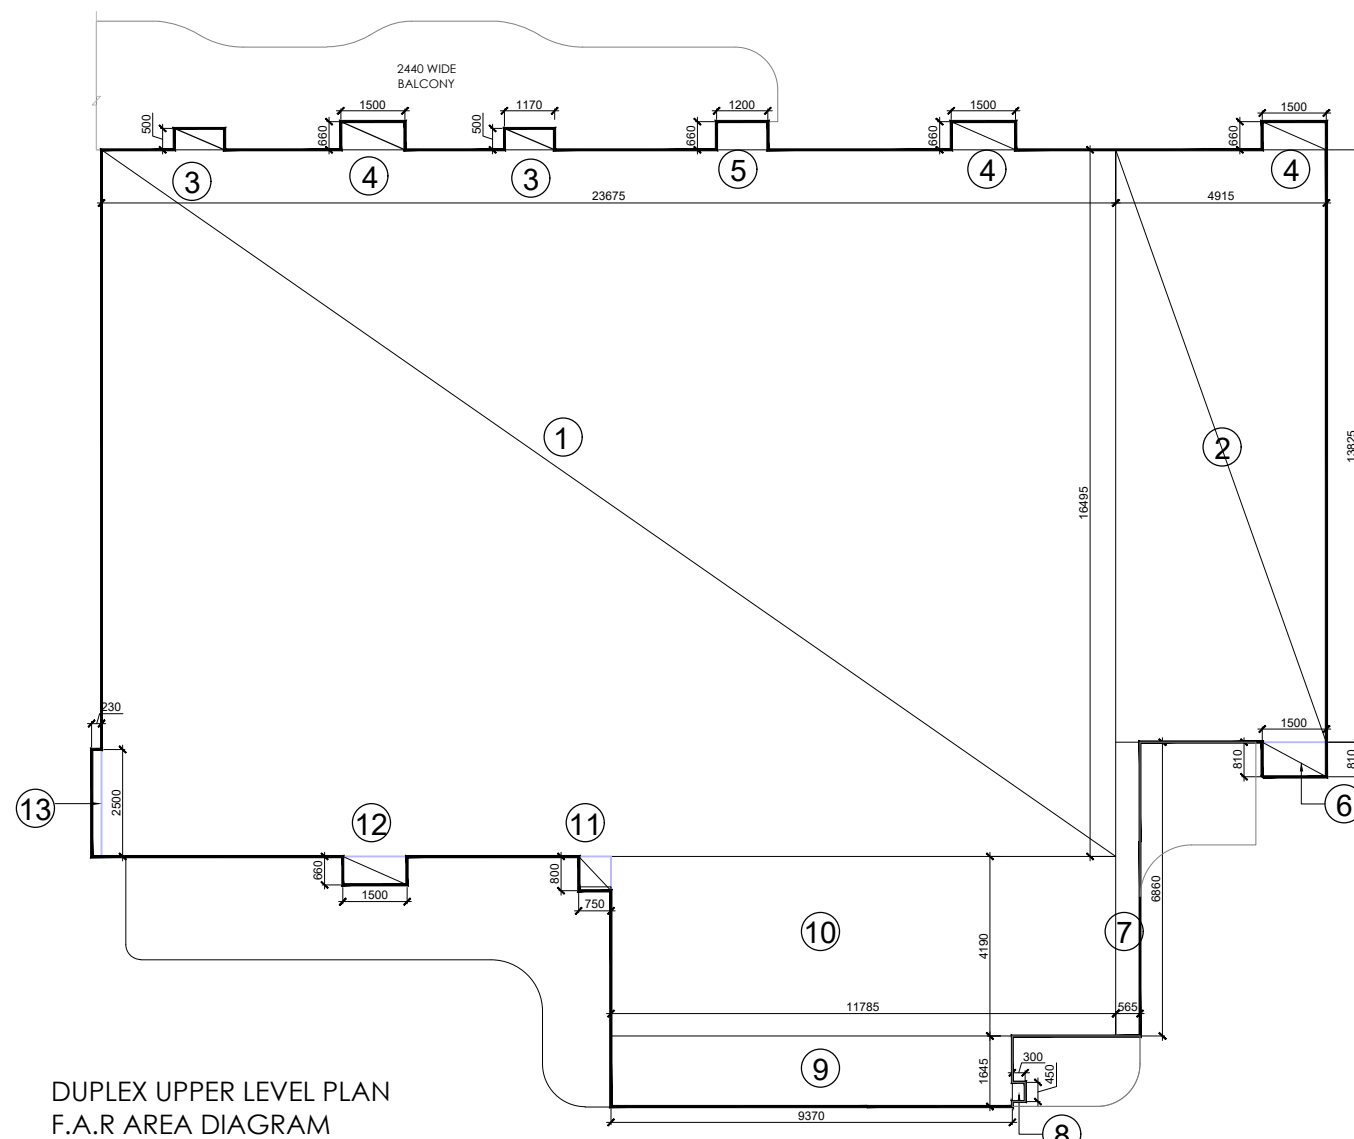

DUPLEX UPPER LEVEL PLAN
F.A.R. AREA DIAGRAM

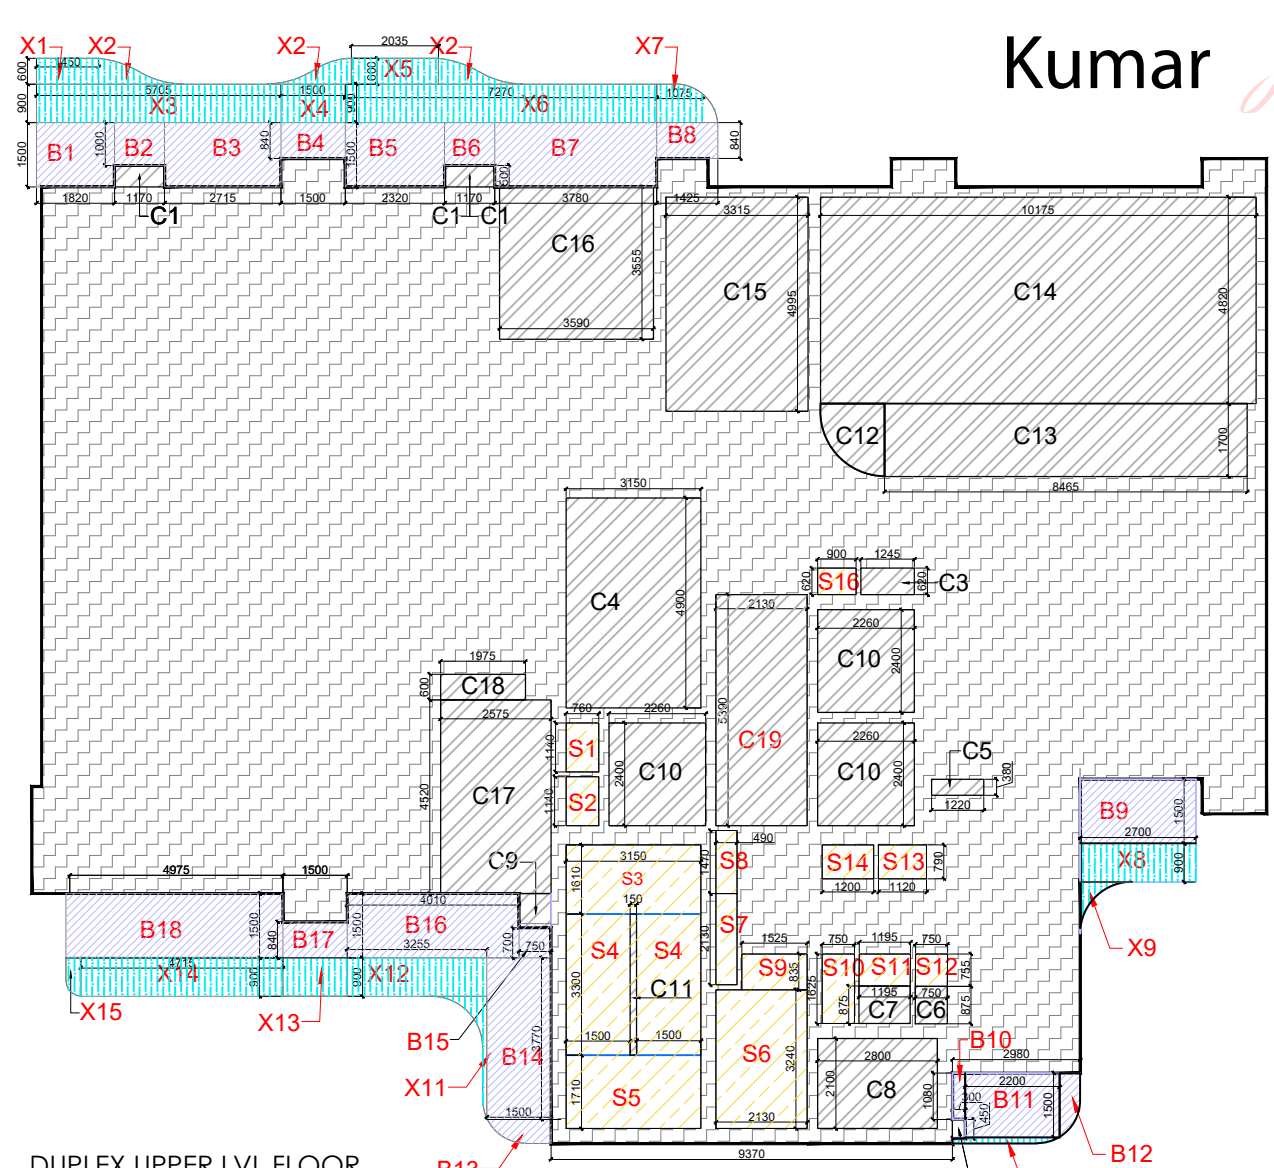


DUPLEX UPPER LVL FLOOR
15% SERVICES AREA DIAGRAM


LEENU
SAHGAL
Digitally signed
by LEENU
SAHGAL
Date: 2025.01.30
16:42:32 +05'30'

AREA LEGENDS:-	
	F.A.R. AREA
	15% SERVICES F.A.R. AREA
	NON-F.A.R.
	BALCONY NON-F.A.R.
	COUNTED IN 1/4 F.A.R.
	STILT LANDSCAPE


LOW RISE DUPLEX PLAN F.A.R. AREA CALCULATIONS									
TOTAL AREA (A) - FLOP									
NO.	LENGTH	WIDTH	AREA	NO.	TOTAL	SQMT.	NO.	LENGTH	WIDTH
01	25.475	1.34	34.136	1	34.136	SQMT.	01	25.475	1.34
02	4.915	1.3425	6.5959	1	6.5959	SQMT.	02	4.915	1.3425
03	0.17	0.5	0.085	2	0.17	SQMT.	03	0.17	0.5
04	1.5	0.6	0.9	1	0.9	SQMT.	04	1.5	0.6
05	1.2	0.6	0.72	1	0.72	SQMT.	05	1.2	0.6
06	1.5	0.81	1.215	1	1.215	SQMT.	06	1.5	0.81
07	0.555	0.9	0.5	1	0.5	SQMT.	07	0.555	0.9
08	0.5	0.45	0.225	1	0.225	SQMT.	08	0.5	0.45
09	9.37	1.6425	15.414	1	15.414	SQMT.	09	9.37	1.6425
10	11.785	4.9	58.379	1	58.379	SQMT.	10	11.785	4.9
11	0.75	0.8	0.6	1	0.6	SQMT.	11	0.75	0.8
12	1.5	0.6	0.9	1	0.9	SQMT.	12	1.5	0.6
13	0.23	2.5	0.575	1	0.575	SQMT.	13	0.23	2.5
TOTAL (A)						585.585	TOTAL (B)		
15% SERVICE AREA									
NO.	LENGTH	WIDTH	AREA	NO.	TOTAL	SQMT.	NO.	LENGTH	WIDTH
S1	0.75	1.34	1.006	1	1.006	SQMT.	S1	0.75	1.34
S2	0.75	1.34	1.006	1	1.006	SQMT.	S2	0.75	1.34
S3	1.15	1.61	1.861	1	1.861	SQMT.	S3	1.15	1.61
S4	1.5	1.3	1.95	2	3.9	SQMT.	S4	1.5	1.3
S5	3.15	1.71	5.387	1	5.387	SQMT.	S5	3.15	1.71
S6	2.15	3.54	7.611	1	7.611	SQMT.	S6	2.15	3.54
S7	0.49	2.15	1.054	1	1.054	SQMT.	S7	0.49	2.15
S8	0.39	1.47	0.573	1	0.573	SQMT.	S8	0.39	1.47
S9	1.225	0.835	1.023	1	1.023	SQMT.	S9	1.225	0.835
S10	0.75	1.625	1.219	1	1.219	SQMT.	S10	0.75	1.625
S11	1.195	0.755	0.902	1	0.902	SQMT.	S11	1.195	0.755
S12	0.75	0.755	0.566	1	0.566	SQMT.	S12	0.75	0.755
S13	1.2	0.79	0.948	1	0.948	SQMT.	S13	1.2	0.79
S14	1.2	0.79	0.948	1	0.948	SQMT.	S14	1.2	0.79
S15	2.15	5.39	11.481	1	11.481	SQMT.	S15	2.15	5.39
S16	0.9	0.62	0.558	1	0.558	SQMT.	S16	0.9	0.62
TOTAL (C)						48.588	TOTAL (D)		
DEDUCTION AREA									
NO.	LENGTH	WIDTH	AREA	NO.	TOTAL	SQMT.	NO.	LENGTH	WIDTH
C1	1.17	0.5	0.585	2	1.17	SQMT.	C1	1.17	0.5
C2	0.5	0.45	0.225	1	0.225	SQMT.	C2	0.5	0.45
C3	2.45	0.65	1.593	1	1.593	SQMT.	C3	2.45	0.65
C4	0.42	2.17	0.911	1	0.911	SQMT.	C4	0.42	2.17
C5	1.22	0.38	0.464	1	0.464	SQMT.	C5	1.22	0.38
C6	0.75	0.875	0.656	1	0.656	SQMT.	C6	0.75	0.875
C7	1.195	0.875	1.046	1	1.046	SQMT.	C7	1.195	0.875
C8	2.8	2.1	5.88	1	5.88	SQMT.	C8	2.8	2.1
C9	0.75	1.8	1.35	1	1.35	SQMT.	C9	0.75	1.8
C10	2.26	2.4	5.424	3	16.272	SQMT.	C10	2.26	2.4
C11	0.15	3.3	0.495	1	0.495	SQMT.	C11	0.15	3.3
TOTAL (E)						28.491	TOTAL (F)		
BALCONY 25% F.A.R. AREA									
NO.	LENGTH	WIDTH	AREA	NO.	TOTAL	SQMT.	NO.	LENGTH	WIDTH
B1	5.305	0.9	4.774	1	4.774	SQMT.	B1	5.305	0.9
B2	4.5	0.9	4.05	1	4.05	SQMT.	B2	4.5	0.9
B3	1.865	0.6	1.119	1	1.119	SQMT.	B3	1.865	0.6
B4	1.5	0.9	1.35	2	2.7	SQMT.	B4	1.5	0.9
B5	7.27	0.9	6.543	1	6.543	SQMT.	B5	7.27	0.9
B6	1.2	0.9	1.08	1	1.08	SQMT.	B6	1.2	0.9
B7	4.38	0.9	3.942	1	3.942	SQMT.	B7	4.38	0.9
B8	13.575	0.6	8.145	1	8.145	SQMT.	B8	13.575	0.6
B9	5.785	0.9	5.206	1	5.206	SQMT.	B9	5.785	0.9
B10	4.5	0.9	4.05	1	4.05	SQMT.	B10	4.5	0.9
B11	4.5	0.9	4.05	1	4.05	SQMT.	B11	4.5	0.9
B12	4.5	0.9	4.05	1	4.05	SQMT.	B12	4.5	0.9
B100	4.5	0.9	4.05	1	4.05	SQMT.	B100	4.5	0.9
TOTAL (G)						12624	TOTAL (H)		
TOTAL F.A.R. AREA (A+B+C+D+E)									
TOTAL 15% SERVICE (B)						48.588	TOTAL 15% SERVICE (B)		
TOTAL BUILDUP AREA (A+B+C+D+E+15% SERVICE (B)+NON F.A.R.)									
BALCONY 25% F.A.R. AREA						61.169	TOTAL (I)		
NO.	LENGTH	WIDTH	AREA	NO.	TOTAL	SQMT.	NO.	LENGTH	WIDTH
H1	1.815	1.5	2.723	1	2.723	SQMT.	H1	1.815	1.5
H2	1.815								

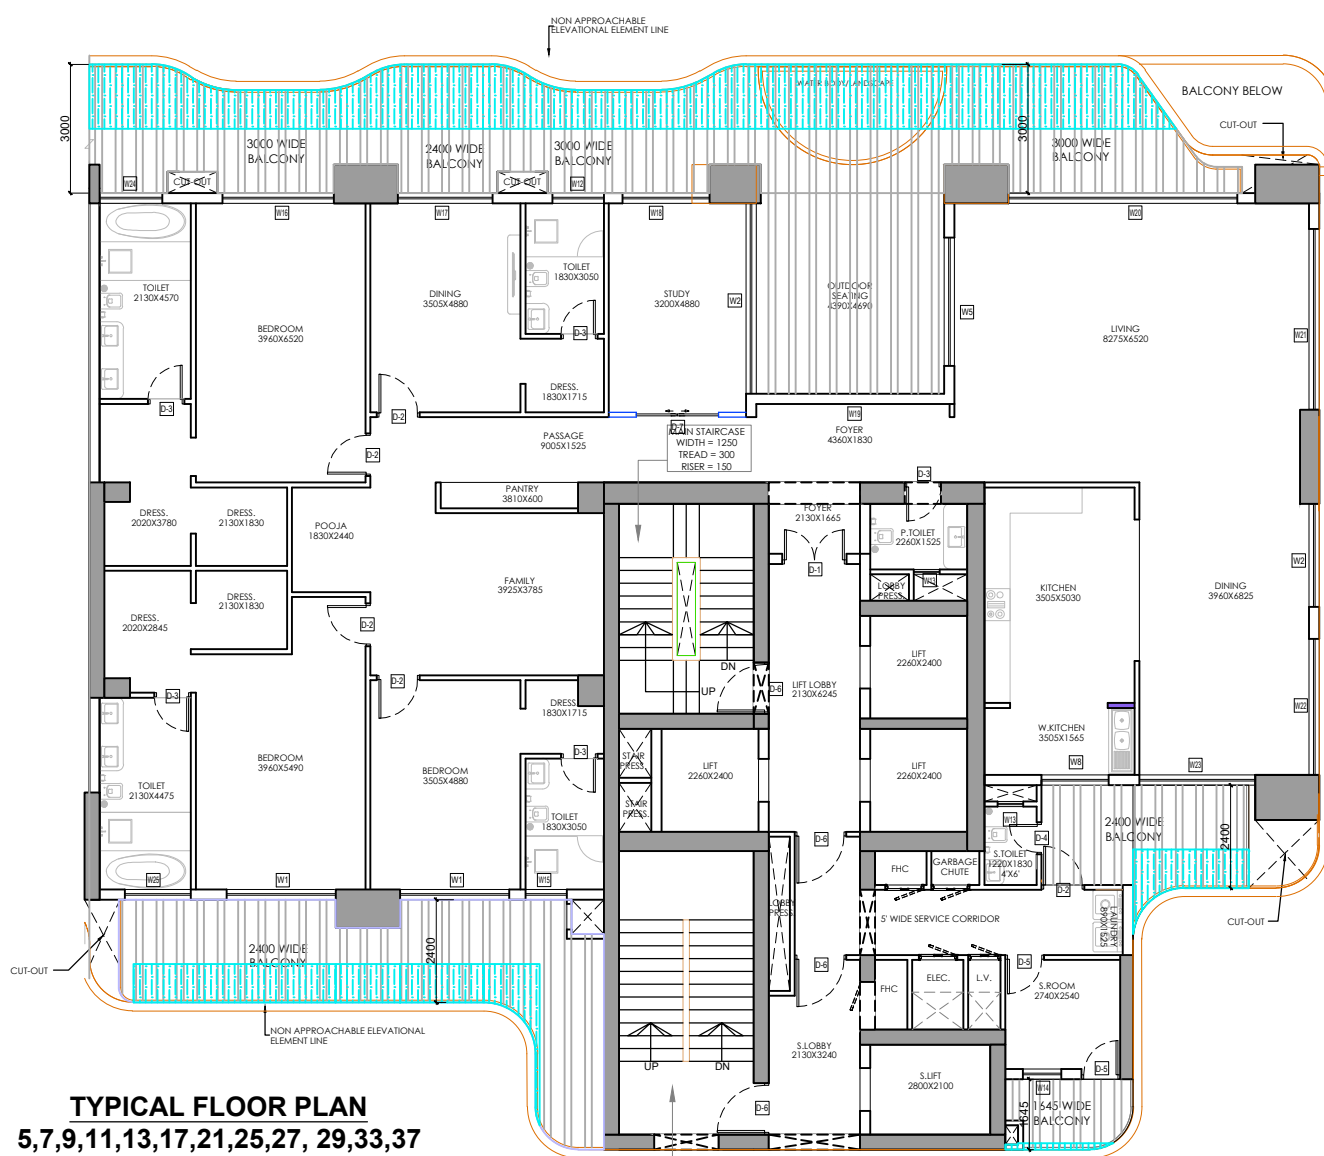


TYPICAL FLOOR PLAN
5,7,9,11,13,17,21,25,27, 29,33,37

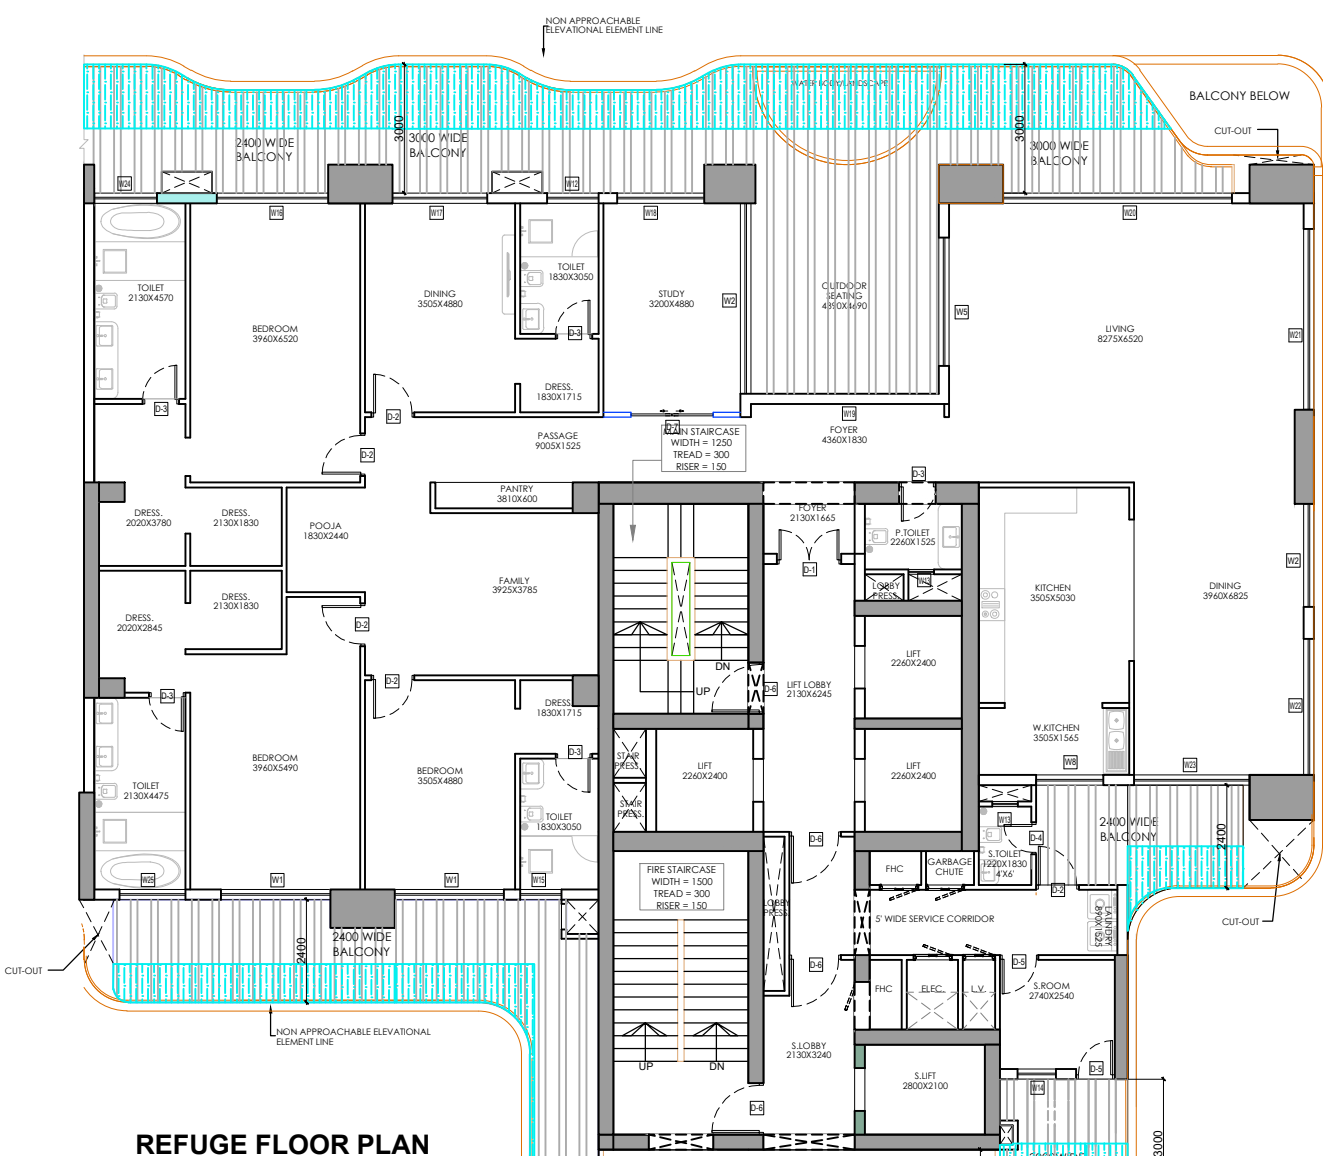


REFUGE FLOOR PLAN
15,23,31,39

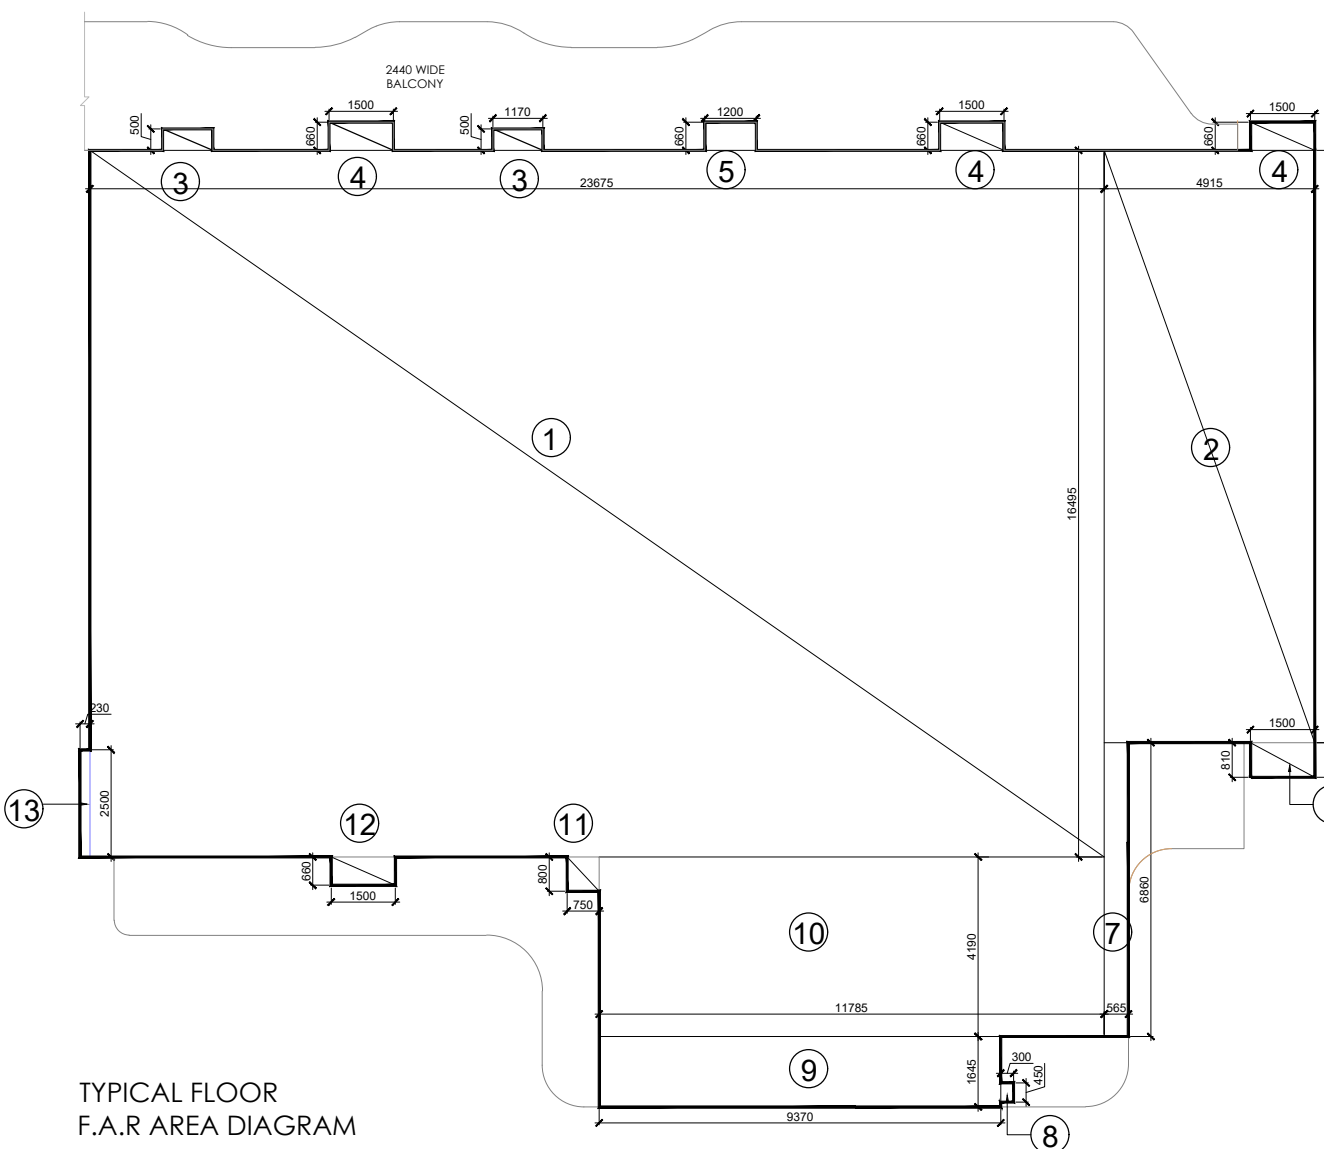


TYPICAL FLOOR
F.A.R. AREA DIAGRAM

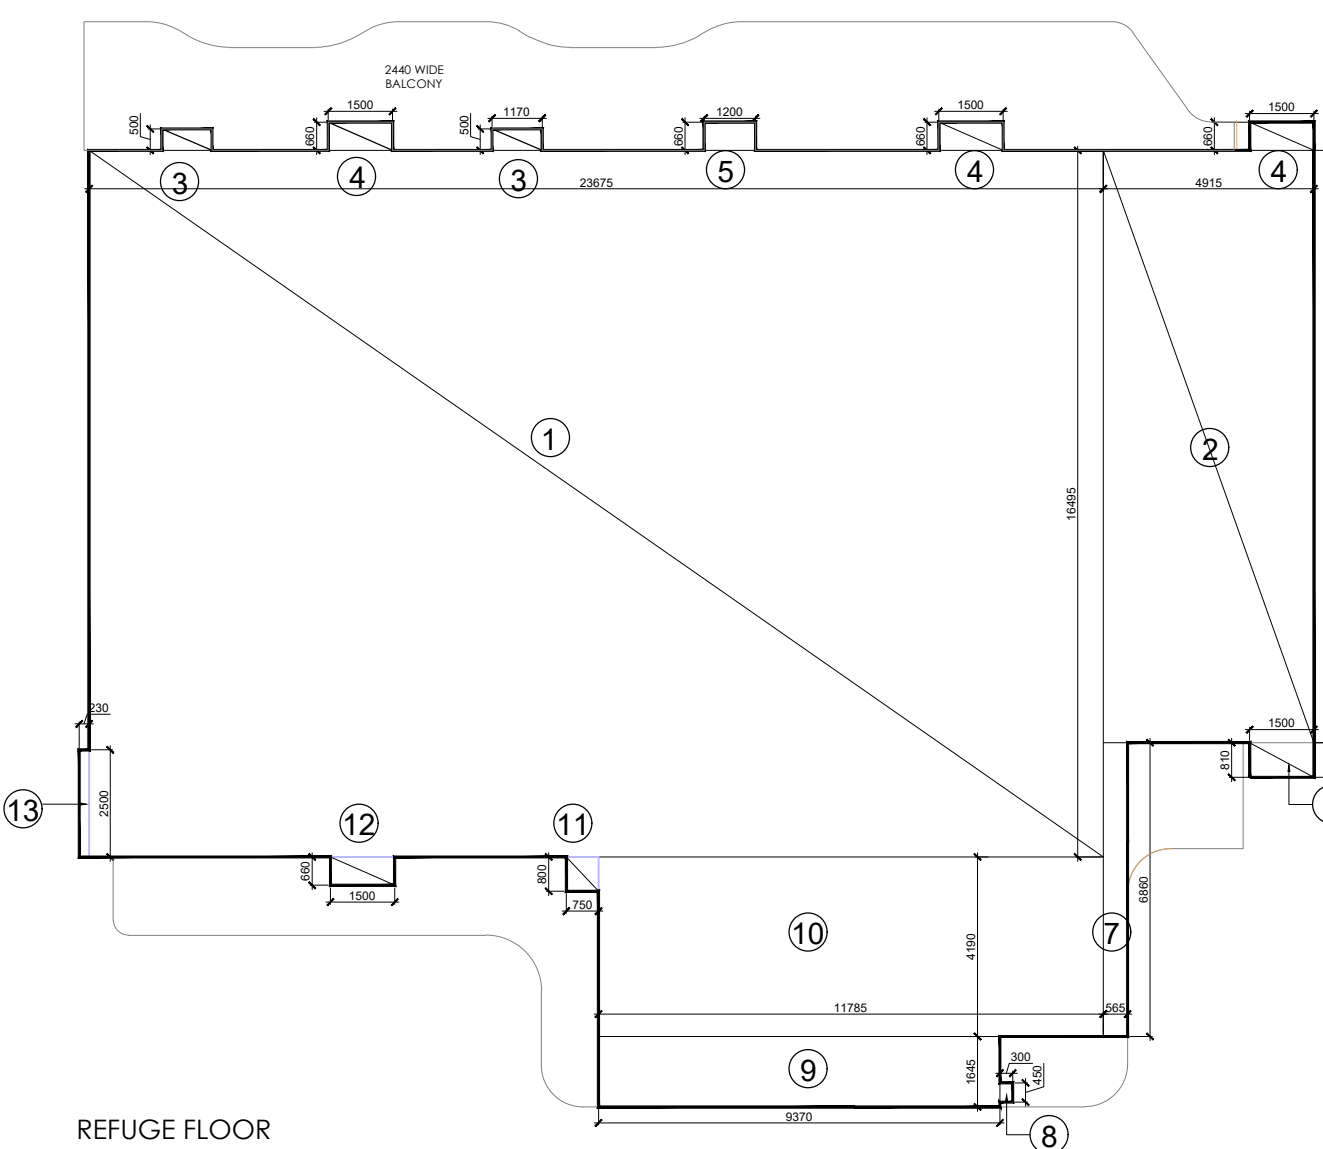

REFUGE FLOOR
F.A.R. AREA DIAGRAM

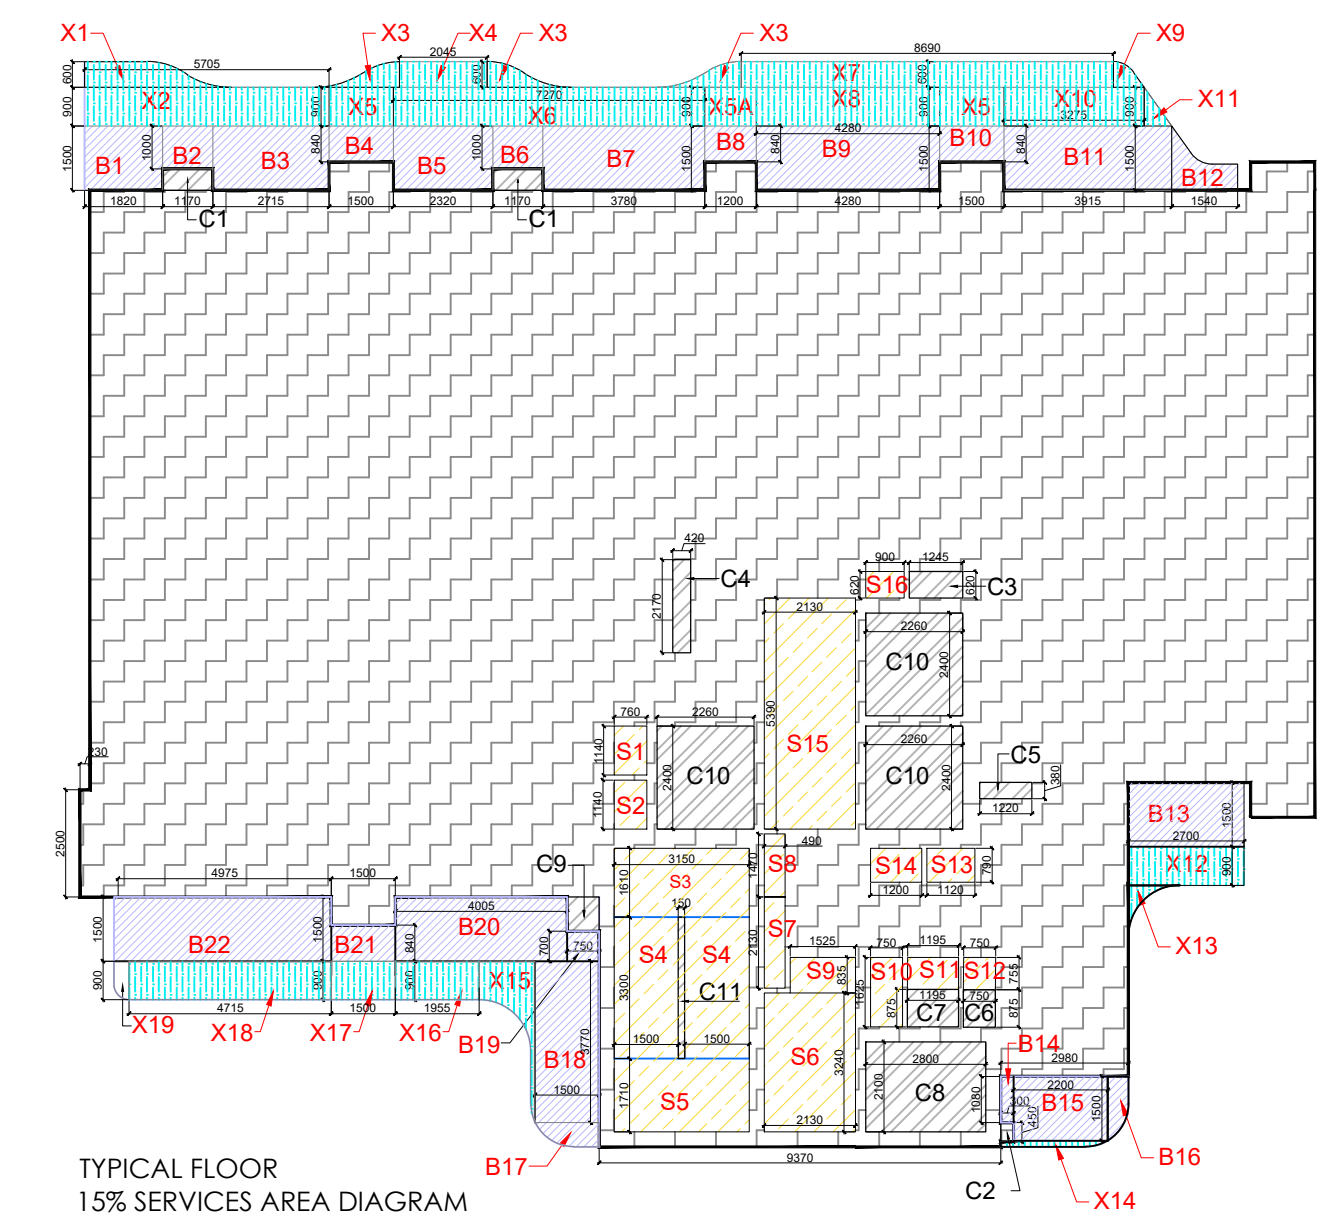

TYPICAL FLOOR
15% SERVICES AREA DIAGRAM

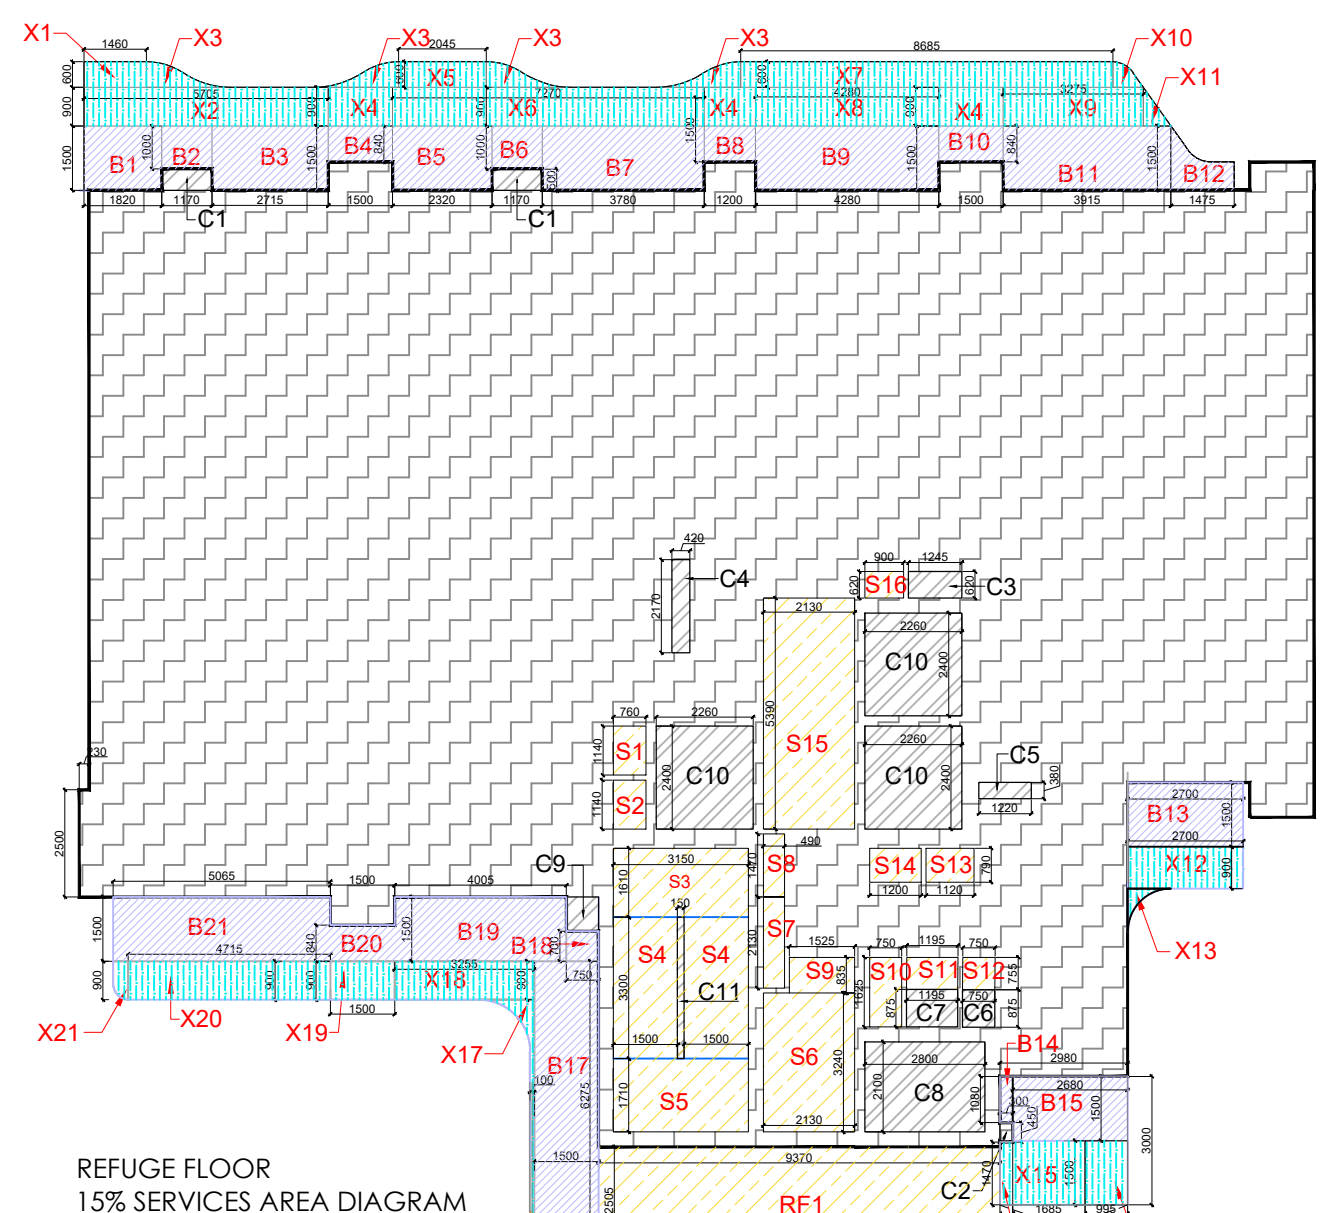

REFUGE FLOOR
15% SERVICES AREA DIAGRAM

AREA LEGENDS:-

- F.A.R. AREA
- 15% SERVICES F.A.R. AREA
- NON-F.A.R.
- BALCONY NON-F.A.R.
- COUNTED IN 1/4 F.A.R.
- STILT LANDSCAPE

LEENU
SAHGA
L

Digitally signed by LEENU SAHGA
Date: 2025.01.30
16:42:08 +05'30'

Sudheer
Kumar

Digitally signed by Sudheer Kumar
Date: 2025.01.21
15:17:17 +05'30'

LAL
SINGH

Digitally signed by LAL SINGH
Date: 2025.01.17
18:13:24 +05'30'

Amit
Varma


Digitally signed by Amit Varma
Date: 2025.01.16
19:40:41 +05'30'

TOWER-03 -15,23,31 & 39 REFUGE FLOOR F.A.R. AREA CALCULATIONS									
TOTAL AREA ENVELOPE		LENGTH	WIDTH	AREA	NO.	TOTAL	SQMT		
01		23.075	10.495	1	0.000	1	0.000		
02		4.015	11.825	1	0.000	1	0.000		
03		1.17	0.5	1	0.585	2	1.170		
04		1.5	0.66	1	0.990	2	1.980		
05		1.2	0.66	1	0.792	1	0.792		
06		1.5	0.81	1	1.215	1	1.215		
07		0.545	0.81	1	0.441	1	0.441		
08		0.3	0.45	1	0.135	1	0.135		
09		9.37	1.65	1	15.414	1	15.414		
10		11.285	2.89	1	49.579	1	49.579		
11		0.75	0.8	1	0.600	1	0.600		
12		1.2	0.66	1	0.792	1	0.792		
13		0.23	2.5	1	0.575	1	0.575		
TOTAL							535.585		
15% SERVICES AREA		LENGTH	WIDTH	AREA	NO.	TOTAL	SQMT		
S1		0.56	1.14	1	0.636	1	0.636		
S2		0.56	1.14	1	0.636	1	0.636		
S3		3.15	1.14	1	3.572	1	3.572		
S4		1.5	2.5	1	3.750	1	3.750		
S5		3.15	1.71	1	5.387	1	5.387		
S6		2.1	1.14	1	2.394	1	2.394		
S7		0.49	1.14	1	0.558	1	0.558		
S8		0.49	1.47	1	0.720	1	0.720		
S9		1.525	0.855	1	1.273	1	1.273		
S10		0.75	1.65	1	1.237	1	1.237		
S11		1.58	0.755	1	1.192	1	1.192		
S12		0.55	0.755	1	0.415	1	0.415		
S13		1.12	0.79	1	0.883	1	0.883		
S14		2	0.79	1	1.580	1	1.580		
S15		2.13	5.39	1	11.481	1	11.481		
S16		0.0	0.62	1	0.578	1	0.578		
TOTAL							48.580		
BALCONY 25% KAKARA		LENGTH	WIDTH	AREA	NO.	TOTAL	SQMT		
C1		1.17	0.5	1	0.585	2	1.170		
C2		0.3	0.45	1	0.135	1	0.135		
C3		1.245	0.62	1	0.772	1	0.772		
C4		0.42	2.17	1	0.911	1	0.911		
C5		1.25	0.78	1	0.984	1	0.984		
C6		0.75	0.875	1	0.656	1	0.656		
C7		1.195	0.875	1	1.046	1	1.046		
C8		2.8	2.1	1	5.880	1	5.880		
C9		0.72	0.8	1	0.576	1	0.576		
C10		2.26	2.1	1	4.746	1	4.746		
C11		0.15	3.3	1	0.495	1	0.495		
TOTAL							28.401		
BALCONY 25% KAKARA		LENGTH	WIDTH	AREA	NO.	TOTAL	SQMT		
X1		1.48	0.65	0.972	1	0.972	0.972		
X2		5.703	0.9	5.133	1	5.133	5.133		
X3		AS PLINT	0.55	0.25	0.138	4	0.550		
X4		1.1	0.9	0.99	1	0.99	0.99		
X5		2.045	0.6	0.25	0.307	1	0.307		
X6		7.27	0.9	0.25	1.636	1	1.636		
X7		8.485	0.6	0.25	1.303	1	1.303		
X8		4.28	0.9	0.25	0.993	1	0.993		
X9		5.275	0.9	0.25	0.717	1	0.717		
X10		AS PLINT	0.29	0.25	0.073	1	0.073		
X11		AS PLINT	0.29	0.25	0.073	1	0.073		
X12		2.7	0.9	0.25	0.608	1	0.608		
X13		AS PLINT	0.21	0.25	0.053	1	0.053		
X14		AS PLINT	1.26	0.25	0.315	1	0.315		
X15		1.083	1.3	0.25	0.632	1	0.632		
X16		0.3	1.47	0.25	0.116	1	0.116		
X17		AS PLINT	0.72	0.25	0.180	1	0.180		
X18		3.255	0.9	0.25	0.732	1	0.732		
X19		1.5	0.9	0.25	0.138	1	0.138		
X20		4.715	0.9	0.25	1.061	1	1.061		
X21		AS PLINT	0.29	0.25	0.073	1	0.073		
TOTAL							13.376		
TOTAL F.A.R. AREA (A+B+C+D)							21.472		
TOTAL 15% SERVICES F.A.R. (B+D)							47.074		
TOTAL BUILDUP AREA (A+B+C+D+15% SERVICES)							84.004		
BALCONY NON KAKARA		LENGTH	WIDTH	AREA	NO.	TOTAL	SQMT		
B1		1.82	1.5	1	2.730	1	2.730		
B2		1.17	1	1	1.170	1	1.170		
B3		2.713	1.5	1	4.073	1	4.073		
B4		1.5	0.84	1	1.260	1	1.260		
B5		2.32	1.5	1	3.480	1	3.480		
B6		1.17	1	1	1.170	1	1.170		
B7		3.78	1.5	1	5.670	1	5.670		
B8		1.2	0.84	1	1.008	1	1.008		
B9		4.28	1.5	1	6.420	1	6.420		
B10		5	0.84	1	4.200	1	4.200		
B11		3.915	1.5	1	5.873	1	5.873		
B12		AS PLINT	1.24	1	1.240	1	1.240		
B13		2.7	1.5	1	4.050	1	4.050		
B14		0.3	1.08	1	0.324	1	0.324		
B15		AS PLINT	1.5	1	1.500	1	1.500		
B16		AS PLINT	0.7	1	0.700	1	0.700		
B17		AS PLINT	1.5	1	1.500	1	1.500		
B18		0.71	0.7	1	0.497	1	0.497		
B19		4.085	1.5	1	6.128	1	6.128		
B20		1.5	0.84	1	1.260	1	1.260		
B21		5.063	1.5	1	7.595	1	7.595		
TOTAL							69.250		


TYPICAL FLOOR DOOR SCHEDULE (4.5 BHK)			
DOOR NO.	DOOR FUNCTION	WIDTH	HEIGHT
D1	MAIN ENTRANCE	1500	2750
D2	BED ROOM	1000	2750
D3	TOILET	800	2750
D4	SERVANT TOILET	750	2750
D5	SERVANT ROOM	800	2750
D6	STAIRCASE/PASSAGE	1200	2750
D7	STUDY	1200	2750

SCHEDULE OF WINDOW (4.5 BHK)			
WIN NO.	WINDOW LOCATION	WIDTH	HEIGHT
W1	BED ROOM	2500	2000
W2	BED ROOM/STUDY	2400	2000
W3	STUDY	1700	2000
W4	CORRIDOR	2800	2000
W5	LIVING	3000	2000
W6	LIVING	4500	2000
W7	DINING	3300	2000
W8	KITCHEN	1900	2000
W9	BED ROOM	3200	2000
W10	FAMILY	2775	2000
W11	TOILET	1000	2000
W12	TOILET	1200	2000
W13	POWERWATER TOILET	800	1700
W14	BED ROOM	1200	1700
W15	TOILET	815	2000


SCHEDULE OF WINDOW (4.5 BHK)				
WIN NO.	WINDOW LOCATION	WIDTH	HEIGHT	MARKING OPENING FROM SL
W16	BED ROOM	2000	2000	50 (FFL)
W17	BED ROOM	2200	2000	50 (FFL)
W18	STUDY	1900	2000	50 (FFL)
W19	FOYER	4350	2000	50 (FFL)
W20	LIVING	5340	2000	50 (FFL)
W21	LIVING	4300	2000	50 (FFL)
W22	DINING	3100	2000	50 (FFL)
W23	DINING	2700	2000	50 (FFL)
W24	TOILET	1460	2300	600 (FFL)
W25	TOILET	1400	2300	600 (FFL)

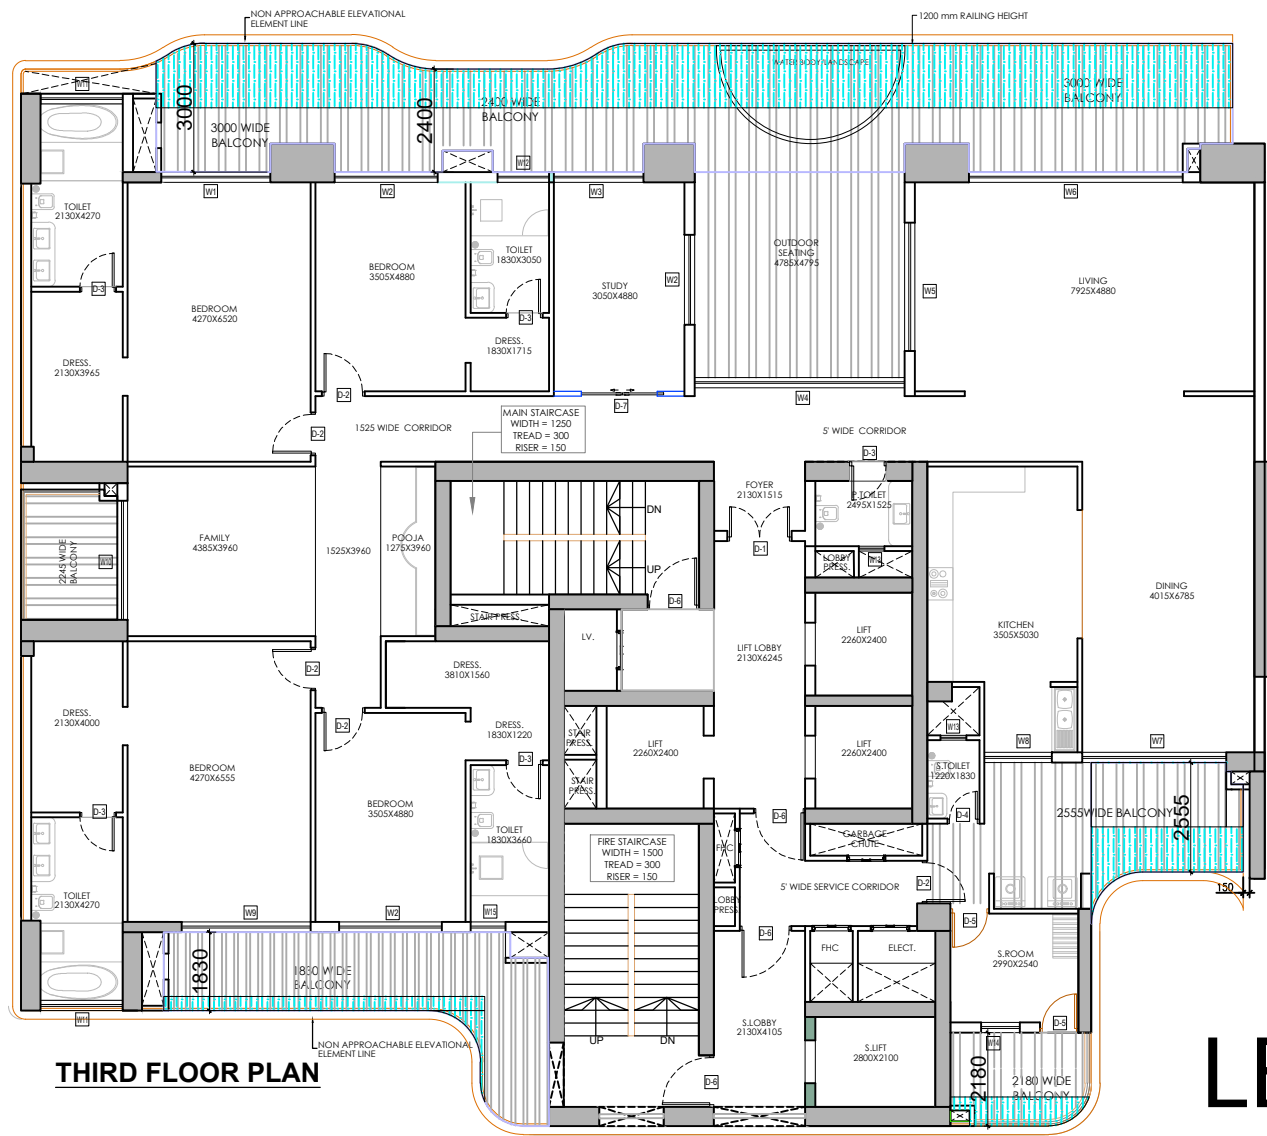


THIRD FLOOR PLAN

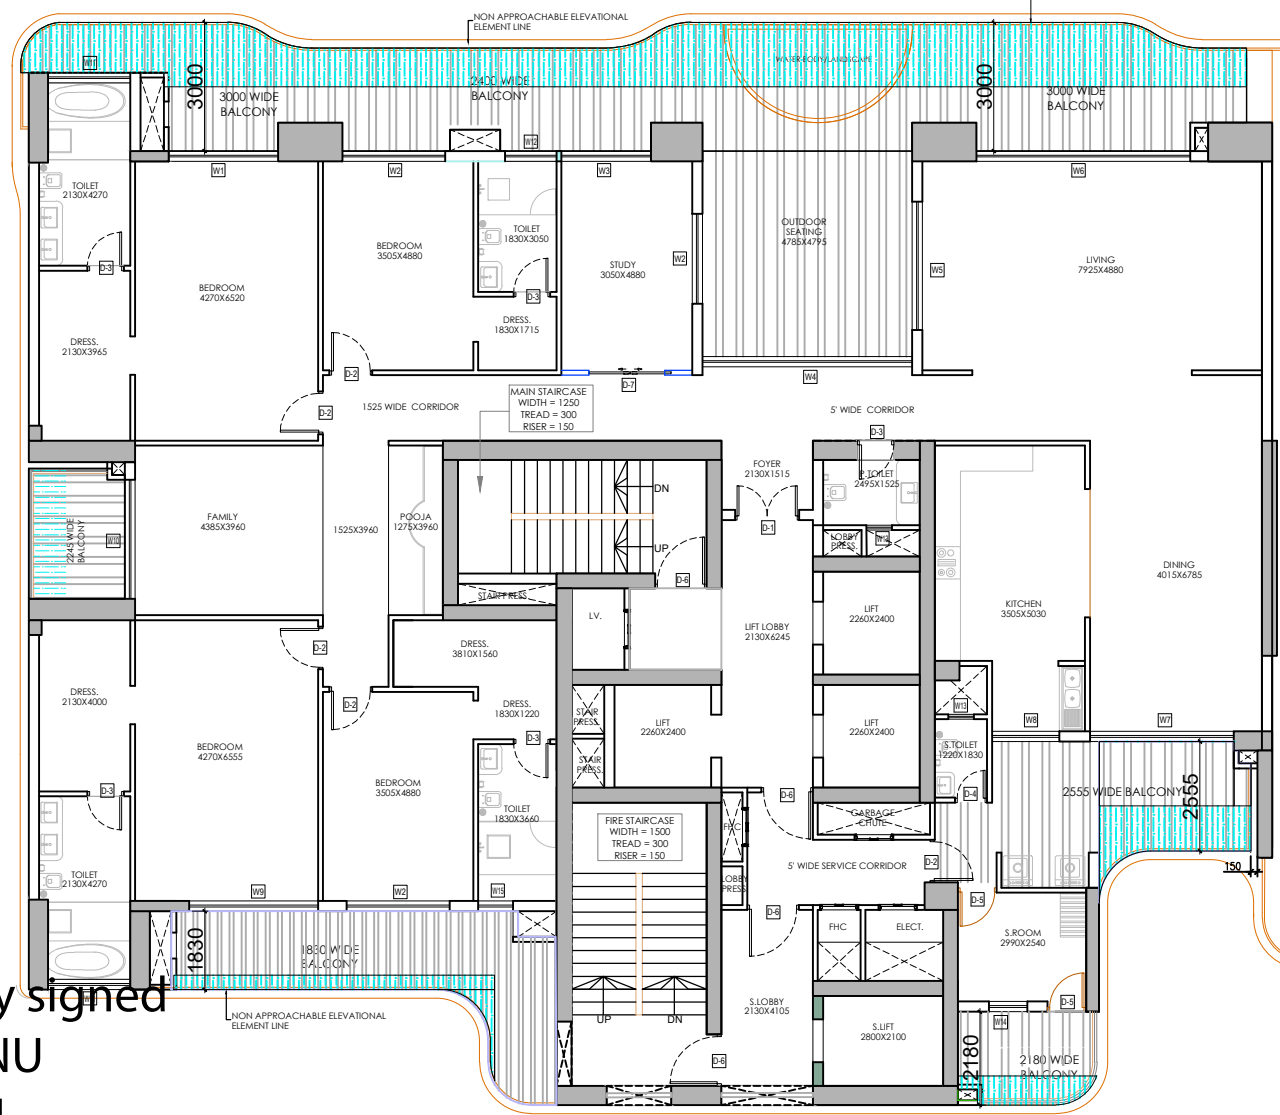


TYPICAL FLOOR PLAN
4.6,8,10,12,14,16,18,20,22,24,26,28,32,34,36,38

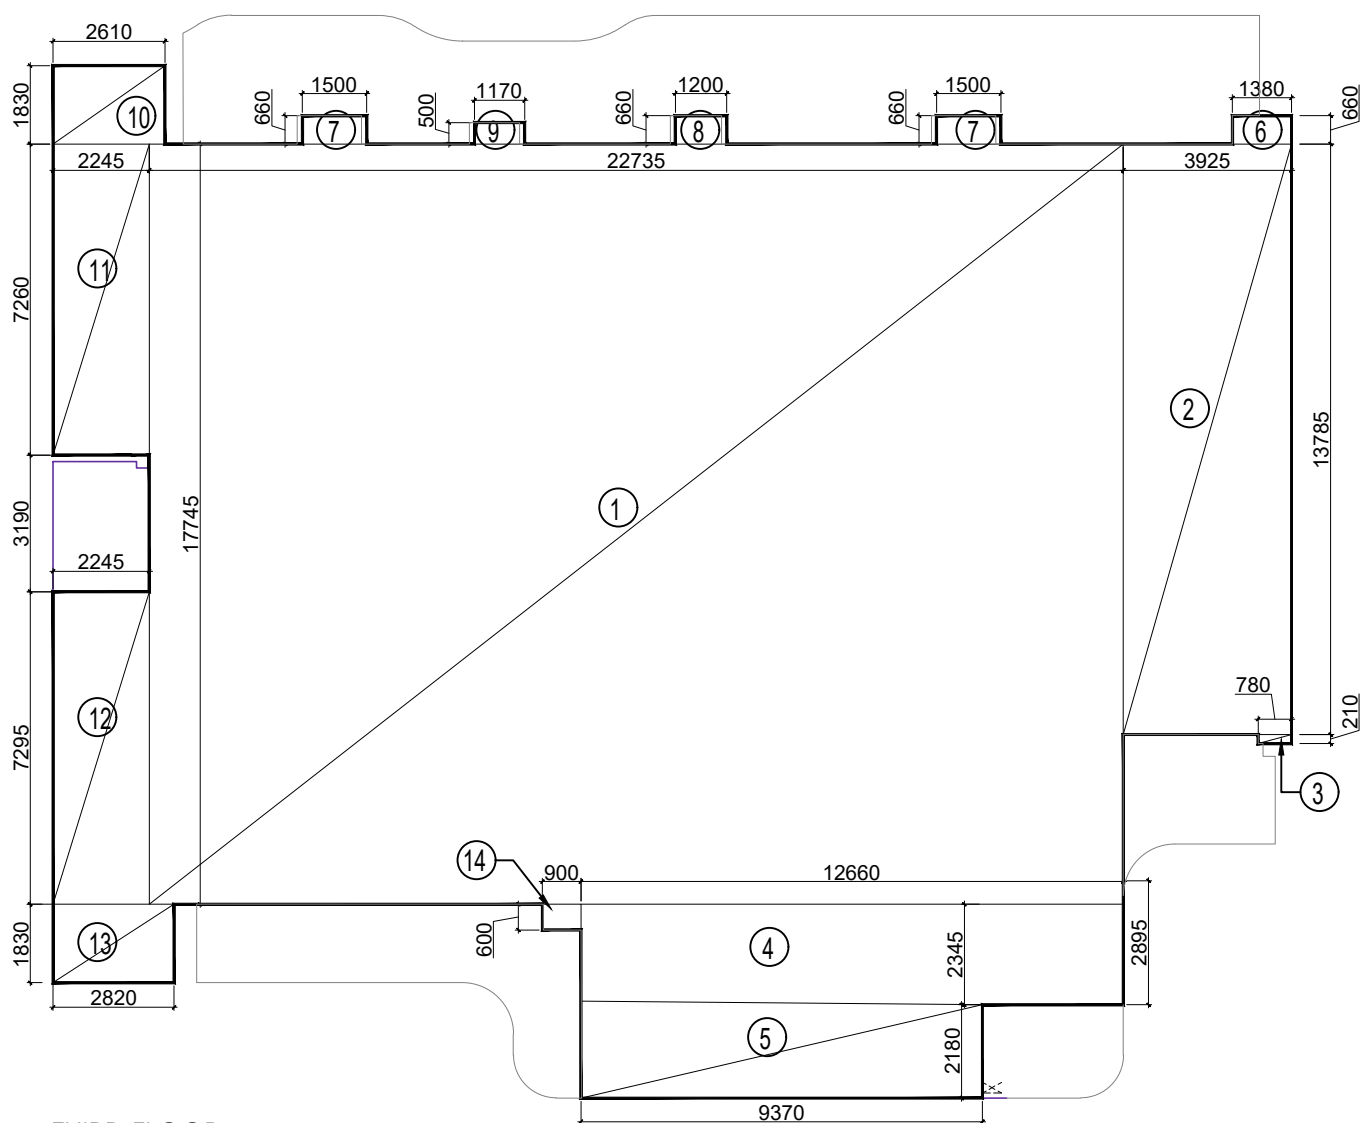


THIRD FLOOR
F.A.R. AREA DIAGRAM

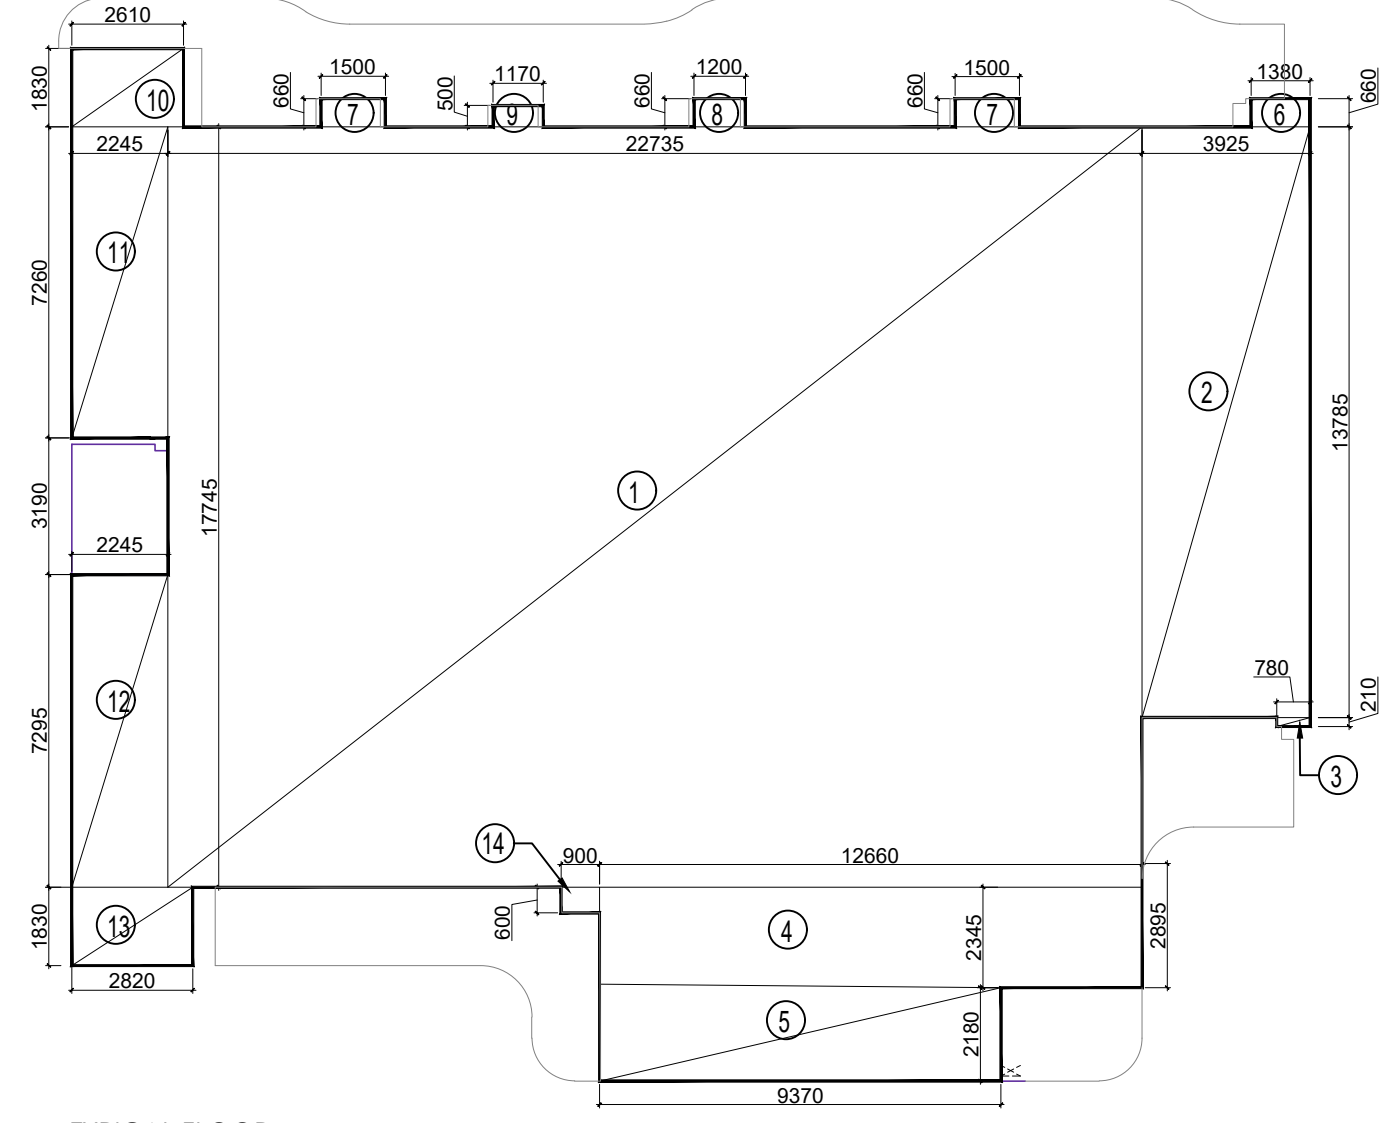

TYPICAL FLOOR
F.A.R. AREA DIAGRAM

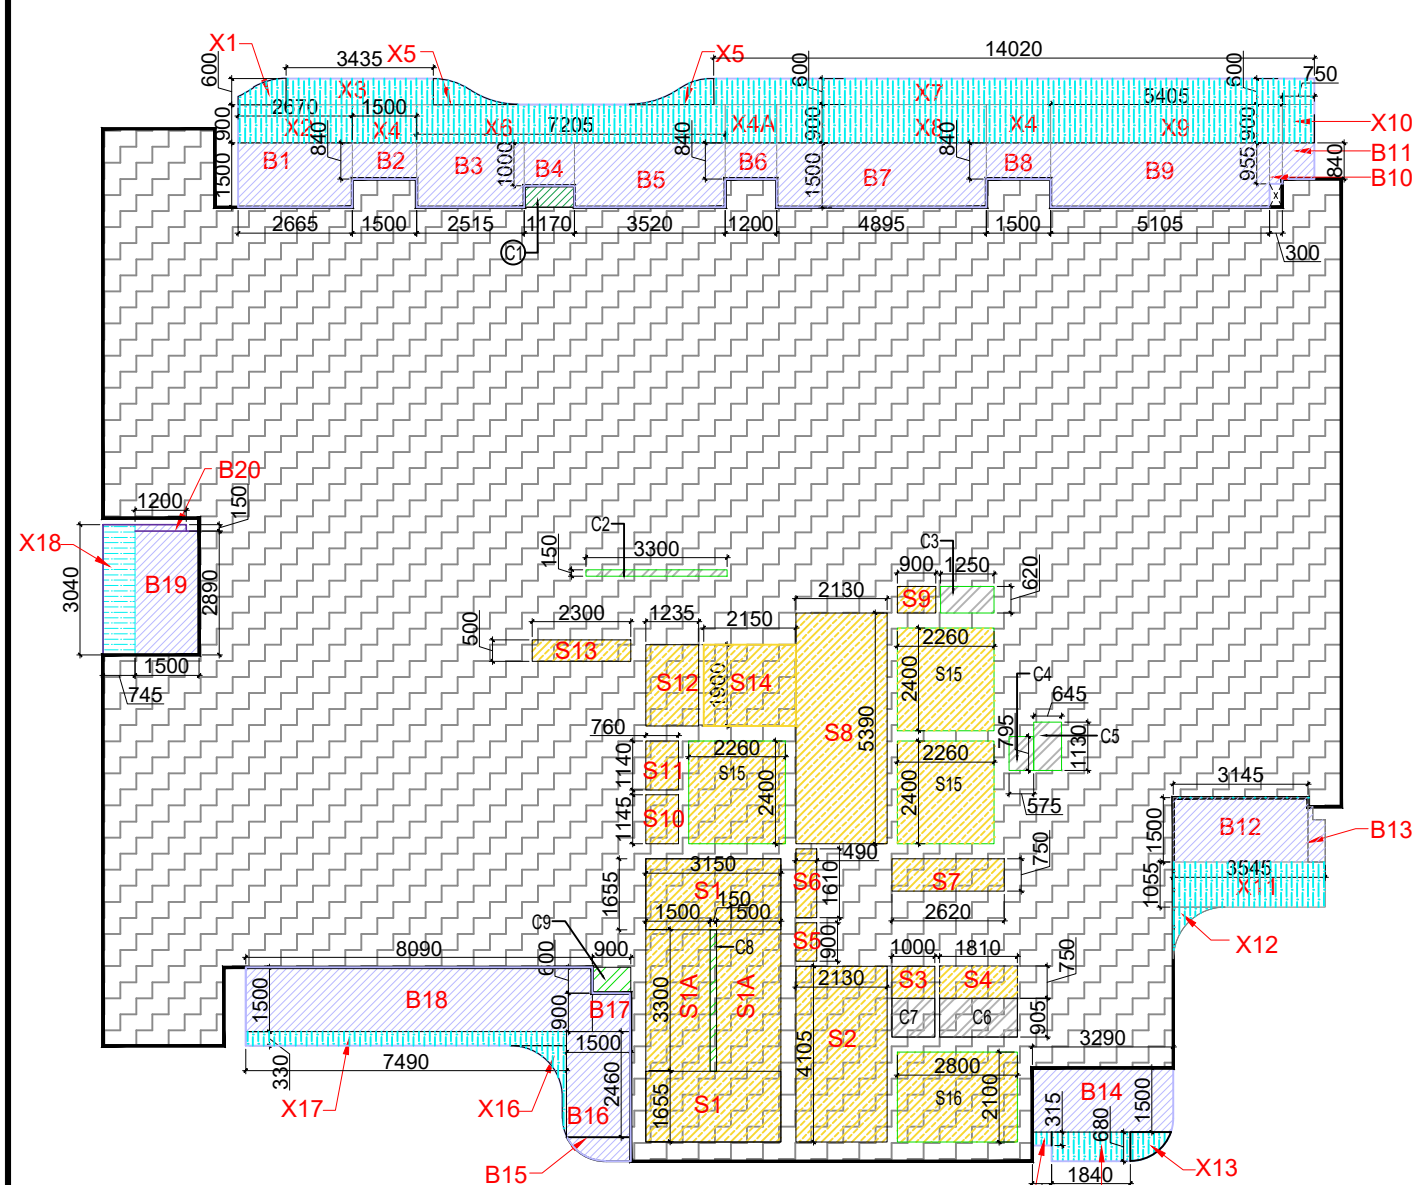

THIRD FLOOR
15% SERVICES AREA DIAGRAM

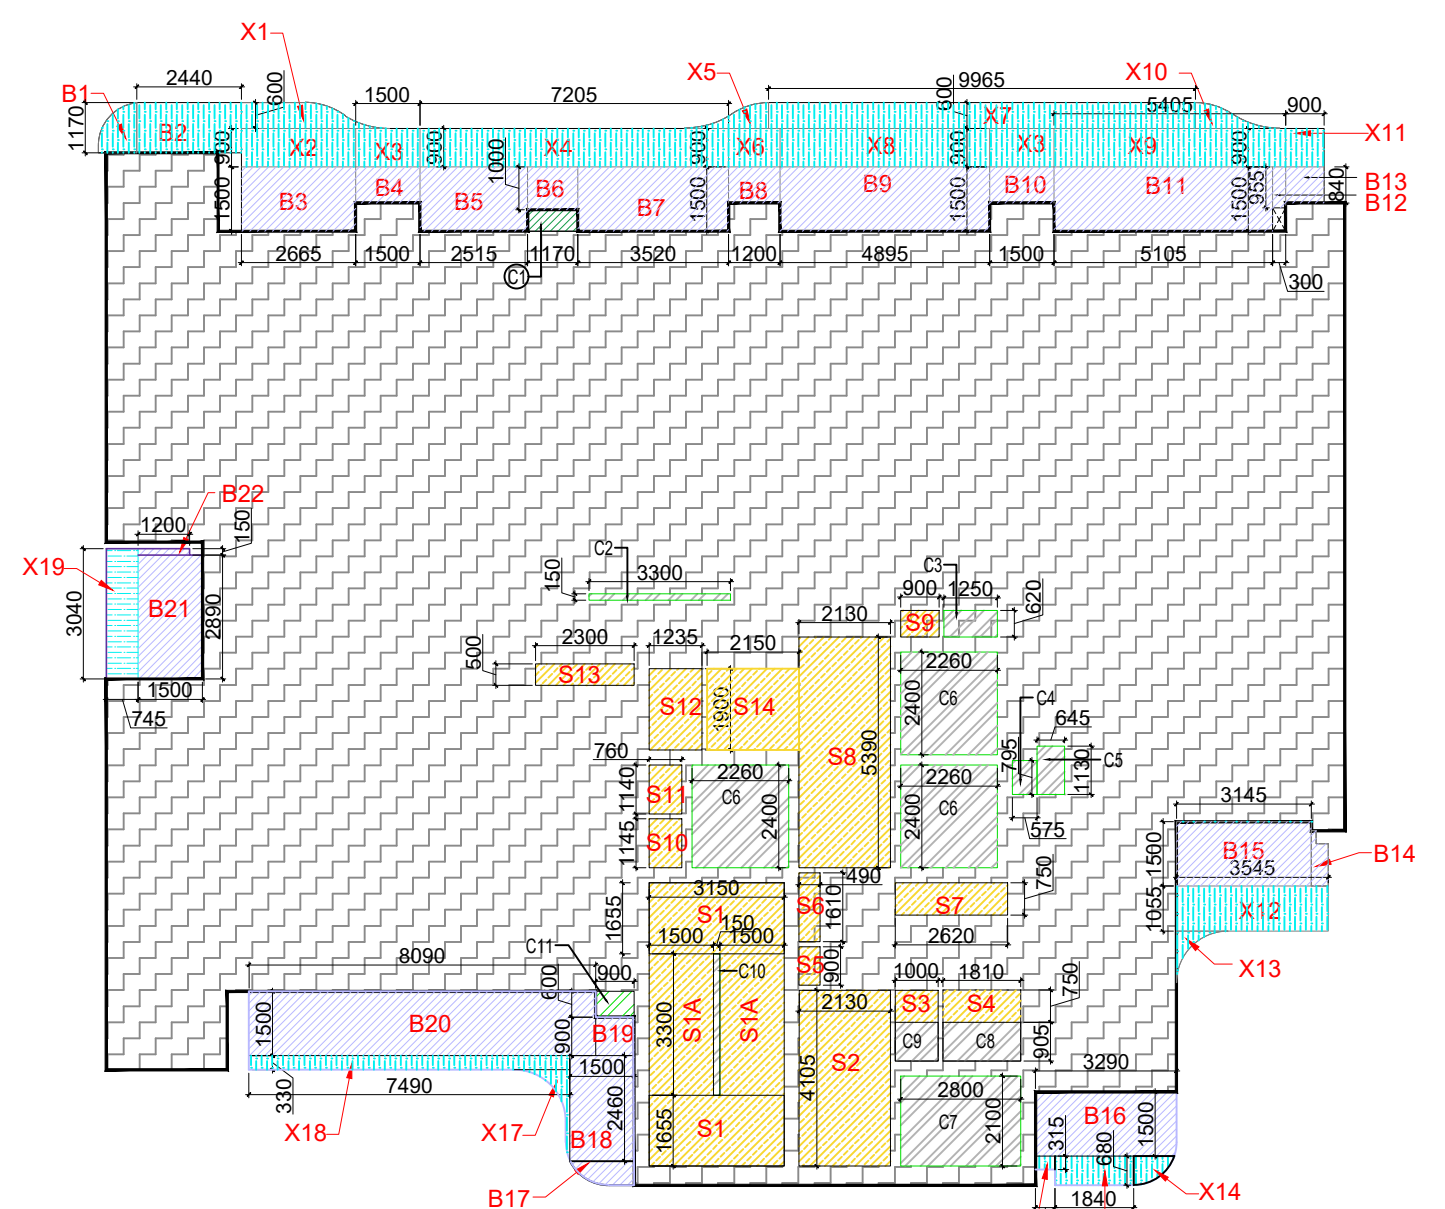



TYPICAL FLOOR
15% SERVICES AREA DIAGRAM

TYPICAL FLOOR DOOR SCHEDULE (4.5 BHK)			
DOOR NO.	DOOR FUNCTION	WIDTH	HEIGHT/SILL HEIGHT
D1	MAIN ENTRANCE	1500	2750 (50 FFL)
D2	BED ROOM	1000	2750 (50 FFL)
D3	TOILET	850	2750 (50 FFL)
D4	SERVANT TOILET	750	2750 (50 FFL)
D5	SERVANT ROOM	800	2750 (50 FFL)
D6	STAIRCASE/PASSAGE	1200	2750 (50 FFL)
D7	STUDY	3000	2750 (50 FFL)

SCHEDULE OF WINDOW (4.5 BHK)			
WIN NO.	WINDOW LOCATION	MASONRY OPENING WIDTH	SILL HEIGHT FROM SSL M.
W1	BED ROOM	2550	2000 (50 FFL)
W2	BED ROOM	2400	2000 (50 FFL)
W3	STUDY	1700	2000 (50 FFL)
W4	CORRIDOR	4880	2000 (50 FFL)
W5	LIVING	3000	2000 (50 FFL)
W6	LIVING	4990	2000 (50 FFL)
W7	DINING	3330	2000 (50 FFL)
W8	KITCHEN	1970	2000 (50 FFL)
W9	BED ROOM	3220	2000 (50 FFL)
W10	FAMILY	2775	2000 (50 FFL)
W11	TOILET	1820	2300 (600 FFL)
W12	TOILET	1200	2300 (600 FFL)
W13	POWERSERV TOILET	800	1700 (1200 FFL)
W14	SERV ROOM	1200	1700 (1200 FFL)
W15	TOILET	815	2300 (600 FFL)

SCHEDULE OF WINDOW (4.5 BHK)			
WIN NO.	WINDOW LOCATION	MASONRY OPENING WIDTH	SILL HEIGHT FROM SSL M.
W16	BED ROOM	2600	2000 (50 FFL)
W17	BED ROOM	2205	2000 (50 FFL)
W18	STUDY	1840	2000 (50 FFL)
W19	FOYER	4380	2600 (50 FFL)
W20	LIVING	5340	2000 (50 FFL)
W21	LIVING	4300	2000 (50 FFL)
W22	DINING	3100	2000 (50 FFL)
W23	DINING	2700	2000 (50 FFL)
W24	TOILET	1460	2300 (600 FFL)
W25	TOILET	1540	2300 (600 FFL)

TOWER-04 THIRD FLOOR F.A.R. AREA CALCULATIONS					
TOTAL AREA ENVELOPE		AREA	NO.	TOTAL	SQ.M.
41	25.75	17.545	1	487.435	1
42	25.75	17.545	1	487.435	1
43	17.96	8.220	1	8.164	1
44	12.66	2.545	1	29.688	1
45	17.96	21.180	1	21.437	1
46	13.80	0.660	1	0.931	1
47	13.80	0.660	1	0.931	1
48	13.80	0.660	1	0.931	1
49	13.80	0.660	1	0.931	1
50	13.80	0.660	1	0.931	1
51	22.45	7.250	1	16.299	1
52	22.45	7.250	1	16.299	1
53	22.45	7.250	1	16.299	1
54	17.96	18.820	1	5.161	1
55	17.96	18.820	1	5.161	1
  

15% SERVICE AREA								
	LENGTH	WIDTH		AREA	No.	TOTAL	SQMT	
SI	3.150	1.655	1	5.213	2	10.422	SQMT	

DEDUCTIONS AREA				TOTAL (B)	57,887	SQ.M.
	LENGTH	WIDTH	AREA	NO.	TOTAL	SQ.M.
(2)	1,800	2,000	3,600	2	7,200	8,000.00

BALCONY 25% F.A.R AREA							
		AREA		AREA	NO.	TOTAL	SQMT
N1	PUNE	1.40	0.25	0.365	1	0.365	SQMT

				TOTAL (D)	11.476	SQMI.
TOTAL E.A.R. AREA (A B C)+(D)					480.270	SQMI.
TOTAL 15% SERVICES (E)					57.087	SQMI.

					1.1 (2.8) 100 (5.0)	100 (1.0)	0.0 (0.0)
--	--	--	--	--	---------------------	-----------	-----------

	LENGTH	WIDTH		410-A	MJ	TOTAL	SQM
S1	3.190	1.635	1	5.213	2	10.427	SQM1
M.A.	1.500	2.100	1	3.150	3	9.450	SQM2

DEDUCTION AREA							
	LENGTH	WIDTH		410-A	MC	TOTAL	SQMI
C1	1170	0.500	1	0.583	2	1170	SQMI

					TOTAL(C)	29.34	SQM
BAI/CONY25% F.A. AREA							
		AREA		AREA	NO.	TOTAL	SQM
NI	DEBUC	0.666	0.75	0.115	1	0.115	SQM

				TOTAL (D)	12.128	SQMT.
REFUGEE FLUXOR						
RI	9935	255	1	25.334	1	25.334

					TOTAL (F)	69,598	SQ. FT.
--	--	--	--	--	-----------	--------	---------

SCHEDULE OF WINDOW (1.5 BHK)

SCHEDULE OF WINDOW (4.5 BHK)

[illegible]

References

[illegible]


OWNER

REFUGE FLOOR PLAN
15,23,31,39


DALJIT Digitally signed by DALJIT

LEENU
SAHGAL


Digitally signed
by LEENU
SAHGAL
Date: 2025.01.30
16:49:32 +05'30'

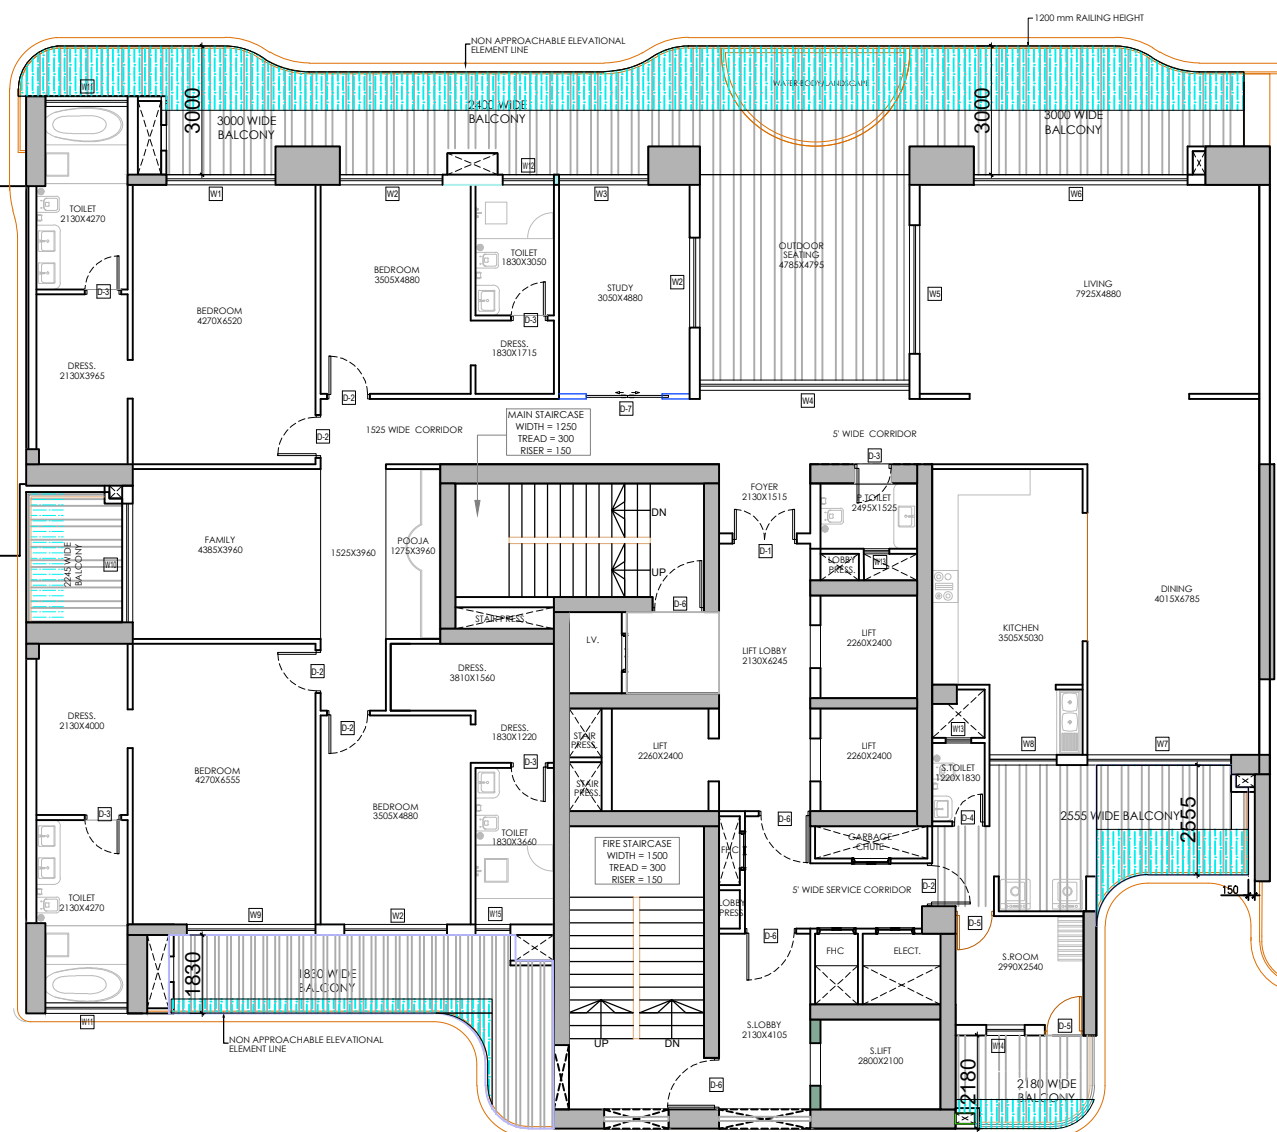

CONNECTING FLOOR PLAN
30TH.FLOOR

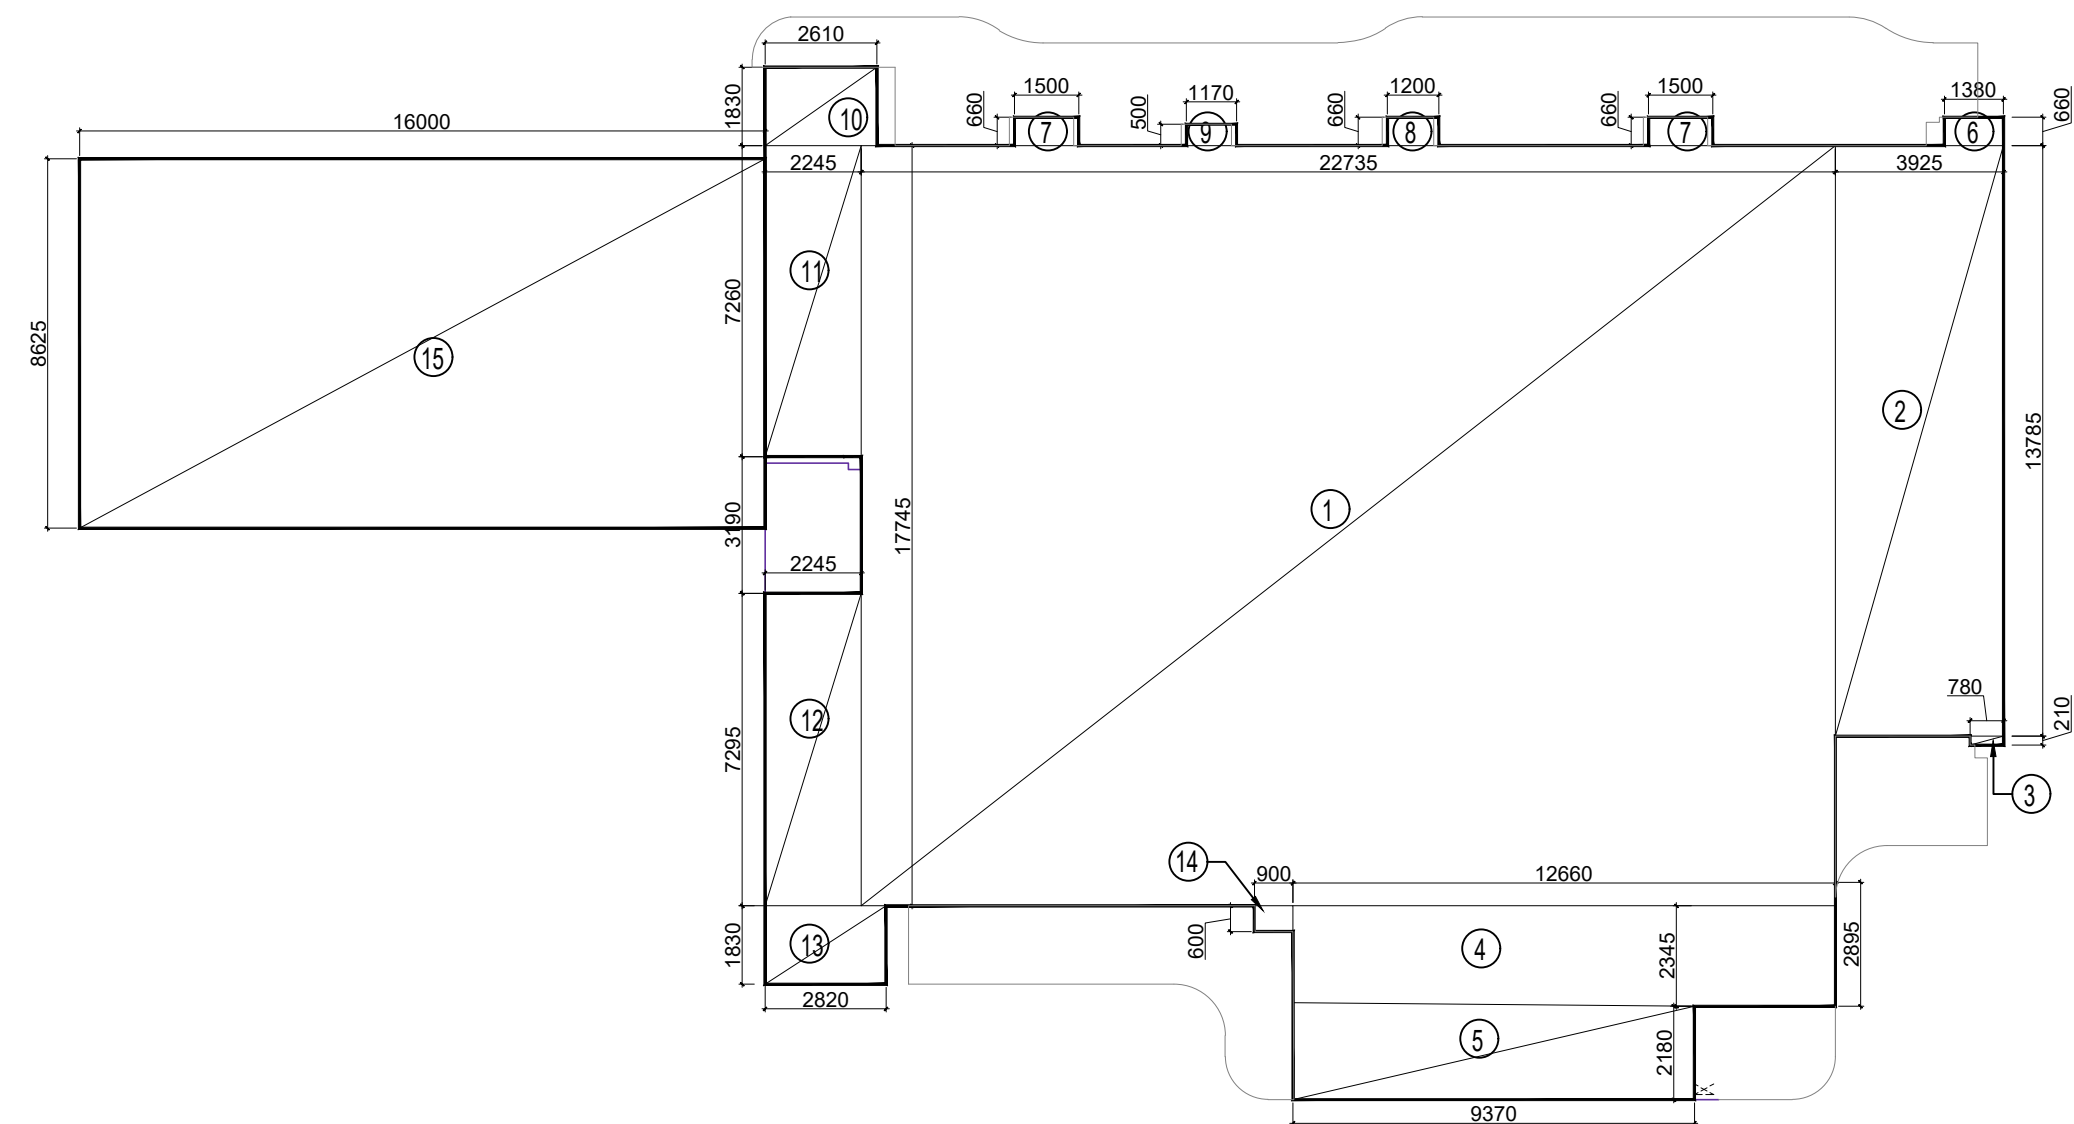

TYPICAL FLOOR
F.A.R. AREA DIAGRAM

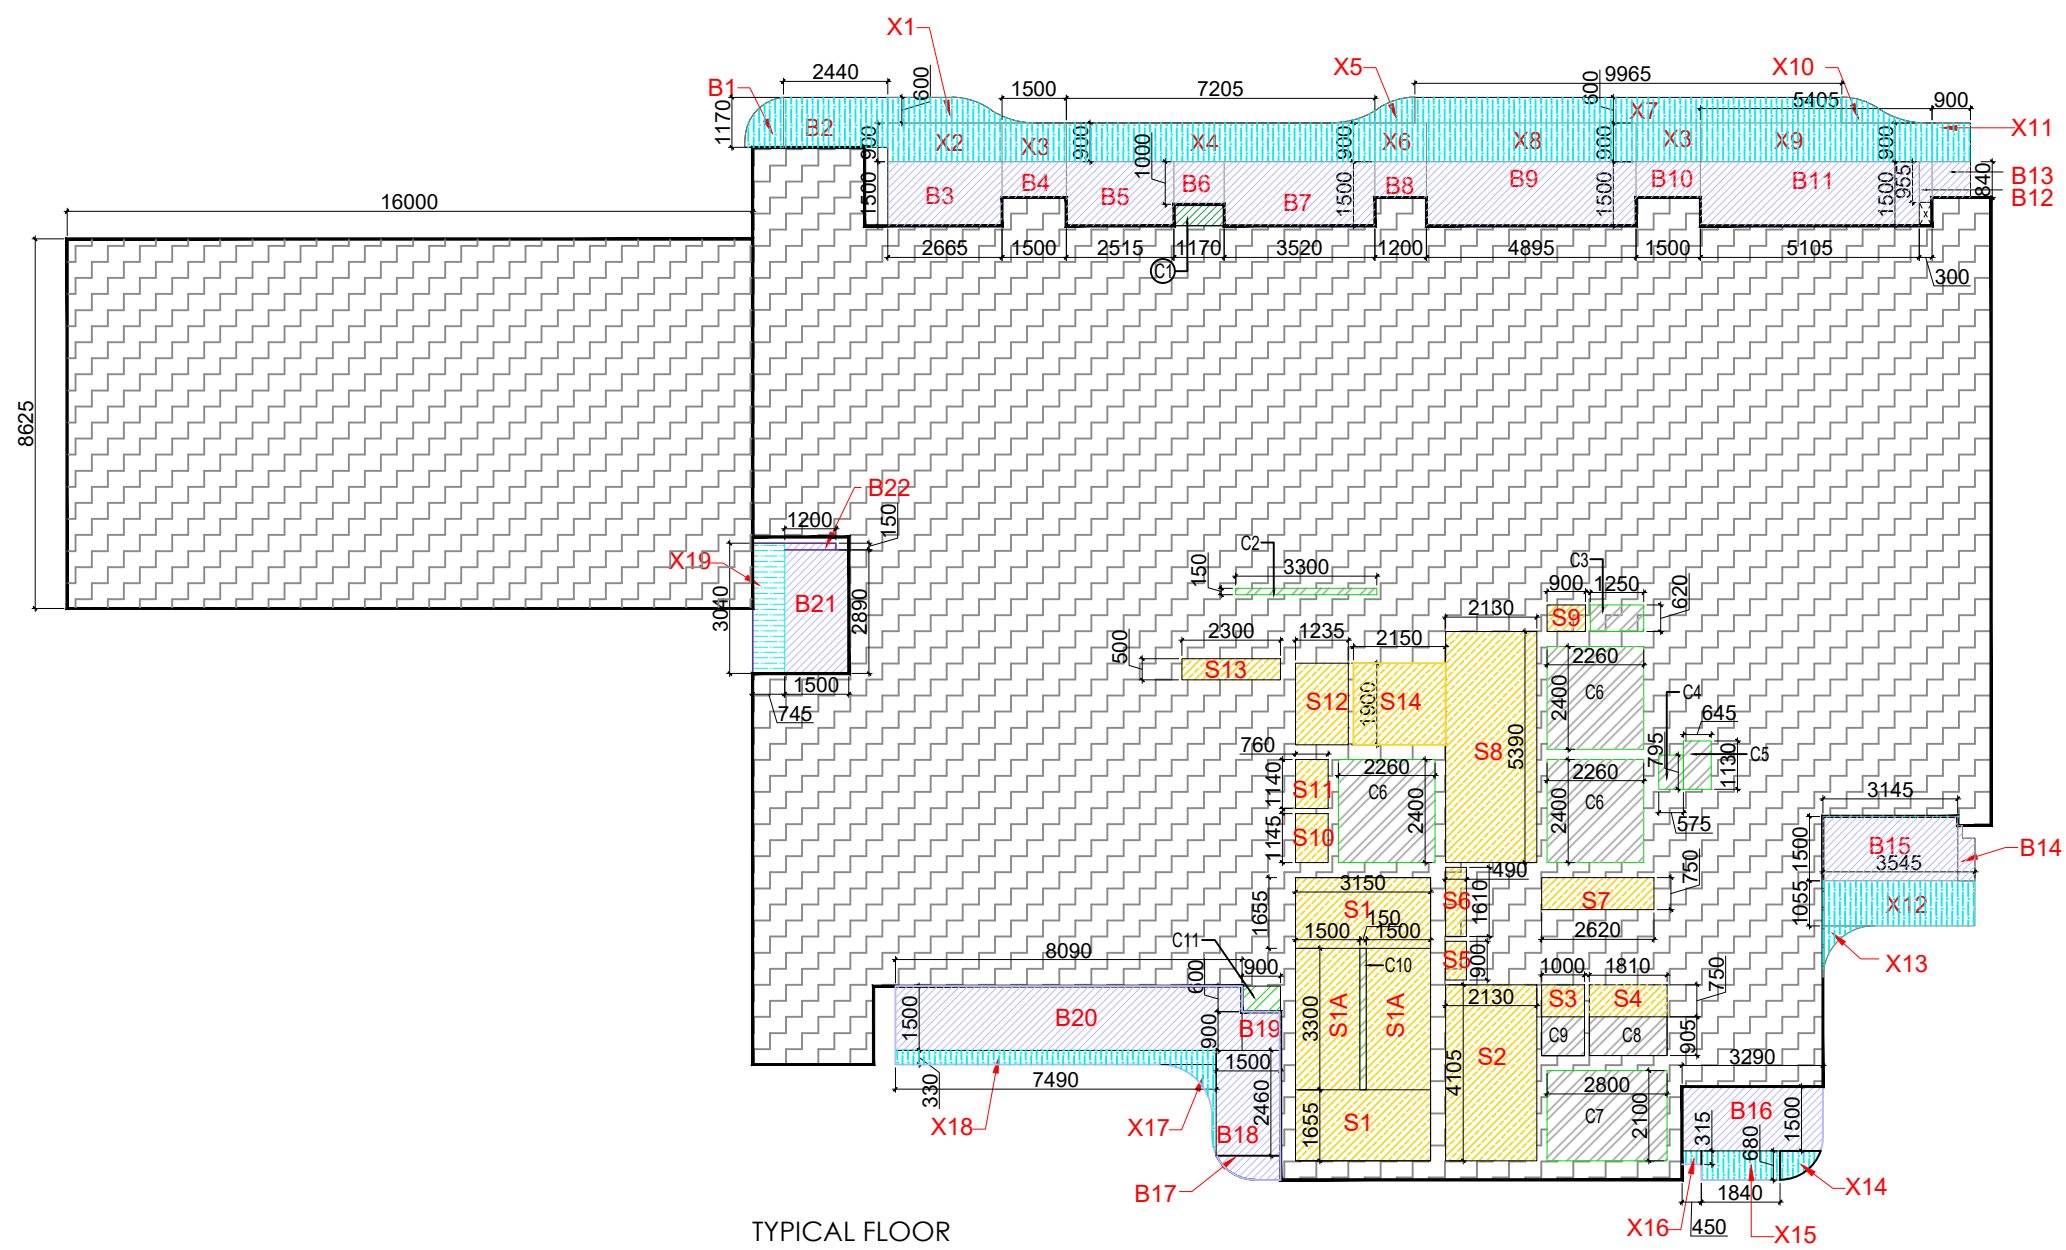

TYPICAL FLOOR
15% SERVICES AREA DIAGRAM

AREA LEGENDS:-

- F.A.R. AREA
- 15% SERVICES F.A.R. AREA
- NON.F.A.R.
- BALCONY NON.F.A.R.
- COUNTED IN 1/4 F.A.R.
- STILT LANDSCAPE

TOWER - 04 - TYPICAL FLOOR - 14 - F.A.R. AREA CALCULATIONS						
TOTAL AREA ENVELOPE						
Sl	DESCRIPTION	WIDTH	DEPTH	AREA	NO.	TOTAL AREA
01	15% SERVICES	1.500	1.500	2.250	1	2.250
02	15% SERVICES	1.500	1.500	2.250	1	2.250
03	15% SERVICES	1.500	1.500	2.250	1	2.250
04	15% SERVICES	1.500	1.500	2.250	1	2.250
05	15% SERVICES	1.500	1.500	2.250	1	2.250
06	15% SERVICES	1.500	1.500	2.250	1	2.250
07	15% SERVICES	1.500	1.500	2.250	1	2.250
08	15% SERVICES	1.500	1.500	2.250	1	2.250
09	15% SERVICES	1.500	1.500	2.250	1	2.250
10	15% SERVICES	1.500	1.500	2.250	1	2.250
11	15% SERVICES	1.500	1.500	2.250	1	2.250
12	15% SERVICES	1.500	1.500	2.250	1	2.250
13	15% SERVICES	1.500	1.500	2.250	1	2.250
14	15% SERVICES	1.500	1.500	2.250	1	2.250
TOTAL (A)					14	31.500
15% SERVICES AREA						
Sl	DESCRIPTION	WIDTH	DEPTH	AREA	NO.	TOTAL AREA
S1	15% SERVICES	1.500	1.500	2.250	1	2.250
S2	15% SERVICES	1.500	1.500	2.250	1	2.250
S3	15% SERVICES	1.500	1.500	2.250	1	2.250
S4	15% SERVICES	1.500	1.500	2.250	1	2.250
S5	15% SERVICES	1.500	1.500	2.250	1	2.250
S6	15% SERVICES	1.500	1.500	2.250	1	2.250
S7	15% SERVICES	1.500	1.500	2.250	1	2.250
S8	15% SERVICES	1.500	1.500	2.250	1	2.250
S9	15% SERVICES	1.500	1.500	2.250	1	2.250
S10	15% SERVICES	1.500	1.500	2.250	1	2.250
S11	15% SERVICES	1.500	1.500	2.250	1	2.250
S12	15% SERVICES	1.500	1.500	2.250	1	2.250
S13	15% SERVICES	1.500	1.500	2.250	1	2.250
S14	15% SERVICES	1.500	1.500	2.250	1	2.250
TOTAL (B)					14	31.500
DEDUCTION AREA						
TOTAL (D)					14	31.500
TOTAL F.A.R. AREA (A+B-C+D)						
TOTAL (A+B-C+D)					14	31.500
TOTAL 15% SERVICES (B)						
TOTAL (B)					14	31.500
TOTAL BUILTUP AREA (F.A.R. + 15% SERVICES + NON F.A.R.)						
TOTAL (B+C+D)					14	31.500
BALCONY NON F.A.R. AREA						
Sl	DESCRIPTION	WIDTH	DEPTH	AREA	NO.	TOTAL AREA
B1	15% SERVICES	1.500	1.500	2.250	1	2.250
B2	15% SERVICES	1.500	1.500	2.250	1	2.250
TOTAL (E)					14	31.500
CONNECTION TERRACE NON F.A.R. AREA						
Sl	DESCRIPTION	WIDTH	DEPTH	AREA	NO.	TOTAL AREA
T1	15% SERVICES	1.500	1.500	2.250	1	2.250
TOTAL (F)					1	2.250

TYPICAL FLOOR DOOR SCHEDULE (4.5 BHK)				
DOOR NO.	DOOR FUNCTION	WIDTH	HEIGHT	SILL HEIGHT
01	MAIN ENTRANCE	1500	2750	50 (FFL)
02	BED ROOM	1000	2750	50 (FFL)
03	TOILET	850	2750	50 (FFL)
04	SERVANT TOILET	750	2750	50 (FFL)
05	SERVANT ROOM	900	2750	50 (FFL)
06	STAIRCASE/PASSAGE	1200	2750	50 (FFL)
07	STUDY	3200	2750	50 (FFL)

SCHEDULE OF WINDOW (4.5 BHK)				
WIN NO.	WINDOW LOCATION	MASONRY OPENING	SILL HEIGHT	FROM SBLM
W1	BED ROOM	2500	2000	50 (FFL)
W2	BED ROOM/STUDY	2400	2000	50 (FFL)
W3	STUDY	1700	2000	50 (FFL)
W4	CORRIDOR	4800	2000	50 (FFL)
W5	LIVING	3000	2000	50 (FFL)
W6	LIVING	4900	2000	50 (FFL)
W7	DINING	3300	2000	50 (FFL)
W8	KITCHEN	1970	2000	50 (FFL)
W9	BED ROOM	3220	2000	50 (FFL)
W10	FAMILY	2775	2000	50 (FFL)
W11	TOILET	1500	2000	600 (FFL)
W12	TOILET	1200	2000	600 (FFL)
W13	POWER/SERV TOILET	600	1700	1200 (FFL)
W14	SERV ROOM	1200	1700	1200 (FFL)
W15	TOILET	815	2300	600 (FFL)

SCHEDULE OF WINDOW (4.5 BHK)				
WIN NO.	WINDOW LOCATION	MASONRY OPENING	SILL HEIGHT	FROM SBLM
W16	BED ROOM	2600	2000	50 (FFL)
W17	BED ROOM	2200	2000	50 (FFL)
W18	STUDY	1940	2000	50 (FFL)
W19	FOYER	4300	2000	50 (FFL)
W20	LIVING	5340	2000	50 (FFL)
W21	LIVING	4300	2000	50 (FFL)
W22	DINING	3100	2000	50 (FFL)
W23	DINING	2700	2000	50 (FFL)
W24	TOILET	1465	2300	600 (FFL)
W25	TOILET	1540	2300	600 (FFL)

LAL
SINGH

Digitally signed
by LAL SINGH
Date:
2025.01.17
18:25:40 +05'30'

Sudheer
Kumar

Digitally signed by
Sudheer Kumar
Date: 2025.01.21
15:21:15 +05'30'




Amit
Varma

Digitally signed by
Amit Varma
Date:
2025.01.16
19:43:39
+05'30'

SCALE 1:250	DATE	
DRAWN BY	DRG. NO. 32A	
PROJECT PROPOSED SUBMISSION OF GROUP HOUSING AT PLOT NO C1 IN LAND -2, INTEGRATED SPORT COMPLEX AT JAYPEE GREENS SECT 26 AND 31 SURAJPUR KASANA ROAD , GREATER NOIDA , U.P.		
OWNER JAYPEE GREENS (A DIVISION OF JAI PRAKASH ASSOCIATE LTD.)		
DRAWING TITLE TOWER-4 TYPICAL FLOOR PLAN 14TH FLOOR - CONNECTING TERRACE		
TOWN PLANNER		
OWNER SIGN. DALJI T SINGH	ARCHITECTS SIGN. Shive ndra Nath	

LEENU
SAHGAL
L

Digitally signed
by LEENU
SAHGAL
Date:
2025.01.30
16:46:38 +05'30'

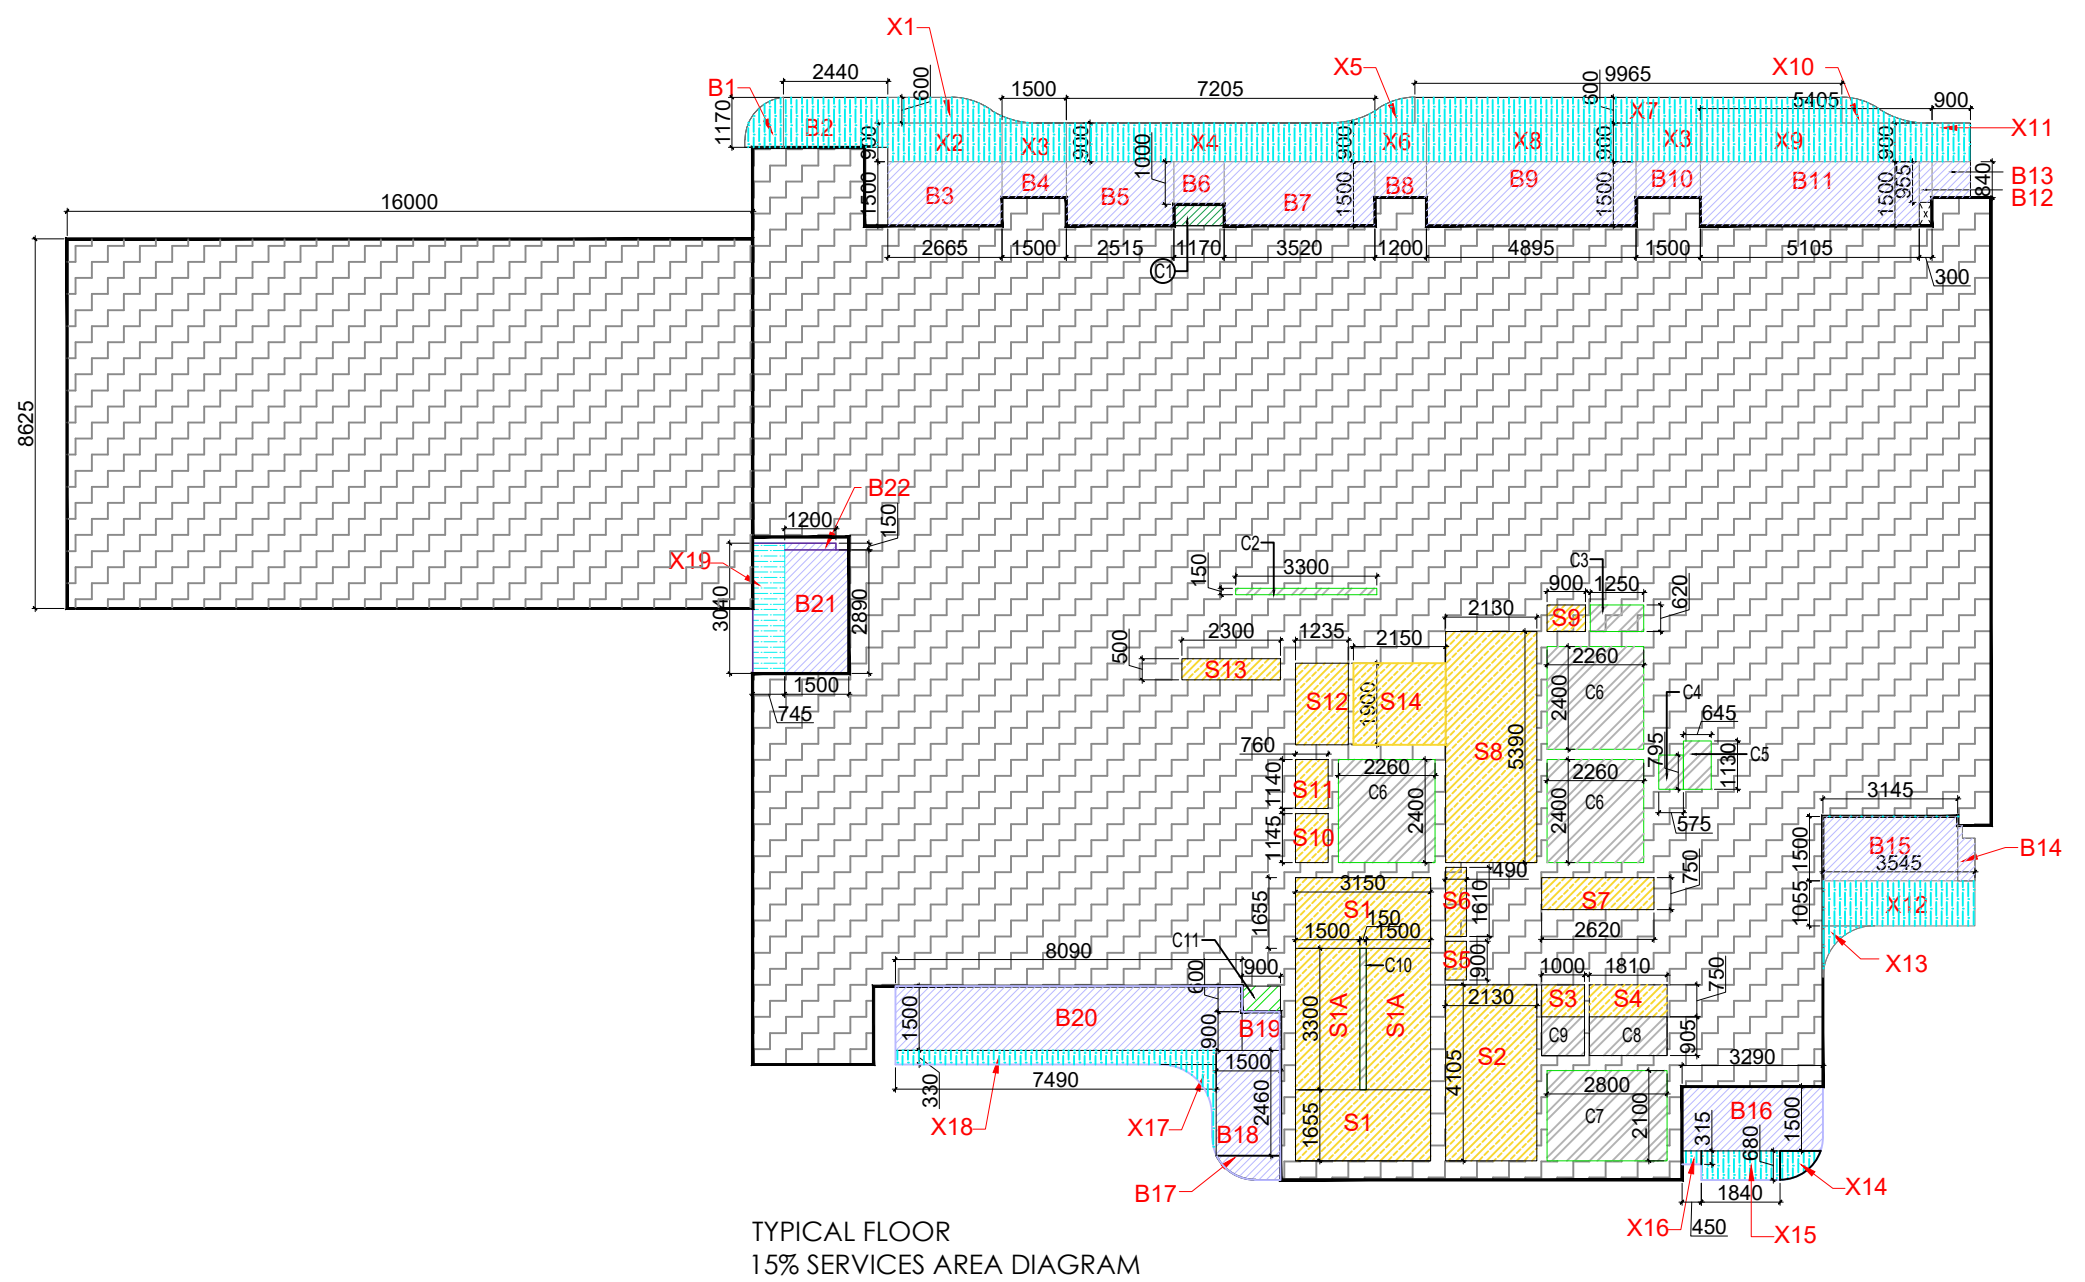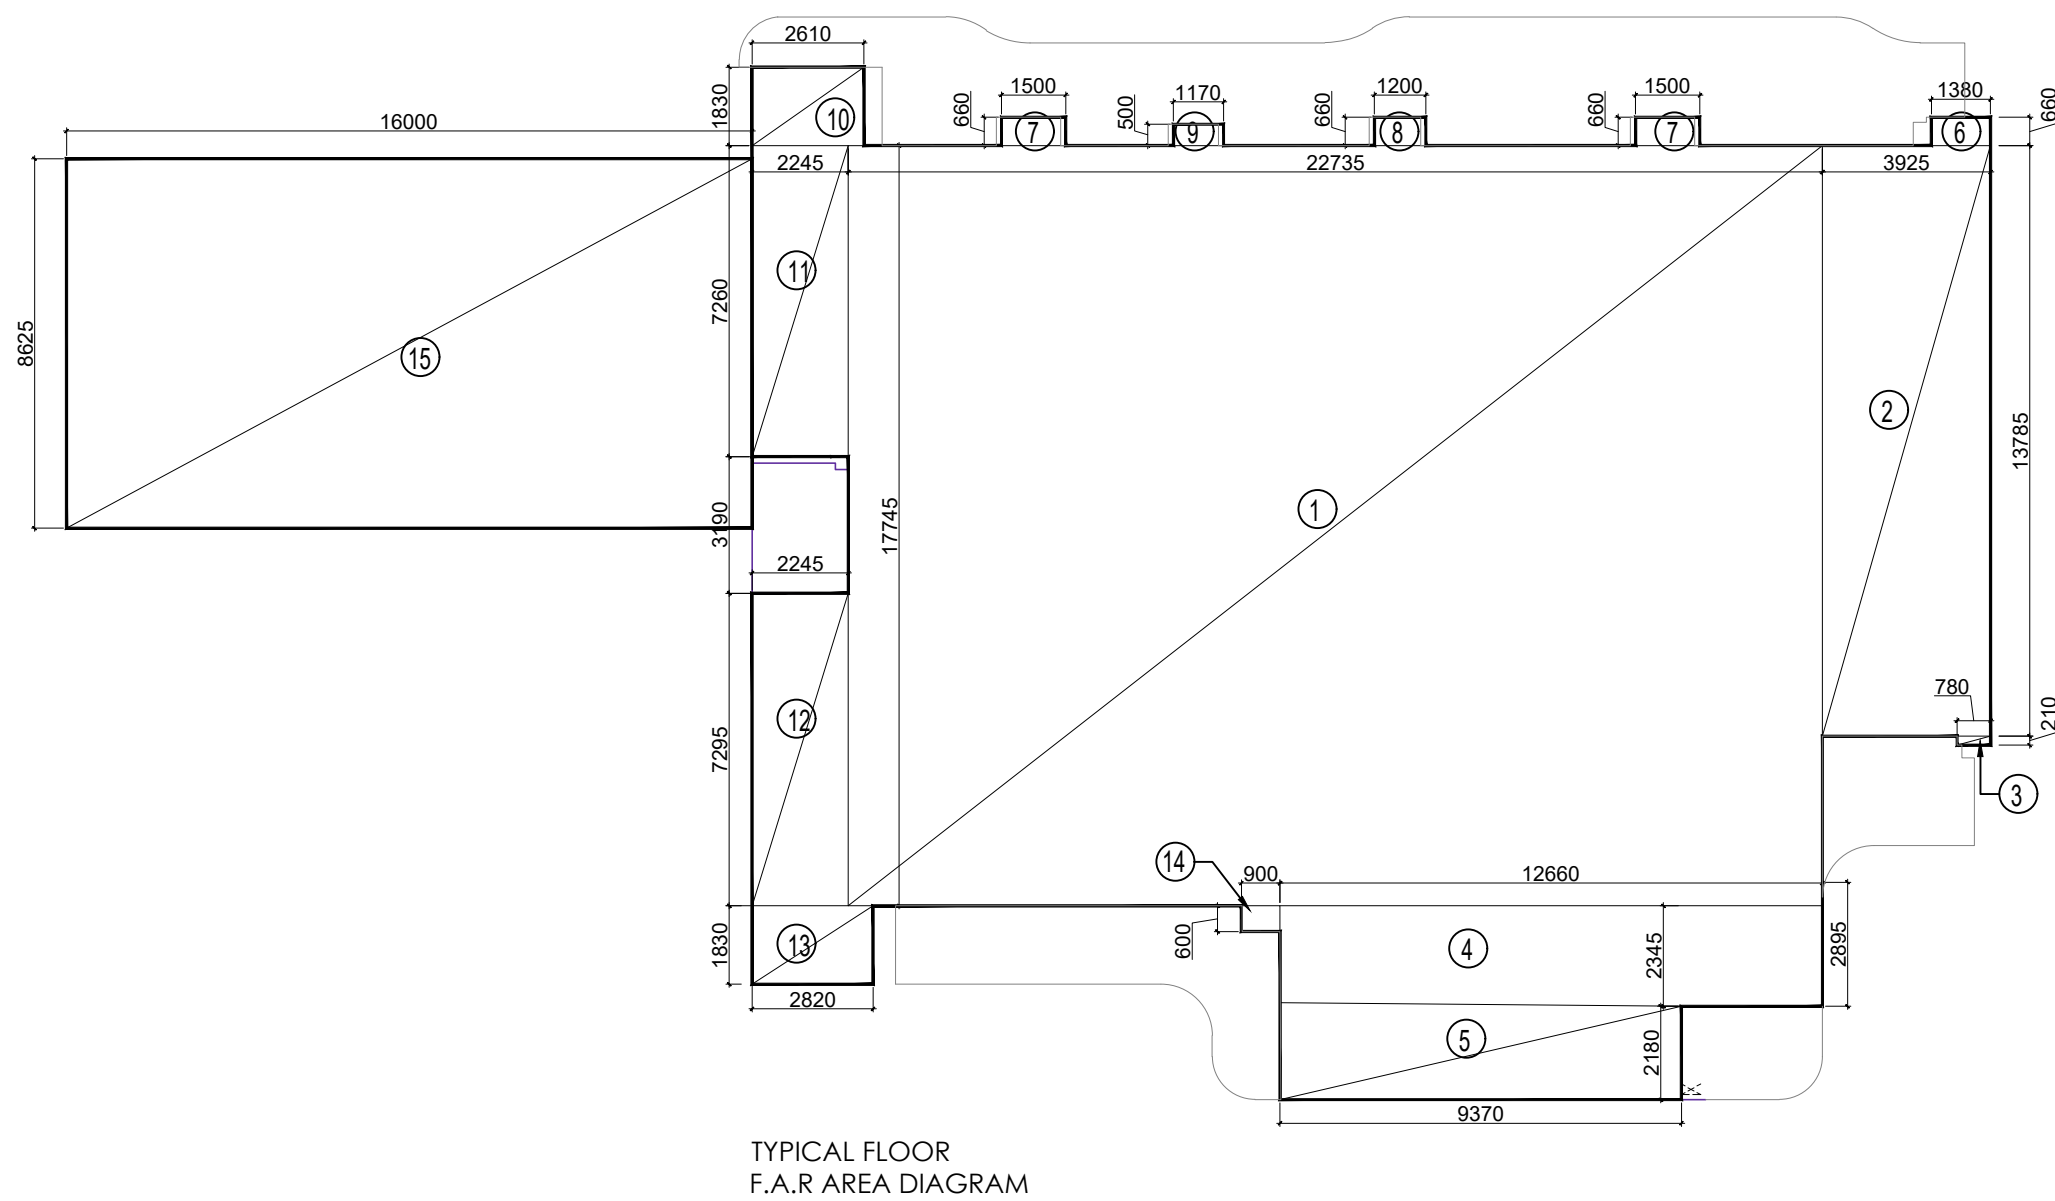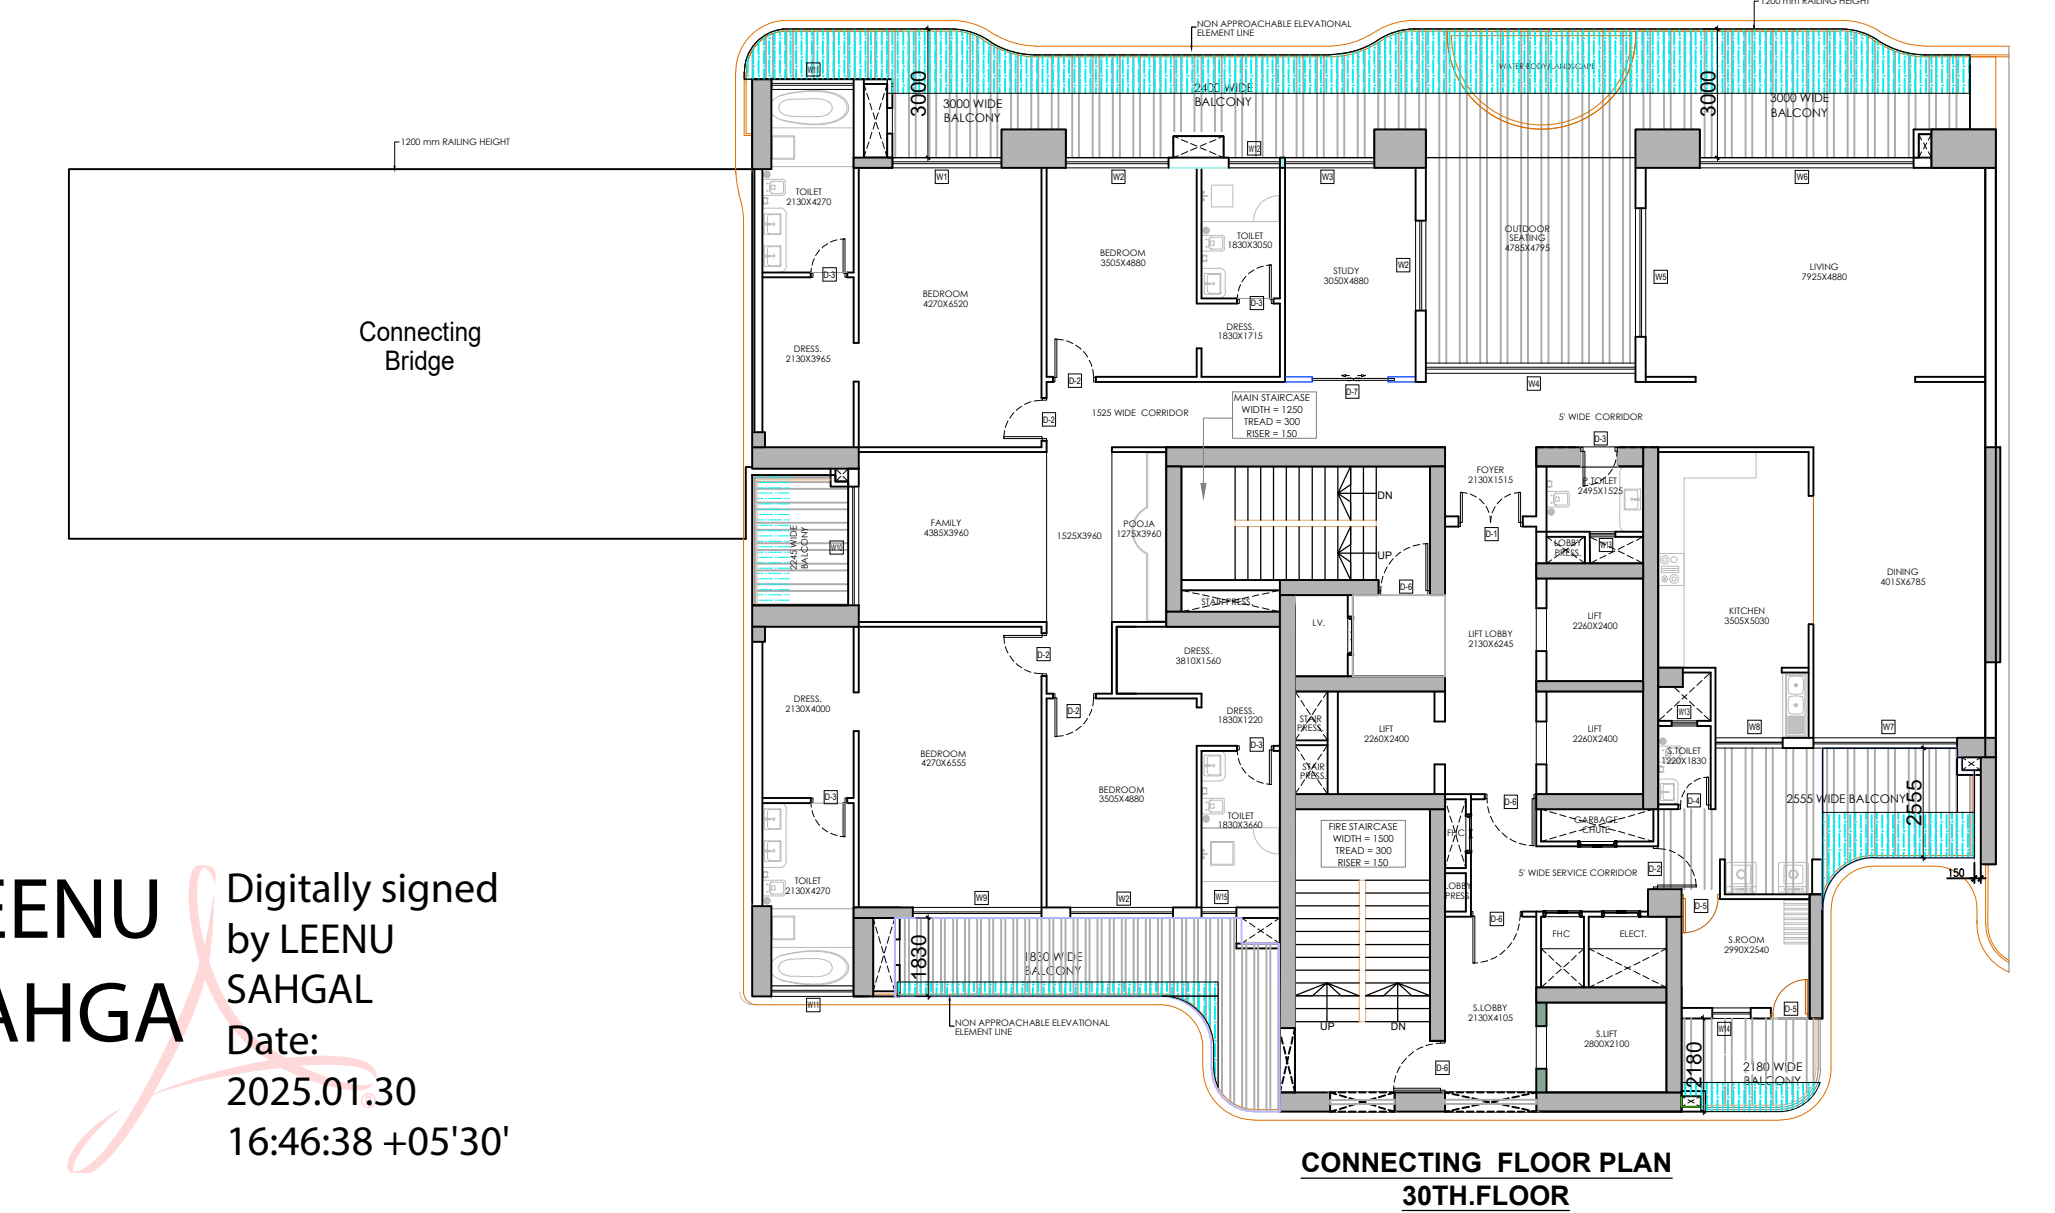

- AREA LEGENDS:-
- F.A.R. AREA
 - 15% SERVICES F.A.R. AREA
 - NON-F.A.R.
 - BALCONY NON-F.A.R.
 - COUNTED IN 1/4 F.A.R.
 - STILT LANDSCAPE

TOWER - 04 - TYPICAL FLOOR - 30 - F.A.R. AREA CALCULATIONS							
TOTAL AREA ENVELOPE							
LINE	WIDTH	AREA	NO.	TOTAL	SQ.M.		
01	22.735	17.715	1	17.715	SQ.M.		
02	3.925	11.785	1	11.785	SQ.M.		
03	0.780	0.210	1	0.164	SQ.M.		
04	12.660	2.345	1	29.688	SQ.M.		
05	9.170	2.180	1	20.427	SQ.M.		
06	1.780	0.600	1	0.911	SQ.M.		
07	3.200	0.600	2	1.980	SQ.M.		
08	1.200	0.600	1	0.792	SQ.M.		
09	1.170	0.500	1	0.585	SQ.M.		
10	2.040	1.850	1	4.776	SQ.M.		
11	2.245	7.300	1	16.299	SQ.M.		
12	2.245	7.295	1	16.377	SQ.M.		
13	2.820	1.830	1	5.161	SQ.M.		
14	0.900	0.600	1	0.540	SQ.M.		
15	16.000	8.025	1	138.000	SQ.M.		
TOTAL (A)				693.237	SQ.M.		
15% SERVICES AREA							
LINE	WIDTH	AREA	NO.	TOTAL	SQ.M.		
S1	1.170	1.055	1	2.213	2	4.427	SQ.M.
S1A	1.900	3.300	1	4.950	2	9.900	SQ.M.
S2	2.130	4.105	1	8.744	1	8.744	SQ.M.
S3	1.000	0.750	1	0.750	1	0.750	SQ.M.
S4	1.800	0.750	1	1.358	2	2.715	SQ.M.
S5	0.490	0.900	1	0.441	1	0.441	SQ.M.
S6	0.400	1.610	1	0.789	1	0.789	SQ.M.
S7	2.020	0.750	1	1.965	1	1.965	SQ.M.
S8	2.130	5.300	1	11.841	1	11.841	SQ.M.
S9	0.900	0.630	1	0.588	1	0.588	SQ.M.
S10	0.760	1.145	1	0.870	1	0.870	SQ.M.
S11	0.760	1.140	1	0.866	1	0.866	SQ.M.
S12	1.232	1.900	1	2.347	1	2.347	SQ.M.
S13	2.500	0.500	1	1.150	1	1.150	SQ.M.
S14	2.150	1.900	1	4.085	1	4.085	SQ.M.
TOTAL (B)				57.087	SQ.M.		
DEDUCTION AREA							
LINE	WIDTH	AREA	NO.	TOTAL	SQ.M.		
C1	1.170	0.800	1	0.585	2	1.170	SQ.M.
C2	3.300	0.150	1	0.495	1	0.495	SQ.M.
C3	1.250	0.620	1	0.752	1	0.752	SQ.M.
C4	0.575	0.795	1	0.457	1	0.457	SQ.M.
C5	0.645	1.130	1	0.729	1	0.729	SQ.M.
C6	2.200	2.400	1	5.421	3	16.272	SQ.M.
C7	2.800	2.100	1	5.880	1	5.880	SQ.M.
C8	1.800	0.905	1	1.638	1	1.638	SQ.M.
C9	1.000	0.905	1	0.905	1	0.905	SQ.M.
C10	0.150	3.300	1	0.485	1	0.485	SQ.M.
C11	0.900	0.600	1	0.540	1	0.540	SQ.M.
TOTAL (C)				29.356	SQ.M.		
BALCONY 25% F.A.R. AREA							
LINE	AREA	AREA	NO.	TOTAL	SQ.M.		
X1	PLINE	1.450	0.25	0.363	1	0.363	SQ.M.
X2	2.245	0.915	0.25	0.610	1	0.610	SQ.M.
X3	5.600	0.900	0.25	0.338	2	0.675	SQ.M.
X4	7.205	0.900	0.25	1.621	1	1.621	SQ.M.
X5	PLINE	0.850	0.25	0.140	1	0.140	SQ.M.
X6	2.245	0.900	0.25	0.270	1	0.270	SQ.M.
X7	9.902	0.600	0.25	1.495	1	1.495	SQ.M.
X8	4.895	0.900	0.25	1.101	1	1.101	SQ.M.
X9	3.405	0.900	0.25	1.216	1	1.216	SQ.M.
X10	PLINE	0.500	0.25	0.140	1	0.140	SQ.M.
X11	0.900	0.900	0.25	0.203	1	0.203	SQ.M.
X12	3.545	1.055	0.25	0.935	1	0.935	SQ.M.
X13	PLINE	0.310	0.25	0.078	1	0.078	SQ.M.
X14	PLINE	0.470	0.25	0.118	1	0.118	SQ.M.
X15	1.840	0.680	0.25	0.313	1	0.313	SQ.M.
X16	0.450	0.315	0.25	0.035	1	0.035	SQ.M.
X17	PLINE	0.510	0.25	0.128	1	0.128	SQ.M.
X18	7.490	0.330	0.25	0.618	1	0.618	SQ.M.
X19	0.745	3.040	0.25	0.566	1	0.566	SQ.M.
TOTAL (D)				18.623	SQ.M.		
TOTAL F.A.R. AREA (A+B-C+D)				617.417	SQ.M.		
TOTAL 15% SERVICES (B)				57.087	SQ.M.		
TOTAL BUILTUP AREA (F.A.R. + 15% SERVICES + NON F.A.R.)				812.504	SQ.M.		
BALCONY NON F.A.R. AREA							
LINE	WIDTH	AREA	NO.	TOTAL	SQ.M.		
B1	PLINE	0.850	1	0.850	1	0.850	SQ.M.
B2	2.440	1.170	1	2.855	1	2.855	SQ.M.
B3	2.665	1.500	1	3.998	1	3.998	SQ.M.
B4	1.900	0.840	1	1.260	1	1.260	SQ.M.
B5	2.515	1.500	1	3.773	1	3.773	SQ.M.
B6	1.170	1.000	1	1.170	1	1.170	SQ.M.
B7	3.520	1.500	1	5.280	1	5.280	SQ.M.
B8	1.200	0.840	1	1.008	1	1.008	SQ.M.
B9	4.895	1.500	1	7.343	1	7.343	SQ.M.
B10	1.900	0.840	1	1.260	1	1.260	SQ.M.
B11	5.105	1.500	1	7.658	1	7.658	SQ.M.
B12	0.900	0.955	1	0.287	1	0.287	SQ.M.
B13	0.900	0.840	1	0.756	1	0.756	SQ.M.
B14	PLINE	0.430	1	0.430	1	0.430	SQ.M.
B15	3.145	1.500	1	4.718	1	4.718	SQ.M.
B16	3.290	1.500	1	4.935	1	4.935	SQ.M.
B17	PLINE	0.700	1	0.700	1	0.700	SQ.M.
B18	1.840	2.460	1	3.460	1	3.460	SQ.M.
B19	0.900	0.900	1	0.810	1	0.810	SQ.M.
B20	8.000	1.500	1	12.135	1	12.135	SQ.M.
B21	1.500	2.890	1	4.335	1	4.335	SQ.M.
B22	1.200	0.150	1	0.180	1	0.180	SQ.M.
TOTAL (E)				69.428	SQ.M.		
CONNECTION TERRACE NON F.A.R. AREA							
LINE	WIDTH	AREA	NO.	TOTAL	SQ.M.		
T1	16	8.025	1	138.000	1	138.000	SQ.M.
TOTAL (G)				138.000	SQ.M.		

TYPICAL FLOOR DOOR SCHEDULE (4.5 BHK)				
DOOR NO.	DOOR FUNCTION	WIDTH	HEIGHT	SILL HEIGHT
01	MAIN ENTRANCE	1500	2750	50 (FFL)
02	BED ROOM	1000	2750	50 (FFL)
03	TOILET	850	2750	50 (FFL)
04	SERVANT TOILET	750	2750	50 (FFL)
05	SERVANT ROOM	900	2750	50 (FFL)
06	STAIRCASE/PASSAGE	1200	2750	50 (FFL)
07	STUDY	3200	2750	50 (FFL)

SCHEDULE OF WINDOW (4.5 BHK)				
WIN NO.	WINDOW LOCATION	MASONRY OPENING	SILL HEIGHT	FROM SBL
W1	BED ROOM	2500	2900	50 (FFL)
W2	BED ROOM/STUDY	2400	2900	50 (FFL)
W3	STUDY	1700	2900	50 (FFL)
W4	CORRIDOR	4805	2900	50 (FFL)
W5	LIVING	3000	2900	50 (FFL)
W6	LIVING	4900	2900	50 (FFL)
W7	DINING	3330	2900	50 (FFL)
W8	KITCHEN	1970	2900	50 (FFL)
W9	BED ROOM	3220	2900	50 (FFL)
W10	FAMILY	2775	2900	50 (FFL)
W11	TOILET	1500	2300	600 (FFL)
W12	TOILET	1200	2300	600 (FFL)
W13	POWER/SERV TOILET	600	1700	1200 (FFL)
W14	SERV ROOM	1200	1700	1200 (FFL)
W15	TOILET	815	2300	600 (FFL)

SCHEDULE OF WINDOW (4.5 BHK)				
WIN NO.	WINDOW LOCATION	MASONRY OPENING	SILL HEIGHT	FROM SBL
W16	BED ROOM	2600	2900	50 (FFL)
W17	BED ROOM	2205	2900	50 (FFL)
W18	STUDY	1940	2900	50 (FFL)
W19	FOYER	4300	2900	50 (FFL)
W20	LIVING	5340	2900	50 (FFL)
W21	LIVING	4300	2900	50 (FFL)
W22	DINING	3100	2900	50 (FFL)
W23	DINING	2700	2900	50 (FFL)
W24	TOILET	1465	2300	600 (FFL)
W25	TOILET	1540	2300	600 (FFL)

LAL
SINGH

Digitally signed
by LAL SINGH
Date:
2025.01.17
18:23:48
+05'30'


Sudheer
Kumar

Digitally signed
by Sudheer Kumar
Date: 2025.01.21
15:20:34 +05'30'

Amit
Varm
a


Digitally
signed by
Amit Varm
a
Date:
2025.01.16
19:43:05
+05'30'

SCALE 1:250	DATE	
DRAWN BY	DRG. NO. 32	
PROJECT PROPOSED SUBMISSION OF GROUP HOUSING AT PLOT NO C1 IN LAND -2, INTEGRATED SPORT COMPLEX AT JAYPEE GREENS SECT 26 AND 31 SURAJPUR KASANA ROAD , GREATER NOIDA , U.P.		
OWNER JAYPEE GREENS (A DIVISION OF JAI PRAKASH ASSOCIATE LTD.)		
DRAWING TITLE TOWER-4 TYPICAL FLOOR PLAN 30TH FLOOR - CONNECTING TERRACE		
TOWN PLANNER		
OWNER SIGN. DALJI T SINGH	ARCHITECTS SIGN. Shive ndra Nath	Shivendra Nath 2025.01.1 5 15:03:31 +05'30'

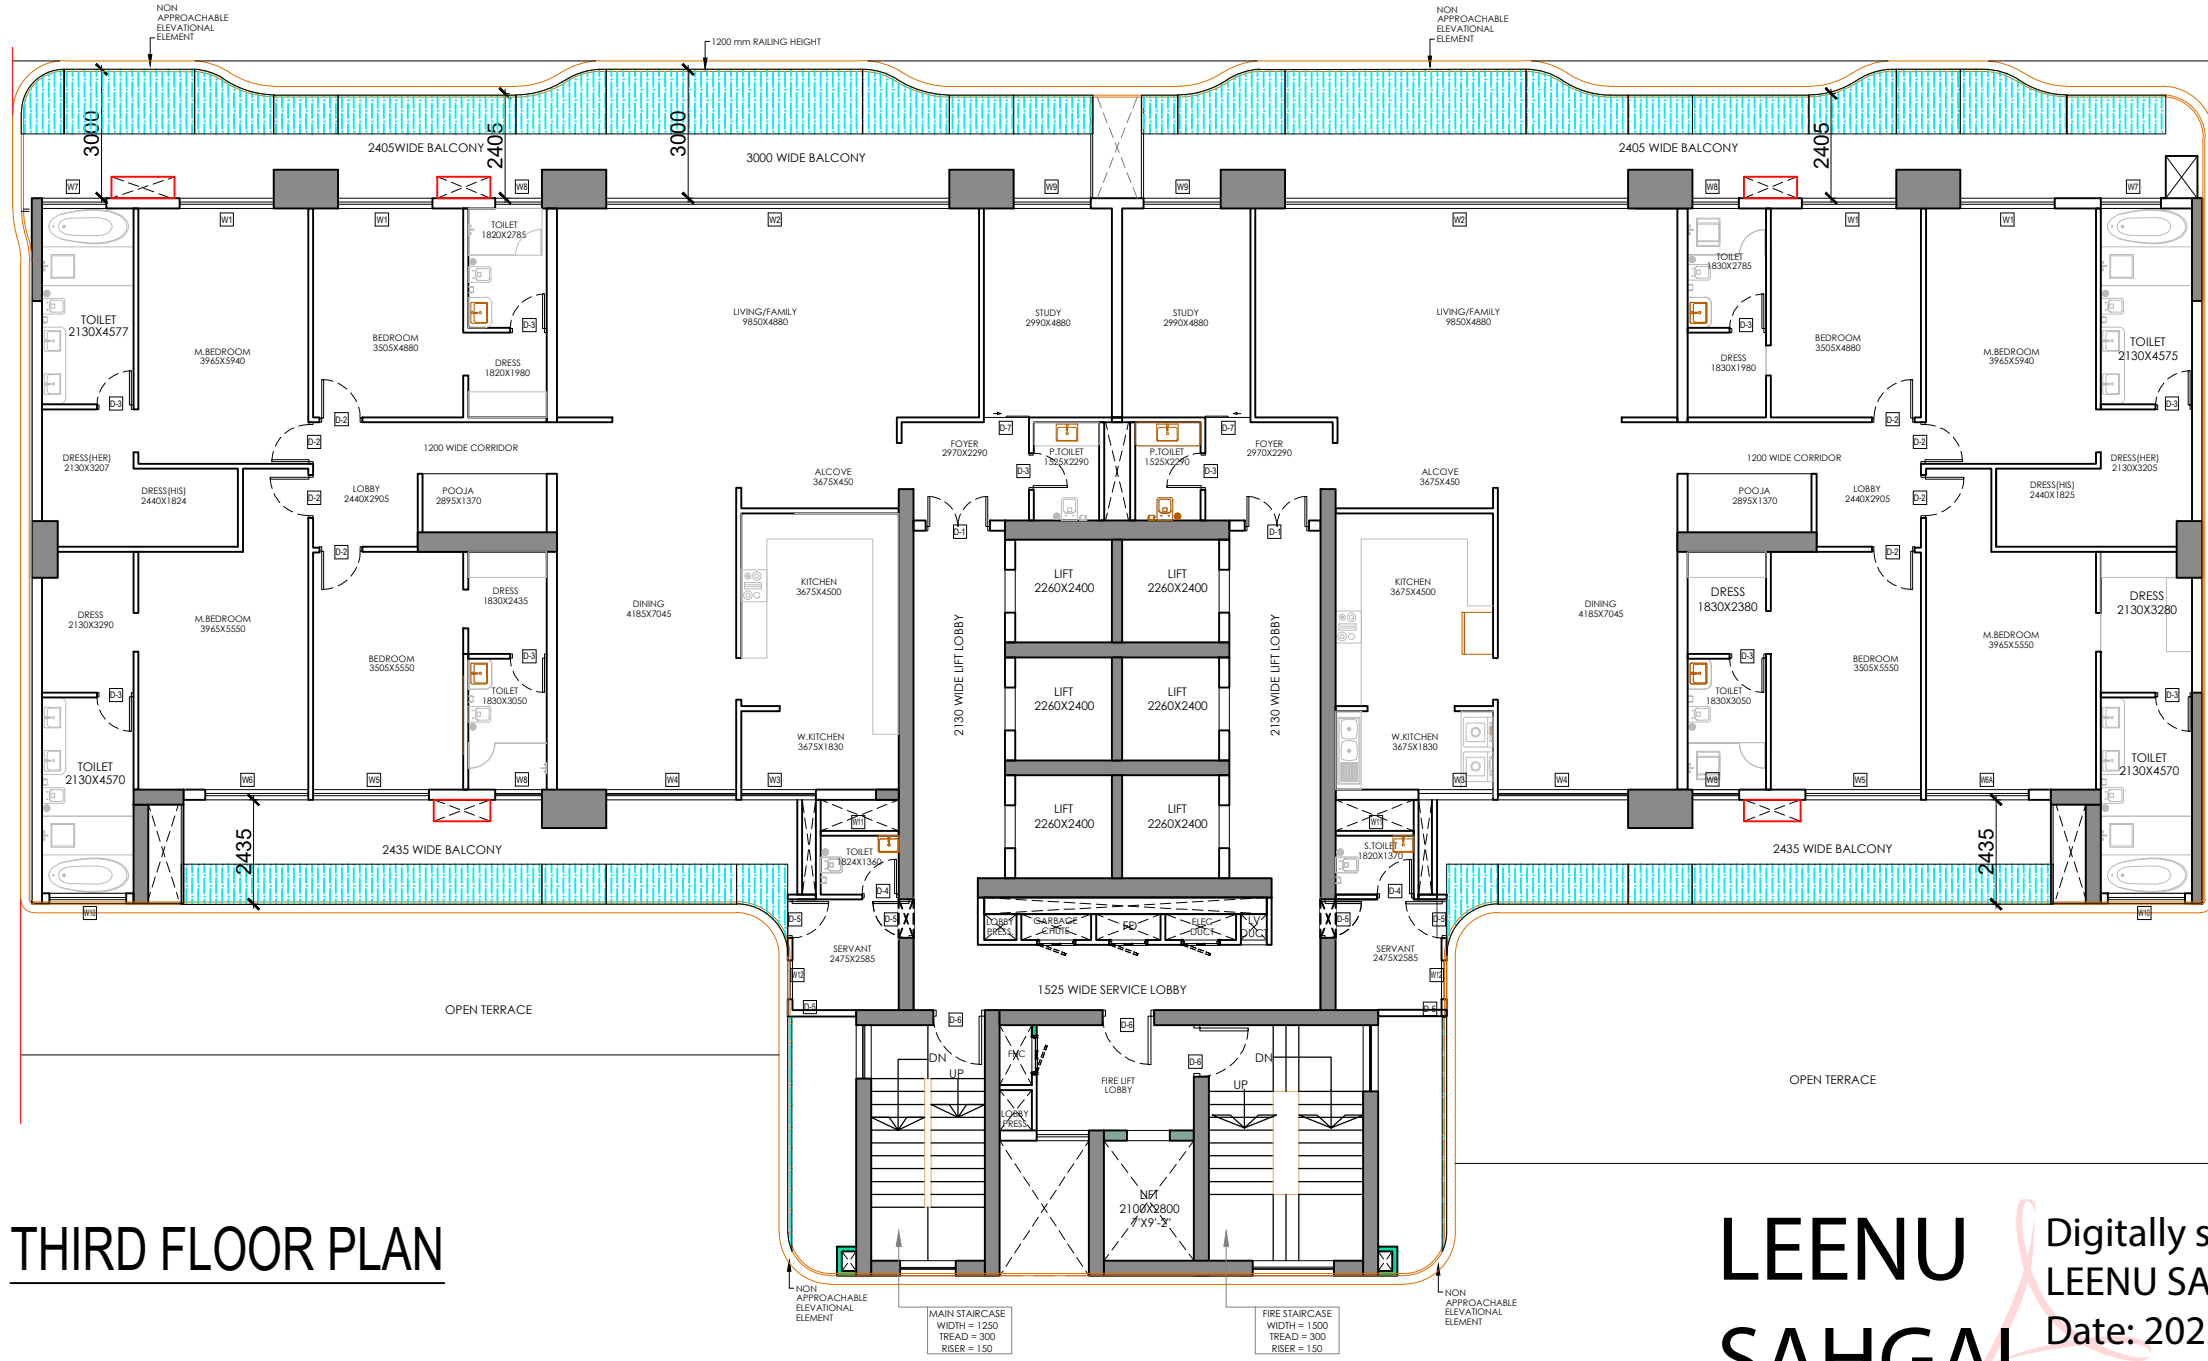


THIRD FLOOR PLAN

LEENU SAHGAL
Digitally signed by LEENU SAHGAL
Date: 2025.01.30 16:50:04 +05'30'

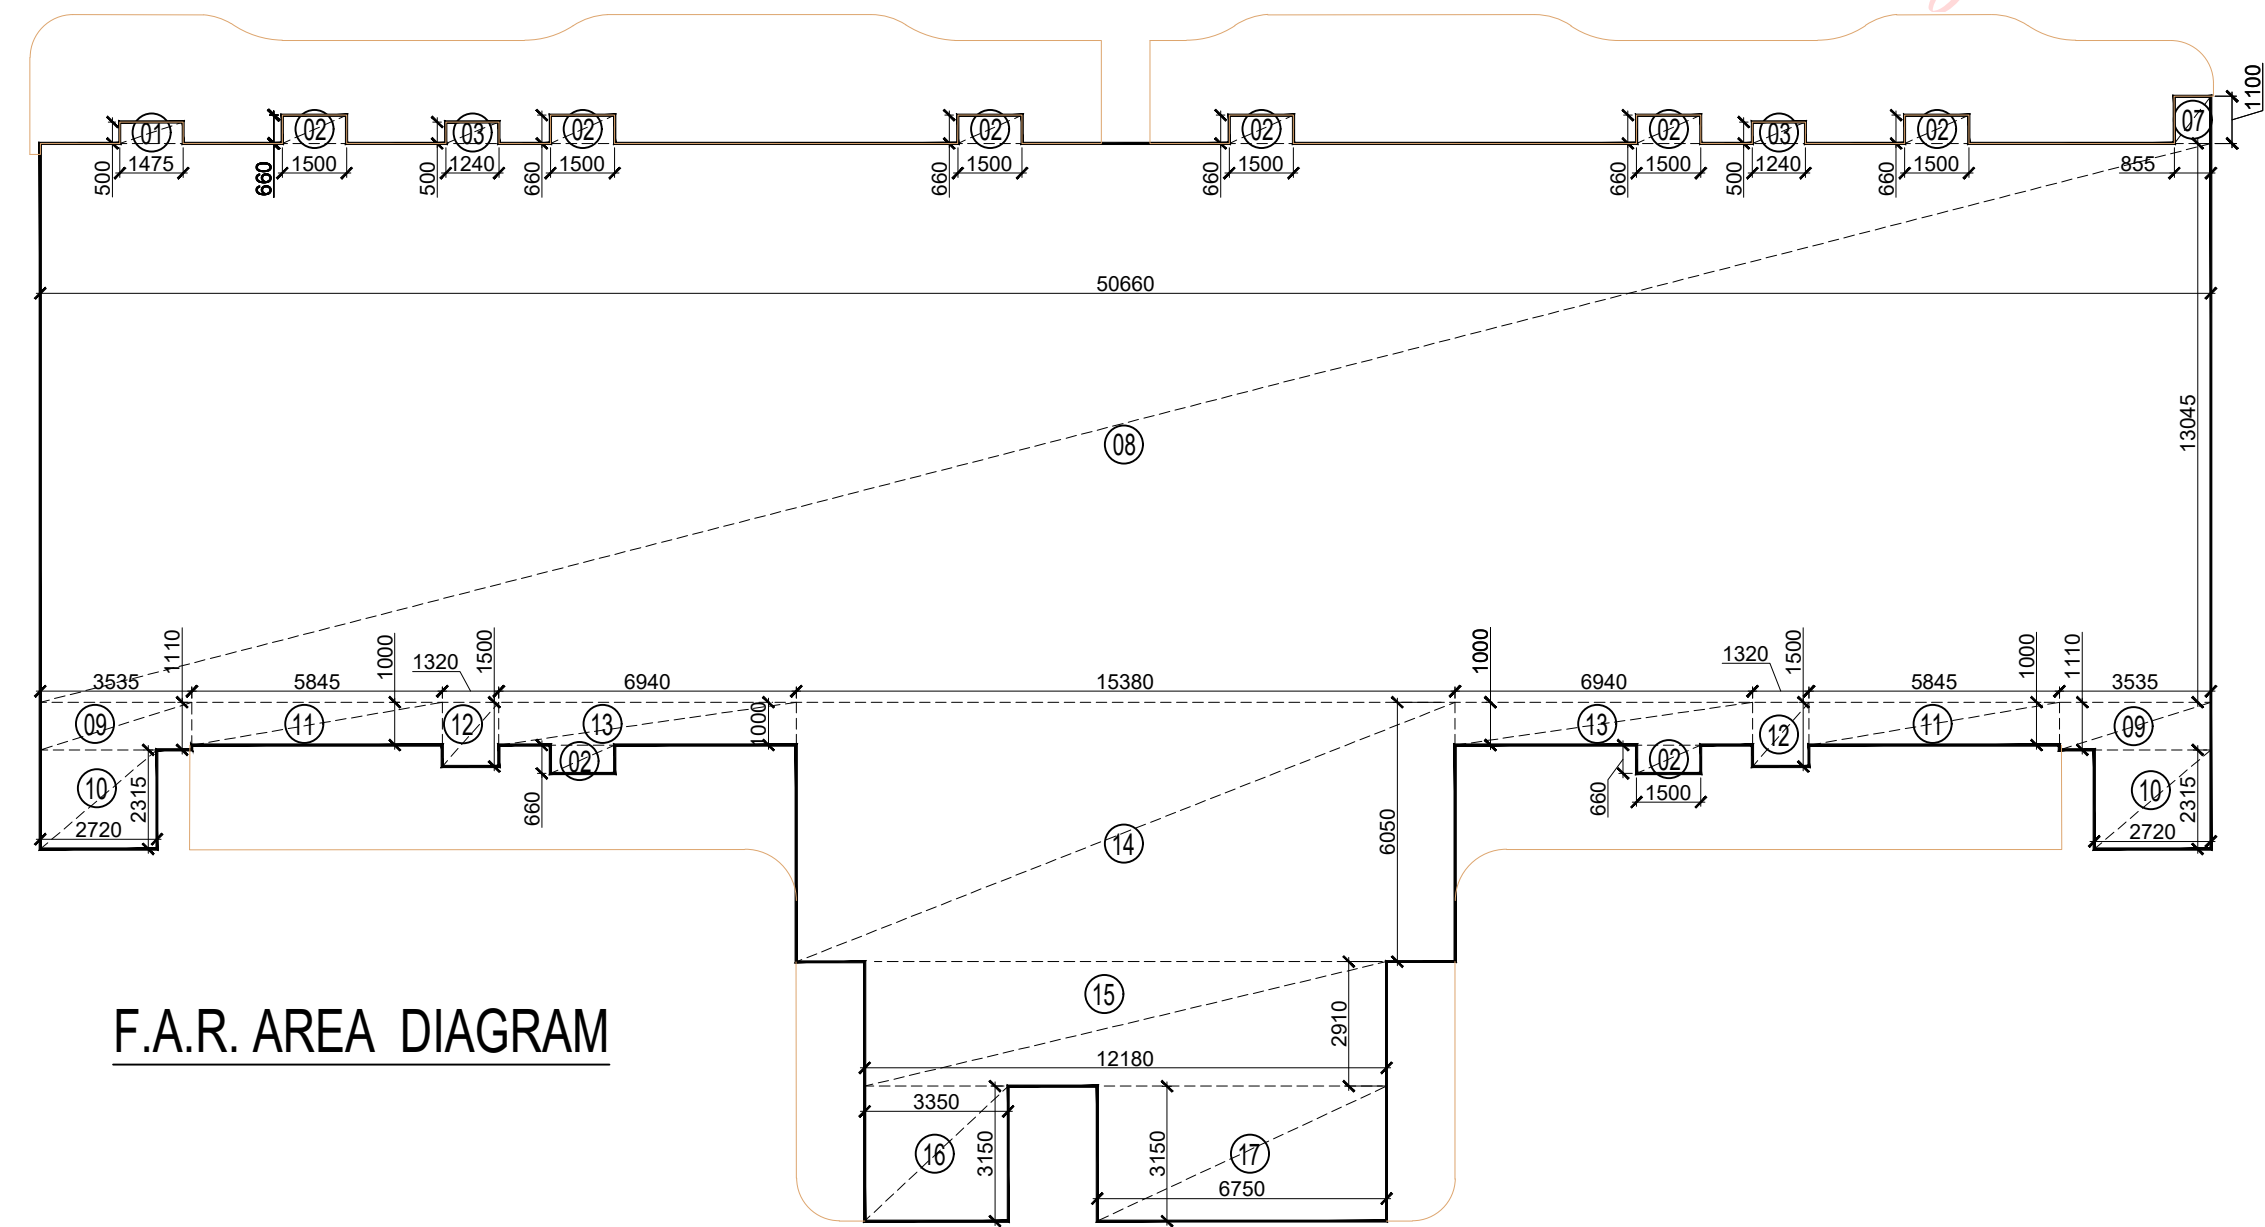

F.A.R. AREA DIAGRAM

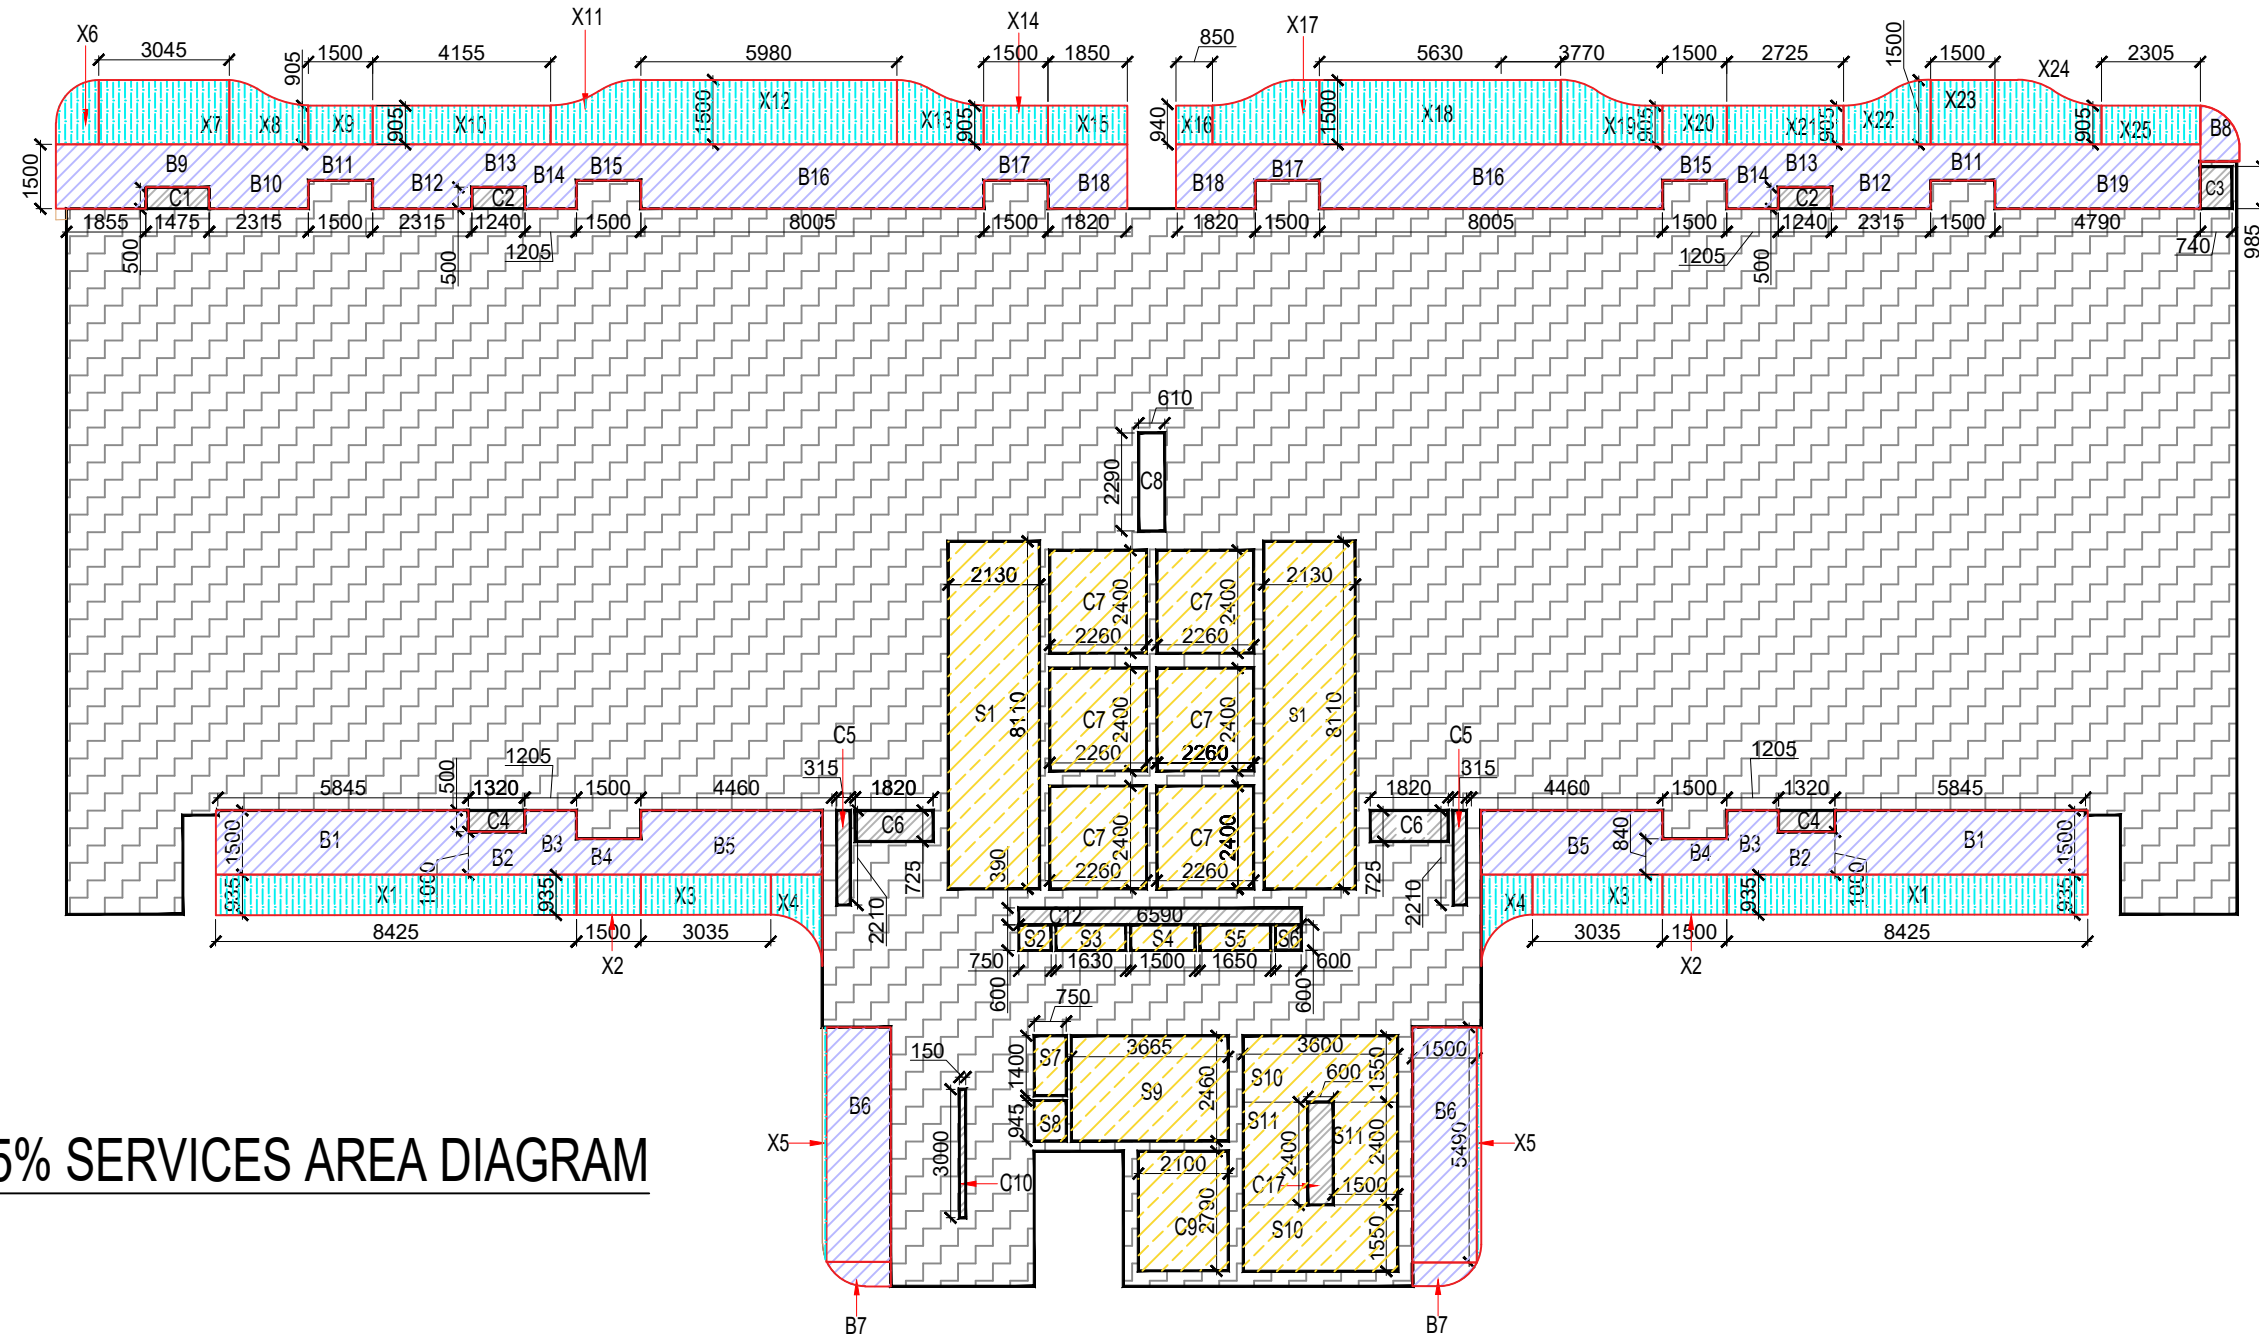

15% SERVICES AREA DIAGRAM

TOWER - 05 THIRD FLOOR F.A.R. AREA CALCULATIONS							
TOTAL AREA ENVELOPE							
	LENGTH	WIDTH	AREA	NO.	TOTAL	SQMT.	
01	1.475	0.500	0.738	1	0.738	SQMT.	
02	1.500	0.660	0.990	8	7.920	SQMT.	
03	1.240	0.500	0.620	2	1.240	SQMT.	
07	0.855	1.100	0.941	1	0.941	SQMT.	
08	50.660	13.045	660.860	1	660.860	SQMT.	
09	3.535	1.100	3.889	2	7.777	SQMT.	
10	2.720	2.315	6.297	2	12.594	SQMT.	
11	5.845	1.000	5.845	2	11.690	SQMT.	
12	1.320	1.500	1.980	2	3.960	SQMT.	
13	6.940	1.000	6.940	2	13.880	SQMT.	
14	15.380	6.050	93.049	1	93.049	SQMT.	
15	12.180	2.910	35.444	1	35.444	SQMT.	
16	3.350	3.150	10.553	1	10.553	SQMT.	
17	6.750	3.150	21.263	1	21.263	SQMT.	
TOTAL (A)					881.906	SQMT.	
15% SERVICES AREA							
	LENGTH	WIDTH	AREA	NO.	TOTAL	SQMT.	
S1	2.130	8.110	17.274	2	34.549	SQMT.	
S2	0.750	0.600	0.450	1	0.450	SQMT.	
S3	1.630	0.600	0.978	1	0.978	SQMT.	
S4	1.500	0.600	0.900	1	0.900	SQMT.	
S5	1.650	0.600	0.990	1	0.990	SQMT.	
S6	0.600	0.600	0.360	1	0.360	SQMT.	
S7	0.750	1.400	1.050	1	1.050	SQMT.	
S8	0.750	0.945	0.709	1	0.709	SQMT.	
S9	3.665	2.460	9.016	1	9.016	SQMT.	
S10	3.600	1.550	5.580	2	11.160	SQMT.	
S11	1.500	2.400	3.600	2	7.200	SQMT.	
C7	2.260	2.400	5.424	6	32.544	SQMT.	
C9	2.100	2.800	5.880	1	5.880	SQMT.	
TOTAL (B)					105.785	SQMT.	
DEDUCTION AREA							
	LENGTH	WIDTH	AREA	NO.	TOTAL	SQMT.	
C1	1.475	0.500	0.738	1	0.738	SQMT.	
C2	1.240	0.500	0.620	2	1.240	SQMT.	
C3	0.740	0.985	0.729	1	0.729	SQMT.	
C4	1.320	0.500	0.660	2	1.320	SQMT.	
C5	0.315	2.210	0.696	2	1.392	SQMT.	
C6	1.820	0.725	1.320	2	2.639	SQMT.	
C8	0.610	2.290	1.397	1	1.397	SQMT.	
C10	0.150	3.000	0.450	1	0.450	SQMT.	
C11	0.335	0.370	0.124	2	0.248	SQMT.	
C12	6.590	0.390	2.570	1	2.570	SQMT.	
C17	0.600	2.400	1.440	1	1.440	SQMT.	
TOTAL (C)					14.163	SQMT.	
BALCONY 25% F.A.R. AREA							
	LENGTH	WIDTH	AREA	NO.	TOTAL	SQMT.	
X1	8.425	0.935	7.868	2	15.736	SQMT.	
X2	1.500	0.935	1.403	2	2.806	SQMT.	
X3	3.035	0.935	2.839	2	5.678	SQMT.	
X4	PLINE	1.432	0.25	0.358	2	0.716	SQMT.
X5	PLINE	0.544	0.25	0.136	2	0.272	SQMT.
X6	PLINE	1.289	0.25	0.322	1	0.322	SQMT.
X7	3.045	1.500	4.568	1	4.568	SQMT.	
X8	PLINE	2.161	0.25	0.540	1	0.540	SQMT.
X9	1.500	0.905	1.355	1	1.355	SQMT.	
X10	4.155	0.905	3.759	1	3.759	SQMT.	
X11	PLINE	2.530	0.25	0.633	1	0.633	SQMT.
X12	5.980	1.500	8.970	1	8.970	SQMT.	
X13	PLINE	2.400	0.25	0.600	1	0.600	SQMT.
X14	1.500	0.905	1.355	1	1.355	SQMT.	
X15	1.850	0.940	1.738	1	1.738	SQMT.	
X16	0.850	0.940	0.799	1	0.799	SQMT.	
X17	PLINE	3.130	0.25	0.783	1	0.783	SQMT.
X18	5.630	1.500	8.445	1	8.445	SQMT.	
X19	PLINE	2.711	0.25	0.678	1	0.678	SQMT.
X20	1.500	0.905	1.355	1	1.355	SQMT.	
X21	2.725	0.940	2.562	1	2.562	SQMT.	
X22	PLINE	2.440	0.25	0.610	1	0.610	SQMT.
X23	1.500	1.500	2.250	1	2.250	SQMT.	
X24	PLINE	3.129	0.25	0.782	1	0.782	SQMT.
X25	2.305	0.905	2.086	1	2.086	SQMT.	
TOTAL (D)					115.547	SQMT.	
TOTAL F.A.R. AREA (A-B-C)+(D)					783.505	SQMT.	
TOTAL 15% SERVICES (B)					105.785	SQMT.	
TOTAL BUILDUP AREA (F.A.R.+ 15% SERVICES)					889.290	SQMT.	
BALCONY NON. F.A.R. AREA							
	LENGTH	WIDTH	AREA	NO.	TOTAL	SQMT.	
B1	5.845	1.5	8.768	2	17.536	SQMT.	
B2	1.32	1.0	1.320	2	2.640	SQMT.	
B3	1.205	1.5	1.808	2	3.615	SQMT.	
B4	1.5	0.84	1.260	2	2.520	SQMT.	
B5	4.46	1.5	6.690	2	13.380	SQMT.	
B6	1.5	5.49	8.235	2	16.470	SQMT.	
B7	PLINE	0.695	0.695	2	1.390	SQMT.	
B8	PLINE	0.975	0.975	1	0.975	SQMT.	
B9	1.475	1.0	1.475	1	1.475	SQMT.	
B10	2.315	1.5	3.473	1	3.473	SQMT.	
B11	1.5	0.84	1.260	2	2.520	SQMT.	
B12	2.315	1.5	3.473	2	6.945	SQMT.	
B13	1.24	1.0	1.240	2	2.480	SQMT.	
B14	1.205	1.5	1.808	2	3.615	SQMT.	
B15	1.5	0.84	1.260	2	2.520	SQMT.	
B16	8.005	1.5	12.008	2	24.015	SQMT.	
B17	1.5	0.84	1.260	2	2.520	SQMT.	
B18	1.82	1.5	2.730	2	5.460	SQMT.	
B19	4.79	1.5	7.185	1	7.185	SQMT.	
TOTAL (E)					120.733	SQMT.	

TOWER 05			
	F.A.R.	NON.F.A.R./STILT LANDSCAPE	15% SERVICES
STILT FLOOR			
FIRST FLOOR			
SECOND FLOOR			
3RD. FLOOR	783.505		105.785
4TH. FLOOR	782.322		67.361
5TH. FLOOR	783.505		67.361
6TH. FLOOR	782.322		67.361
7TH. FLOOR	783.505		67.361
8TH. FLOOR	782.322		67.361
9TH. FLOOR	783.505		67.361
10TH. FLOOR	782.322		67.361
11TH. FLOOR	783.505		67.361
12TH. FLOOR	782.322		67.361
13TH. FLOOR	783.505		67.361
14TH. FLOOR	782.322		67.361
15TH. FLOOR REFUGE	785.508		106.145
16TH. FLOOR	782.322		67.361
17TH. FLOOR	783.505		67.361
18TH. FLOOR	782.322		67.361
19TH. FLOOR	783.505		67.361
20TH. FLOOR	782.322		67.361
21TH. FLOOR	783.505		67.361
22TH. FLOOR	782.322		67.361
23TH. FLOOR REFUGE	785.508		106.145
24TH. FLOOR	782.322		67.361
25TH. FLOOR	783.505		67.361
26TH. FLOOR	782.322		67.361
27TH. FLOOR	783.505		67.361
28TH. FLOOR	782.322		67.361
29TH. FLOOR	783.505		67.361
30TH. FLOOR	782.322		67.361
31TH. FLOOR REFUGE	785.508		106.145
32TH. FLOOR	782.322		67.361
33TH. FLOOR	783.505		67.361
34TH. FLOOR	782.322		67.361
35TH. FLOOR	783.505		67.361
36TH. FLOOR	782.322		67.361
37TH. FLOOR	783.505		67.361
38TH. FLOOR	782.322		67.361
39TH. FLOOR REFUGE	785.508		106.145
40TH. FLOOR	782.322		67.361
MUMTY, MACH.ROOM & OIT			205.269
TOTAL AREA	29758.722	0.000	2958.557

LAL SINGH
Digitally signed by LAL SINGH
Date: 2025.01.17 18:27:45 +05'30'


Amit Varm a
Digitally signed by Amit Varma
Date: 2025.01.16 19:44:10 +05'30'

SCALE 1:250	DATE	
DRAWN BY	DRG. NO. 33	
PROJECT PROPOSED SUBMISSION OF GROUP HOUSING AT PLOT NO C1 IN LAND -2 , INTEGRATED SPORT COMPLEX AT JAYPEE GREENS SECT 26 AND 31 SURAJPUR KASANA ROAD , GREATER NOIDA , U.P.		
OWNER JAYPEE GREENS (A DIVISION OF JAI PRAKASH ASSOCIATE LTD.)		
DRAWING TITLE TOWER-5 THIRD FLOOR PLAN		
TOWN PLANNER		
OWNER SIGN. DALJI T SINGH Digitally signed by DALJI T SINGH Date: 2025.01.15 11:38:22 +05'30'	ARCHITECTS SIGN. Shiveendra Nath Digitally signed by Shiveendra Nath Date: 2025.01.15 15:11:06 +05'30'	

AREA LEGENDS:-


	F.A.R. AREA
	15% SERVICES F.A.R. AREA
	NON.F.A.R.
	BALCONY NON.F.A.R.
	COUNTED IN 1/4 F.A.R.
	STILT LANDSCAPE

TYPICAL FLOOR DOOR SCHEDULE (4 BHK)		SCHEDULE OF WINDOW (4 BHK)	
DOOR NO.	DOOR FUNCTION	WINDOW NO.	WINDOW FUNCTION
01	MAIN ENTRANCE	01	MAIN ENTRANCE
02	BED ROOM	02	BED ROOM
03	TOILET	03	TOILET
04	BED ROOM	04	BED ROOM
05	TOILET	05	TOILET
06	BED ROOM	06	BED ROOM
07	TOILET	07	TOILET
08	BED ROOM	08	BED ROOM
09	TOILET	09	TOILET
10	BED ROOM	10	BED ROOM
11	TOILET	11	TOILET
12	BED ROOM	12	BED ROOM
13	TOILET	13	TOILET
14	BED ROOM	14	BED ROOM
15	TOILET	15	TOILET
16	BED ROOM	16	BED ROOM
17	TOILET	17	TOILET
18	BED ROOM	18	BED ROOM
19	TOILET	19	TOILET
20	BED ROOM	20	BED ROOM
21	TOILET	21	TOILET
22	BED ROOM	22	BED ROOM
23	TOILET	23	TOILET
24	BED ROOM	24	BED ROOM
25	TOILET	25	TOILET
26	BED ROOM	26	BED ROOM
27	TOILET	27	TOILET
28	BED ROOM	28	BED ROOM
29	TOILET	29	TOILET
30	BED ROOM	30	BED ROOM
31	TOILET	31	TOILET
32	BED ROOM	32	BED ROOM
33	TOILET	33	TOILET
34	BED ROOM	34	BED ROOM
35	TOILET	35	TOILET
36	BED ROOM	36	BED ROOM
37	TOILET	37	TOILET
38	BED ROOM	38	BED ROOM
39	TOILET	39	TOILET
40	BED ROOM	40	BED ROOM
41	TOILET	41	TOILET
42	BED ROOM	42	BED ROOM
43	TOILET	43	TOILET
44	BED ROOM	44	BED ROOM
45	TOILET	45	TOILET
46	BED ROOM	46	BED ROOM
47	TOILET	47	TOILET
48	BED ROOM	48	BED ROOM
49	TOILET	49	TOILET
50	BED ROOM	50	BED ROOM
51	TOILET	51	TOILET
52	BED ROOM	52	BED ROOM
53	TOILET	53	TOILET
54	BED ROOM	54	BED ROOM
55	TOILET	55	TOILET
56	BED ROOM	56	BED ROOM
57	TOILET	57	TOILET
58	BED ROOM	58	BED ROOM
59	TOILET	59	TOILET
60	BED ROOM	60	BED ROOM
61	TOILET	61	TOILET
62	BED ROOM	62	BED ROOM
63	TOILET	63	TOILET
64	BED ROOM	64	BED ROOM
65	TOILET	65	TOILET
66	BED ROOM	66	BED ROOM
67	TOILET	67	TOILET
68	BED ROOM	68	BED ROOM
69	TOILET	69	TOILET
70	BED ROOM	70	BED ROOM
71	TOILET	71	TOILET
72	BED ROOM	72	BED ROOM
73	TOILET	73	TOILET
74	BED ROOM	74	BED ROOM
75	TOILET	75	TOILET
76	BED ROOM	76	BED ROOM
77	TOILET	77	TOILET
78	BED ROOM	78	BED ROOM
79	TOILET	79	TOILET

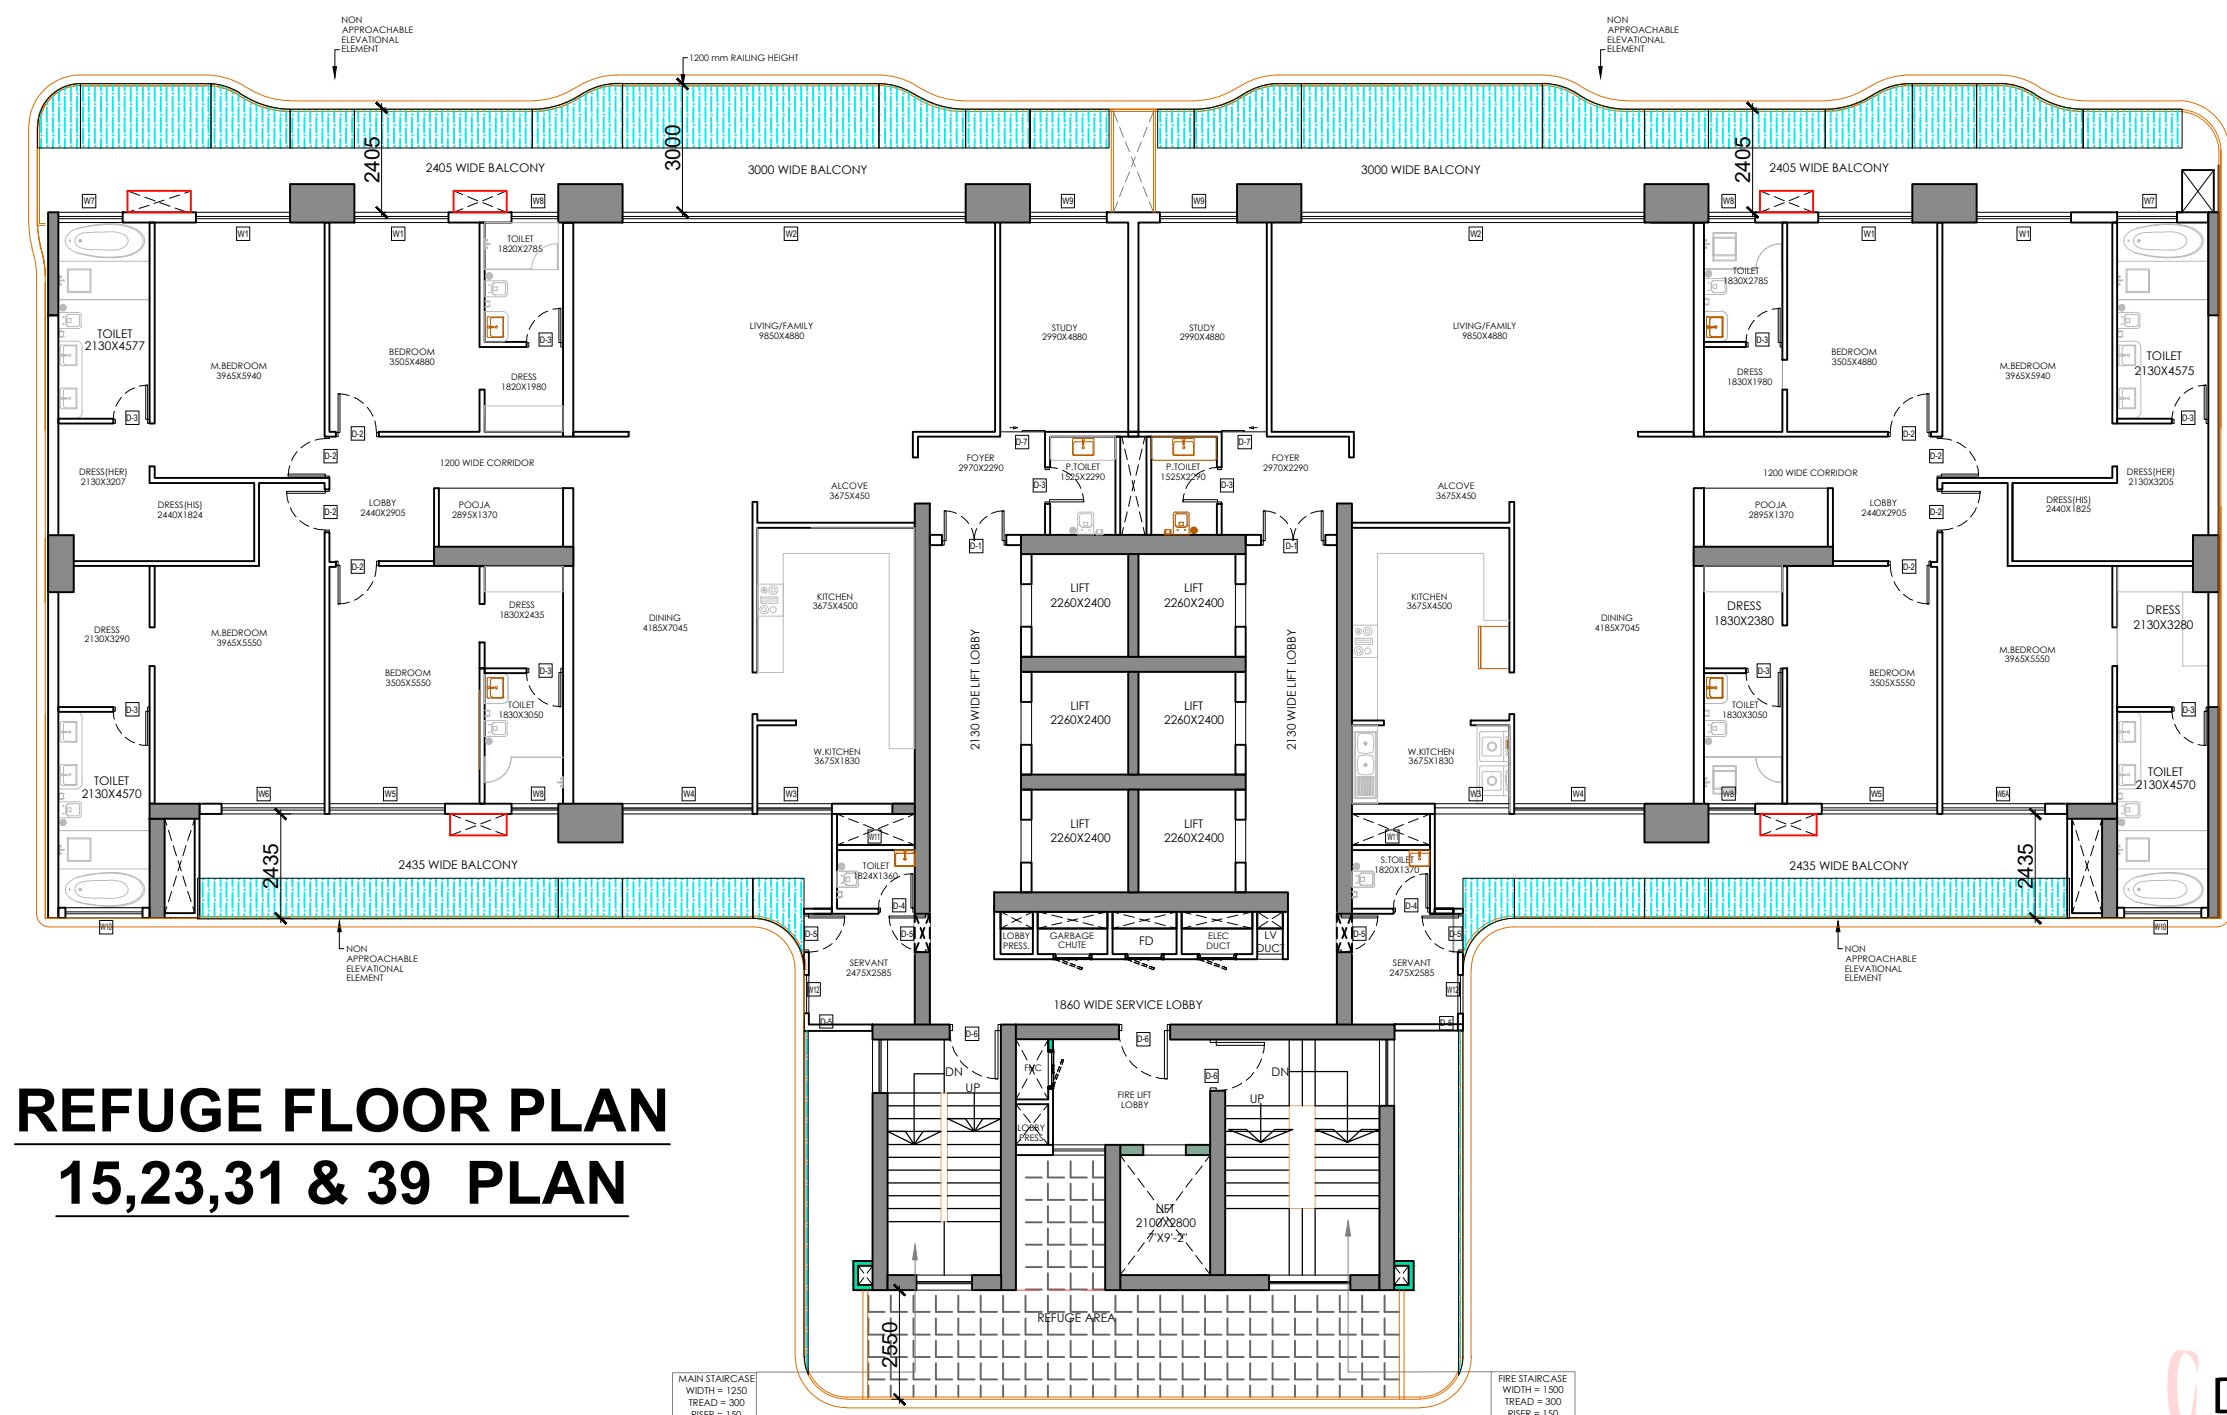


REFUGE FLOOR PLAN
15,23,31 & 39 PLAN

LEENU SAHGAL
Digitally signed by LEENU SAHGAL
Date: 2025.01.30 16:52:41 +05'30'

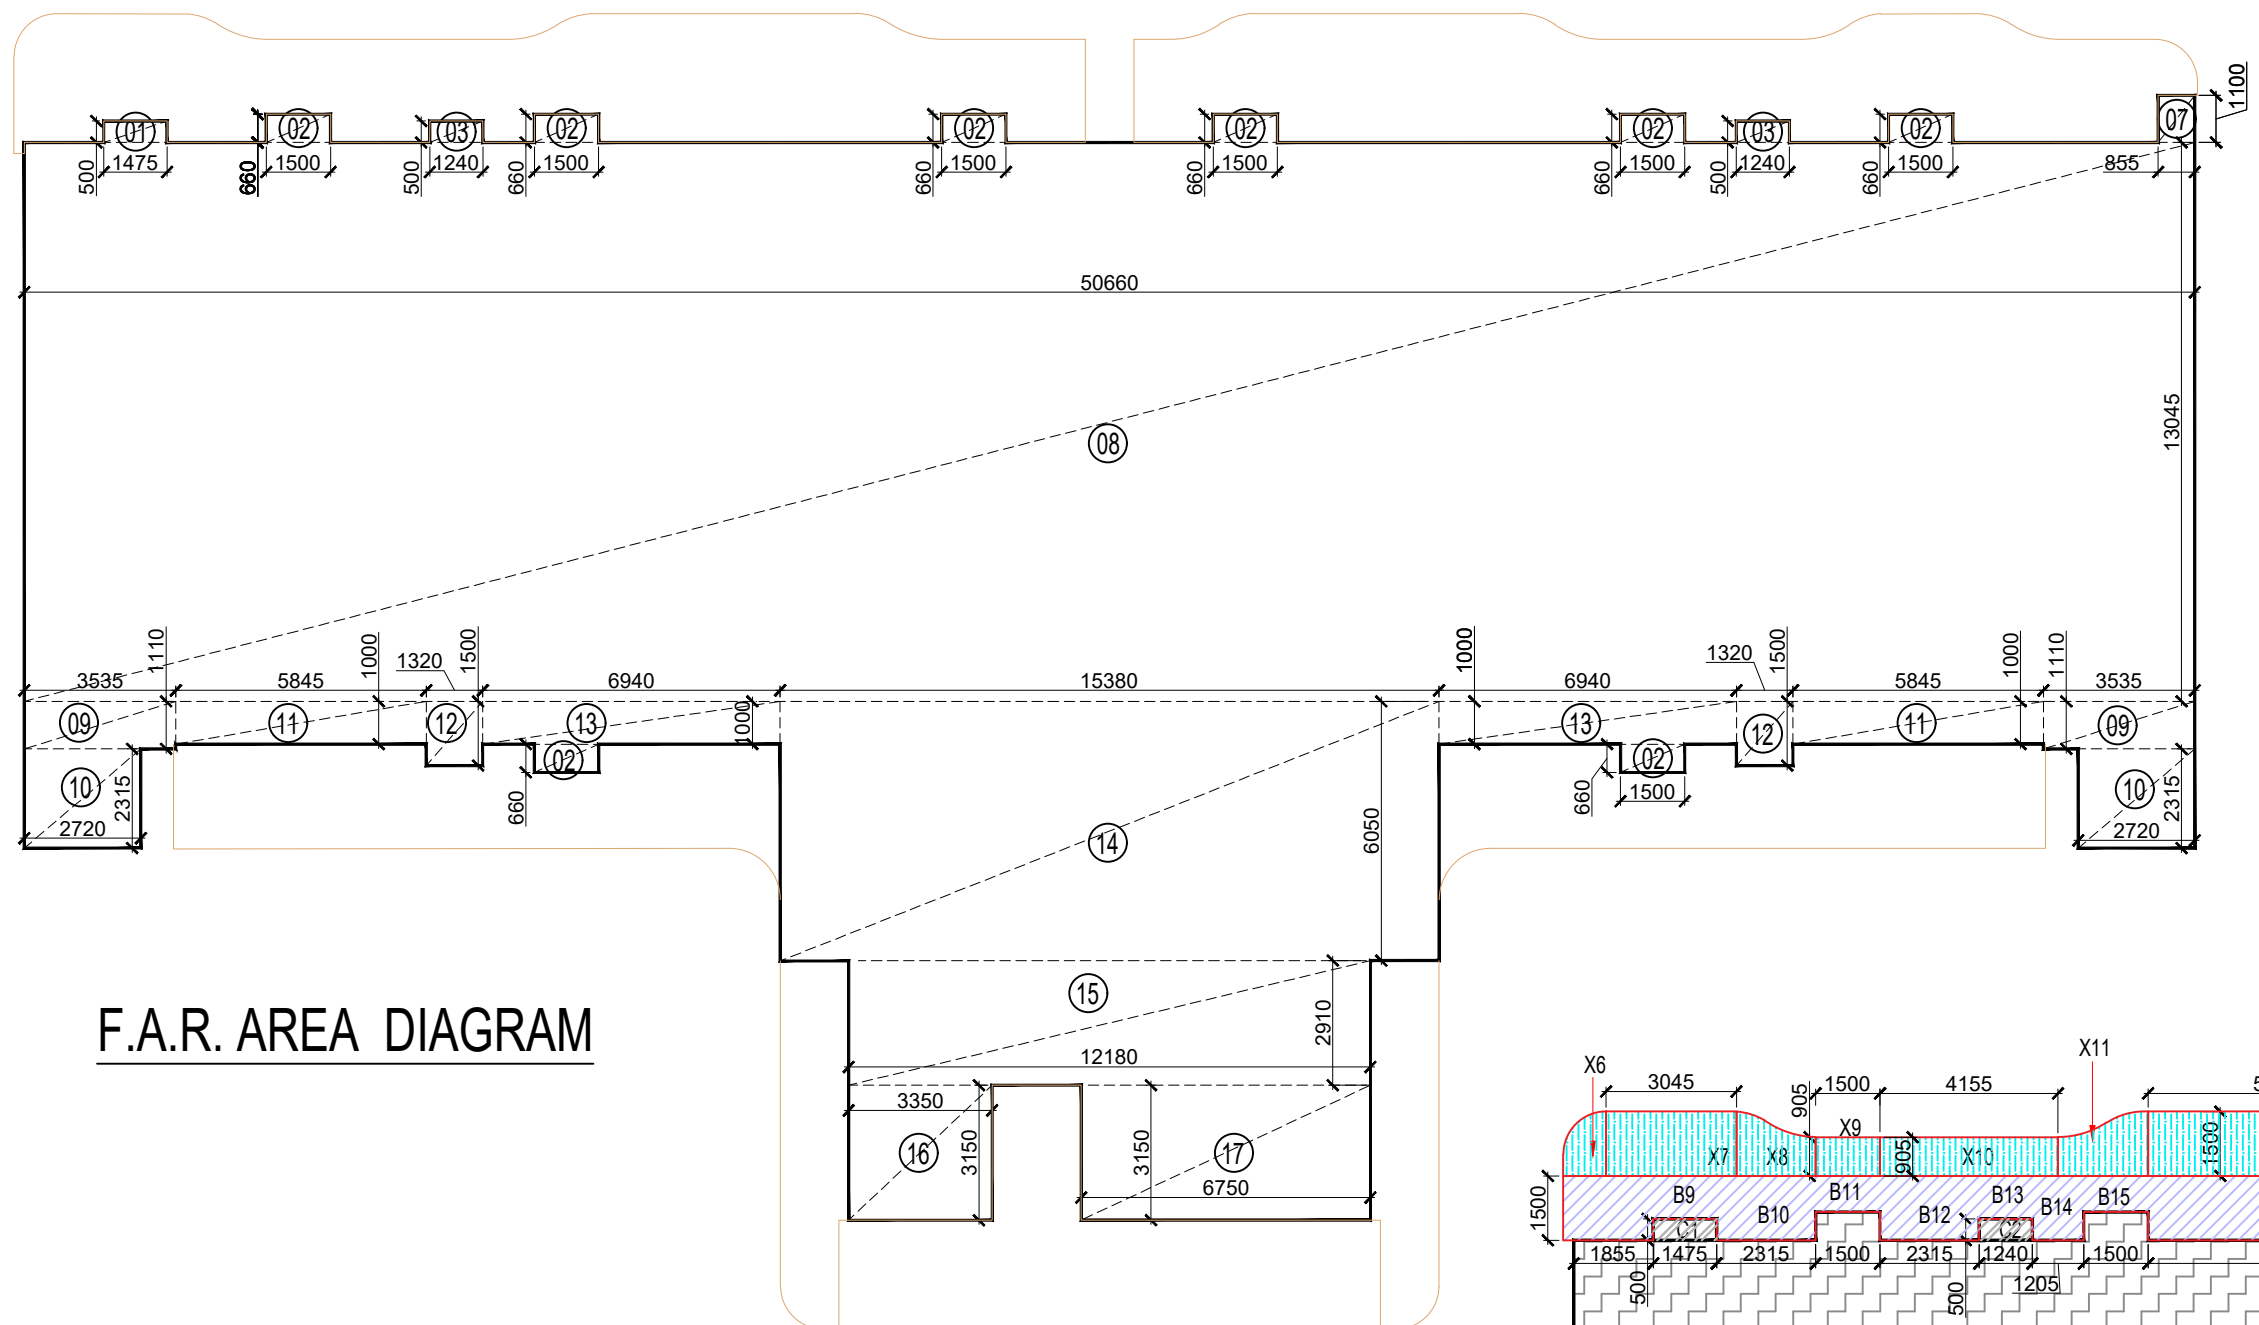

F.A.R. AREA DIAGRAM

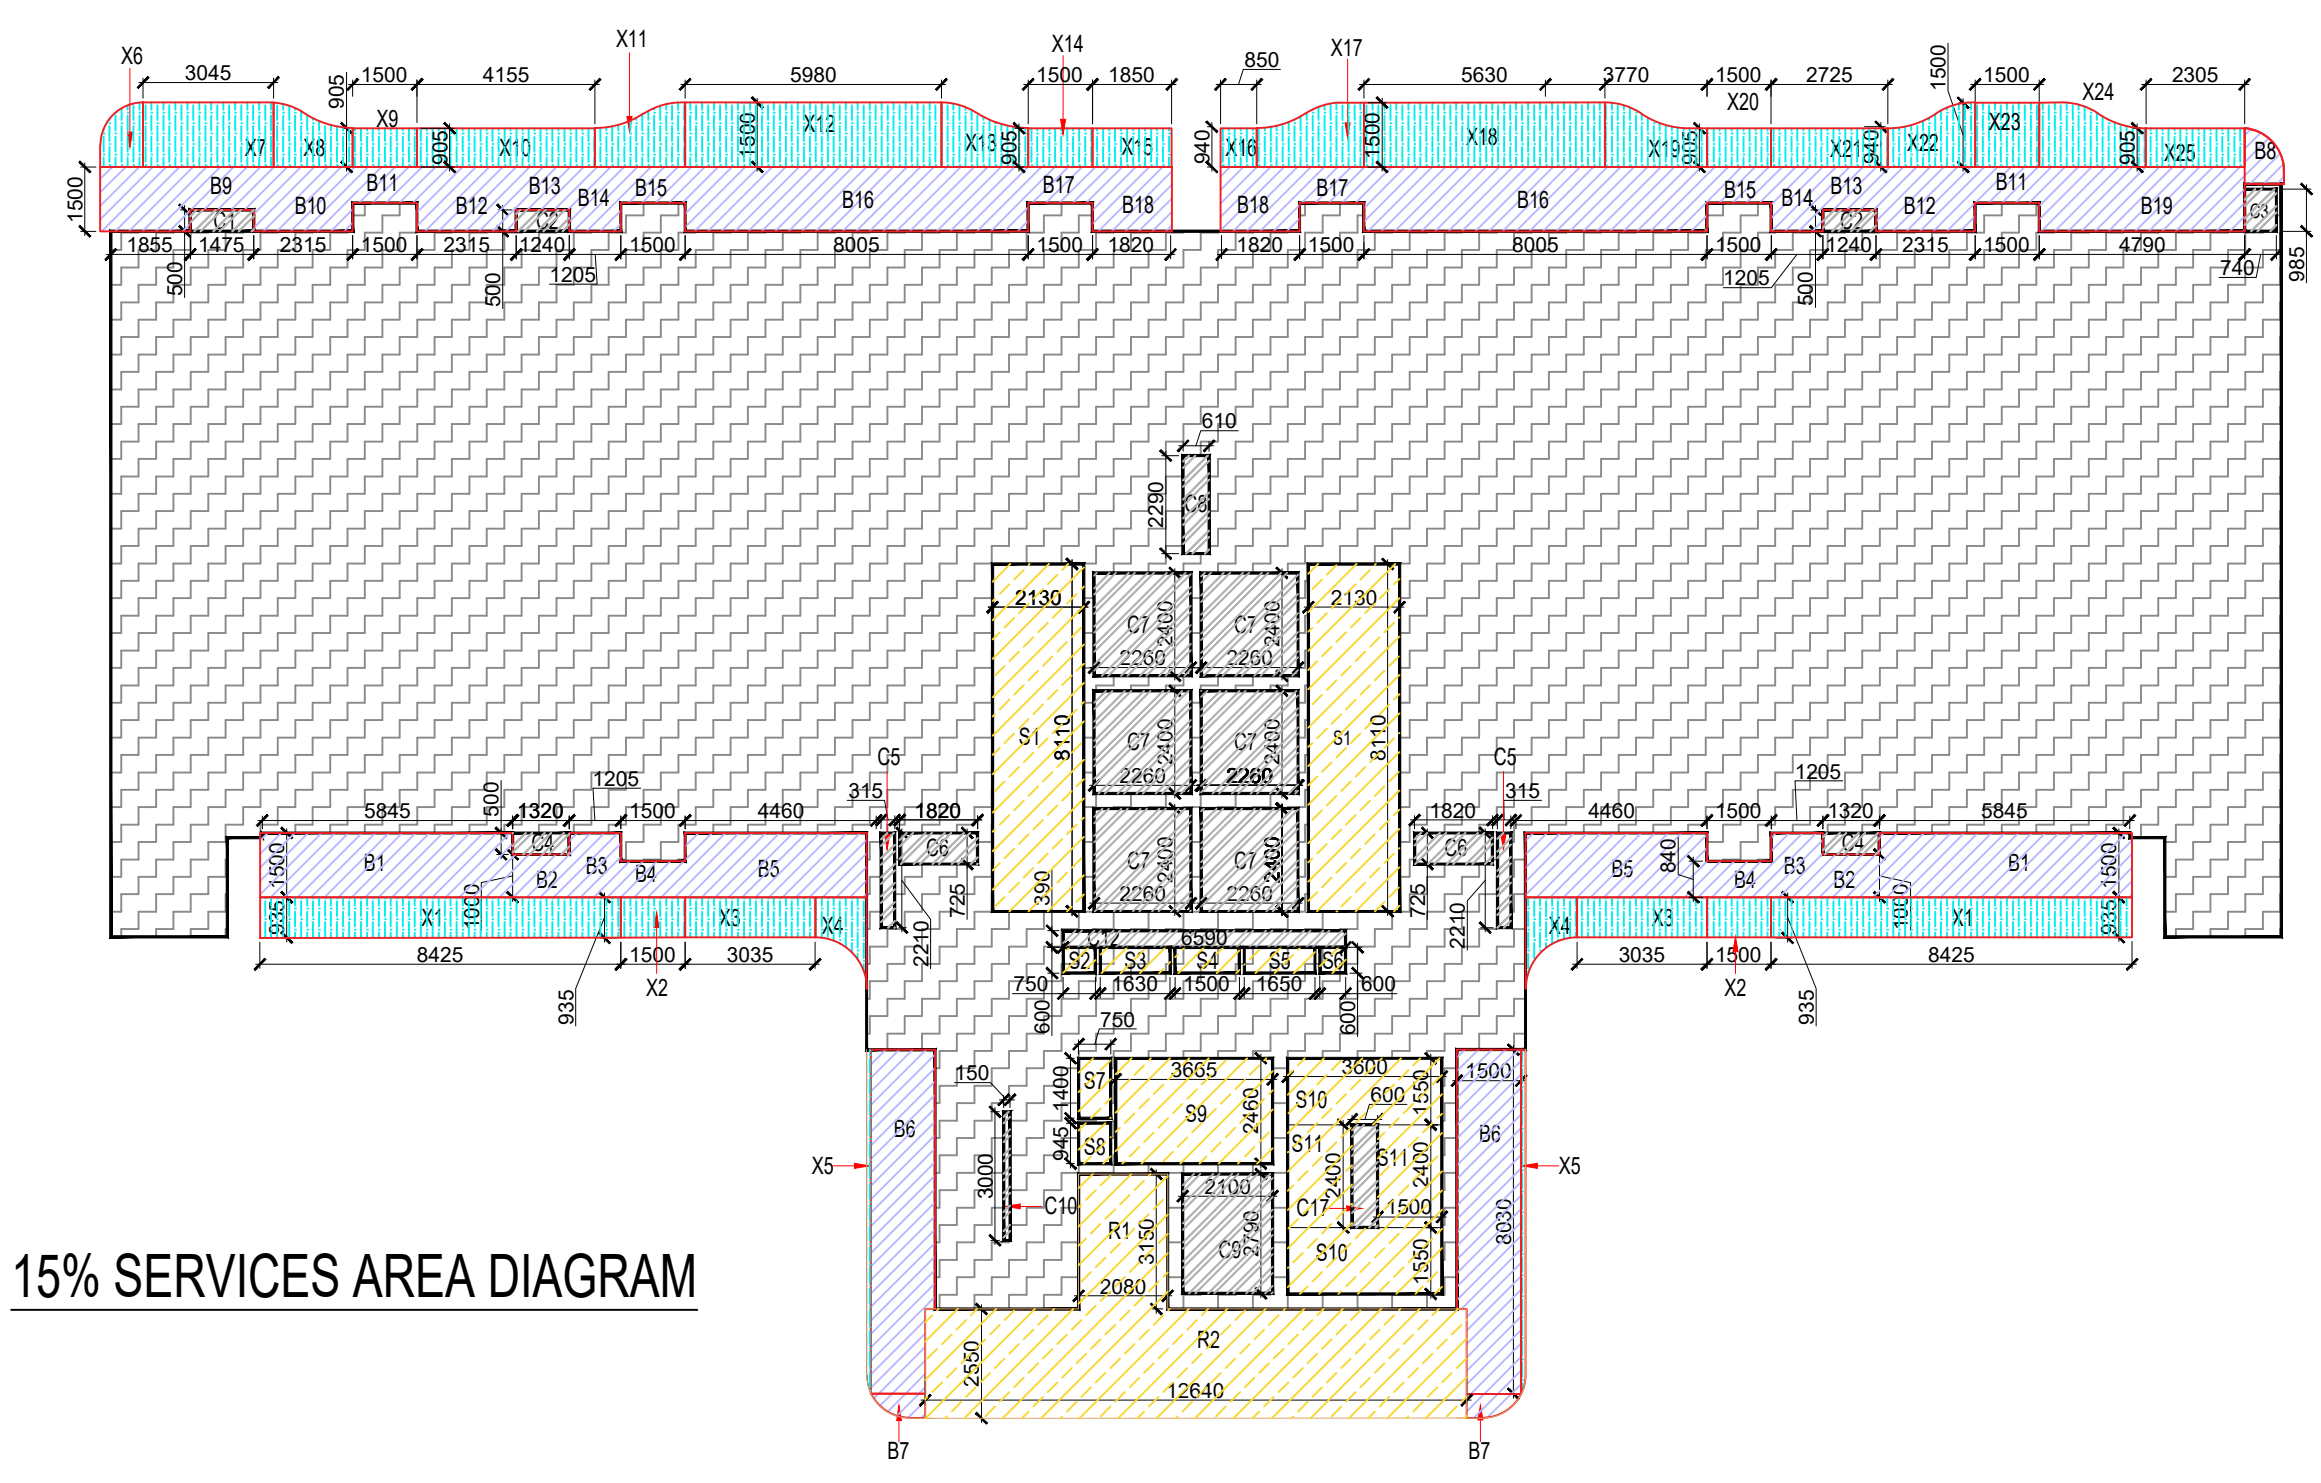

15% SERVICES AREA DIAGRAM

TOWER-05 - 15,23,31 & 39 REFUGE FLOOR F.A.R. AREA CALCULATIONS							
TOTAL AREA ENVELOPE							
NO.	LENGTH	WIDTH	AREA	NO.	TOTAL	SQMT.	
01	1.475	0.500	0.738	1	0.738	SQMT.	
02	1.500	0.660	0.990	8	7.920	SQMT.	
03	1.240	0.500	0.620	2	1.240	SQMT.	
07	0.855	1.100	0.941	1	0.941	SQMT.	
08	50.660	13.045	662.000	1	662.000	SQMT.	
09	3.535	1.100	3.889	2	7.777	SQMT.	
10	2.720	2.315	6.297	2	12.594	SQMT.	
11	5.845	1.000	5.845	2	11.690	SQMT.	
12	1.120	1.500	1.680	2	3.360	SQMT.	
13	6.940	1.000	6.940	2	13.880	SQMT.	
14	15.380	0.650	9.9149	1	9.9149	SQMT.	
15	12.180	2.910	35.444	1	35.444	SQMT.	
16	3.150	3.150	10.553	1	10.553	SQMT.	
17	6.750	3.150	21.263	1	21.263	SQMT.	
				TOTAL (A)	881.906	SQMT.	
15% SERVICES AREA							
NO.	LENGTH	WIDTH	AREA	NO.	TOTAL	SQMT.	
S1	2.130	8.110	17.274	2	34.548	SQMT.	
S2	0.750	0.600	0.450	1	0.450	SQMT.	
S3	1.610	0.600	0.978	1	0.978	SQMT.	
S4	1.500	0.600	0.900	1	0.900	SQMT.	
S5	1.500	0.600	0.900	1	0.900	SQMT.	
S6	0.600	0.600	0.360	1	0.360	SQMT.	
S7	0.750	1.400	1.050	1	1.050	SQMT.	
S8	0.750	0.945	0.709	1	0.709	SQMT.	
S9	3.665	2.460	9.016	1	9.016	SQMT.	
S10	3.600	1.550	5.580	2	11.160	SQMT.	
S11	1.500	2.400	3.600	2	7.200	SQMT.	
				TOTAL (B)	67.361	SQMT.	
15% SERVICES AREA REFUGE							
NO.	LENGTH	WIDTH	AREA	NO.	TOTAL	SQMT.	
R1	2.080	3.150	6.552	1	6.552	SQMT.	
R2	12.640	2.550	32.232	1	32.232	SQMT.	
				TOTAL (B1)	38.784	SQMT.	
DEDUCTION AREA							
NO.	LENGTH	WIDTH	AREA	NO.	TOTAL	SQMT.	
C1	1.475	0.500	0.738	1	0.738	SQMT.	
C2	1.240	0.500	0.620	2	1.240	SQMT.	
C3	0.740	0.985	0.729	1	0.729	SQMT.	
C4	1.120	0.500	0.560	2	1.120	SQMT.	
C5	0.115	2.210	0.255	1	0.255	SQMT.	
C6	1.820	0.725	1.320	2	2.639	SQMT.	
C7	2.260	2.400	5.424	6	32.544	SQMT.	
C8	0.610	2.290	1.397	1	1.397	SQMT.	
C9	2.100	2.800	5.880	1	5.880	SQMT.	
C10	0.150	3.000	0.450	1	0.450	SQMT.	
C11	0.315	0.370	0.117	2	0.234	SQMT.	
C12	0.500	0.500	0.250	1	0.250	SQMT.	
C13	0.600	2.400	1.440	1	1.440	SQMT.	
				TOTAL (C)	52.887	SQMT.	
BALCONY 25% F.A.R. AREA							
NO.	LENGTH	WIDTH	AREA	NO.	TOTAL	SQMT.	
X1	8.425	0.915	7.709	2	15.418	SQMT.	
X2	1.500	0.915	1.373	2	2.746	SQMT.	
X3	3.915	0.915	3.578	2	7.156	SQMT.	
X4	PLINE	1.472	0.25	0.368	2	0.736	SQMT.
X5	PLINE	0.806	0.25	0.202	2	0.403	SQMT.
X6	PLINE	1.289	0.25	0.322	1	0.322	SQMT.
X7	8.030	1.500	12.045	1	12.045	SQMT.	
X8	PLINE	2.161	0.25	0.540	1	0.540	SQMT.
X9	1.500	0.905	1.358	1	1.358	SQMT.	
X10	4.155	0.905	3.760	1	3.760	SQMT.	
X11	PLINE	2.540	0.25	0.635	1	0.635	SQMT.
X12	5.980	1.500	8.970	1	8.970	SQMT.	
X13	PLINE	2.400	0.25	0.600	1	0.600	SQMT.
X14	1.500	0.905	1.358	1	1.358	SQMT.	
X15	1.850	0.940	1.739	1	1.739	SQMT.	
X16	0.850	0.940	0.799	1	0.799	SQMT.	
X17	PLINE	3.150	0.25	0.783	1	0.783	SQMT.
X18	5.630	1.500	8.445	1	8.445	SQMT.	
X19	PLINE	2.711	0.25	0.678	1	0.678	SQMT.
X20	1.500	0.905	1.358	1	1.358	SQMT.	
X21	2.725	0.940	2.562	1	2.562	SQMT.	
X22	PLINE	2.440	0.25	0.610	1	0.610	SQMT.
X23	1.500	1.500	2.250	1	2.250	SQMT.	
X24	PLINE	3.129	0.25	0.782	1	0.782	SQMT.
X25	2.305	0.905	2.086	1	2.086	SQMT.	
				TOTAL (D)	122.256	SQMT.	
				TOTAL F.A.R. AREA (A+B-C+D)	785.508	SQMT.	
				TOTAL 15% SERVICES (B+B1)	106.145	SQMT.	
				TOTAL BUILDUP AREA (F.A.R.+15% SERVICES)	891.653	SQMT.	
BALCONY NON F.A.R. AREA							
NO.	LENGTH	WIDTH	AREA	NO.	TOTAL	SQMT.	
B1	5.845	1.5	8.768	2	17.536	SQMT.	
B2	1.32	1.0	1.320	2	2.640	SQMT.	
B3	1.205	1.5	1.808	2	3.616	SQMT.	
B4	1.5	0.84	1.260	2	2.520	SQMT.	
B5	4.46	1.5	6.690	2	13.380	SQMT.	
B6	1.5	5.49	8.235	2	16.470	SQMT.	
B7	PLINE	0.695	1.095	2	2.190	SQMT.	
B8	PLINE	0.975	1.095	1	1.095	SQMT.	
B9	1.475	1	1.475	1	1.475	SQMT.	
B10	2.315	1.5	3.473	1	3.473	SQMT.	
B11	1.5	0.84	1.260	2	2.520	SQMT.	
B12	2.315	1.5	3.473	2	6.946	SQMT.	
B13	1.24	1	1.240	2	2.480	SQMT.	
B14	1.205	1.5	1.808	2	3.616	SQMT.	
B15	1.5	0.84	1.260	2	2.520	SQMT.	
B16	8.095	1.5	12.143	2	24.286	SQMT.	
B17	1.5	0.84	1.260	2	2.520	SQMT.	
B18	1.82	1.5	2.730	2	5.460	SQMT.	
B19	4.79	1.5	7.185	1	7.185	SQMT.	
				TOTAL (E)	128.733	SQMT.	

AREA LEGENDS:-	
	F.A.R. AREA
	15% SERVICES F.A.R. AREA
	NON F.A.R.
	BALCONY NON F.A.R.
	COUNTED IN 1/4 F.A.R.
	STILT LANDSCAPE

TYPICAL FLOOR/DOOR SCHEDULE (BY BPP)		SCHEDULE OF WINDOW (BY BPP)	
DOOR NO.	DOOR FUNCTION	WINDOW NO.	WINDOW FUNCTION
01	MAIN ENTRANCE	W1	WIND. 1
02	WIND. 2	W2	WIND. 2
03	WIND. 3	W3	WIND. 3
04	WIND. 4	W4	WIND. 4
100	WIND. 100	W100	WIND. 100

Sudheer Kumar

Digitally signed by Sudheer Kumar
Date: 2025.01.21 15:24:08 +05'30'

LAL SINGH

Digitally signed by LAL SINGH
Date: 2025.01.17 18:34:14 +05'30'

Amit Varma

Digitally signed by Amit Varma
Date: 2025.01.16 19:45:51 +05'30'

SCALE
1:250

DATE

DRAWN BY

DRG. NO.
36

PROJECT

PROPOSED SUBMISSION OF GROUP HOUSING AT PLOT NO C1 IN LAND -2, INTEGRATED SPORT COMPLEX AT JAYPEE GREENS SECT 26 AND 31 SURAJPUR KASANA ROAD , GREATER NOIDA , U.P.

OWNER

JAYPEE GREENS
(A DIVISION OF JAI PRAKASH ASSOCIATE LTD.)

DRAWING TITLE

TOWER-5
REFUGE FLOOR PLAN
15,23,31 & 39


TOWN PLANNER

OWNER SIGN.

DALJIT SINGH
Digitally signed by DALJIT SINGH
Date: 2025.01.15 11:41:12 +05'30'


ARCHITECTS SIGN.

Shivendra Nath
Digitally signed by DALJIT SINGH
Date: 2025.01.15 11:41:12 +05'30'

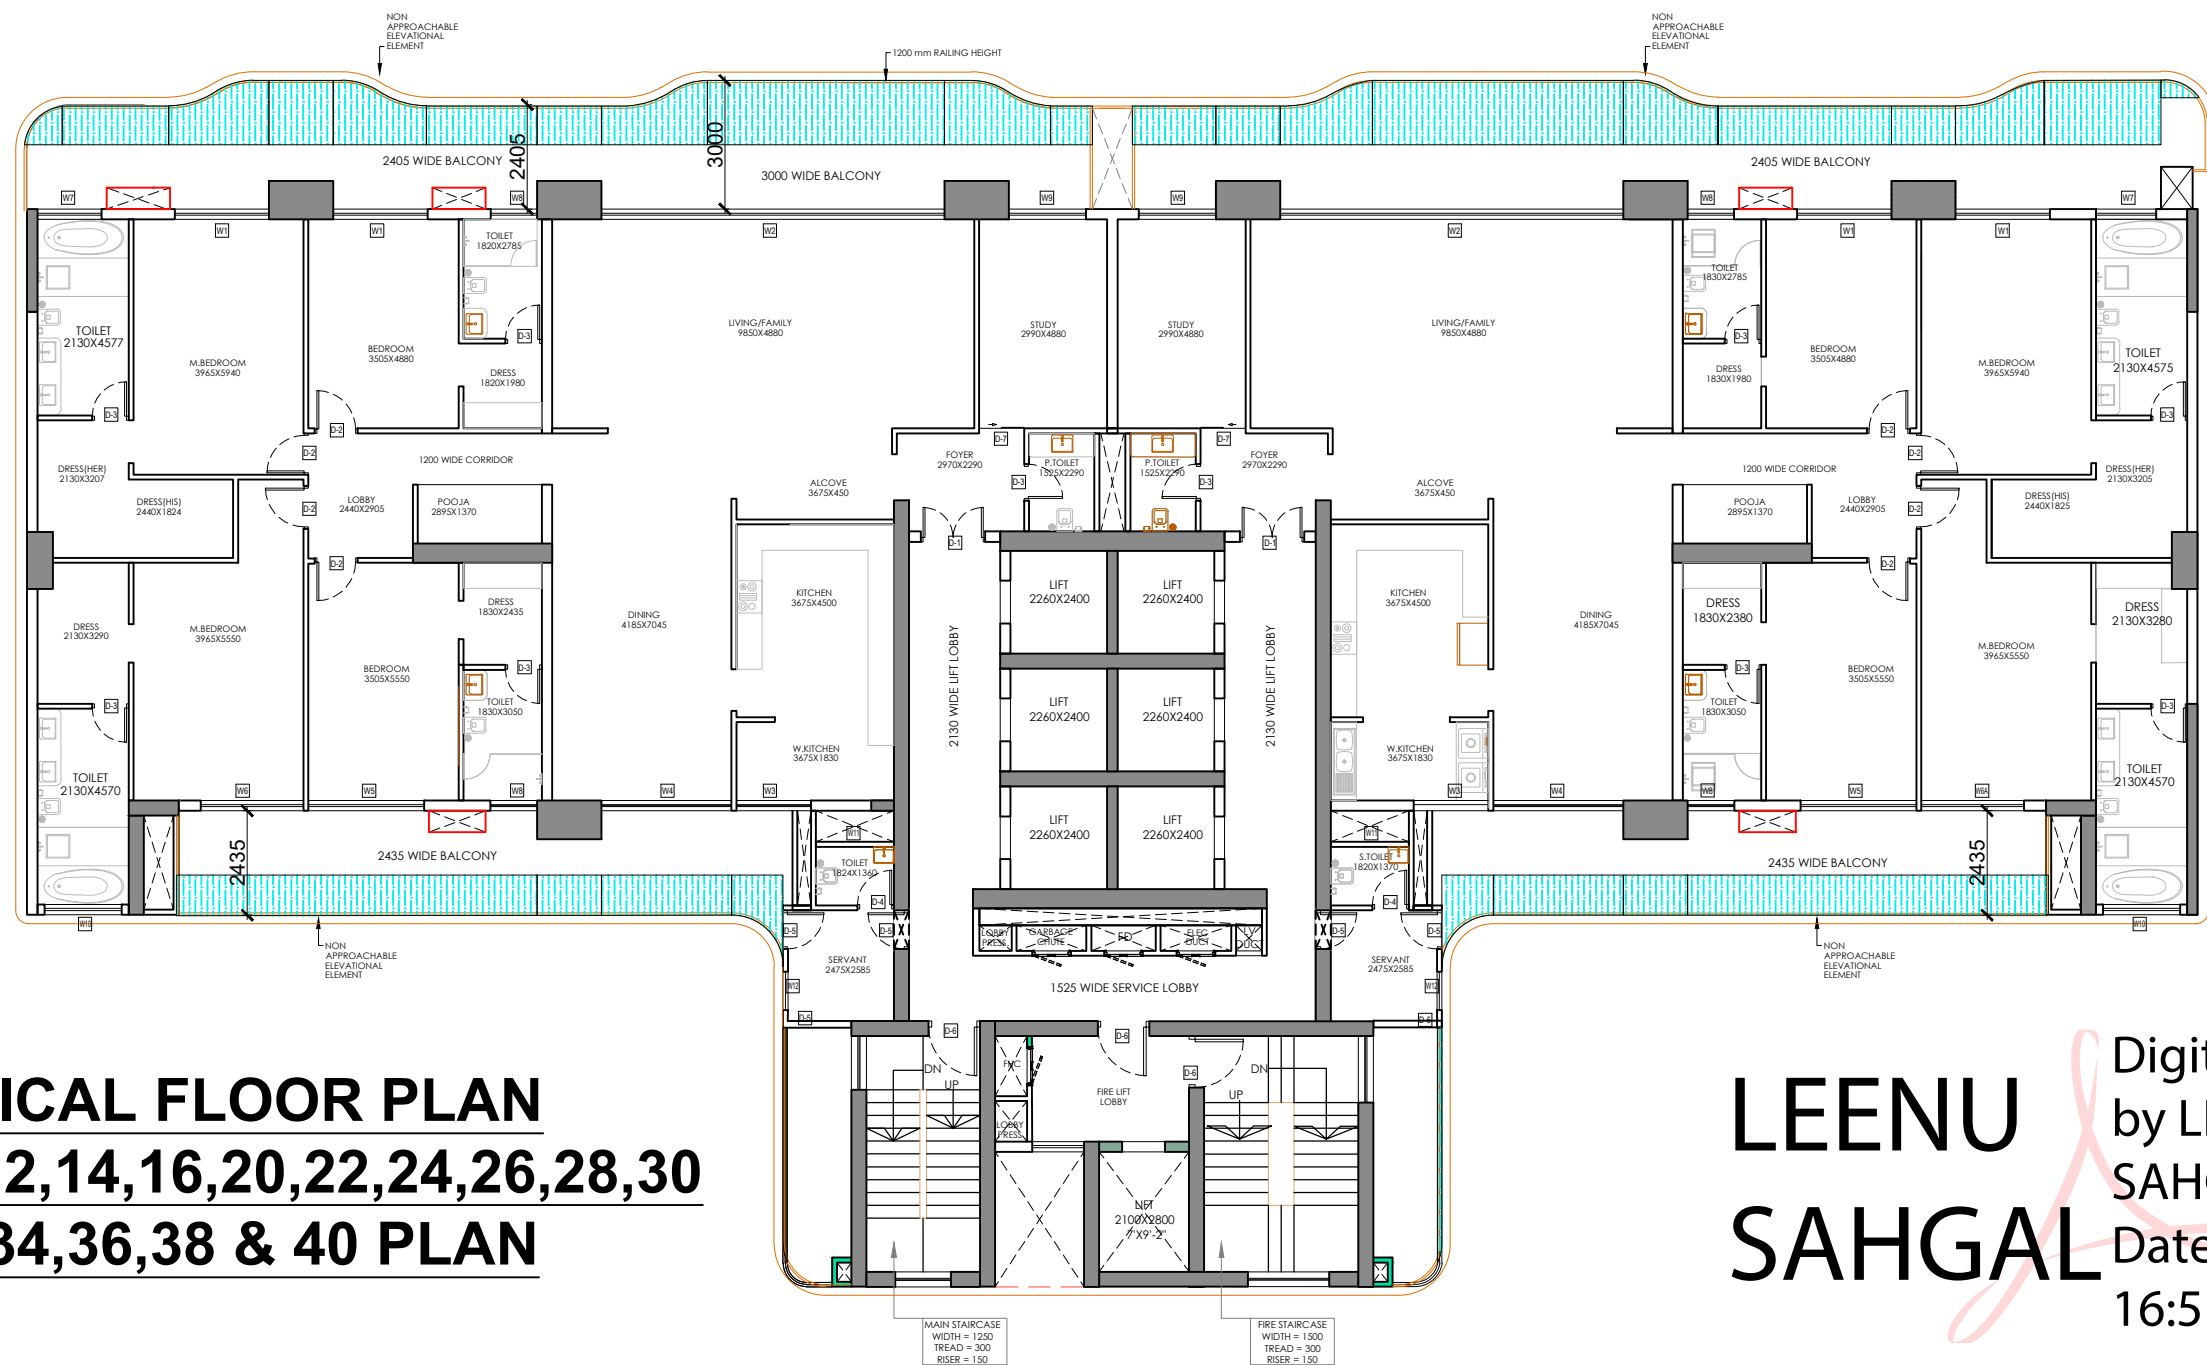


TYPICAL FLOOR PLAN
4,6,8,10,12,14,16,20,22,24,26,28,30
,32,34,36,38 & 40 PLAN

LEENU SAHGAL
Digitally signed by LEENU SAHGAL
Date: 2025.01.30 16:51:55 +05'30'

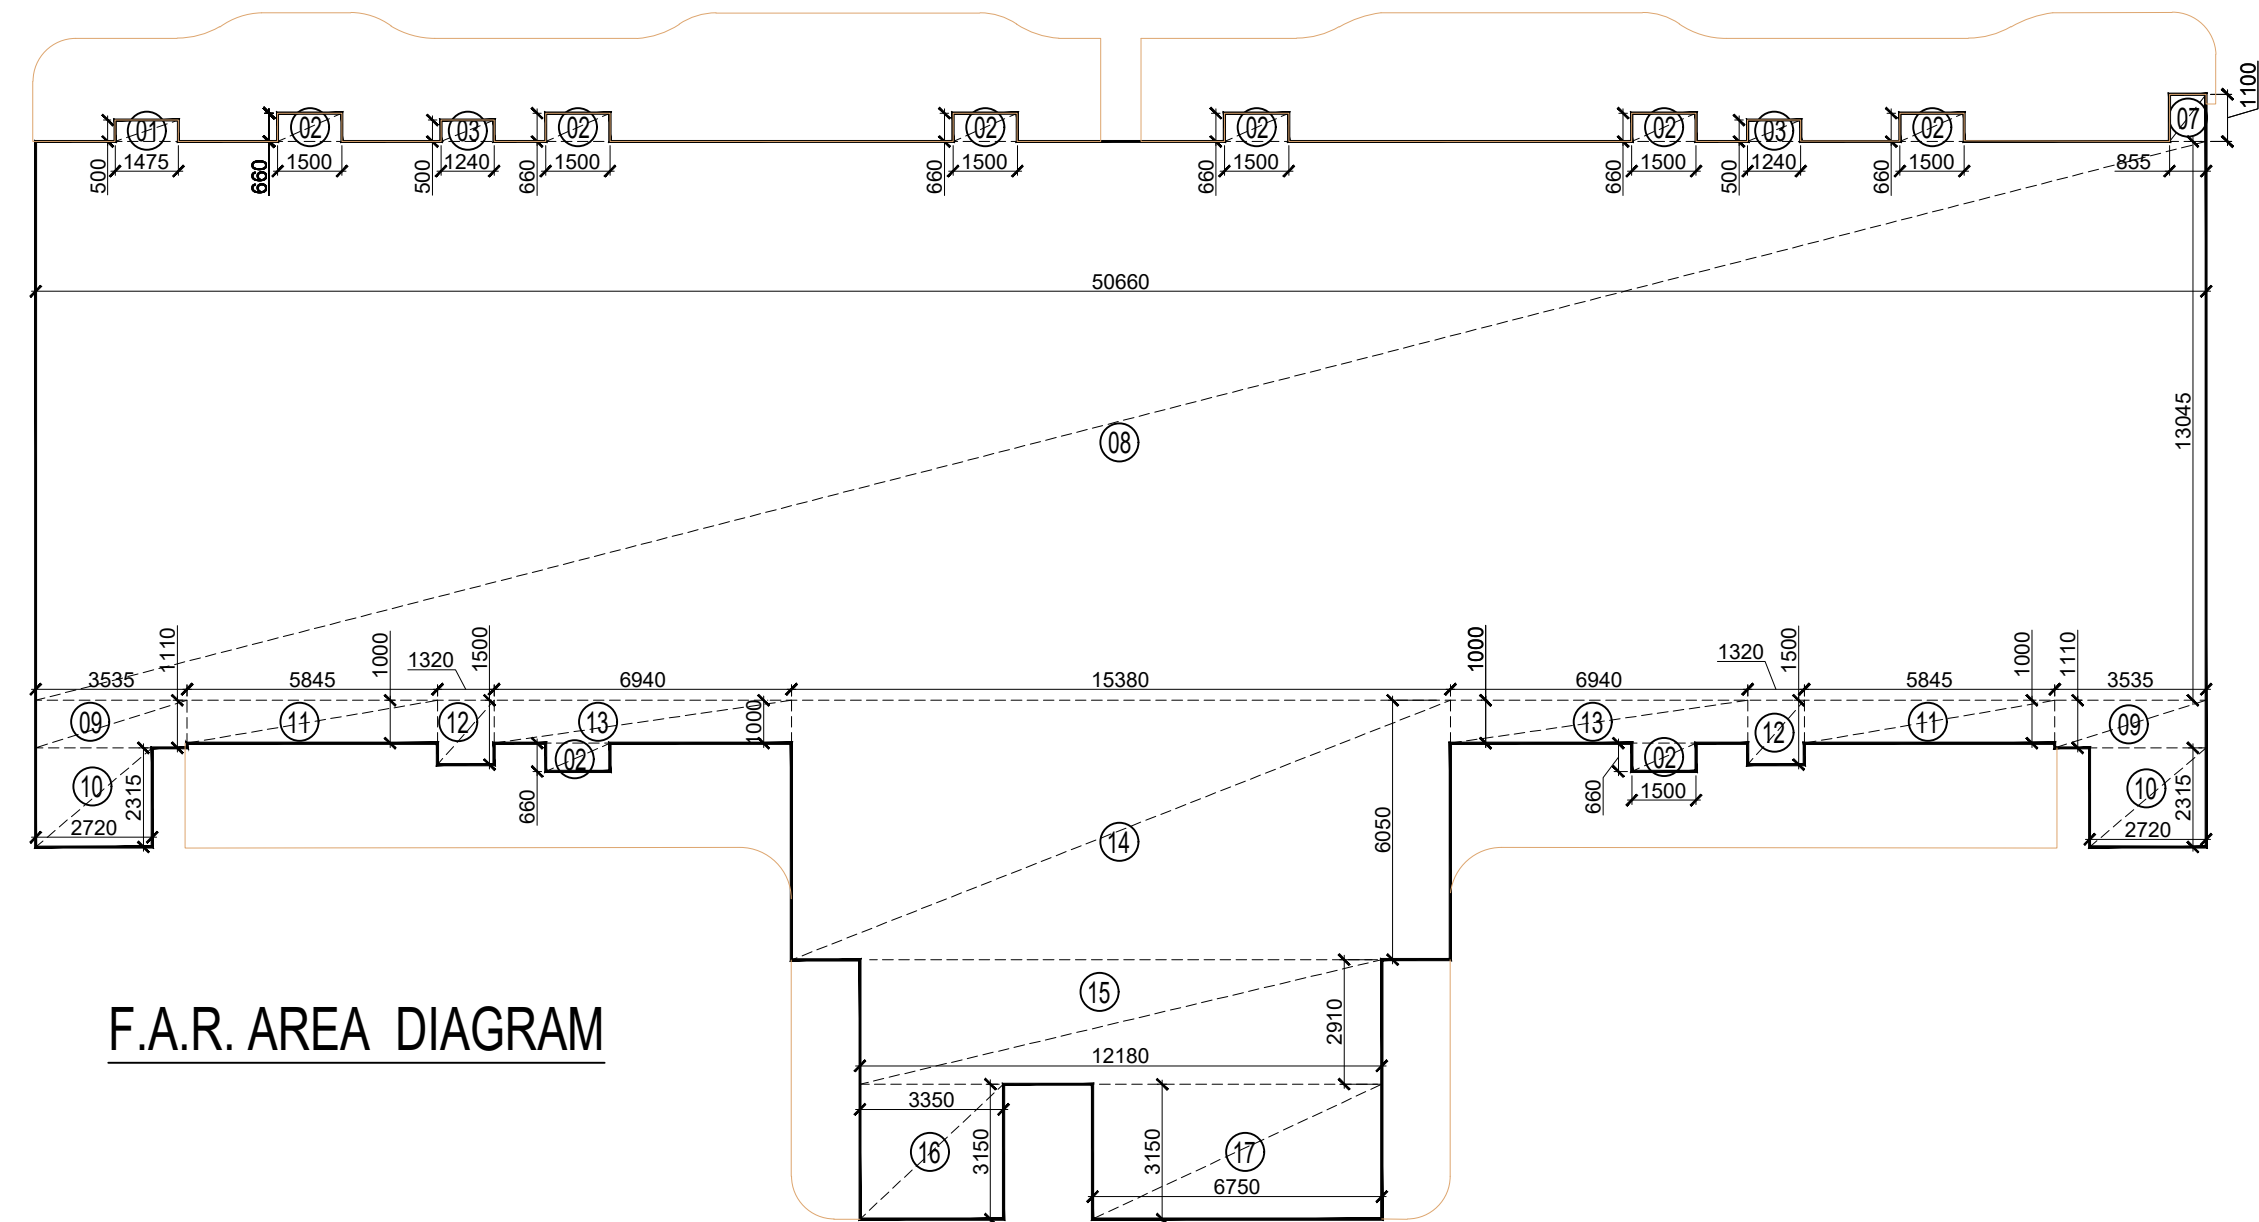

F.A.R. AREA DIAGRAM

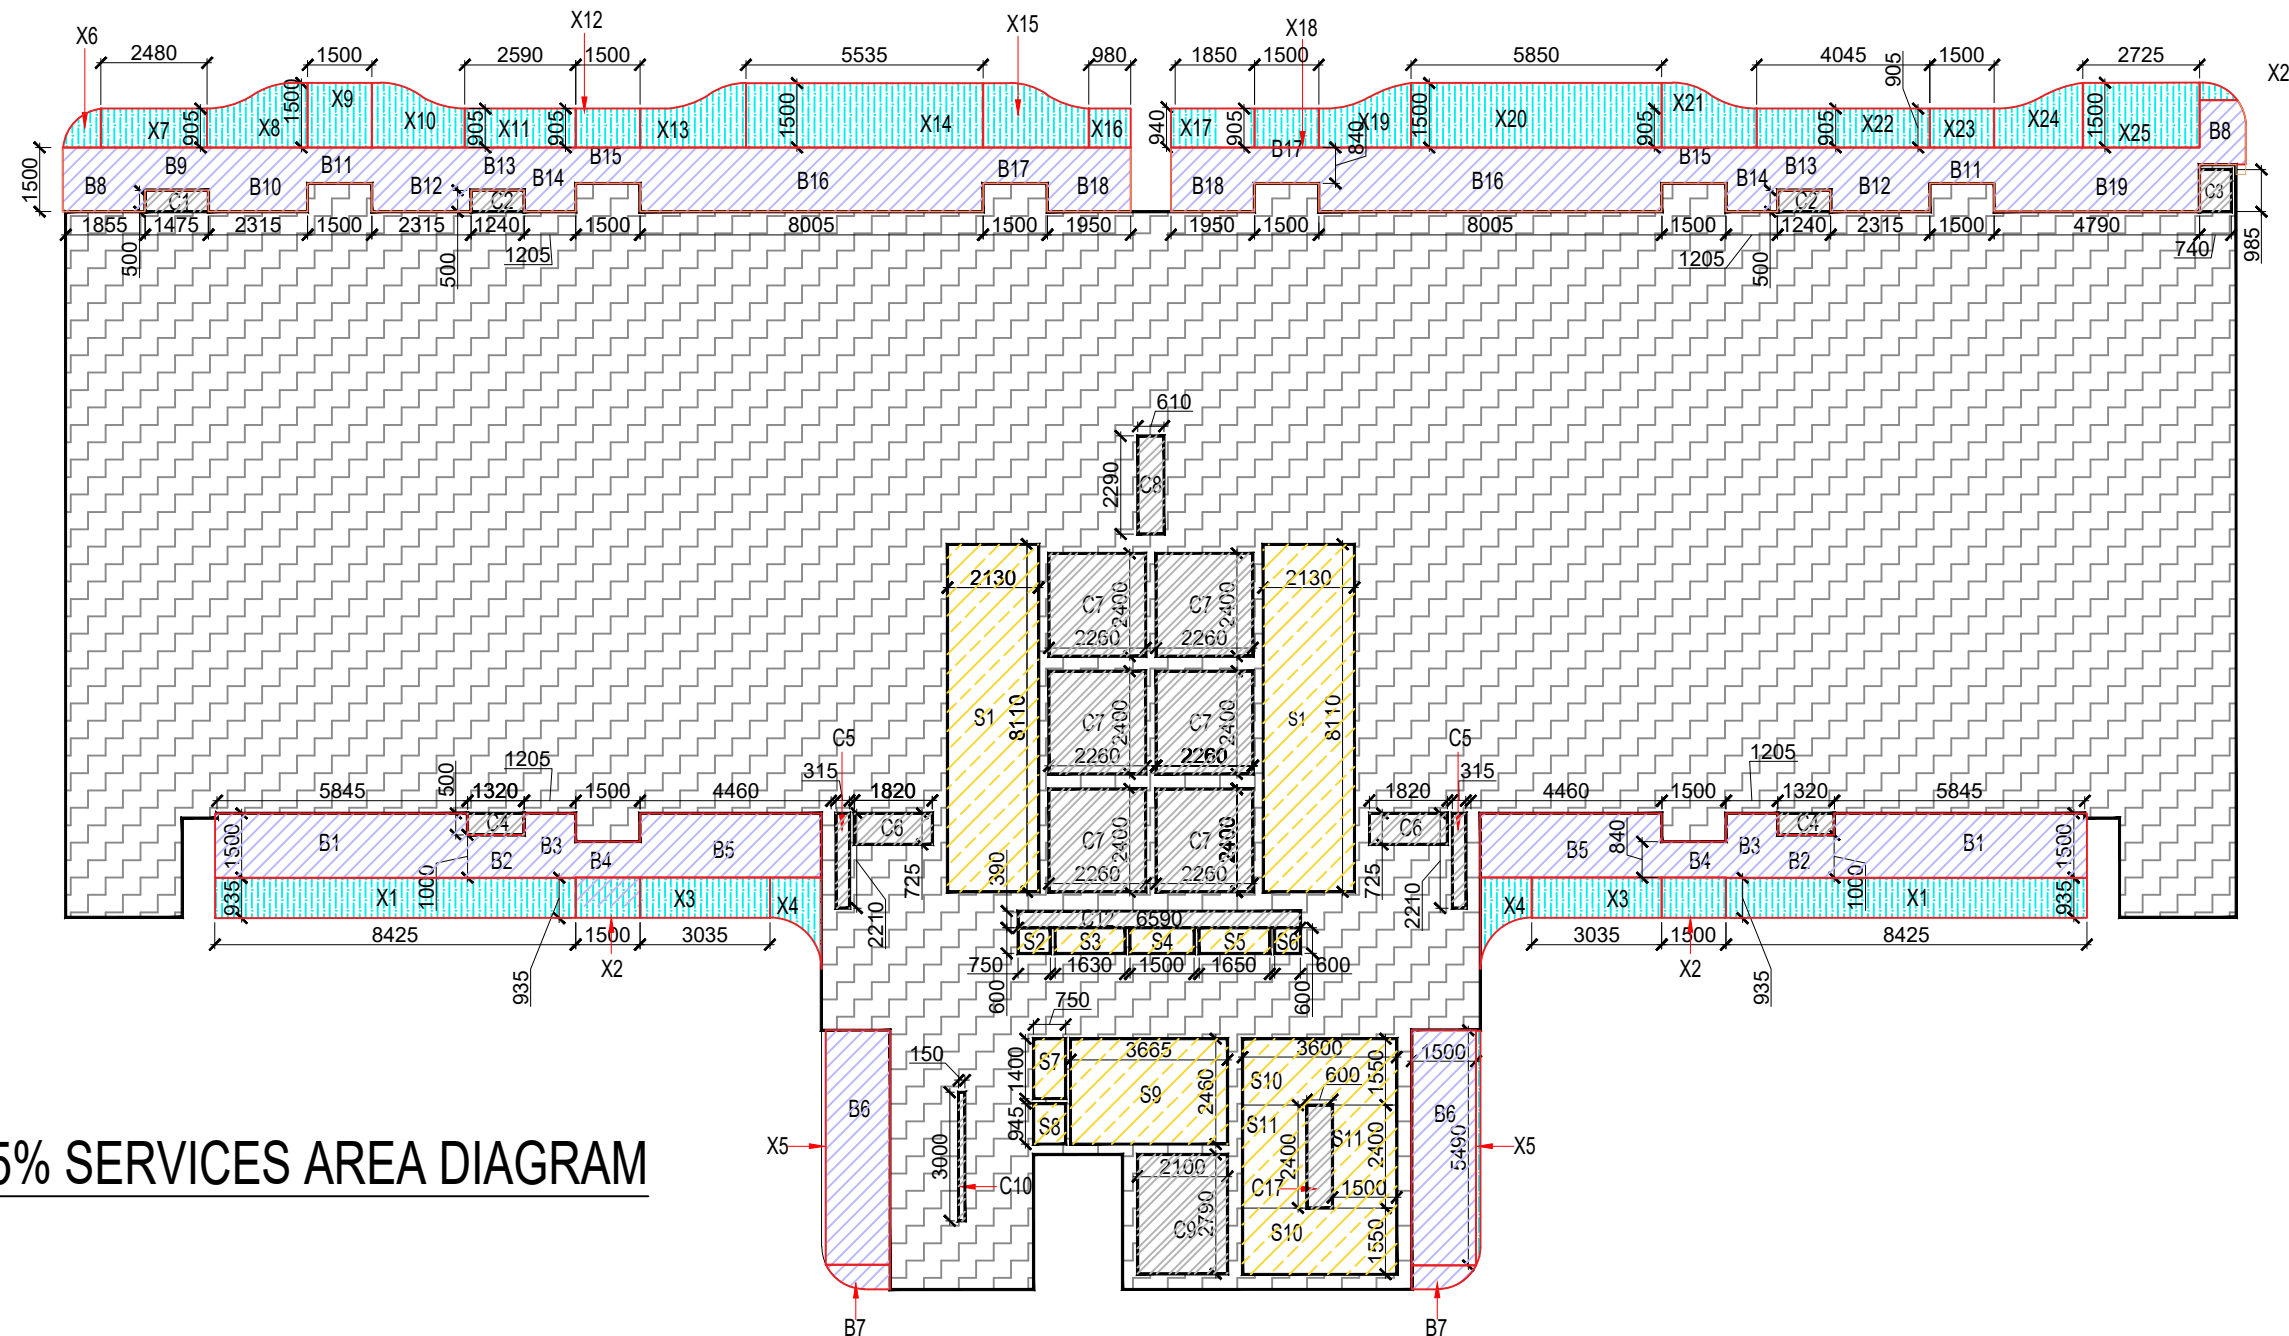

15% SERVICES AREA DIAGRAM

TOWER - 05 - TYPICAL FLOOR F.A.R. AREA CALCULATIONS						
4,6,8,10,12,14,16,20,22,24,26,28,30,32,34,36,38 & 40						
TOTAL AREA ENVELOPE						
LENGTH	WIDTH	AREA	NO	TOTAL	SQMT	
01	1.475	0.500	1	0.738	1	0.738
02	1.500	0.660	1	0.990	8	7.920
03	1.240	0.500	1	0.620	2	1.240
07	0.855	1.100	1	0.941	1	0.941
08	50.440	13.045	1	660.860	1	660.860
09	3.535	1.100	1	3.889	2	7.777
10	2.720	2.315	1	6.297	2	12.594
11	5.845	1.000	1	5.845	2	11.690
12	1.320	1.500	1	1.980	2	3.960
13	6.940	1.000	1	6.940	2	13.880
14	15.380	6.050	1	93.049	1	93.049
15	12.180	2.916	1	35.444	1	35.444
16	3.350	3.150	1	10.553	1	10.553
17	6.750	3.150	1	21.263	1	21.263
				TOTAL (A)	881.906	SQMT.
15% SERVICES AREA						
LENGTH	WIDTH	AREA	NO	TOTAL	SQMT	
S1	2.130	8.110	1	17.274	2	34.549
S2	0.750	0.600	1	0.450	1	0.450
S3	1.630	0.600	1	0.978	1	0.978
S4	1.500	0.600	1	0.900	1	0.900
S5	1.500	0.600	1	0.900	1	0.900
S6	0.600	0.600	1	0.360	1	0.360
S7	0.750	1.400	1	1.050	1	1.050
S8	0.750	0.945	1	0.709	1	0.709
S9	3.665	2.460	1	9.016	1	9.016
S10	3.600	1.550	1	5.580	2	11.160
S11	1.500	2.400	1	3.600	2	7.200
				TOTAL (B)	67.361	SQMT.
DEDUCTION AREA						
LENGTH	WIDTH	AREA	NO	TOTAL	SQMT	
C1	1.475	0.500	1	0.738	1	0.738
C2	1.240	0.500	1	0.620	2	1.240
C3	0.740	0.985	1	0.729	1	0.729
C4	1.320	0.500	1	0.660	2	1.320
C5	0.315	2.210	1	0.696	2	1.392
C6	1.820	0.725	1	1.320	2	2.639
C7	2.260	2.400	1	5.424	6	32.544
C8	0.610	2.290	1	1.397	1	1.397
C9	2.100	2.800	1	5.880	1	5.880
C10	0.150	3.000	1	0.450	1	0.450
C11	0.335	0.370	1	0.124	2	0.248
C12	0.750	0.390	1	0.293	1	0.293
C13	6.590	0.390	1	2.570	1	2.570
C17	0.600	2.400	1	1.440	1	1.440
				TOTAL (C)	52.879	SQMT.
BALCONY 25% F.A.R. AREA						
LENGTH	WIDTH	AREA	NO	TOTAL	SQMT	
X1	8.425	0.935	0.25	1.969	2	3.939
X2	1.500	0.840	0.25	0.315	2	0.630
X3	3.035	0.935	0.25	0.709	2	1.419
X4	PLINE	1.432	0.25	0.358	2	0.716
X5	PLINE	0.544	0.25	0.136	2	0.272
X6	PLINE	0.591	0.25	0.148	1	0.148
X7	2.480	0.905	0.25	0.561	1	0.561
X8	PLINE	2.912	0.25	0.728	1	0.728
X9	1.500	1.500	0.25	0.563	1	0.563
X10	PLINE	2.650	0.25	0.663	1	0.663
X11	2.590	0.905	0.25	0.586	1	0.586
X12	1.500	0.905	0.25	0.339	1	0.339
X13	PLINE	2.793	0.25	0.698	1	0.698
X14	5.535	1.500	0.25	2.076	1	2.076
X15	PLINE	3.160	0.25	0.790	1	0.790
X16	0.980	0.940	0.25	0.230	1	0.230
X17	1.850	0.940	0.25	0.435	1	0.435
X18	1.500	0.905	0.25	0.339	1	0.339
X19	PLINE	2.496	0.25	0.624	1	0.624
X20	5.850	1.500	0.25	2.194	1	2.194
X21	PLINE	2.710	0.25	0.678	1	0.678
X22	4.045	0.905	0.25	0.915	1	0.915
X23	1.500	0.905	0.25	0.339	1	0.339
X24	PLINE	2.418	0.25	0.605	1	0.605
X25	1.500	0.280	0.25	0.105	1	0.105
X26	PLINE	0.262	0.25	0.066	1	0.066
				TOTAL (D)	20.656	SQMT.
				TOTAL F.A.R. AREA (A+B-C)+(D)	782.322	SQMT.
				TOTAL 15% SERVICES (B)	67.361	SQMT.
				TOTAL BUILTUP AREA (F.A.R.+ 15% SERVICES)	849.683	SQMT.
BALCONY NON F.A.R. AREA						
LENGTH	WIDTH	AREA	NO	TOTAL	SQMT	
B1	5.845	1.5	1	8.768	2	17.535
B2	1.32	1.0	1	1.320	2	2.640
B3	1.205	1.5	1	1.808	2	3.615
B4	1.5	0.84	1	1.260	2	2.520
B5	4.46	1.5	1	6.690	2	13.380
B6	1.5	5.765	1	8.648	2	17.295
B7	PLINE	0.379	1	0.379	2	0.758
B8	1.855	1.5	1	2.783	1	2.783
B9	1.475	1	1	1.475	1	1.475
B10	2.315	1.5	1	3.473	1	3.473
B11	1.5	0.84	1	1.260	2	2.520
B12	2.315	1.5	1	3.473	2	6.945
B13	1.24	1	1	1.240	2	2.480
B14	1.205	1.5	1	1.808	2	3.615
B15	1.5	0.84	1	1.260	2	2.520
B16	8.005	1.5	1	12.008	2	24.015
B17	1.5	0.84	1	1.260	2	2.520
B18	1.82	1.5	1	2.730	2	5.460
B19	4.79	1.5	1	7.185	1	7.185
				TOTAL (E)	122.733	SQMT.

AREA LEGENDS:-

	F.A.R. AREA
	15% SERVICES F.A.R. AREA
	NON F.A.R.
	BALCONY NON F.A.R.
	COUNTED IN 1/4 F.A.R.
	STILT LANDSCAPE


TYPICAL FLOOR DOOR BENCHMARK TEXT BLOCK				STRUCTURE OF WINDOW & FURNITURE			
DOOR NO.	DOOR FUNCTION	DOOR TYPE	DOOR MATERIAL	WINDOW NO.	WINDOW FUNCTION	WINDOW TYPE	WINDOW MATERIAL
01	MAIN ENTRANCE	1800	2700	01	MAIN WINDOW	1800	2700
02	BED ROOM	1800	2700	02	BED ROOM WINDOW	1800	2700
03	TOILET	1800	2700	03	TOILET WINDOW	1800	2700
04	BATHING TOILET	1800	2700	04	BATHING TOILET WINDOW	1800	2700
05	BATHING ROOM	1800	2700	05	BATHING ROOM WINDOW	1800	2700
06	KITCHEN	1800	2700	06	KITCHEN WINDOW	1800	2700
07	STUDY	1800	2700	07	STUDY WINDOW	1800	2700

Sudheer Kumar
Digitally signed by Sudheer Kumar
Date: 2025.01.21 15:22:40 +05'30'

LAL SINGH
Digitally signed by LAL SINGH
Date: 2025.01.17 18:30:03 +05'30'


Amit Varma
Digitally signed by Amit Varma
Date: 2025.01.16 19:44:45 +05'30'

SCALE 1:250	DATE	
DRAWN BY	DRG. NO. 34	
PROJECT PROPOSED SUBMISSION OF GROUP HOUSING AT PLOT NO C1 IN LAND -2, INTEGRATED SPORT COMPLEX AT JAYPEE GREENS SECT 26 AND 31 SURAJPUR KASANA ROAD , GREATER NOIDA , U.P.		
OWNER JAYPEE GREENS (A DIVISION OF JAI PRAKASH ASSOCIATE LTD.)		
DRAWING TITLE TOWER-5 TYPICAL FLOOR PLAN 4,6,8,10,12,14,16,20,22,24,26,28,30 ,32,34,36,38 & 40 PLAN		
TOWN PLANNER		
OWNER SIGN. DALJI T SINGH Digitally signed by DALJI T SINGH Date: 2025.01.15 11:39:23 +05'30'	ARCHITECTS SIGN. Shivendra Nath Shivendra Nath Date: 2025.01.15 15:14:19 +05'30'	

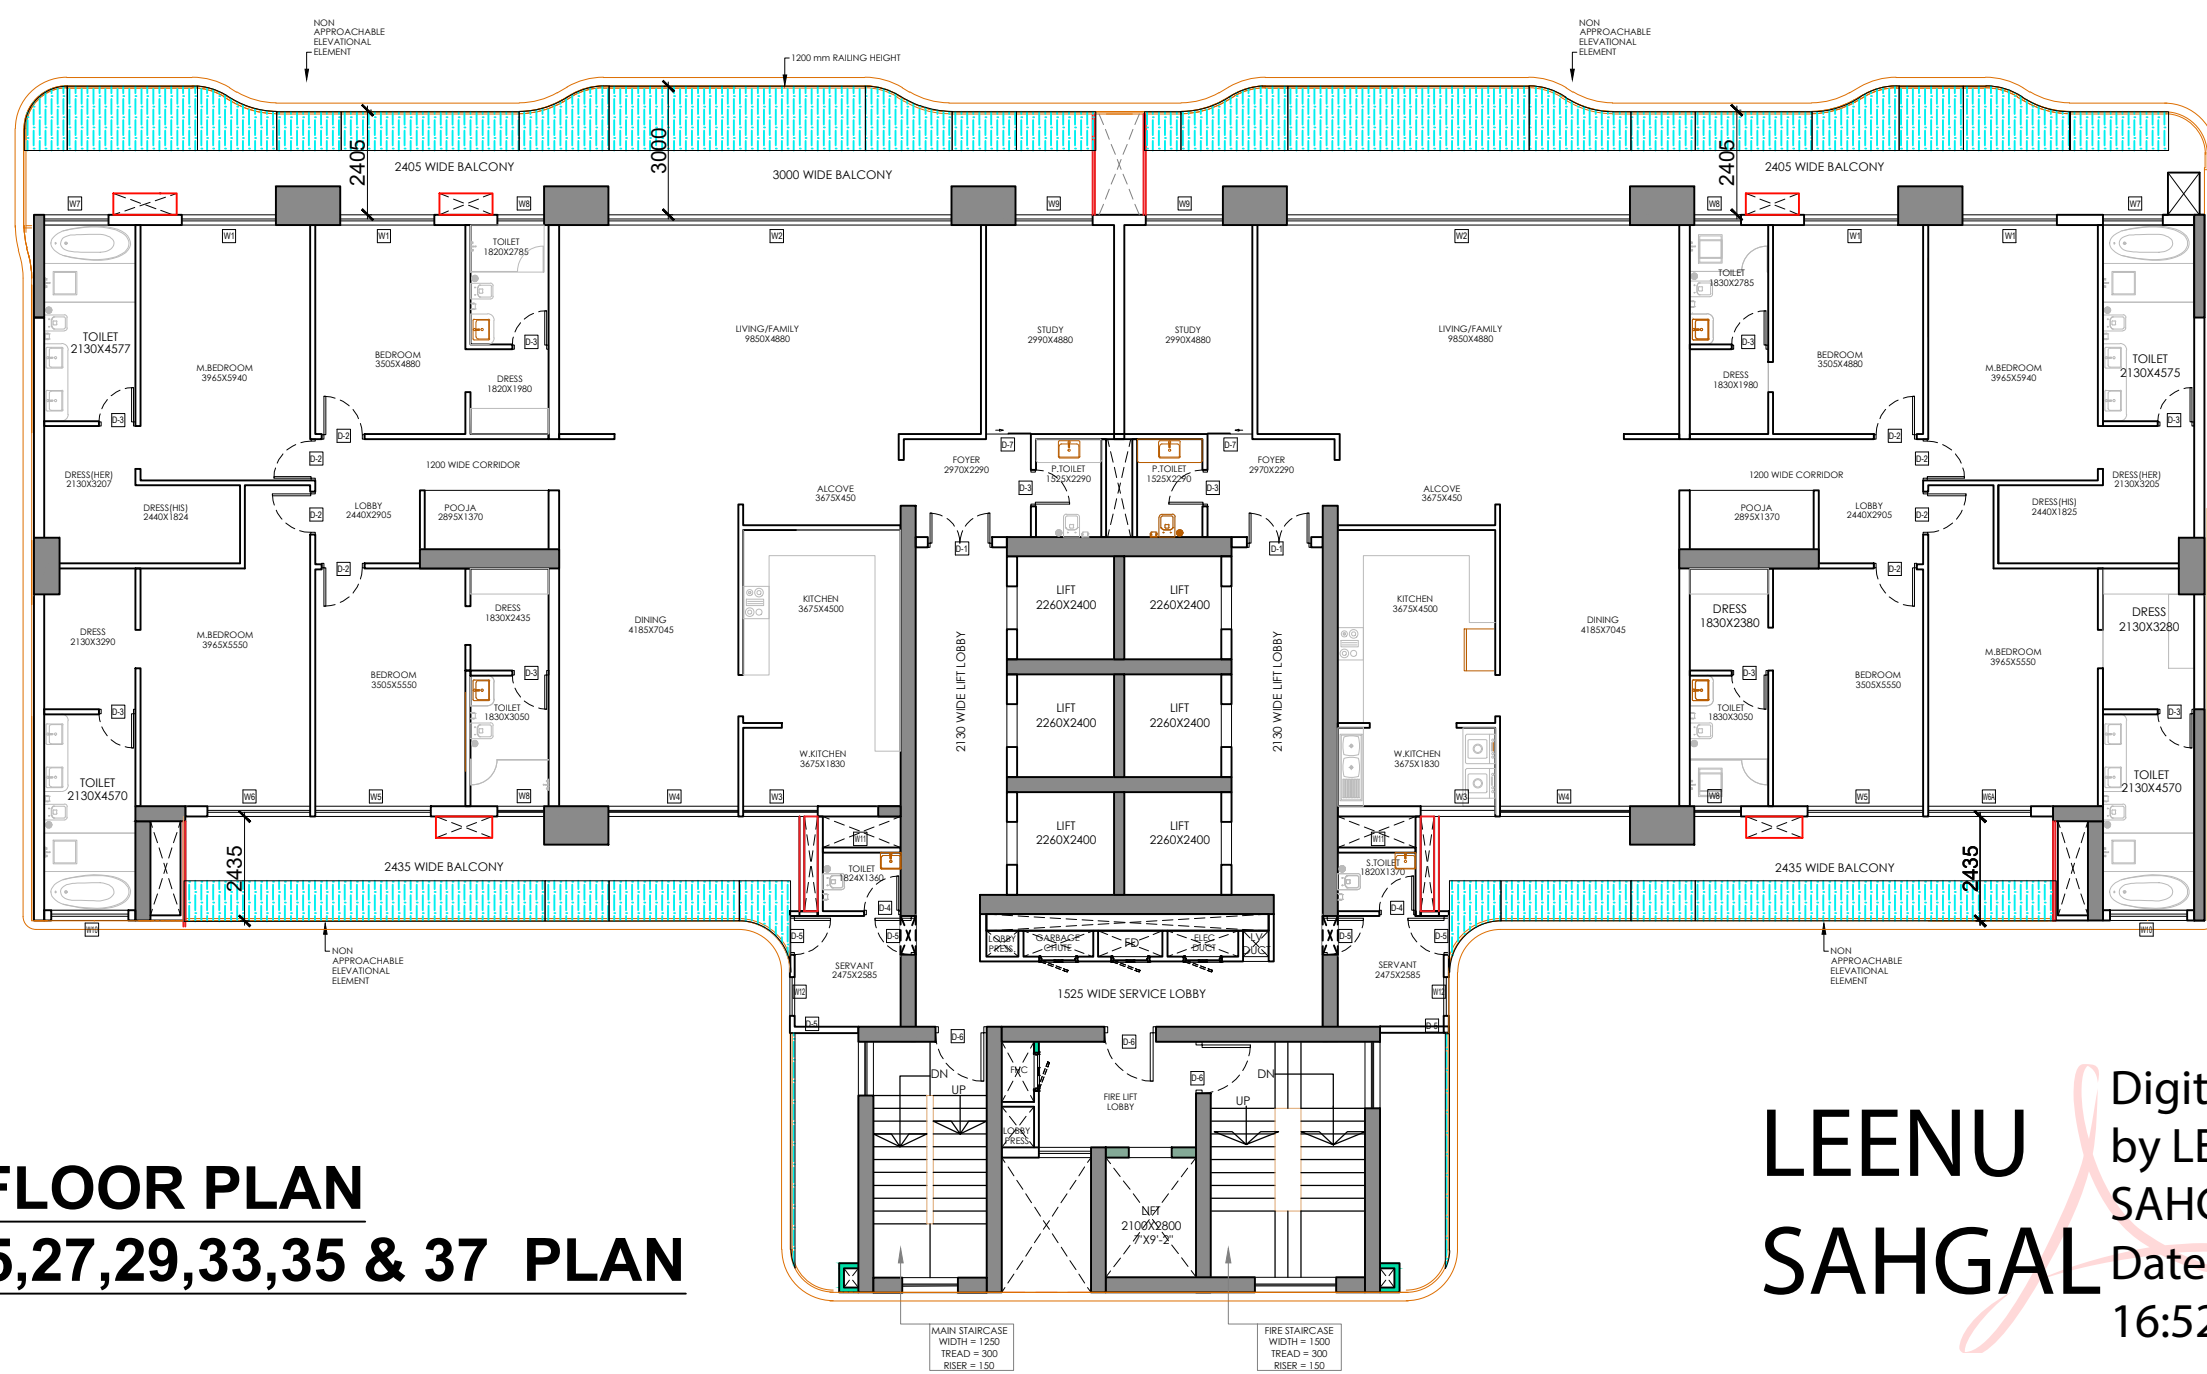


TYPICAL FLOOR PLAN
5,7,9,11,13,17,19,21,25,27,29,33,35 & 37 PLAN

LEENU SAHGA
Digitally signed by LEENU SAHGA
Date: 2025.01.30 16:52:21 +05'30'

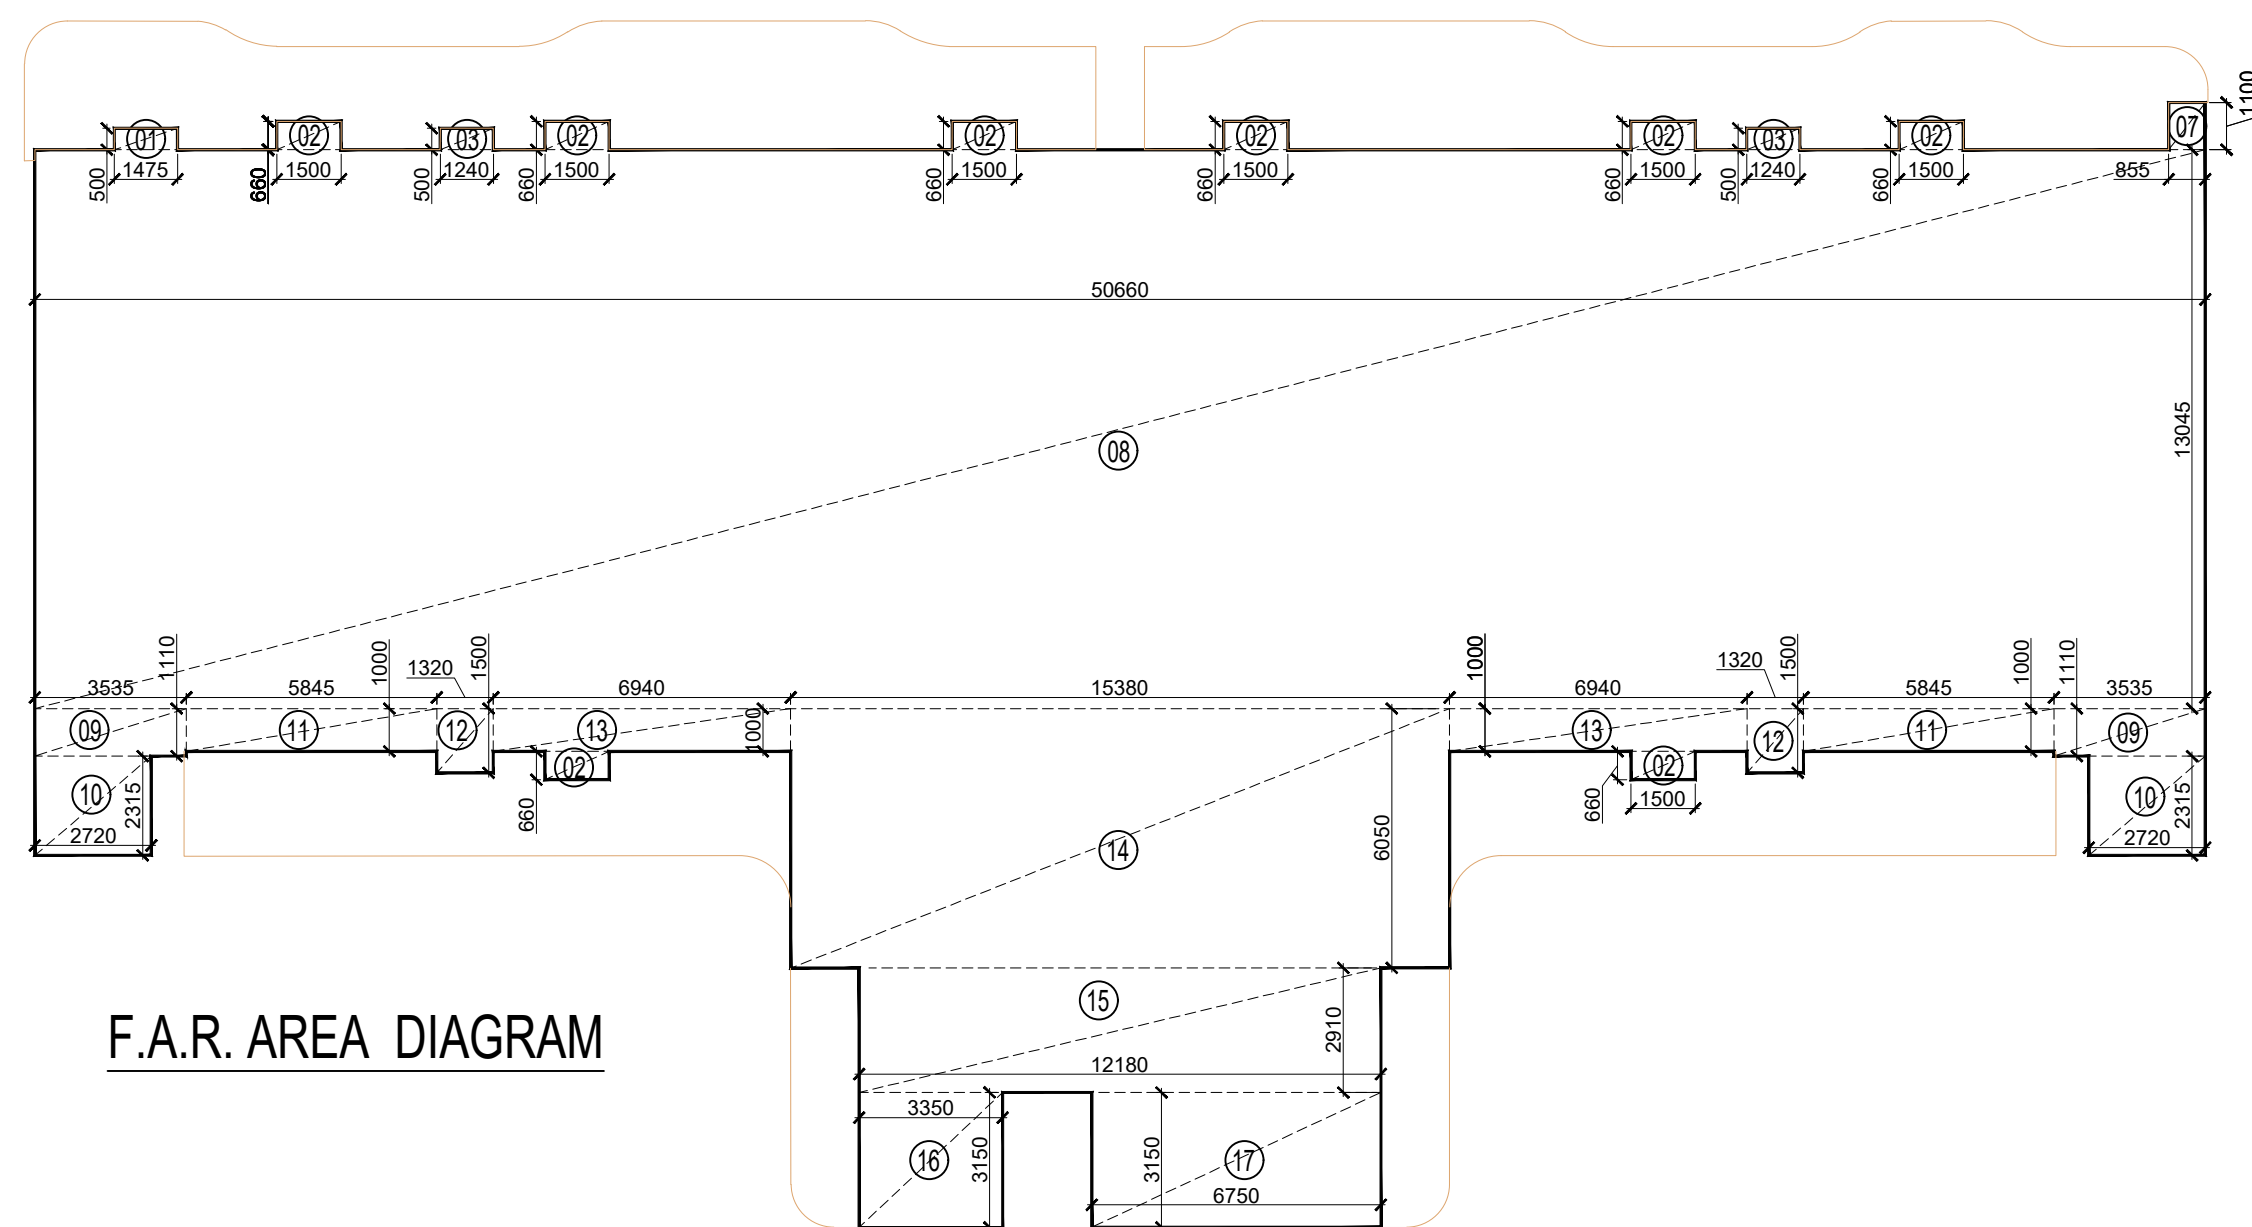

F.A.R. AREA DIAGRAM

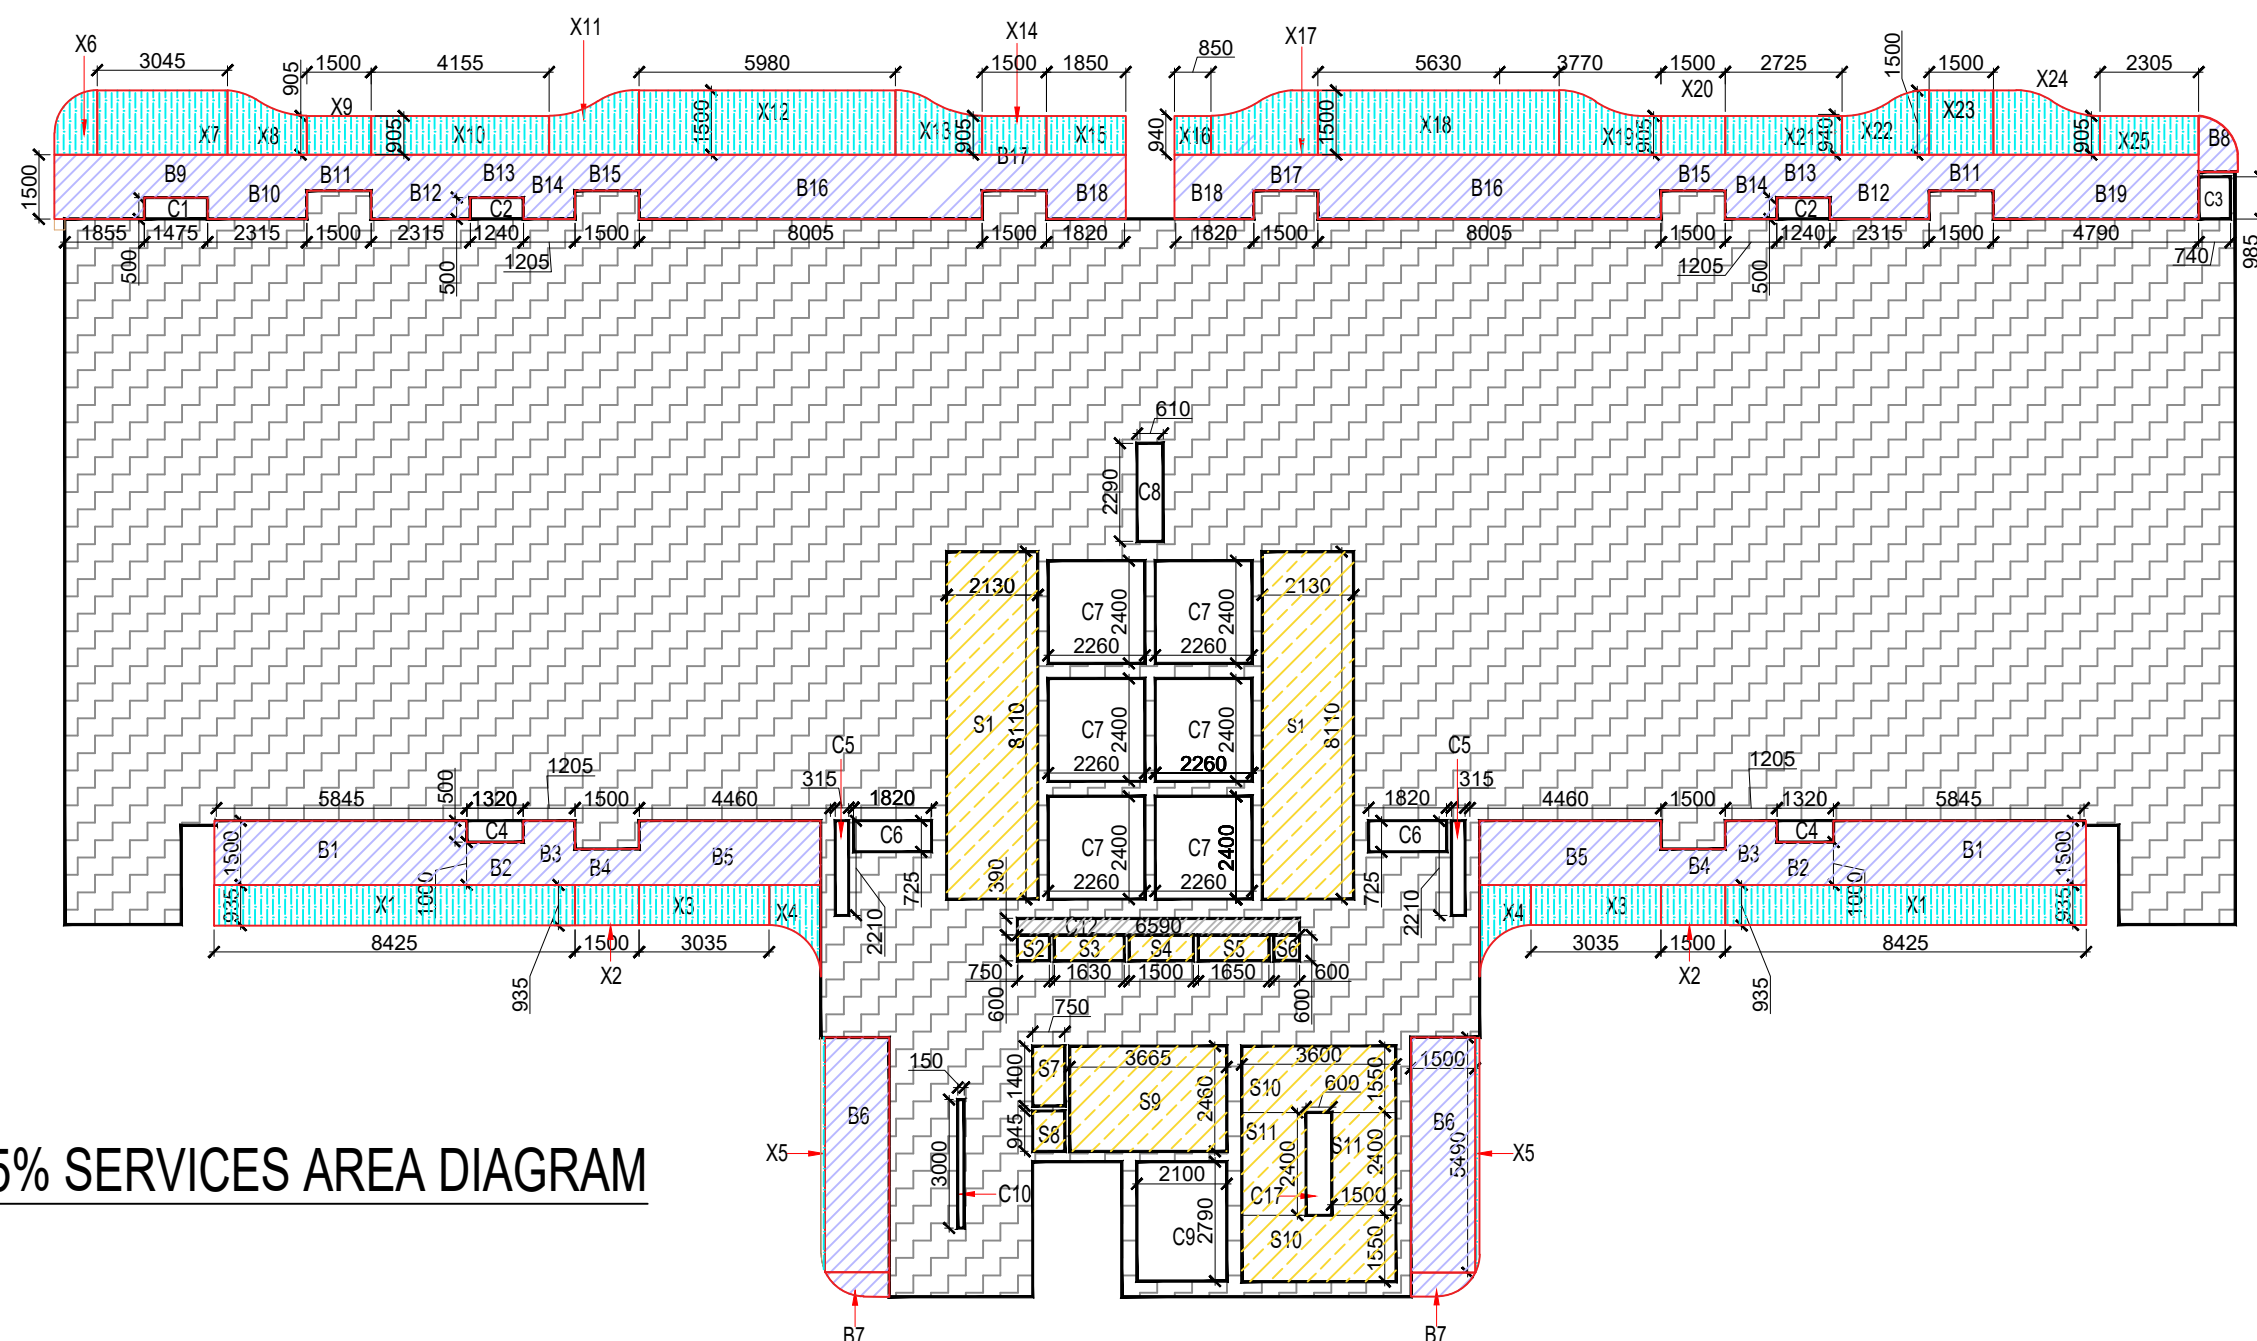


15% SERVICES AREA DIAGRAM

TOWER-05- TYPICAL FLOOR F.A.R. AREA CALCULATIONS							
5,7,9,11,13,17,19,21,25,27,29,33,35 & 37							
TOTAL AREA ENVELOPE							
NO.	LENGTH	WIDTH	AREA	NO.	TOTAL	SQMT.	
01	1.175	0.500	0.5875	1	0.5875	SQMT.	
02	1.500	0.660	0.9900	8	7.9200	SQMT.	
03	1.240	0.500	0.6200	2	1.2400	SQMT.	
07	0.855	1.100	0.9405	1	0.9405	SQMT.	
08	50.660	13.045	660.860	1	660.860	SQMT.	
09	3.575	1.100	3.9325	2	7.7770	SQMT.	
10	2.720	2.315	6.2972	2	12.5944	SQMT.	
11	5.845	1.100	6.4295	2	12.8590	SQMT.	
12	1.320	1.500	1.9800	2	3.9600	SQMT.	
13	6.940	1.000	6.9400	2	13.8800	SQMT.	
14	15.380	0.150	2.3070	1	2.3070	SQMT.	
15	12.180	2.910	35.4444	1	35.4444	SQMT.	
16	3.350	1.150	3.8525	1	3.8525	SQMT.	
17	6.750	3.150	21.2625	1	21.2625	SQMT.	
				TOTAL (A)	881.996	SQMT.	
15% SERVICES AREA							
NO.	LENGTH	WIDTH	AREA	NO.	TOTAL	SQMT.	
S1	2.130	8.110	17.2743	2	34.5486	SQMT.	
S2	0.750	0.600	0.4500	1	0.4500	SQMT.	
S3	1.630	0.600	0.9780	1	0.9780	SQMT.	
S4	1.500	0.600	0.9000	1	0.9000	SQMT.	
S5	1.650	0.600	0.9900	1	0.9900	SQMT.	
S6	0.600	0.500	0.3000	1	0.3000	SQMT.	
S7	0.750	1.400	1.0500	1	1.0500	SQMT.	
S8	0.750	0.545	0.4088	1	0.4088	SQMT.	
S9	3.665	2.460	9.0161	1	9.0161	SQMT.	
S10	3.600	1.500	5.4000	1	5.4000	SQMT.	
S11	1.500	2.400	3.6000	2	7.2000	SQMT.	
				TOTAL (B)	67.361	SQMT.	
DEDUCTION AREA							
NO.	LENGTH	WIDTH	AREA	NO.	TOTAL	SQMT.	
C1	1.175	0.500	0.5875	1	0.5875	SQMT.	
C2	1.240	0.500	0.6200	2	1.2400	SQMT.	
C3	0.740	0.585	0.4329	1	0.4329	SQMT.	
C4	1.320	0.500	0.6600	2	1.3200	SQMT.	
C5	0.315	2.210	0.6962	2	1.3924	SQMT.	
C6	1.820	0.725	1.3205	2	2.6410	SQMT.	
C7	2.260	2.400	5.4240	6	32.5440	SQMT.	
C8	0.610	2.290	1.3971	1	1.3971	SQMT.	
C9	2.190	2.500	5.4750	1	5.4750	SQMT.	
C10	0.150	3.000	0.4500	1	0.4500	SQMT.	
C11	0.335	0.370	0.1241	2	0.2482	SQMT.	
C12	6.590	0.390	2.5701	1	2.5701	SQMT.	
C13	0.600	2.400	1.4400	1	1.4400	SQMT.	
				TOTAL (C)	52.587	SQMT.	
BALCONY 25% F.A.R. AREA							
NO.	LENGTH	WIDTH	AREA	NO.	TOTAL	SQMT.	
X1	8.425	0.535	4.5074	2	9.0148	SQMT.	
X2	1.500	0.535	0.8025	2	1.6050	SQMT.	
X3	3.035	0.535	1.6237	2	3.2474	SQMT.	
X4	PLINE	1.432	0.25	0.3580	2	0.7160	SQMT.
X5	PLINE	0.544	0.25	0.1360	2	0.2720	SQMT.
X6	PLINE	1.289	0.25	0.3222	1	0.3222	SQMT.
X7	3.045	1.500	4.5675	1	4.5675	SQMT.	
X8	PLINE	2.161	0.25	0.5403	1	0.5403	SQMT.
X9	1.400	0.905	1.2670	1	1.2670	SQMT.	
X10	4.155	0.905	3.7603	1	3.7603	SQMT.	
X11	PLINE	2.530	0.25	0.6325	1	0.6325	SQMT.
X12	5.980	1.500	8.9700	1	8.9700	SQMT.	
X13	PLINE	2.400	0.25	0.6000	1	0.6000	SQMT.
X14	1.500	0.905	1.3575	1	1.3575	SQMT.	
X15	1.850	0.940	1.7390	1	1.7390	SQMT.	
X16	0.850	0.940	0.7990	1	0.7990	SQMT.	
X17	PLINE	3.130	0.25	0.7825	1	0.7825	SQMT.
X18	5.630	1.500	8.4450	1	8.4450	SQMT.	
X19	PLINE	2.711	0.25	0.6778	1	0.6778	SQMT.
X20	1.500	0.905	1.3575	1	1.3575	SQMT.	
X21	2.725	0.940	2.5610	1	2.5610	SQMT.	
X22	PLINE	2.440	0.25	0.6100	1	0.6100	SQMT.
X23	1.500	1.500	2.2500	1	2.2500	SQMT.	
X24	PLINE	3.129	0.25	0.7823	1	0.7823	SQMT.
X25	2.305	0.905	2.0876	1	2.0876	SQMT.	
				TOTAL (D)	21.547	SQMT.	
				TOTAL (E)	783.605	SQMT.	
TOTAL F.A.R. AREA (A+B-C)+(D)							
				783.605	783.605	SQMT.	
TOTAL 15% SERVICES (B)							
				67.361	67.361	SQMT.	
TOTAL BUILTUP AREA (F.A.R. + 15% SERVICES)							
				850.966	850.966	SQMT.	
BALCONY NON. F.A.R. AREA							
NO.	LENGTH	WIDTH	AREA	NO.	TOTAL	SQMT.	
B1	5.845	1.5	8.7675	2	17.5350	SQMT.	
B2	1.32	1.0	1.3200	2	2.6400	SQMT.	
B3	1.205	1.5	1.8075	2	3.6150	SQMT.	
B4	1.5	0.84	1.2600	2	2.5200	SQMT.	
B5	4.46	1.5	6.6900	2	13.3800	SQMT.	
B6	1.5	5.49	8.2350	2	16.4700	SQMT.	
B7	PLINE	0.695	0.695	2	1.3900	SQMT.	
B8	PLINE	0.975	0.975	1	0.9750	SQMT.	
B9	1.475	1	1.4750	1	1.4750	SQMT.	
B10	2.315	1.5	3.4725	1	3.4725	SQMT.	
B11	1.5	0.84	1.2600	2	2.5200	SQMT.	
B12	2.315	1.5	3.4725	2	6.9450	SQMT.	
B13	1.24	1	1.2400	2	2.4800	SQMT.	
B14	1.205	1.5	1.8075	2	3.6150	SQMT.	
B15	1.5	0.84	1.2600	2	2.5200	SQMT.	
B16	8.005	1.5	12.0075	2	24.0150	SQMT.	
B17	1.5	0.84	1.2600	2	2.5200	SQMT.	
B18	1.82	1.5	2.7300	2	5.4600	SQMT.	
B19	4.79	1.5	7.1850	1	7.1850	SQMT.	
				TOTAL (F)	126.733	SQMT.	


AREA LEGENDS:-

- F.A.R. AREA
- 15% SERVICES F.A.R. AREA
- NON F.A.R.
- BALCONY NON F.A.R.
- COUNTED IN 1/4 F.A.R.
- STILT LANDSCAPE


TYPICAL FLOOR DOOR SCHEDULE (A) (B) (C)				SCHEDULE OF WINDOW (A) (B) (C)			
DOOR NO.	DOOR FUNCTION	DOOR TYPE	DOOR SIZE	WINDOW NO.	WINDOW FUNCTION	WINDOW TYPE	WINDOW SIZE
D1	MAIN ENTRANCE	DOOR	1000 X 2100	W1	MAIN ENTRANCE	WINDOW	1000 X 2100
D2	BED ROOM	DOOR	1000 X 2100	W2	BED ROOM	WINDOW	1000 X 2100
D3	TOILET	DOOR	1000 X 2100	W3	TOILET	WINDOW	1000 X 2100
D4	BATHING TOILET	DOOR	1000 X 2100	W4	BATHING TOILET	WINDOW	1000 X 2100
D5	SERVANT ROOM	DOOR	1000 X 2100	W5	SERVANT ROOM	WINDOW	1000 X 2100
D6	STAIRCASE/PASSAGE	DOOR	1000 X 2100	W6	STAIRCASE/PASSAGE	WINDOW	1000 X 2100
D7	TOILET	DOOR	1000 X 2100	W7	TOILET	WINDOW	1000 X 2100
D8	TOILET	DOOR	1000 X 2100	W8	TOILET	WINDOW	1000 X 2100
D9	TOILET	DOOR	1000 X 2100	W9	TOILET	WINDOW	1000 X 2100
D100	TOILET	DOOR	1000 X 2100	W100	TOILET	WINDOW	1000 X 2100

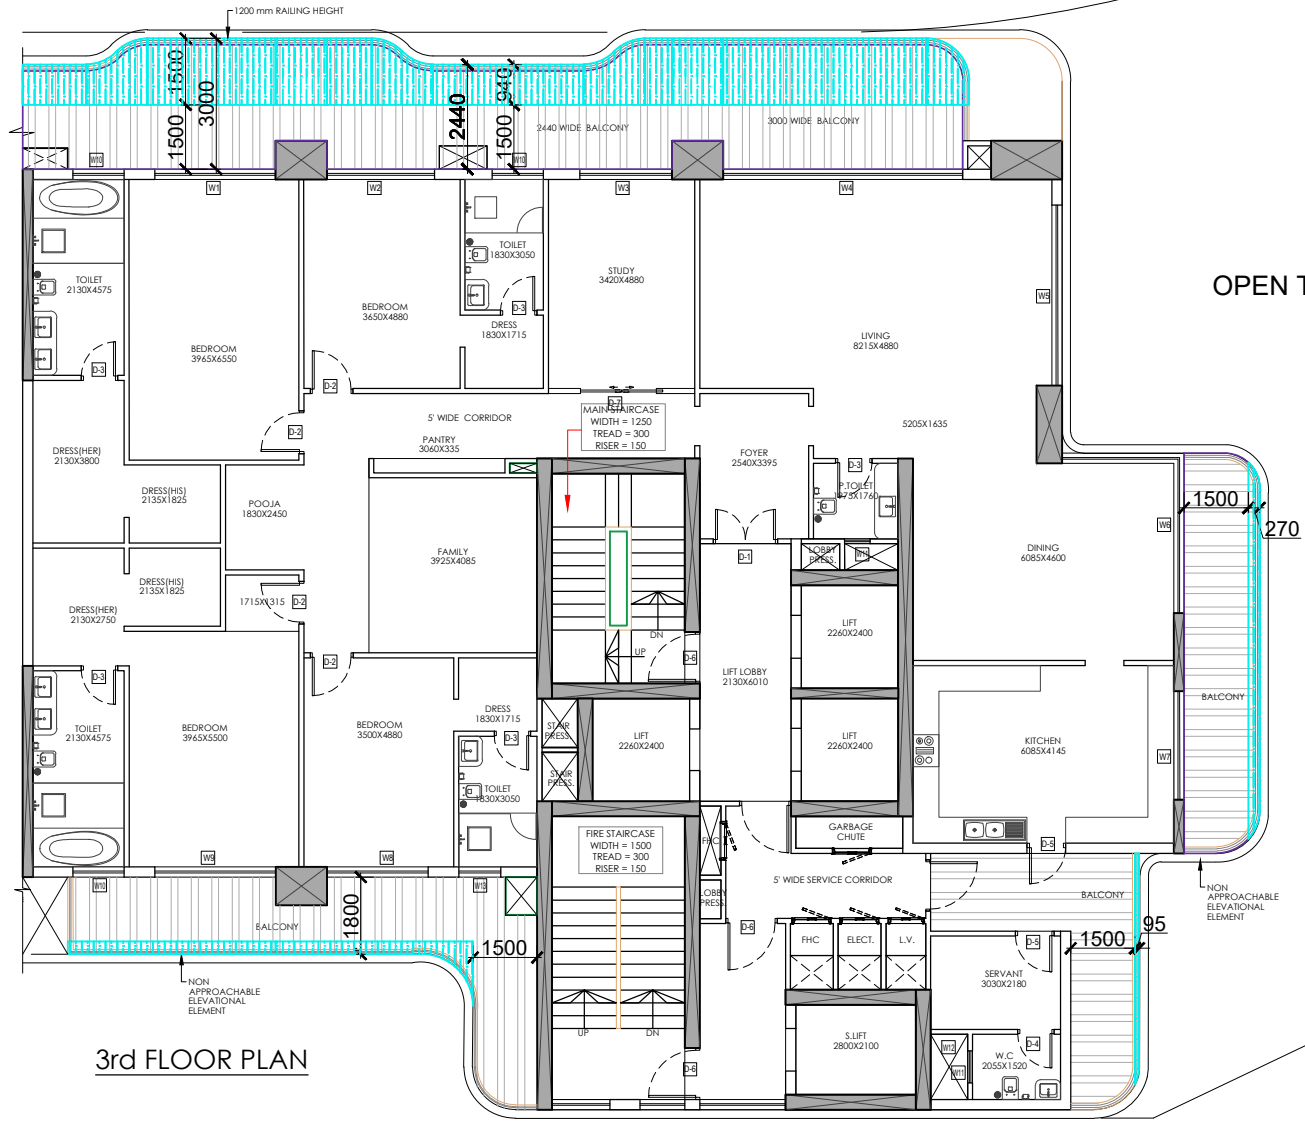


3rd FLOOR PLAN

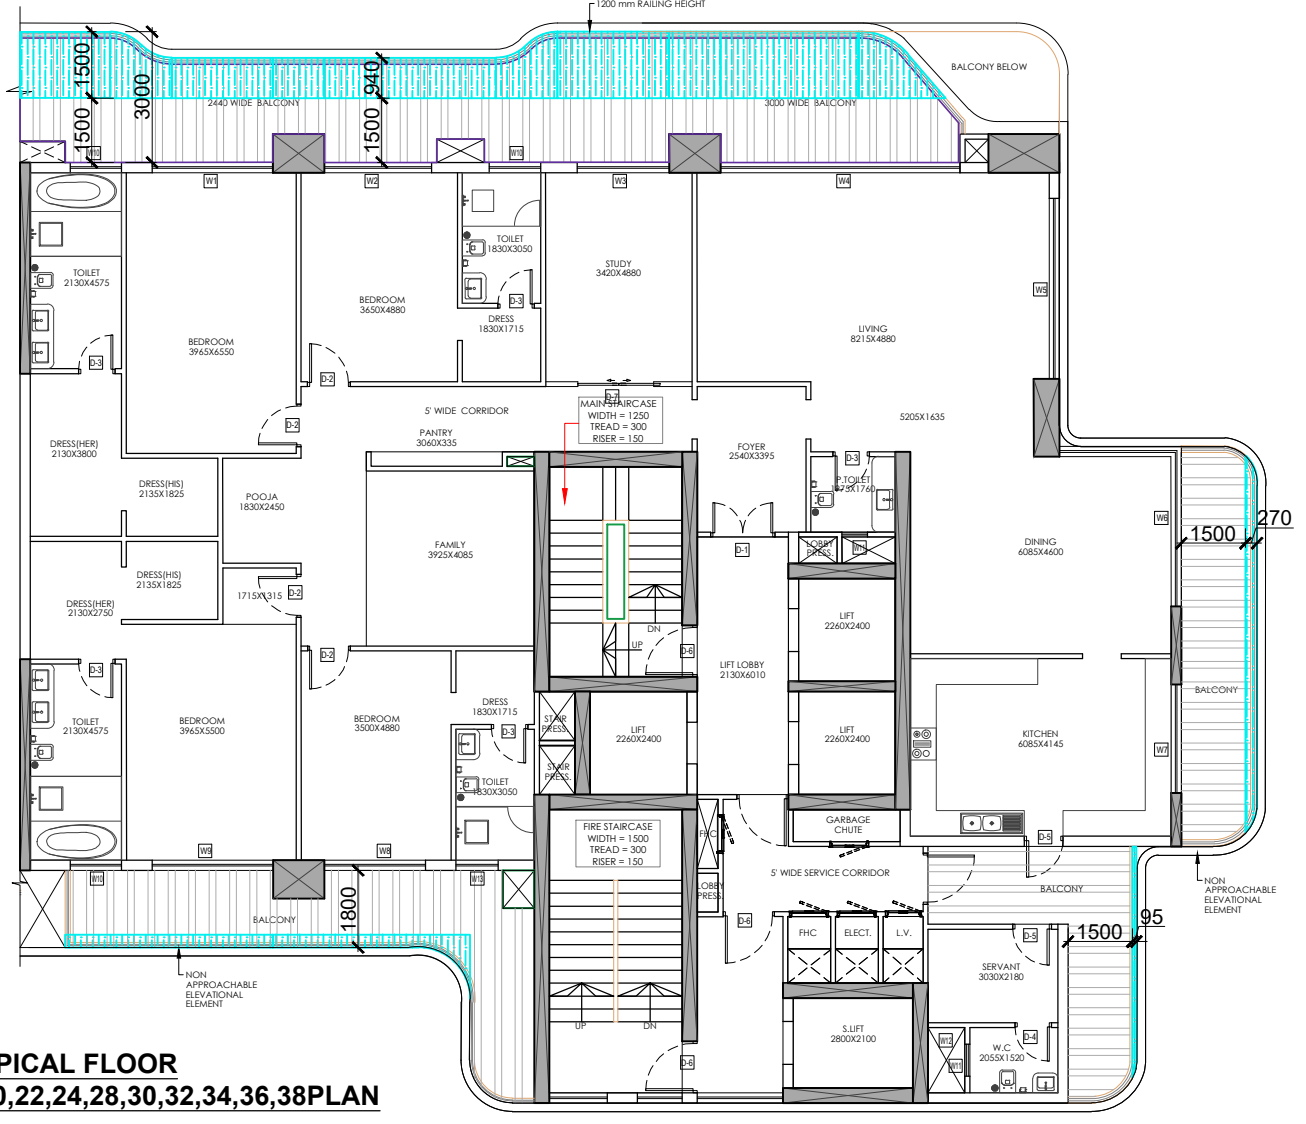

TYPICAL FLOOR
4,6,8,12,14,16,18,20,22,24,28,30,32,34,36,38PLAN

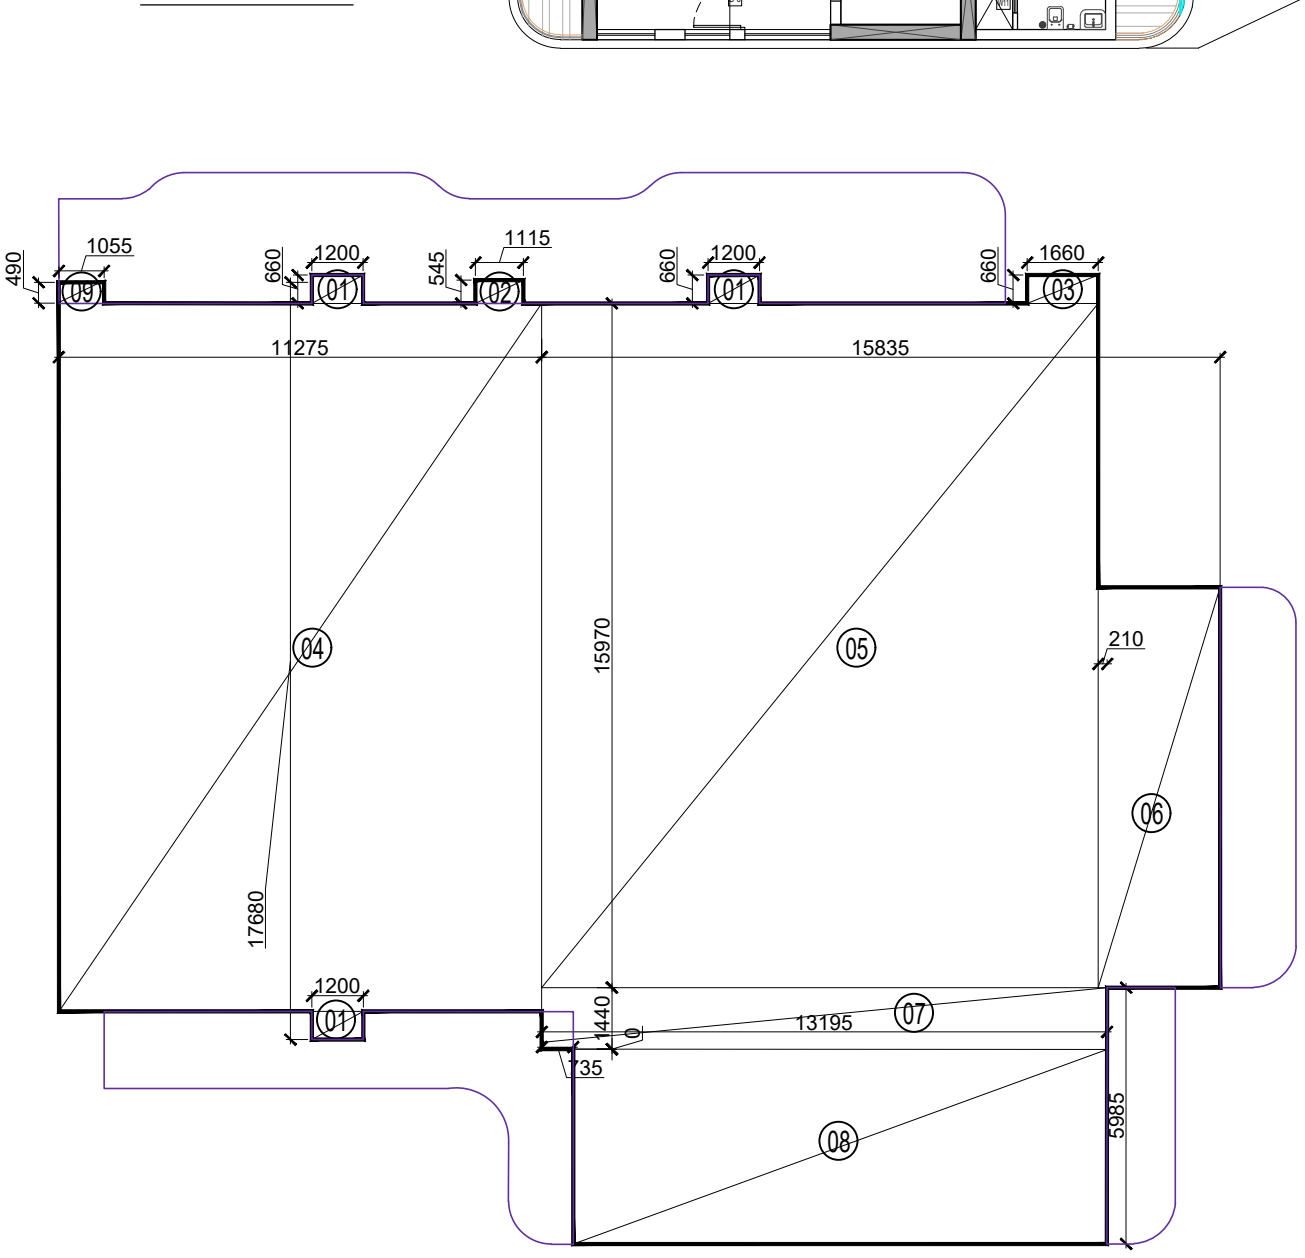

3rd FLOOR F.A.R. AREA DIAGRAM

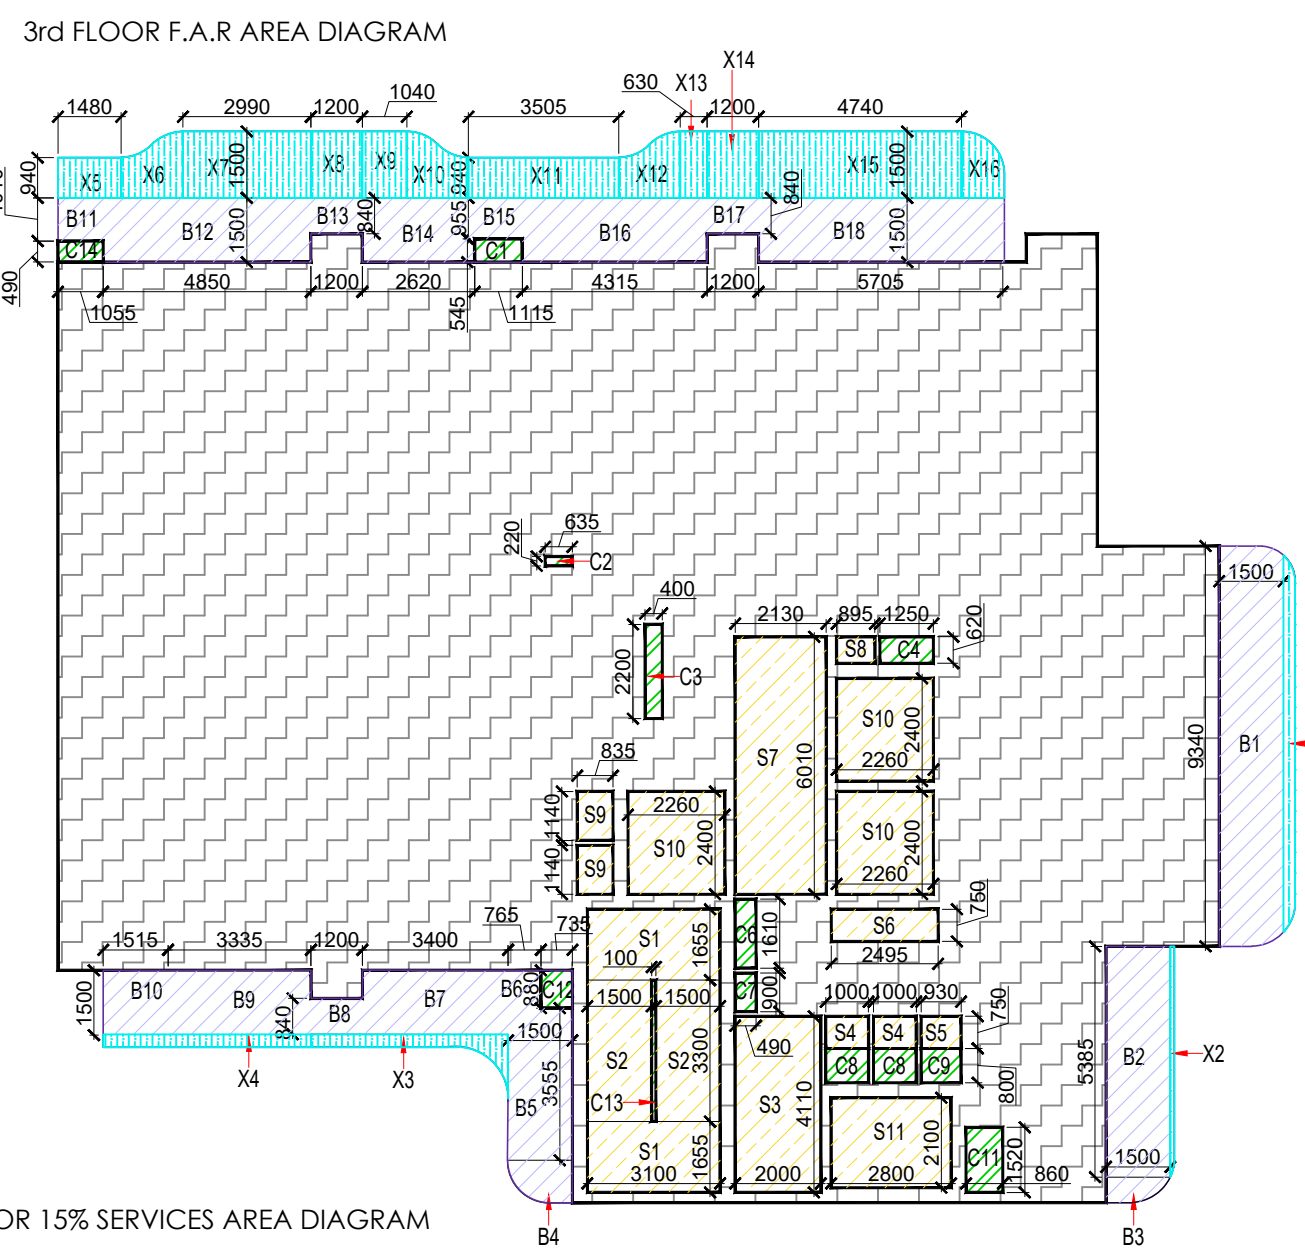


3rd FLOOR 15% SERVICES AREA DIAGRAM

AREA LEGENDS:-

[Pattern]	F.A.R. AREA
[Pattern]	15% SERVICES F.A.R. AREA
[Pattern]	NON.F.A.R.
[Pattern]	BALCONY NON.F.A.R.
[Pattern]	COUNTED IN 1/4 F.A.R.
[Pattern]	STILT LANDSCAPE


TYPICAL FLOOR AREA DIAGRAM
4,6,8,12,14,16,18,20,22,24,28,30,32,34,36,38PLAN

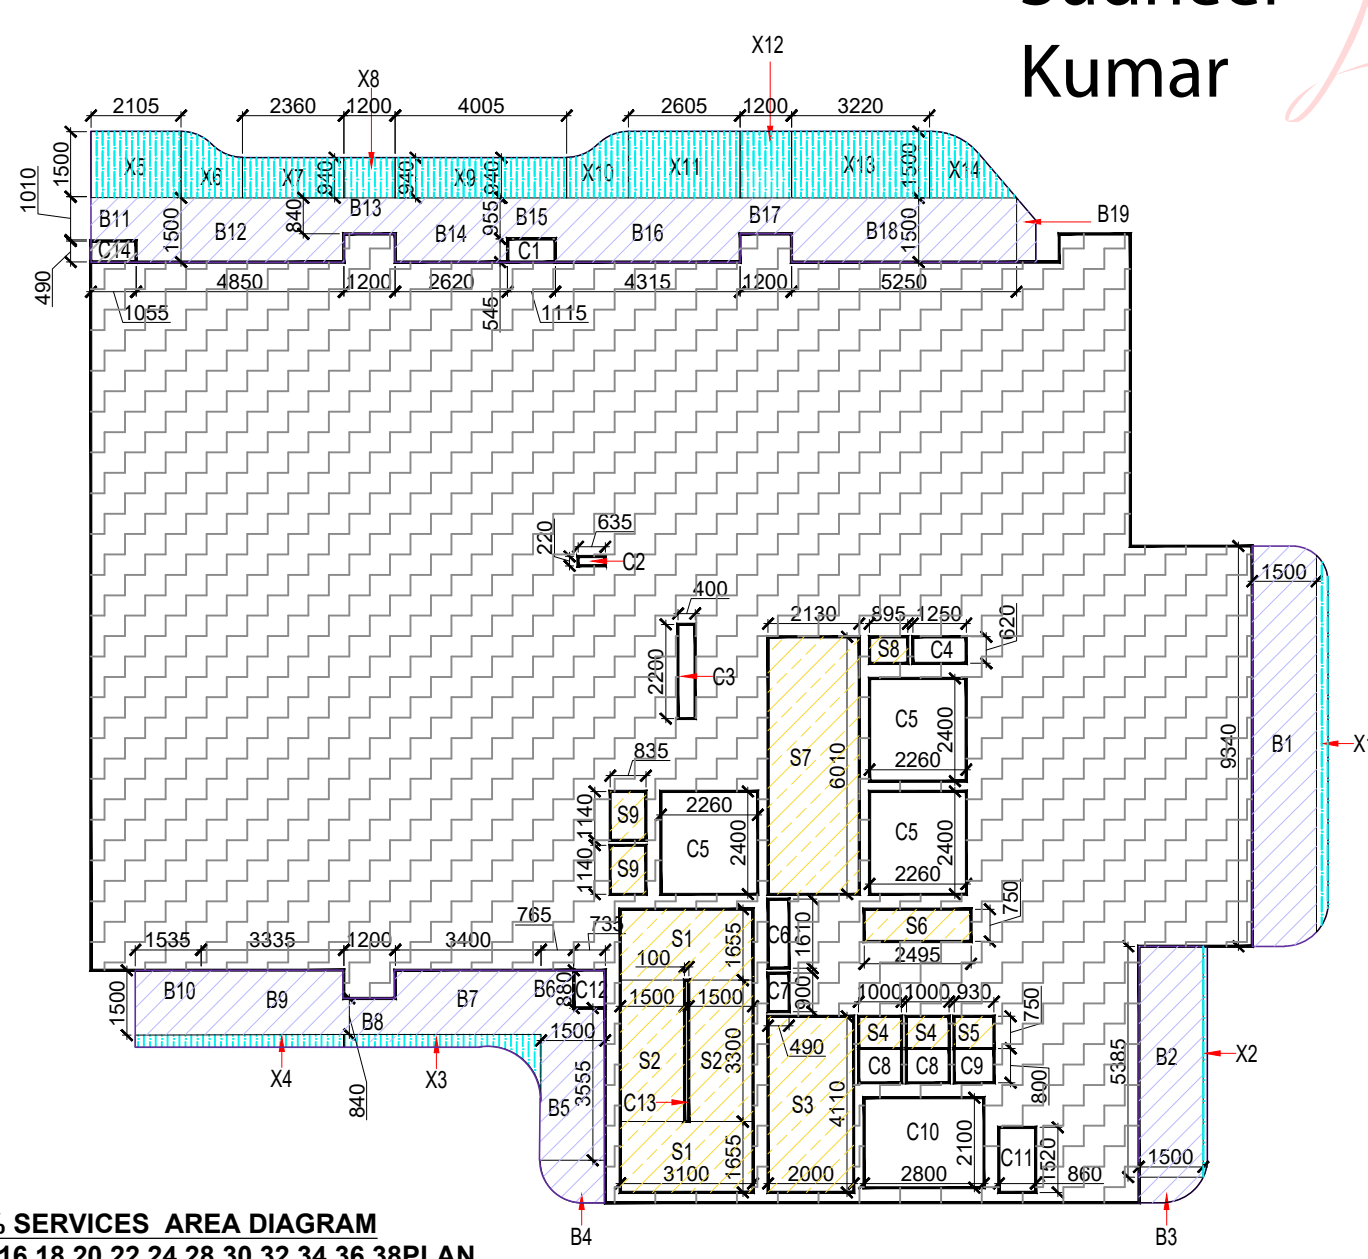


15% SERVICES AREA DIAGRAM
4,6,8,12,14,16,18,20,22,24,28,30,32,34,36,38PLAN

TOWER - 06 - 4,6,8,12,14,16,18,20,22,24,28,30,32,34,36,38 FLOOR F.A.R. AREA CALCULATIONS									
TOTAL AREA ENVELOPE									
	LENGTH	WIDTH	AREA	NO.	TOTAL	SQMT.			
01	1.20	0.660	1	0.792	3	2.376	SQMT.		
02	1.115	0.545	1	0.608	1	0.608	SQMT.		
03	1.160	0.660	1	0.766	1	0.766	SQMT.		
04	11.275	16.225	1	186.319	1	186.319	SQMT.		
05	12.990	15.970	1	207.430	1	207.430	SQMT.		
06	2.845	9.340	1	26.572	1	26.572	SQMT.		
07	13.195	1.440	1	19.000	1	19.000	SQMT.		
08	12.455	4.545	1	56.608	1	56.608	SQMT.		
09	1.055	0.490	1	0.517	1	0.517	SQMT.		
				TOTAL (A)	600.547	SQMT.			
15% SERVICES AREA									
	LENGTH	WIDTH	AREA	NO.	TOTAL	SQMT.			
S1	3.100	1.655	1	5.131	2	10.261	SQMT.		
S2	1.300	3.300	1	4.290	2	8.580	SQMT.		
S3	2.000	4.110	1	8.220	1	8.220	SQMT.		
S4	1.000	0.750	1	0.750	2	1.500	SQMT.		
S5	0.950	0.750	1	0.713	1	0.713	SQMT.		
S6	2.495	0.750	1	1.871	1	1.871	SQMT.		
S7	2.130	6.010	1	12.801	1	12.801	SQMT.		
S8	0.895	0.620	1	0.555	1	0.555	SQMT.		
S9	2.390	2.490	1	5.954	2	11.908	SQMT.		
S11	2.800	2.100	1	5.880	1	5.880	SQMT.		
				TOTAL (B)	47.710	SQMT.			
DEDUCTION AREA									
	LENGTH	WIDTH	AREA	NO.	TOTAL	SQMT.			
C1	1.115	0.545	1	0.608	1	0.608	SQMT.		
C2	0.635	0.230	1	0.146	1	0.146	SQMT.		
C3	0.400	2.240	1	0.896	1	0.896	SQMT.		
C4	1.250	0.620	1	0.775	1	0.775	SQMT.		
C5	2.260	2.400	1	5.424	8	43.392	SQMT.		
C6	0.490	1.610	1	0.789	1	0.789	SQMT.		
C7	0.490	0.900	1	0.441	1	0.441	SQMT.		
C8	1.000	0.800	1	0.800	1	0.800	SQMT.		
C9	0.950	0.800	1	0.760	1	0.760	SQMT.		
C10	2.800	2.100	1	5.880	1	5.880	SQMT.		
C11	0.800	1.520	1	1.216	1	1.216	SQMT.		
C12	0.735	0.930	1	0.684	1	0.684	SQMT.		
C13	0.109	3.300	1	0.360	1	0.360	SQMT.		
C14	1.055	0.490	1	0.517	1	0.517	SQMT.		
				TOTAL (C)	36.959	SQMT.			
BALCONY 25% F.A.R. AREA									
	LENGTH	WIDTH	AREA	NO.	TOTAL	SQMT.			
X1	PLINE	2.247	0.25	0.562	1	0.562	SQMT.		
X2	PLINE	0.496	0.25	0.124	1	0.124	SQMT.		
X3	PLINE	1.7	0.25	0.425	1	0.425	SQMT.		
X4	PLINE	1.452	0.25	0.363	1	0.363	SQMT.		
X5	PLINE	0.940	0.25	0.235	1	0.235	SQMT.		
X6	PLINE	1.792	0.25	0.448	1	0.448	SQMT.		
X7	PLINE	1.500	0.25	0.375	1	0.375	SQMT.		
X8	PLINE	1.500	0.25	0.375	1	0.375	SQMT.		
X9	PLINE	1.792	0.25	0.448	1	0.448	SQMT.		
X10	PLINE	1.792	0.25	0.448	1	0.448	SQMT.		
X11	PLINE	1.792	0.25	0.448	1	0.448	SQMT.		
X12	PLINE	1.792	0.25	0.448	1	0.448	SQMT.		
X13	PLINE	1.792	0.25	0.448	1	0.448	SQMT.		
X14	PLINE	1.792	0.25	0.448	1	0.448	SQMT.		
X15	PLINE	1.792	0.25	0.448	1	0.448	SQMT.		
X16	PLINE	1.792	0.25	0.448	1	0.448	SQMT.		
				TOTAL (D)	7.708	SQMT.			
TOTAL F.A.R. AREA (A+B+C+D)					429.586	SQMT.			
TOTAL 15% SERVICES (B)					47.710	SQMT.			
TOTAL BUILDUP AREA (F.A.R.+ 15% SERVICES)					477.296	SQMT.			
BALCONY NON F.A.R. AREA									
	LENGTH	WIDTH	AREA	NO.	TOTAL	SQMT.			
B1	PLINE	9.340	1	14.010	1	14.010	SQMT.		
B2	PLINE	5.385	1	8.078	1	8.078	SQMT.		
B3	PLINE	1.307	1	0.739	1	0.739	SQMT.		
B4	PLINE	1.307	1	0.739	1	0.739	SQMT.		
B5	PLINE	1.307	1	0.739	1	0.739	SQMT.		
B6	PLINE	1.307	1	0.739	1	0.739	SQMT.		
B7	PLINE	1.307	1	0.739	1	0.739	SQMT.		
B8	PLINE	1.307	1	0.739	1	0.739	SQMT.		
B9	PLINE	1.307	1	0.739	1	0.739	SQMT.		
B10	PLINE	1.307	1	0.739	1	0.739	SQMT.		
B11	PLINE	1.307	1	0.739	1	0.739	SQMT.		
B12	PLINE	1.307	1	0.739	1	0.739	SQMT.		
B13	PLINE	1.307	1	0.739	1	0.739	SQMT.		
B14	PLINE	1.307	1	0.739	1	0.739	SQMT.		
B15	PLINE	1.307	1	0.739	1	0.739	SQMT.		
B16	PLINE	1.307	1	0.739	1	0.739	SQMT.		
B17	PLINE	1.307	1	0.739	1	0.739	SQMT.		
B18	PLINE	1.307	1	0.739	1	0.739	SQMT.		
				TOTAL (E)	74.493	SQMT.			


TOWER 06			
	F.A.R.	NON F.A.R. STILT LANDSCAPE	15% SERVICES
STILT FLOOR			
1ST FLOOR			
2ND FLOOR			
3RD FLOOR	430.627		69.862
4TH FLOOR	429.586		47.710
5TH FLOOR	430.627		47.710
6TH FLOOR	429.586		47.710
7TH FLOOR	430.627		47.710
8TH FLOOR	429.586		47.710
9TH FLOOR	430.627		47.710
10TH FLOOR	429.586		46.144
11TH FLOOR	272.467		46.123
12TH FLOOR	429.586		47.710
13TH FLOOR	430.627		47.710
14TH FLOOR	429.586		47.710
15TH FLOOR REFUGE	430.627		69.402
16TH FLOOR	429.586		47.710
17TH FLOOR	430.627		47.710
18TH FLOOR	429.586		47.710
19TH FLOOR	430.627		47.710
20TH FLOOR	429.586		47.710
21TH FLOOR	430.627		47.710
22TH FLOOR	429.586		47.710
23TH FLOOR REFUGE	430.627		69.402
24TH FLOOR	429.586		47.710
25TH FLOOR	430.627		47.710
26TH FLOOR	429.586		46.144
27TH FLOOR	272.467		46.123
28TH FLOOR	429.586		47.710
29TH FLOOR	430.627		47.710
30TH FLOOR	429.586		47.710
31TH FLOOR REFUGE	430.627		69.402
32TH FLOOR	429.586		47.710
33TH FLOOR	430.627		47.710
34TH FLOOR	429.586		47.710
35TH FLOOR	430.627		47.710
36TH FLOOR	429.586		47.710
37TH FLOOR	430.627		47.710
38TH FLOOR	429.586		47.710
39TH FLOOR REFUGE	430.627		69.402
40TH FLOOR	429.586		47.710
41ST FLOOR	430.627		47.710
42ND FLOOR	429.586		47.710
43RD FLOOR	430.627		47.710
44TH FLOOR	429.586		47.710
45TH FLOOR	430.627		47.710
46TH FLOOR	429.586		47.710
47TH FLOOR	430.627		47.710
282ND FLOOR	429.586		47.710
283RD FLOOR	430.627		47.710
284TH FLOOR	429.586		47.710
285TH FLOOR	430.627		47.710
286TH FLOOR	429.586		47.710
287TH FLOOR	430.627		47.710
288TH FLOOR	429.586		47.710
289TH FLOOR	430.627		47.710
290TH FLOOR	429.586		47.710
291ST FLOOR	430.627		47.710
292ND FLOOR	429.586		47.710
293RD FLOOR	430.627		47.710
294TH FLOOR	429.586		47.710
295TH FLOOR	430.627		47.710
296TH FLOOR	429.586		47.710

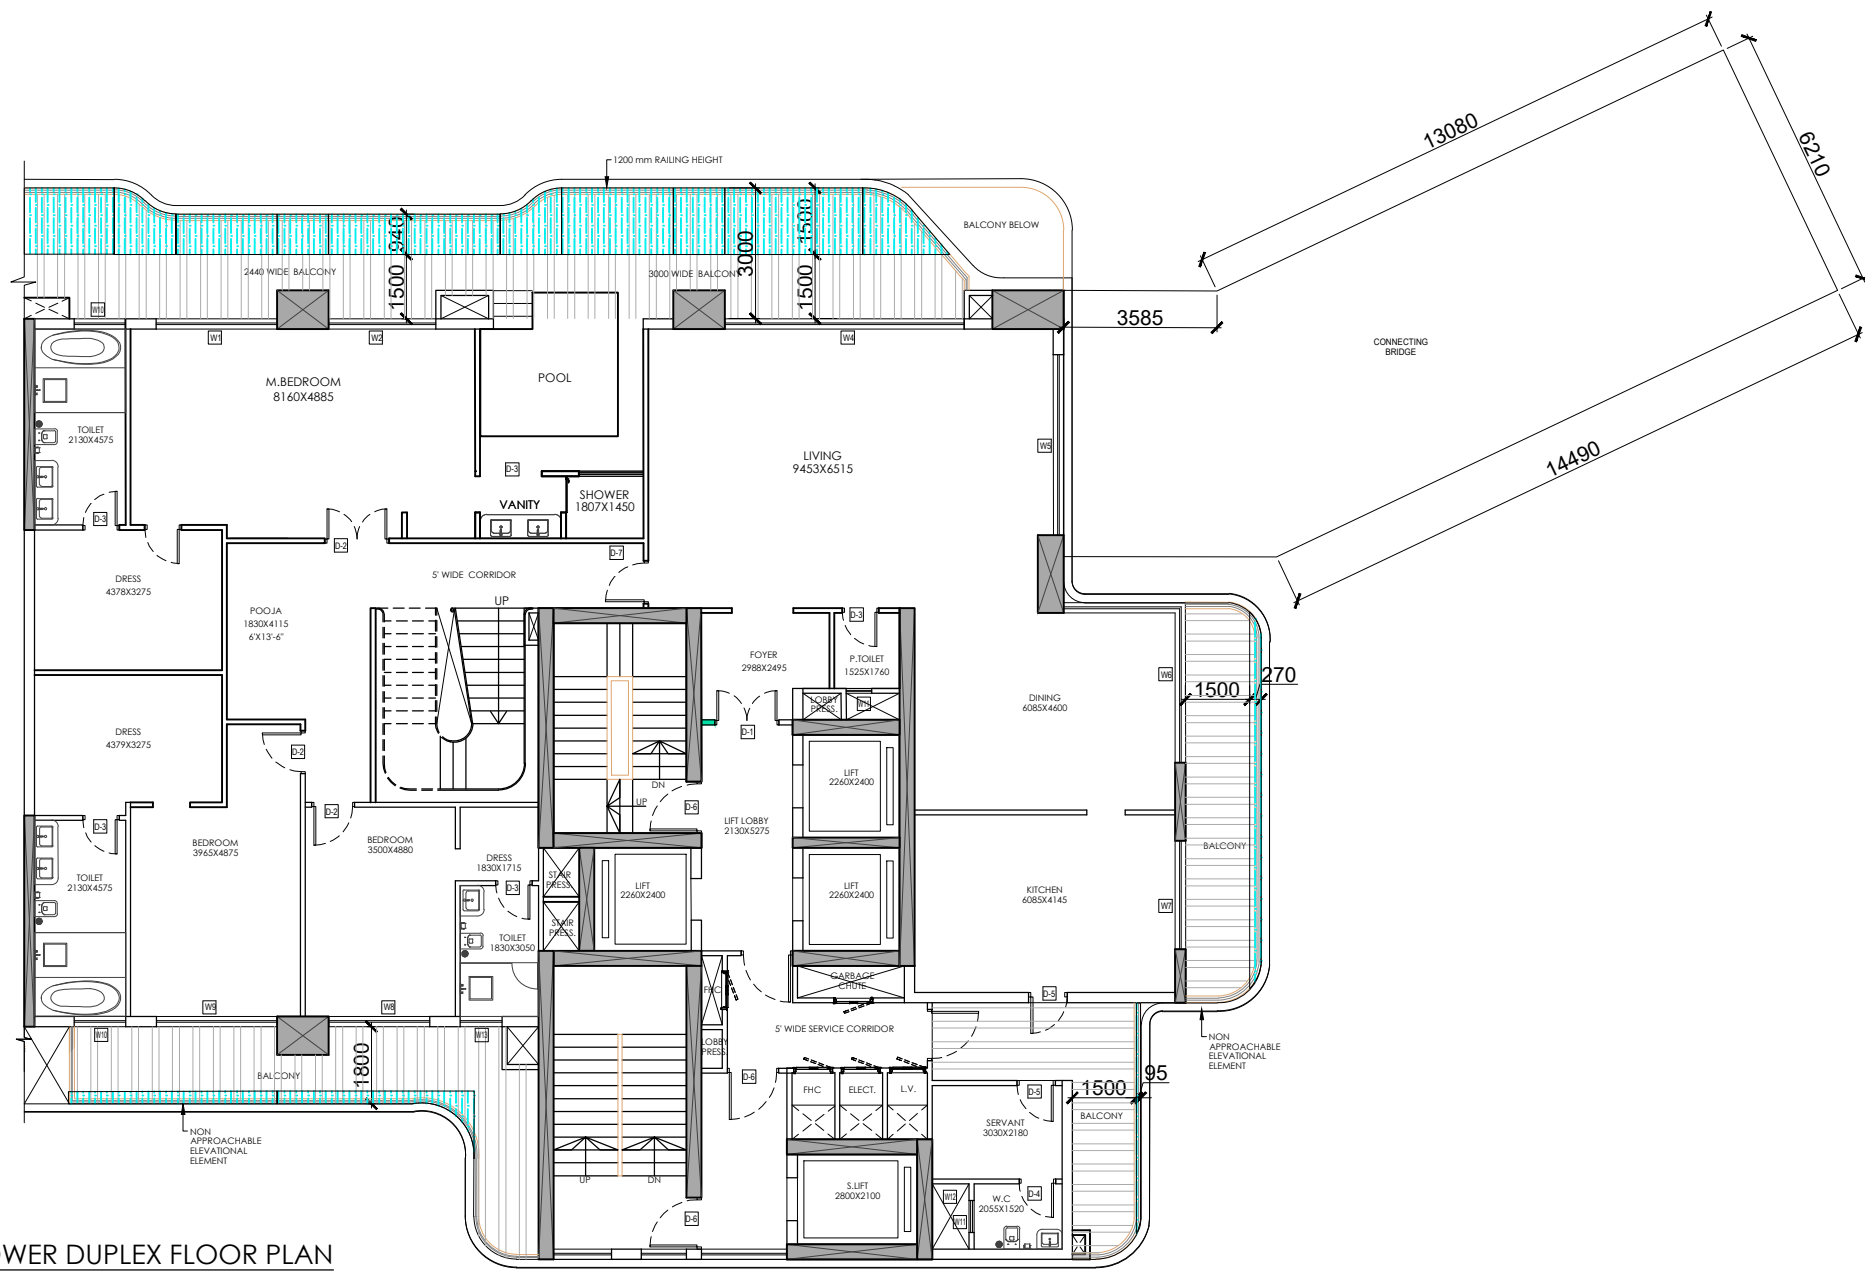


LOWER DUPLEX FLOOR PLAN
(10 PLAN)

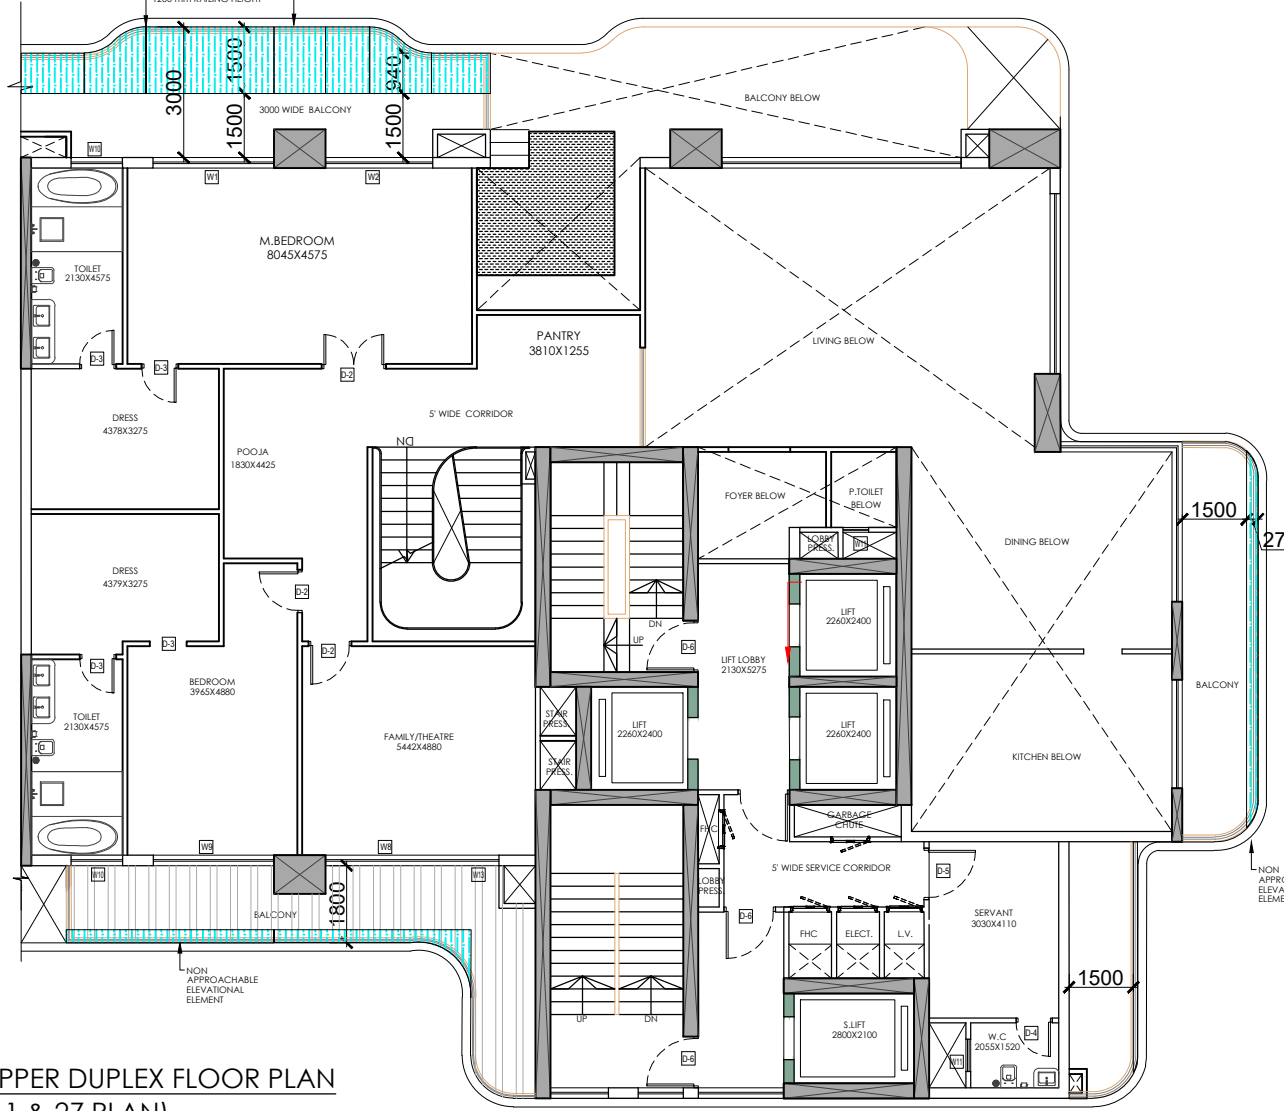


UPPER DUPLEX FLOOR PLAN
(11 & 27 PLAN)

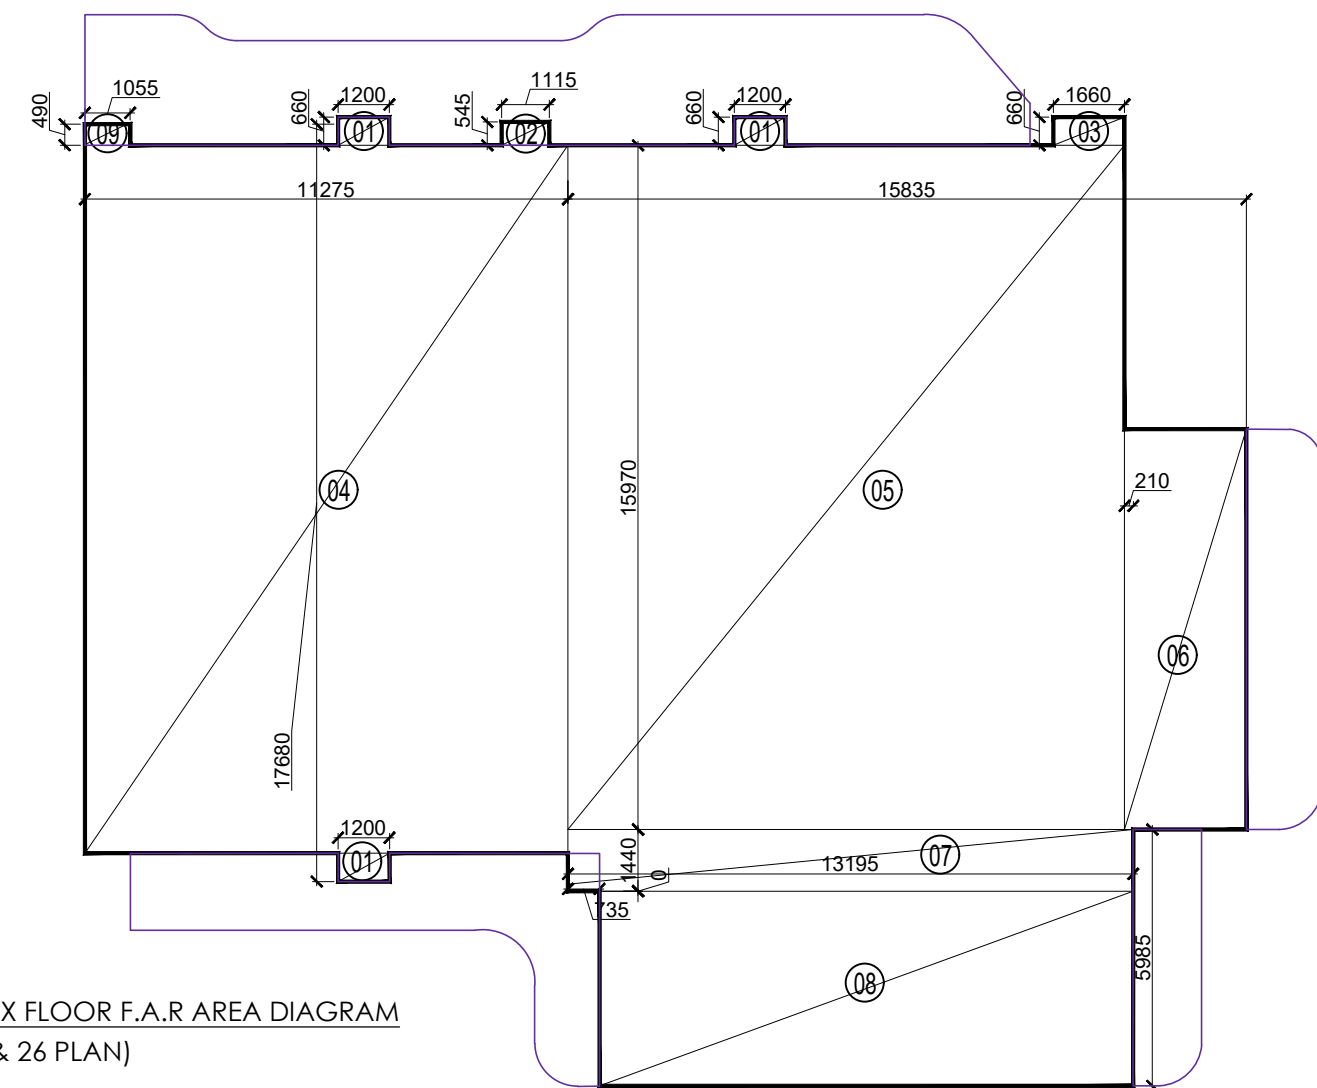


LOWER DUPLEX FLOOR F.A.R. AREA DIAGRAM
(10 & 26 PLAN)

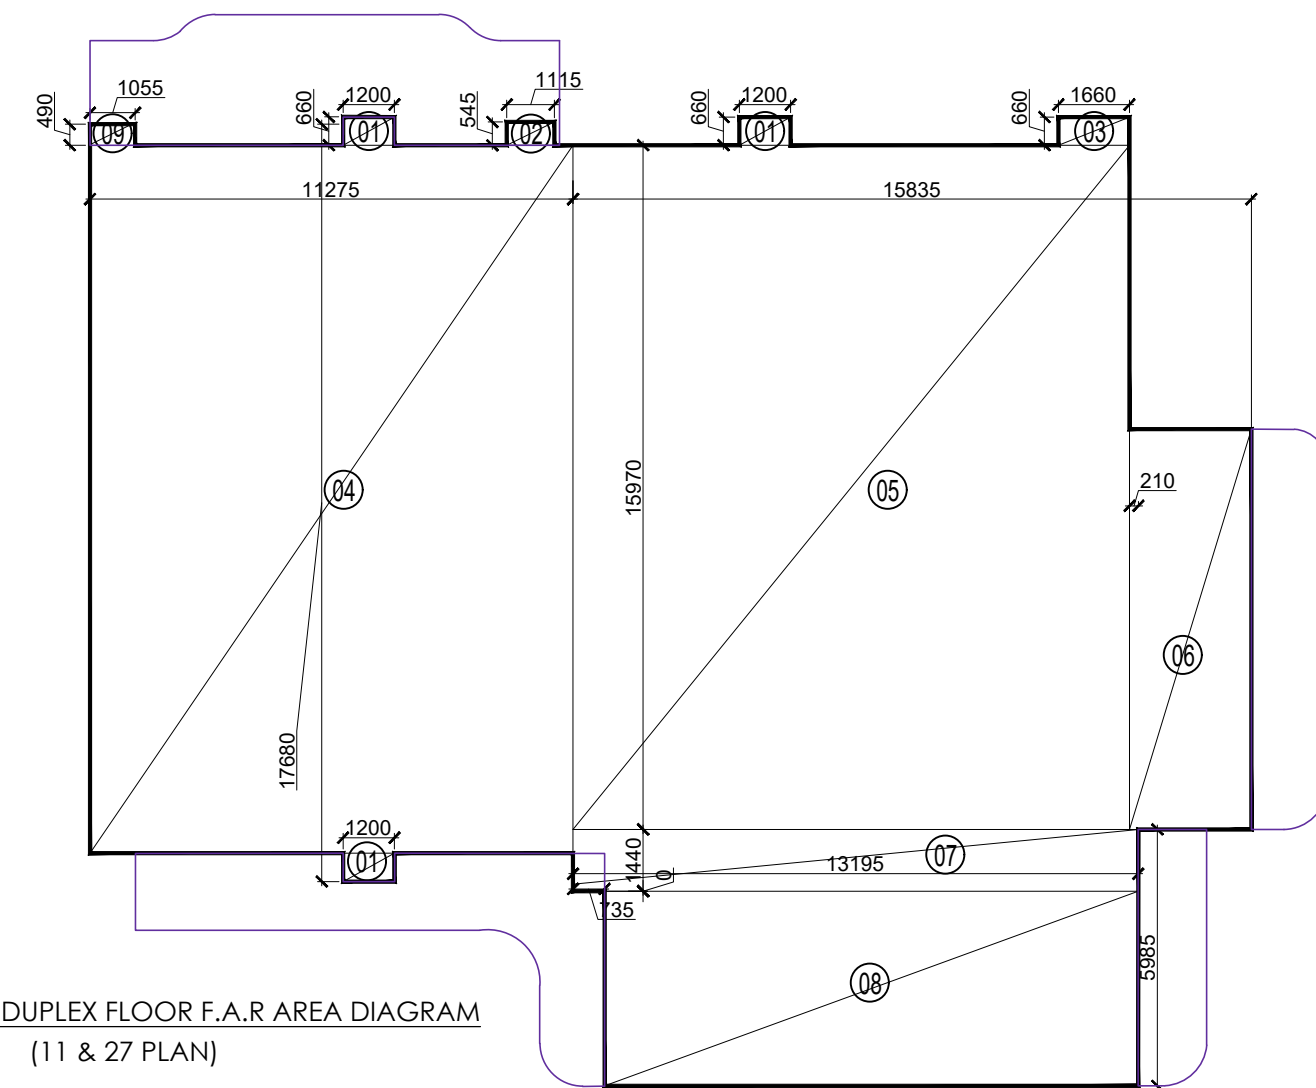

UPPER DUPLEX FLOOR F.A.R. AREA DIAGRAM
(11 & 27 PLAN)

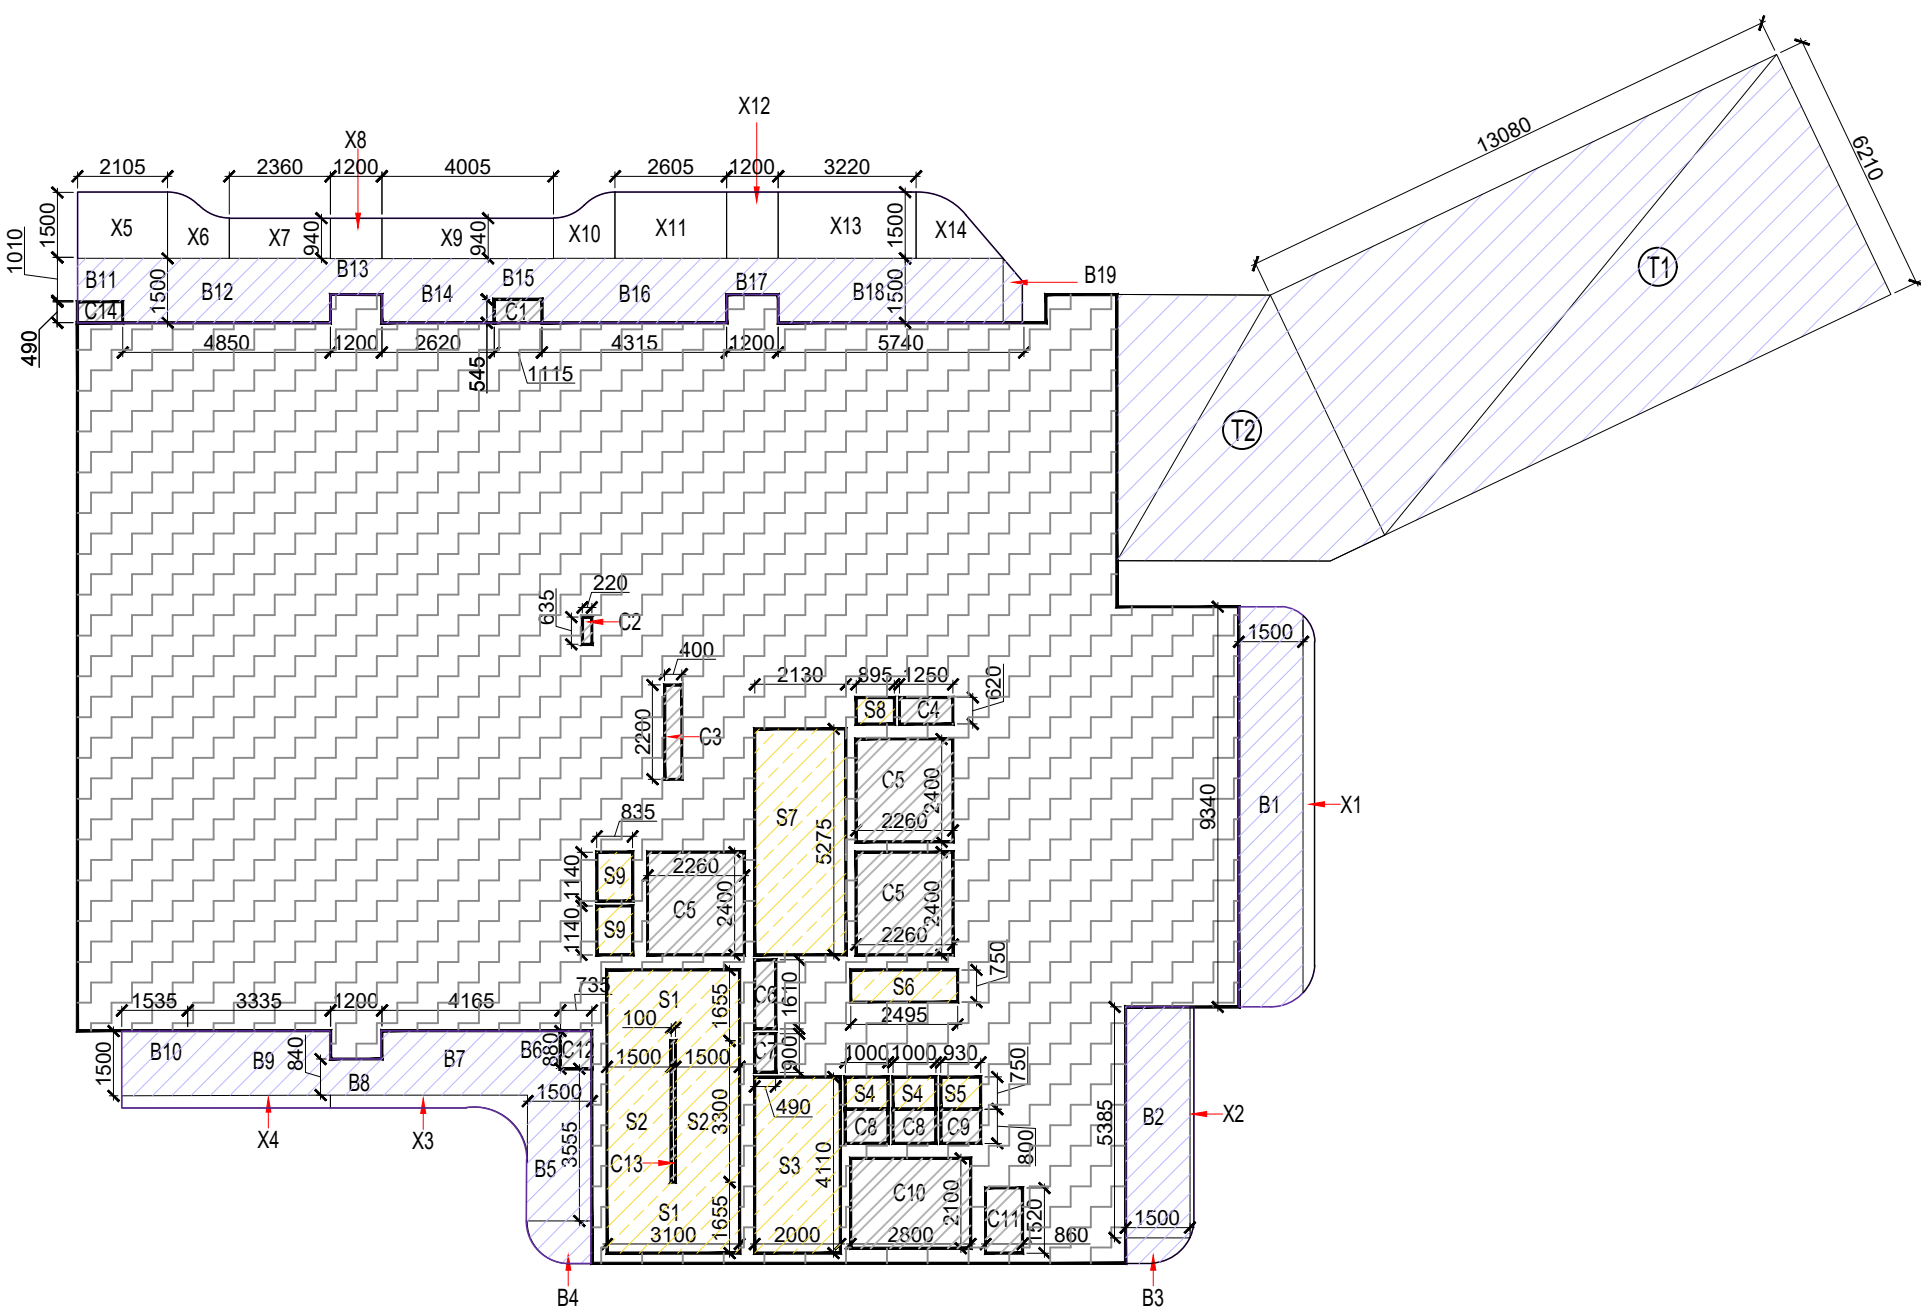


LOWER DUPLEX 15% SERVICES AREA DIAGRAM

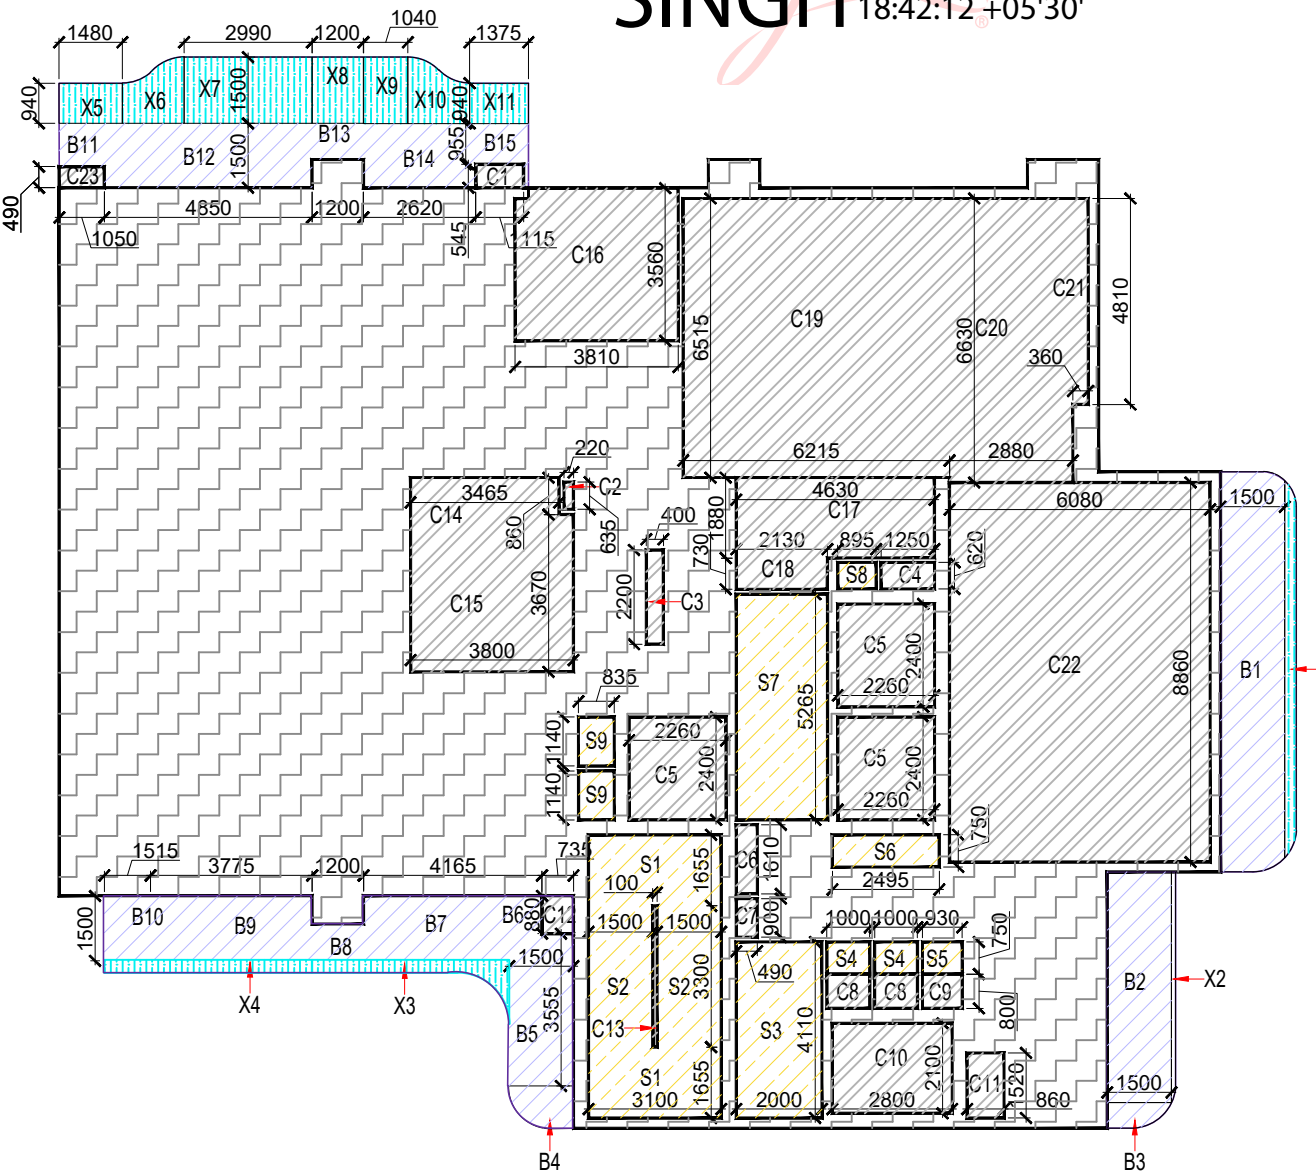


UPPER DUPLEX 15% SERVICES AREA DIAGRAM

TOWER-06 - (10) LOWER DUPLEX FLOOR F.A.R. AREA CALCULATIONS						
TOTAL AREA ENVELOPE		TOTAL F.A.R. AREA		TOTAL		
LINE/HTL	WIDTH/TL	AREA	NO.	TOTAL	SQ.MT	
01	1.200	0.600	1	0.702	3	2.376
02	1.115	0.545	1	0.608	1	0.608
03	1.060	0.600	1	1.060	1	1.096
04	11.275	16.525	1	186.319	1	186.319
05	13.900	15.970	1	207.430	1	207.430
06	2.845	9.340	1	26.572	1	26.572
07	13.115	14.400	1	19.601	1	19.601
08	12.455	4.545	1	56.608	1	56.608
09	1.055	0.490	1	0.517	1	0.517
TOTAL (A)				500.547	SQ.MT	
15% SERVICES AREA						
LINE/HTL	WIDTH/TL	AREA	NO.	TOTAL	SQ.MT	
S1	3.100	1.655	1	5.131	2	10.261
S2	1.500	3.300	1	4.950	2	9.900
S3	2.000	4.180	1	8.220	1	8.220
S4	1.000	0.750	1	0.750	2	1.500
S5	0.930	0.750	1	0.608	1	0.608
S6	2.495	0.750	1	1.871	1	1.871
S7	2.130	5.275	1	11.236	1	11.236
S8	0.895	0.620	1	0.555	1	0.555
S9	0.835	1.140	1	0.952	2	1.904
TOTAL (B)				46.144	SQ.MT	
DEDUCTION AREA						
LINE/HTL	WIDTH/TL	AREA	NO.	TOTAL	SQ.MT	
C1	1.115	0.545	1	0.608	1	0.608
C2	0.635	0.220	1	0.140	1	0.140
C3	0.400	2.200	1	0.880	1	0.880
C4	1.250	0.620	1	0.775	1	0.775
C5	2.260	2.400	1	5.424	3	16.272
C6	0.489	1.610	1	0.789	1	0.789
C7	0.490	0.900	1	0.441	1	0.441
C8	1.000	0.800	1	0.600	2	1.200
C9	0.920	0.800	1	0.744	1	0.744
C10	2.800	2.100	1	5.880	1	5.880
C11	0.800	1.520	1	1.307	1	1.307
C12	0.735	0.920	1	0.676	1	0.676
C13	0.100	3.300	1	0.330	1	0.330
C14	1.055	0.490	1	0.517	1	0.517
TOTAL (C)				30.959	SQ.MT	
BALCONY 25% F.A.R. AREA						
LINE/HTL	WIDTH/TL	AREA	NO.	TOTAL	SQ.MT	
X1	PLINE	2.247	0.25	0.562	1	0.562
X2	PLINE	0.496	0.25	0.124	1	0.124
X3	PLINE	1.7	0.25	0.425	1	0.425
X4	PLINE	1.452	0.25	0.363	1	0.363
X5	PLINE	2.103	0.25	0.789	1	0.789
X6	PLINE	1.785	0.25	0.446	1	0.446
X7	PLINE	2.360	0.40	0.555	1	0.555
X8	1.200	0.900	0.25	0.882	1	0.882
X9	2.005	0.900	0.25	0.941	1	0.941
X10	PLINE	1.788	0.25	0.447	1	0.447
X11	2.605	0.900	0.25	0.612	1	0.612
X12	1.200	1.500	0.25	0.450	1	0.450
X13	3.220	1.500	0.25	1.208	1	1.208
X14	PLINE	2.056	0.25	0.514	1	0.514
TOTAL (D)				7.718	SQ.MT	
TOTAL F.A.R. AREA (A+B-C+D)				431.162	SQ.MT	
TOTAL 15% SERVICES (B)						
				46.144	SQ.MT	
TOTAL BUILDUP AREA (F.A.R. + 15% SERVICES + NON F.A.R.)				589.474	SQ.MT	
BALCONY NON F.A.R. AREA						
LINE/HTL	WIDTH/TL	AREA	NO.	TOTAL	SQ.MT	
H1	1.500	0.340	1	14.010	1	14.010
H2	1.500	3.385	1	8.078	1	8.078
H3	PLINE	0.779	1	0.789	1	0.789
H4	PLINE	1.307	1	1.307	1	1.307
H5	1.500	3.555	1	5.335	1	5.335
H6	0.765	0.880	1	0.673	1	0.673
H7	3.300	1.300	1	5.100	1	5.100
H8	1.200	0.880	1	1.008	1	1.008
H9	3.335	1.300	1	5.063	1	5.063
H10	1.335	1.300	1	2.303	1	2.303
H11	1.055	1.010	1	1.066	1	1.066
H12	4.850	1.500	1	7.275	1	7.275
H13	1.200	0.880	1	1.008	1	1.008
H14	2.620	1.300	1	3.930	1	3.930
H15	1.115	0.955	1	1.065	1	1.065
H16	4.315	1.300	1	6.373	1	6.373
H17	1.200	0.880	1	1.008	1	1.008
H18	5.765	1.500	1	8.558	1	8.558
H19	PLINE	0.559	1	0.559	1	0.559
TOTAL (E)				74.493	SQ.MT	
CONNECTION TERRACE NON F.A.R. AREA						
LINE/HTL	WIDTH/TL	AREA	NO.	TOTAL	SQ.MT	
T1	PLINE	6.21	1	81.227	1	81.227
T2	PLINE	30.941	1	30.941	1	30.941
TOTAL (F)				112.168	SQ.MT	


TOWER-06 - (11 & 27) UPPER DUPLEX FLOOR F.A.R. AREA CALCULATIONS						
TOTAL AREA ENVELOPE						
LINE/HTL	WIDTH/TL	AREA	NO.	TOTAL	SQ.MT	
01	1.200	0.600	1	0.702	3	
02	1.115	0.545	1	0.608	1	
03	1.060	0.660	1	1.006	1	
04	11.275	16.525	1	18.6319	1	
05	13.900	15.970	1	20.7430	1	
06	2.845	9.340	1	26.572	1	
07	13.115	14.400	1	19.001	1	
08	12.455	4.545	1	56.608	1	
09	1.055	0.490	1	0.517	1	
TOTAL (A)				500.547	SQ.MT	
15% SERVICES AREA						
LINE/HTL	WIDTH/TL	AREA	NO.	TOTAL	SQ.MT	
S1	3.100	1.655	1	5.131	2	
S2	1.500	3.300	1	4.950	2	
S3	2.000	4.10	1	8.220	1	
S4	1.000	0.750	1	0.750	2	
S5	0.930	0.750	1	0.608	1	
S6	2.495	0.750	1	1.871	1	
S7	2.130	5.265	1	11.214	1	
S8	0.895	0.620	1	0.555	1	
S9	0.835	1.140	1	0.952	2	
TOTAL (B)				46.123	SQ.MT	
DEDUCTION AREA						
LINE/HTL	WIDTH/TL	AREA	NO.	TOTAL	SQ.MT	
C1	1.115	0.545	1	0.608	1	
C2	0.220	0.635	1	0.140	1	
C3	0.400	2.200	1	0.880	1	
C4	1.250	0.620	1	0.775	1	
C5	2.260	2.400	1	5.424	3	
C6	0.489	1.610	1	0.789	1	
C7	0.490	0.900	1	0.441	1	
C8	1.000	0.800	1	0.800	2	
C9	0.920	0.800	1	0.744	1	
C10	2.800	2.100	1	5.880	1	
C11	0.800	1.520	1	1.307	1	
C12	0.735	0.920	1	0.676	1	
C13	0.100	3.300	1	0.330	1	
C14	3.465	0.860	1	2.980	1	
C15	3.800	3.670	1	13.946	1	
C16	3.810	3.560	1	13.561	1	
C17	4.630	1.880	1	8.704	1	
C18	2.130	0.730	1	1.555	1	
C19	6.215	6.515	1	40.491	1	
C20	2.880	6.630	1	19.094	1	
C21	0.860	4.840	1	1.732	1	
C22	6.080	8.860	1	53.869	1	
C23	1.050	0.400	1	0.513	1	
TOTAL (C)				186.891	SQ.MT	
BALCONY 25% F.A.R. AREA						
LINE/HTL	WIDTH/TL	AREA	NO.	TOTAL	SQ.MT	
X1	PLINE	2.247	0.25	0.562	1	
X2	PLINE	0.496	0.25	0.124	1	
X3	PLINE	1.731	0.25	0.433	1	
X4	PLINE	1.542	0.25	0.386	1	
X5	PLINE	1.080	0.25	0.348	1	
X6	PLINE	1.732	0.25	0.438	1	
X7	PLINE	2.990	1.500	5.121	1	
X8	1.200	1.900	0.25	0.450	1	
X9	1.040	1.500	0.25	0.350	1	
X10	PLINE	1.732	0.25	0.438	1	
X11	1.375	0.940	0.25	0.323	1	
TOTAL (D)				4.933	SQ.MT	
TOTAL F.A.R. AREA (A+B-C+D)						
				512.467	SQ.MT	
TOTAL 15% SERVICES (B)						
				46.123	SQ.MT	
TOTAL BUILDUP AREA (F.A.R. + 15% SERVICES)						
				558.590	SQ.MT	
BALCONY NON F.A.R. AREA						
LINE/HTL	WIDTH/TL	AREA	NO.	TOTAL	SQ.MT	
H1	1.500	0.340	1	14.010	1	
H2	1.500	3.385	1	8.078	1	
H3	PLINE	0.739	1	0.739	1	
H4	PLINE	1.300	1	1.300	1	
H5	1.500	3.555	1	5.333	1	
H6	0.1765	0.980	1	0.673	1	
H7	3.400	1.500	1	5.100	1	
H8	1.200	0.840	1	1.008	1	
H9	3.535	1.500	1	5.060	1	
H10	1.335	1.400	1	2.900	1	
H11	1.055	1.030	1	1.066	1	
H12	4.800	1.500	1	7.275	1	
H13	1.200	0.840	1	1.008	1	
H14	1.620	1.500	1	3.930	1	
H15	1.375	0.935	1	1.313	1	
TOTAL (E)				88.144	SQ.MT	

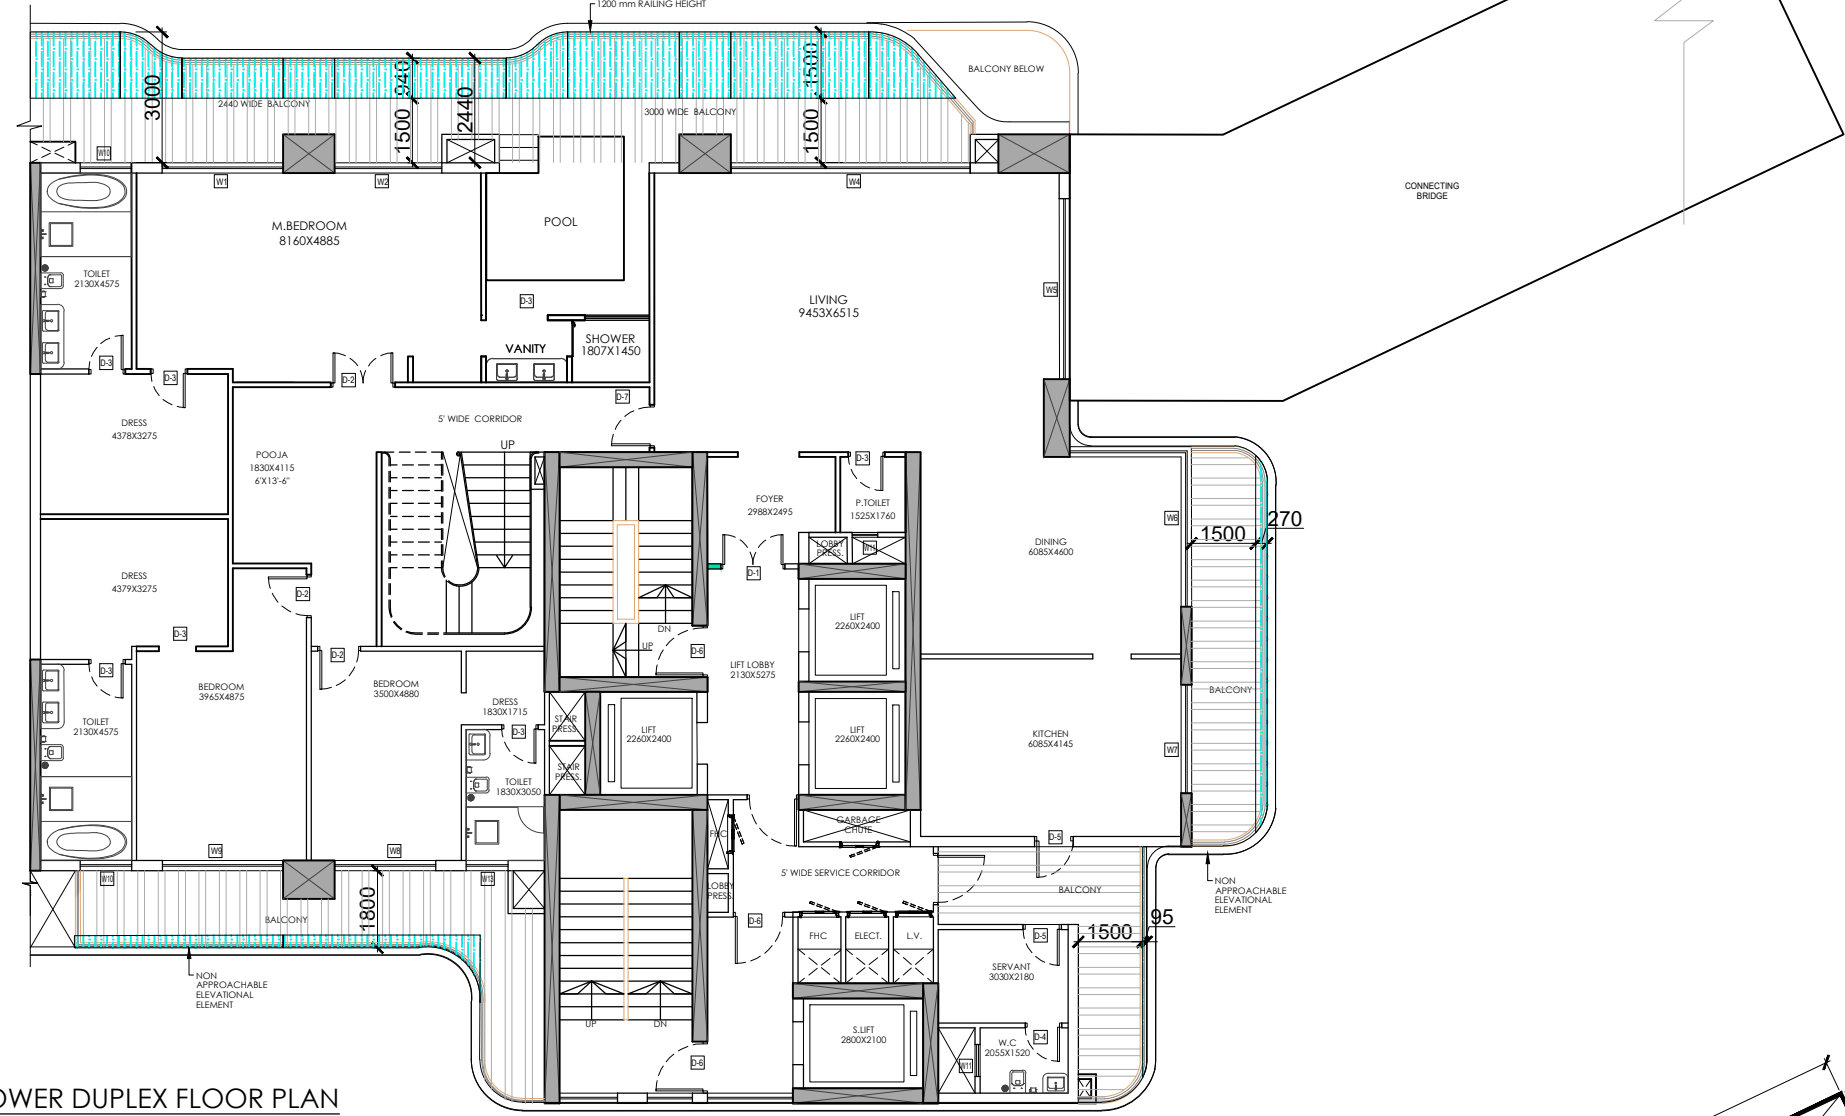

LOWER DUPLEX FLOOR PLAN
(26 PLAN)

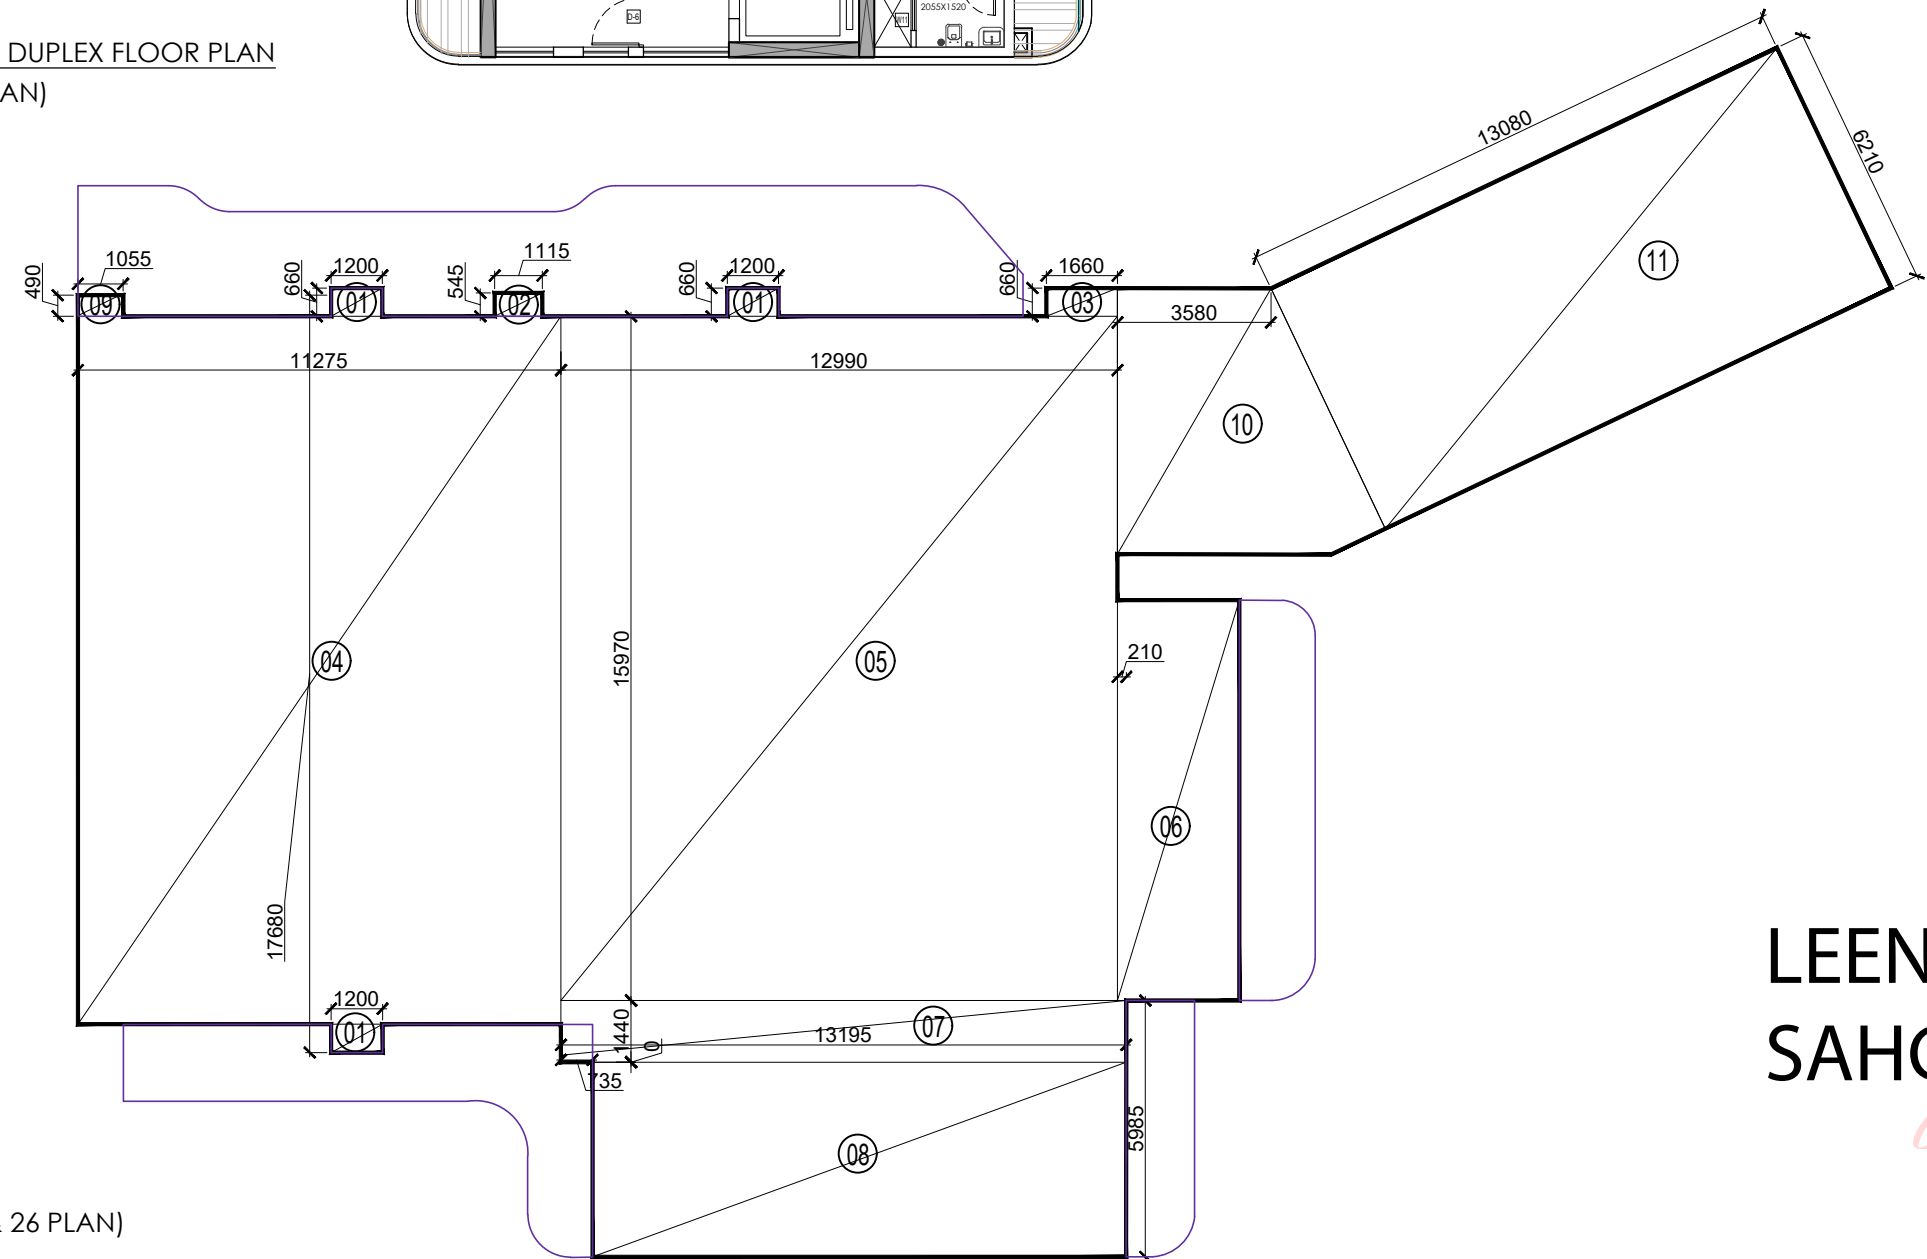

LAL SINGH
Digitally signed by LAL SINGH
Date: 2025.01.17
18:45:24 +05'30'

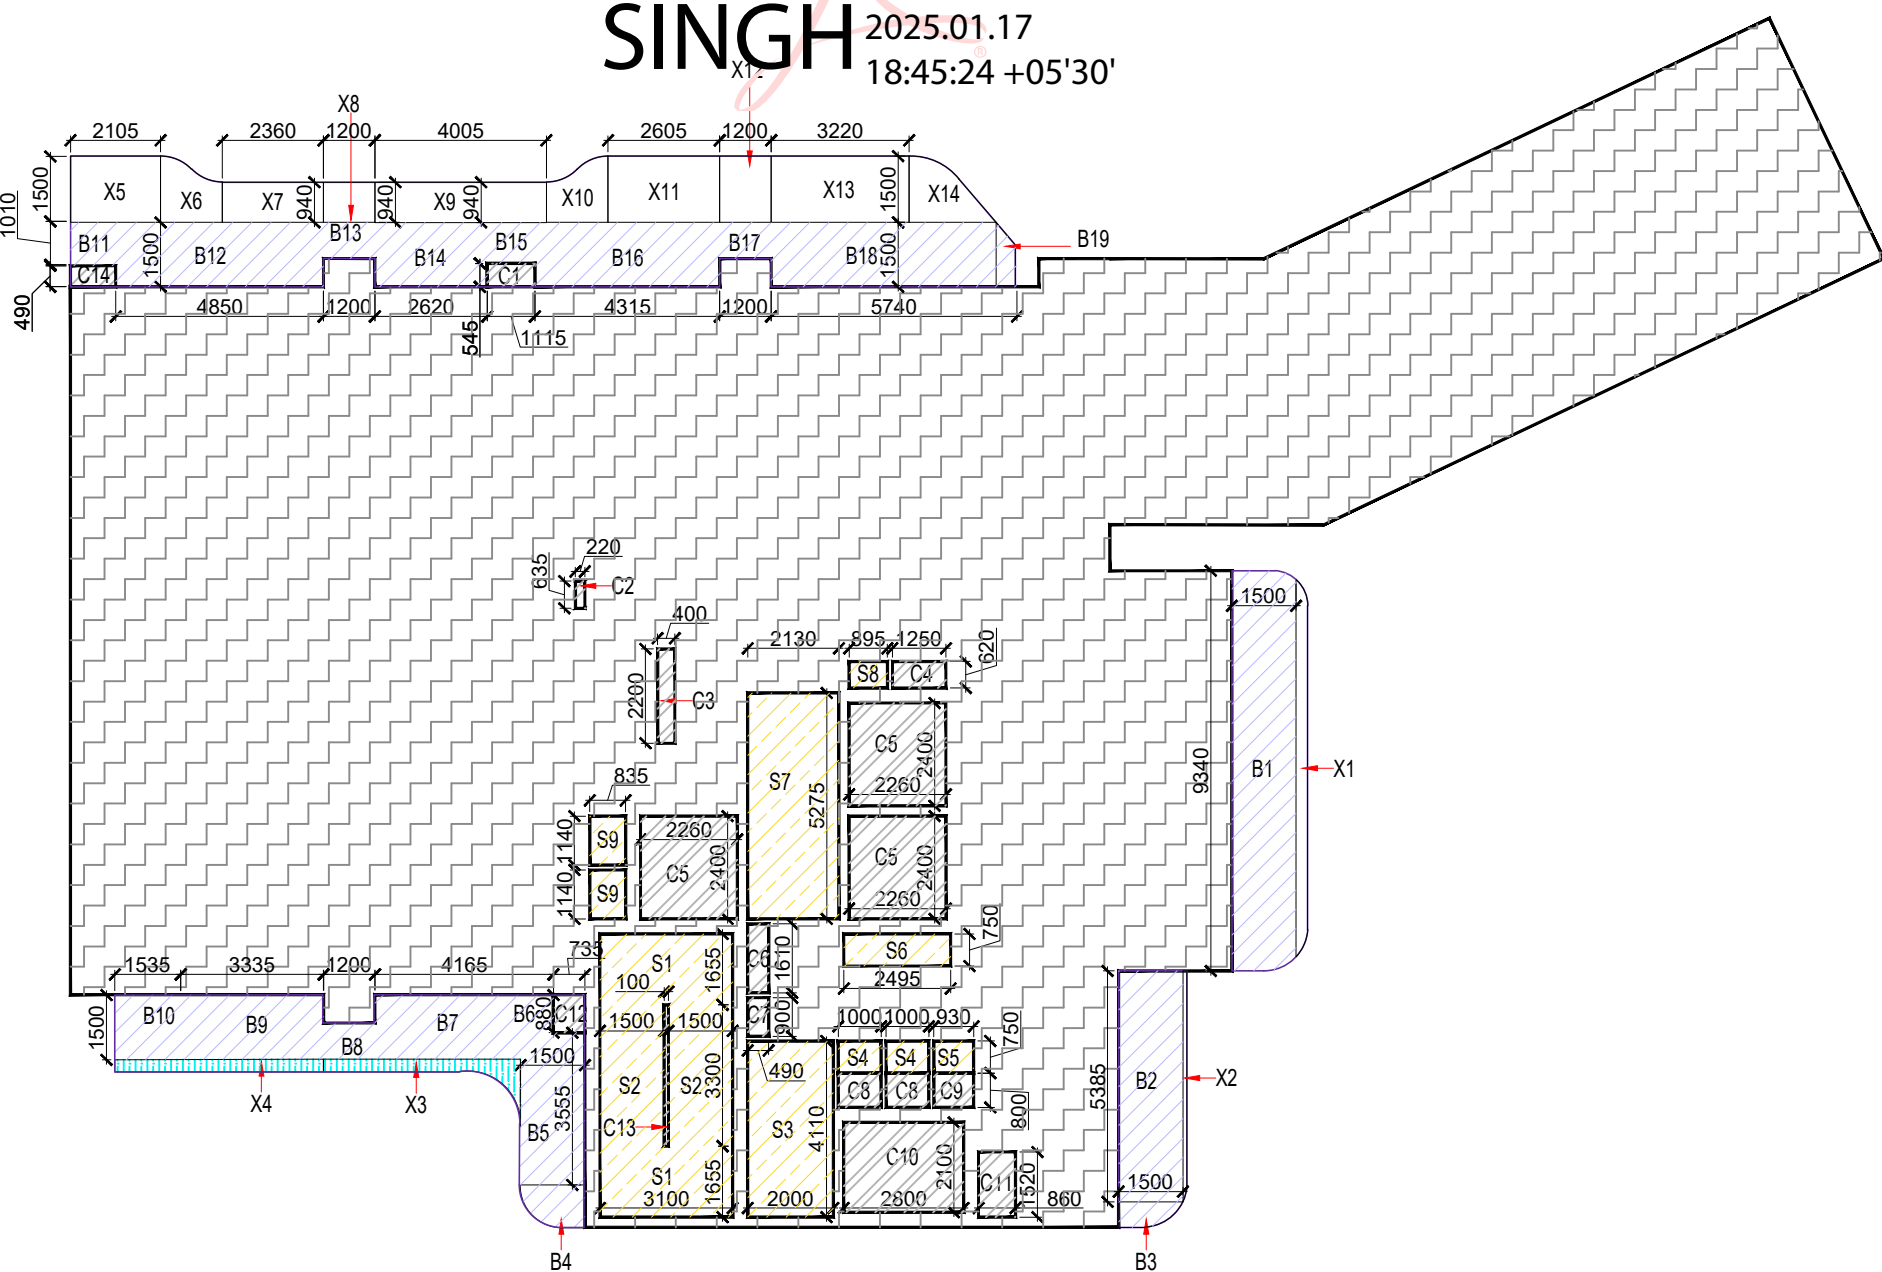

LOWER DUPLEX 15% SERVICES AREA DIAGRAM

TOWER - 06 - (26) LOWER DUPLEX FLOOR F.A.R. AREA CALCULATIONS						
TOTAL AREA ENVELOPE						
NO.	LENGTH	WIDTH	AREA	NO.	TOTAL	SQ.MT.
01	1.234	0.660	1	0.782	1	2.376
02	1.115	0.545	1	0.608	1	0.608
03	1.600	0.660	1	1.066	1	1.066
04	11.275	16.525	1	186.319	1	186.319
05	12.940	15.780	1	203.480	1	203.480
06	2.845	9.540	1	27.172	1	27.172
07	13.155	1.440	1	19.041	1	19.041
08	12.455	4.545	1	56.608	1	56.608
09	1.055	0.517	1	0.517	1	0.517
10	PLINE	30.940	1	30.940	1	30.940
11	13.088	6.210	1	81.276	1	81.276
				TOTAL (A)	612.763	SQ.MT.
15% SERVICES AREA						
NO.	LENGTH	WIDTH	AREA	NO.	TOTAL	SQ.MT.
S1	3.100	1.655	1	5.131	2	10.264
S2	1.500	3.300	1	4.950	2	9.900
S3	2.000	4.110	1	8.220	1	8.220
S4	1.000	0.750	1	0.750	2	1.500
S5	0.930	0.750	1	0.698	1	0.698
S6	2.495	0.750	1	1.871	1	1.871
S7	2.130	5.275	1	11.246	1	11.246
S8	0.885	0.620	1	0.555	1	0.555
S9	0.835	1.140	1	0.952	2	1.904
				TOTAL (B)	46.144	SQ.MT.
DEDUCTION AREA						
NO.	LENGTH	WIDTH	AREA	NO.	TOTAL	SQ.MT.
C1	1.115	0.545	1	0.608	1	0.608
C2	0.635	0.220	1	0.140	1	0.140
C3	0.400	2.200	1	0.880	1	0.880
C4	1.234	0.660	1	0.775	1	0.775
C5	2.260	2.400	1	5.424	3	16.272
C6	0.490	1.610	1	0.789	1	0.789
C7	0.490	0.940	1	0.461	1	0.461
C8	1.000	0.840	1	0.840	2	1.680
C9	0.930	0.800	1	0.744	1	0.744
C10	2.800	2.100	1	5.880	1	5.880
C11	0.860	1.520	1	1.307	1	1.307
C12	0.735	0.920	1	0.676	1	0.676
C13	0.100	3.300	1	0.330	1	0.330
C14	1.055	0.490	1	0.517	1	0.517
				TOTAL (C)	36.959	SQ.MT.
BALCONY 25% F.A.R. AREA						
NO.	LENGTH	WIDTH	AREA	NO.	TOTAL	SQ.MT.
X1	PLINE	2.247	0.25	0.562	1	0.562
X2	PLINE	0.496	0.25	0.124	1	0.124
X3	PLINE	1.7	0.25	0.425	1	0.425
X4	PLINE	1.452	0.25	0.363	1	0.363
X5	2.105	1.800	0.25	0.789	1	0.789
X6	PLINE	1.785	0.25	0.446	1	0.446
X7	2.340	0.940	0.25	0.555	1	0.555
X8	1.200	0.940	0.25	0.282	1	0.282
X9	4.035	0.940	0.25	0.941	1	0.941
X10	PLINE	1.788	0.25	0.447	1	0.447
X11	2.625	0.940	0.25	0.612	1	0.612
X12	1.200	1.300	0.25	0.375	1	0.375
X13	3.220	1.800	0.25	1.208	1	1.208
X14	PLINE	2.056	0.25	0.514	1	0.514
				TOTAL (D)	7.318	SQ.MT.
TOTAL F.A.R. AREA (A+B+C+D)					543.378	SQ.MT.
TOTAL 15% SERVICES (B)					46.144	SQ.MT.
TOTAL BALCONY 25% F.A.R. AREA					589.523	SQ.MT.
BALCONY NON F.A.R. AREA						
NO.	LENGTH	WIDTH	AREA	NO.	TOTAL	SQ.MT.
H1	1.500	9.340	1	14.010	1	14.010
H2	1.500	5.385	1	8.078	1	8.078
H3	PLINE	0.739	1	0.739	1	0.739
H4	PLINE	1.307	1	1.307	1	1.307
H5	1.500	3.555	1	5.333	1	5.333
H6	0.765	0.880	1	0.673	1	0.673
H7	3.440	1.500	1	5.160	1	5.160
H8	1.200	0.810	1	1.008	1	1.008
H9	3.535	1.500	1	5.303	1	5.303
H10	1.535	1.500	1	2.303	1	2.303
H11	1.055	1.010	1	1.066	1	1.066
H12	4.850	1.500	1	7.275	1	7.275
H13	1.200	0.840	1	1.008	1	1.008
H14	2.620	1.500	1	3.930	1	3.930
H15	1.115	0.945	1	1.063	1	1.063
H16	4.315	1.500	1	6.473	1	6.473
H17	1.200	0.840	1	1.008	1	1.008
H18	5.705	1.500	1	8.558	1	8.558
H19	PLINE	0.559	1	0.559	1	0.559
				TOTAL (E)	74.493	SQ.MT.

SCALE 1:250	DATE	
DRAWN BY	DRG. NO. 40	
PROJECT PROPOSED SUBMISSION OF GROUP HOUSING AT PLOT NO C1 IN LAND - 2, INTEGRATED SPORT COMPLEX AT JAYPEE GREENS SECT 26 AND 31 SURAJPUR KASANA ROAD, GREATER NOIDA, U.P.		
OWNER JAYPEE GREENS (A DIVISION OF JAI PRAKASH ASSOCIATE LTD.)		
DRAWING TITLE LOWER DUPLEX FLOOR PLAN TOWER-6 26TH FLOOR - CONNECTING TERRACE		
TOWN PLANNER		
OWNER SIGN. DALJIT SINGH Digitally signed by DALJIT SINGH Date: 2025.01.15 11:45:33 +05'30'	ARCHITECTS SIGN. Shivendra Nath Digitally signed by Shivendra Nath Date: 2025.01.15 11:45:33 +05'30'	

Sudheer Kumar

Digitally signed by Sudheer Kumar
Date: 2025.01.21 15:27:34
+05'30'

Amit Varma

Digitally signed by Amit Varma
Date: 2025.01.19 19:48:19
+05'30'

TYPICAL FLOOR DOOR SCHEDULE (4.5 BMT)








DOOR NO.	DOOR FUNCTION	WIDTH	HEIGHT	DOOR NO.	DOOR FUNCTION	WIDTH	HEIGHT
01	MAIN ENTRANCE	1.000	2.100	01	MAIN ENTRANCE	1.000	2.100
02	STAIRCASE	0.800	2.100	02	STAIRCASE	0.800	2.100
03	STAIRCASE	0.800	2.100	03	STAIRCASE	0.800	2.100
04	STAIRCASE	0.800	2.100	04	STAIRCASE	0.800	2.100
42	MAIN WINDOW	1.000	2.100	42	MAIN WINDOW	1.000	2.100
43	MAIN WINDOW	1.000	2.100	43	MAIN WINDOW	1.000	



Digitally signed
by LEENU
SAHGAL
Date:
2025.01.30
16:56:07 +05'30

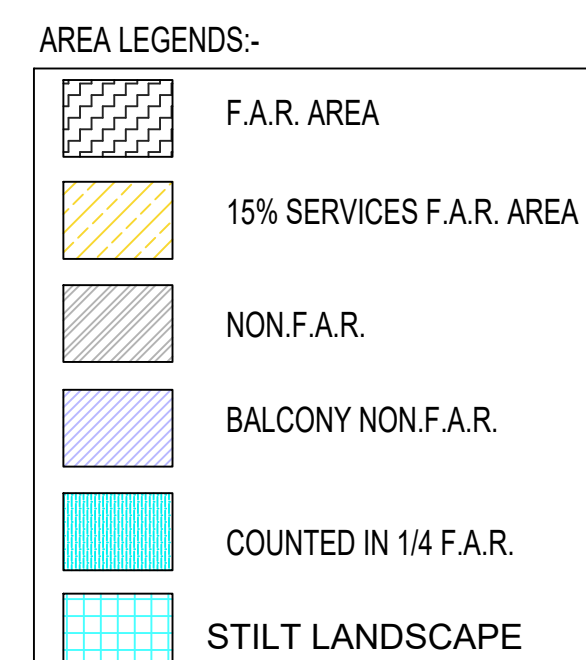  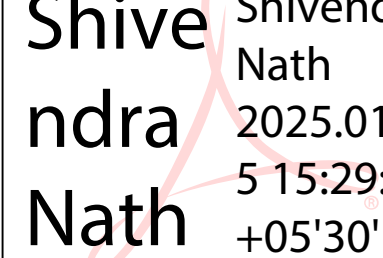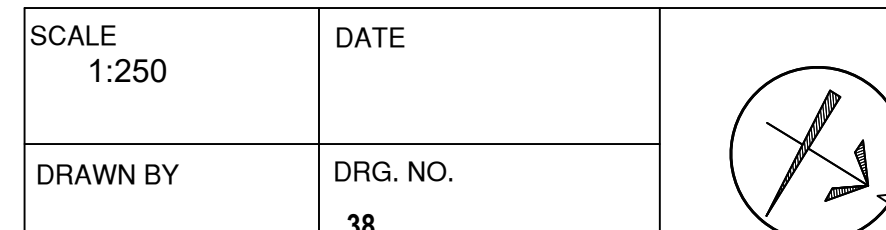  

Digitally signed by
Sudheer Kumar
Date: 2025.01.21
15:25:48 +05'30'

Digitally signed
by LAL SINGH
Date:
2025.01.17
18:30:21 +05'30'

Amit Varm
Digitally signed by Amit Varma
Date: 2025.01.16 19:47:05 +05'30'



Digitally signed
by LEENU
SAHGAL
Date:
2025.01.30
16:59:30 +05'30'



AREA LEGENDS:-

	F.A.R. AREA
	15% SERVICES F.A.R. AREA
	NON.F.A.R.
	BALCONY NON.F.A.R.
	COUNTED IN 1/4 F.A.R.
	STILT LANDSCAPE

TYPICAL FLOOR DOOR SCHEDULE (S-BR)				SCHEDULE OF WINDOWS (S-BR)			
DOOR NO.	DOOR FUNCTION	MASS/TYPE	UNITARY	SERIAL NO.	WINDOW	MASS/TYPE	UNITARY
01	MAIN ENTRANCE	1580	2500	01	RED ROOM	4400	2500
02	RED ROOM	1580	2500	02	RED ROOM	4400	2500
03	TOILET	800	2100	03	RED ROOM	4400	2500
04	TOILET	800	2100	04	RED ROOM	4400	2500
05	TOILET	800	2100	05	RED ROOM	4400	2500
100	TOILET	800	2100	100	RED ROOM	4400	2500

Digitally signed
by LAL SINGH
Date:
2025.01.17
18:47:57
+05'30'

Digitally signed by
Sudheer Kumar
Date: 2025.01.21
15:28:29 +05'30'

Digitally signed by Amit Varma
Date: 2025.01.16 19:48:56 +05'30'

TOWER 07			
	F.A.R.	NON-F.A.R/STILT LANDSCAPE	15% SERVICES
GROUND FLOOR	455.993		186.801
MEZZANINE FLOOR	207.173		0.000
FIRST FLOOR	640.650		65.921
SECOND FLOOR	684.005		65.921
3RD FLOOR	690.914		104.135
4TH FLOOR	690.646		65.921
5TH FLOOR	690.914		65.921
6TH FLOOR	690.646		65.921
7TH FLOOR	690.914		65.921
8TH FLOOR	690.646		65.921
9TH FLOOR	690.914		65.921
10TH FLOOR	690.646		65.921
11TH FLOOR	690.914		65.921
12TH FLOOR	690.646		65.921
13TH FLOOR	690.914		65.921
14TH FLOOR	690.646		65.921
15TH FLOOR REFUGE	691.327		100.402
16TH FLOOR	690.646		65.921
17TH FLOOR	690.914		65.921
18TH FLOOR	690.646		65.921
19TH FLOOR	690.914		65.921
20TH FLOOR	690.646		65.921
21ST FLOOR	690.914		65.921
22ND FLOOR	690.646		65.921
23RD FLOOR REFUGE	691.327		100.402
24TH FLOOR	690.646		65.921
25TH FLOOR	690.914		65.921
26TH FLOOR	690.646		65.921
27TH FLOOR	690.914		65.921
28TH FLOOR	690.646		65.921
29TH FLOOR	690.914		65.921
30TH FLOOR	690.646		65.921
31ST FLOOR REFUGE	691.327		100.402
32ND FLOOR	690.646		65.921
33RD FLOOR	690.914		65.921
34TH FLOOR	690.646		65.921
35TH FLOOR	690.914		65.921
36TH FLOOR	690.646		65.921
37TH FLOOR	690.914		65.921
38TH FLOOR	690.646		65.921
39TH FLOOR REFUGE	691.327		100.402
40TH FLOOR	690.646		65.921
MUMTY, MACH ROOM & OHT			198.559
TOTAL AREA	28239.102	0.000	3198.330

PROJECT
PROPOSED SUBMISSION OF GROUP HOUSING AT PLOT NO C1 IN LAND -2, INTEGRATED SPORT COMPLEX AT JAYEE GREENS SECT 26 AND 31 SURAJPUR KASANA ROAD , GREATER NOIDA , U.P.


OWNER

JAYPEE GREENS
(A DIVISION OF JAI PRAKASH ASSOCIATE LTD.)

DRAWING TITLE


TOWER-7 GROUND FLOOR PLAN

TOWN PLANNER

 
OWNER SIGN.	ARCHITECTS SIGN.
 DALJIT SINGH Digitally signed by DALJIT SINGH Date: 2025.01.15 11:46:37 +05'30'	 Shivendra Nath Shivendra Nath 2025.01.15 15:40:08 +05'30'

DALJIT SINGH Digitally signed by DALJIT SINGH
Date: 2025.01.15 11:46:37 +05'30'


Shivendra Nath Shivendra Nath
2025.01.15 15:40:08 +05'30'

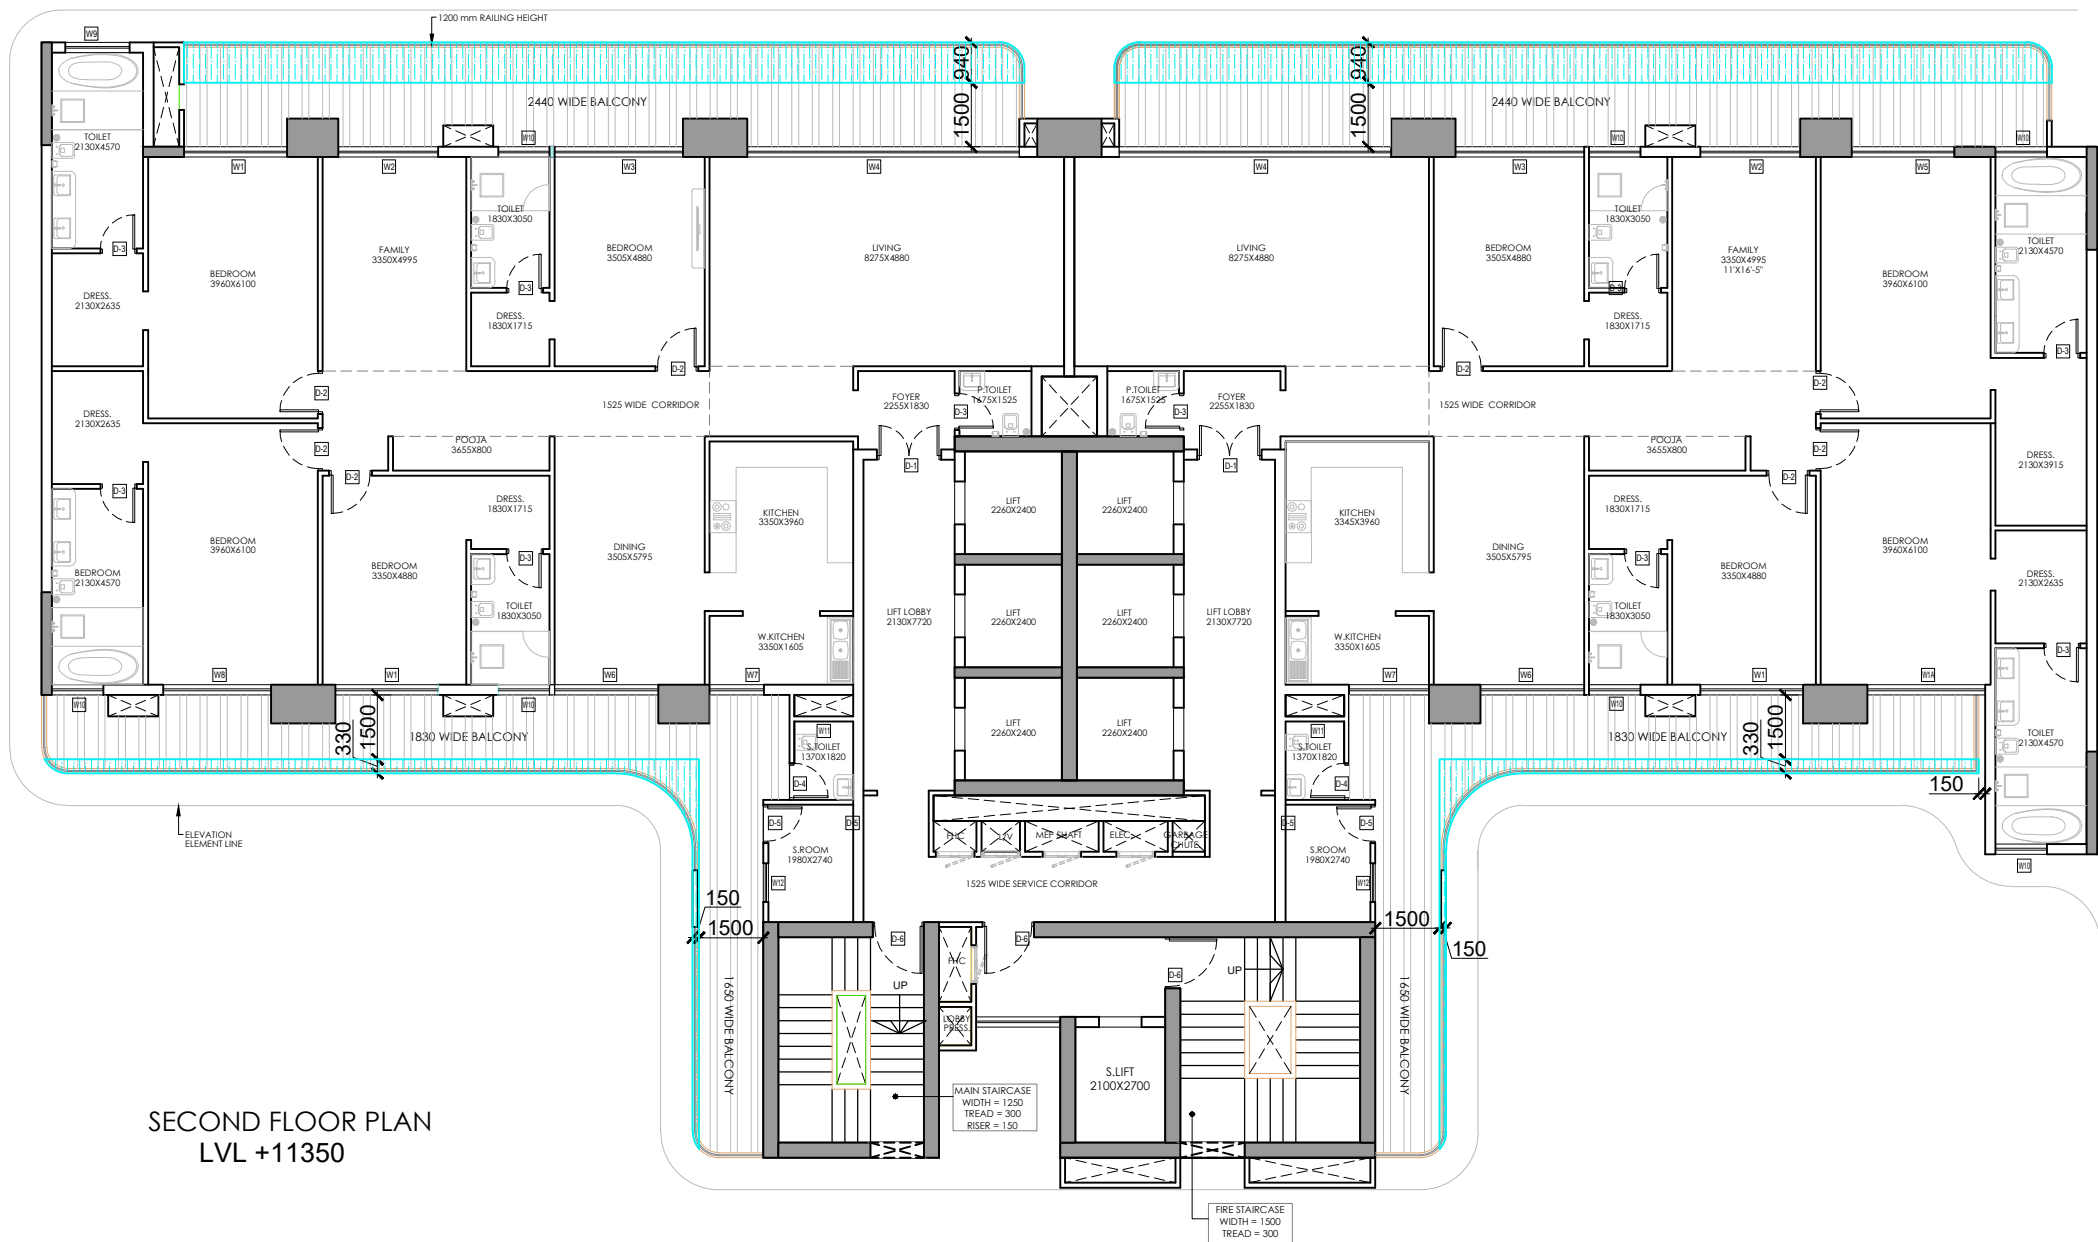

SECOND FLOOR PLAN
LVL +11350

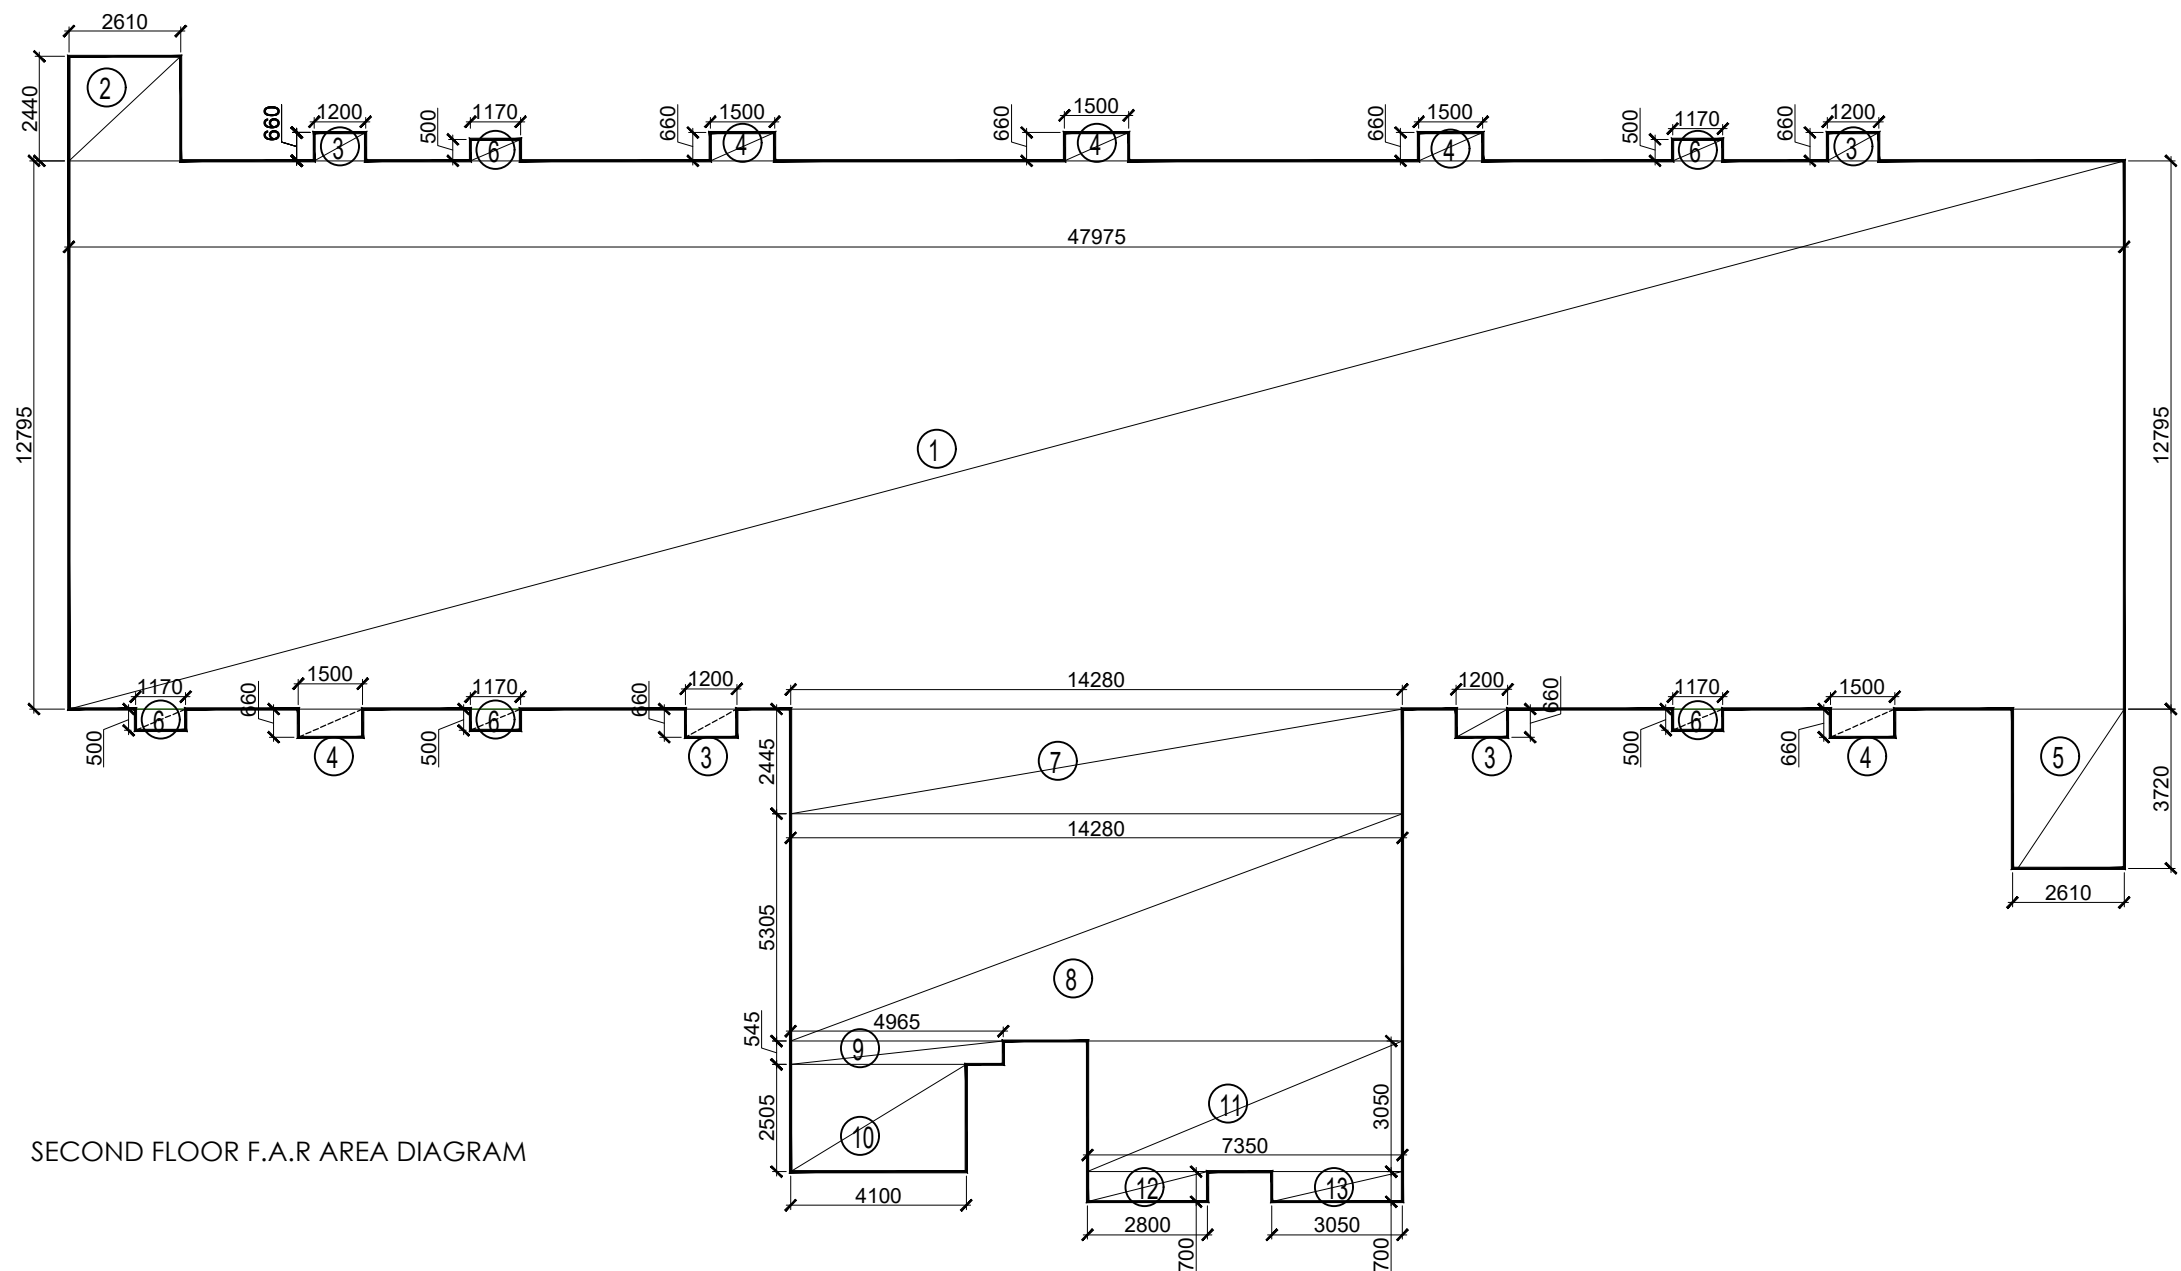

SECOND FLOOR F.A.R. AREA DIAGRAM

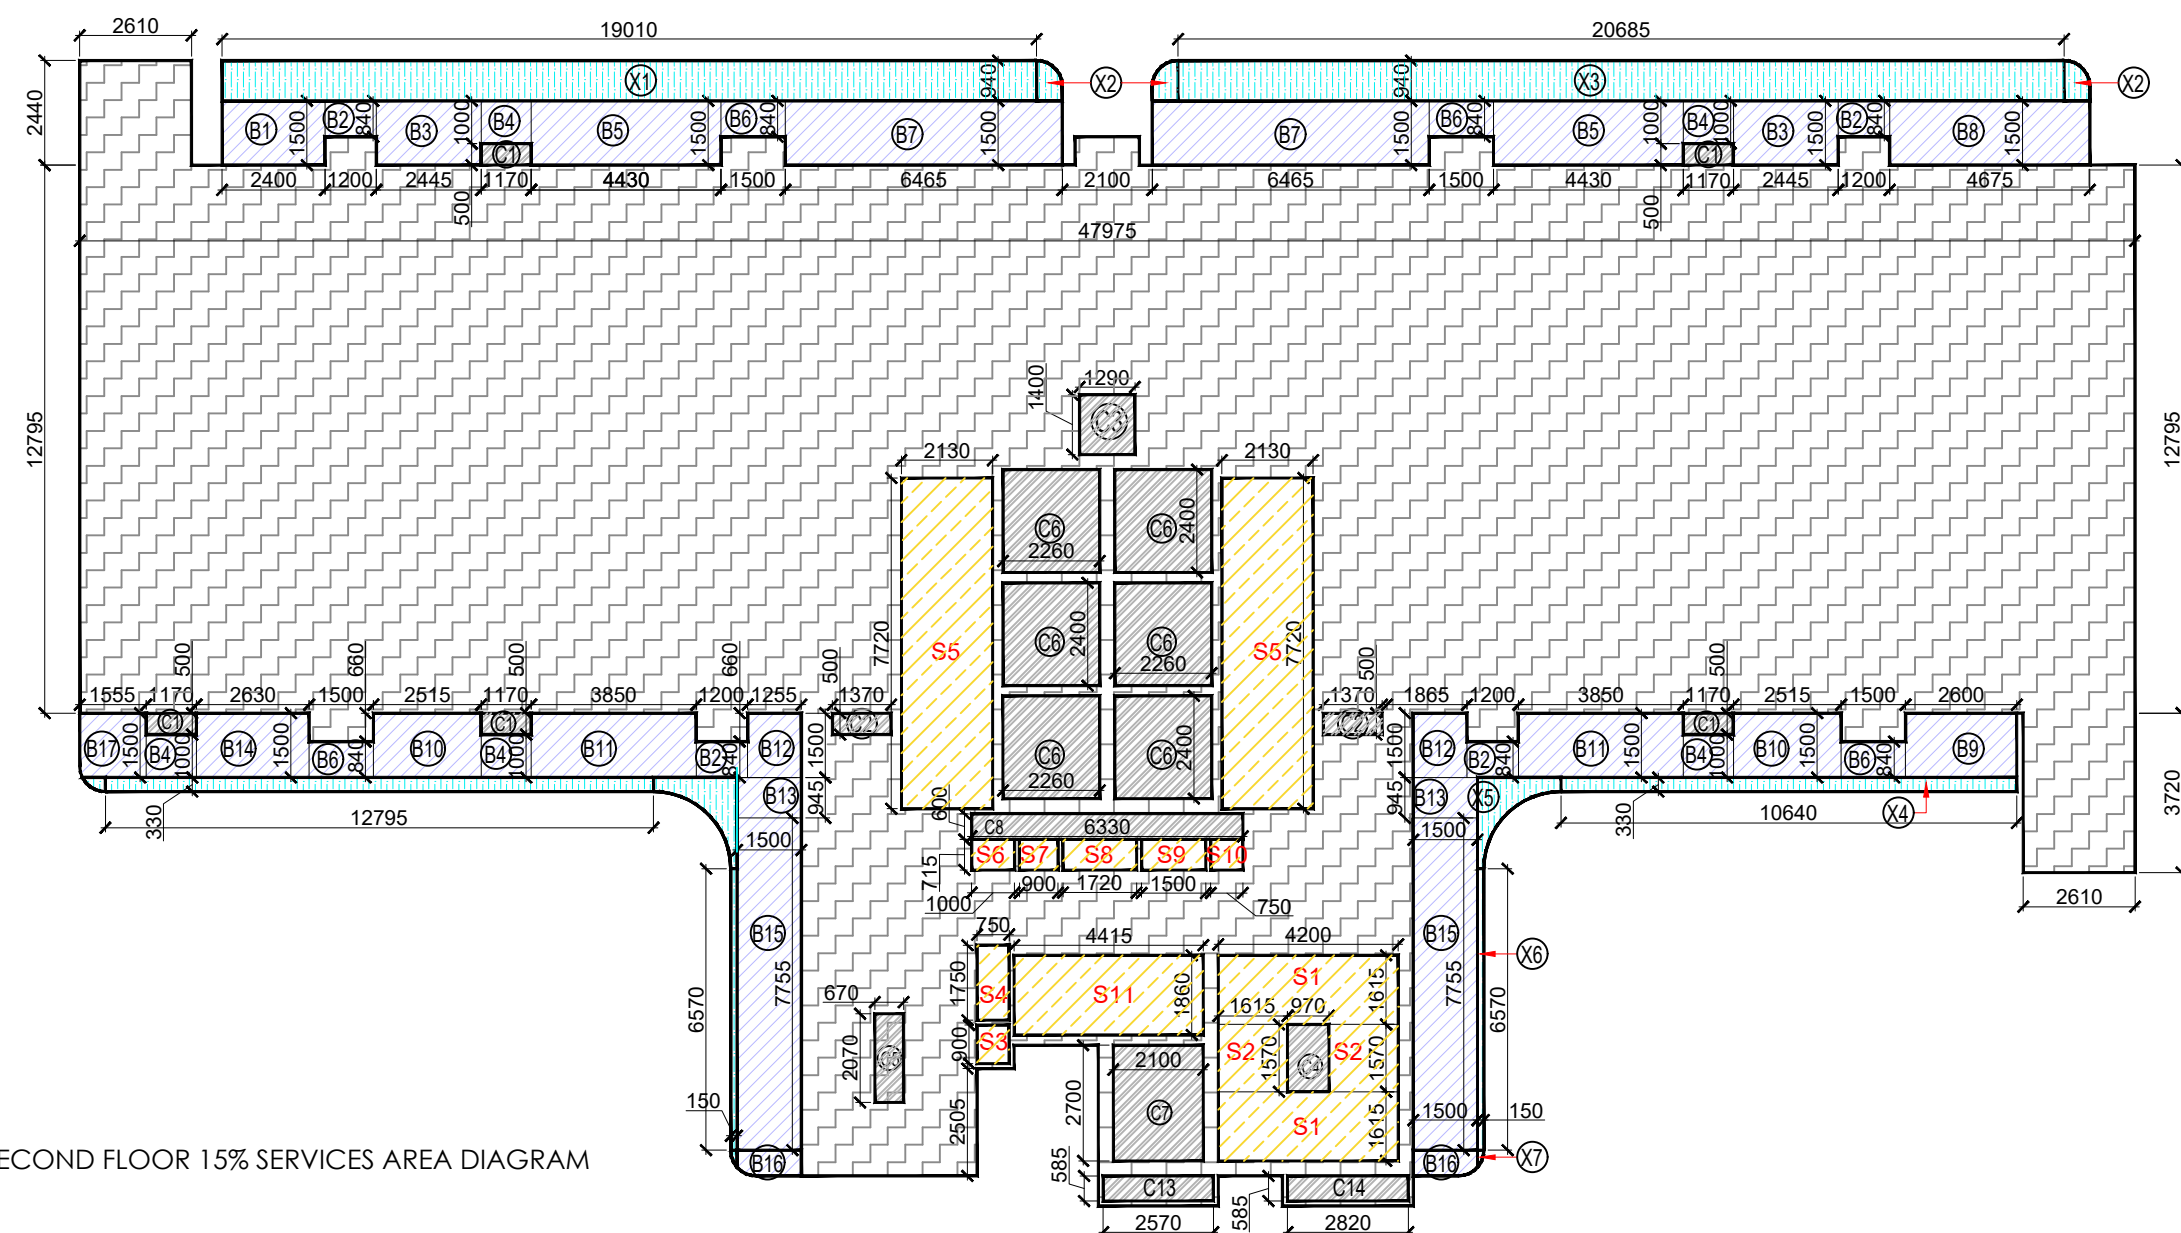

SECOND FLOOR 15% SERVICES AREA DIAGRAM

TOWER - 07 SECOND FLOOR F.A.R. AREA CALCULATIONS						
TOTAL AREA ENVELOPE						
	LENGTH	WIDTH		AREA	NO.	TOTAL
01	47.975	12.795	1	613.840	1	613.840
02	2.610	2.440	1	6.368	1	6.368
03	1.200	0.660	1	0.792	4	3.168
04	1.500	0.660	1	0.990	5	4.950
05	2.610	3.720	1	9.709	1	9.709
06	1.170	0.500	1	0.585	5	2.925
07	14.280	2.445	1	34.915	1	34.915
08	14.280	5.305	1	75.755	1	75.755
9	4.965	0.545	1	2.706	1	2.706
10	4.100	2.505	1	10.271	1	10.271
11	7.350	3.050	1	22.418	1	22.418
12	2.800	0.700	1	1.960	1	1.960
13	3.050	0.700	1	2.135	1	2.135
				TOTAL (A)	791.120	SQMT.
15% SERVICES AREA						
	LENGTH	WIDTH		AREA	NO.	TOTAL
S1	4.200	1.615	1	6.783	2	13.566
S2	1.615	1.570	1	2.536	2	5.071
S3	0.750	0.900	1	0.675	1	0.675
S4	0.750	1.750	1	1.313	1	1.313
S5	2.130	7.720	1	16.444	2	32.887
S6	1.000	0.715	1	0.715	1	0.715
S7	0.900	0.715	1	0.644	1	0.644
S8	1.720	0.715	1	1.230	1	1.230
S9	1.500	0.715	1	1.073	1	1.073
S10	0.750	0.715	1	0.536	1	0.536
S11	4.415	1.860	1	8.212	1	8.212
				TOTAL (B)	65.921	SQMT.
DEDUCTION AREA						
	LENGTH	WIDTH		AREA	NO.	TOTAL
C1	1.170	0.500	1	0.585	5	2.925
C2	1.370	0.500	1	0.685	2	1.370
C3	1.290	1.400	1	1.806	1	1.806
C4	0.970	1.570	1	1.523	1	1.523
C5	0.670	2.070	1	1.387	1	1.387
C6	2.260	2.400	1	5.424	6	32.544
C7	2.100	2.700	1	5.670	1	5.670
C8	6.300	0.600	1	3.780	1	3.780
C13	2.570	0.585	1	1.503	1	1.503
C14	2.820	0.585	1	1.650	1	1.650
				TOTAL (C)	54.158	SQMT.
BALCONY 25% F.A.R. AREA						
	LENGTH	WIDTH		AREA	NO.	TOTAL
X1	19.010	0.940	0.25	4.467	1	4.467
X2	PLINE	0.480	0.25	0.120	3	0.360
X3	20.685	0.940	0.25	4.861	1	4.861
X4	10.64	0.33	0.25	0.878	1	0.878
X5	PLINE	1.600	0.25	0.400	2	0.800
X6	6.57	0.15	0.25	0.246	2	0.493
X7	PLINE	0.040	0.25	0.010	2	0.020
X8	12.795	0.33	0.25	1.056	1	1.056
X9	PLINE	0.120	0.25	0.030	1	0.030
				TOTAL (D)	12.964	SQMT.
TOTAL F.A.R. AREA (A-B-C)+(D)					684.005	SQMT.
TOTAL 15% SERVICES (B)					65.921	SQMT.
TOTAL BUILT UP AREA (F.A.R.+ 15% SERVICES)					749.926	SQMT.
BALCONY NON. F.A.R. AREA						
	LENGTH	WIDTH		AREA	NO.	TOTAL
B1	2.400	1.500	1	3.600	1	3.600
B2	1.200	0.840	1	1.008	4	4.032
B3	2.445	1.500	1	3.668	2	7.335
B4	1.170	1.000	1	1.170	5	5.850
B5	4.430	1.500	1	6.645	2	13.290
B6	1.500	0.840	1	1.260	4	5.040
B7	6.465	1.500	1	9.698	2	19.395
B8	4.675	1.500	1	7.013	1	7.013
B9	2.600	1.500	1	3.900	1	3.900
B10	2.515	1.500	1	3.773	2	7.545
B11	3.850	1.500	1	5.775	2	11.550
B12	1.255	1.500	1	1.883	2	3.765
B13	1.500	0.945	1	1.418	2	2.835
B14	2.630	1.500	1	3.945	1	3.945
B15	1.500	7.755	1	11.633	2	23.265
B16	PLINE	0.870	1	0.870	2	1.740
B17	1.555	1.500	1	2.333	1	2.333
				TOTAL (E)	126.432	SQMT.


AREA LEGENDS:-	
	F.A.R. AREA
	15% SERVICES F.A.R. AREA
	NON.F.A.R.
	BALCONY NON.F.A.R.
	COUNTED IN 1/4 F.A.R.
	STILT LANDSCAPE

TYPICAL FLOOR DOOR SCHEDULE (4 X 8 BAY)	
DOOR NO.	DOOR FUNCTION
01	MAIN ENTRANCE
02	MAIN ENTRANCE
Digitally signed
by LAL SINGH
Date: 2025.01.17
18:57:22
+05'30'

Digitally signed by
Sudheer Kumar
Date: 2025.01.21
15:31:13 +05'30'

Digitally signed by
Amit Varma
Date: 2025.01.16
19:50:55
+05'30'

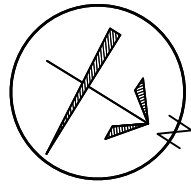SCALE 1:250	DATE	
DRAWN BY	DRG. NO. 44	
PROJECT PROPOSED SUBMISSION OF GROUP HOUSING AT PLOT NO C1 IN LAND -2 , INTEGRATED SPORT COMPLEX AT JAYPEE GREENS SECT 26 AND 31 SURAJPUR KASANA ROAD , GREATER NOIDA , U.P.		
OWNER JAYPEE GREENS (A DIVISION OF JAI PRAKASH ASSOCIATE LTD.)		
DRAWING TITLE TOWER-7 SECOND FLOOR PLAN		
TOWN PLANNER		
OWNER SIGN. DALJIT SINGH Digitally signed by DALJIT SINGH Date: 2025.01.15 11:49:57 +05'30'		ARCHITECTS SIGN. Shiveendra Nath 2025.01.15 15:51:11 +05'30'



LEENU
SAHGAL

Digitally signed by
LEENU SAHGAL
Date: 2025.01.30
17:01:46 +05'30'



TOWER - 07 FIRST FLOOR F.A.R. AREA CALCULATIONS							
TOTAL AREA ENVELOPE							
S2	LENGTH	WIDTH	AREA	NO.	TOTAL	SQMT.	
01	47.173	12.793	613.840	1	613.840	SQMT.	
02	2.610	2.440	6.368	1	6.368	SQMT.	
03	1.200	0.660	0.792	3	2.376	SQMT.	
04	1.500	0.660	0.990	4	3.960	SQMT.	
05	2.610	2.720	7.107	1	7.107	SQMT.	
06	1.170	0.500	0.585	3	1.755	SQMT.	
07	7.260	0.660	4.792	1	4.792	SQMT.	
08	7.145	0.660	4.716	1	4.716	SQMT.	
09	12.185	2.445	29.792	1	29.792	SQMT.	
10	2.870	2.855	8.194	1	8.194	SQMT.	
11	4.965	2.995	14.870	1	14.870	SQMT.	
12	4.100	2.505	10.271	1	10.271	SQMT.	
13	9.215	3.305	30.676	1	30.676	SQMT.	
14	7.330	3.050	22.418	1	22.418	SQMT.	
15	2.800	0.700	1.960	1	1.960	SQMT.	
16	3.050	0.700	2.135	1	2.135	SQMT.	
			TOTAL (A)		786.571	SQMT.	
15% SERVICES AREA							
S1	LENGTH	WIDTH	AREA	NO.	TOTAL	SQMT.	
S1	4.200	1.615	6.783	2	13.566	SQMT.	
S2	0.915	0.700	0.641	2	1.282	SQMT.	
S3	0.750	0.900	0.675	1	0.675	SQMT.	
S4	0.750	1.750	1.313	1	1.313	SQMT.	
S5	2.130	7.720	16.444	2	32.887	SQMT.	
S6	1.000	0.715	0.715	1	0.715	SQMT.	
S7	0.900	0.715	0.644	1	0.644	SQMT.	
S8	1.720	0.715	1.230	1	1.230	SQMT.	
S9	1.500	0.715	1.073	1	1.073	SQMT.	
S10	0.750	0.715	0.536	1	0.536	SQMT.	
S11	4.415	1.890	8.312	1	8.312	SQMT.	
			TOTAL (B)		65.921	SQMT.	
DEDUCTION AREA							
C1	LENGTH	WIDTH	AREA	NO.	TOTAL	SQMT.	
C1	1.170	0.500	0.585	3	1.755	SQMT.	
C2	1.370	0.500	0.685	1	0.685	SQMT.	
C3	0.525	1.400	0.735	1	0.735	SQMT.	
C4	0.970	1.370	1.329	1	1.329	SQMT.	
C5	0.670	2.070	1.387	1	1.387	SQMT.	
C6	6.300	0.660	4.158	1	4.158	SQMT.	
C11	2.100	2.700	5.670	1	5.670	SQMT.	
C12	2.260	2.400	5.424	1	5.424	SQMT.	
C13	2.665	1.655	4.407	1	4.407	SQMT.	
C14	3.765	5.120	19.479	1	19.479	SQMT.	
C15	2.130	7.720	16.444	1	16.444	SQMT.	
C16	1.525	1.450	2.181	1	2.181	SQMT.	
C17	2.570	0.885	2.265	1	2.265	SQMT.	
C18	2.820	0.585	1.650	1	1.650	SQMT.	
			TOTAL (C)		93.183	SQMT.	
BALCONY 25% F.A.R. AREA							
X1	LENGTH	WIDTH	AREA	NO.	TOTAL	SQMT.	
X1	2.400	0.940	0.564	1	0.564	SQMT.	
X2	1.200	0.940	0.25	2	0.504	SQMT.	
X3	1.165	0.940	0.25	2	0.512	SQMT.	
X4	PLINE	0.480	0.25	0.120	1	0.120	SQMT.
X5	1.865	0.940	0.25	1	0.248	SQMT.	
X6	1.500	0.940	0.25	3	0.750	SQMT.	
X7	4.430	0.940	0.25	1	0.248	SQMT.	
X8	1.170	0.940	0.25	2	0.510	SQMT.	
X9	2.445	0.940	0.25	5	1.225	SQMT.	
X10	4.075	0.940	0.25	1	0.248	SQMT.	
X11	4.100	0.330	0.25	5	1.250	SQMT.	
X12	2.815	0.330	0.25	2	0.504	SQMT.	
X12A	1.170	0.330	0.25	0.997	0.097	SQMT.	
X13	3.850	0.330	0.25	1	0.248	SQMT.	
X14	PLINE	2.300	0.25	0.575	1	0.575	SQMT.
X15	4.380	0.940	0.25	1	0.248	SQMT.	
X16	2.630	0.940	0.25	0.618	0.618	SQMT.	
X17	PLINE	1.380	0.25	0.345	1	0.345	SQMT.
			TOTAL (D)		13.382	SQMT.	
TOTAL F.A.R. AREA (A+B-C)-D					640.680	SQMT.	
TOTAL 15% SERVICES (B)					65.921	SQMT.	
TOTAL BULITUP AREA (A+15% SERVICES)					706.571	SQMT.	
BALCONY NON F.A.R. AREA							
B1	LENGTH	WIDTH	AREA	NO.	TOTAL	SQMT.	
B1	2.400	1.500	3.600	1	3.600	SQMT.	
B2	1.200	0.840	1.008	3	3.024	SQMT.	
B3	1.165	1.500	1.748	1	1.748	SQMT.	
B4	6.465	1.500	9.698	1	9.698	SQMT.	
B5	1.500	0.940	1.350	2	2.520	SQMT.	
B6	4.430	1.500	6.645	1	6.645	SQMT.	
B7	1.170	1.000	1.170	2	2.340	SQMT.	
B8	2.445	1.500	3.668	1	3.668	SQMT.	
B9	4.675	1.500	7.013	1	7.013	SQMT.	
B10	2.600	1.500	3.900	1	3.900	SQMT.	
B11	1.500	0.840	1.260	1	1.260	SQMT.	
B12	2.515	1.500	3.773	1	3.773	SQMT.	
B13	1.170	1.000	1.170	1	1.170	SQMT.	
B14	3.850	1.500	5.775	1	5.775	SQMT.	
B15	1.255	1.500	1.883	1	1.883	SQMT.	
B16	1.500	0.945	1.418	1	1.418	SQMT.	
B17	1.500	8.150	12.225	1	12.225	SQMT.	
B18	PLINE	0.270	0.270	1	0.270	SQMT.	
B19	0.240	0.840	0.202	1	0.202	SQMT.	
B20	4.940	1.500	7.410	1	7.410	SQMT.	
B21	2.430	1.500	3.594	1	3.594	SQMT.	
B22	1.555	1.500	2.333	1	2.333	SQMT.	
			TOTAL (E)		85.810	SQMT.	

AREA LEGENDS:-

	F.A.R. AREA
	15% SERVICES F.A.R. AREA
	NON.F.A.R.
	BALCONY NON.F.A.R.
	COUNTED IN 1/4 F.A.R.
	STILT LANDSCAPE

TYPICAL FLOOR DOOR SCHEDULE (2.48R)				SCHEDULE OF WINDOWS (4.59R)			
DOOR NO.	DOOR FUNCTION	WADGOTT CREDIT	WADGOTT CREDIT	WNO NO.	WINDOW	WADGOTT CREDIT	WADGOTT CREDIT
01	MAIN ENTRANCE	1600	1700 (20 SF P/L)	W1	2ND BED ROOM	2300	2300
02	2ND BED ROOM	1600	1700 (20 SF P/L)	W2	3RD BED ROOM	2300	2300
03	TOILET	850	2700 (30 SF P/L)	W3	4TH BED ROOM	2300	2300
04	SEWANT TOILET	850	2700 (30 SF P/L)	W4	5TH BED ROOM	2300	2300
05	SEWANT ROOM	900	2700 (30 SF P/L)	W5	6TH BED ROOM	2300	2300
06	STAIRCASE/PASSAGE	1200	2700 (30 SF P/L)	W6	ATTENTION	1850	2300
07	STUDY	1600	1700 (20 SF P/L)	W7	7TH BED ROOM	2300	2300
				W8	TOILET	1200	2300
				W9	8TH BED ROOM	2300	2300
				W10	TOILET	1200	2300
				W11	9TH BED ROOM	2300	2300
				W12	10TH BED ROOM	2300	2300

LAL
SINGH

Digitally signed
by LAL SINGH
Date:
2025.01.17
18:55:14 +05'30'

Sudheer
Kumar

Digitally signed by
Sudheer Kumar
Date: 2025.01.21
15:30:20 +05'30'

Amit Digitally signed by
Var Amit Varma
ma Date: 2025.01.16
19:50:15
+05'30'

Digitally signed by Amit Varma
Date: 2025.01.16 19:50:15 +05'30'

SCALE 1:250	DATE	
DRAWN BY	DRG. NO. 43	

PROJECT

**PROPOSED SUBMISSION OF GROUP HOUSING AT
PLOT NO C1 IN LAND -2 , INTEGRATED SPORT
COMPLEX AT JAYPEE GREENS SECT 26 AND 31
SURAJPUR KASANA ROAD , GREATER NOIDA , U.P.**

OWNER

JAYPEE GREENS
(A DIVISION OF JAI PRAKASH ASSOCIATE LTD.)

DRAWING TITLE

TOWER-7 FIRST FLOOR PLAN


TOWN PLANNER

OWNER SIGN.


DALJIT SINGH Digitally signed by DALJIT SINGH
Date: 2025.01.15 11:48:51 +0530

ARCHITECTS SIGN.


Shivendra Nath
2025.01.15 15:47:41
+05'30'

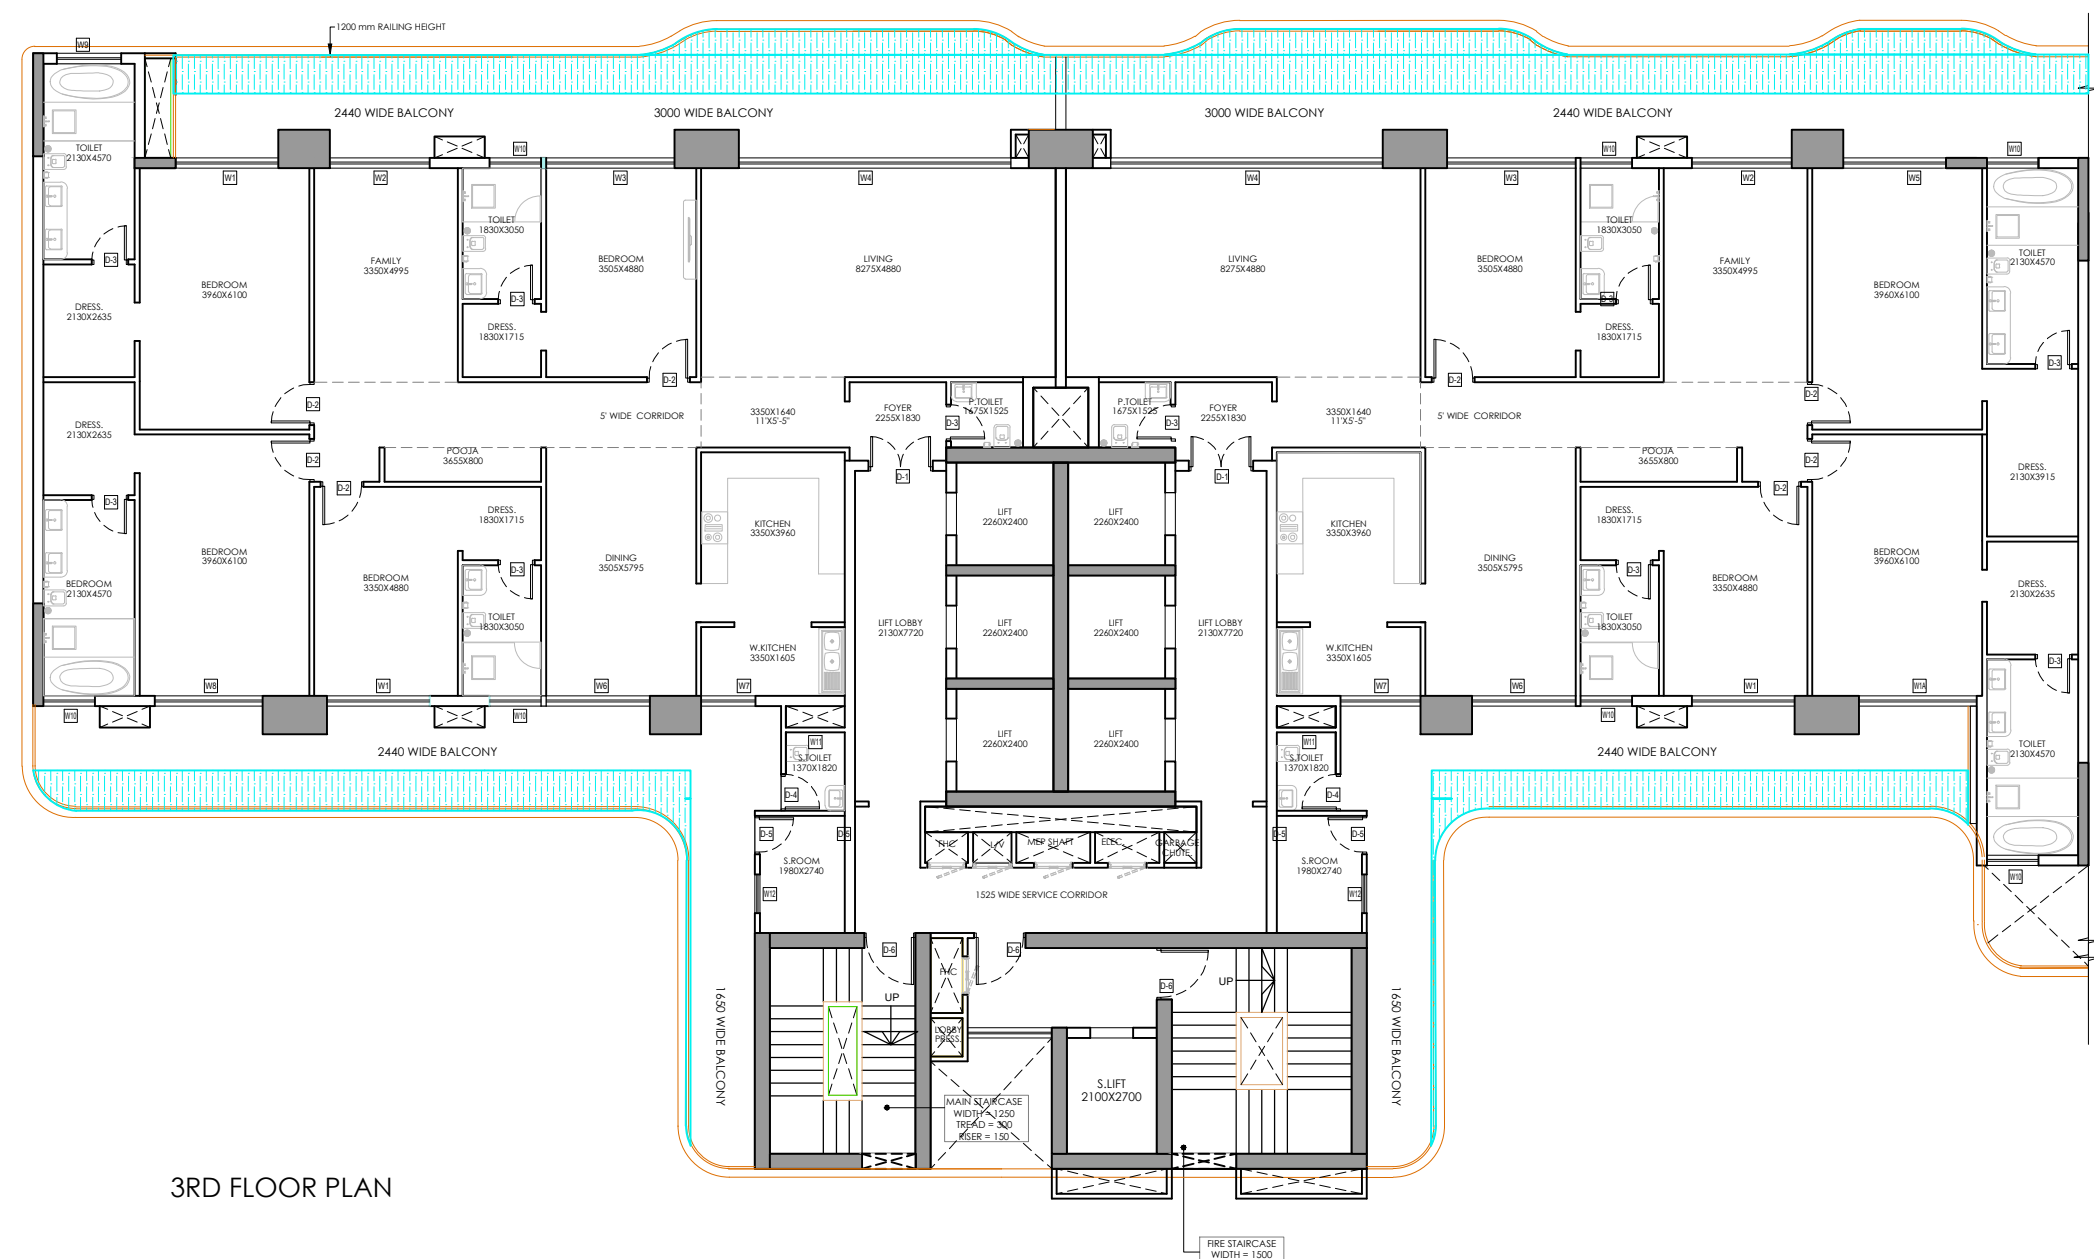

3RD FLOOR PLAN

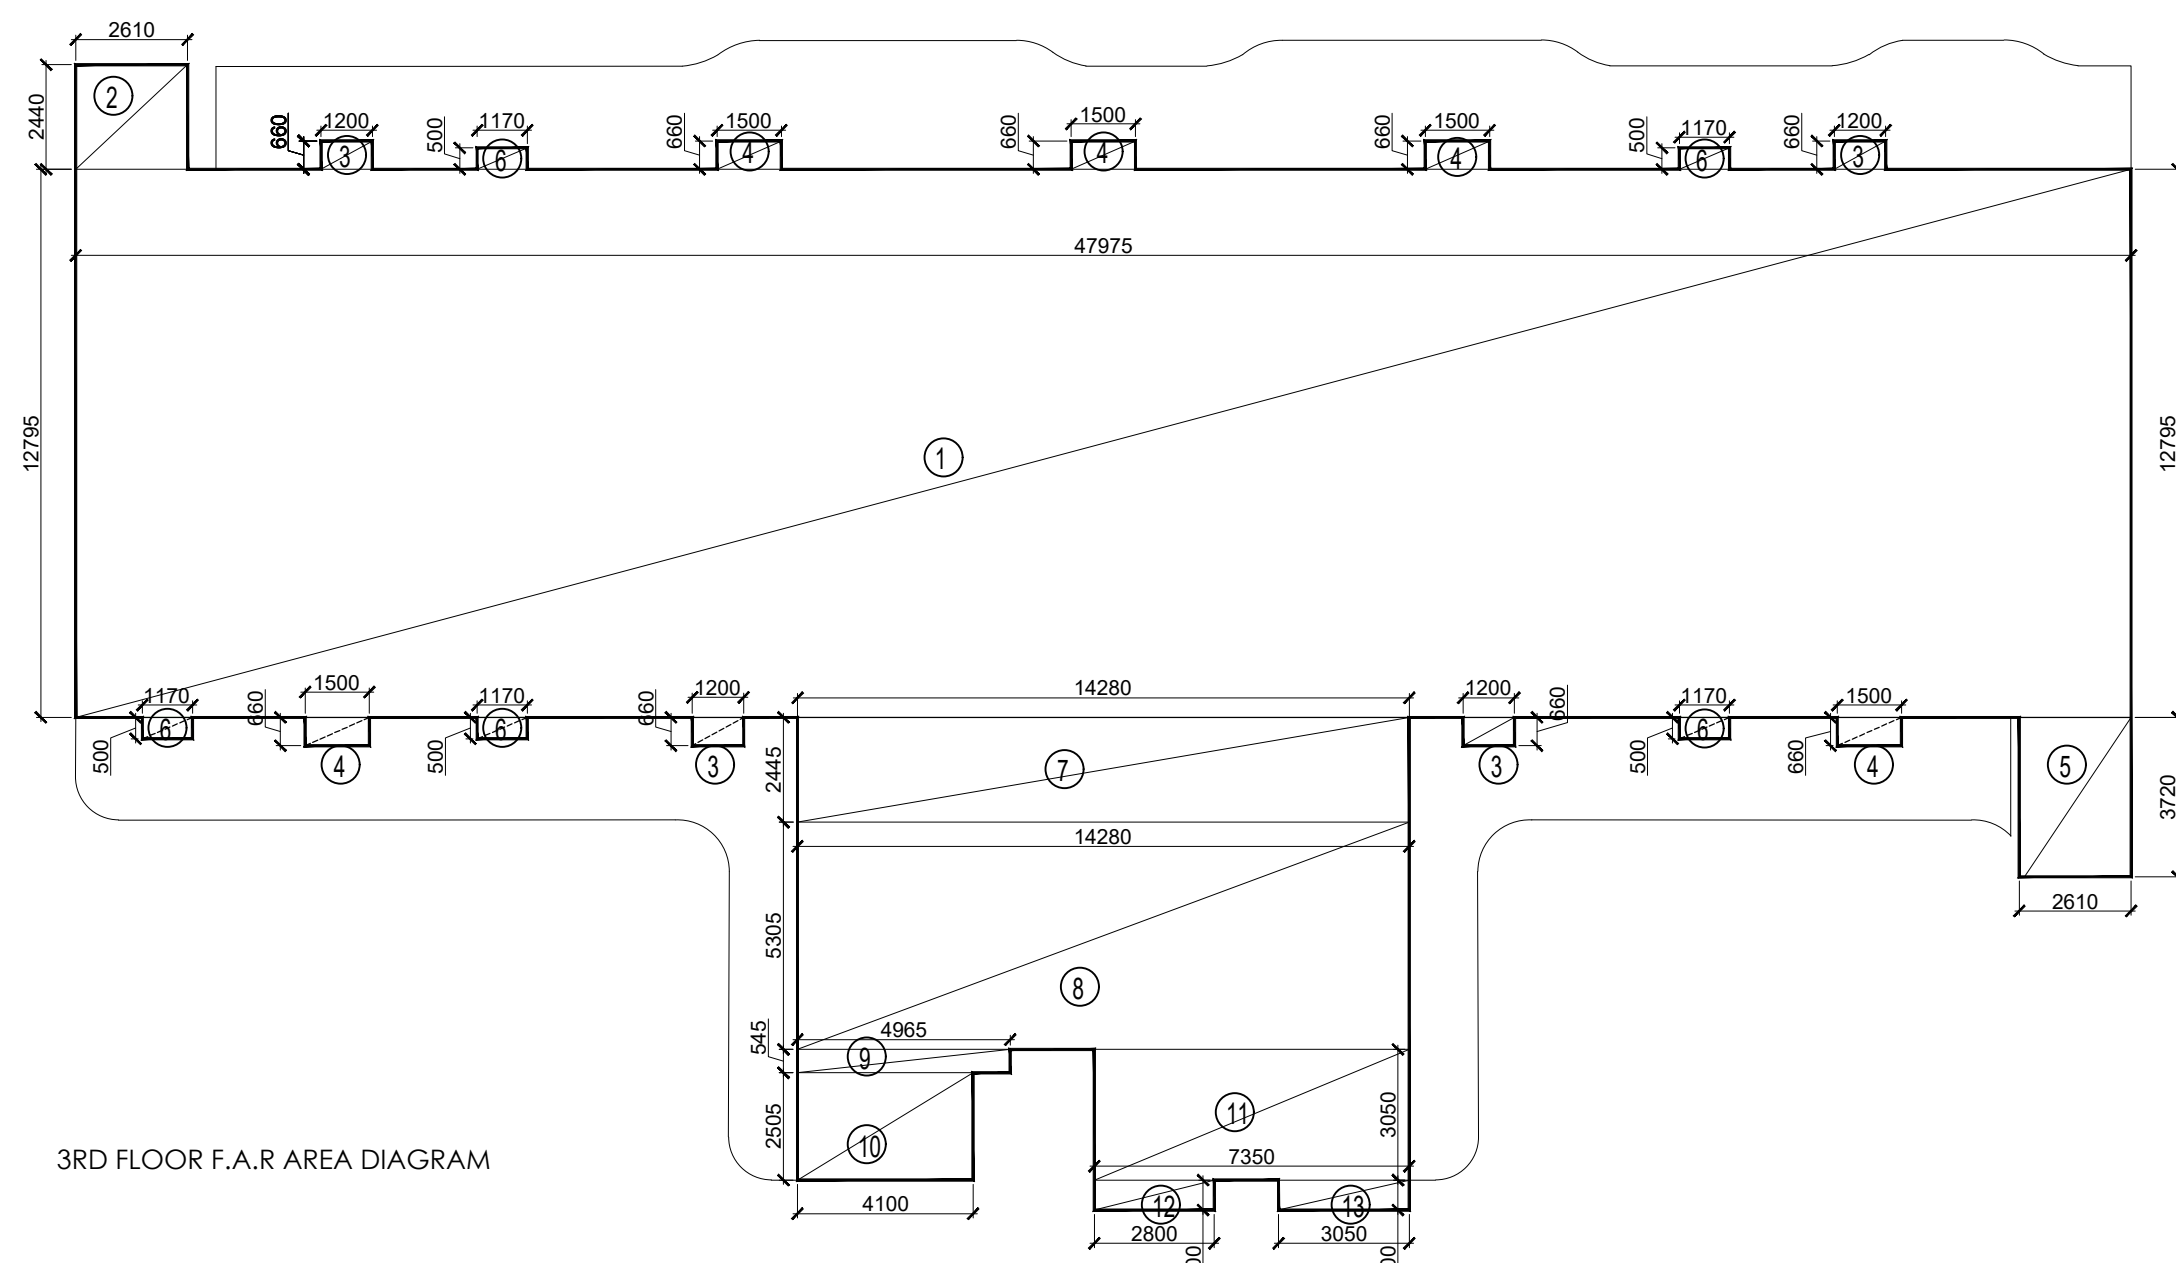

3RD FLOOR F.A.R. AREA DIAGRAM

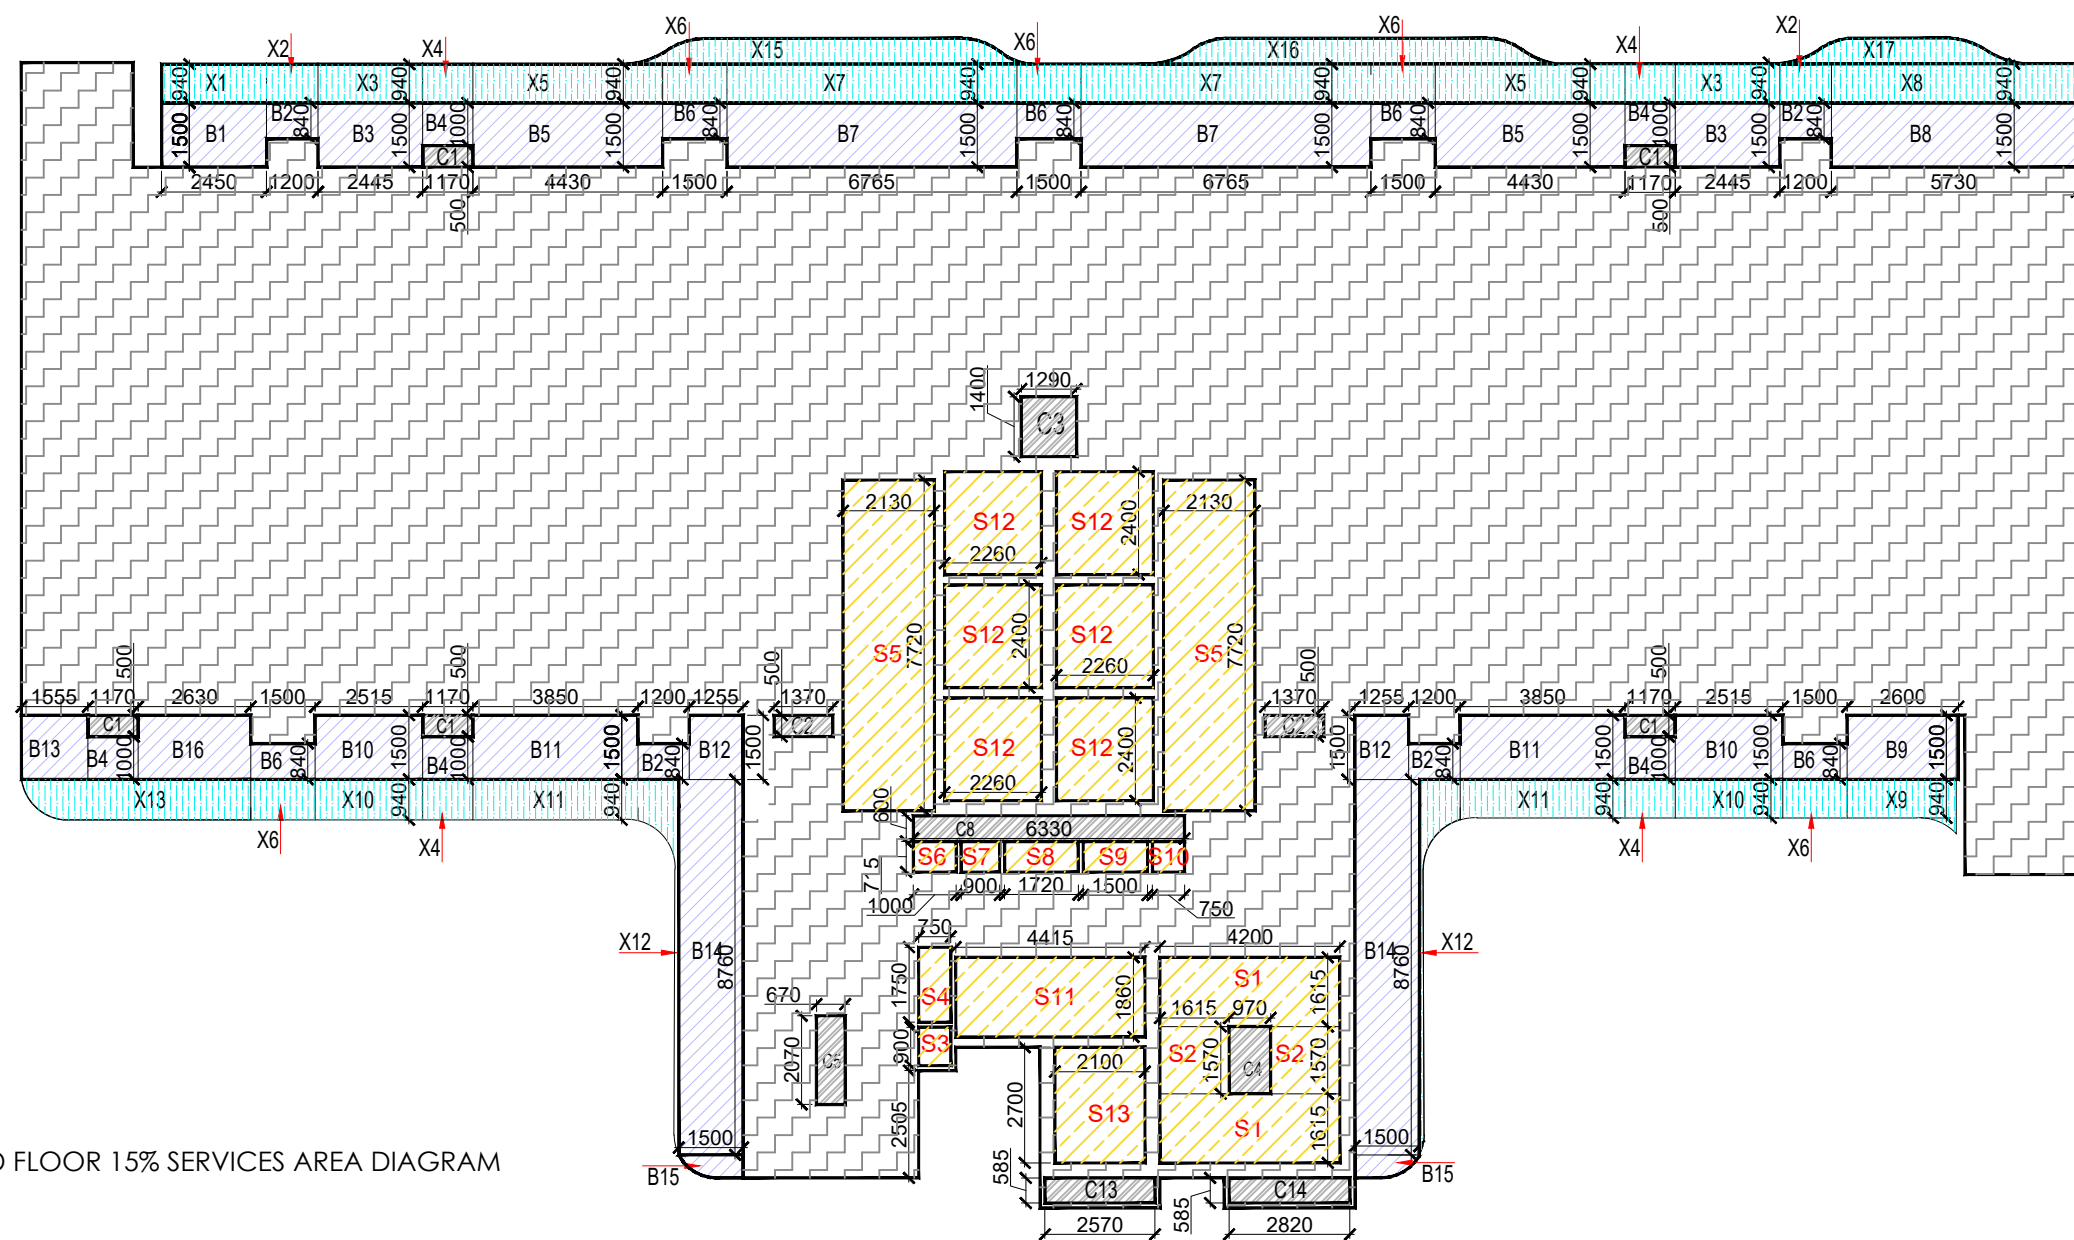

3RD FLOOR 15% SERVICES AREA DIAGRAM

AREA LEGENDS:-	
	F.A.R. AREA
	15% SERVICES F.A.R. AREA
	NON.F.A.R.
	BALCONY NON.F.A.R.
	COUNTED IN 1/4 F.A.R.
	STILT LANDSCAPE

TYPICAL FLOOR DOOR SCHEDULE (4.5 BARS)		SCHEDULE OF WINDOW (4.5 BARS)	
DOOR NO.	DOOR FUNCTION	WINDOW NO.	WINDOW FUNCTION
D1	MAIN ENTRANCE	W1	MAIN ROOM
D2	TOILET	W2	TOILET
D3	TOILET	W3	TOILET
D4	TOILET	W4	TOILET
D5	TOILET	W5	TOILET
D6	TOILET	W6	TOILET
D7	TOILET	W7	TOILET
D8	TOILET	W8	TOILET
D9	TOILET	W9	TOILET
D10	TOILET	W10	TOILET
D11	TOILET	W11	TOILET
D12	TOILET	W12	TOILET
D13	TOILET	W13	TOILET
D14	TOILET	W14	TOILET
D15	TOILET	W15	TOILET
D16	TOILET	W16	TOILET
D17	TOILET	W17	TOILET
D18	TOILET	W18	TOILET
D19	TOILET	W19	TOILET
D20	TOILET	W20	TOILET


Digitally signed by LAL SINGH
Date: 2025.01.18 13:15:08 +05'30'

Digitally signed by Sudheer Kumar
Date: 2025.01.21 15:32:09 +05'30'


Digitally signed by Amit Varm a
Date: 2025.01.16 19:51:35 +05'30'

TOWER - 07 THIRD FLOOR F.A.R. AREA CALCULATIONS							
TOTAL AREA ENVELOPE							
	LENGTH	WIDTH	AREA	NO.	TOTAL	SQMT.	
01	47.975	12.795	1	613.840	1	613.840	SQMT.
02	2.610	2.440	1	6.368	1	6.368	SQMT.
03	1.290	0.690	1	0.792	4	3.168	SQMT.
04	1.500	0.660	1	0.990	5	4.950	SQMT.
05	2.610	3.720	1	9.709	1	9.709	SQMT.
06	1.170	0.500	1	0.585	5	2.925	SQMT.
07	14.280	2.445	1	34.915	1	34.915	SQMT.
08	14.280	5.305	1	75.755	1	75.755	SQMT.
9	4.965	0.545	1	2.706	1	2.706	SQMT.
10	4.100	2.505	1	10.271	1	10.271	SQMT.
11	7.350	3.050	1	22.418	1	22.418	SQMT.
12	2.800	0.700	1	1.960	1	1.960	SQMT.
13	3.050	0.700	1	2.135	1	2.135	SQMT.
TOTAL (A)					791.120	SQMT.	
15% SERVICES AREA							
	LENGTH	WIDTH	AREA	NO.	TOTAL	SQMT.	
S1	4.200	1.615	1	6.783	2	13.566	SQMT.
S2	1.615	1.570	1	2.536	2	5.071	SQMT.
S3	0.750	0.900	1	0.675	1	0.675	SQMT.
S4	0.750	1.750	1	1.313	1	1.313	SQMT.
S5	2.110	7.720	1	16.444	2	32.887	SQMT.
S6	1.000	0.715	1	0.715	1	0.715	SQMT.
S7	0.900	0.715	1	0.644	1	0.644	SQMT.
S8	1.720	0.715	1	1.230	1	1.230	SQMT.
S9	1.500	0.715	1	1.073	1	1.073	SQMT.
S10	0.750	0.715	1	0.536	1	0.536	SQMT.
S11	4.415	1.860	1	8.212	1	8.212	SQMT.
S12	2.260	2.400	1	5.424	6	32.544	SQMT.
S13	2.100	2.700	1	5.670	1	5.670	SQMT.
TOTAL (B)					104.135	SQMT.	
DEDUCTION AREA							
	LENGTH	WIDTH	AREA	NO.	TOTAL	SQMT.	
C1	1.170	0.500	1	0.585	5	2.925	SQMT.
C2	1.370	0.500	1	0.685	2	1.370	SQMT.
C3	1.290	1.400	1	1.806	1	1.806	SQMT.
C4	0.970	1.570	1	1.523	1	1.523	SQMT.
C5	0.670	2.070	1	1.387	1	1.387	SQMT.
C8	6.300	0.690	1	3.780	1	3.780	SQMT.
C13	2.570	0.585	1	1.503	1	1.503	SQMT.
C14	2.820	0.585	1	1.650	1	1.650	SQMT.
TOTAL (C)					15.944	SQMT.	
BALCONY 25% F.A.R. AREA							
	LENGTH	WIDTH	AREA	NO.	TOTAL	SQMT.	
X1	2.450	0.940	0.25	0.576	1	0.576	SQMT.
X2	1.200	0.940	0.25	0.282	2	0.564	SQMT.
X3	2.445	0.940	0.25	0.575	2	1.149	SQMT.
X4	1.170	0.940	0.25	0.275	4	1.100	SQMT.
X5	4.430	0.940	0.25	1.041	2	2.082	SQMT.
X6	1.500	0.940	0.25	0.353	5	1.765	SQMT.
X7	6.765	0.940	0.25	1.590	2	3.180	SQMT.
X8	4.815	0.940	0.25	1.132	1	1.132	SQMT.
X9	2.600	0.940	0.25	0.611	1	0.611	SQMT.
X10	2.515	0.940	0.25	0.591	2	1.182	SQMT.
X11	3.850	0.940	0.25	0.905	2	1.810	SQMT.
X12	PLINE	1.273	0.25	0.318	2	0.637	SQMT.
X13	PLINE	4.588	0.25	1.147	1	1.147	SQMT.
X15	PLINE	4.671	0.25	1.168	1	1.168	SQMT.
X16	PLINE	4.697	0.25	1.174	1	1.174	SQMT.
X17	PLINE	2.401	0.25	0.600	1	0.600	SQMT.
TOTAL (D)					19.873	SQMT.	
TOTAL F.A.R. AREA (A+B-C)+(D)					690.914	SQMT.	
TOTAL 15% SERVICES (B)					104.135	SQMT.	
TOTAL BUILTUP AREA (F.A.R.+ 15% SERVICES)					795.048	SQMT.	
BALCONY NON. F.A.R. AREA							
	LENGTH	WIDTH	AREA	NO.	TOTAL	SQMT.	
B1	2.450	1.500	1	3.675	1	3.675	SQMT.
B2	1.200	0.840	1	1.008	4	4.032	SQMT.
B3	2.445	1.500	1	3.668	2	7.335	SQMT.
B4	1.170	1.000	1	1.170	5	5.850	SQMT.
B5	4.430	1.500	1	6.645	2	13.290	SQMT.
B6	1.590	0.840	1	1.260	5	6.300	SQMT.
B7	6.765	1.500	1	10.148	2	20.295	SQMT.
B8	5.730	1.500	1	8.595	1	8.595	SQMT.
B9	2.600	1.500	1	3.900	1	3.900	SQMT.
B10	2.515	1.500	1	3.773	2	7.545	SQMT.
B11	3.850	1.500	1	5.775	2	11.550	SQMT.
B12	1.255	1.500	1	1.883	2	3.765	SQMT.
B13	1.555	1.500	1	2.333	1	2.333	SQMT.
B14	1.500	8.760	1	13.140	2	26.280	SQMT.
B15	PLINE	0.665	1	0.665	2	1.330	SQMT.
B16	2.630	1.500	1	3.945	1	3.945	SQMT.
TOTAL (E)					130.020	SQMT.	


SCALE 1:250	DATE		
DRAWN BY 45	DRG. NO. 45		
PROJECT PROPOSED SUBMISSION OF GROUP HOUSING AT PLOT NO C1 IN LAND -2, INTEGRATED SPORT COMPLEX AT JAYPEE GREENS SECT 26 AND 31 SURAJPUR KASANA ROAD , GREATER NOIDA , U.P.			
OWNER JAYPEE GREENS (A DIVISION OF JAI PRAKASH ASSOCIATE LTD.)			
DRAWING TITLE TOWER-7 3RD FLOOR PLAN			
TOWN PLANNER			
OWNER SIGN. DALJIT SINGH Digitally signed by DALJIT SINGH Date: 2025.01.15 11:51:05 +05'30'	ARCHITECTS SIGN. Shivendra Nath Digitally signed by Shivendra Nath Date: 2025.01.15 15:55:00 +05'30'		

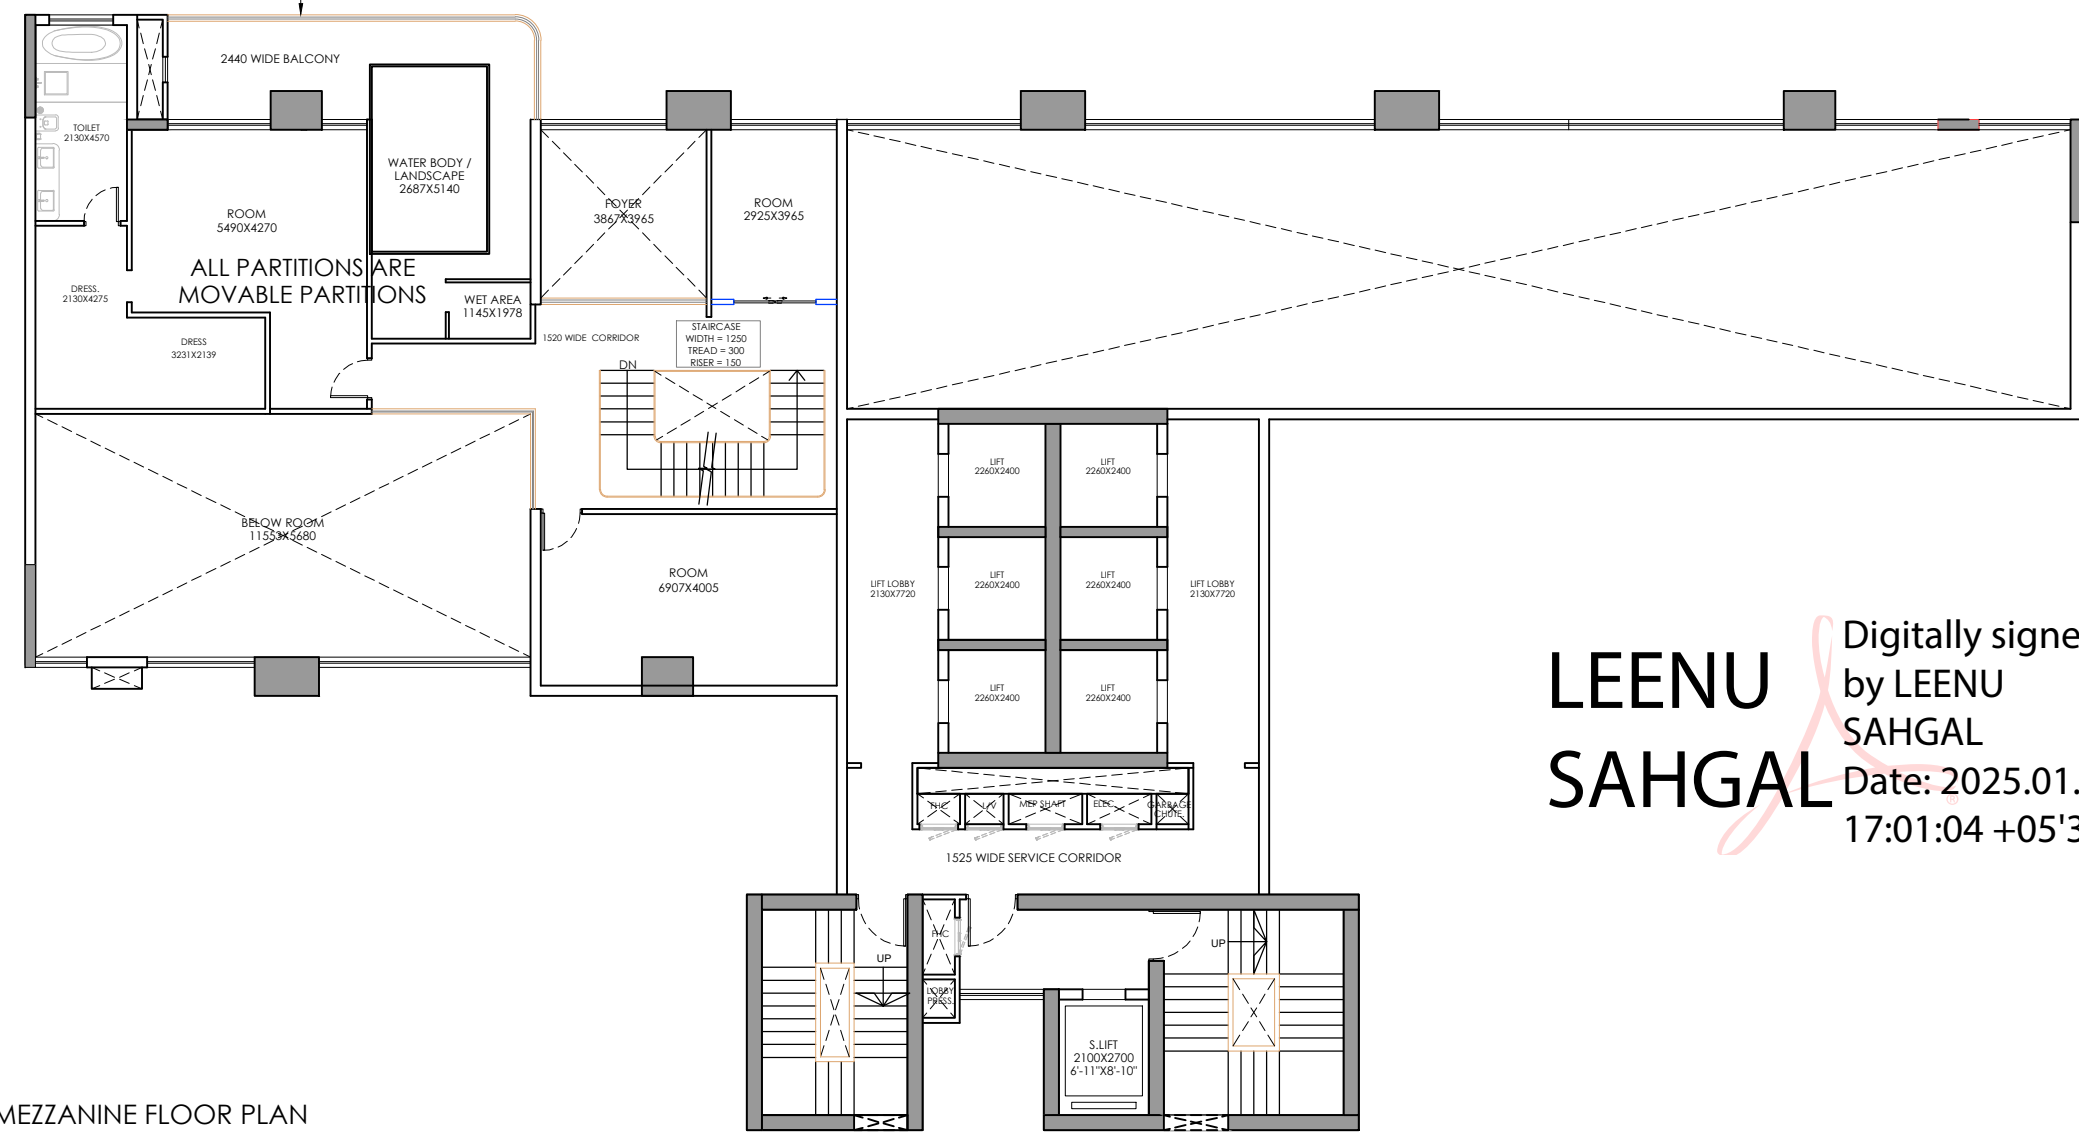

MEZZANINE FLOOR PLAN
LVL +3950

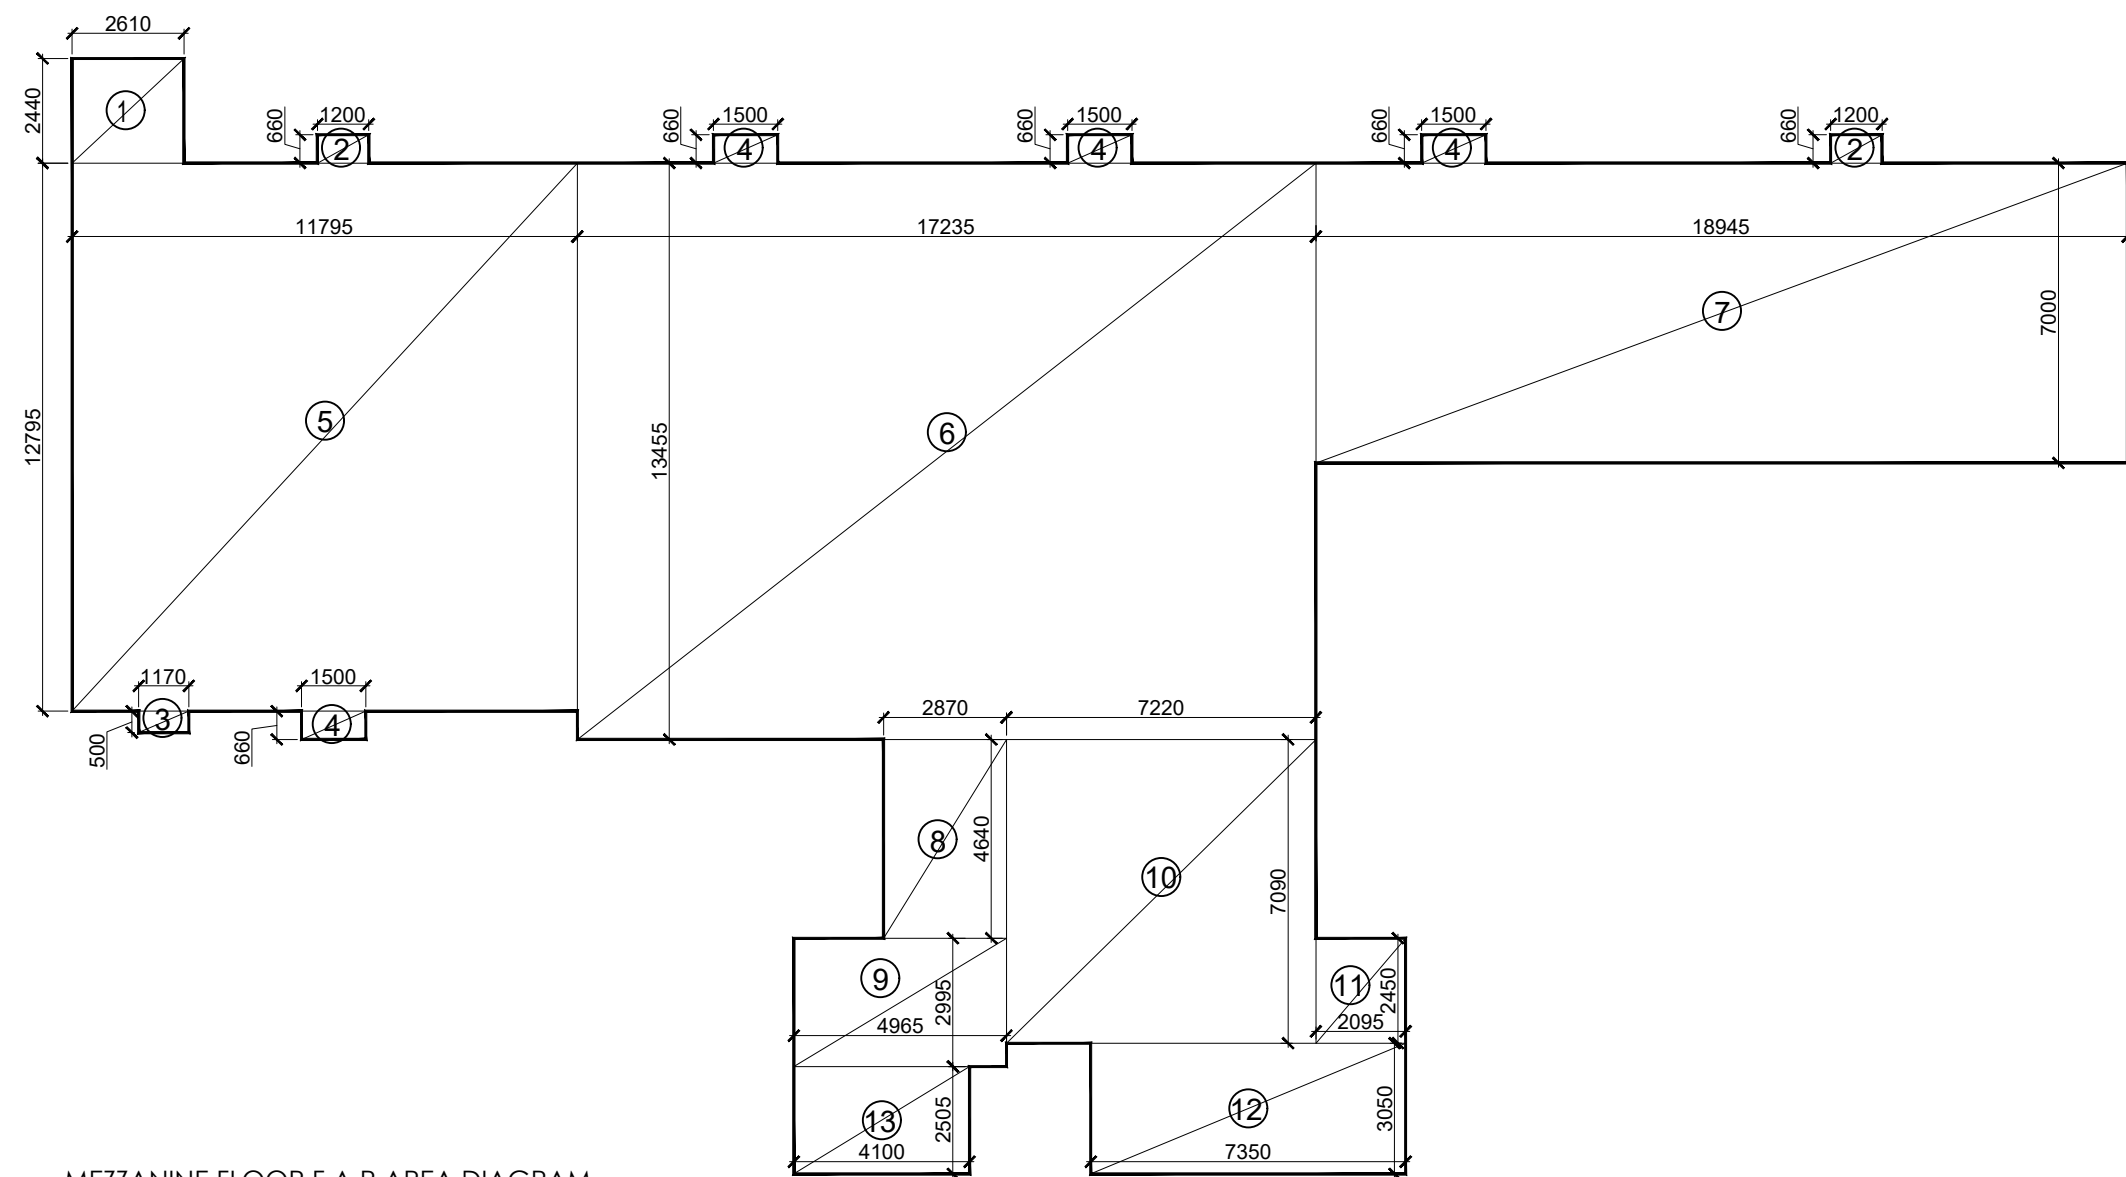

MEZZANINE FLOOR F.A.R. AREA DIAGRAM

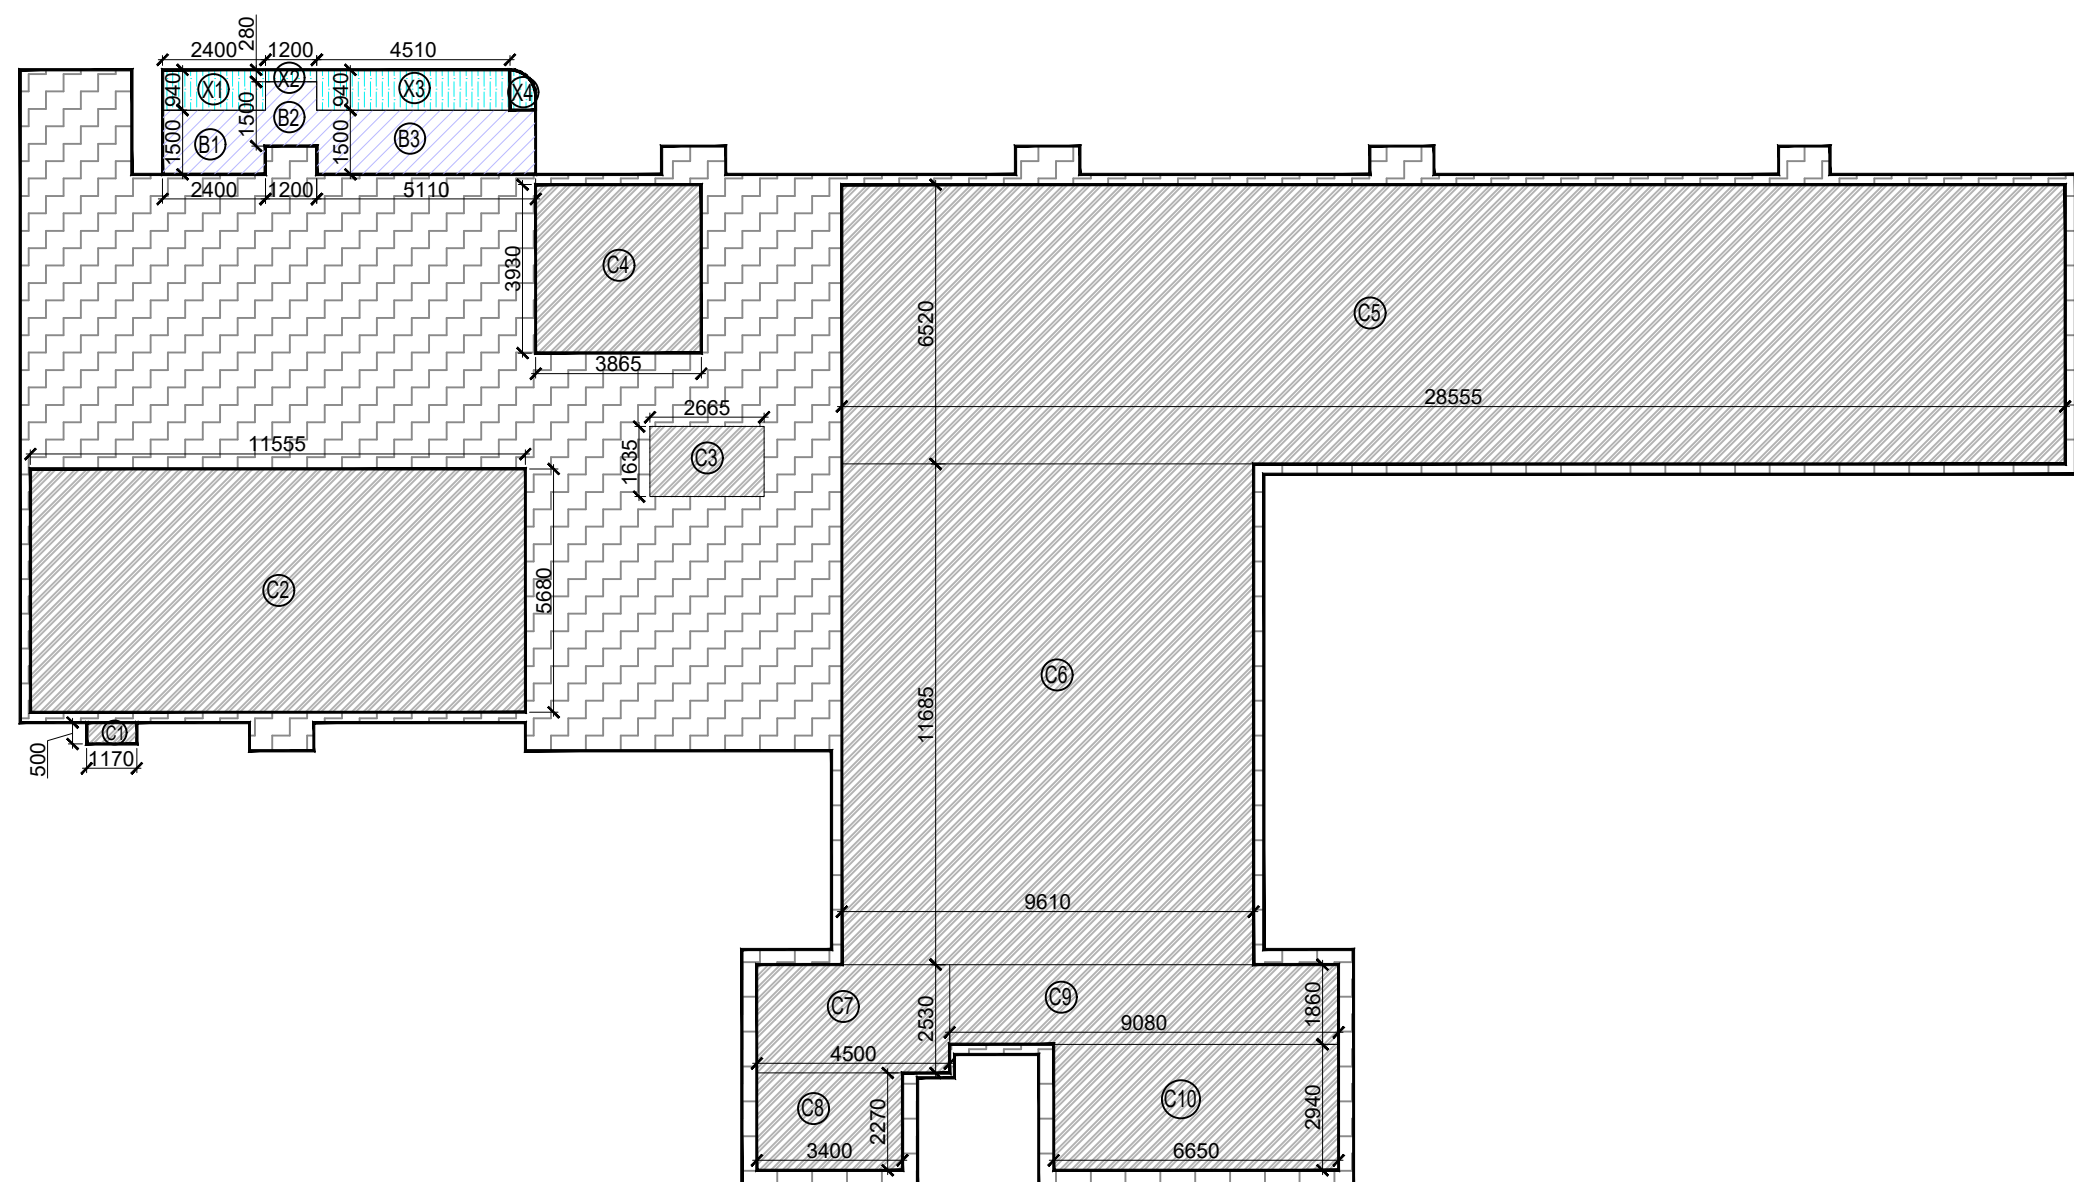

MEZZANINE FLOOR 15% SERVICES AREA DIAGRAM

TOWER - 07 MEZZANINE FLOOR F.A.R. AREA CALCULATIONS						
TOTAL AREA ENVELOPE						
	LENGTH	WIDTH	AREA	NO.	TOTAL	SQMT.
01	2.610	2.440	1	6.368	1	6.368
02	1.200	0.660	1	0.792	2	1.584
03	1.170	0.500	1	0.585	1	0.585
04	1.500	0.660	1	0.990	4	3.960
05	11.795	12.795	1	150.917	1	150.917
06	17.235	13.455	1	231.897	1	231.897
07	18.945	7.000	1	132.615	1	132.615
08	2.870	4.640	1	13.317	1	13.317
09	4.965	2.995	1	14.870	1	14.870
10	7.220	7.090	1	51.190	1	51.190
11	2.095	2.450	1	5.133	1	5.133
12	7.350	3.050	1	22.418	1	22.418
13	4.100	2.505	1	10.271	1	10.271
				TOTAL (A)	645.124	SQMT.
DEDUCTION AREA						
	LENGTH	WIDTH	AREA	NO.	TOTAL	SQMT.
C1	1.170	0.500	1	0.585	1	0.585
C2	11.555	5.680	1	65.632	1	65.632
C3	2.665	1.635	1	4.357	1	4.357
C4	2.865	3.930	1	15.189	1	15.189
C5	28.555	6.520	1	186.179	1	186.179
C6	9.610	11.685	1	112.293	1	112.293
C7	4.500	2.530	1	11.385	1	11.385
C8	3.400	2.270	1	7.718	1	7.718
C9	9.080	1.860	1	16.889	1	16.889
C10	6.650	2.940	1	19.551	1	19.551
				TOTAL (B)	439.778	SQMT.
BALCONY 25% F.A.R. AREA						
	LENGTH	WIDTH	AREA	NO.	TOTAL	SQMT.
X1	2.400	0.940	0.25	0.564	1	0.564
X2	1.200	0.280	0.25	0.084	1	0.084
X3	4.510	0.940	0.25	1.060	1	1.060
X4	PLINE	0.48	0.25	0.120	1	0.120
				TOTAL (C)	1.828	SQMT.
TOTAL F.A.R. AREA (A-B)+C					207.173	SQMT.
BALCONY NON. F.A.R. AREA						
	LENGTH	WIDTH	AREA	NO.	TOTAL	SQMT.
B1	2.400	1.500	1	3.600	1	3.600
B2	1.200	1.500	1	1.800	1	1.800
B3	5.110	1.500	1	7.665	1	7.665
				TOTAL (D)	13.065	SQMT.


AREA LEGENDS:-	
	F.A.R. AREA
	15% SERVICES F.A.R. AREA
	NON.F.A.R.
	BALCONY NON.F.A.R.
	COUNTED IN 1/4 F.A.R.
	STILT LANDSCAPE




TYPICAL FLOOR DOOR SCHEDULE (R/R/B/R)		SCHEDULE OF WINDOW (R/R/B/R)	
DOOR	DOOR	WINDOW	WINDOW
01	DOOR	01	WINDOW
02	DOOR	02	WINDOW
03	DOOR	03	WINDOW
100	DOOR	100	WINDOW

LAL SINGH
Digitally signed by LAL SINGH
Date: 2025.01.17
18:53:05
+05'30'

Sudheer Kumar
Digitally signed by Sudheer Kumar
Date: 2025.01.21
15:29:21 +05'30'

Amit Varma
Digitally signed by Amit Varma
Date: 2025.01.16
19:49:36
+05'30'

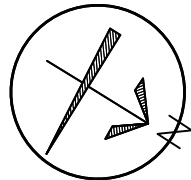SCALE 1:250	DATE	
DRAWN BY	DRG. NO. 42	
PROJECT PROPOSED SUBMISSION OF GROUP HOUSING AT PLOT NO C1 IN LAND -2 , INTEGRATED SPORT COMPLEX AT JAYPEE GREENS SECT 26 AND 31 SURAJPUR KASANA ROAD , GREATER NOIDA , U.P.		
OWNER JAYPEE GREENS (A DIVISION OF JAI PRAKASH ASSOCIATE LTD.)		
DRAWING TITLE TOWER-7 MEZZANINE FLOOR PLAN		
TOWN PLANNER		
OWNER SIGN. DALJIT SINGH Digitally signed by DALJIT SINGH Date: 2025.01.15 11:47:45 +05'30'		ARCHITECTS SIGN. Shiveendra Nath Shivendra Nath 2025.01.15 15:44:03 +05'30'

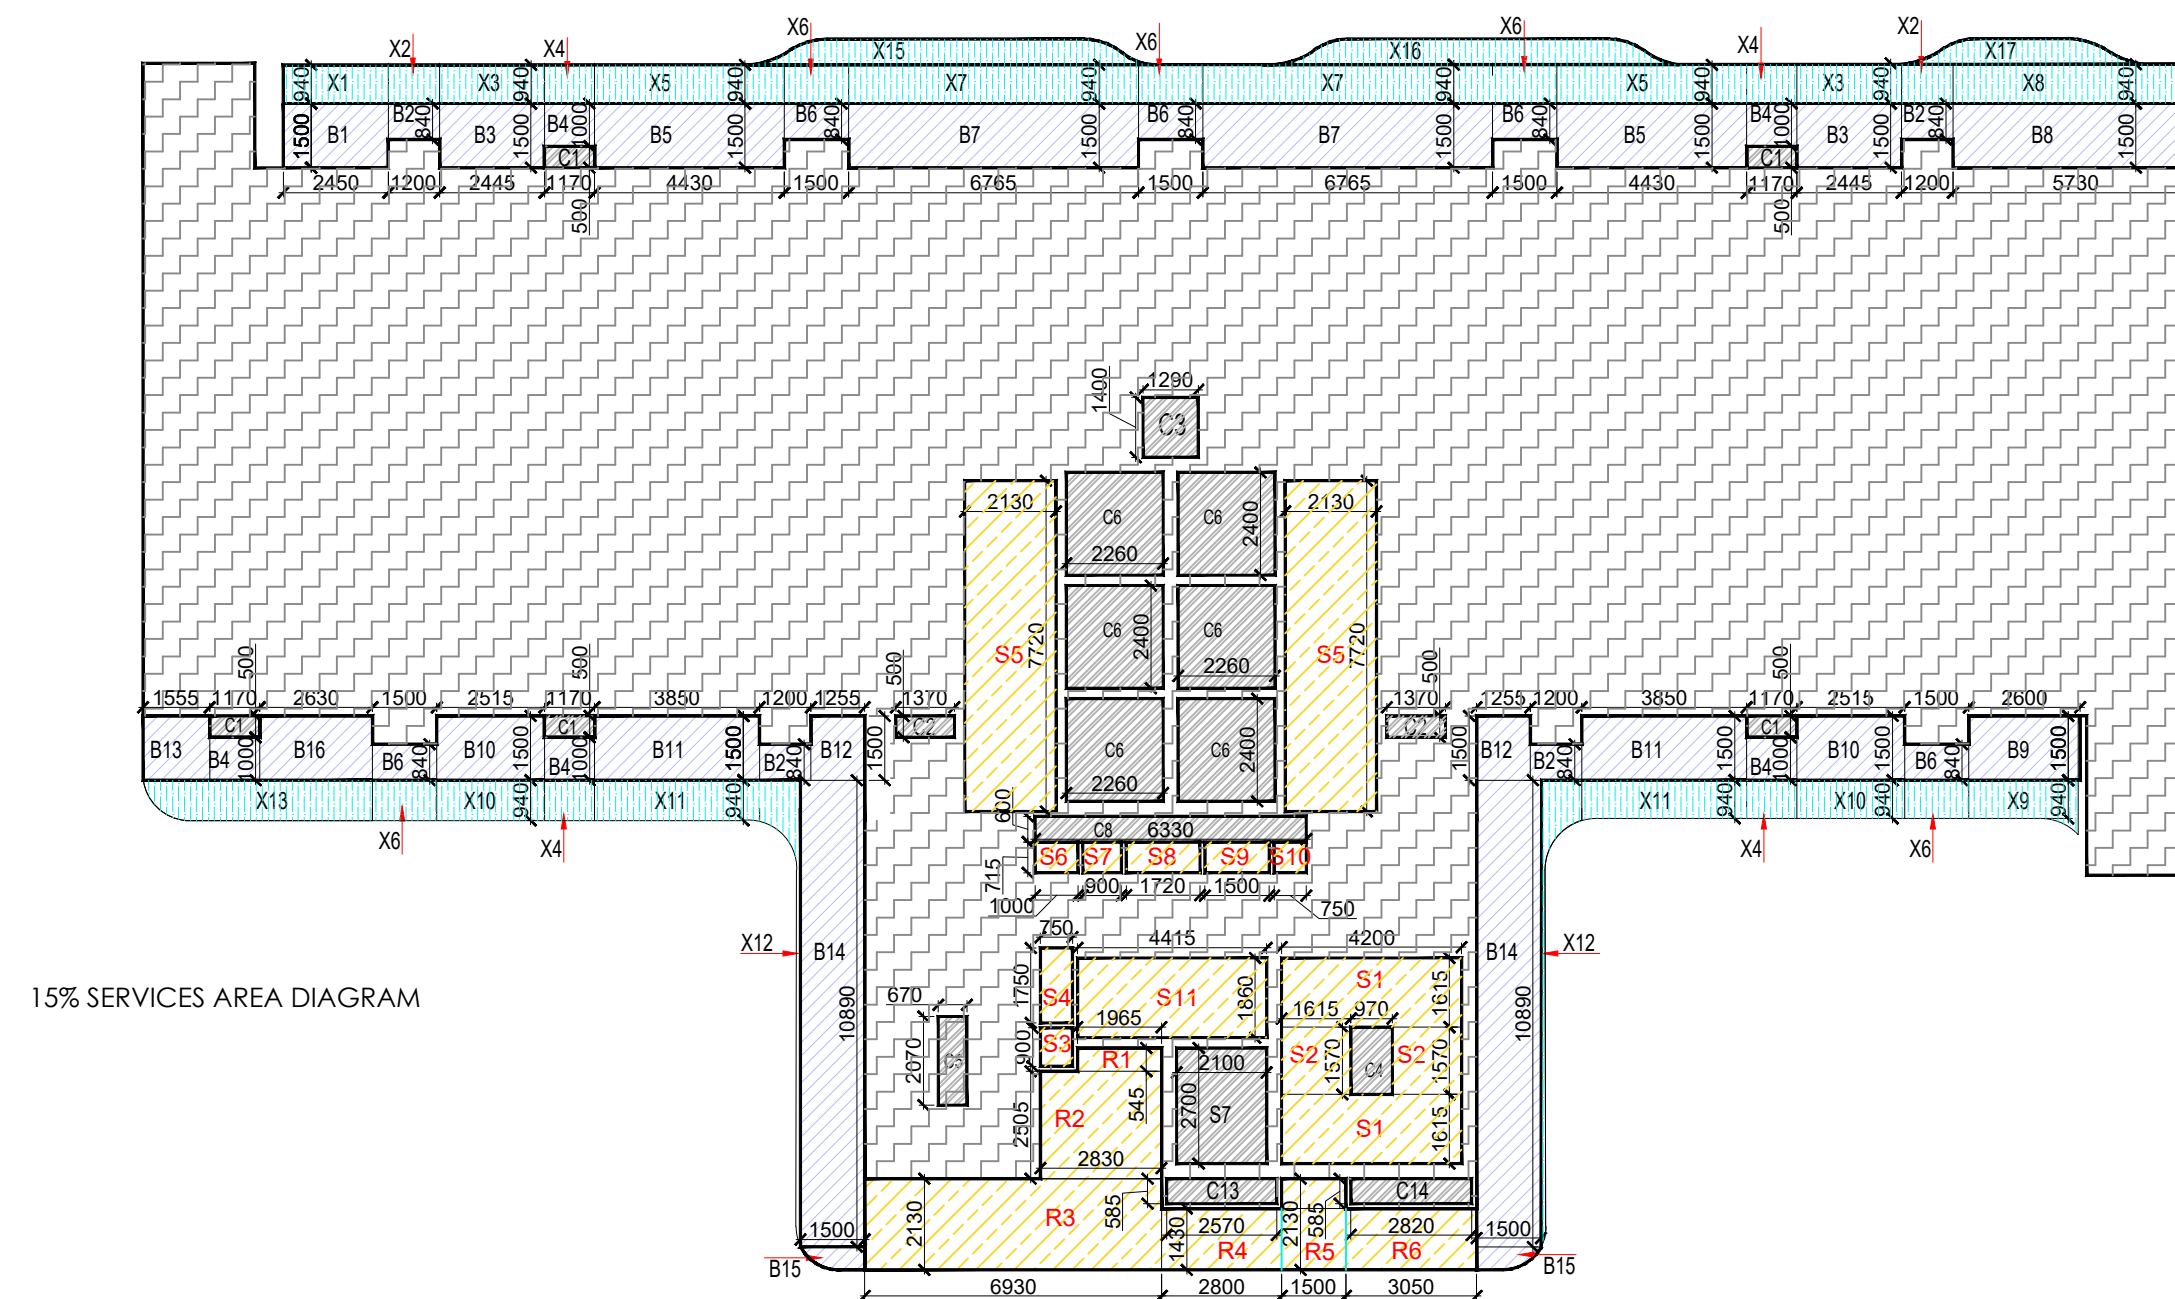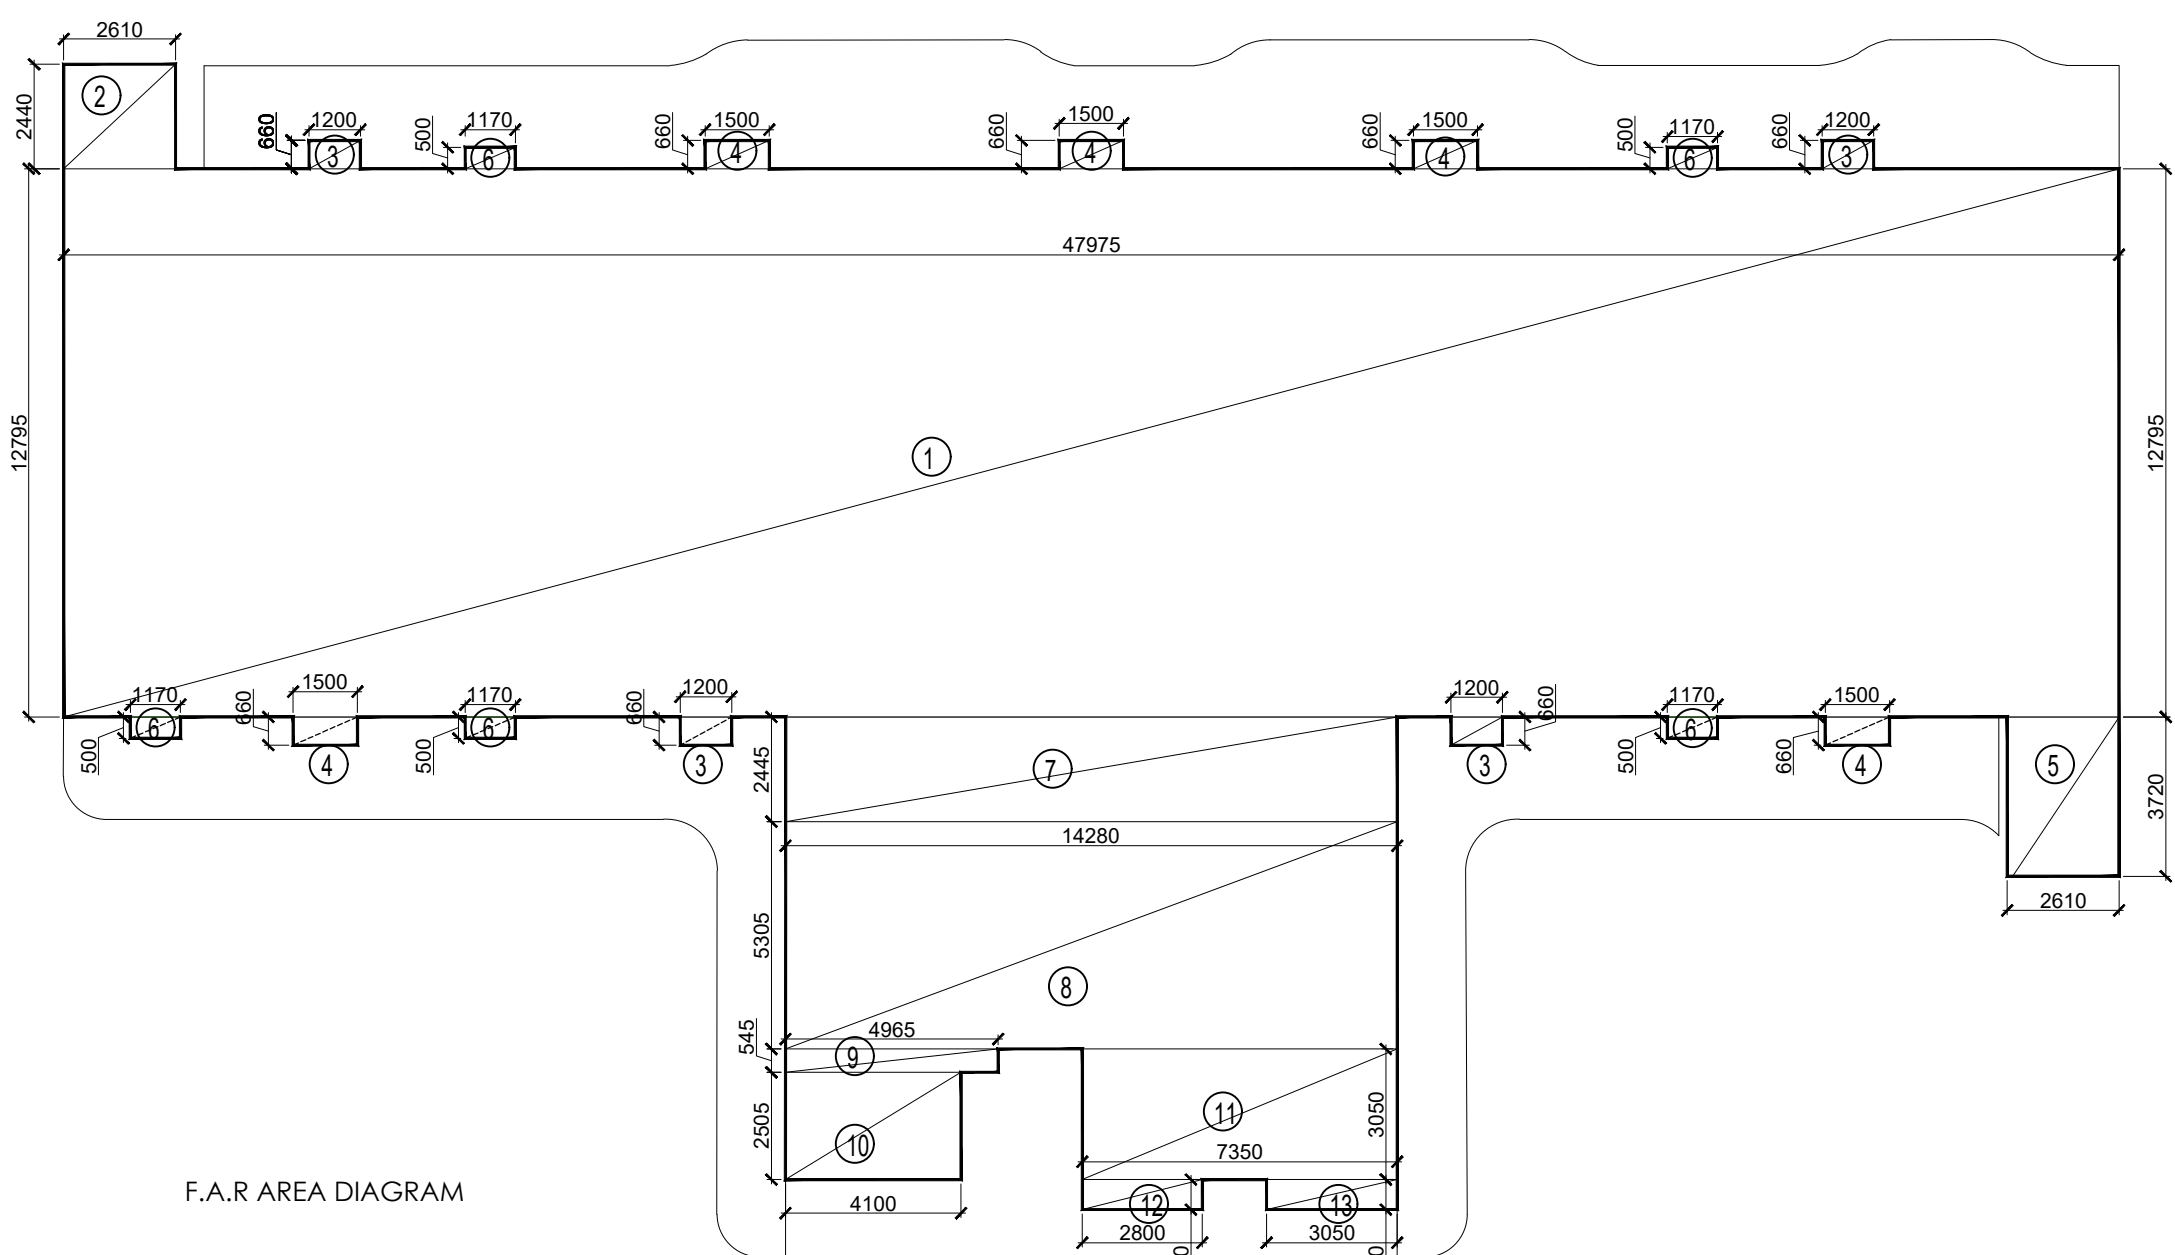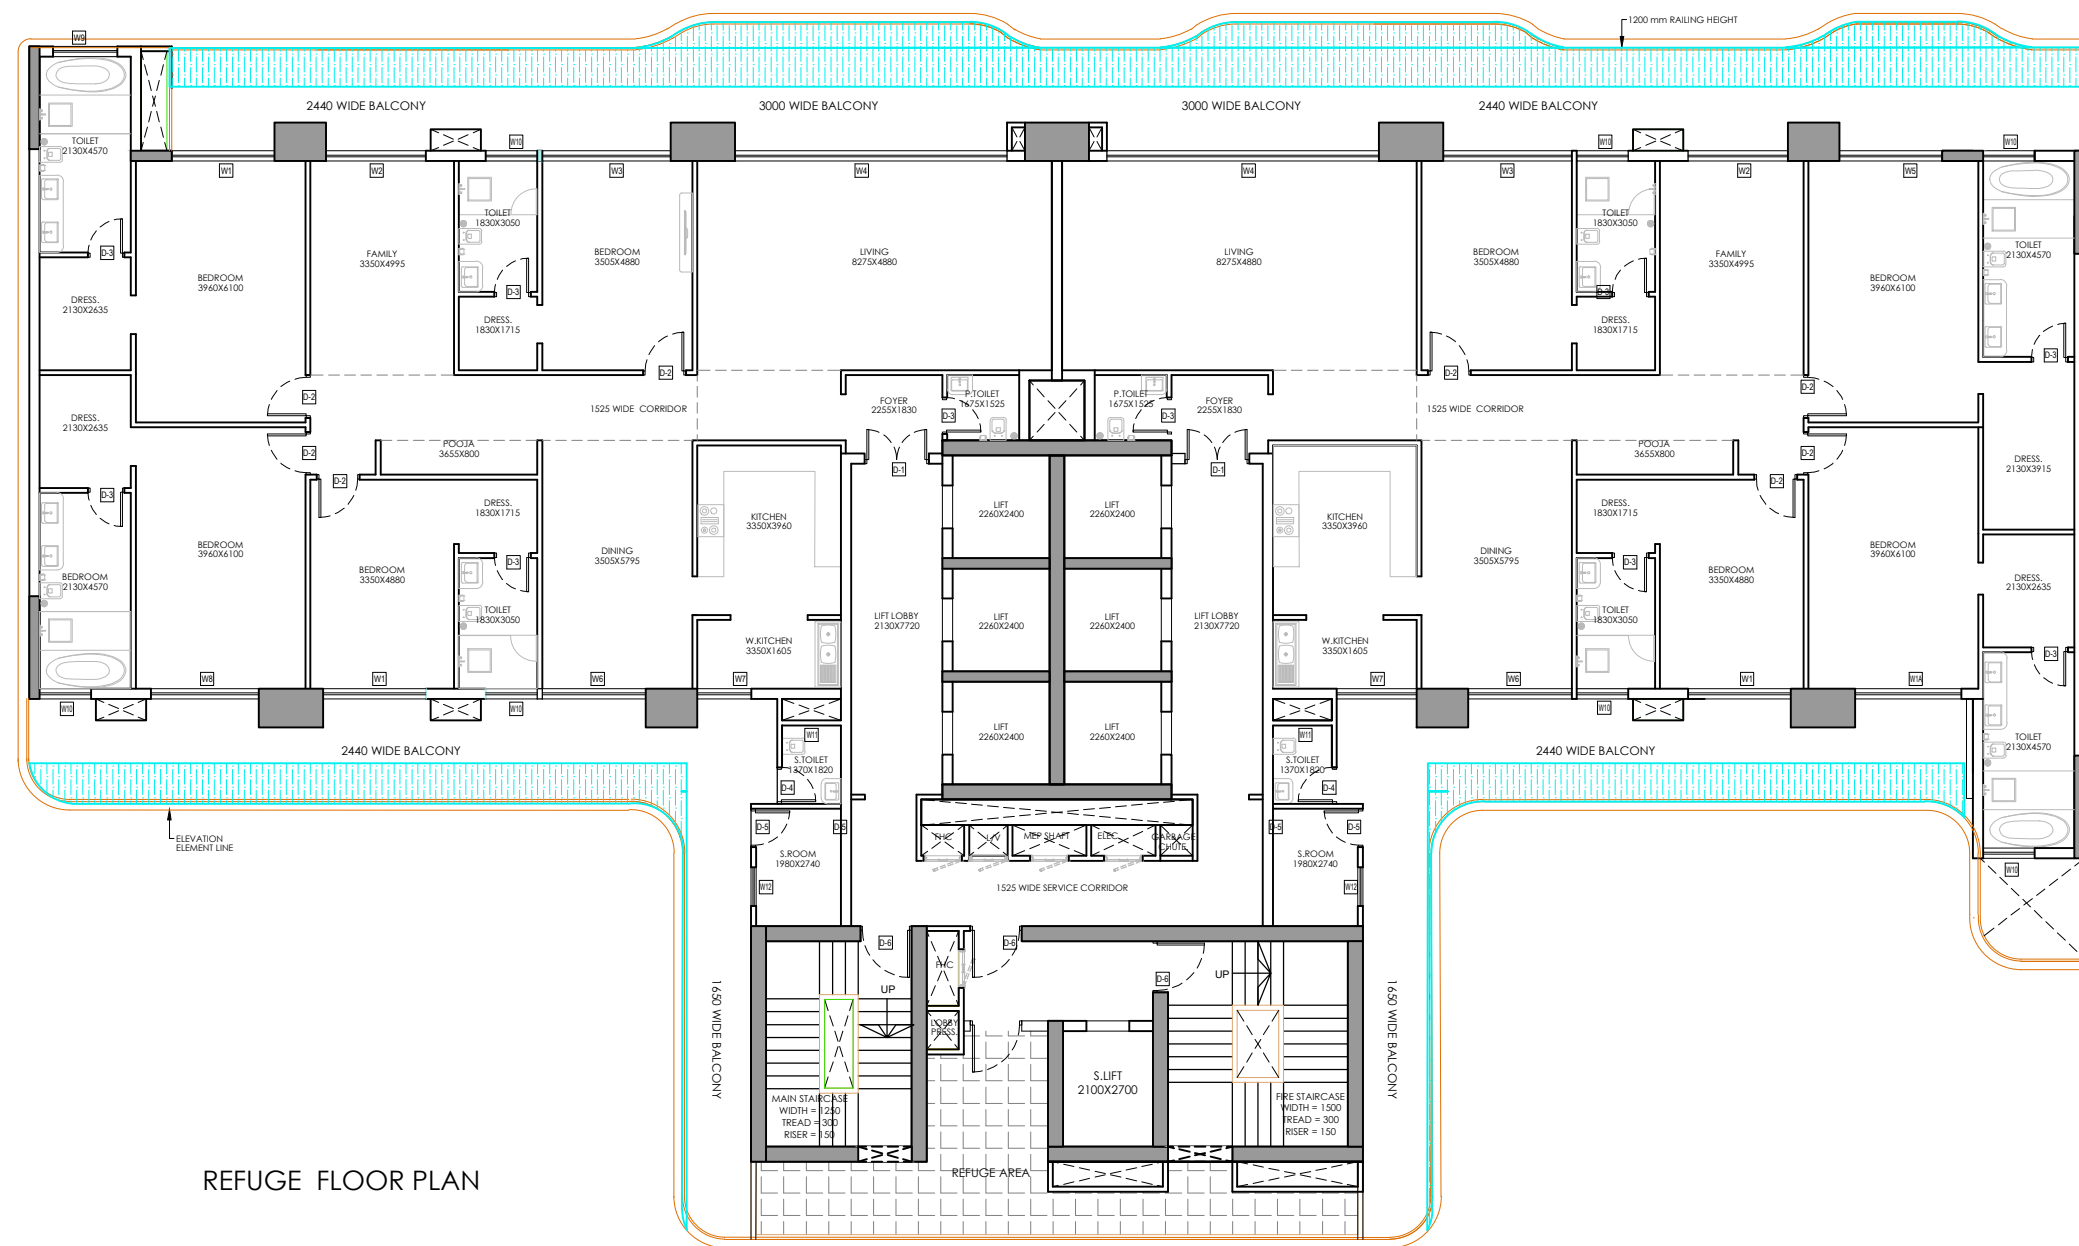

TOWER - 07 TYPICAL FLOOR F.A.R. AREA CALCULATIONS 4,6,8,10,12,14,16,18,20,22,24,26,28,30,32,34,36 AND 38TH FLOOR						
TOTAL AREA ENVELOPE						
	LENGTH	WIDTH	AREA	NO.	TOTAL	SQMT.
01	47.975	12.795	1	613.840	1	613.840
02	2.610	2.440	1	6.368	1	6.368
03	1.200	0.660	1	0.792	4	3.168
04	1.300	0.660	1	0.990	5	4.950
05	2.610	3.720	1	9.709	1	9.709
06	1.170	0.500	1	0.585	5	2.925
07	14.280	2.445	1	34.915	1	34.915
08	14.280	5.305	1	75.755	1	75.755
9	4.965	0.545	1	2.706	1	2.706
10	4.100	2.505	1	10.271	1	10.271
11	7.350	3.060	1	22.418	1	22.418
12	2.800	0.700	1	1.960	1	1.960
13	3.050	0.700	1	2.135	1	2.135
TOTAL (A)					791.120	SQMT.
15% SERVICES AREA						
	LENGTH	WIDTH	AREA	NO.	TOTAL	SQMT.
S1	4.200	1.615	1	6.783	2	13.566
S2	1.615	1.570	1	2.536	2	5.071
S3	0.750	0.900	1	0.675	1	0.675
S4	0.750	1.750	1	1.313	1	1.313
S5	2.130	7.720	1	16.444	2	32.887
S6	1.000	0.715	1	0.715	1	0.715
S7	0.900	0.715	1	0.644	1	0.644
S8	1.720	0.715	1	1.230	1	1.230
S9	1.500	0.715	1	1.073	1	1.073
S10	0.750	0.715	1	0.536	1	0.536
S11	4.415	1.860	1	8.212	1	8.212
TOTAL (B)					65.921	SQMT.
DEDUCTION AREA						
	LENGTH	WIDTH	AREA	NO.	TOTAL	SQMT.
C1	1.170	0.500	1	0.585	5	2.925
C2	1.370	0.500	1	0.685	2	1.370
C3	1.290	1.400	1	1.806	1	1.806
C4	0.970	1.570	1	1.523	1	1.523
C5	0.670	2.070	1	1.387	1	1.387
C6	2.260	2.400	1	5.424	6	32.544
C7	2.100	2.700	1	5.670	1	5.670
C8	6.330	0.600	1	3.798	1	3.798
C13	2.370	0.585	1	1.303	1	1.303
C14	2.820	0.585	1	1.650	1	1.650
TOTAL (C)					54.176	SQMT.
BALCONY 25% F.A.R. AREA						
	LENGTH	WIDTH	AREA	NO.	TOTAL	SQMT.
X1	2.450	0.940	0.25	0.576	1	0.576
X2	1.200	0.940	0.25	0.282	2	0.564
X3	2.445	0.940	0.25	0.575	2	1.149
X4	1.170	0.940	0.25	0.275	4	1.100
X5	4.430	0.940	0.25	1.041	2	2.082
X6	1.500	0.940	0.25	0.353	5	1.765
X7	6.765	0.940	0.25	1.590	2	3.180
X8	4.815	0.940	0.25	1.132	1	1.132
X9	2.600	0.940	0.25	0.611	1	0.611
X10	2.515	0.940	0.25	0.591	2	1.182
X11	3.850	0.940	0.25	0.905	2	1.810
X12	PLINE	1.273	0.25	0.318	2	0.637
X13	PLINE	4.588	0.25	1.147	1	1.147
X15	PLINE	4.727	0.25	1.187	1	1.187
X16	PLINE	4.774	0.25	1.194	1	1.194
X17	PLINE	1.748	0.25	0.312	1	0.312
TOTAL (D)					19.623	SQMT.
TOTAL F.A.R. AREA (A+B-C)-(D)					690.646	SQMT.
TOTAL 15% SERVICES (B)					65.921	SQMT.
TOTAL BUILT UP AREA (F.A.R. + 15% SERVICES)					756.566	SQMT.
BALCONY NON-F.A.R. AREA						
	LENGTH	WIDTH	AREA	NO.	TOTAL	SQMT.
B1	2.450	1.500	1	3.675	1	3.675
B2	1.200	0.840	1	1.008	4	4.032
B3	2.445	1.500	1	3.668	2	7.335
B4	1.170	1.000	1	1.170	5	5.850
B5	4.430	1.500	1	6.645	2	13.290
B6	1.500	0.840	1	1.260	5	6.300
B7	6.765	1.500	1	10.148	2	20.295
B8	5.730	1.500	1	8.595	1	8.595
B9	2.600	1.500	1	3.900	1	3.900
B10	2.515	1.300	1	3.273	2	6.545
B11	3.850	1.500	1	5.775	2	11.550
B12	1.255	1.500	1	1.883	2	3.765
B13	1.555	1.500	1	2.333	1	2.333
B14	1.500	8.780	1	13.170	2	26.340
B15	PLINE	0.665	1	0.665	2	1.330
B16	2.630	1.500	1	3.945	1	3.945
TOTAL (E)					130.080	SQMT.

AREA LEGENDS:-	
	F.A.R. AREA
	15% SERVICES F.A.R. AREA
	NON-F.A.R.
	BALCONY NON-F.A.R.
	COUNTED IN 1/4 F.A.R.
	STILT LANDSCAPE

TYPICAL FLOOR DOOR SCHEDULE (E & B)	
DOOR NO.	DOOR FUNCTION
D1	MAIN ENTRANCE
D2	MAIN ENTRANCE
Date: 2025.01.18 13:21:04 +05'30'

Digitally signed by Sudheer Kumar
Date: 2025.01.21 15:34:09 +05'30'

Digitally signed by Amit Varm a
Date: 2025.01.16 19:52:58 +05'30'

SCALE 1:250
DATE
DRAWN BY
DRG. NO. 47

PROJECT
PROPOSED SUBMISSION OF GROUP HOUSING AT PLOT NO C1 IN LAND -2 , INTEGRATED SPORT COMPLEX AT JAYPEE GREENS SECT 26 AND 31 SURAJPUR KASANA ROAD , GREATER NOIDA , U.P.


OWNER
JAYPEE GREENS
(A DIVISION OF JAI PRAKASH ASSOCIATE LTD.)

DRAWING TITLE
TOWER-7 REFUGE FLOOR PLAN
15TH, 23RD, 31ST AND 39TH FLOOR


TOWN PLANNER

OWNER SIGN.
DALJI T SINGH
Date: 2025.01.15 11:53:29 +05'30'


ARCHITECTS SIGN.
Shive ndra Nath
Date: 2025.01.15 16:02:31 +05'30'

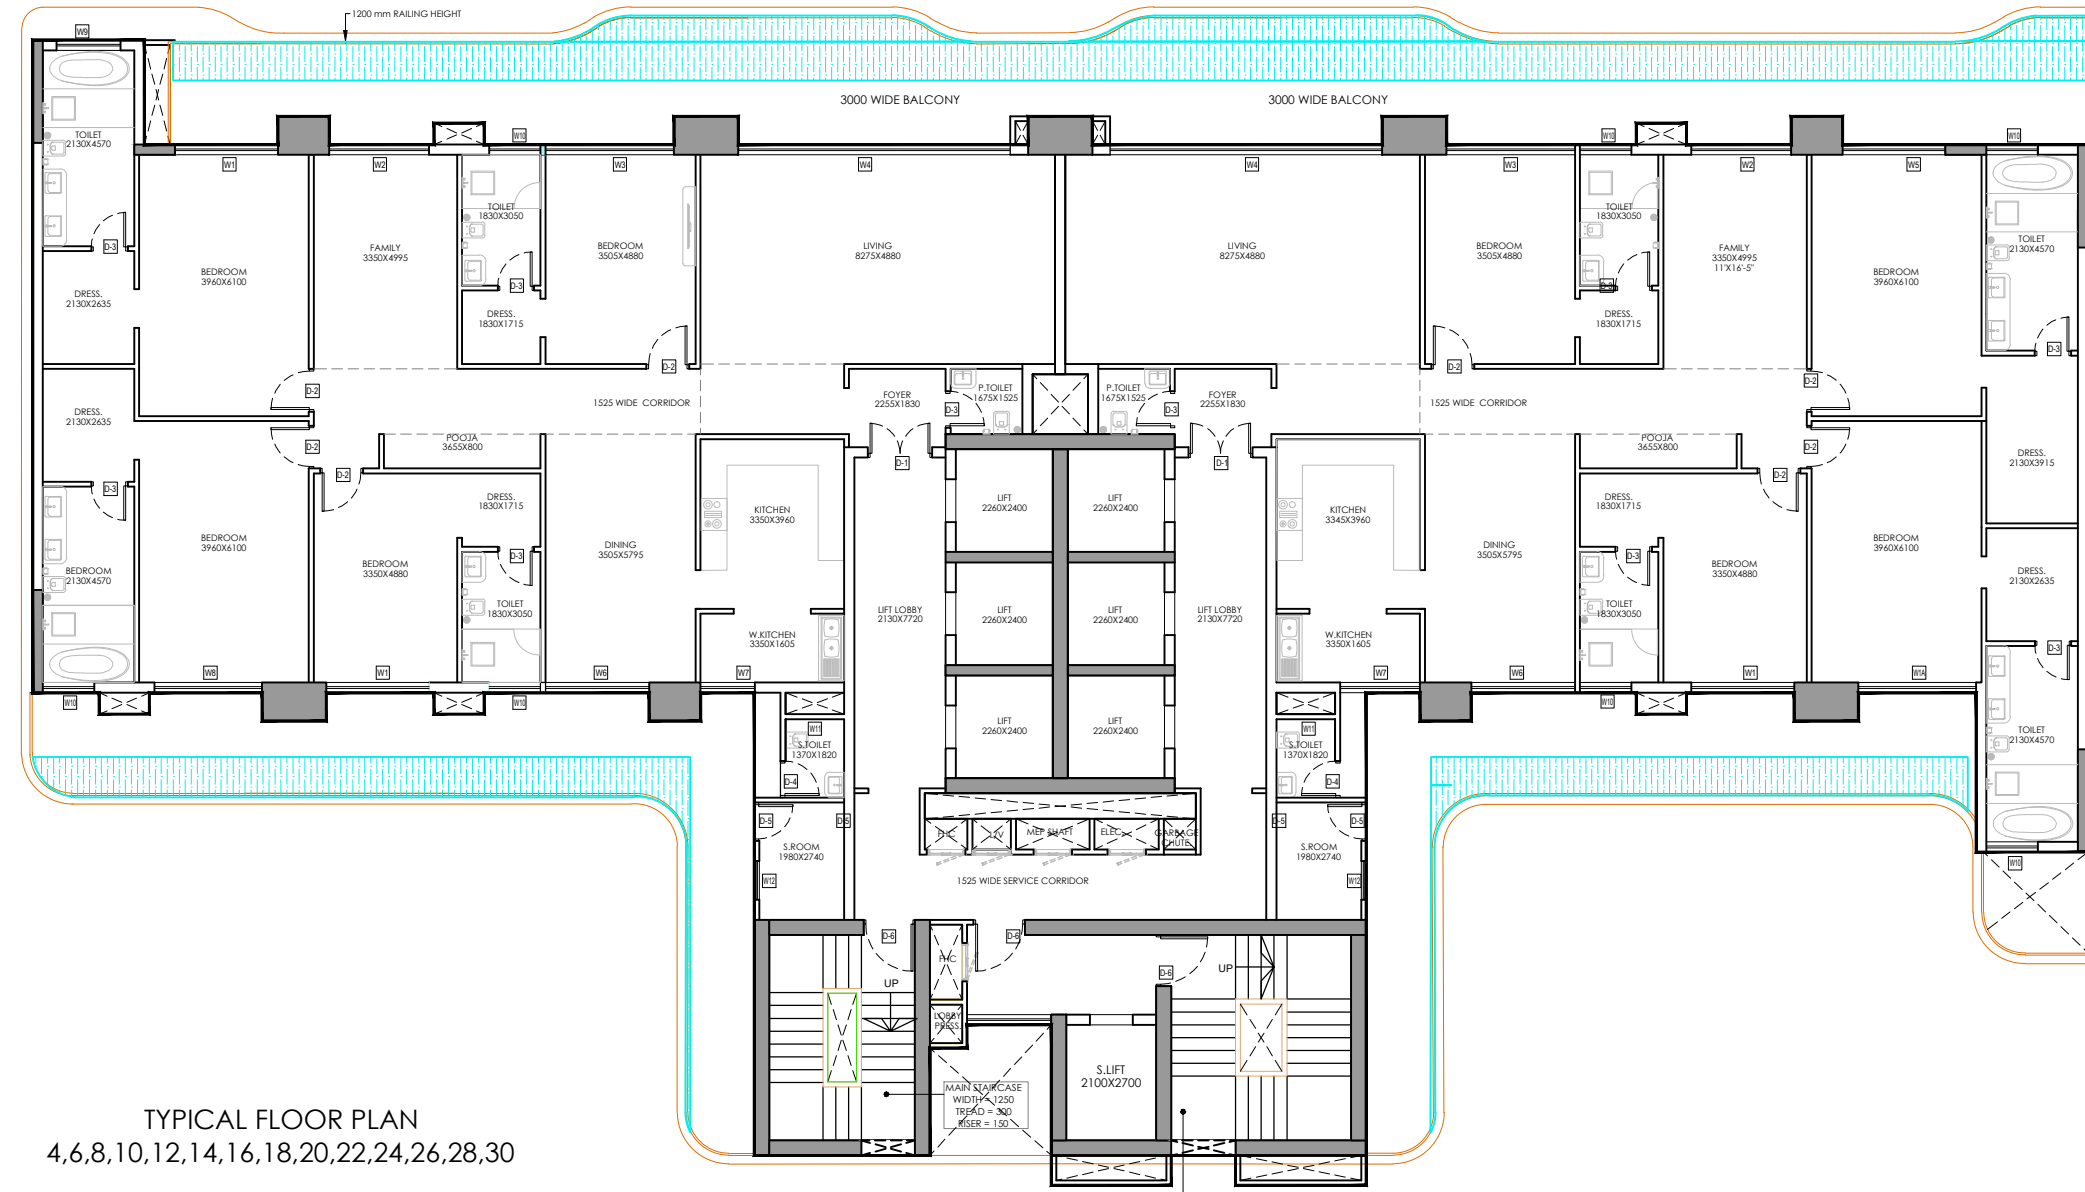

TYPICAL FLOOR PLAN
4,6,8,10,12,14,16,18,20,22,24,26,28,30

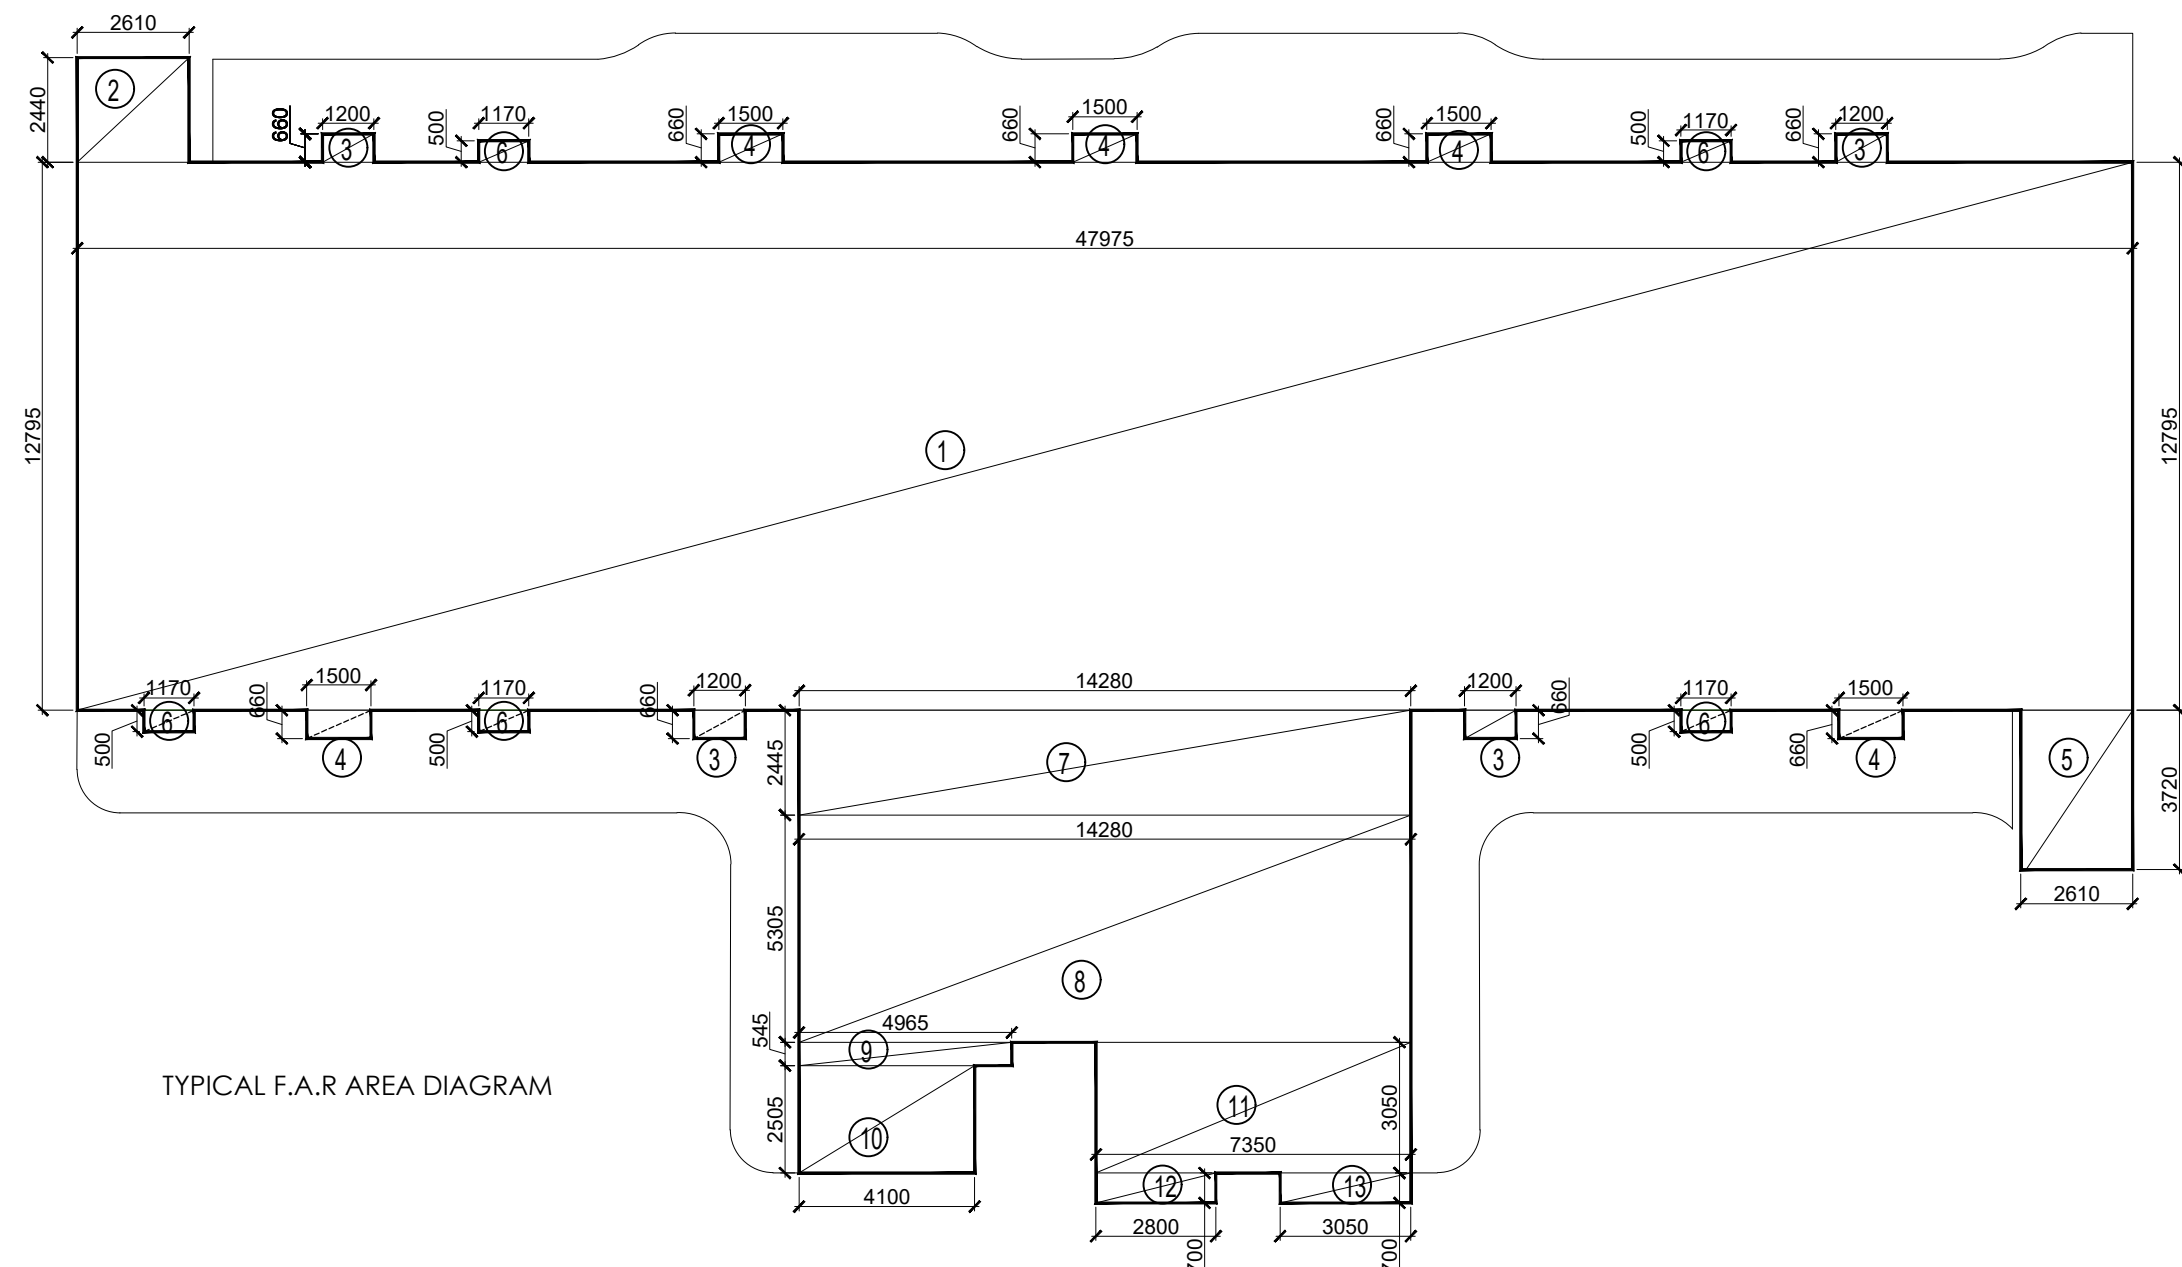

TYPICAL F.A.R. AREA DIAGRAM



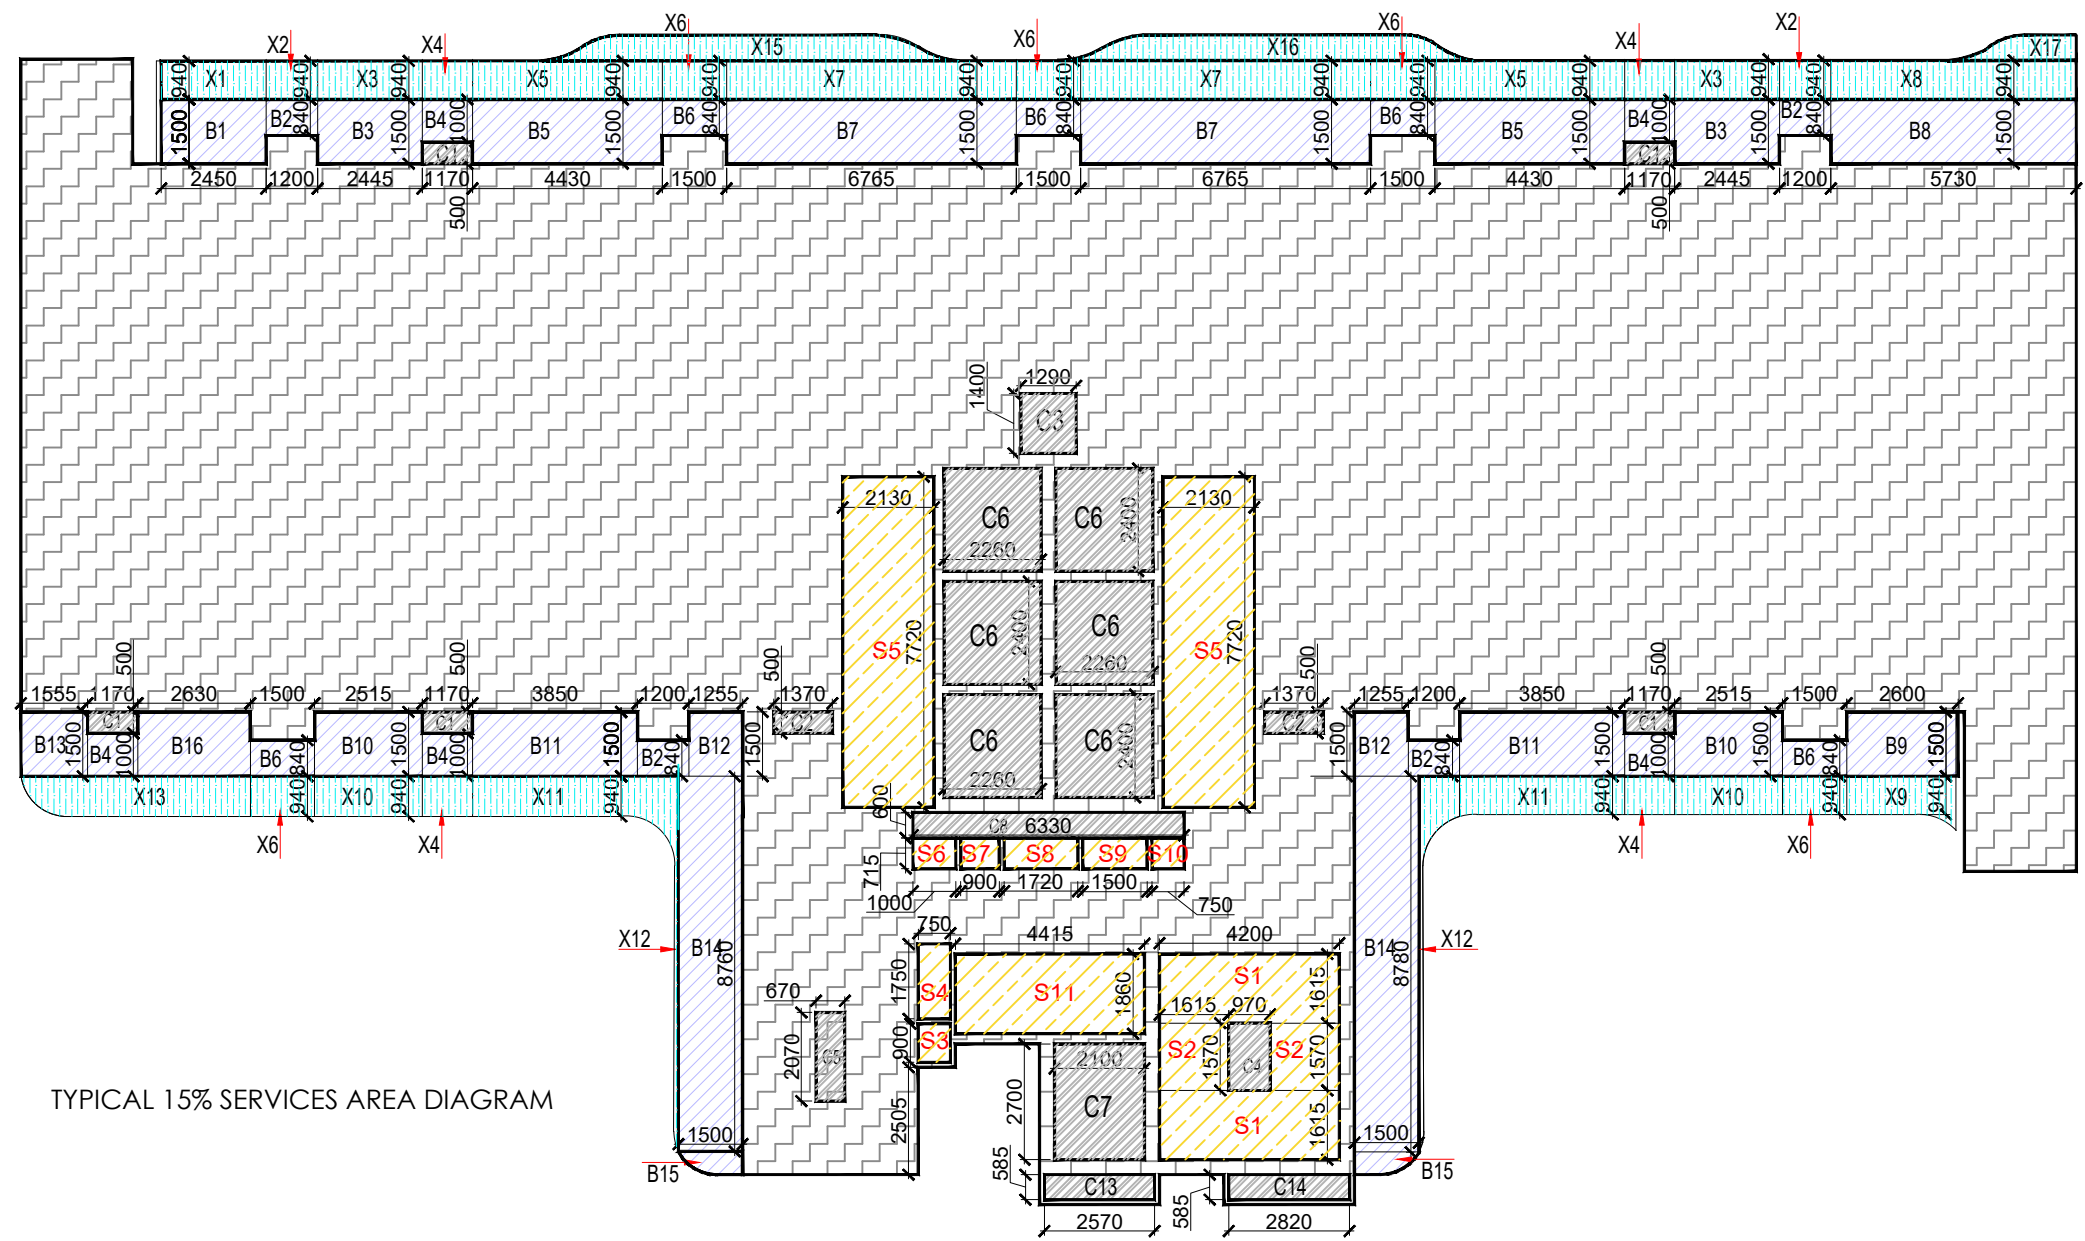


TYPICAL 15% SERVICES AREA DIAGRAM

TOWER - 07 - 15, 23, 31 & 39 REFUGE FLOOR F.A.R. AREA CALCULATIONS						
TOTAL AREA ENVELOPE						
	LENGTH	WIDTH	AREA	NO.	TOTAL	SQMT
01	47.975	12.795	1	613.840	1	613.840
02	2.610	2.440	1	6.368	1	6.368
03	1.200	0.660	1	0.792	4	3.168
04	1.500	0.660	1	0.990	5	4.950
05	2.610	3.720	1	9.709	1	9.709
06	1.170	0.500	1	0.585	5	2.925
07	14.280	2.445	1	34.915	1	34.915
08	14.280	5.305	1	75.755	1	75.755
09	4.965	0.545	1	2.706	1	2.706
10	4.100	2.505	1	10.271	1	10.271
11	7.350	3.050	1	22.418	1	22.418
12	2.800	0.700	1	1.960	1	1.960
13	3.050	0.700	1	2.135	1	2.135
TOTAL (A)					791.120	SQMT.
15% SERVICES AREA						
	LENGTH	WIDTH	AREA	NO.	TOTAL	SQMT
S1	4.200	1.615	1	6.783	2	13.566
S2	1.615	1.570	1	2.536	2	5.071
S3	0.750	0.900	1	0.675	1	0.675
S4	0.750	1.750	1	1.313	1	1.313
S5	2.130	7.720	1	16.444	2	32.887
S6	1.000	0.715	1	0.715	1	0.715
S7	0.950	0.715	1	0.644	1	0.644
S8	1.720	0.715	1	1.230	1	1.230
S9	1.500	0.715	1	1.073	1	1.073
S10	0.750	0.715	1	0.536	1	0.536
S11	4.415	1.860	1	8.212	1	8.212
TOTAL (B)					65.921	SQMT.
15% SERVICES AREA REFUGE						
	LENGTH	WIDTH	AREA	NO.	TOTAL	SQMT
R1	1.965	0.545	1	1.071	1	1.071
R2	2.830	2.505	1	7.089	1	7.089
R3	6.930	2.130	1	14.761	1	14.761
R4	2.800	1.430	1	4.004	1	4.004
R5	1.500	2.130	1	3.195	1	3.195
R6	3.050	1.430	1	4.362	1	4.362
TOTAL (B1)					34.481	SQMT.
DEDUCTION AREA						
	LENGTH	WIDTH	AREA	NO.	TOTAL	SQMT
C1	1.170	0.590	1	0.585	5	2.925
C2	1.370	0.590	1	0.685	2	1.370
C3	1.290	1.400	1	1.806	1	1.806
C4	0.970	1.570	1	1.523	1	1.523
C5	0.670	2.070	1	1.387	1	1.387
C6	2.260	2.400	1	5.424	6	32.544
C7	2.100	2.700	1	5.670	1	5.670
C8	6.300	0.600	1	3.780	1	3.780
C13	2.570	0.585	1	1.503	1	1.503
C14	2.820	0.585	1	1.650	1	1.650
TOTAL (C)					54.158	SQMT.
BALCONY 25% F.A.R. AREA						
	LENGTH	WIDTH	AREA	NO.	TOTAL	SQMT
X1	2.450	0.940	0.25	0.576	1	0.576
X2	1.200	0.940	0.25	0.282	2	0.564
X3	2.445	0.940	0.25	0.575	2	1.149
X4	1.170	0.940	0.25	0.275	4	1.100
X5	4.430	0.940	0.25	1.041	2	2.082
X6	1.500	0.940	0.25	0.353	5	1.763
X7	6.765	0.940	0.25	1.590	2	3.180
X8	4.815	0.940	0.25	1.132	1	1.132
X9	2.660	0.940	0.25	0.611	1	0.611
X10	2.515	0.940	0.25	0.591	2	1.182
X11	3.850	0.940	0.25	0.905	2	1.810
X12	PLINE	2.100	0.25	0.525	2	1.050
X13	PLINE	4.588	0.25	1.147	1	1.147
X15	PLINE	4.671	0.25	1.168	1	1.168
X16	PLINE	4.697	0.25	1.174	1	1.174
X17	PLINE	2.401	0.25	0.600	1	0.600
TOTAL (D)					20.286	SQMT.
TOTAL F.A.R. AREA (A-B-C)+(D)					691.327	SQMT.
TOTAL 15% SERVICES (B-B1)					100.402	SQMT.
TOTAL BUILT UP AREA (F.A.R.+ 15% SERVICES)					791.729	SQMT.
BALCONY NON F.A.R. AREA						
	LENGTH	WIDTH	AREA	NO.	TOTAL	SQMT
B1	2.450	1.500	1	3.675	1	3.675
B2	1.200	0.840	1	1.008	4	4.032
B3	2.445	1.500	1	3.668	2	7.335
B4	1.170	1.000	1	1.170	5	5.850
B5	4.430	1.500	1	6.645	2	13.290
B6	1.500	0.840	1	1.260	5	6.300
B7	6.765	1.500	1	10.148	2	20.295
B8	5.730	1.500	1	8.595	1	8.595
B9	2.600	1.500	1	3.900	1	3.900
B10	2.515	1.500	1	3.773	2	7.545
B11	3.850	1.500	1	5.775	2	11.550
B12	1.255	1.500	1	1.883	2	3.765
B13	1.555	1.500	1	2.333	1	2.333
B14	1.500	10.890	1	16.335	2	32.670
B15	PLINE	0.665	1	0.665	2	1.330
B16	2.630	1.500	1	3.945	1	3.945
TOTAL (E)					136.410	SQMT.

AREA LEGENDS:-						
	F.A.R. AREA					
	15% SERVICES F.A.R. AREA					
	NON F.A.R.					
	BALCONY NON F.A.R.					
	COUNTED IN 1/4 F.A.R.					
	STILT LANDSCAPE					

TYPICAL FLOOR DOOR SCHEDULE (T.F.S.B.S.)				SCHEDULE OF WINDOW (S.B.W.S.)			
DOOR NO.	DOOR FUNCTION	DOOR TYPE	DOOR SIZE	WIN. NO.	LOCATION	GLASS	GLASS AREA (SQ. M.)
01	MAIN ENTRANCE	DOOR	2100 X 2700 (DO. FT.)	W1	REAR ROOM	2400	20.00 (20.00 FT.)
02	MAIN ENTRANCE	DOOR	2100 X 2700 (DO. FT.)	W2	KITCHEN	2400	20.00 (20.00 FT.)
03	MAIN ENTRANCE	DOOR	2100 X 2700 (DO. FT.)	W3	TOILET	1800	15.00 (15.00 FT.)
04	SERVANT TOILET	DOOR	2100 X 2700 (DO. FT.)	W4	REAR ROOM	2400	20.00 (20.00 FT.)
05	SERVANT ROOM	DOOR	2100 X 2700 (DO. FT.)	W5	KITCHEN	2400	20.00 (20.00 FT.)
06	STUDY	DOOR	2100 X 2700 (DO. FT.)	W6	REAR ROOM	2400	20.00 (20.00 FT.)
07	STUDY	DOOR	2100 X 2700 (DO. FT.)	W7	TOILET	1800	15.00 (15.00 FT.)
08	STUDY	DOOR	2100 X 2700 (DO. FT.)	W8	REAR ROOM	2400	20.00 (20.00 FT.)
09	STUDY	DOOR	2100 X 2700 (DO. FT.)	W9	TOILET	1800	15.00 (15.00 FT.)
10	STUDY	DOOR	2100 X 2700 (DO. FT.)	W10	TOILET	1800	15.00 (15.00 FT.)
11	STUDY	DOOR	2100 X 2700 (DO. FT.)	W11	TOILET	1800	15.00 (15.00 FT.)
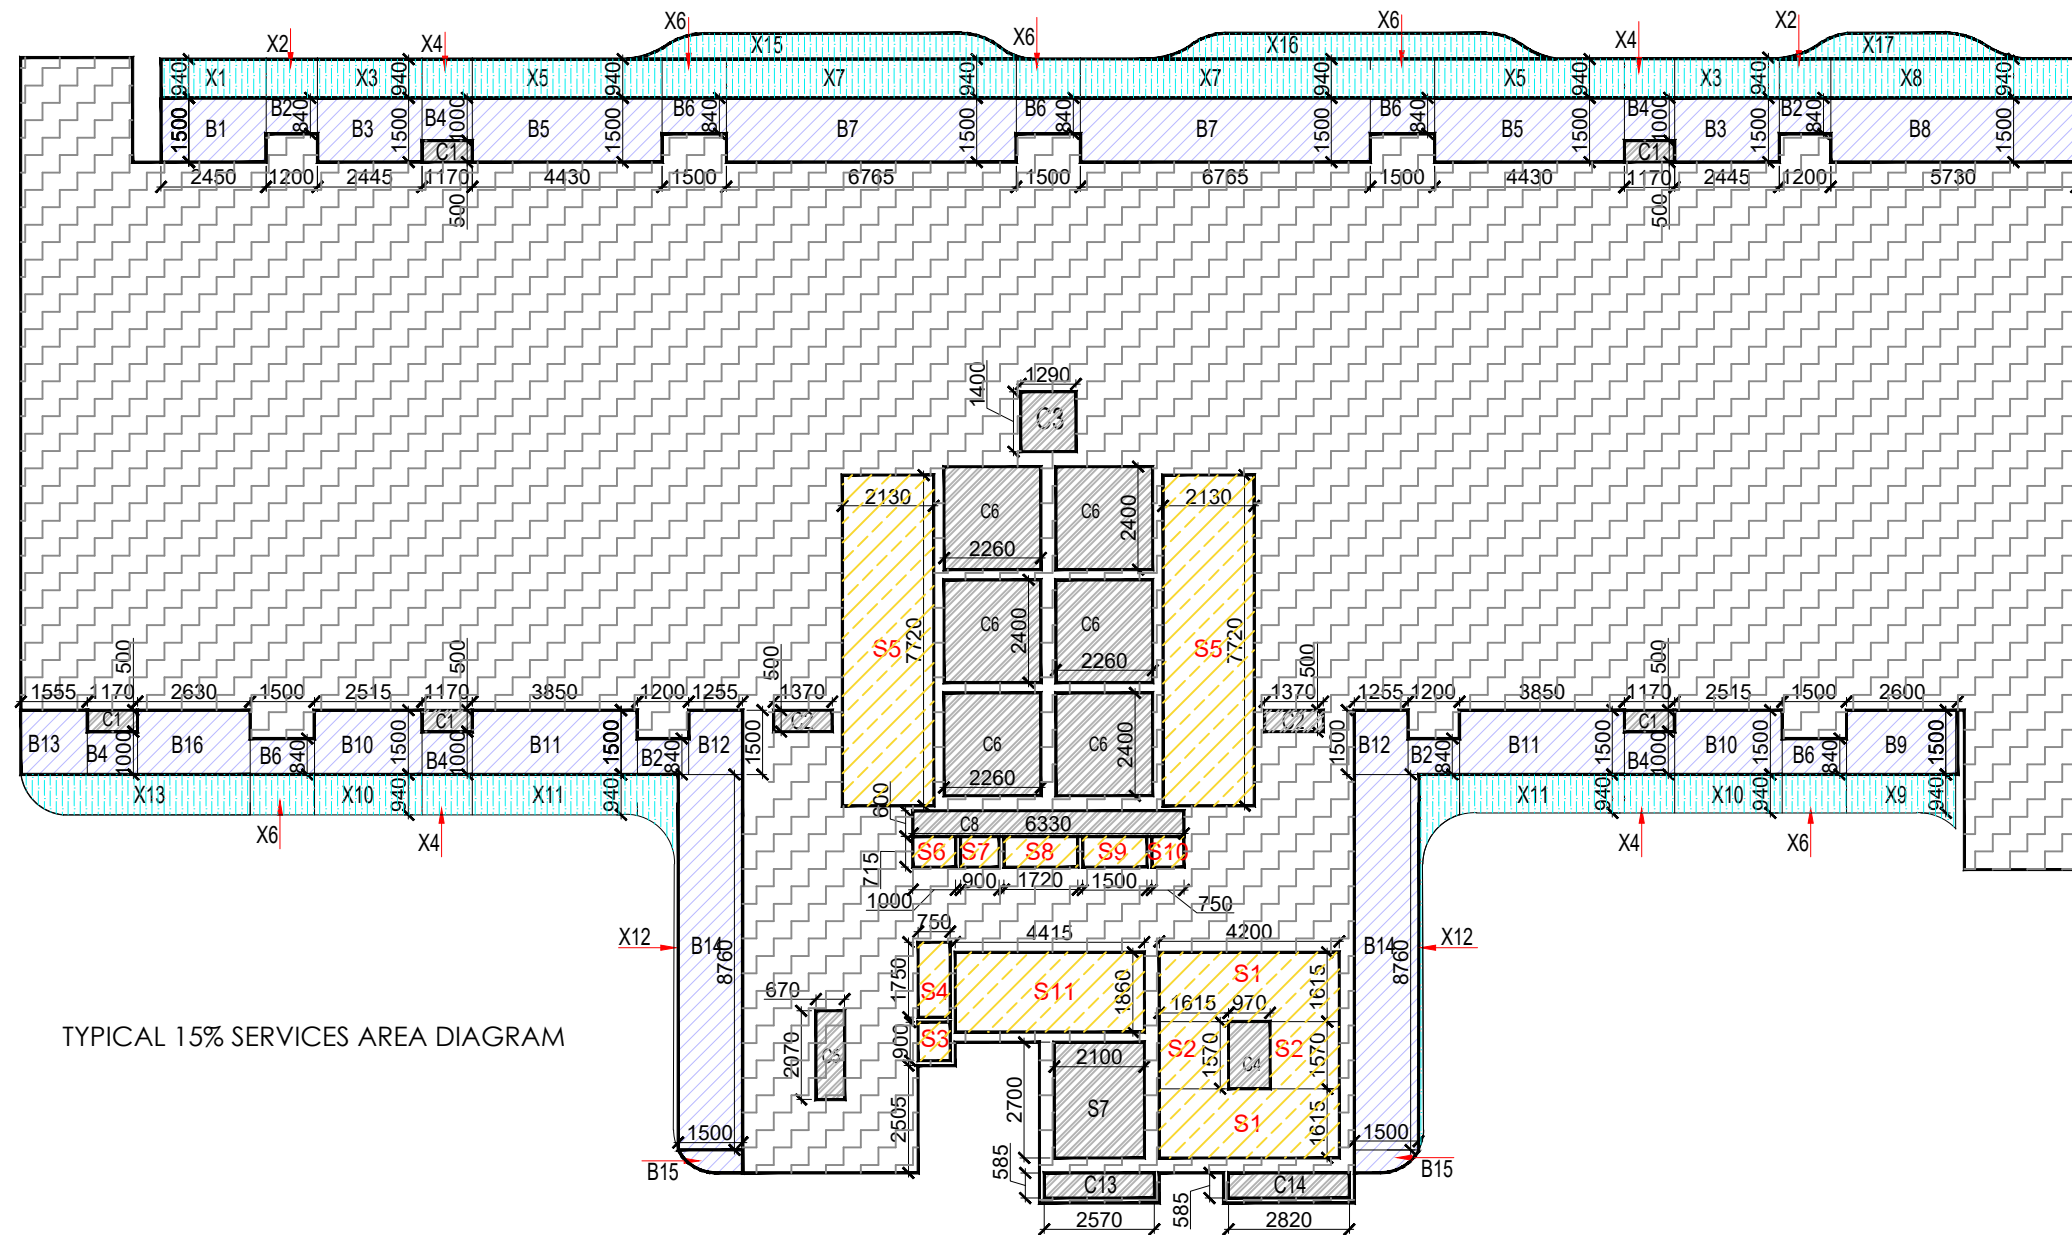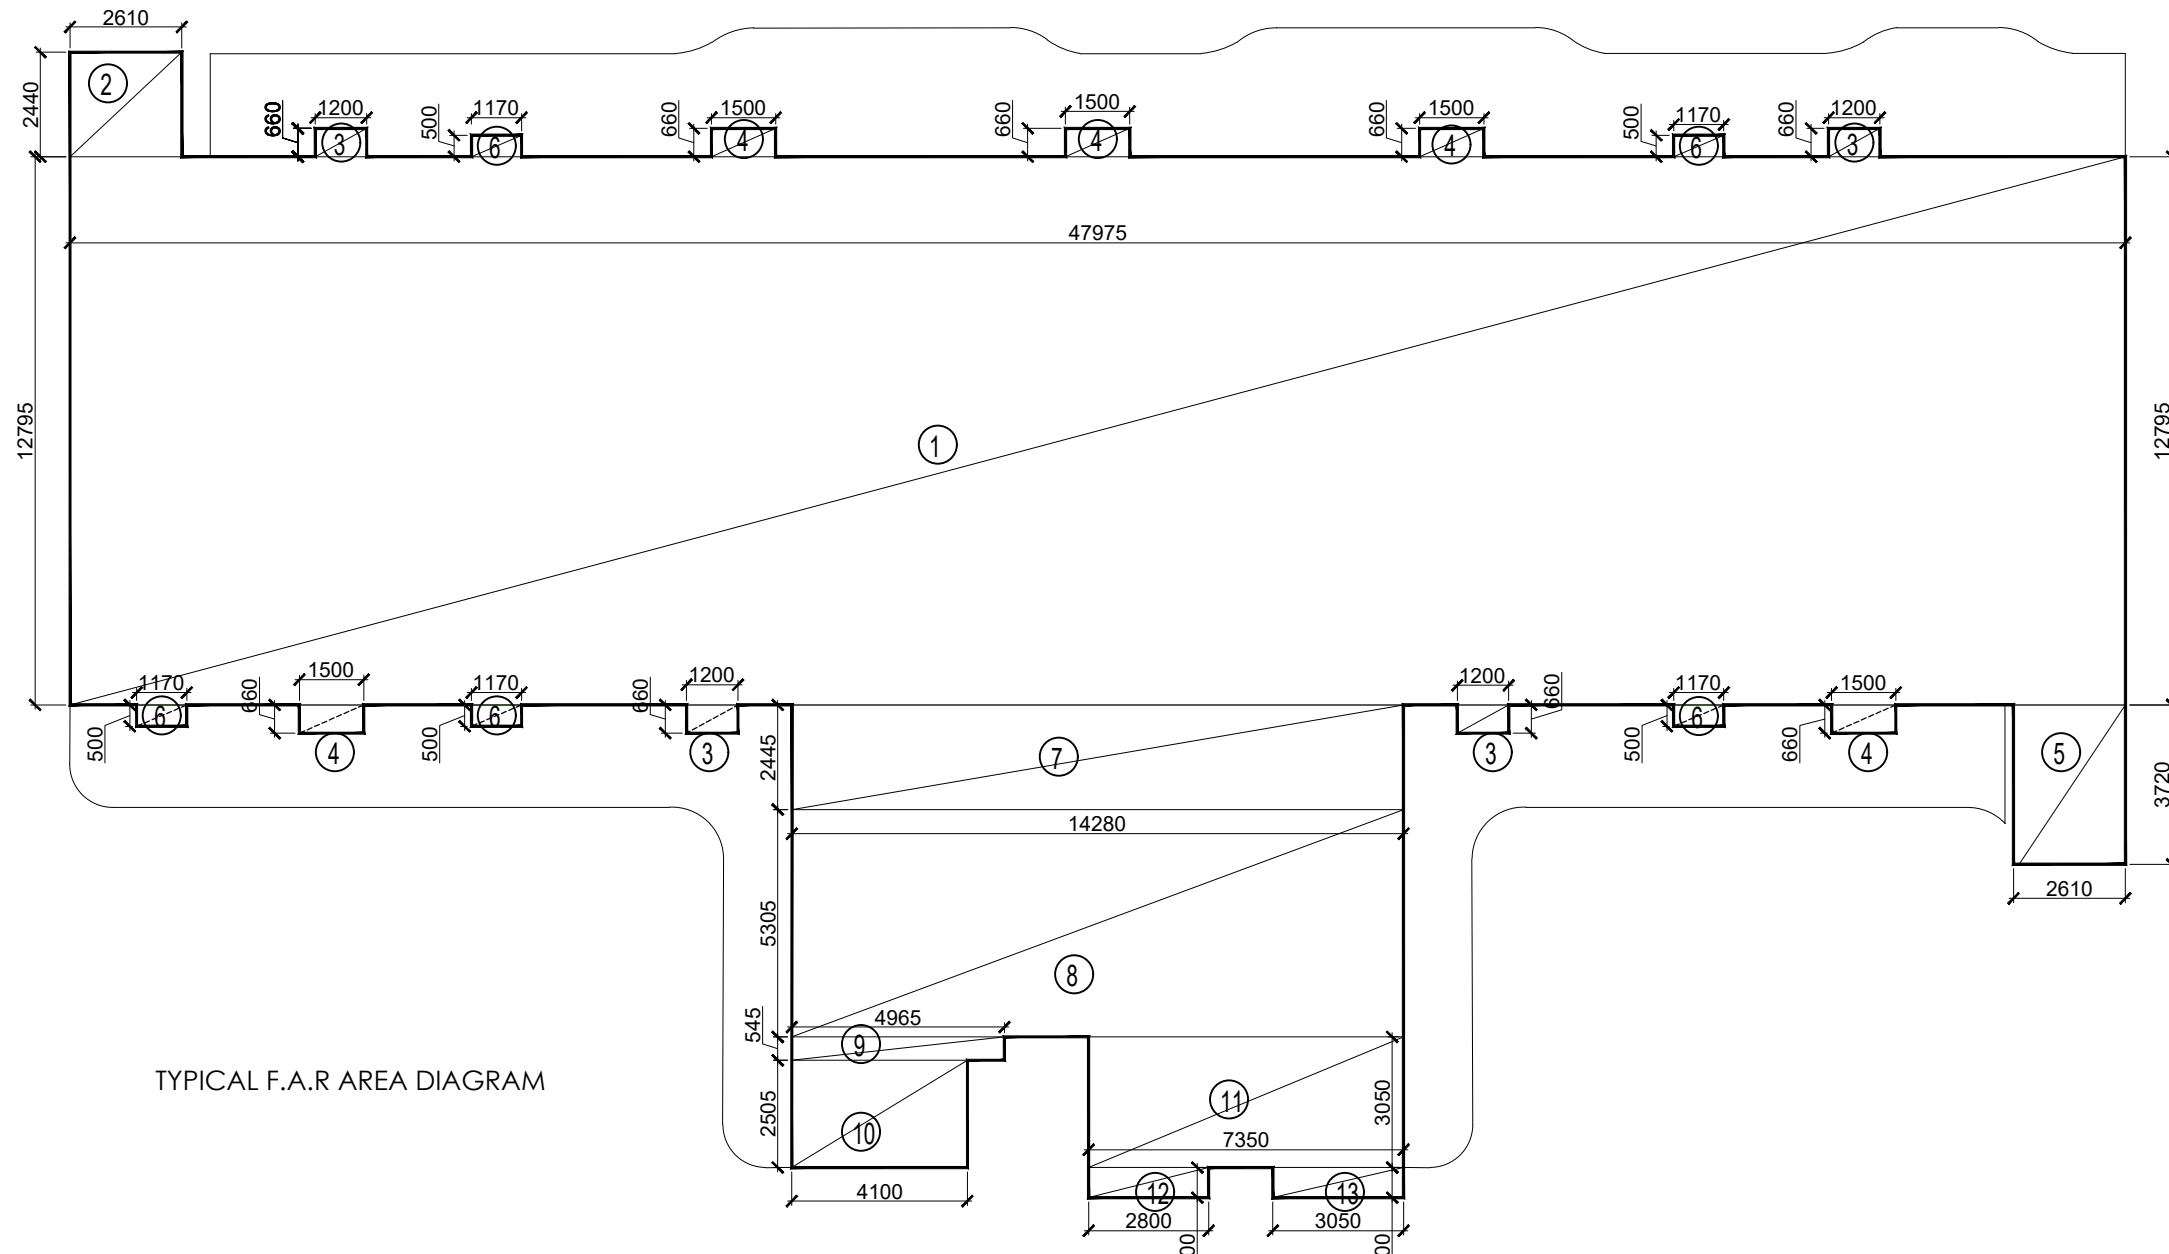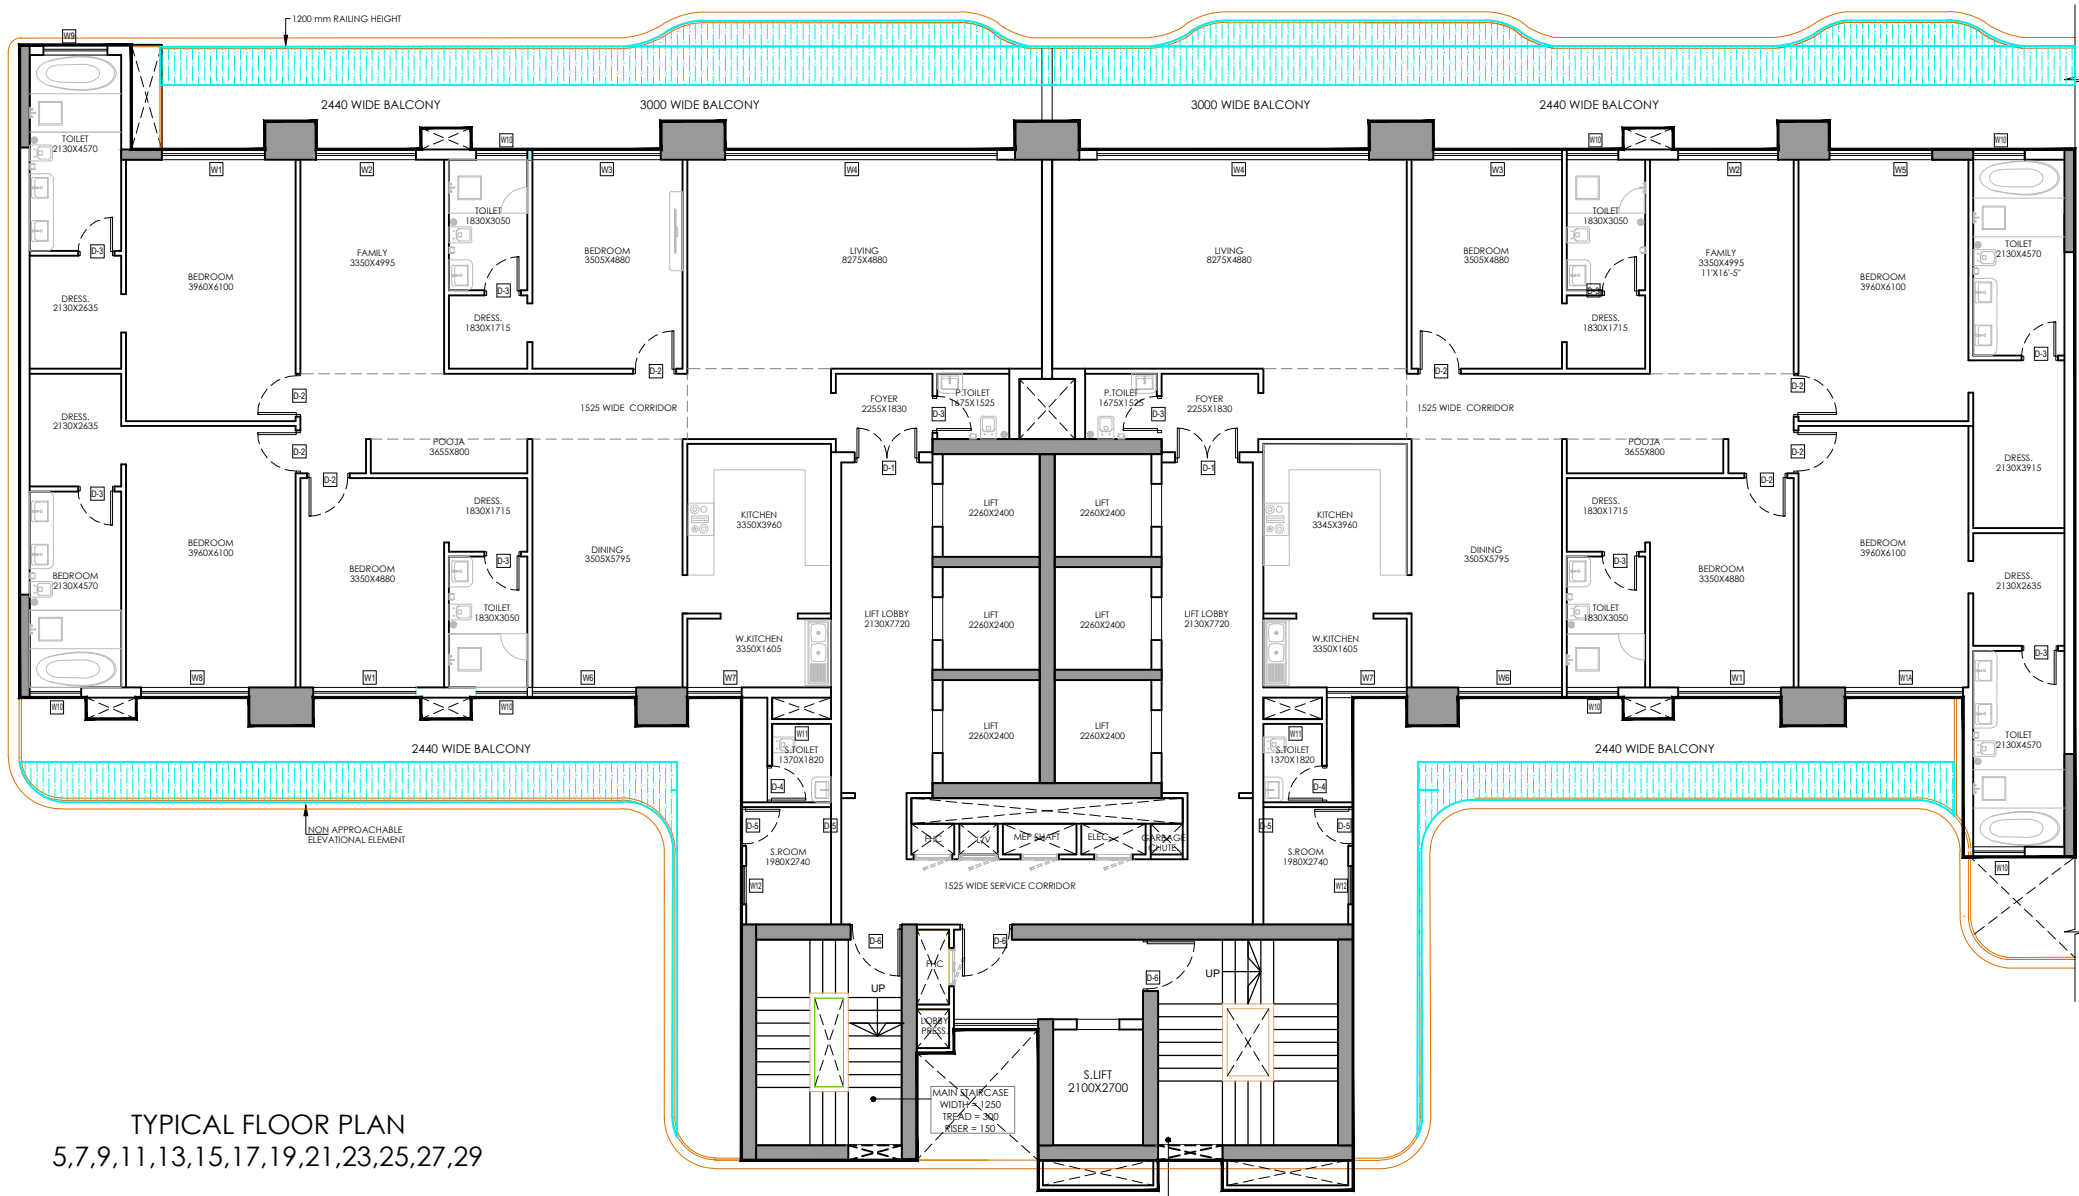

TOWER - 07 FIFTH FLOOR F.A.R. AREA CALCULATIONS (5,7,9,11,13,17,19,21,23,25,27,29,33,35,37)						
TOTAL AREA ENVELOPE						
	LENGTH	WIDTH	AREA	NO.	TOTAL	SQMT.
01	47.975	12.795	1	613.840	1	613.840
02	2.610	2.440	1	6.368	1	6.368
03	1.200	0.660	1	0.792	4	3.168
04	1.500	0.660	1	0.990	5	4.950
05	2.610	3.720	1	9.709	1	9.709
06	1.170	0.500	1	0.585	5	2.925
07	14.280	2.445	1	34.915	1	34.915
08	14.280	5.305	1	75.755	1	75.755
09	4.965	0.545	1	2.706	1	2.706
10	4.100	2.505	1	10.271	1	10.271
11	7.350	3.050	1	22.418	1	22.418
12	2.900	0.700	1	1.960	1	1.960
13	3.050	0.700	1	2.135	1	2.135
TOTAL (A)					791.120	SQMT.
15% SERVICES AREA						
	LENGTH	WIDTH	AREA	NO.	TOTAL	SQMT.
S1	4.200	1.615	1	6.783	2	13.566
S2	1.615	1.570	1	2.536	2	5.071
S3	0.750	0.900	1	0.675	1	0.675
S4	0.750	1.750	1	1.313	1	1.313
S5	2.130	7.720	1	16.444	2	32.887
S6	1.000	0.715	1	0.715	1	0.715
S7	0.900	0.715	1	0.644	1	0.644
S8	1.720	0.715	1	1.230	1	1.230
S9	1.500	0.715	1	1.073	1	1.073
S10	0.750	0.715	1	0.536	1	0.536
S11	4.415	1.860	1	8.212	1	8.212
TOTAL (B)					65.921	SQMT.
DEDUCTION AREA						
	LENGTH	WIDTH	AREA	NO.	TOTAL	SQMT.
C1	1.170	0.500	1	0.585	5	2.925
C2	1.370	0.500	1	0.685	2	1.370
C3	1.290	1.400	1	1.806	1	1.806
C4	0.970	1.570	1	1.523	1	1.523
C5	0.670	2.070	1	1.387	1	1.387
C6	2.260	2.400	1	5.424	6	32.544
C7	2.100	2.700	1	5.670	1	5.670
C8	6.300	0.600	1	3.780	1	3.780
C13	2.570	0.585	1	1.503	1	1.503
C14	2.820	0.585	1	1.650	1	1.650
TOTAL (C)					54.158	SQMT.
BALCONY 25% F.A.R. AREA						
	LENGTH	WIDTH	AREA	NO.	TOTAL	SQMT.
X1	2.450	0.940	0.25	0.576	1	0.576
X2	1.200	0.940	0.25	0.282	2	0.564
X3	2.445	0.940	0.25	0.575	2	1.149
X4	1.170	0.940	0.25	0.275	4	1.100
X5	4.430	0.940	0.25	1.041	2	2.082
X6	1.500	0.940	0.25	0.353	5	1.765
X7	6.765	0.940	0.25	1.590	2	3.180
X8	4.815	0.940	0.25	1.132	1	1.132
X9	2.600	0.940	0.25	0.611	1	0.611
X10	2.515	0.940	0.25	0.591	2	1.182
X11	3.850	0.940	0.25	0.905	2	1.810
X12	PLINE	1.273	0.25	0.318	2	0.637
X13	PLINE	4.588	0.25	1.147	1	1.147
X15	PLINE	4.671	0.25	1.168	1	1.168
X16	PLINE	4.697	0.25	1.174	1	1.174
X17	PLINE	2.401	0.25	0.600	1	0.600
TOTAL (D)					19.873	SQMT.
TOTAL F.A.R. AREA (A-B-C)+(D)					690.914	SQMT.
TOTAL 15% SERVICES (B)					65.921	SQMT.
TOTAL BUILTUP AREA (F.A.R.+ 15% SERVICES)					756.834	SQMT.
BALCONY NON-F.A.R. AREA						
	LENGTH	WIDTH	AREA	NO.	TOTAL	SQMT.
B1	2.450	1.500	1	3.675	1	3.675
B2	1.200	0.840	1	1.008	4	4.032
B3	2.445	1.500	1	3.668	2	7.335
B4	1.170	1.000	1	1.170	5	5.850
B5	4.430	1.500	1	6.645	2	13.290
B6	1.500	0.840	1	1.260	5	6.300
B7	6.765	1.500	1	10.148	2	20.295
B8	5.730	1.500	1	8.595	1	8.595
B9	2.600	1.500	1	3.900	1	3.900
B10	2.515	1.500	1	3.773	2	7.545
B11	3.850	1.500	1	5.775	2	11.550
B12	1.255	1.500	1	1.883	2	3.765
B13	1.555	1.500	1	2.333	1	2.333
B14	1.500	8.760	1	13.140	2	26.280
B15	PLINE	0.665	1	0.665	2	1.330
B16	2.630	1.500	1	3.945	1	3.945
TOTAL (E)					130.020	SQMT.



AREA LEGENDS:-	
	F.A.R. AREA
	15% SERVICES F.A.R. AREA
	NON-F.A.R.
	BALCONY NON-F.A.R.
	COUNTED IN 1/4 F.A.R.
	STILT LANDSCAPE

TYPICAL FLOOR/DOOR SCHEDULE (F.5 BHK)	
DOOR NO.	DOOR FUNCTION
D1	MAIN ENTRANCE
D2	BEDROOM
D3	TOILET
D4	BEDROOM
D5	BEDROOM
D6	BEDROOM
D7	TOILET
D8	BEDROOM
D9	BEDROOM
Digitally signed
by LAL SINGH
Date:
2025.01.18
13:18:24
+05'30'

Digitally signed by
Sudheer Kumar
Date: 2025.01.21
15:33:11 +05'30'

Digitally signed
by Amit Varma
Date: 2025.01.16
19:52:16 +05'30'

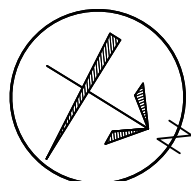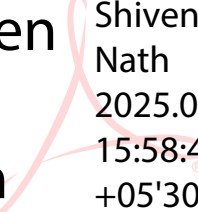SCALE 1:250	DATE	
DRAWN BY	DRG. NO. 46	
PROJECT PROPOSED SUBMISSION OF GROUP HOUSING AT PLOT NO C1 IN LAND -2, INTEGRATED SPORT COMPLEX AT JAYPEE GREENS SECT 26 AND 31 SURAJPUR KASANA ROAD , GREATER NOIDA , U.P.		
OWNER JAYPEE GREENS (A DIVISION OF JAI PRAKASH ASSOCIATE LTD.)		
DRAWING TITLE TOWER-7 TYPICAL FLOOR PLAN 5,7,9,11,13,17,19,21,25,27,29,33,35,37TH FLOOR		
TOWN PLANNER		
OWNER SIGN. DALJIT SINGH Digitally signed by DALJIT SINGH Date: 2025.01.15 11:52:15 +05'30'		ARCHITECTS SIGN. Shiven dra Nath Shivendra Nath 2025.01.15 15:58:47 +05'30'




18th & 34th FLOOR CONNECTING FLOOR PLAN

LAL
SINGH


Digitally signed
by LAL SINGH
Date:
2025.01.18
13:32:45
+05'30'

Sudheer
Kumar

Digitally signed by
Sudheer Kumar
Date: 2025.01.21
15:38:17 +05'30'

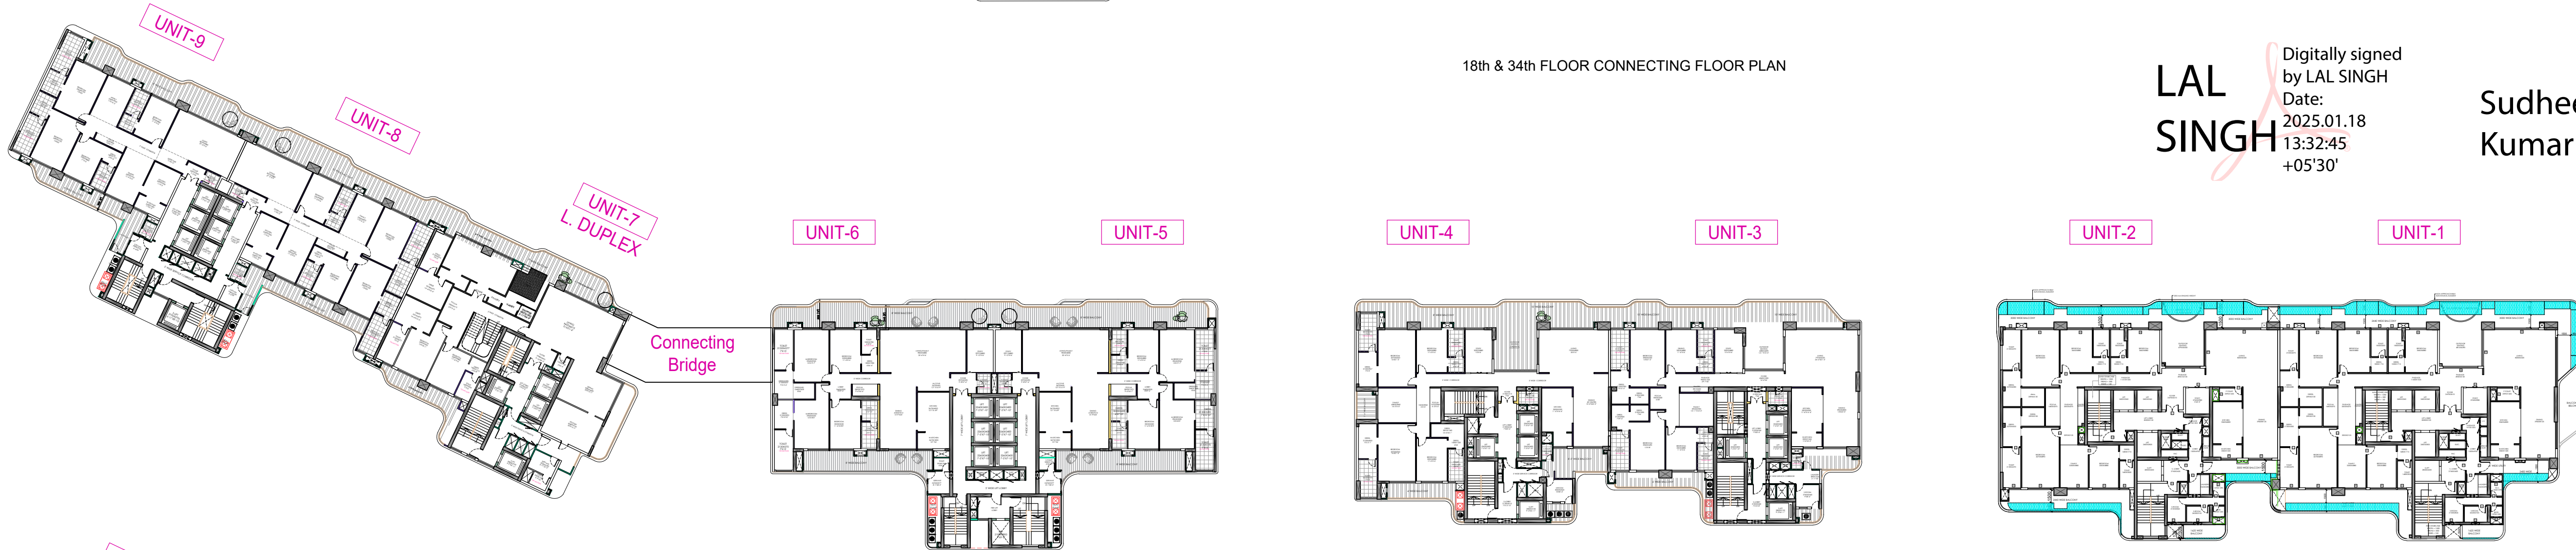

10th & 26th FLOOR CONNECTING FLOOR PLAN



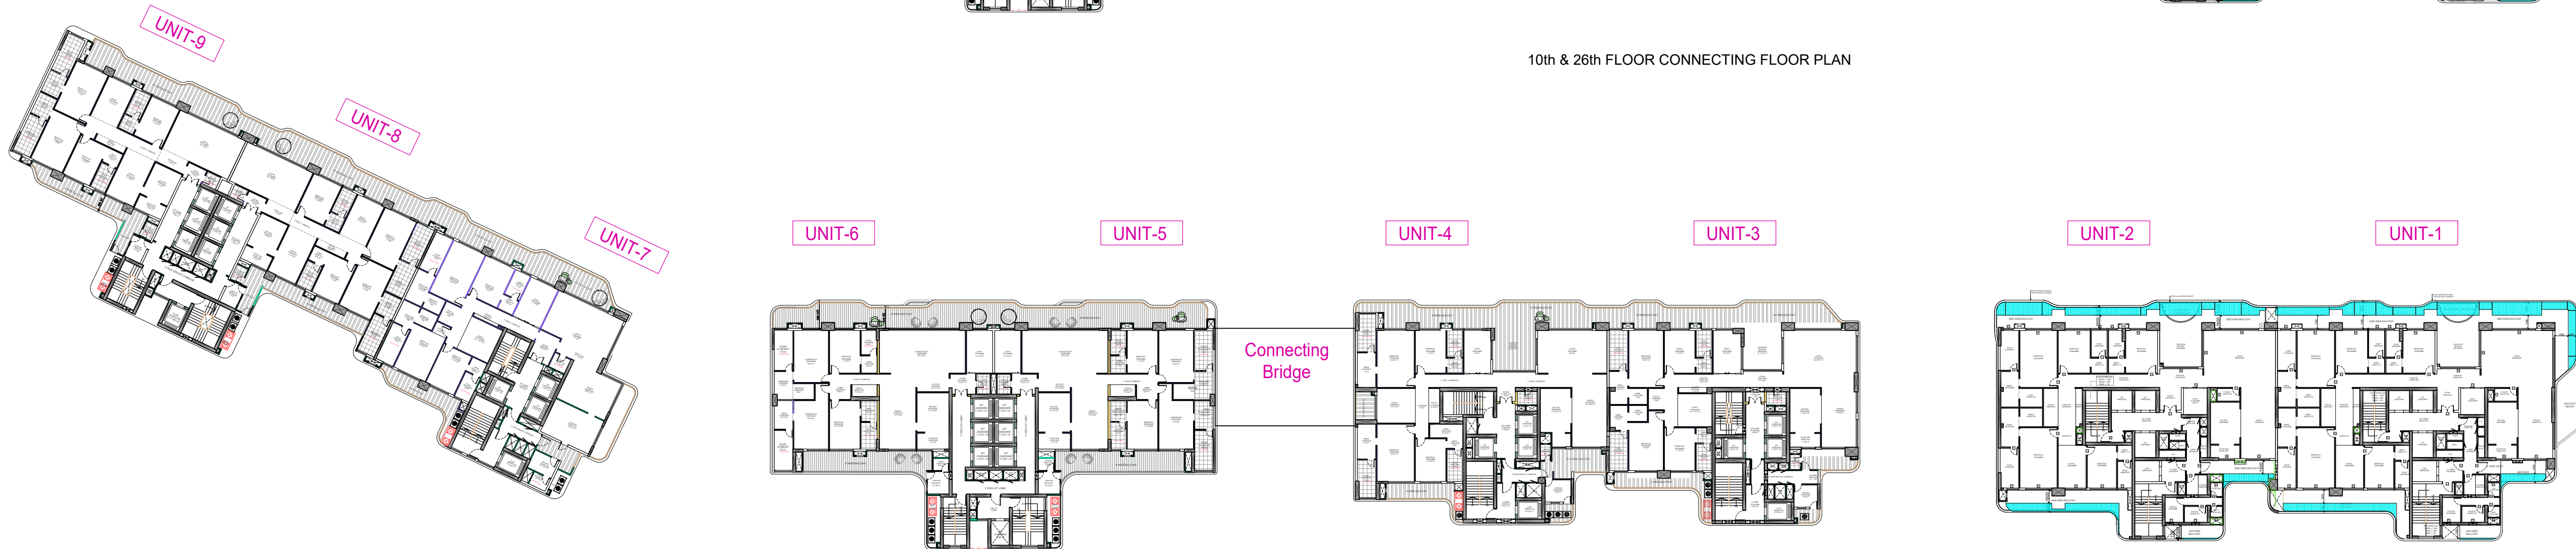


14th & 30th FLOOR CONNECTING FLOOR PLAN

Amit
Var
ma

Digitally signed by
Amit Varma
Date:
2025.01.16
19:56:02
+05'30'

SCALE 1:250	DATE	
DRAWN BY	DRG. NO. 49	
PROJECT PROPOSED SUBMISSION OF GROUP HOUSING AT PLOT NO C1 IN LAND -2 , INTEGRATED SPORT COMPLEX AT JAYPEE GREENS SECT 26 AND 31 SURAJPUR KASANA ROAD , GREATED NOIDA , U.P.		
OWNER JAYPEE GREENS (A DIVISION OF JAI PRAKASH ASSOCIATE LTD.)		
DRAWING TITLE CONNECTING BRIDGE FLOOR PLANS		
TOWN PLANNER		
OWNER SIGN. DALJIT SINGH	ARCHITECTS SIGN. Shive ndra Nath	
Digitally signed by DALJIT SINGH Date: 2025.01.15 11:58:37 +05'30'	Digitally signed by Shivendra Nath Date: 2025.01.1 5 13:34:46 +05'30'	

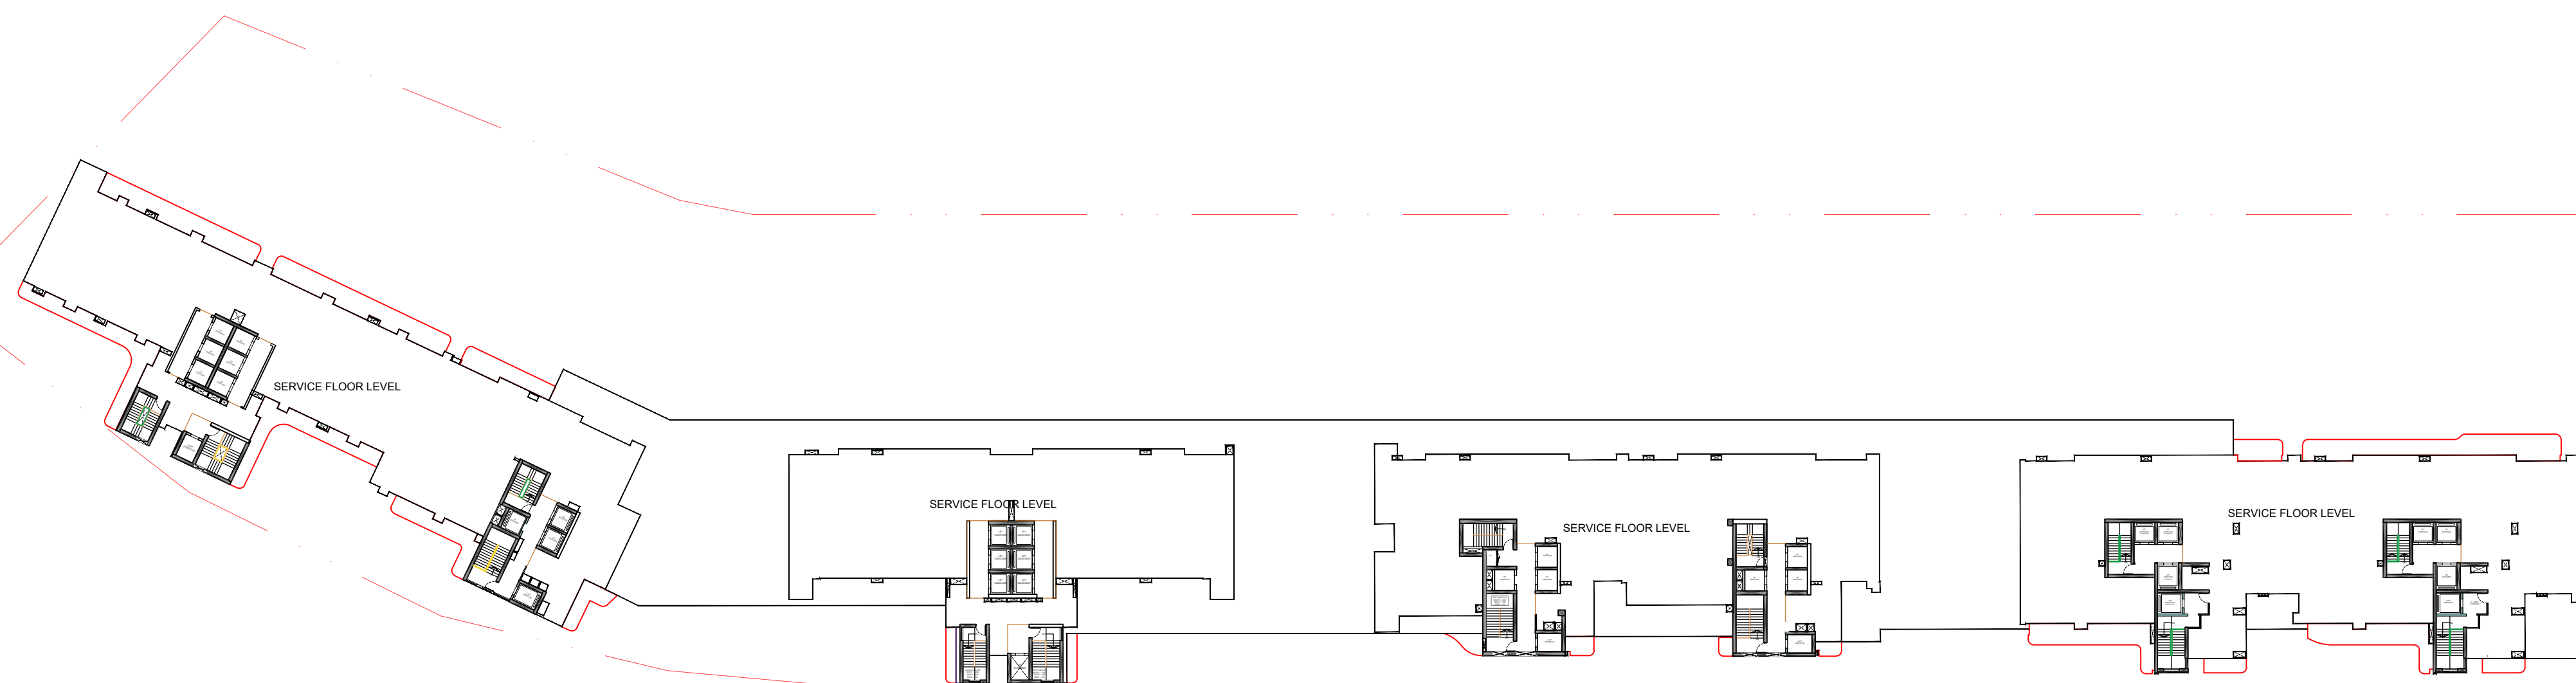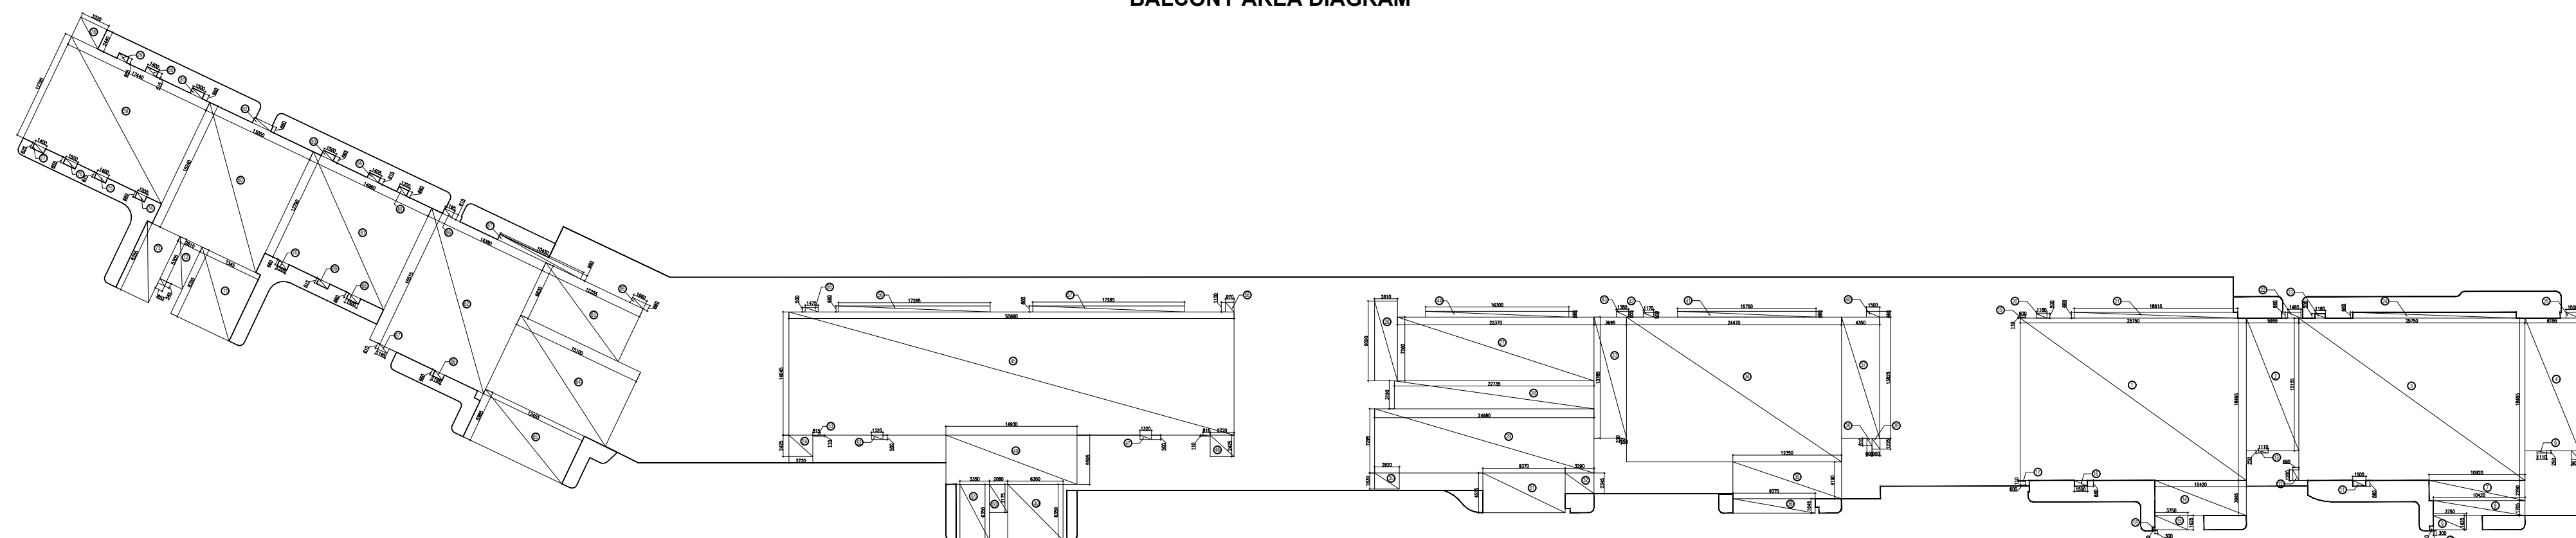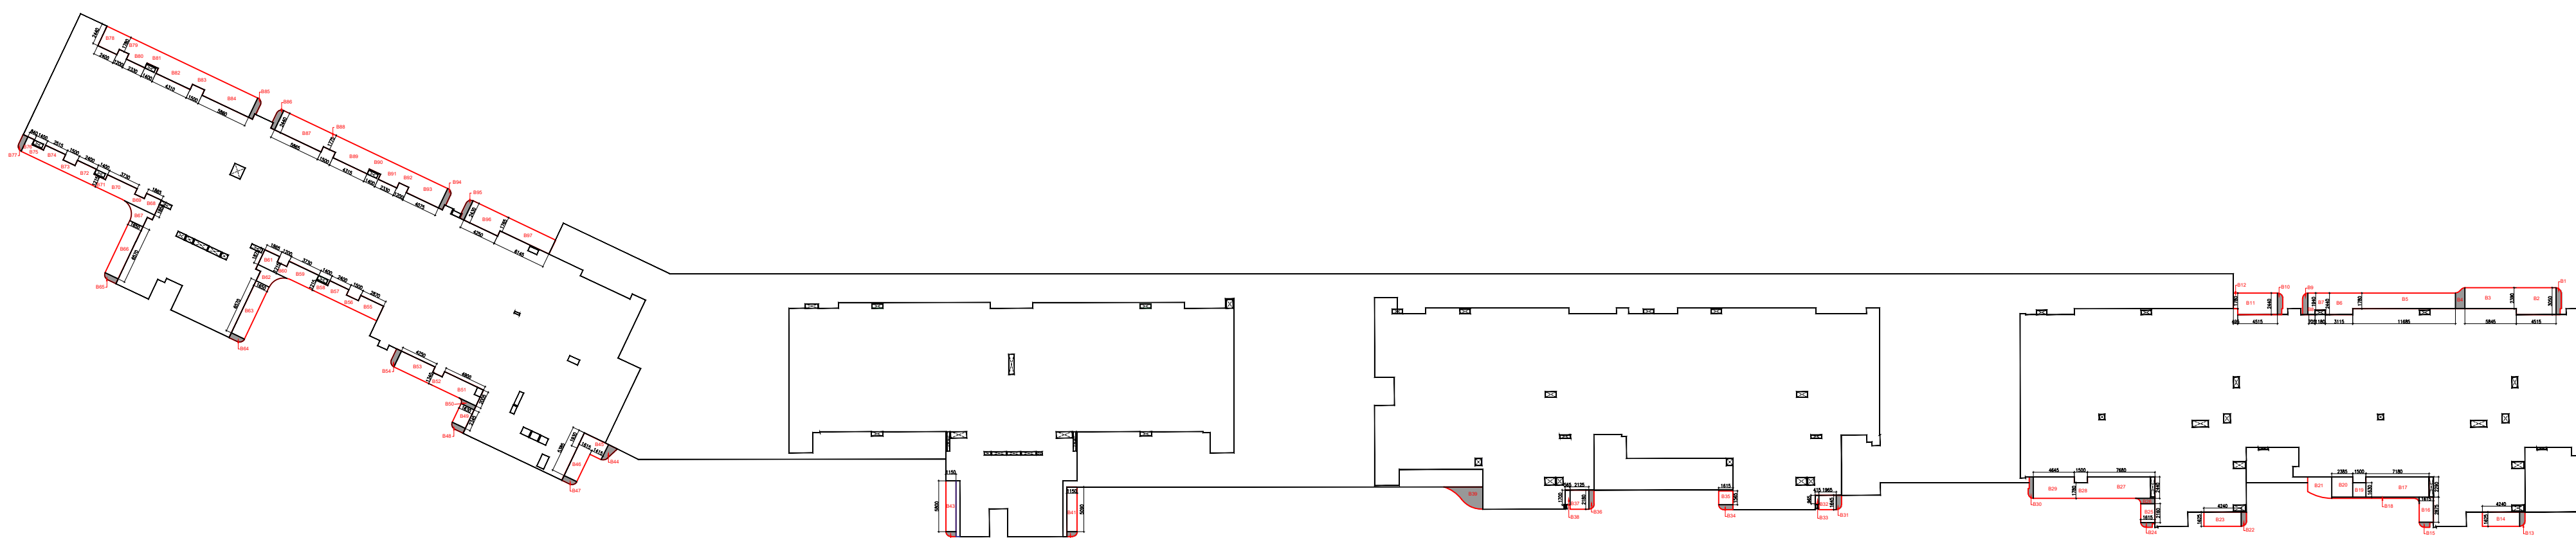

TOTAL AREA (M2)		SUBJECT FLOOR AREA CALCULATIONS					
NO.	AREA (M2)	AREA	NO.	AREA	NO.		
01	21.75	14.49	1	476.24	1	476.24	NO.1
02	11.75	11.75	2	476.24	2	952.48	NO.2
03	05.75	18.25	3	275.32	3	475.12	NO.3
04	05.75	18.25	4	275.32	4	750.44	NO.4
05	05.75	0.06	5	17.78	5	0.06	NO.5
06	05.75	0.06	6	17.78	6	0.06	NO.6
07	10.75	2.29	7	22.40	7	2.29	NO.7
08	05.75	1.62	8	17.78	8	1.62	NO.8
09	05.75	1.62	9	17.78	9	0.06	NO.9
10	0.5	0.11	10	0.03	10	0.03	NO.10
11	0.5	0.11	11	0.03	11	0.03	NO.11
12	0.06	1.2	12	0.72	12	0.72	NO.12
13	0.06	1.2	13	0.72	13	0.72	NO.13
14	10.47	3.99	14	44.58	14	3.78	NO.14
15	0.06	0.25	15	0.72	15	0.25	NO.15
16	1.5	0.66	16	0.90	16	0.90	NO.16
17	0.5	0.11	17	0.03	17	0.03	NO.17
18	0.5	0.11	18	0.03	18	0.03	NO.18
19	1.5	0.44	19	0.66	19	0.66	NO.19
20	18.00	6.56	20	42.26	20	6.56	NO.20
21	1.5	0.44	21	0.66	21	0.66	NO.21
22	1.14	0.5	22	0.96	22	0.50	NO.22
23	1.14	0.5	23	0.96	23	0.50	NO.23
24	1.5	0.66	24	0.90	24	0.90	NO.24
25	1.5	0.66	25	0.90	25	0.90	NO.25
26	22.37	7.25	26	162.46	26	162.46	NO.26
27	24.88	9.38	27	162.26	27	162.26	NO.27
28	2.92	1.02	28	5.61	28	1.02	NO.28
29	2.92	1.02	29	5.61	29	1.02	NO.29
30	3.75	7.35	30	7.75	30	7.75	NO.30
31	3.75	7.35	31	7.75	31	7.75	NO.31
32	24.87	16.25	32	40.53	32	40.53	NO.32
33	24.87	16.25	33	40.53	33	40.53	NO.33
34	9.37	1.45	34	11.14	34	1.14	NO.34
35	9.37	1.45	35	11.14	35	1.14	NO.35
36	0.4	0.01	36	0.46	36	0.46	NO.36
37	0.4	0.01	37	0.46	37	0.46	NO.37
38	1.5	1.62	38	1.62	38	1.62	NO.38
39	1.5	1.62	39	1.62	39	1.62	NO.39
40	15.72	0.66	40	10.32	40	0.32	NO.40
41	15.72	0.66	41	10.32	41	0.32	NO.41
42	1.5	0.66	42	0.90	42	0.90	NO.42
43	1.5	0.66	43	0.90	43	0.90	NO.43
44	50.66	14.04	44	71.52	44	71.52	NO.44
45	50.66	14.04	45	71.52	45	71.52	NO.45
46	1.5	0.66	46	0.90	46	0.90	NO.46
47	1.5	0.66	47	0.90	47	0.90	NO.47
48	0.97	1.1	48	1.97	48	1.97	NO.48
49	0.97	1.1	49	1.97	49	1.97	NO.49
50	16.52	15.24	50	104.82	50	104.82	NO.50
51	16.52	15.24	51	104.82	51	104.82	NO.51
52	14.06	16.75	52	110.38	52	110.38	NO.52
53	14.06	16.75	53	110.38	53	110.38	NO.53
54	12.25	0.63	54	81.51	54	81.51	NO.54
55	12.25	0.63	55	81.51	55	81.51	NO.55
56	12.25	0.63	56	81.51	56	81.51	NO.56
100	12.25	0.63	100	81.51	100	81.51	NO.100
TOTAL AREA (M2)		TOTAL AREA (M2)				TOTAL AREA (M2)	
4559.12		4559.12				4559.12	
NO.1		NO.1				NO.1	
NO.2		NO.2				NO.2	
NO.3		NO.3				NO.3	
NO.100		NO.100				NO.100	
TOTAL AREA (M2)		TOTAL AREA (M2)				TOTAL AREA (M2)	
4559.12		4559.12				4559.12	
NO.1		NO.1				NO.1	
NO.2		NO.2				NO.2	
NO.3		NO.3				NO.3	
NO.4		NO.4				NO.4	
NO.5		NO.5				NO.5	
NO.6		NO.6				NO.6	
NO.7		NO.7				NO.7	
NO.8		NO.8				NO.8	
NO.9		NO.9				NO.9	
NO.10		NO.10				NO.10	
NO.11		NO.11				NO.11	
NO.12		NO.12				NO.12	
NO.13		NO.13				NO.13	
NO.14		NO.14				NO.14	
NO.15		NO.15				NO.15	
NO.16		NO.16				NO.16	
NO.17		NO.17				NO.17	
NO.18		NO.18				NO.18	
NO.19		NO.19				NO.19	
NO.20		NO.20				NO.20	
NO.21		NO.21				NO.21	
NO.22		NO.22				NO.22	
NO.23		NO.23				NO.23	
NO.24		NO.24				NO.24	
NO.25		NO.25</					

**Sudheer
Kumar**

Digitally signed by
Sudheer Kumar
Date: 2025.01.21
15:36:05 +05'30'

Date: 2025.01.21
15:36:05 +05'30'

15:36:05 +05'30'

LAL SINGH Digitally signed
by LAL SINGH
Date: 2025.01.18
13:26:22 +05'30'

Digitally signed
by LAL SINGH
Date: 2025.01.18
13:26:22 +05'30'

Date: 2025.01.18
13:26:22 +05'30'

13:26:22 +05'30'

Amit Varm
Digitally signed by Amit Varm
Date: 2025.01.16 19:54:31 +05'30'

Amit Varm
Digitally signed by Amit Varm
Date: 2025.01.16 19:54:31 +05'30'

varm Date: 2025.01.16
a 19:54:31
105'30"

a 19:54:31 105'30"

SCALE 1:250	DATE
DRAWN BY	DRG. NO. 05

PROJECT	
---------	--

PROPOSED SUBMISSION OF GROUP

**PLOT NO C1 IN LAND -2 , INTEGRATED
COMPLEX AT JAYPEE GREENS SEC
SURAJPUR KASANA ROAD , GREAT**

OWNER _____

JAYPEE GREENS
(A DIVISION OF JAI PRAKASH ASSC)

DRAWING TITLE	
---------------	--


DRAWING TITLE

SERVICE FLOOR R

DATE OF RECEIPT _____

TOWN PLANNER

TOWN PLANNER

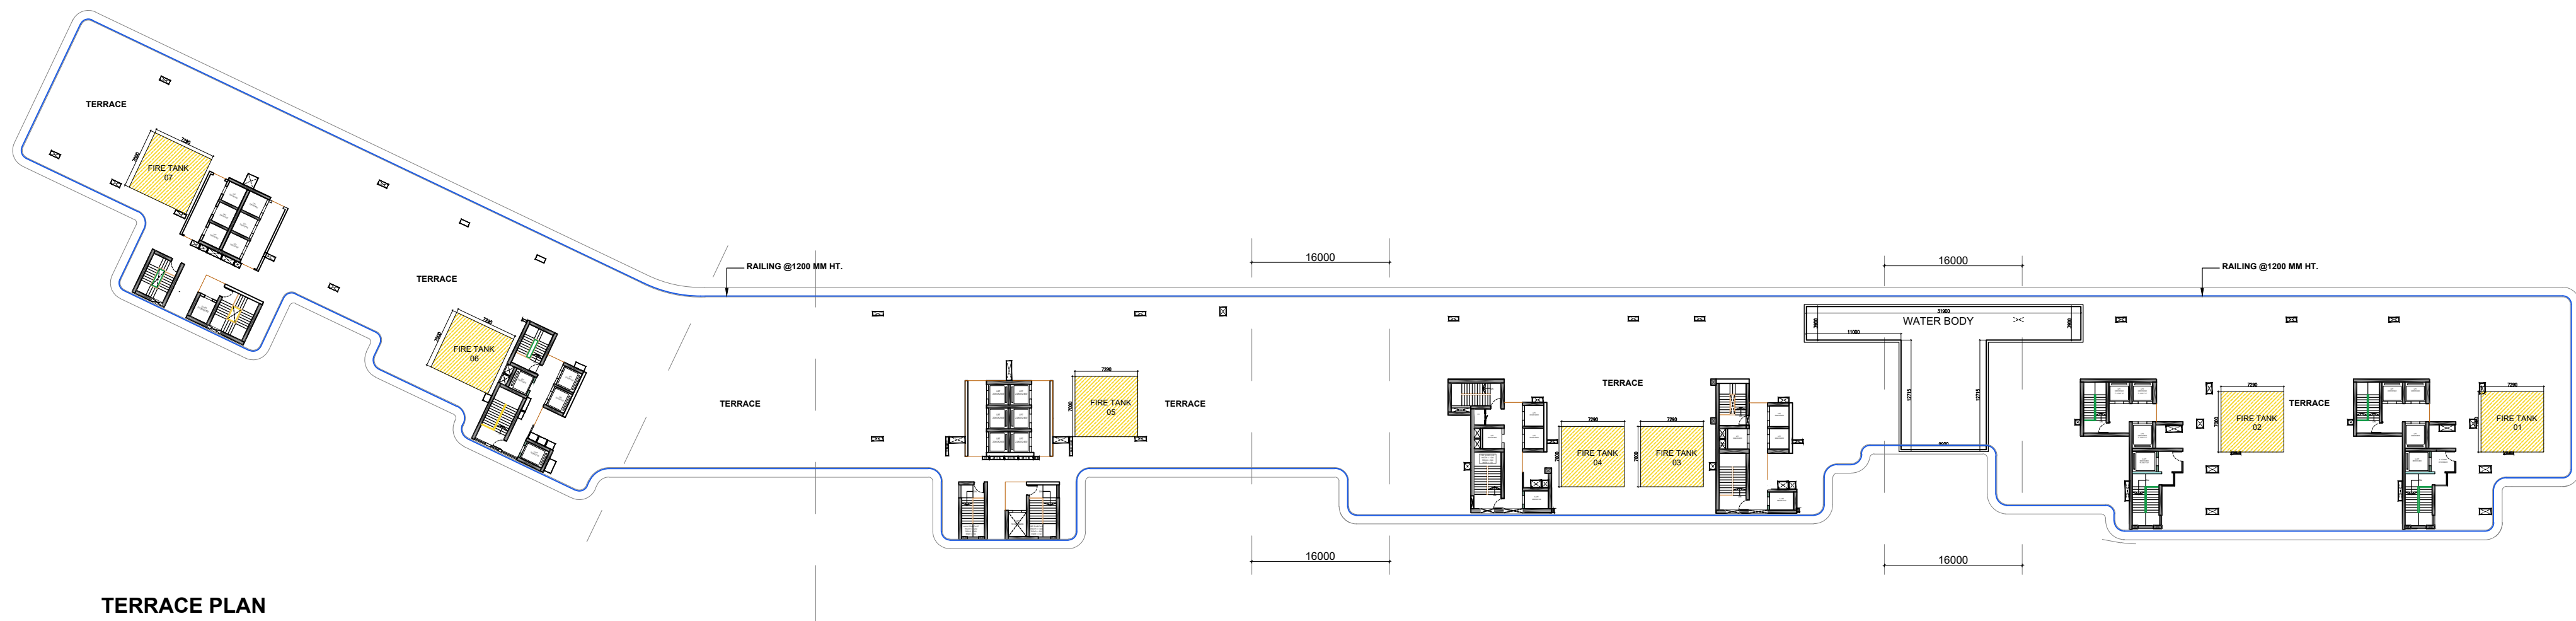


TERRACE PLAN

Sudheer
Kumar


Digitally signed by
Sudheer Kumar
Date: 2025.01.21
15:37:11 +05'30'

LAL
SINGH


Digitally signed by
LAL SINGH
Date:
2025.01.18
13:29:05
+05'30'

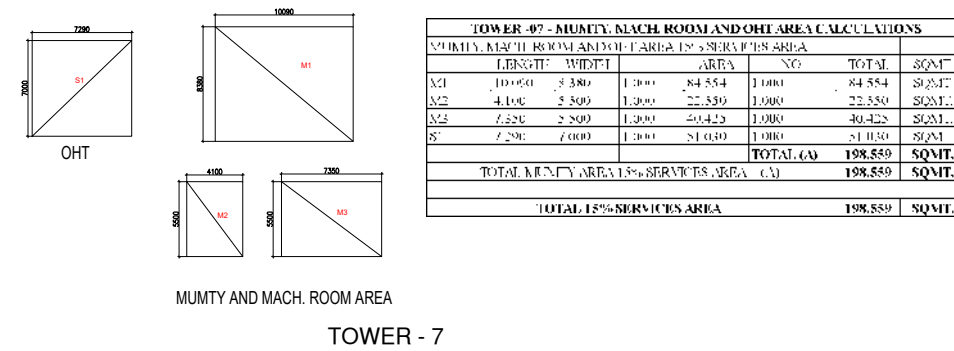


TOWER - 7

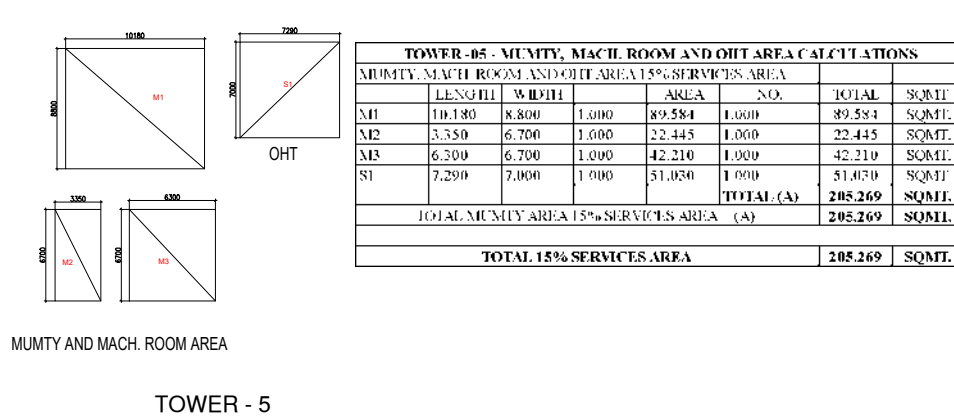


TOWER - 5

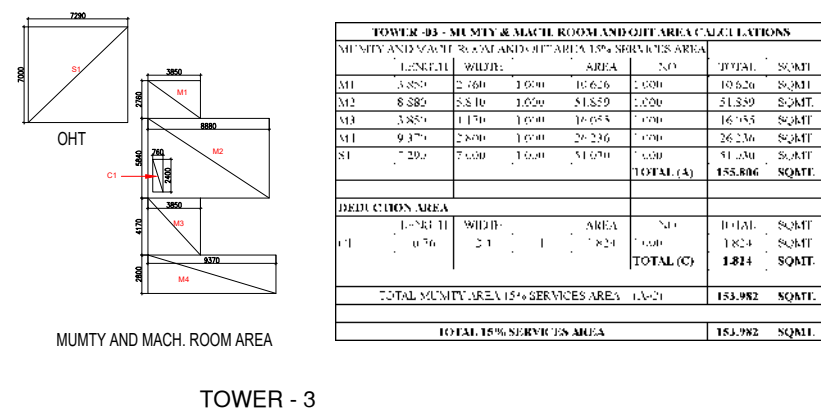


TOWER - 3

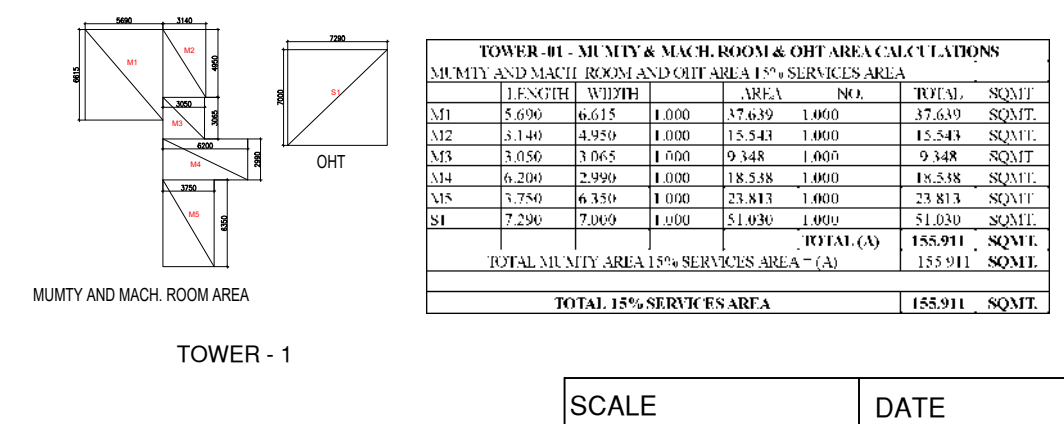


TOWER - 1

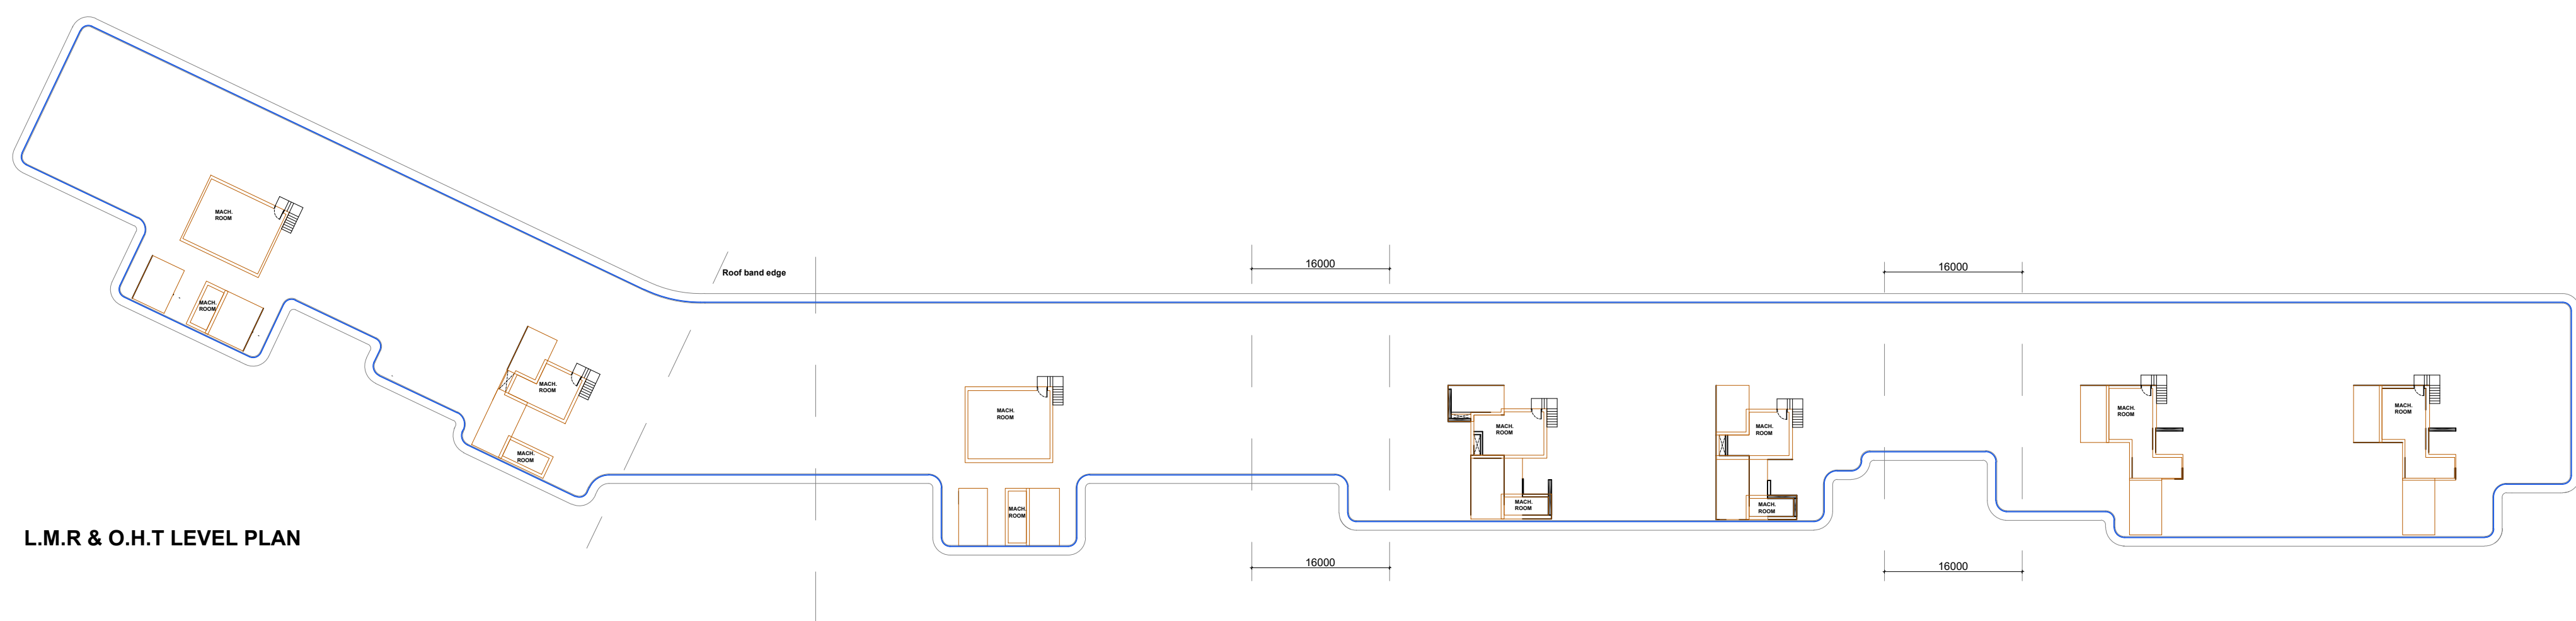


L.M.R & O.H.T LEVEL PLAN

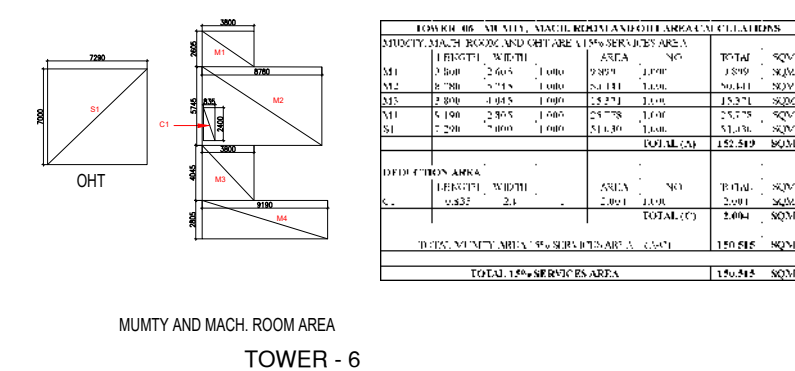

TOWER - 6

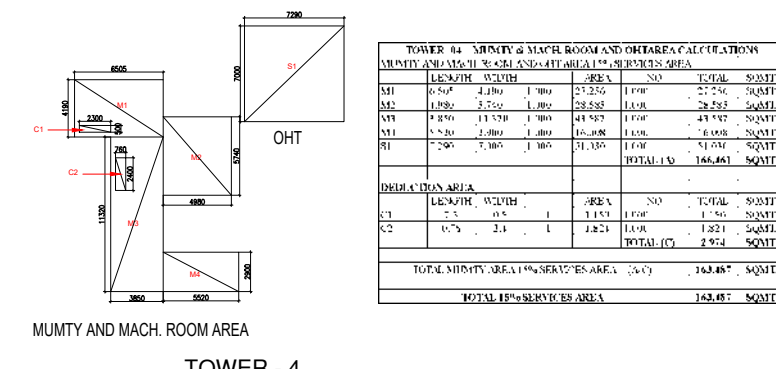

TOWER - 4

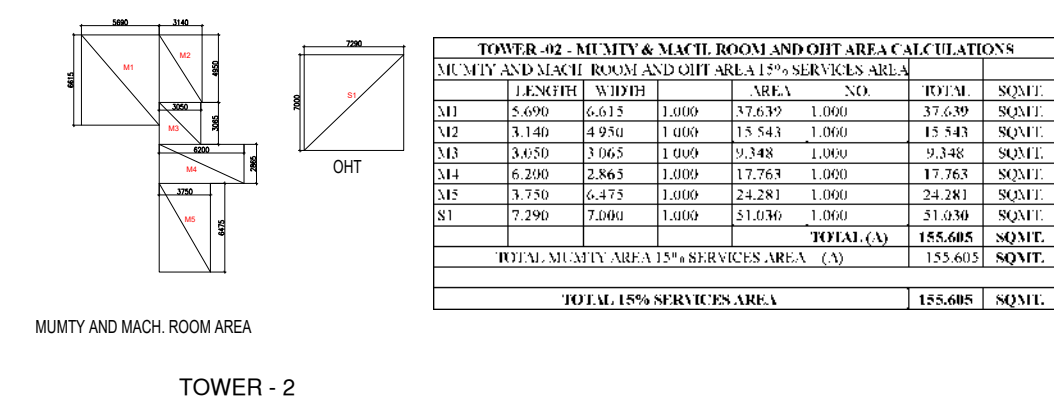

TOWER - 2

SCALE 1:250	DATE	
DRAWN BY	DRG. NO. 07	
PROJECT PROPOSED SUBMISSION OF GROUP HOUSING AT PLOT NO C1 IN LAND -2, INTEGRATED SPORT COMPLEX AT JAYPEE GREENS SECT 26 AND 31 SURAJPUR KASANA ROAD, GREATER NOIDA, U.P.		
OWNER JAYPEE GREENS (A DIVISION OF JAI PRAKASH ASSOCIATE LTD.)		
DRAWING TITLE TERRACE, MUMTY & OHT LEVEL PLAN		
TOWN PLANNER		
OWNER SIGN. DALJIT SINGH	ARCHITECTS SIGN. Shiveendra Nath	
Digitally signed by DALJIT SINGH Date: 2025.01.15 11:57:17 +05'30'	Digitally signed by Shivendra Nath Date: 2025.01.18 15:37:28 +05'30'	