


LONGITUDE:- 27.557708
LATITUDE :- 77.666855

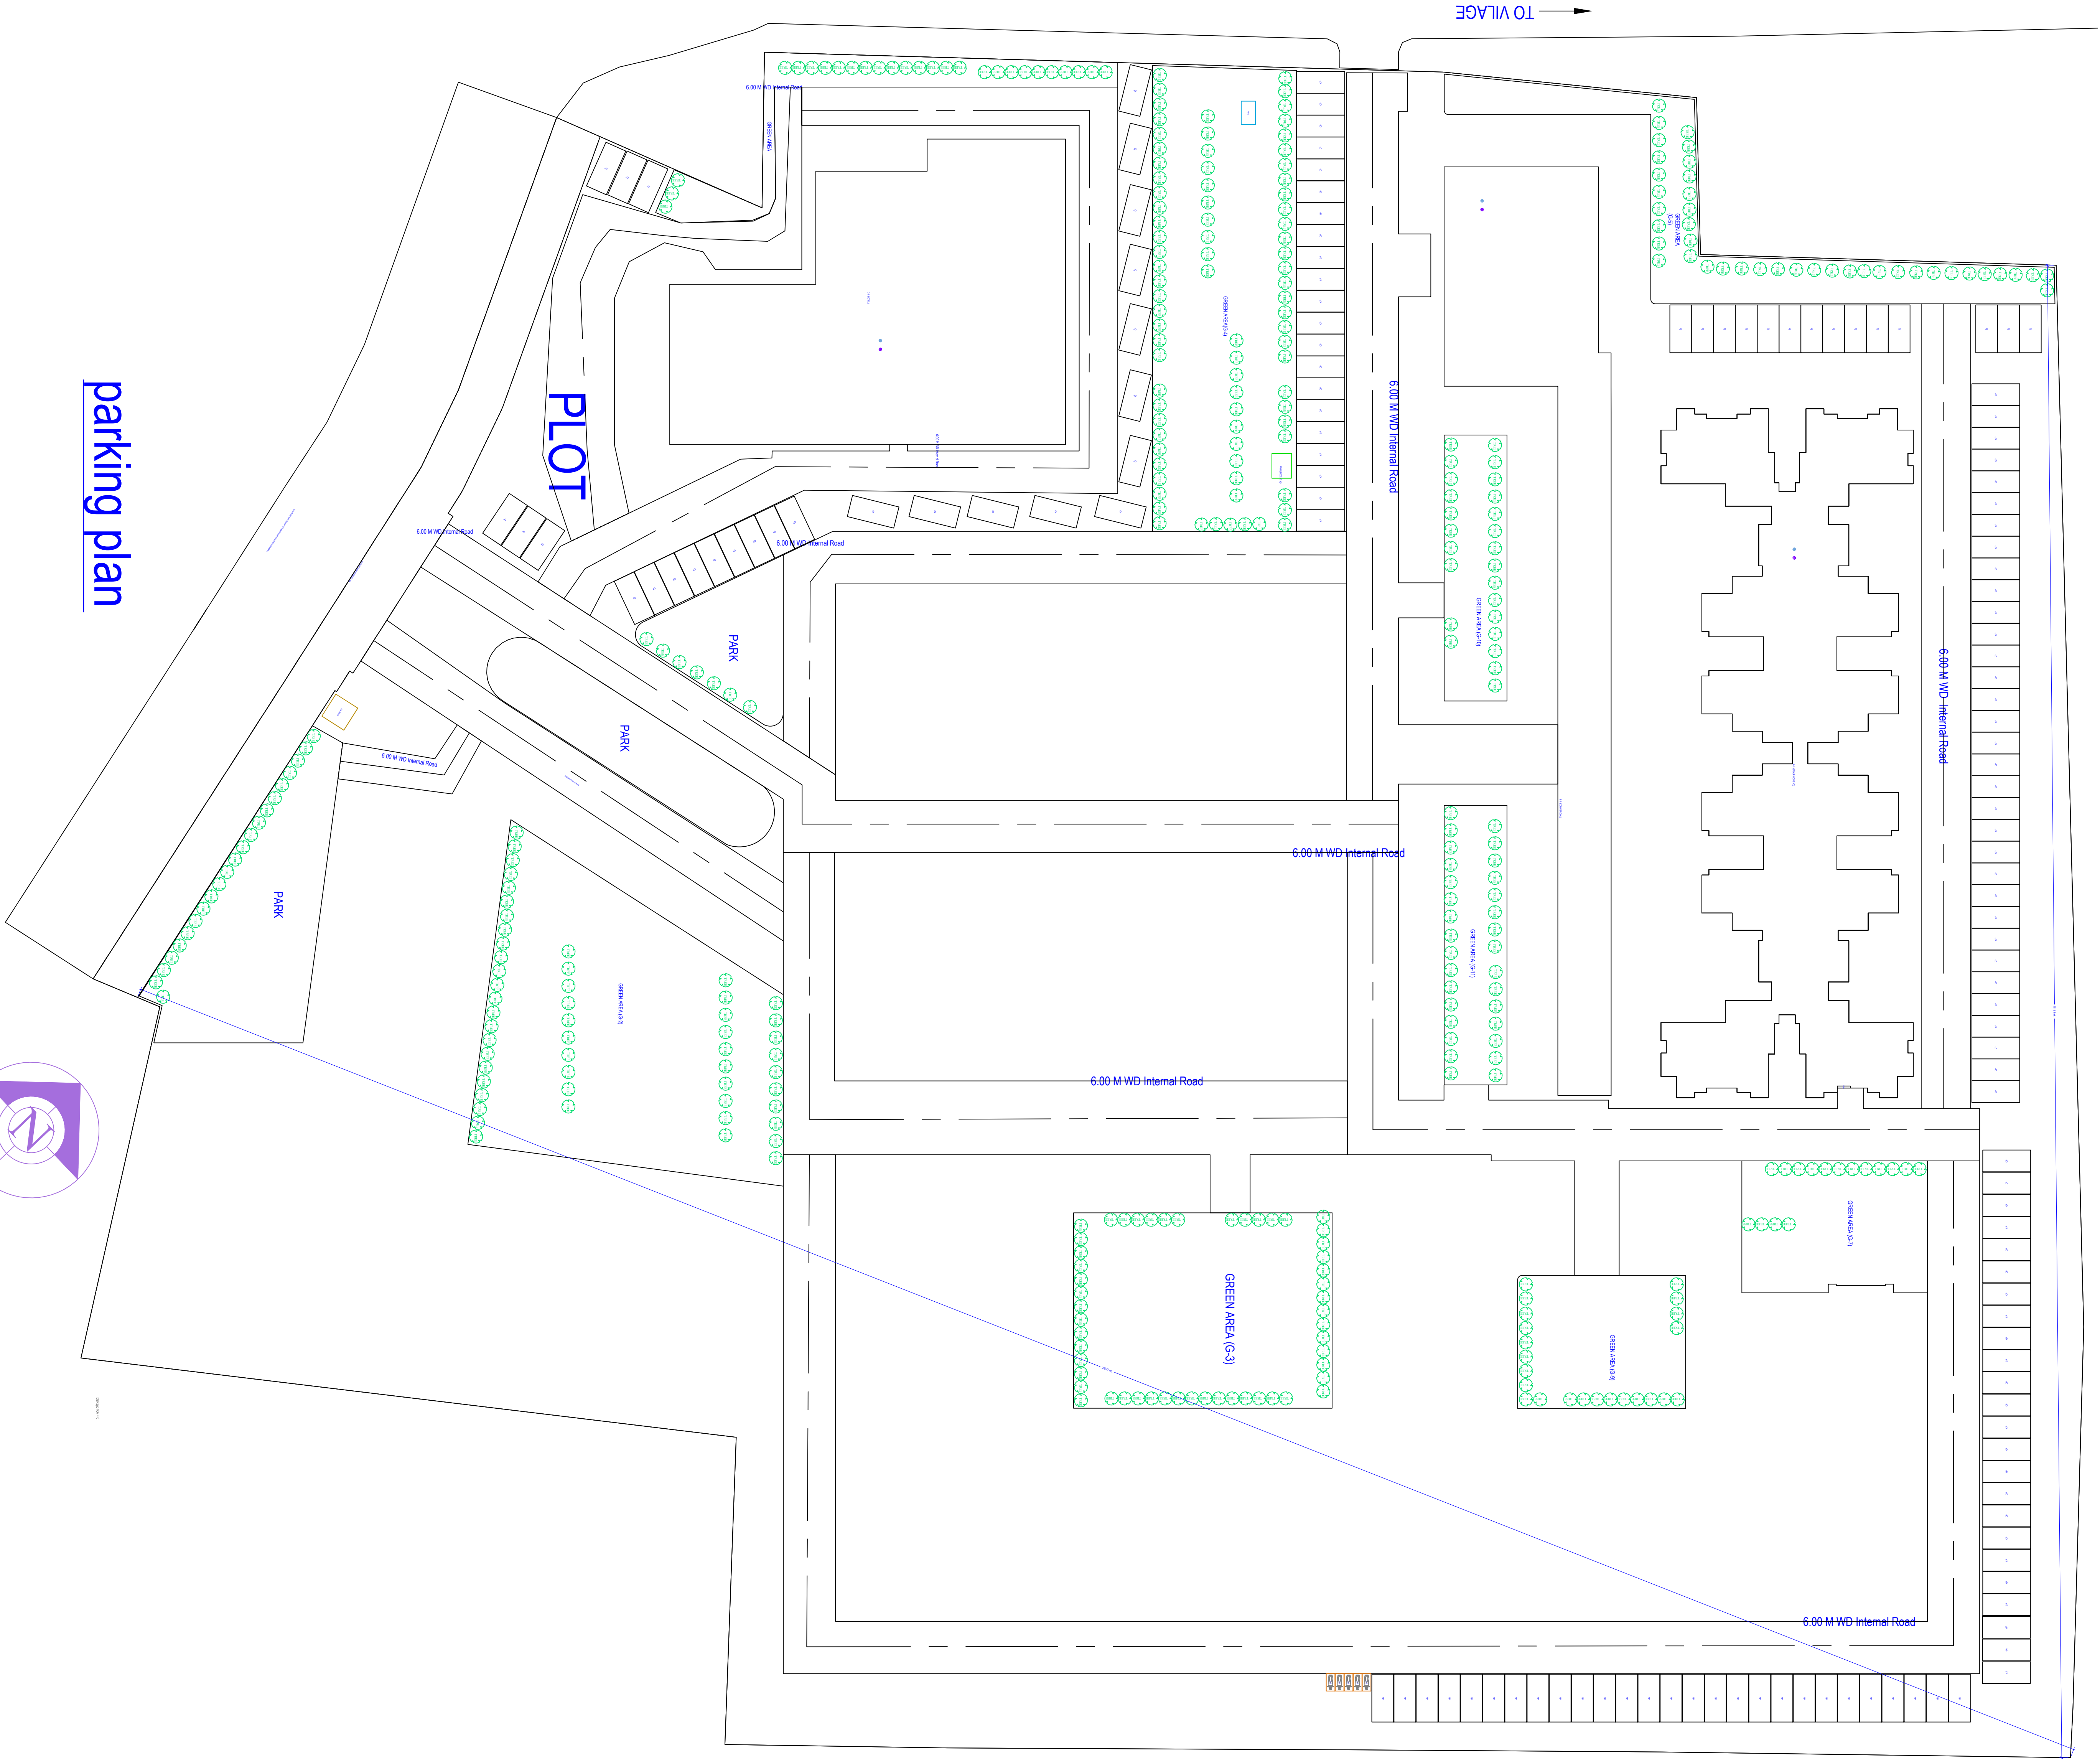

parking plan

Note - 1) This drawing is prepared as per the current prevailing Building Bye Laws.
2) If Map sanctioned is used for purpose anything other than stated in application will lead to rejection of Map.
ISO_A0_ (84100_X_118900_MM)

The contents and accuracy of proposed information and drawing is a responsibility of Registrant. Accuracy of Stationing Report is subject to accuracy of data used provided data. No party shall be liable for any damages which may arise from use or inability to use the information. These printed in Hindi and Urdu are user copies, which are not verified and not generated by station software.

Total Plot Area :-	35791.03	Total FAR Area :-	37631.05
Total Coverage Area :-	4110.69	Total BUA Area :-	51978.78

OWNERS NAME AND SIGNATURE	
HARE KRISHNA ORCHID, harekrishna@gmail.com, 9627828383 M/S EXPRESS TOWERS PVT. LTD, harekrishna@gmail.com, 9627828383 SHEER R. C. GOVAL, harekrishna@gmail.com, 9977383383	
MANVAK GARG CA20084916	STRUCTURE ENGINEER
Mathura Vrindavan Development Auth.	
	
Building Plan Application Number	
Sanctioned On	
Valid Till	
Approved By	
Examined By	

are user inputs, which are not verified and/or generated by scrutiny software

SITE




PART OF GOOGLE MAP

T O JAIT


12.00. WD. SUNRAKH ROAD

TO VRINDAVAN

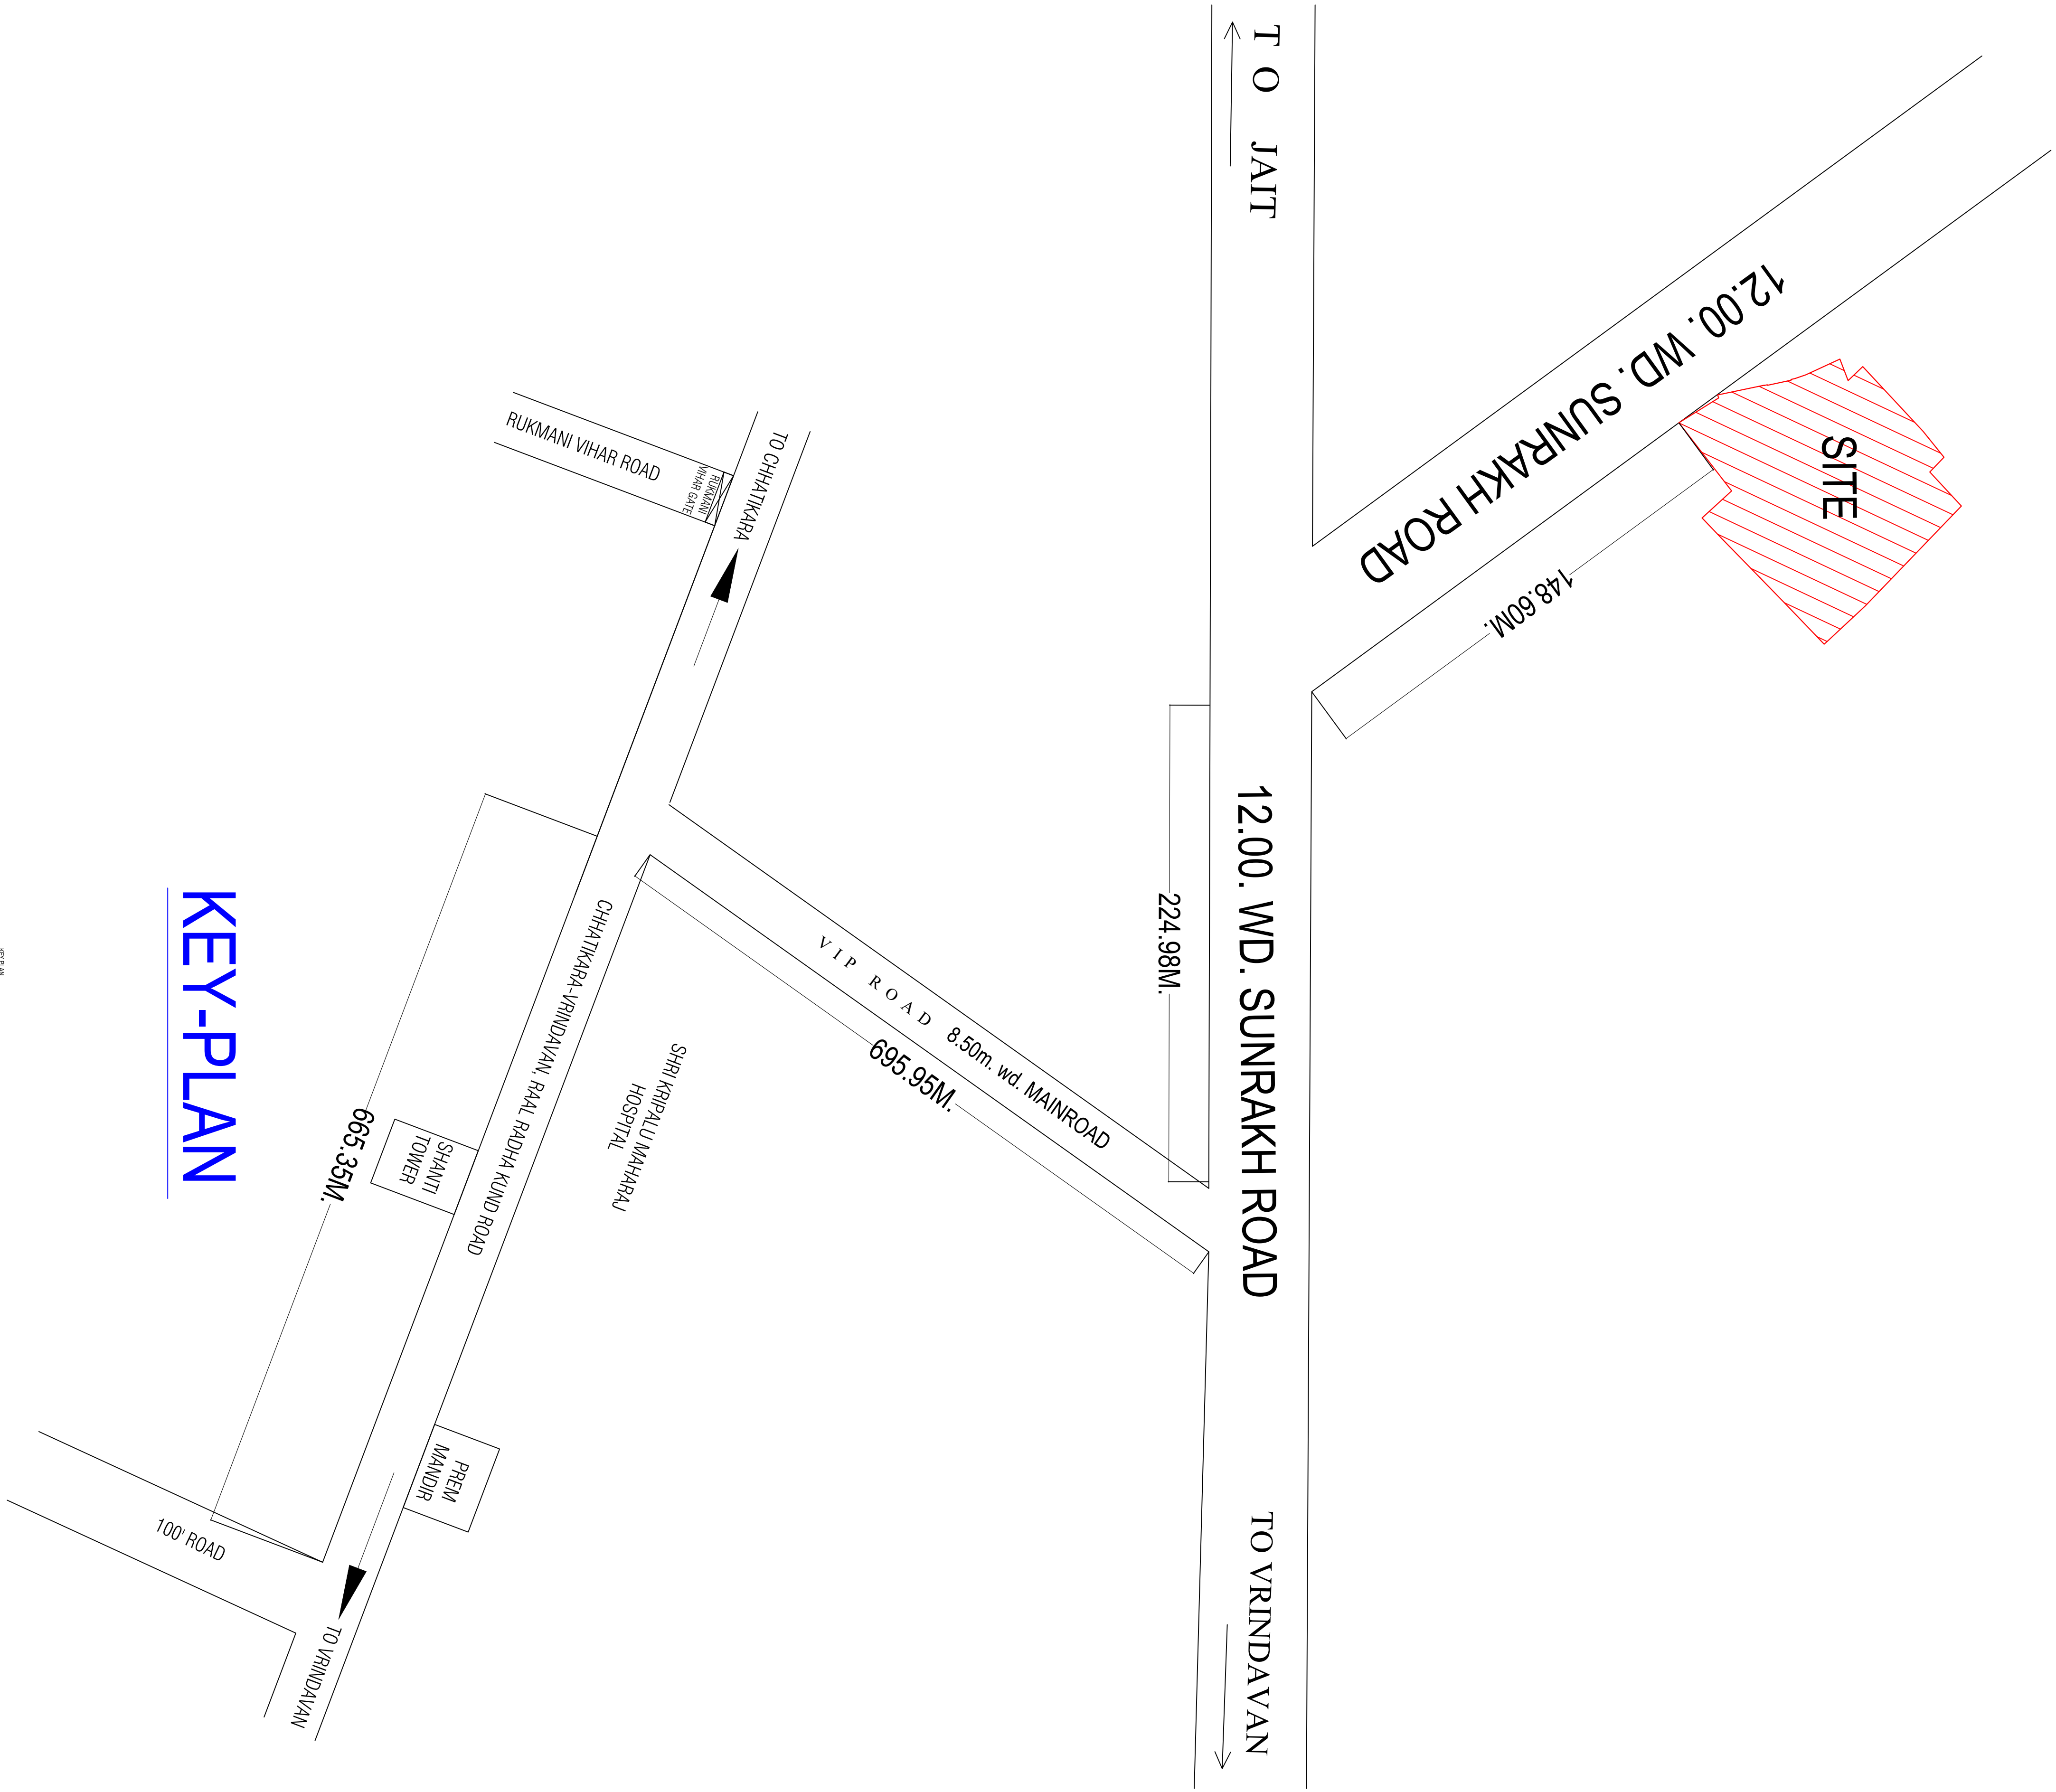

KEY-PLAN

SITE

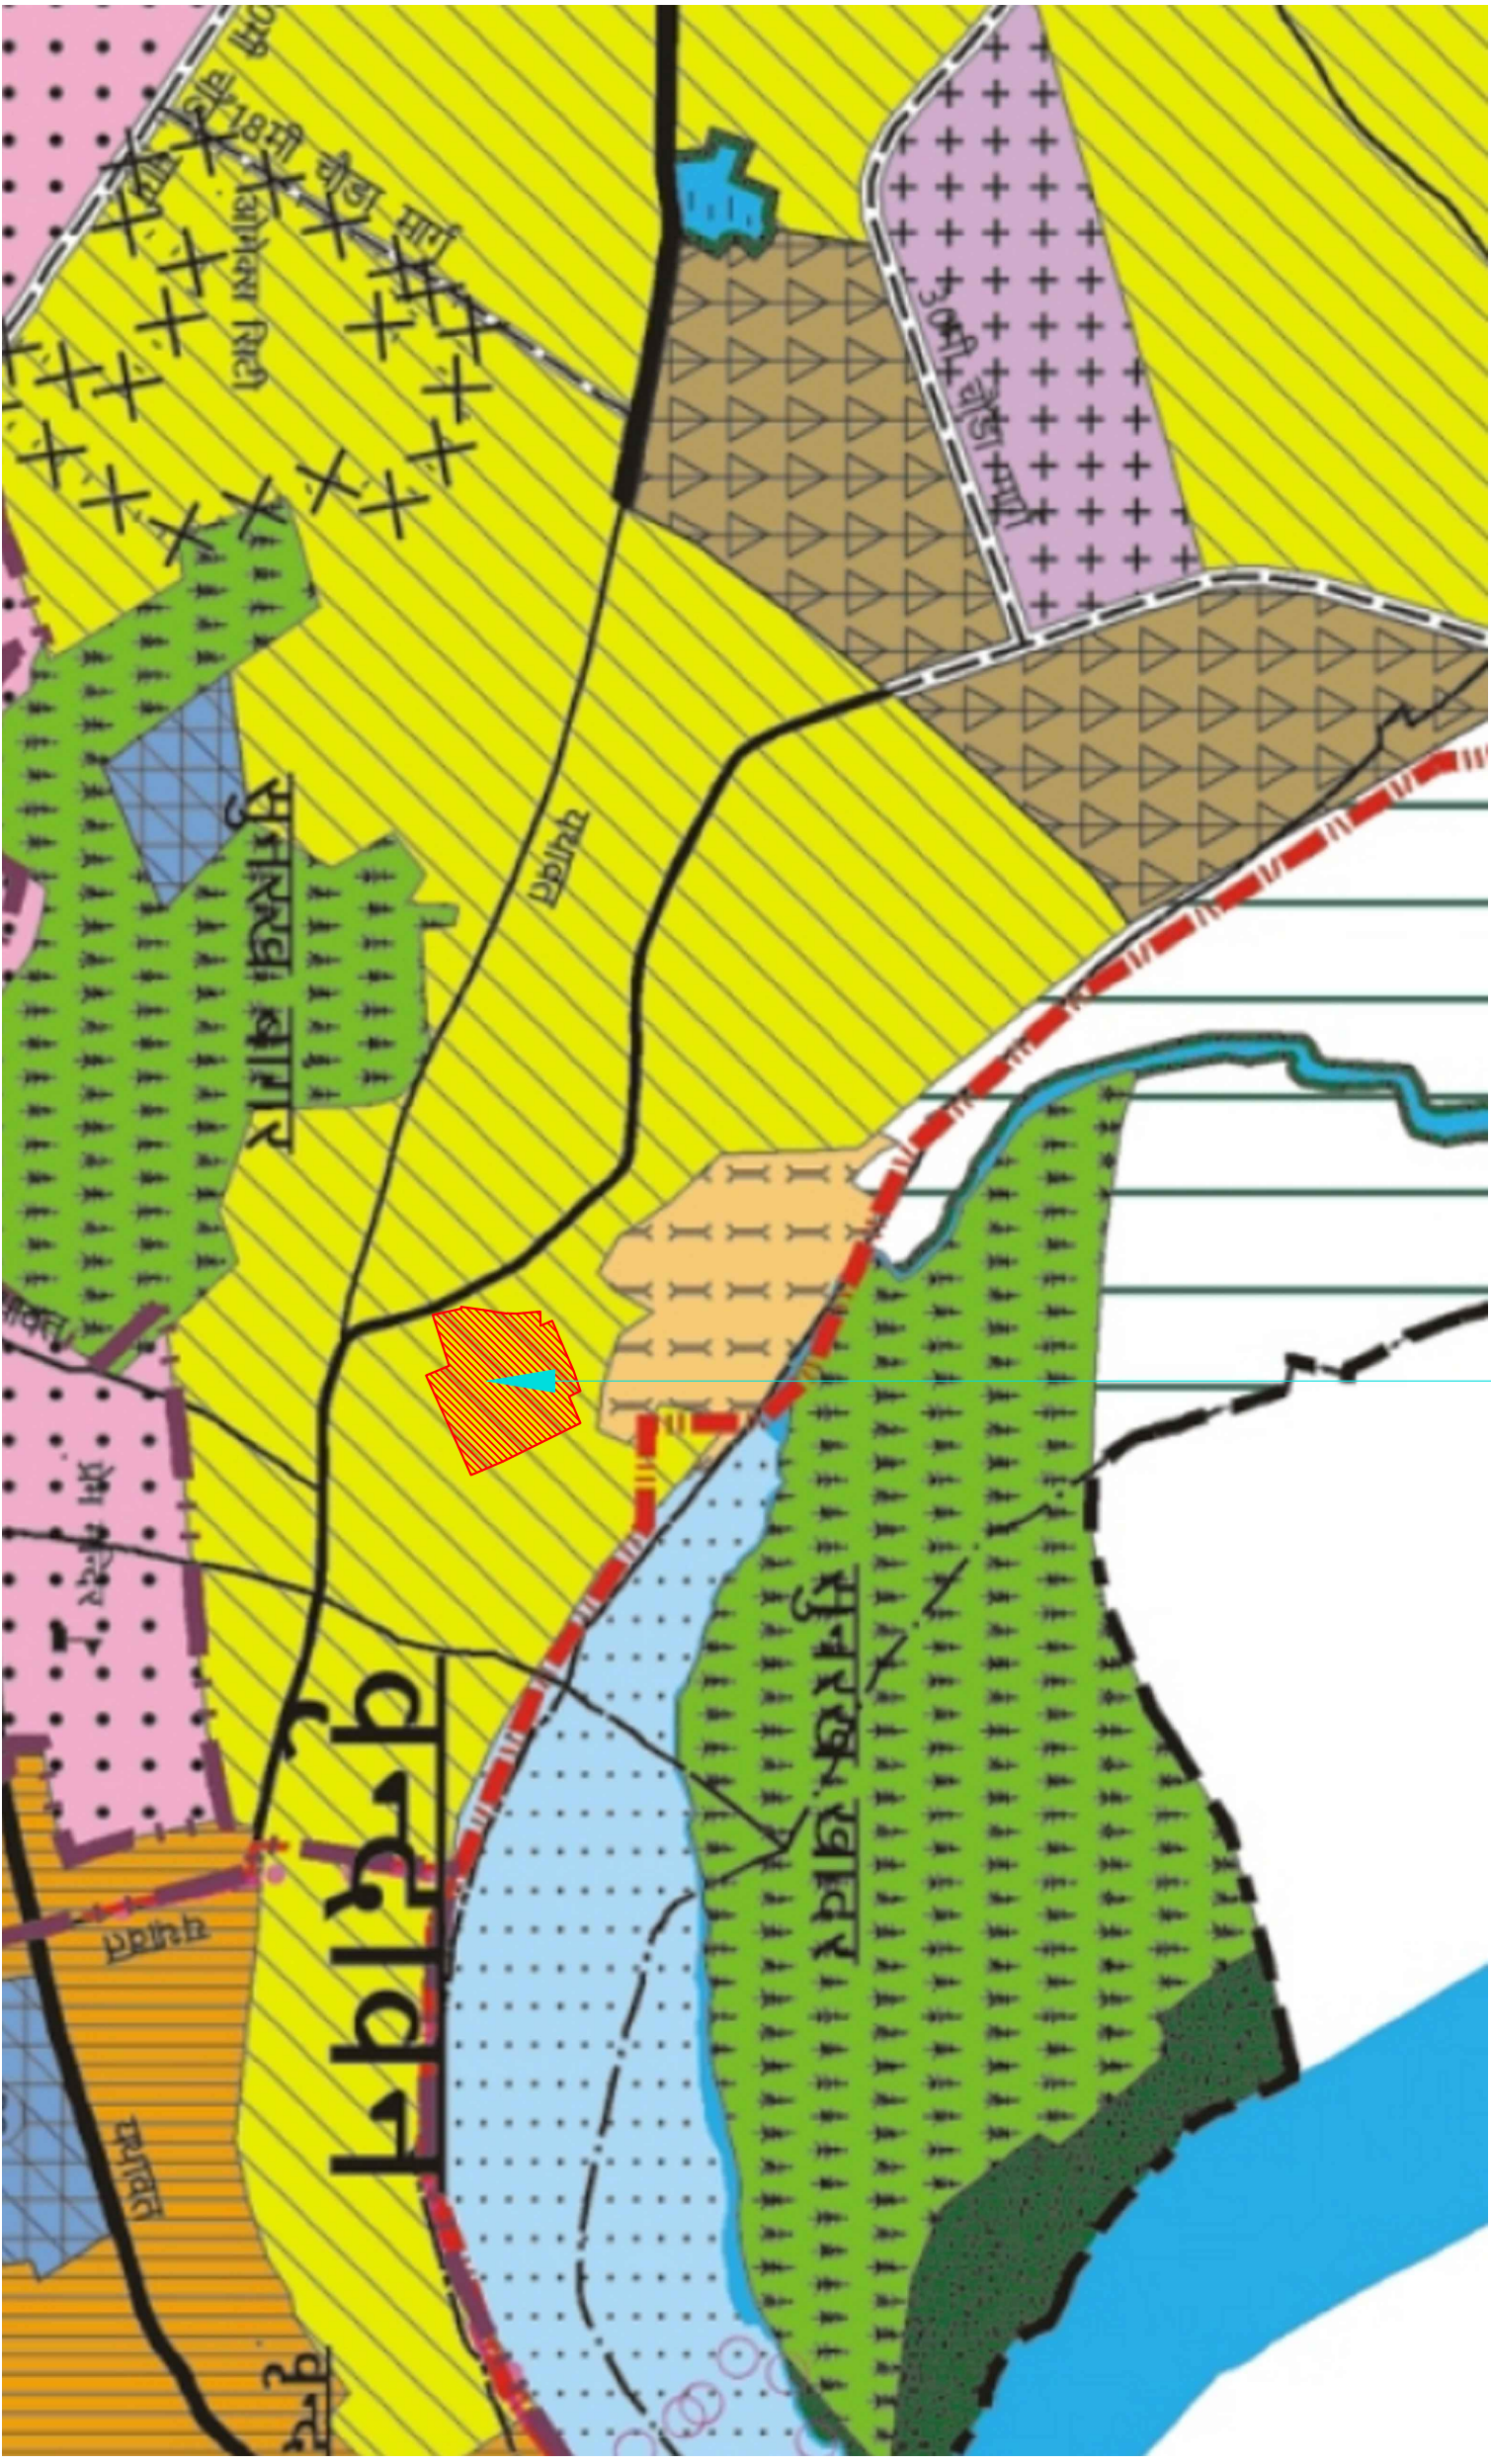

PART OF MASTER PLAN

0.00 1:100


Note - 1) This drawing is prepared as per the current prevailing Building Bye Laws.
2) If Map sanctioned is used for purpose anything other than stated in application will lead to rejection of Map.
ISO_240_(841100_X_118900_MM)

The contents and accuracy of proposed information and drawings is a responsibility of Project owner. Accuracy of Surveying Report is subject to accuracy of data used provided data. 3rd party software/infrastructure/data, etc. Software Engineers Ltd. is not liable for any damages which may arise from use, or inability to use the application. These printed in Hindi and Urdu copy are user copies, which are not verified and not generated by security software

Total Plot Area :-	35791.03	Total FAR Area :-	37631.05
Total Coverage Area :-	4110.69	Total BUA Area :-	51978.78

OWNER'S NAME AND SIGNATURE	
HARE KRISHNA ORCHID, harenorthside@gmail.com, 9927838383	
MIS EXPRESS TOWERS PVT. LTD. harenorthside@gmail.com, SHRI E.C. GOYAL, harenorthside@gmail.com, 9927838383	
ARCHITECT'S NAME AND SIGNATURE STRUCTURE ENGINEER	
MAYANK GARG CAD00849416	
Mathura Vrindavan Development Authority	
	
Building Plan Application Number	
Sanctioned On	
Valid Till	
Approved By	
Examined By	

SITE

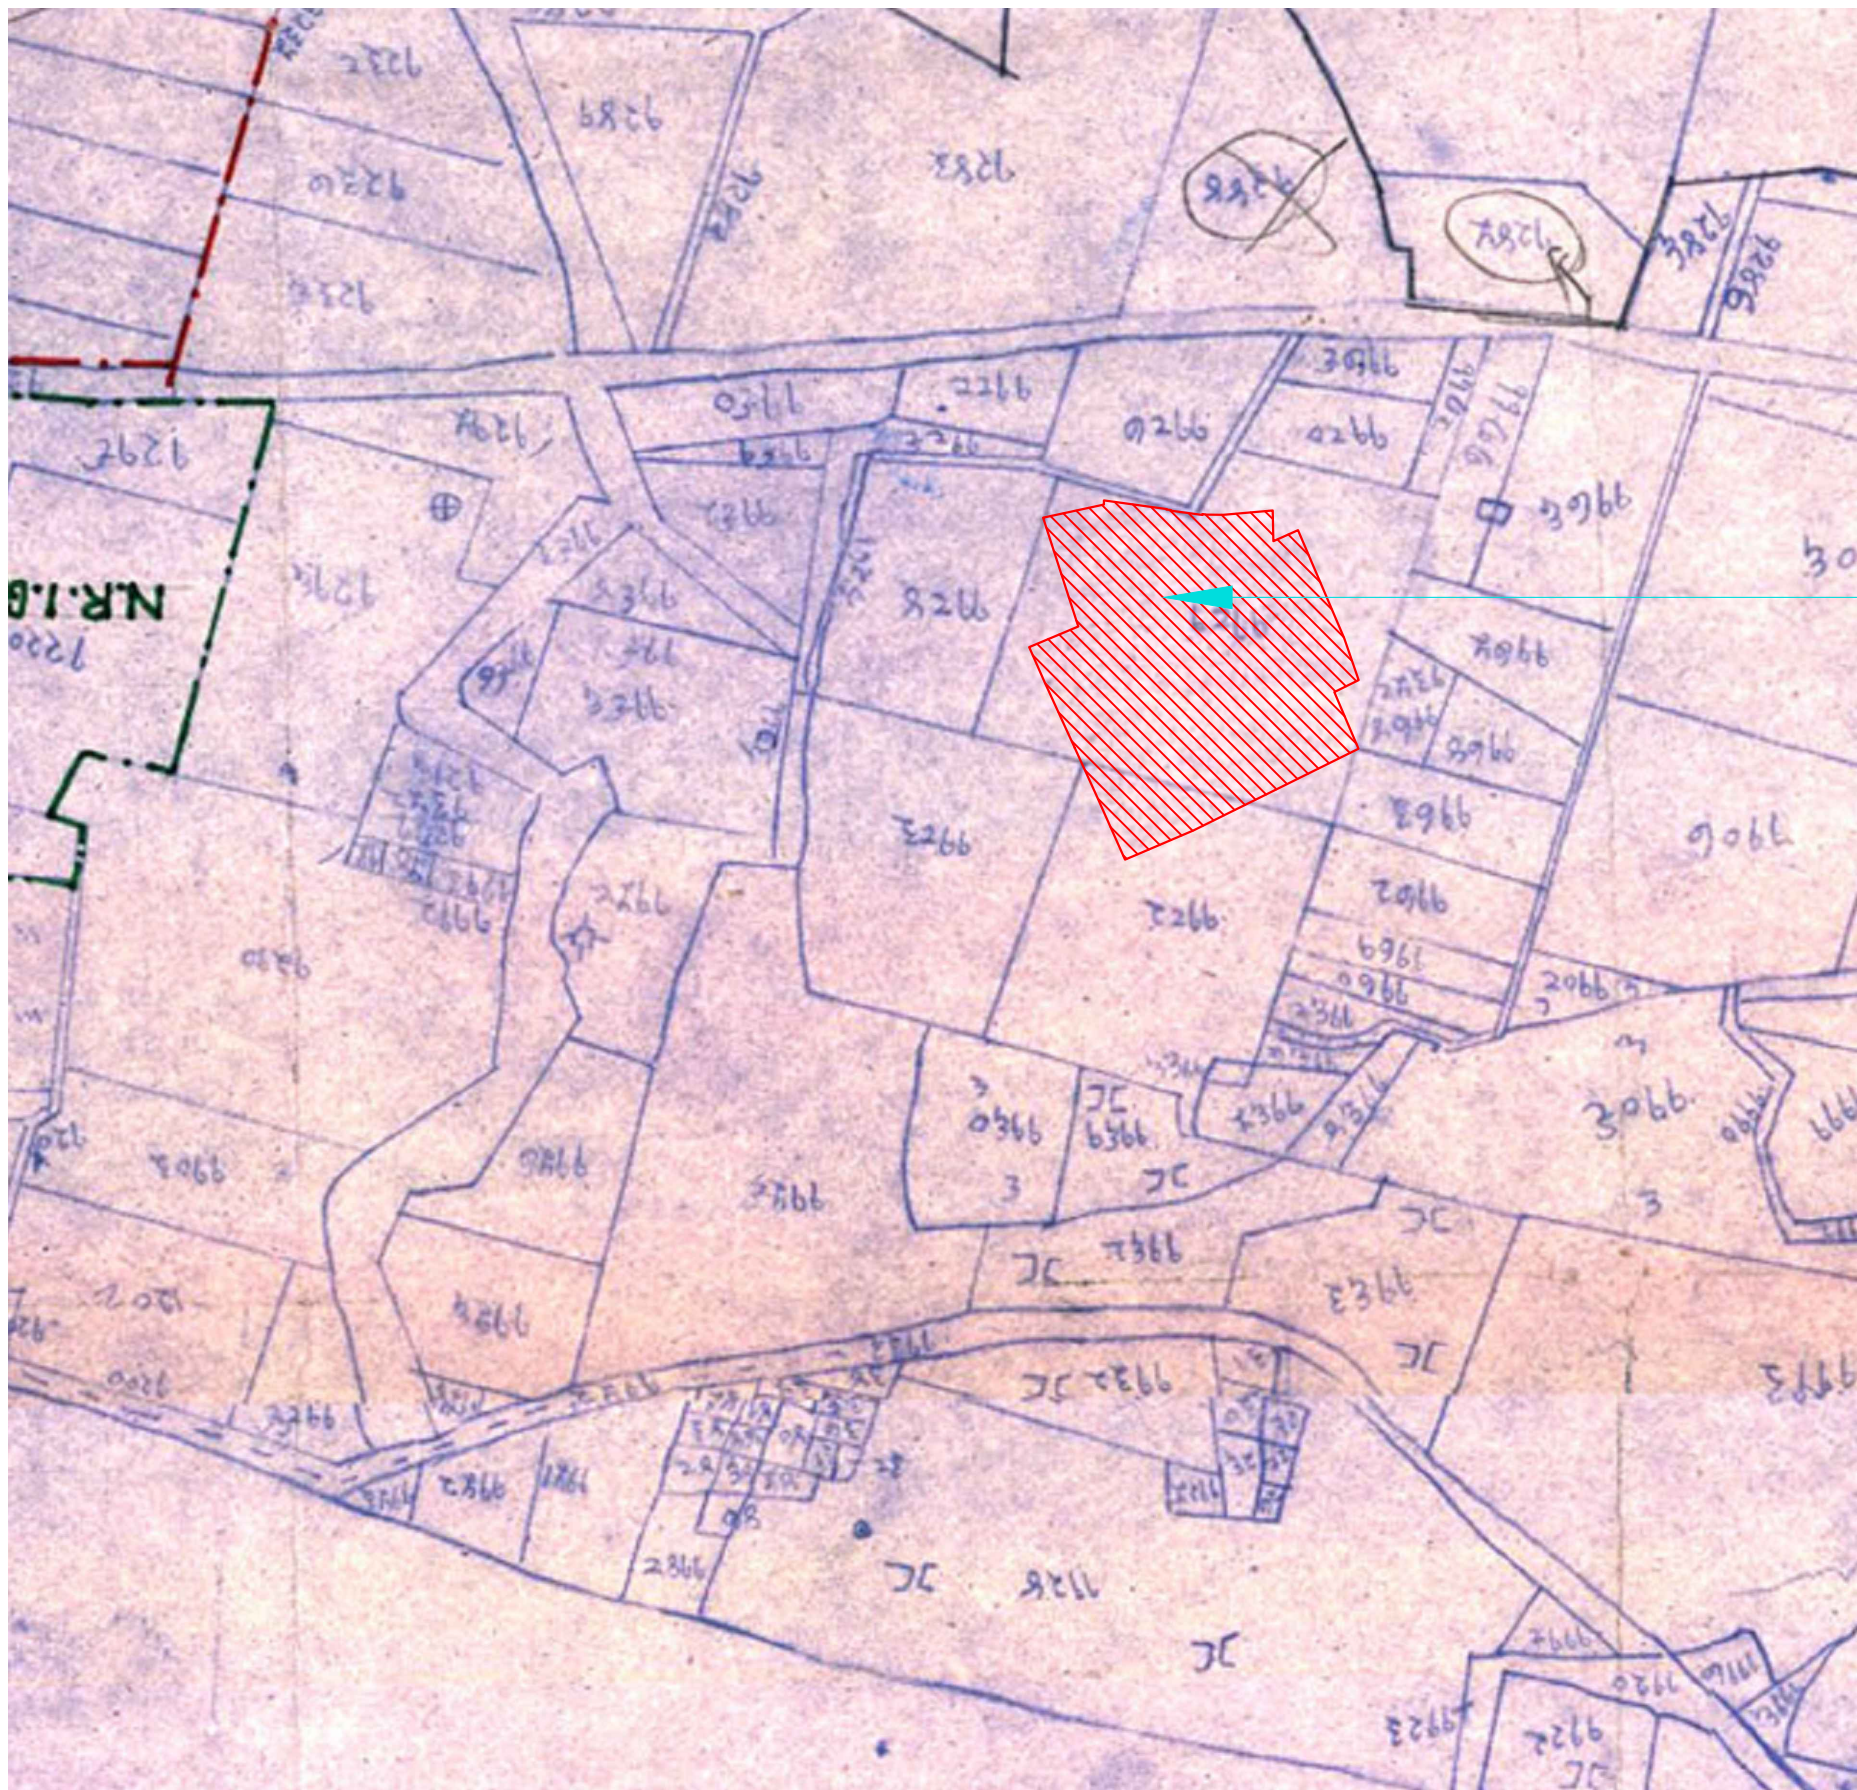

PART OF SAURA MAP

MORTGAGE LIST

Date: 25.06.2025

File No: MVDA/BP/25-26/0033



Below Mentioned List mortgage for above File No approval

HAREKRISHNAORCHIDGROUPHUSINGUNITS			
MORTGAGEDDETAIL			
S.N.	FloorNos.	Units Nos.	Arealn Sq.Mt.
1	20	3 UNITS	617.74
2	21	FULL FLOOR	231.41
3	22	FULL FLOOR	890.02
4	23	FULL FLOOR	868.71
5	24	FULL FLOOR	71.08
TOTAL			2678.96
TOTALUNIT AREA			13201.32
20%OF TOTAL			2640.264
UNITAREA			
ACHIVEMORTGAGE AREA			2678.96

For Hare Krishna Orchid
Auth. Signatory

MORTGAGE LIST

service plan

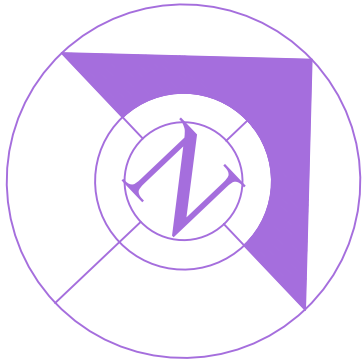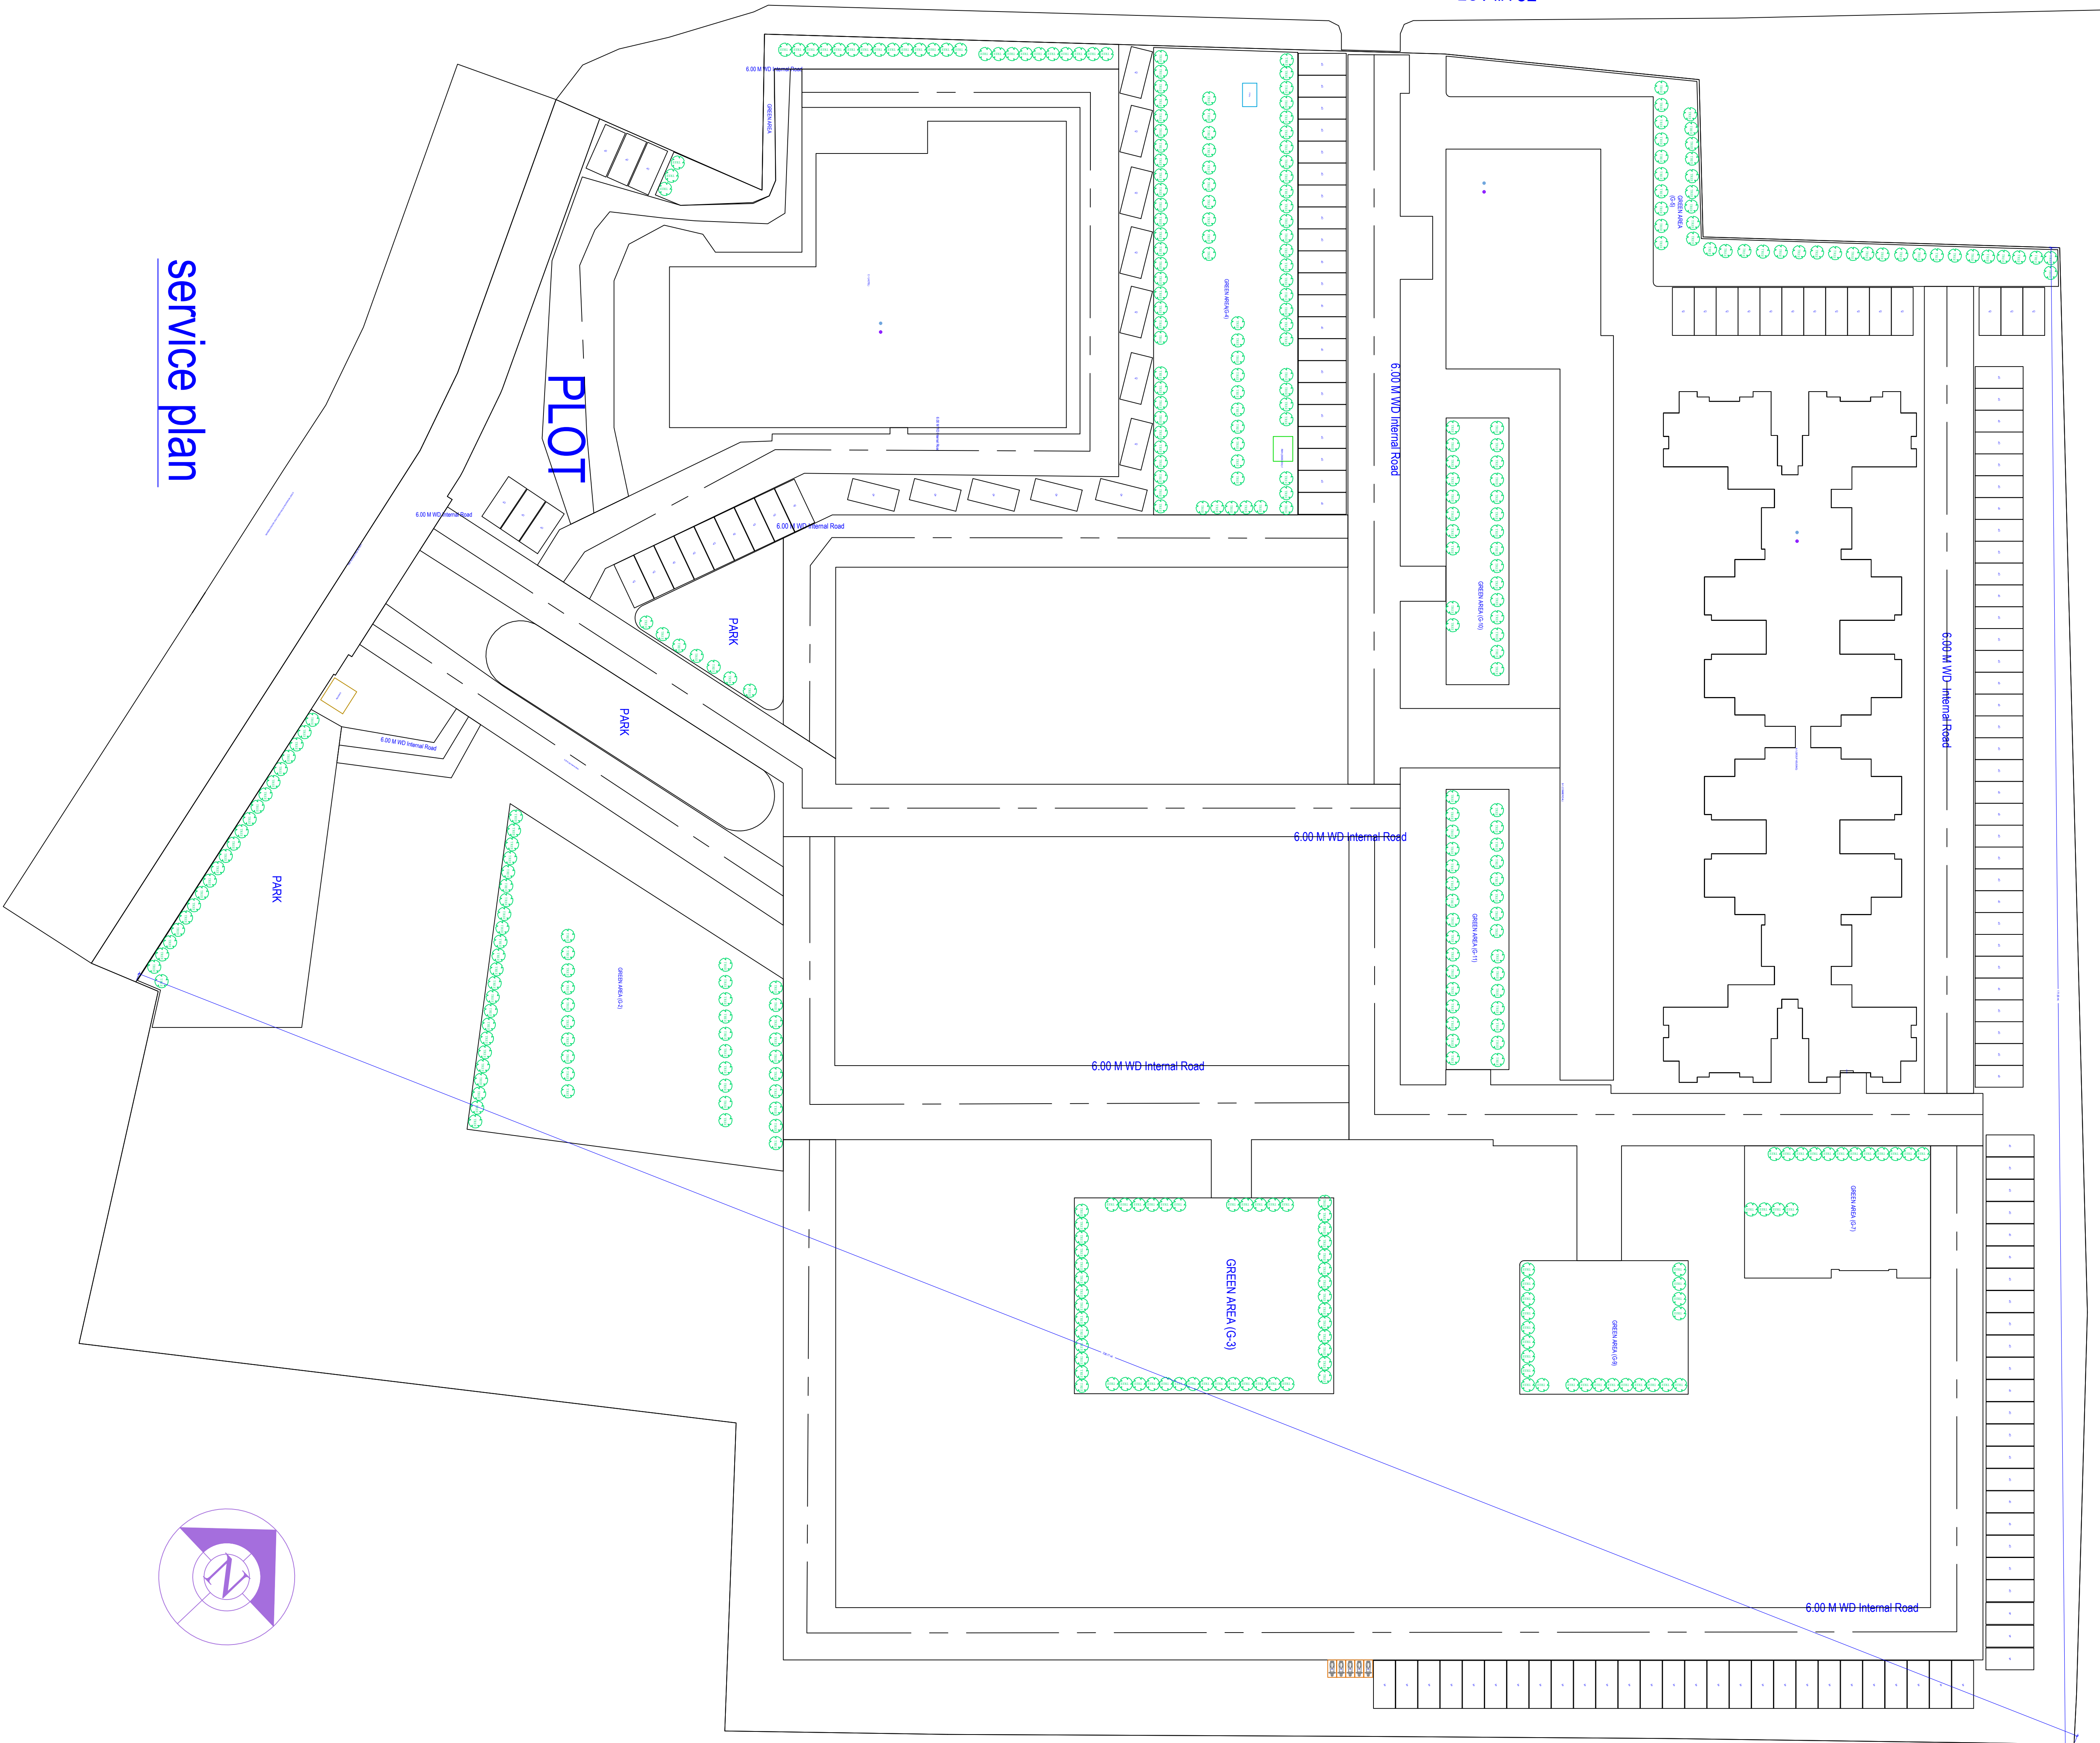


Note - 1) This drawing is prepared as per the current prevailing Building Bye Laws.

2) If Map sanctioned is used for purpose anything other than stated in application will lead to rejection of Map.

ISO_A0_ (841.00 x 1189.00) MM

The completeness and accuracy of proposed information and drawings is a responsibility of the Registrant. Accuracy of Stationing Report is subject to accuracy of data used provided data. 3rd party software/technology/works, etc. Software Engineers Ltd. is not liable for any damages which may arise from use, or inability to use the application. Users printed or saved data are user copies, which are not verified and not guaranteed by stationing software.




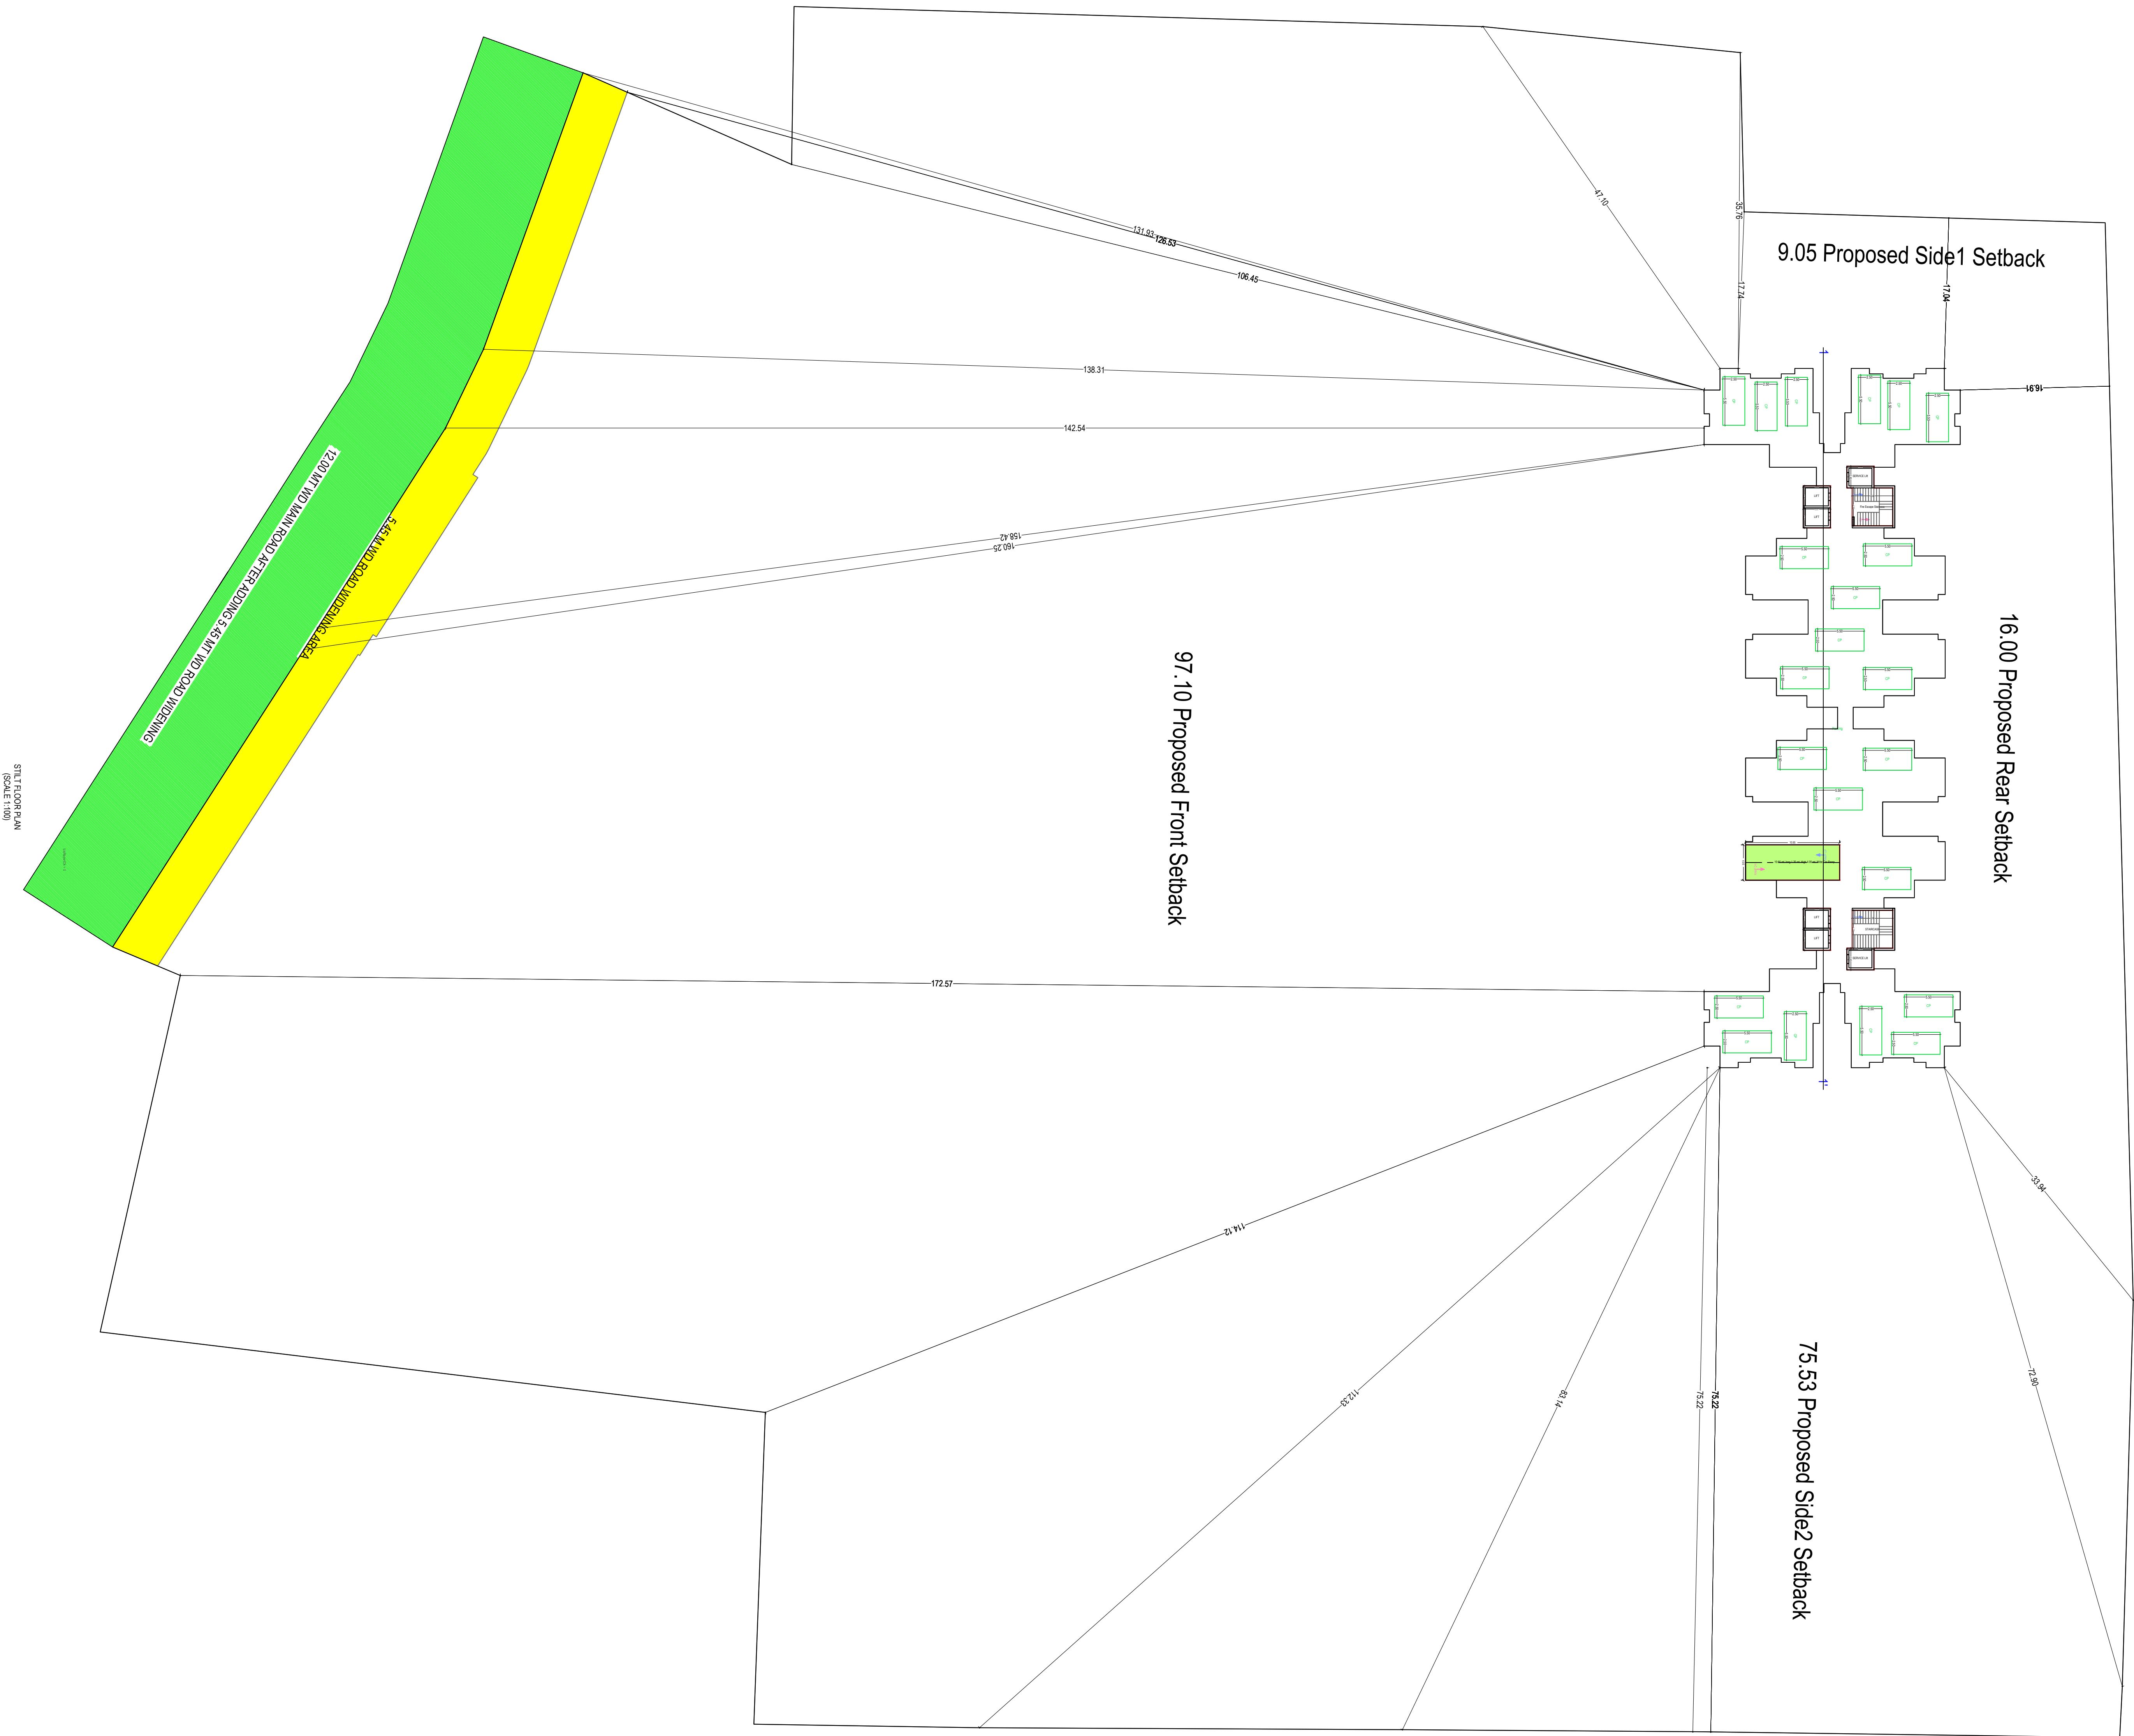


Note - 1) This drawing is prepared as per the current prevailing Building Bye Laws.
2) If Map sanctioned is used for purpose anything other than stated in application will lead to rejection of Map.

The correctness and accuracy of proposed information and drawing is a responsibility of the signatory. Accuracy of Stationing Report is subject to accuracy of data used provided data. No party shall be liable for any damages which may arise from use or inability to use the information. This is printed in Hindi and Urdu and shall not be used for any purpose other than stated in application. This is printed in Hindi and Urdu and shall not be used for any purpose other than stated in application.

Total Plot Area :-	35791.03	Total FAR Area :-	37631.05
Total Coverage Area :-	4110.69	Total BUA Area :-	51978.78

OWNERS NAME AND SIGNATURE HARE KRISHNA ORCHID, harchidkarn@gmail.com, 9627828383 M/S EXPRESS TOWERS PVT. LTD, harchidkarn@gmail.com, SHRI E.C. GOVAL, harchidkarn@gmail.com, 9973333333	
ARCHITECTS NAME AND SIGNATURE STRUCTURE ENGINEER MAYANK GARG CAND084916	
Multiple Vrindavan Development Authority	
	
Building Plan Application Number	
Sanctioned On	
Valid Till	
Approved By	
Examined By	

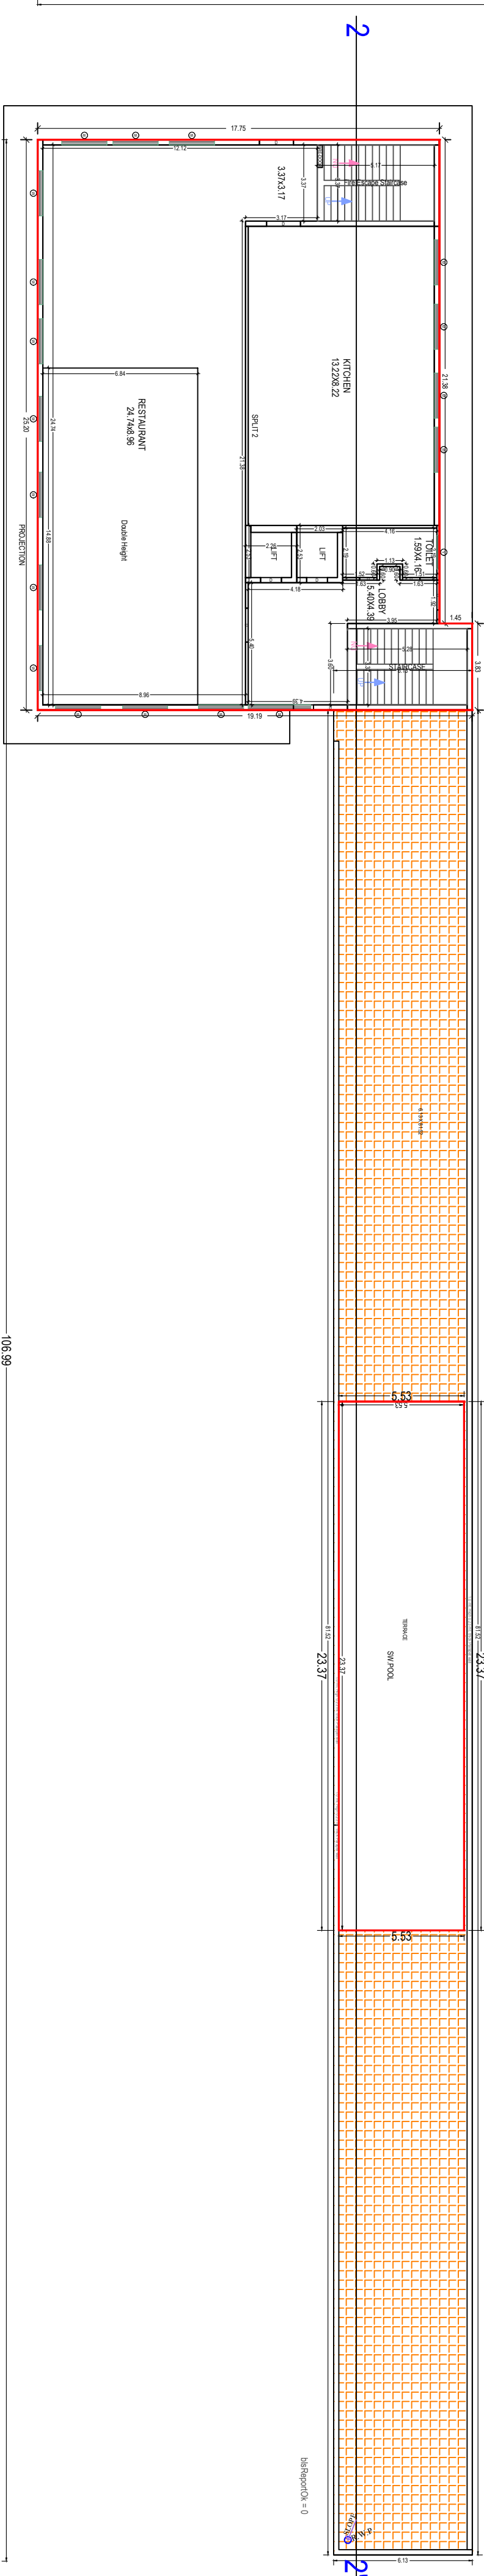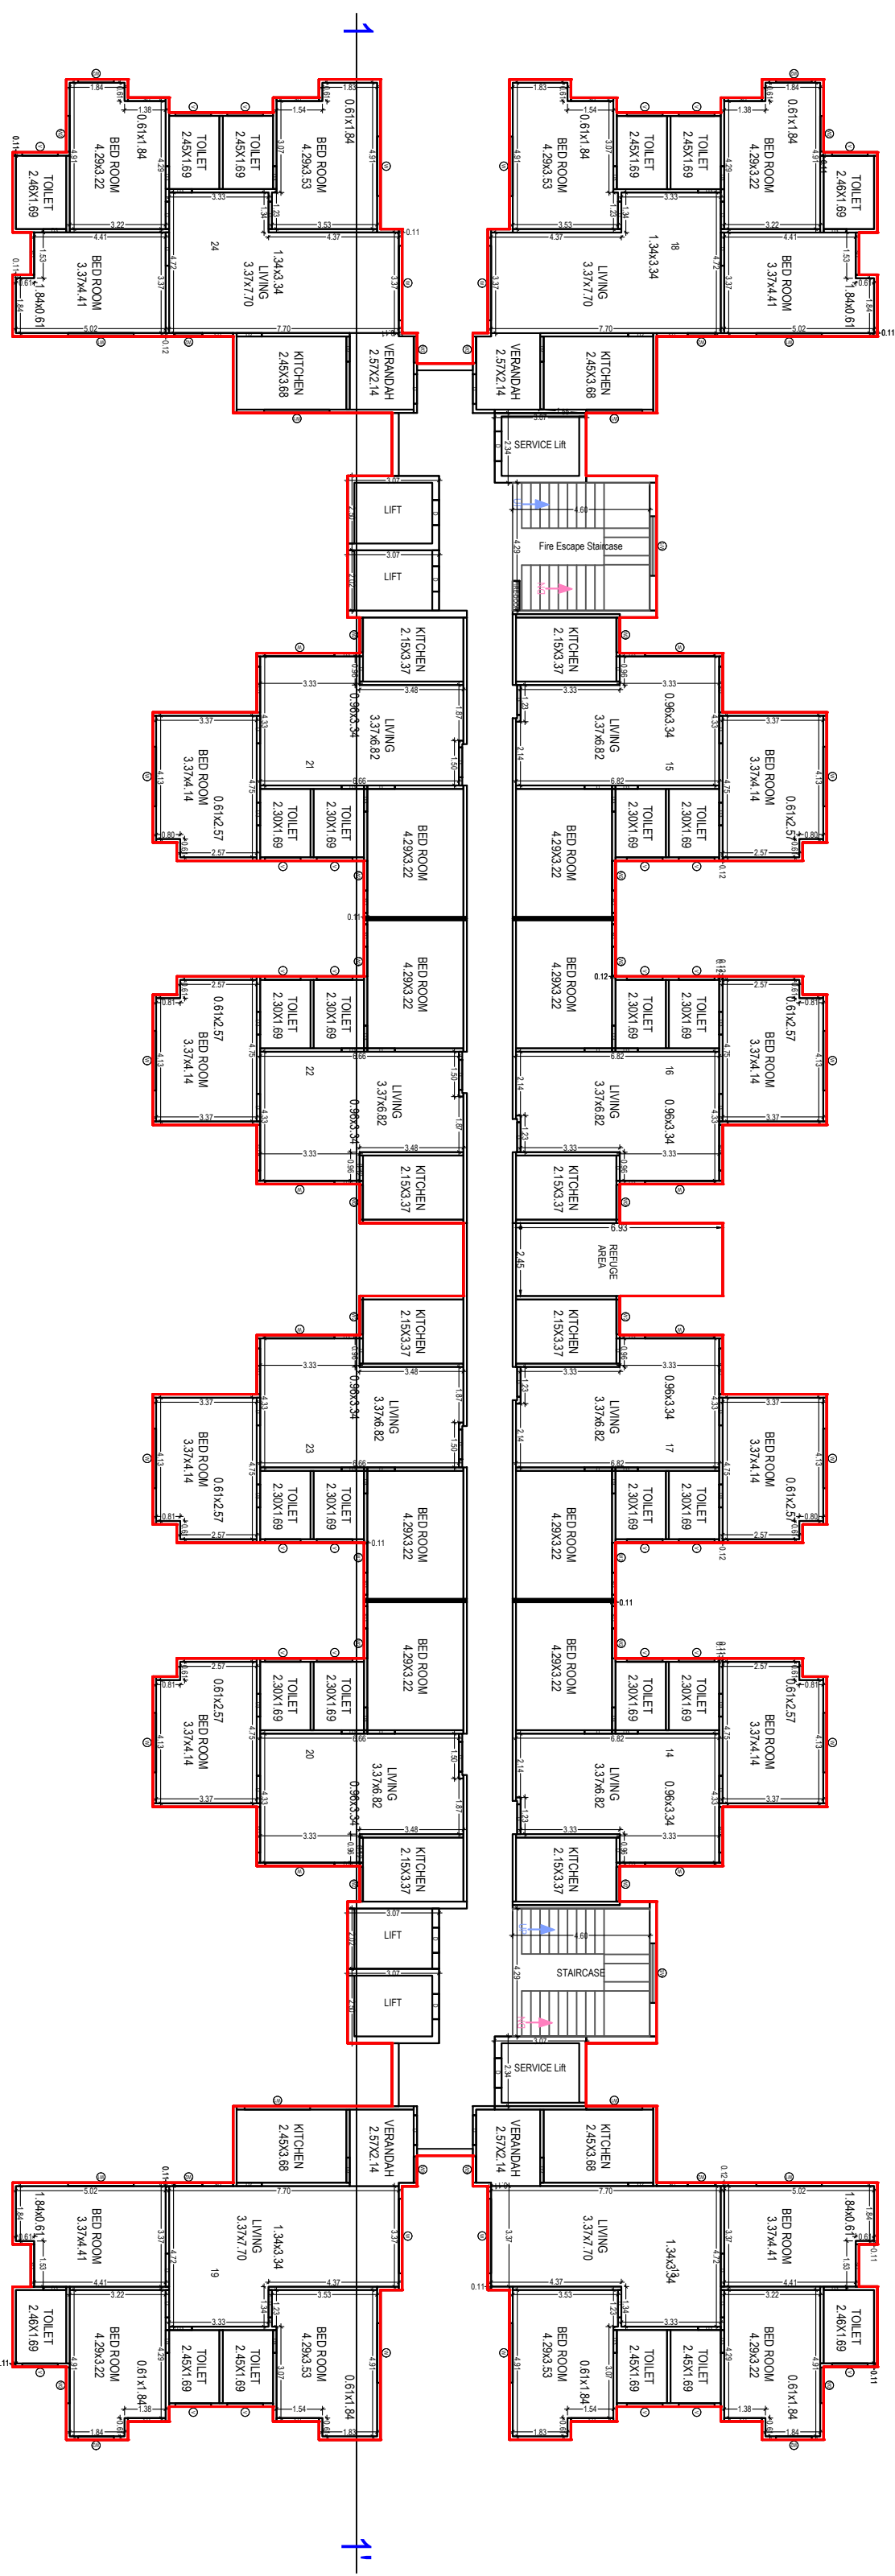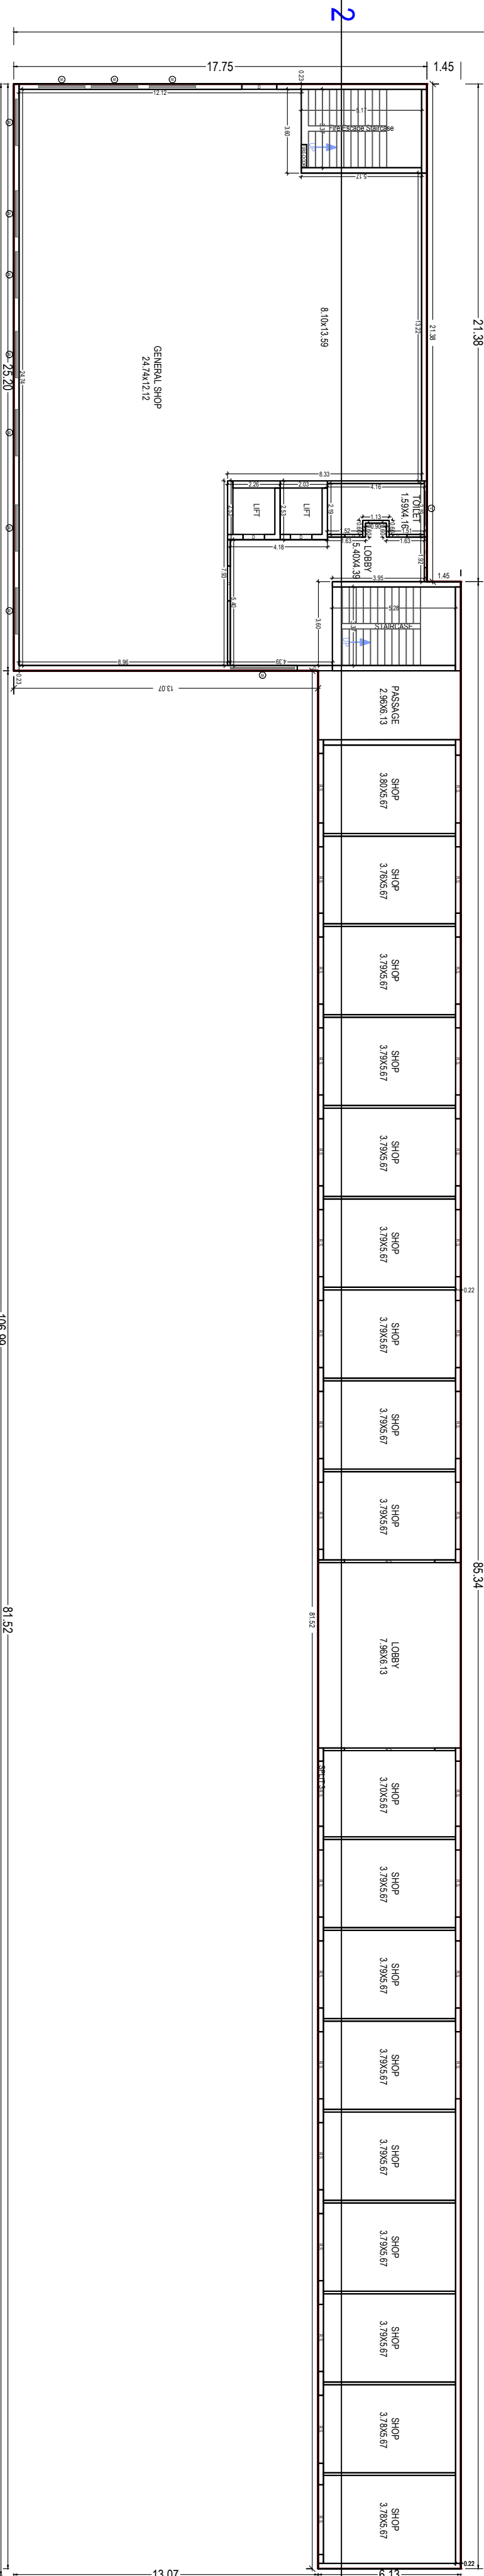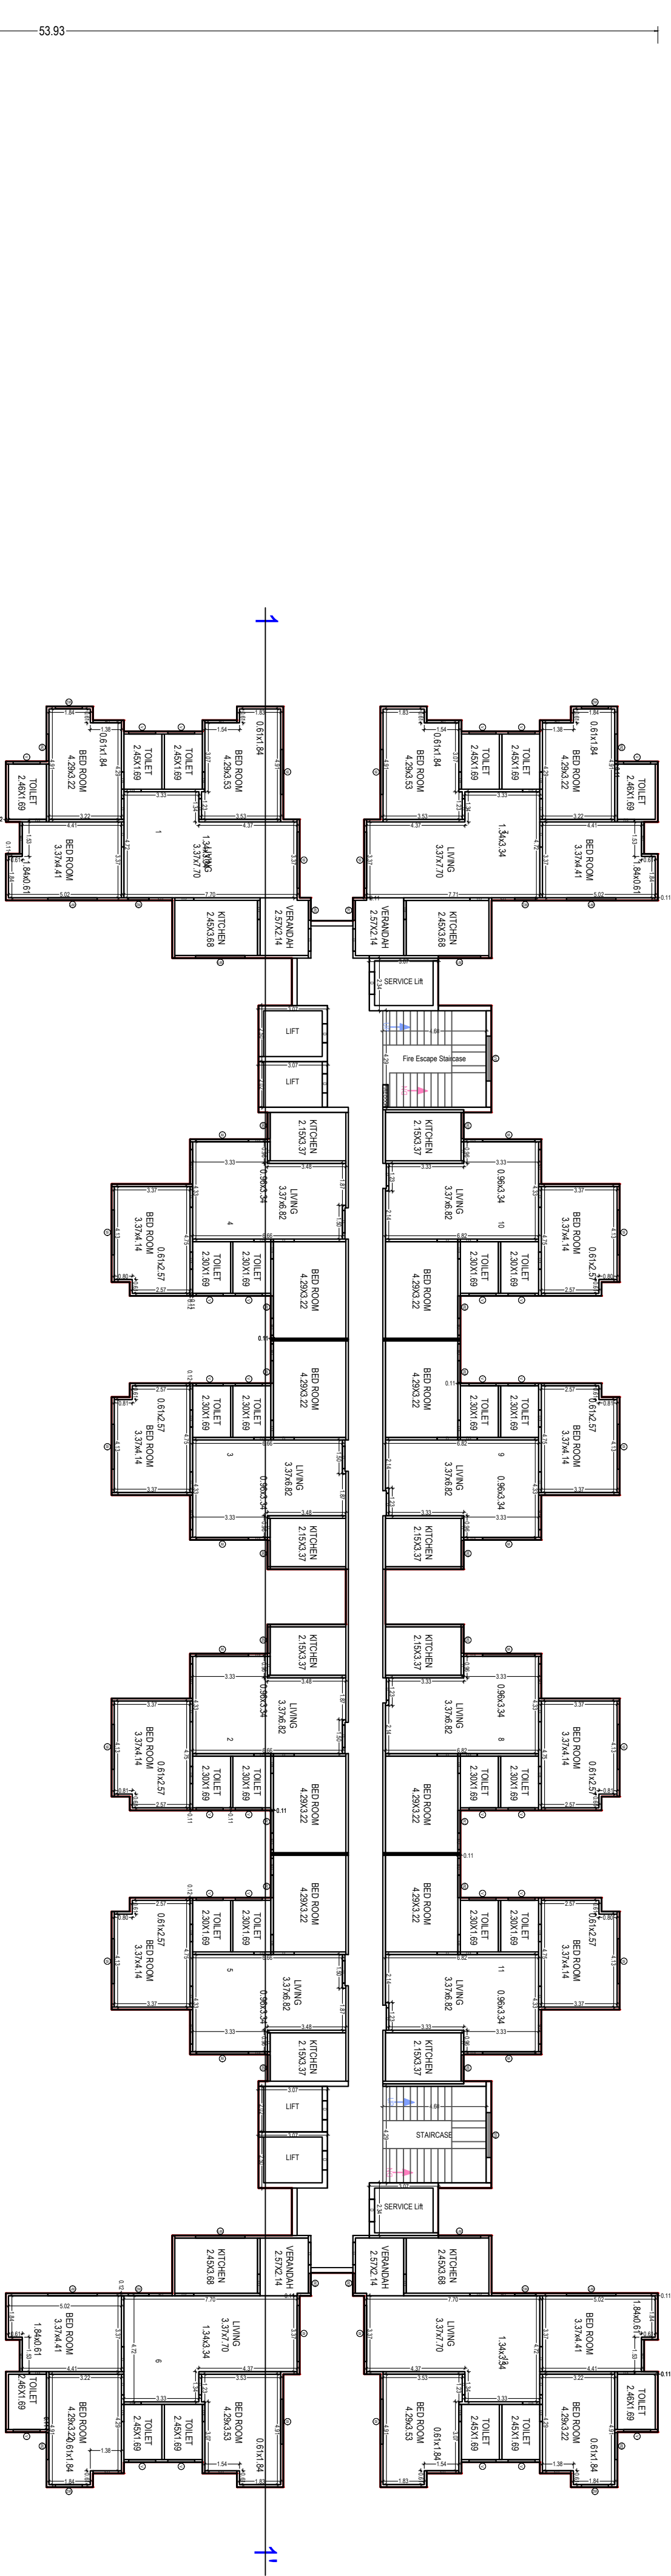



FIRST FLOOR PLAN
(Proposed)
(SCALE 1:100)

Note - 1) This drawing is prepared as per the current prevailing Building Bye Laws.
2) If Map sanctioned is used for purpose anything other than stated in application will lead to rejection of Map.
ISO_240_(84100_X_118900_MM)

Total Plot Area :-	35791.03	Total FAR Area :-	37631.05
Total Coverage Area :-	4110.69	Total BUA Area :-	51978.78

OWNERS NAME AND SIGNATURE	
HARE KRISHNA ORCHID, hrcor@hrcor.com, 9977838383	
MS EXPRESS TOWERS PVT. LTD, hrcor@hrcor.com, 9977838383	
SHR E.C. GOYAL, hrcor@hrcor.com, 9977838383	
ARCHITECTS NAME AND SIGNATURE STRUCTURE ENGINEERS	
MAYANK GARG	
CAD0084616	
MATHURA Vrindavan Township Development Authority	
QR Code	
Building Plan Application Number	
Sanctioned On	
Valid Till	
Approved By	
Examined By	

The contents and accuracy of proposed information and drawings is a responsibility of the Engineer. Accuracy of Surveying Report is subject to accuracy of data used provided data is correct. Software used for preparation of drawings is AutoCAD. The user is responsible for the accuracy of the data used. 

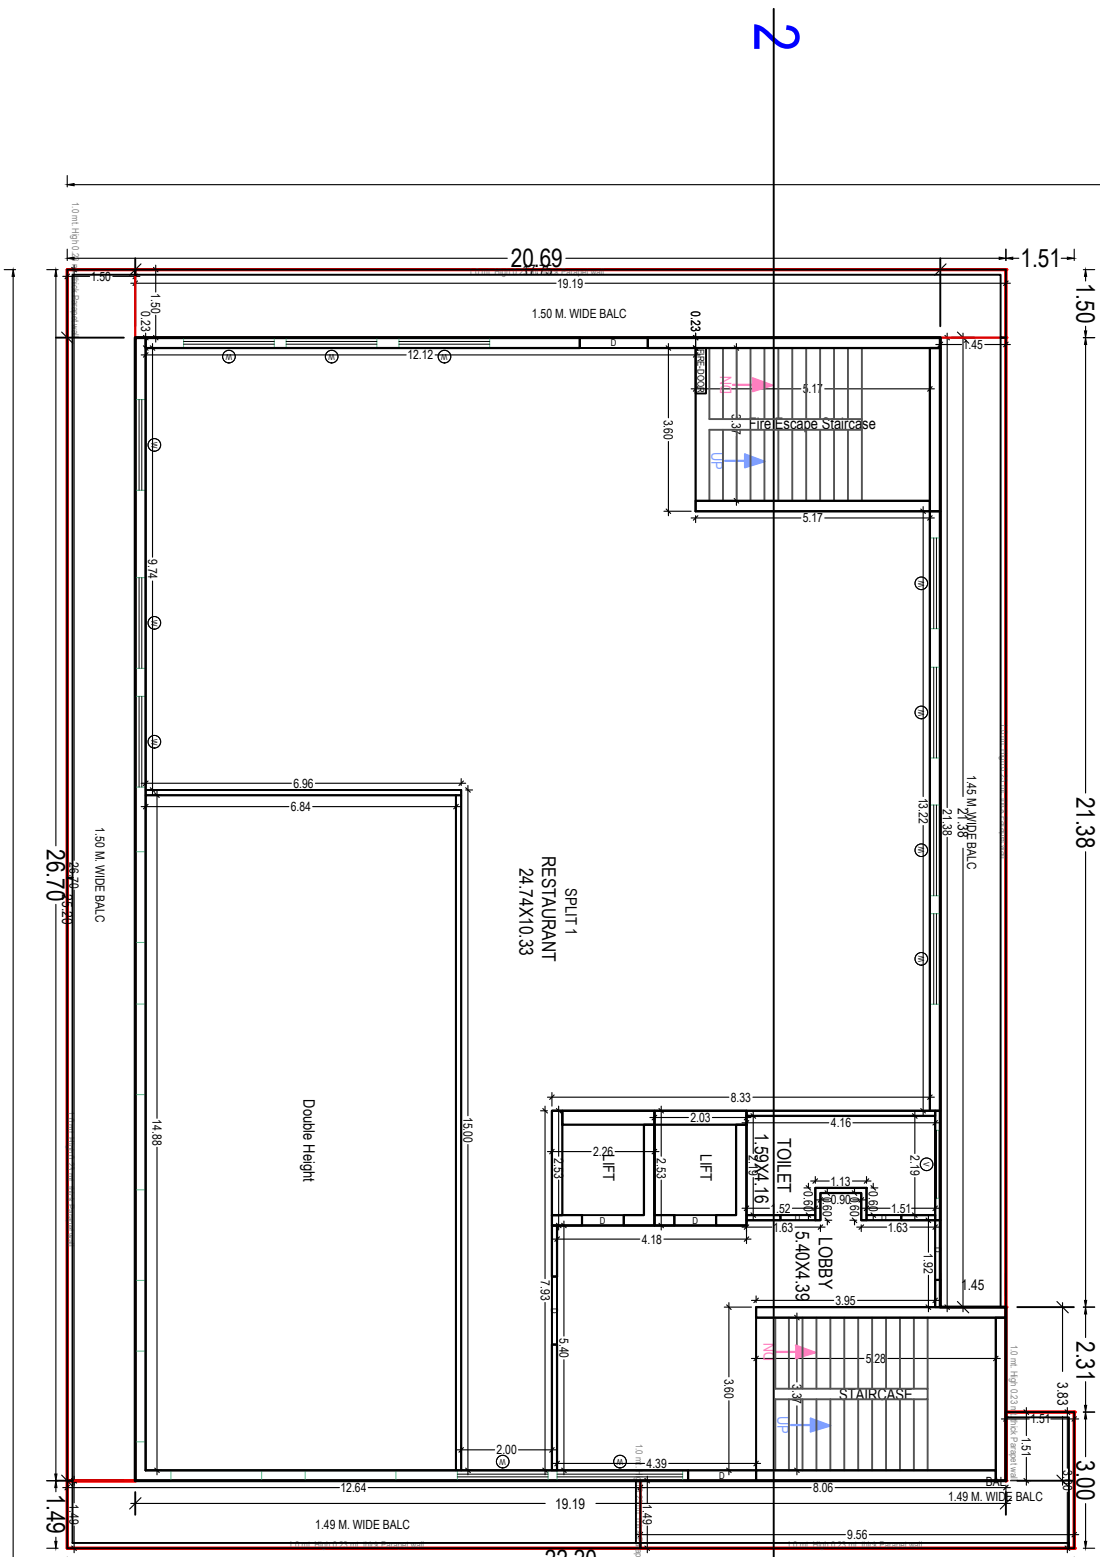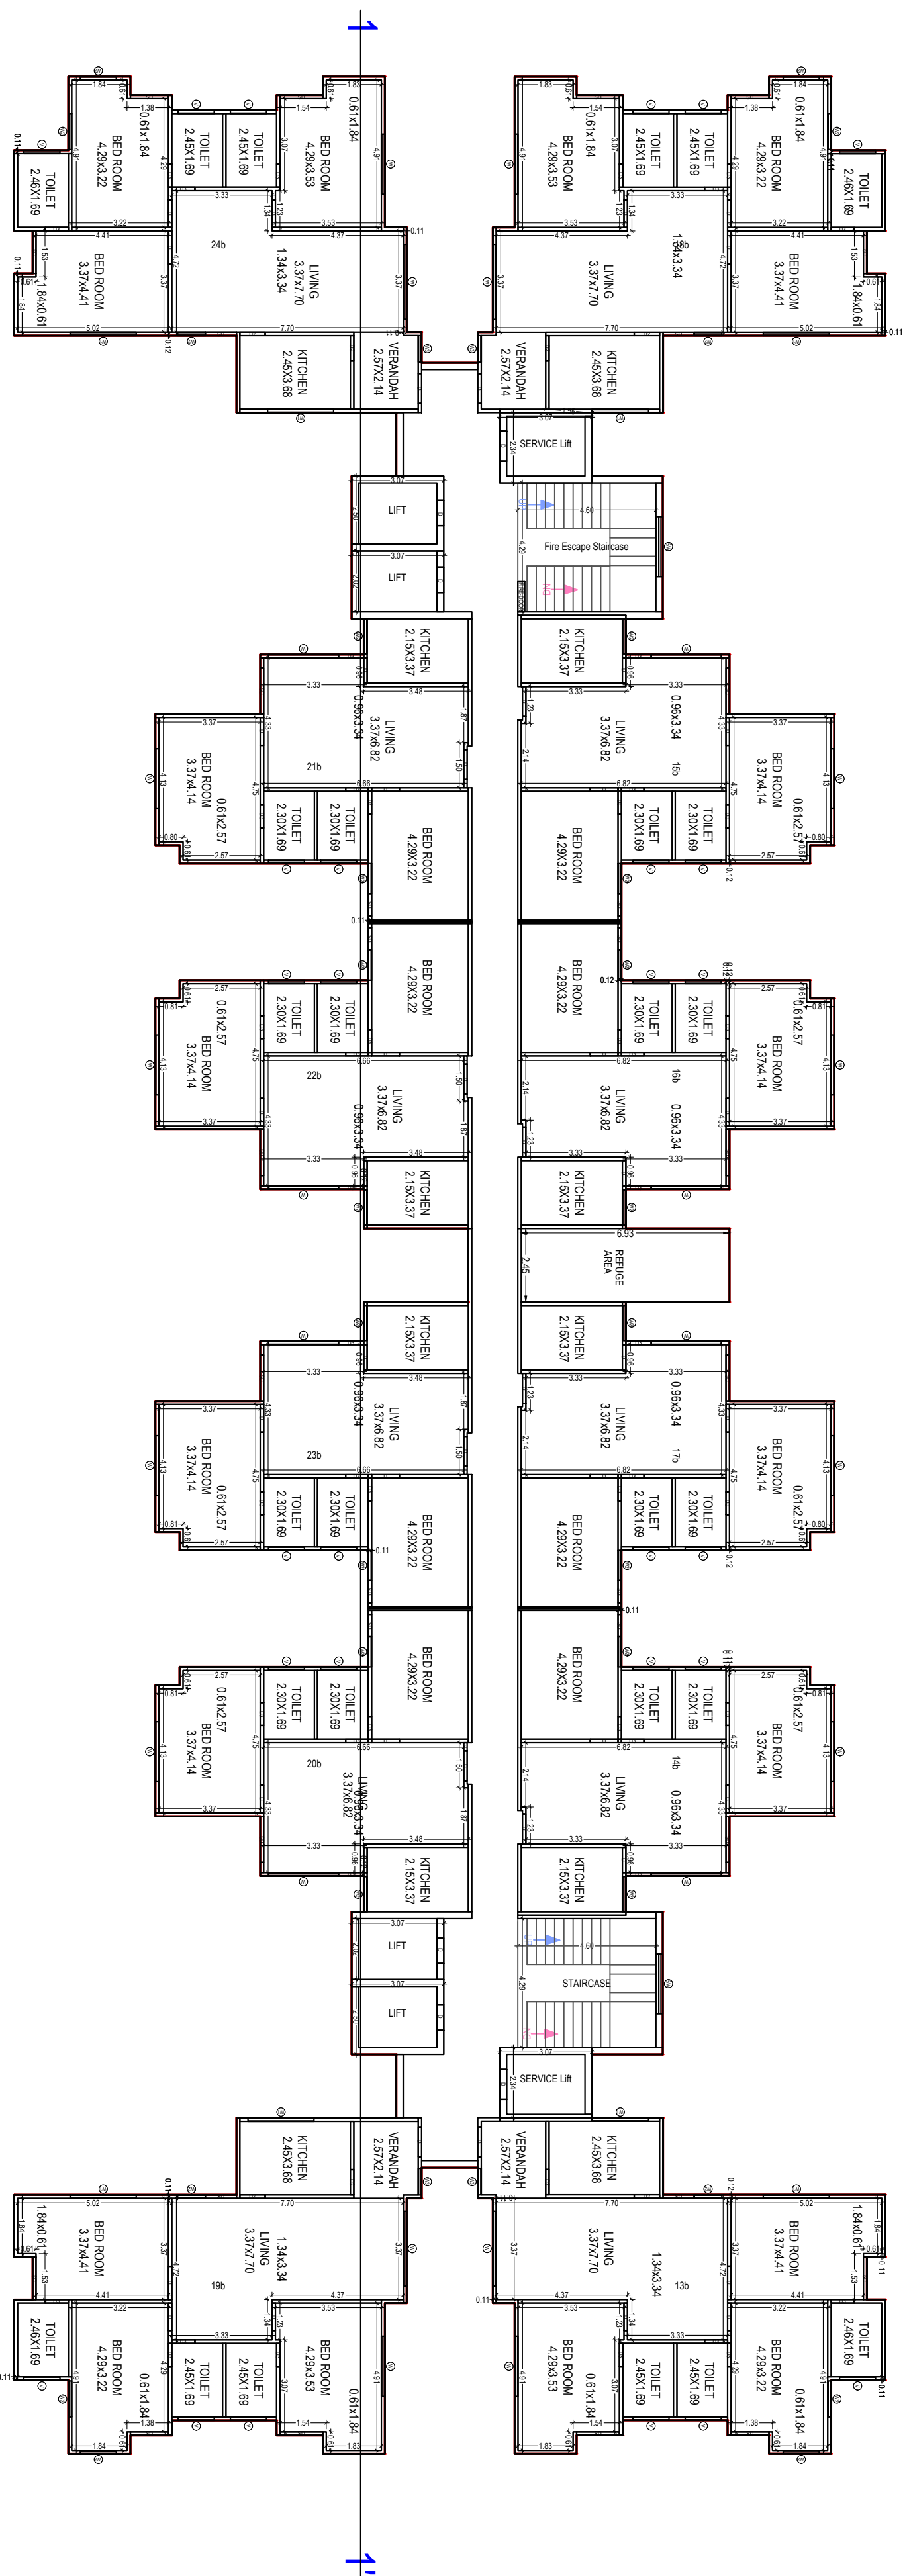

SECOND FLOOR PLAN
(Proposed)
(SCALE 1:100)




TYPICAL - 3, 4, 5, 6, 7, 8, 9, 10 FLOOR PLAN
(PROPOSED)
(SCALE 1:100)

Note - 1) This drawing is prepared as per the current prevailing Building Bye Laws.
2) If Map sanctioned is used for purpose anything other than stated in application will lead to rejection of Map.
ISO 240 (84100 x 118900 MM)


The completeness and accuracy of proposed information and drawings is a responsibility of Project/Owner. Accuracy of Stationing Report is subject to accuracy of data used provided data. 3rd party software/consultants/works, etc. Software Engineers Ltd. is not liable for any damages which may arise from use or inability to use the application. These printed in Hindi and Urdu does not alter in any way, which are not verified and not guaranteed by stationing Engineers.

OWNERS NAME AND SIGNATURE HARE KRISHNA ORCHID, hrcorchid@gmail.com, 9627838383 M/S EXPRESS TOWERS PVT LTD, hrcorchid@gmail.com, SHRI EC GOVAL, hrcorchid@gmail.com, 9627838383	
ARCHITECTS NAME AND SIGNATURE STRUCTURE ENGINEERS MAYANK GARG CAD00849416	
MATHURA Vrindavan Development Authority	
Building Plan Application Number	
Sanctioned On	
Valid Till	
Approved By	
Examined By	

Total Plot Area :-	35791.03
Total FAR Area :-	37631.05
Total Built Area :-	51978.78

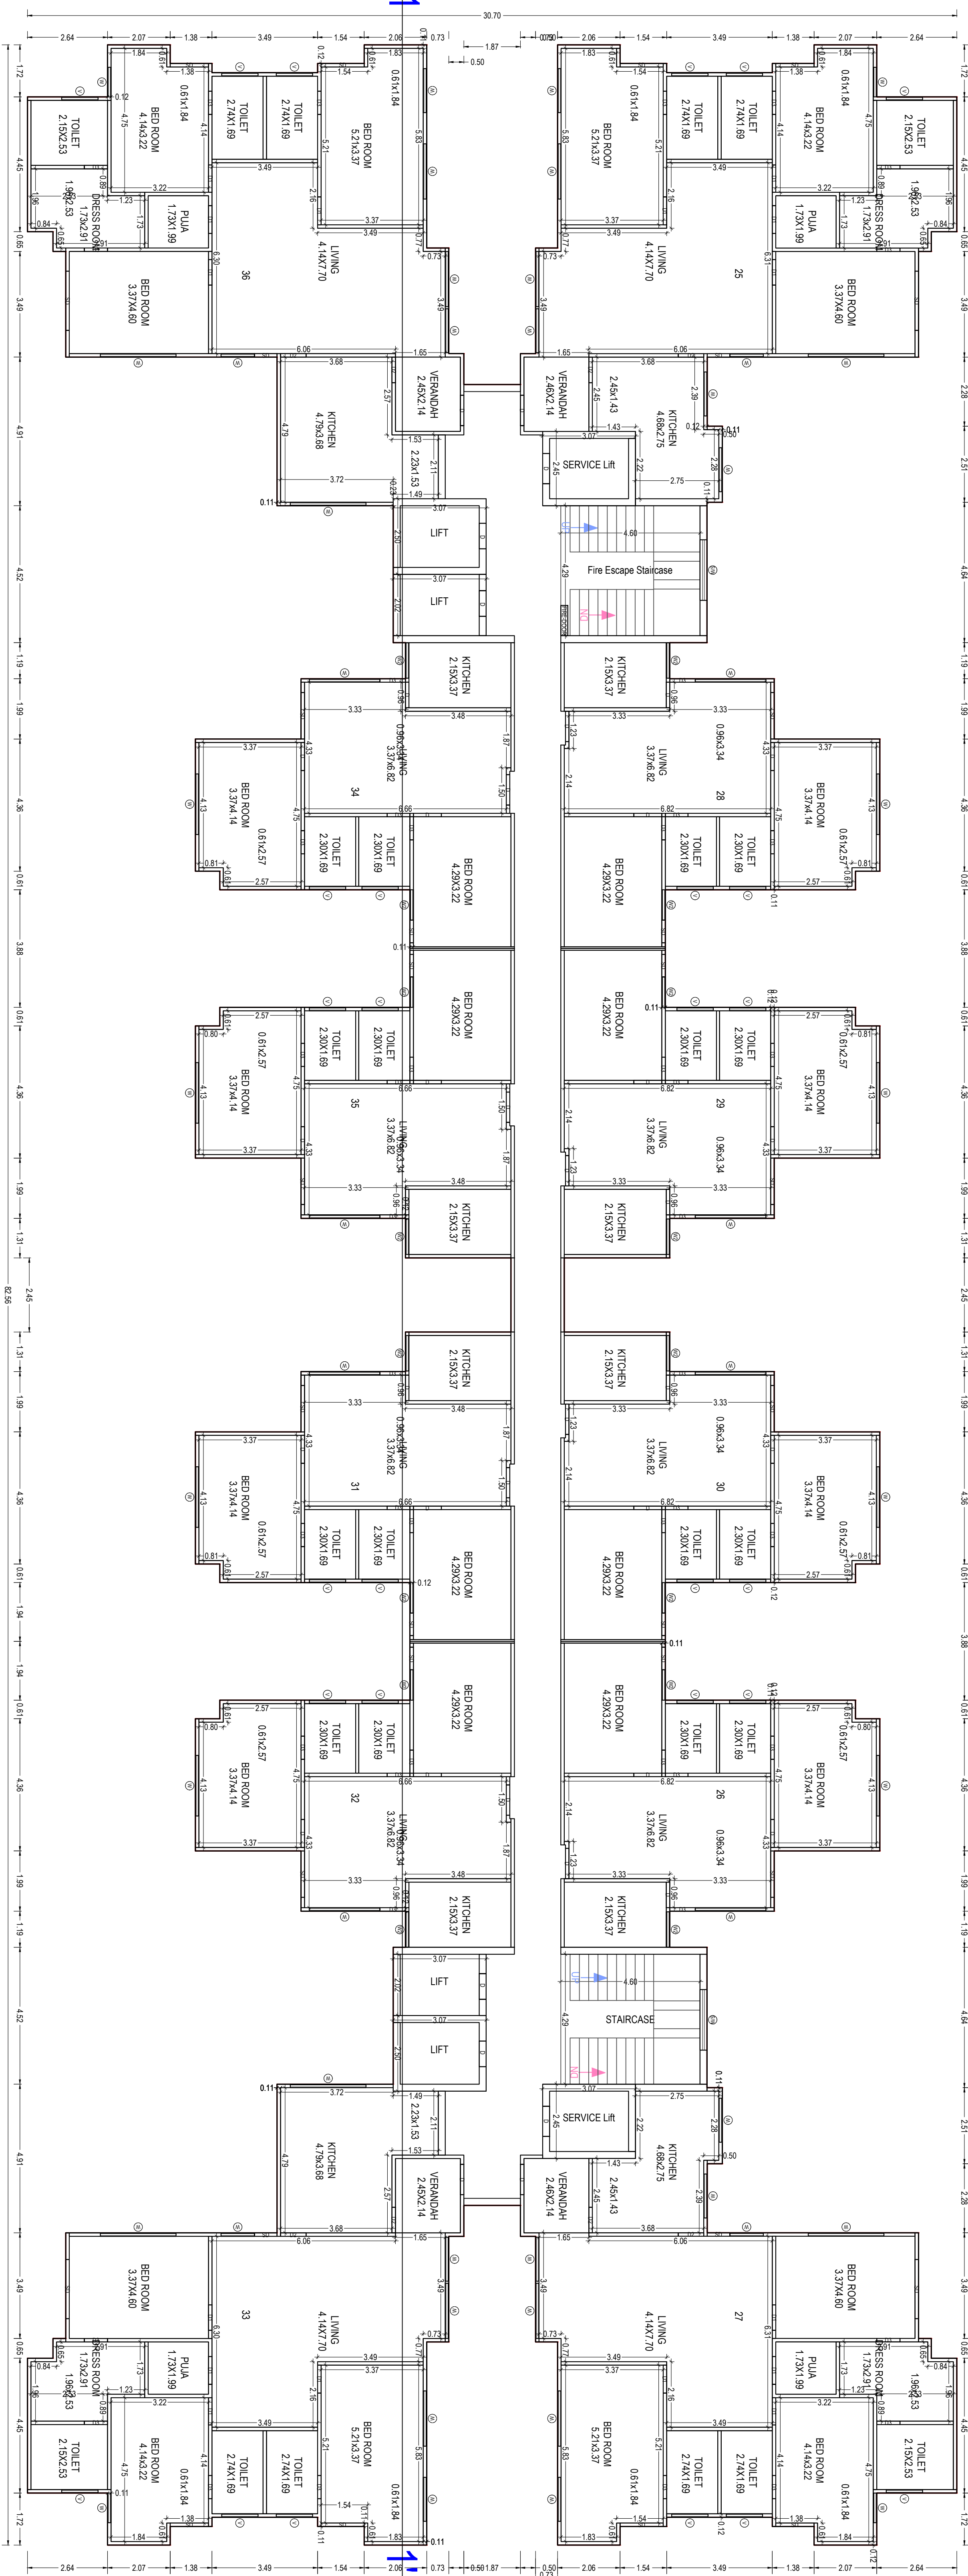

ELEVENTH FLOOR PLAN
(Proposed)
(SCALE 1:100)

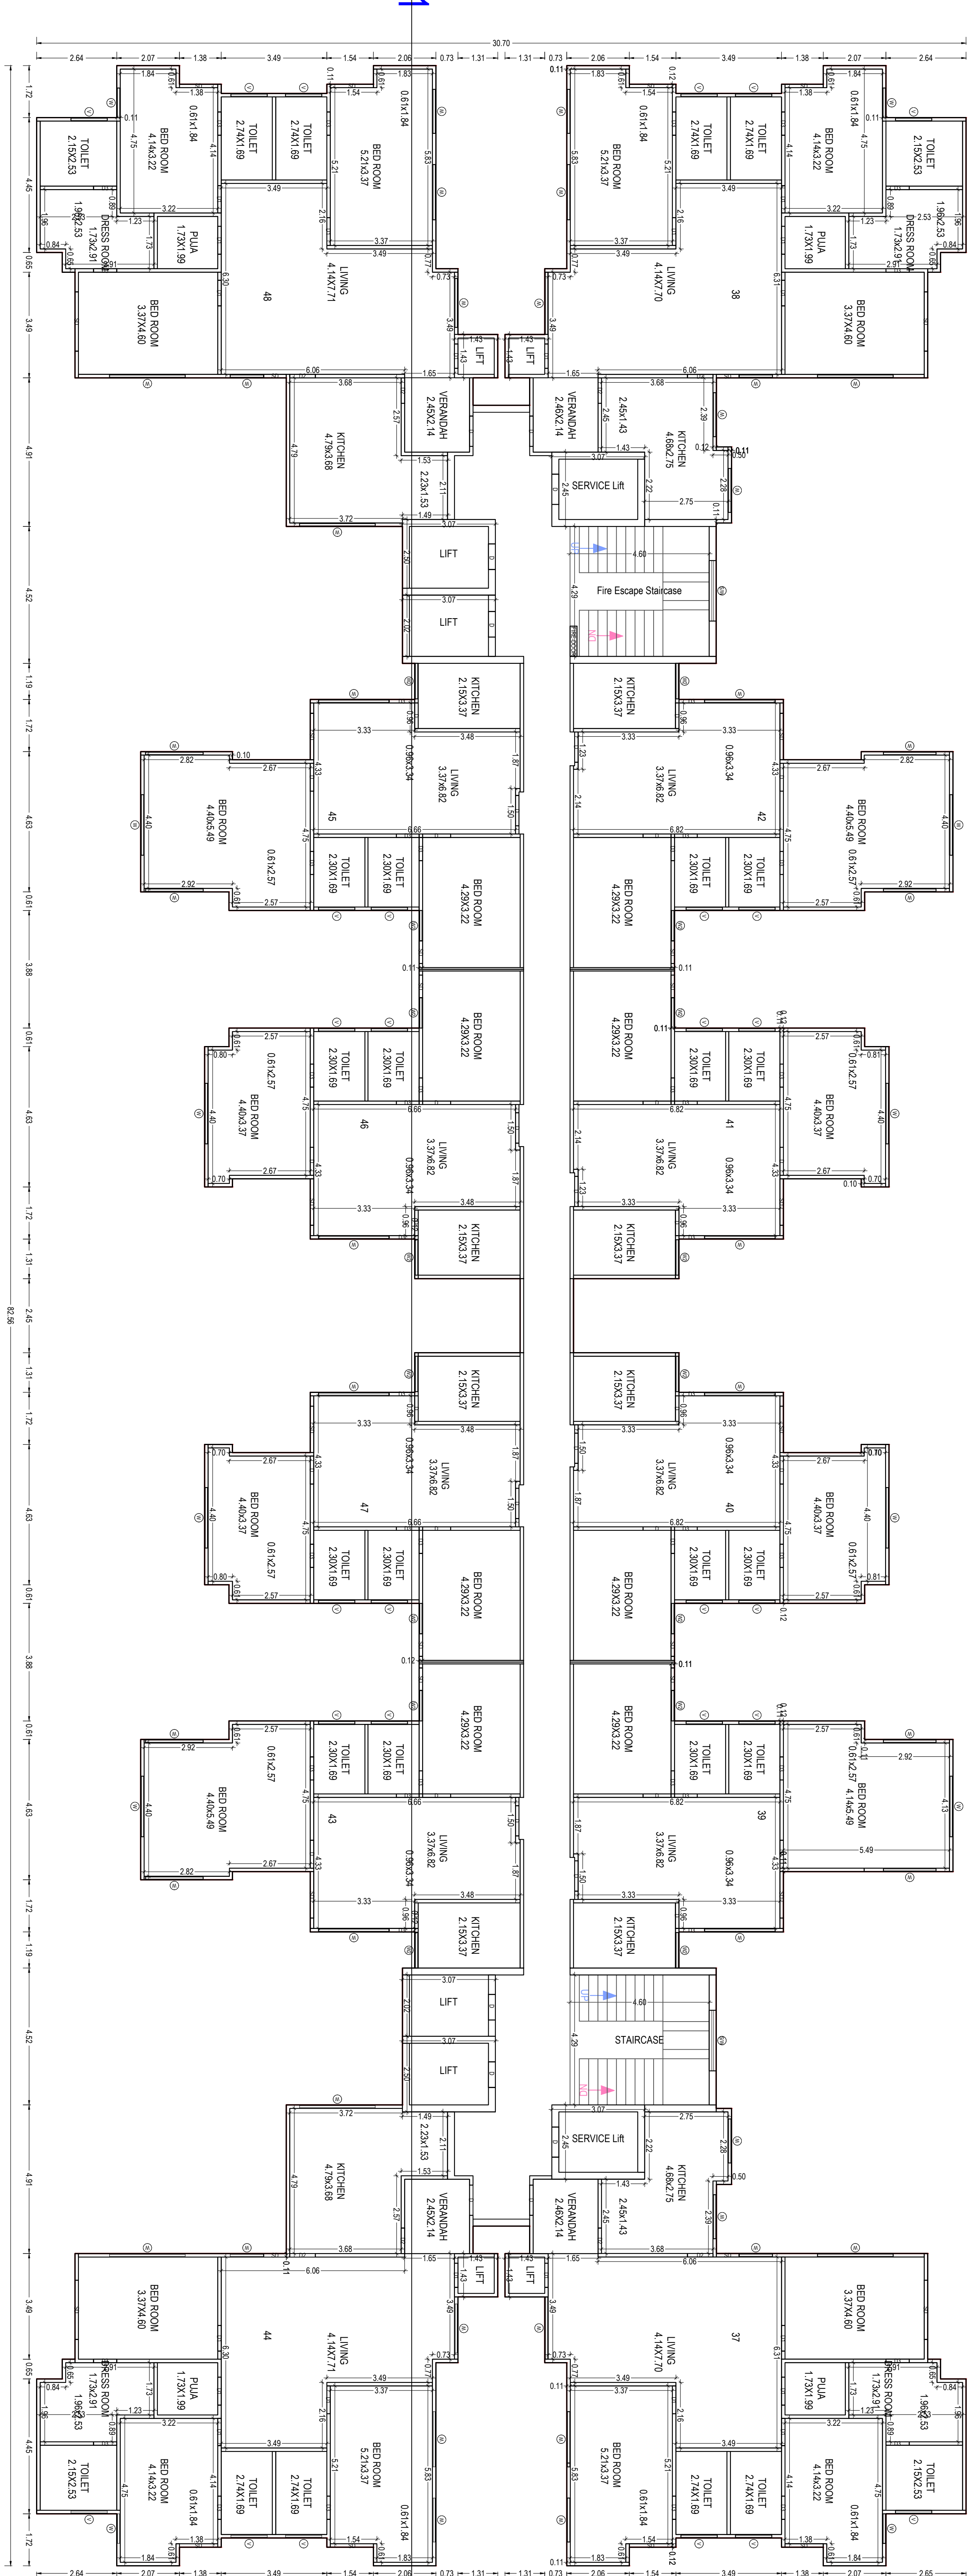

TWELFTH FLOOR PLAN
(Proposed)
(SCALE 1:100)


Note - 1) This drawing is prepared as per the current prevailing Building Bye Laws.
2) If Map sanctioned is used for purpose anything other than stated in application will lead to rejection of Map.
ISO_A0 (841100_x_1189100_MM)

The completeness and accuracy of proposed information and drawings is a responsibility of Project Owner. Accuracy of Surveying Report is subject to accuracy of data used provided data. 3rd party software/technology/standards, etc. Software Engineers (U.P. and State) for any changes which may arise from use of technology. This drawing is valid and valid only for the purpose stated in the application. 


Total Plt Area :-	35791.03	Total FAR Area :-	37631.05
Total Coverage Area :-	4110.69	Total BUA Area :-	51978.78

OWNER'S NAME AND SIGNATURE			
HARE KRISHNA ORCHID, harishkashan@gmail.com, M/S EXPRESS TOWERS PVT. LTD. harishkashan@gmail.com, 9973838383 SHE-EC-007A, harishkashan@gmail.com, 9973838383			
ARCHITECT'S NAME AND SIGNATURE			STRUCTURE ENGINEER
MAYANK GARG CADD/08/4616			
Mathura Vrindavan Development Authority			
Building Plan Application Number			
Sanctioned On		Valid Till	
Approved By			
Examined By			

are user inputs, which are not verified and/or generated by scanning software

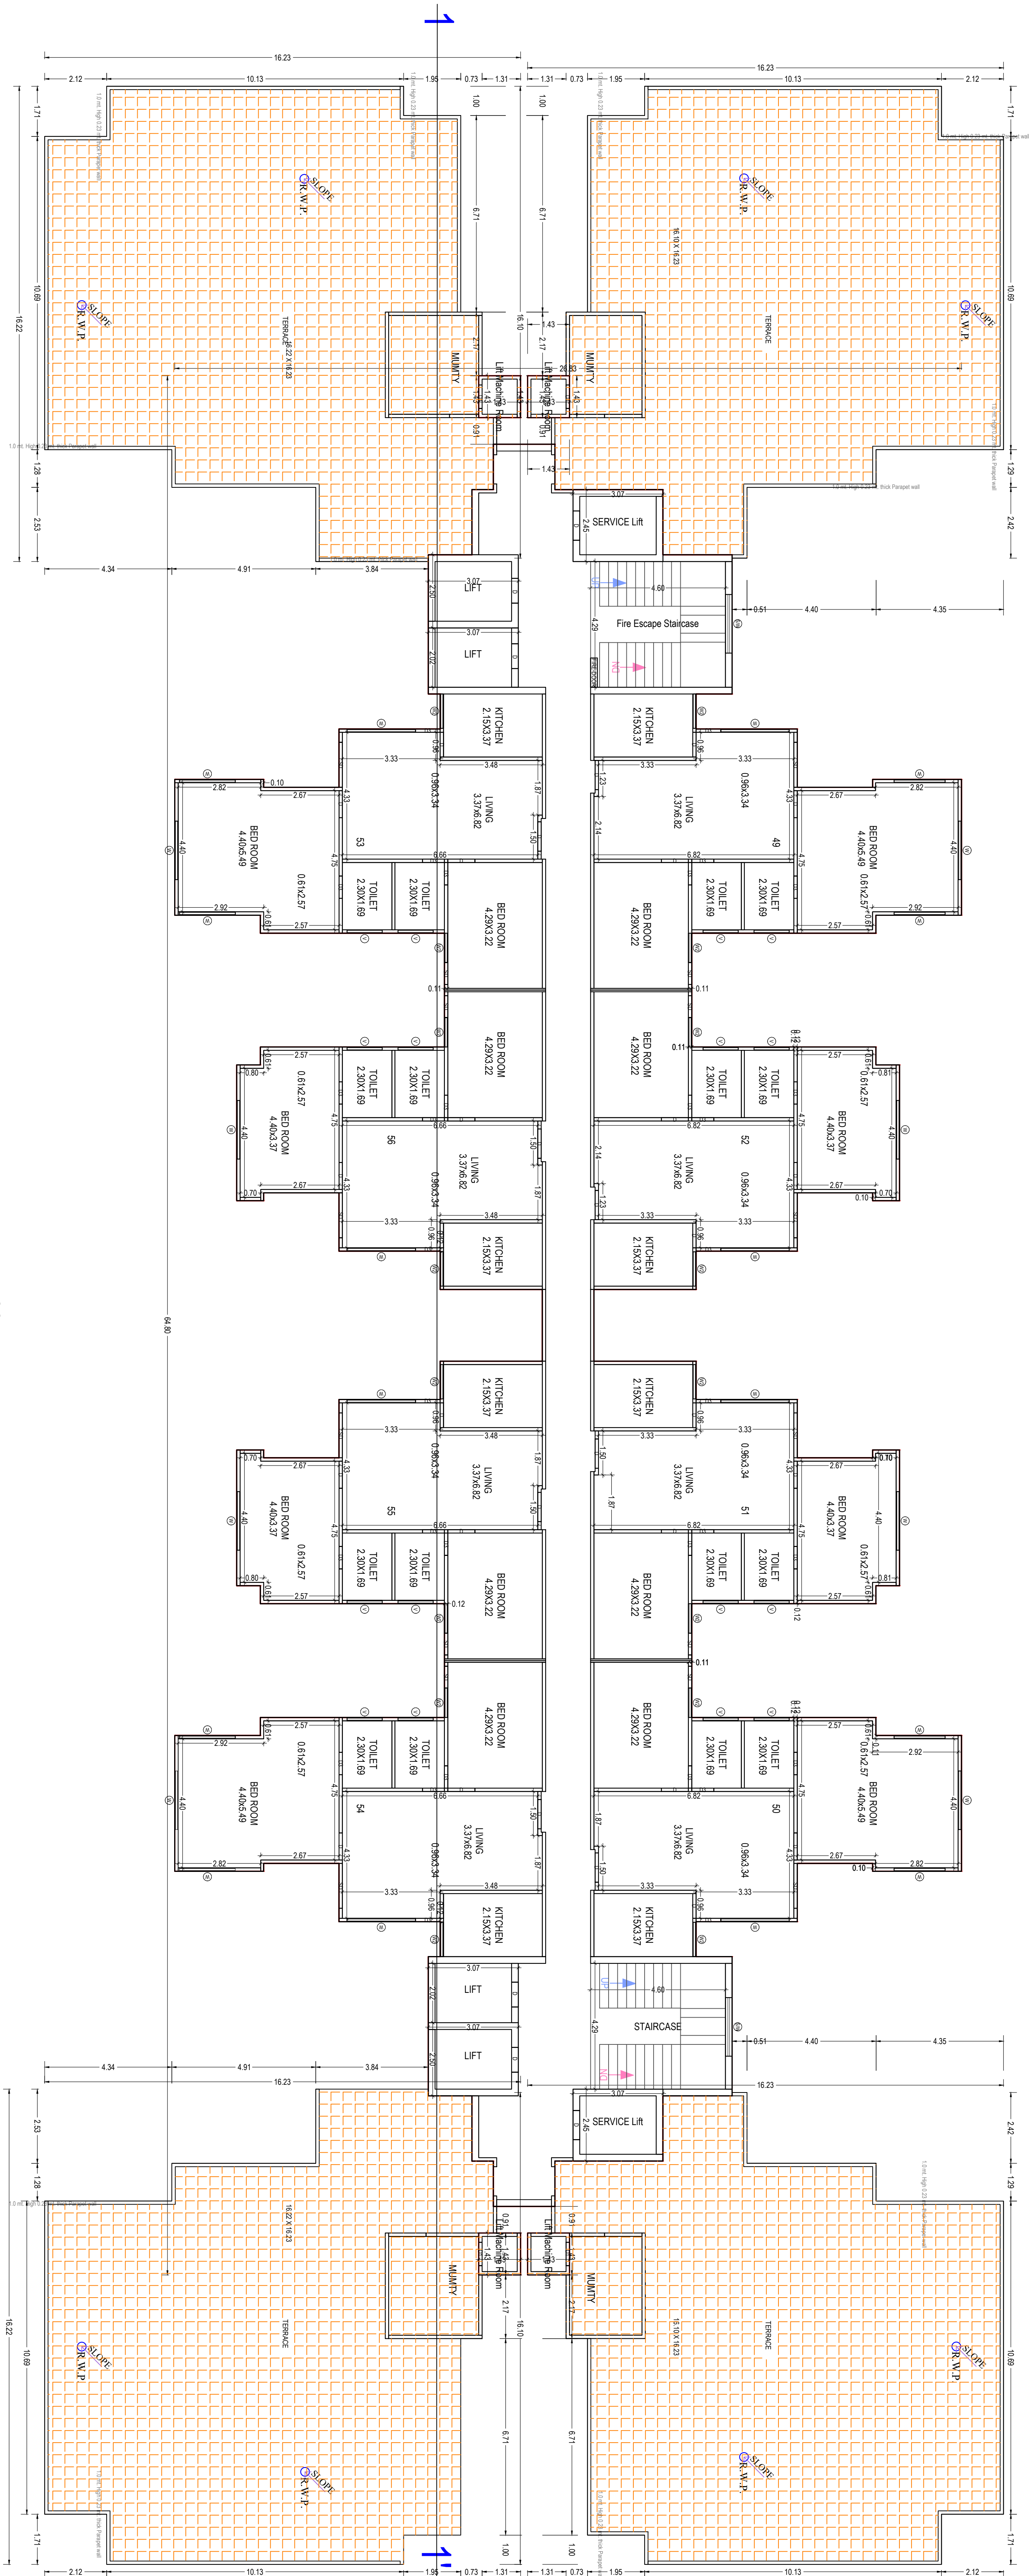

THIRTEENTH FLOOR PLAN
(Proposed)
(SCALE 1:100)

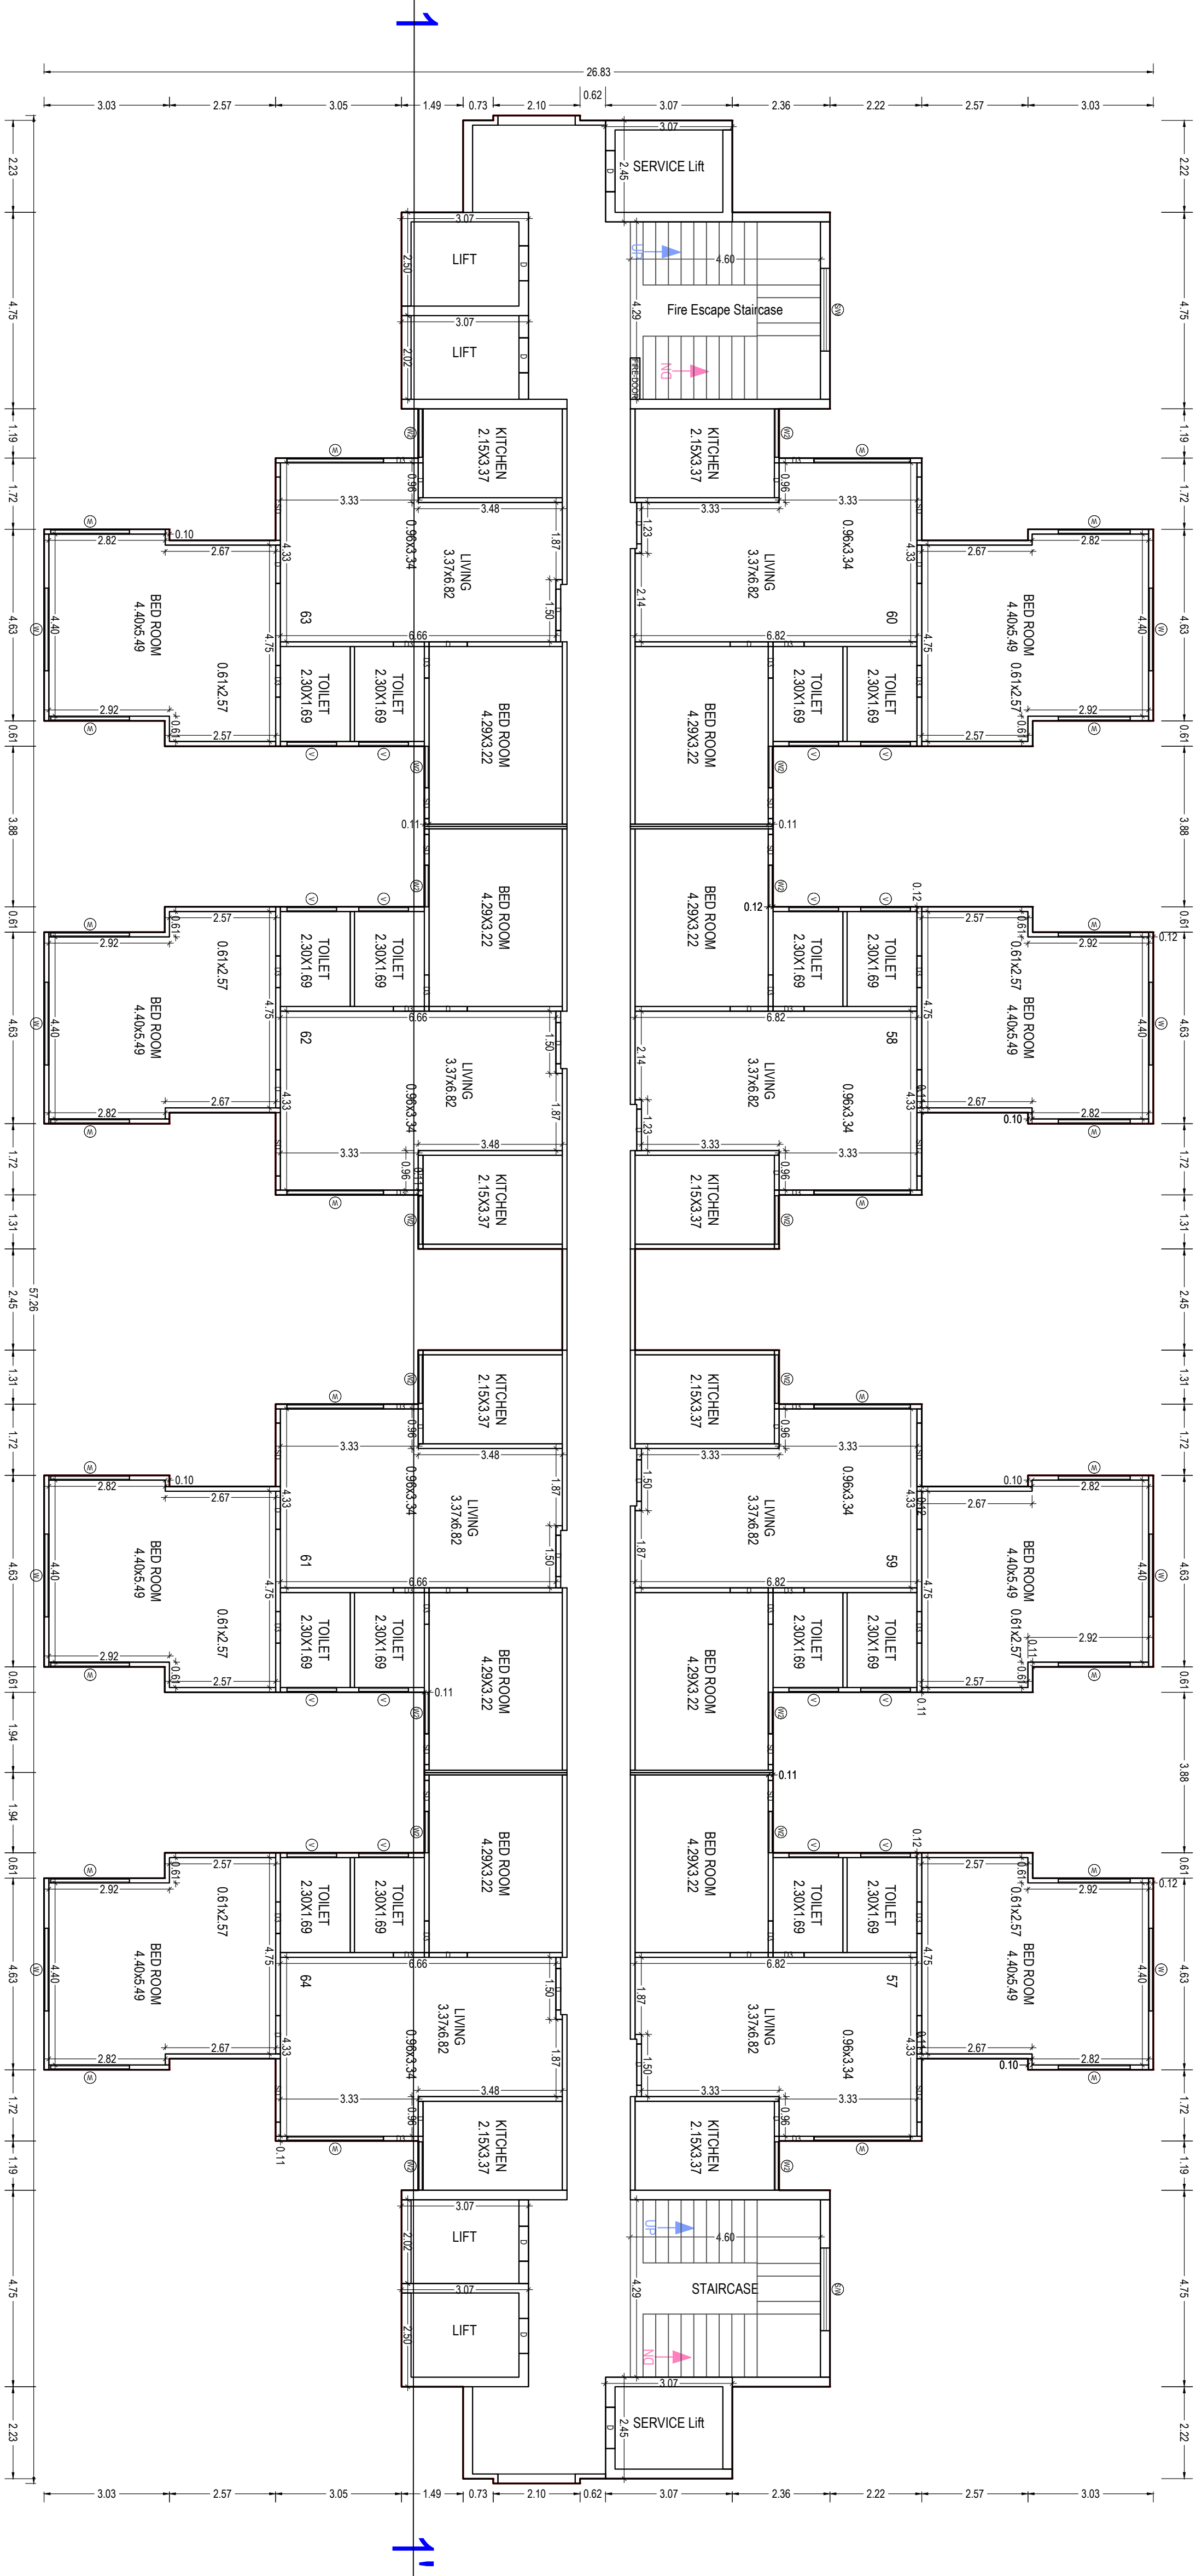

FOURTEENTH FLOOR PLAN
(Proposed)
(SCALE 1:100)


Note - 1) This drawing is prepared as per the current prevailing Building Bye Laws.
2) If Map sanctioned is used for purpose anything other than stated in application will lead to rejection of Map.

ISO_A0 (84100 x 118900 MM)

The correctness and accuracy of proposed information and drawings is subjected to accuracy of data used provided data. 3rd party software/infrastructure, etc. Software Engineers Ltd. is not liable for any damages which may arise from use or inability to use the application. These printed in Hindi and Urdu copy are user copies, which are not verified and/or generated by security software.

Total Plot Area :-	35791.03
Total Coverage Area :-	4110.69
Total FAR Area :-	37651.05
Total BUA Area :-	51978.78


OWNERS NAME AND SIGNATURE	
HARE KRISHNA ORCHID, Vrindavan@hkn.com, 9927838383 MIS EXPRESS TOWERS PVT. LTD. Vrindavan@mis.com, SHEER EC GOVAL, Vrindavan@gmail.com, 9927838383	
ARCHITECTS NAME AND SIGNATURE STRUCTURE ENGINEER	
MAHARAJ GARG CAD00849416	
Multiple Vrindavan Township/Industrial Authority	
Building Plan Application Number	
Sanctioned On	
Valid Till	
Approved By	
Examined By	

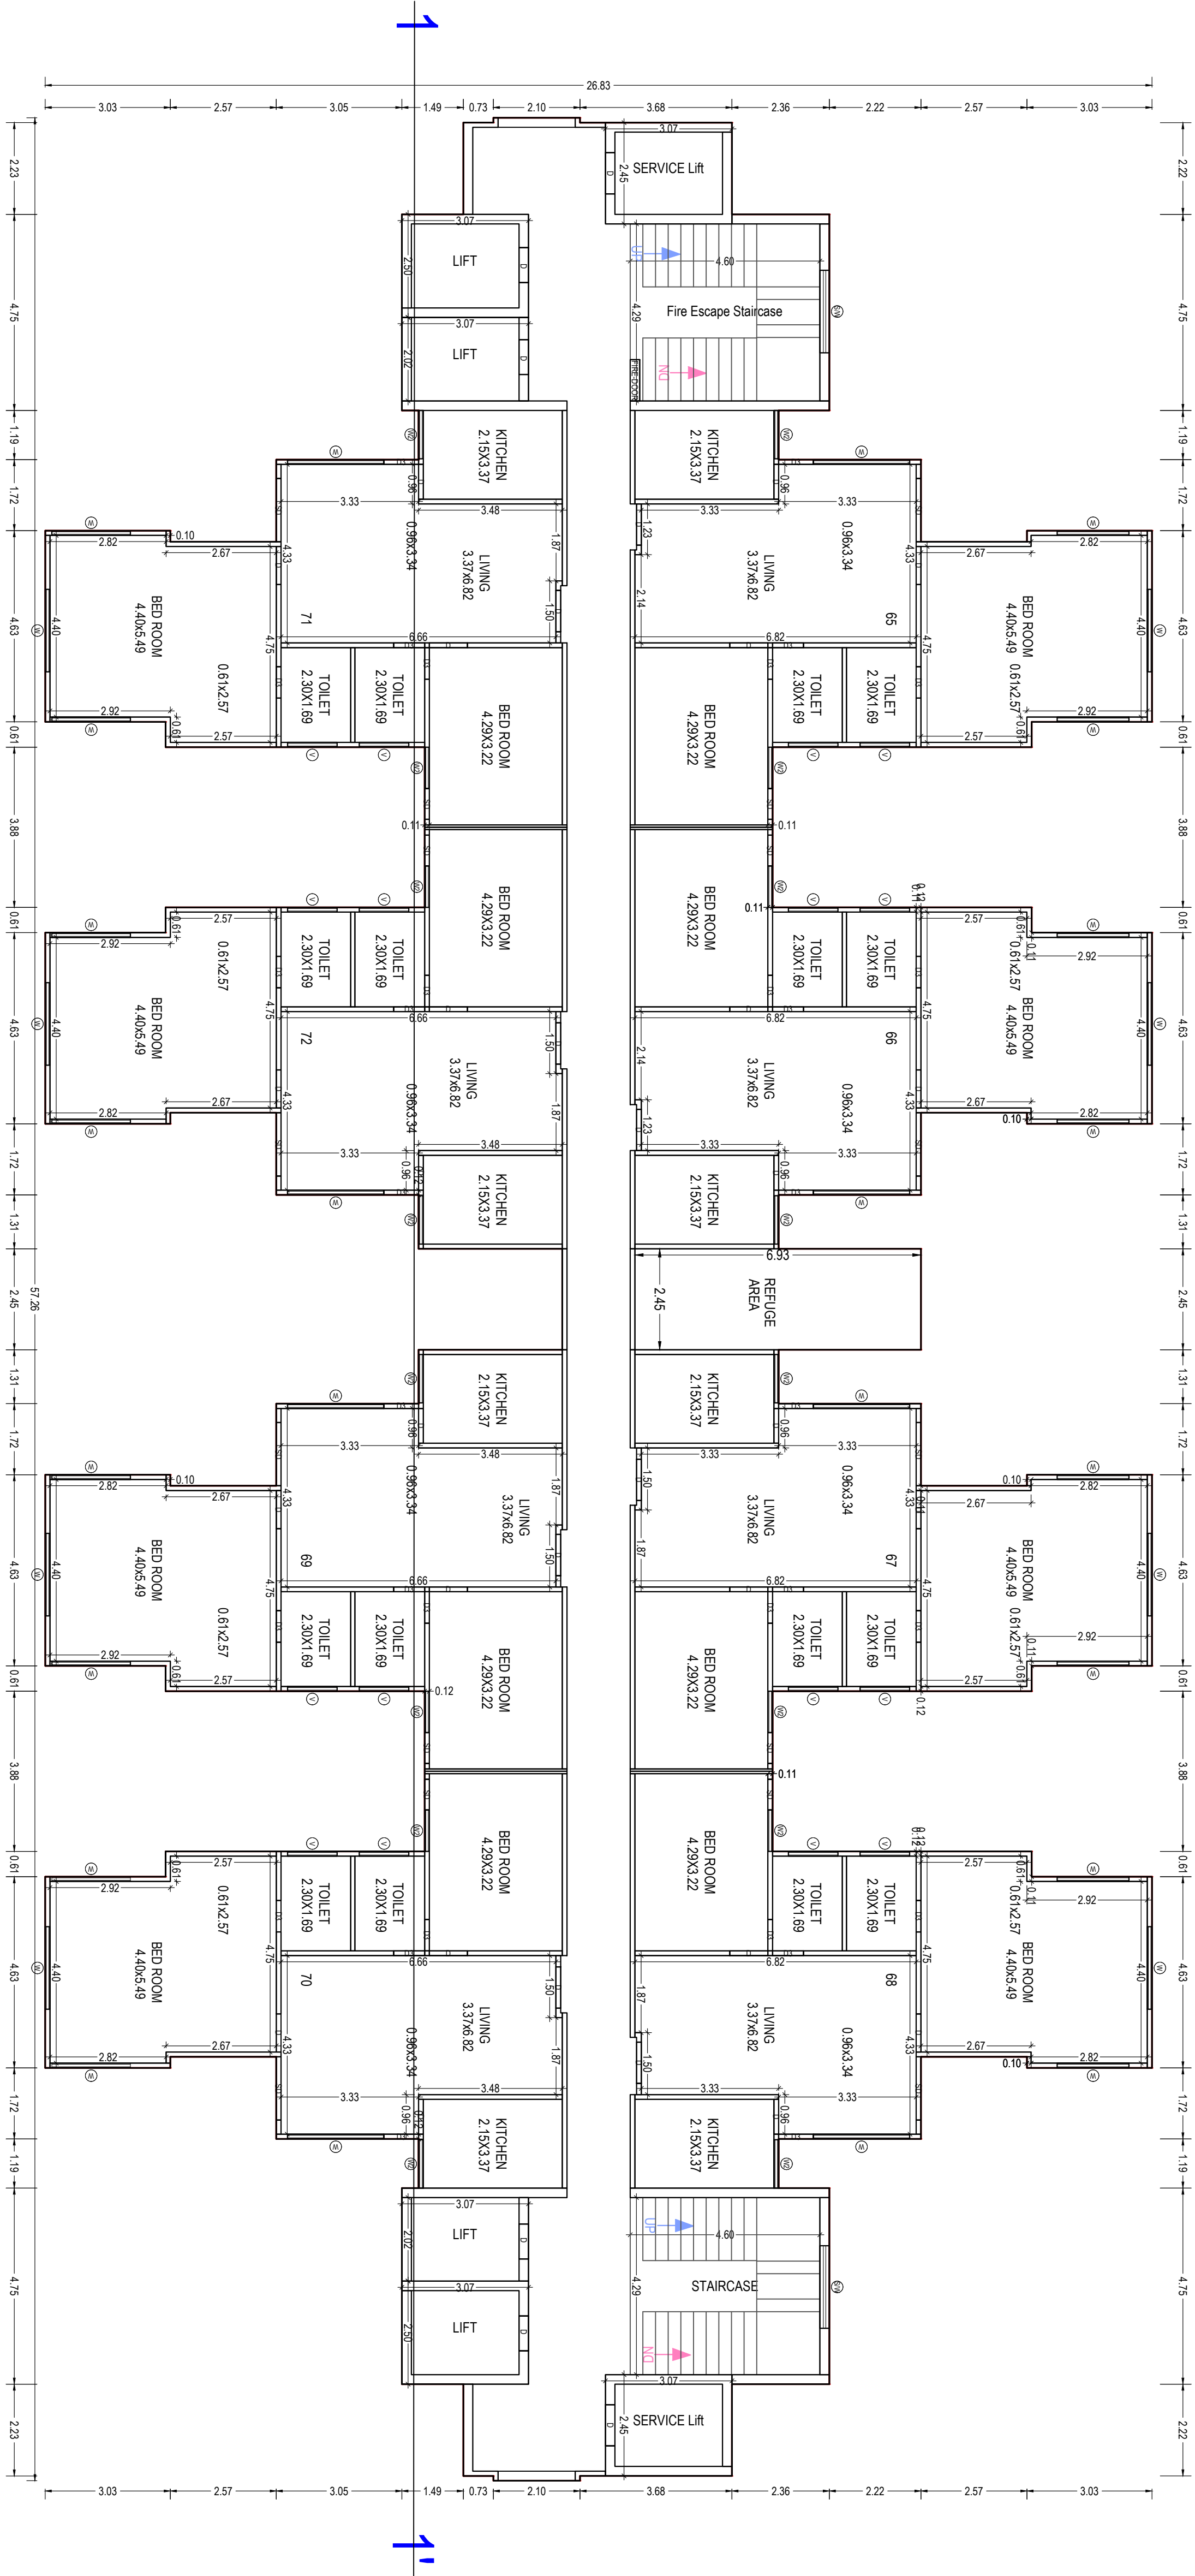

FIFTEENTH FLOOR PLAN

(Proposed)

(SCALE 1:100)

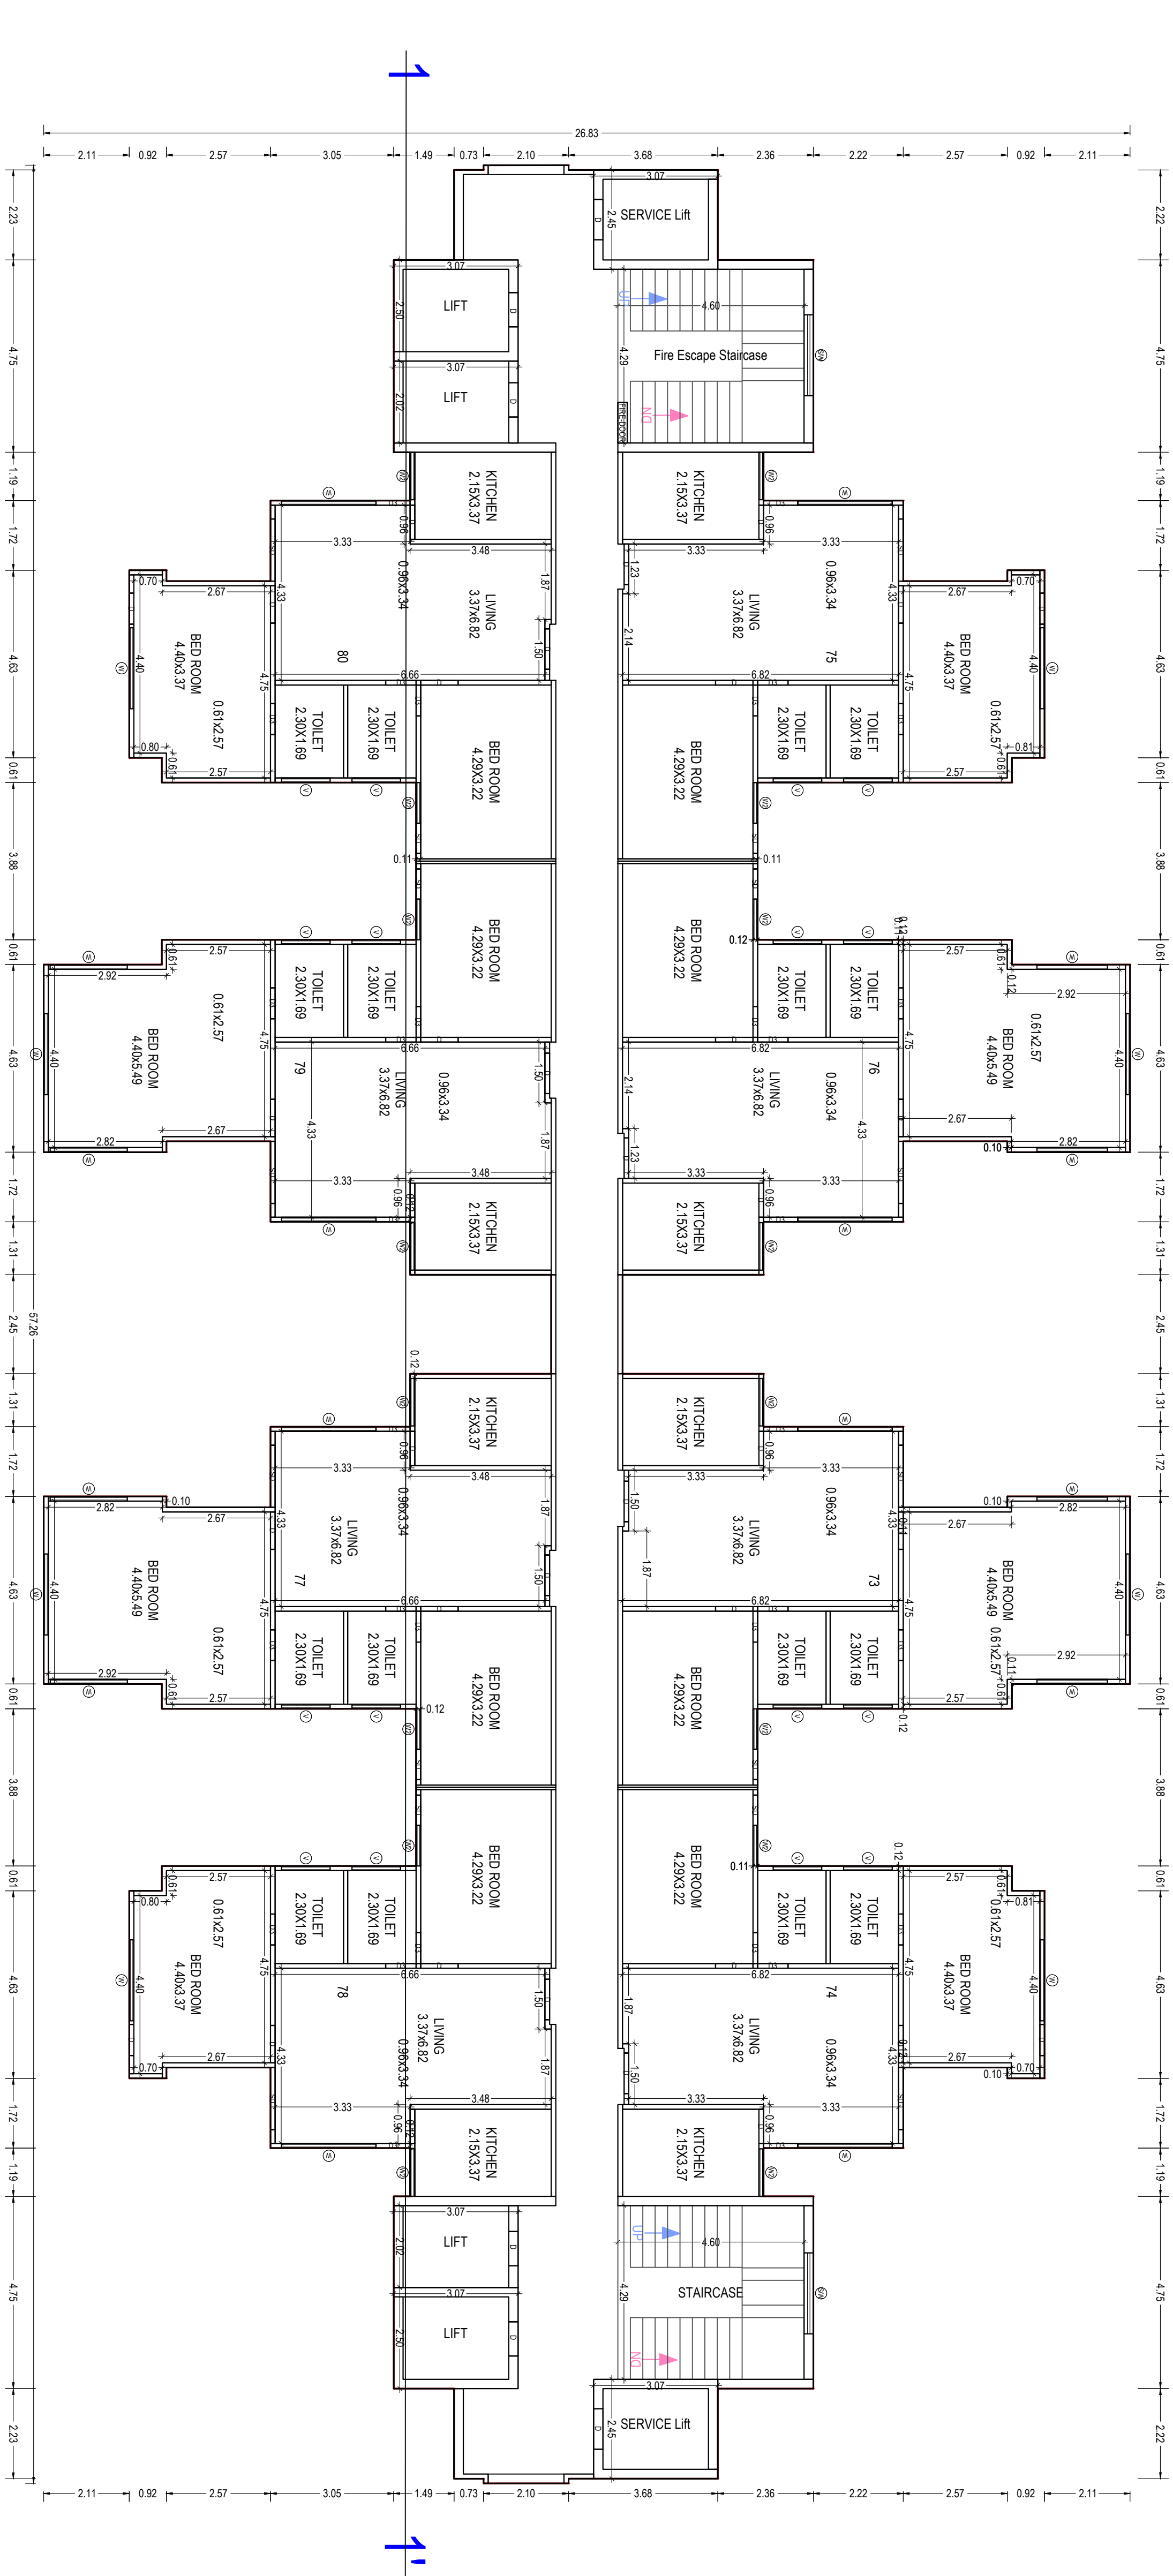

SIXTEENTH FLOOR PLAN

(Proposed)

(SCALE 1:100)

Note - 1) This drawing is prepared as per the current prevailing Building Bye Laws.
2) If Map sanctioned is used for purpose anything other than stated in application will lead to rejection of Map.


ISO_A0 (841100_x_1189100_MM)

The contents and accuracy of proposed information and drawings is a responsibility of Project/Owner. Accuracy of Stationing Report is subject to accuracy of data used provided data. 3rd party software/consultants/works etc. Software Engineers Ltd. is not liable for any changes which may arise from use or inability to use the application. These printed in Hindi and Urdu are user copies, which are not verified and not guaranteed by stationing software.


Total Plot Area :-	35791.03	Total FAR Area :-	37631.05
Total Coverage Area :-	4110.69	Total BUA Area :-	51978.78

OWNER'S NAME AND SIGNATURE		HARE KRISHNA ORCHID, vrindavanchand@gmail.com, 9827828383 M/S EXPRESS TOWERS PVT. LTD. [hrachidksh@gmail.com, 9877333383 SHEER ECL GOVAL, hrachidksh@gmail.com, 9877333383	
ARCHITECT'S NAME AND SIGNATURE	MAHAK GARG C/208/49/16	STRUCTURE ENGINEER	
		Mahesh Kumar Thakur Singh	
Building Plan Application Number			
Sanctioned On			
Valid Till			
Approved By			
Examined By			

are user inputs, which are not verified and/or generated by system. eAdway

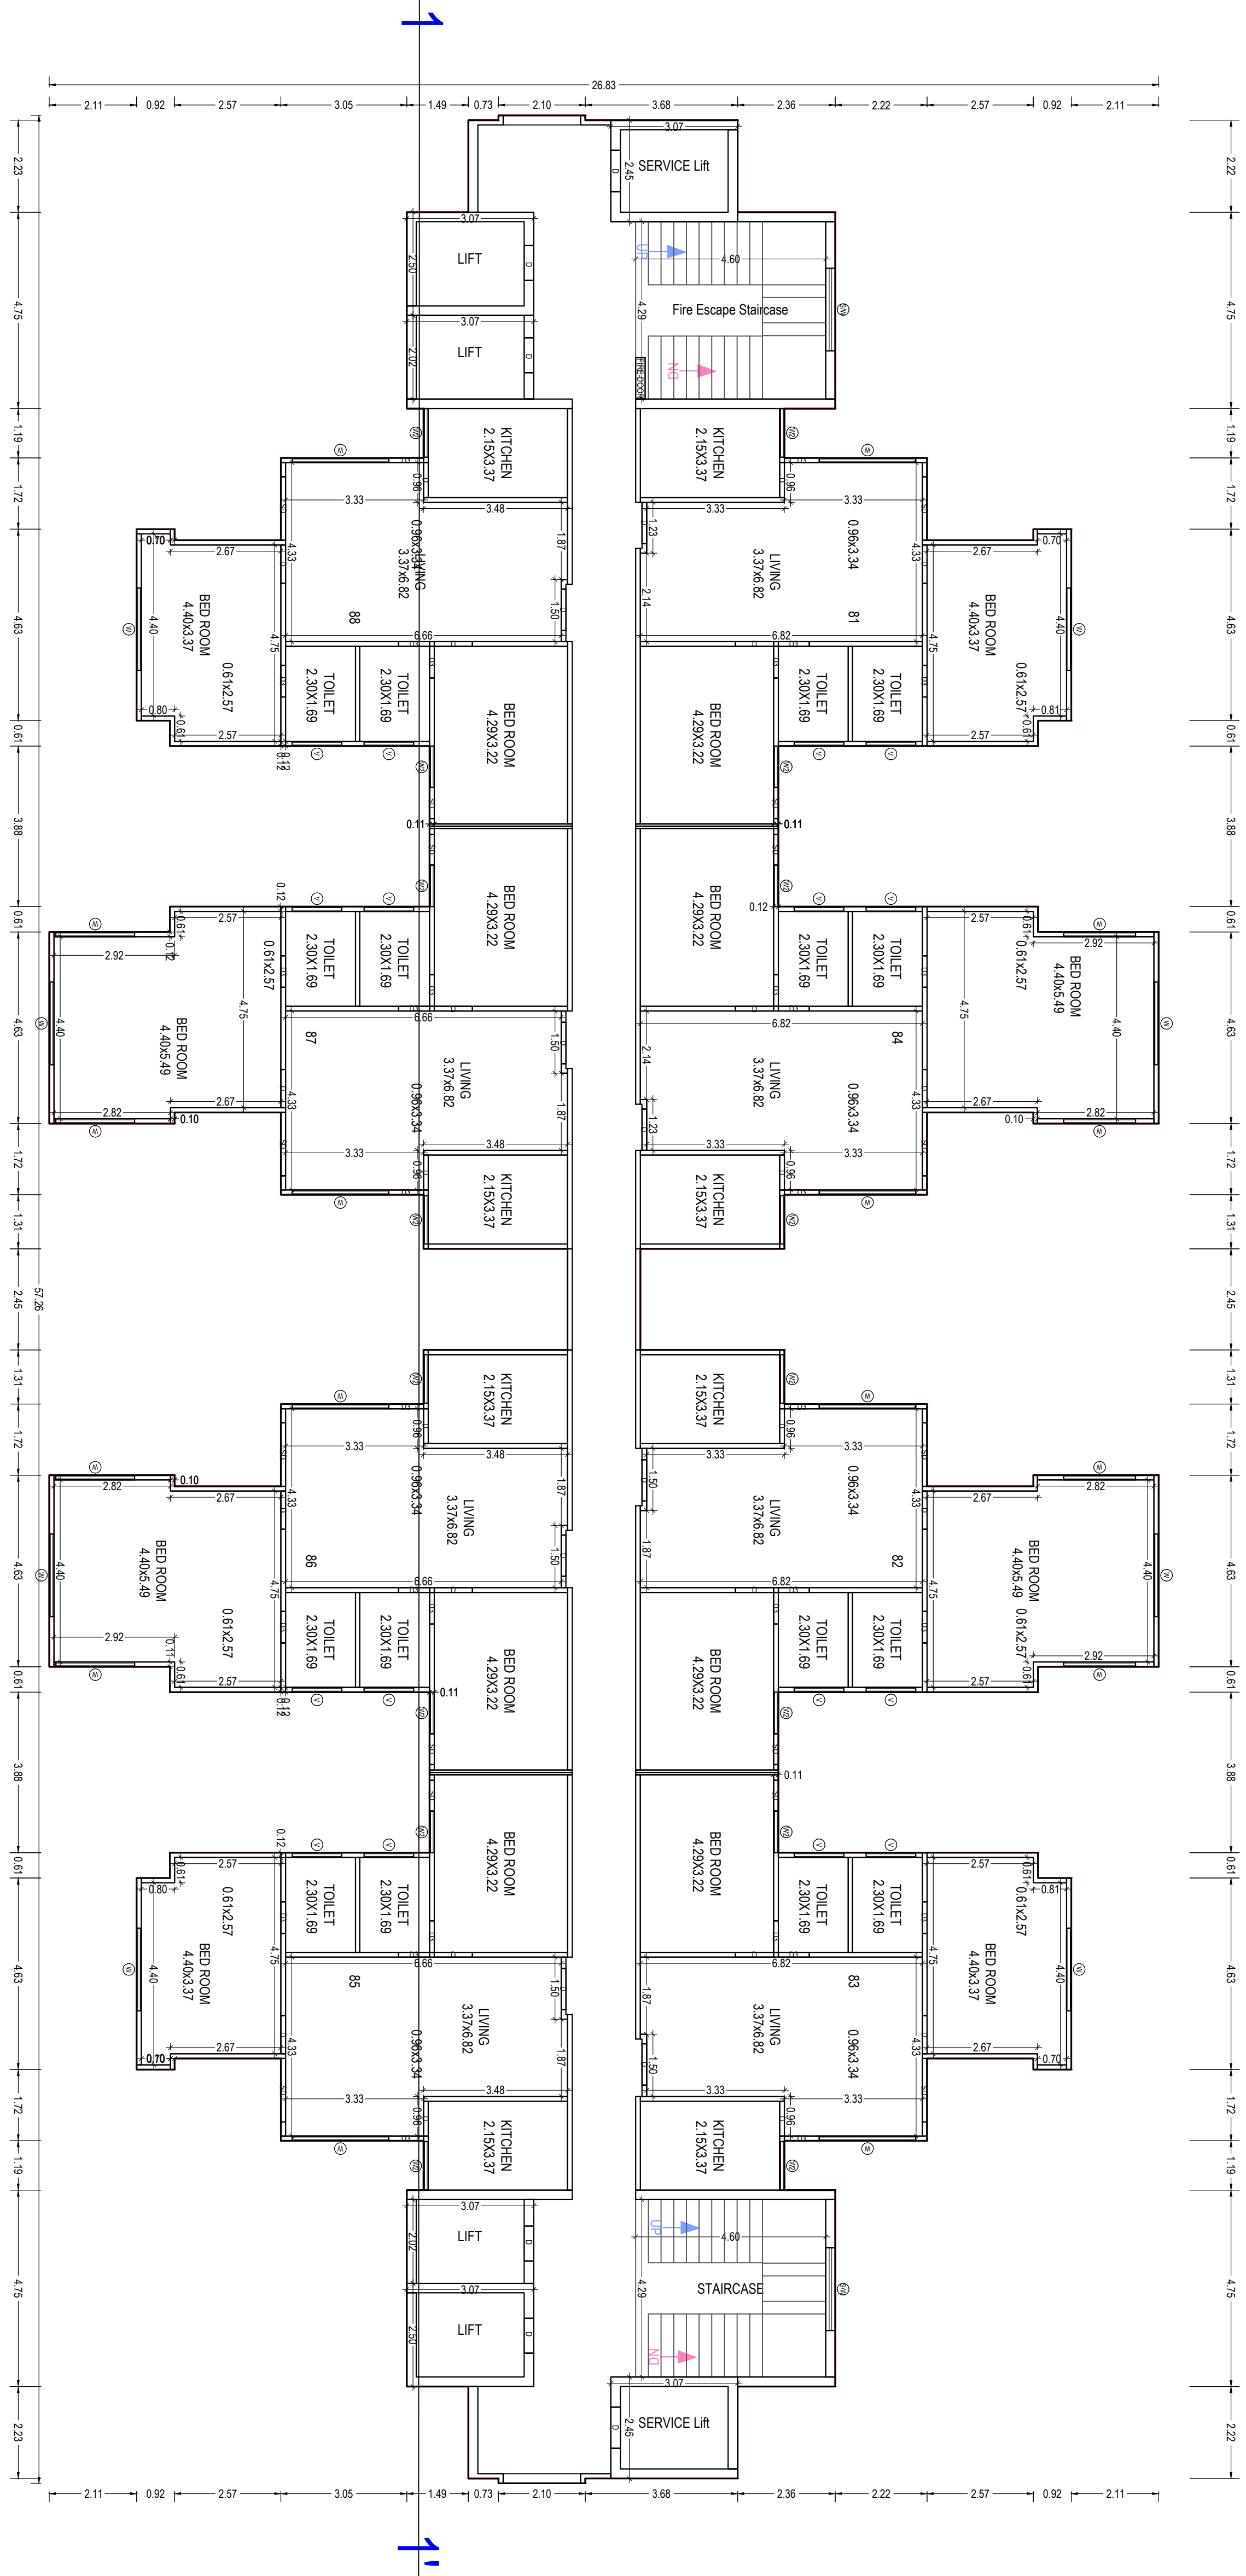

SEVENTEENTH FLOOR PLAN
(Proposed)
(SCALE 1:100)

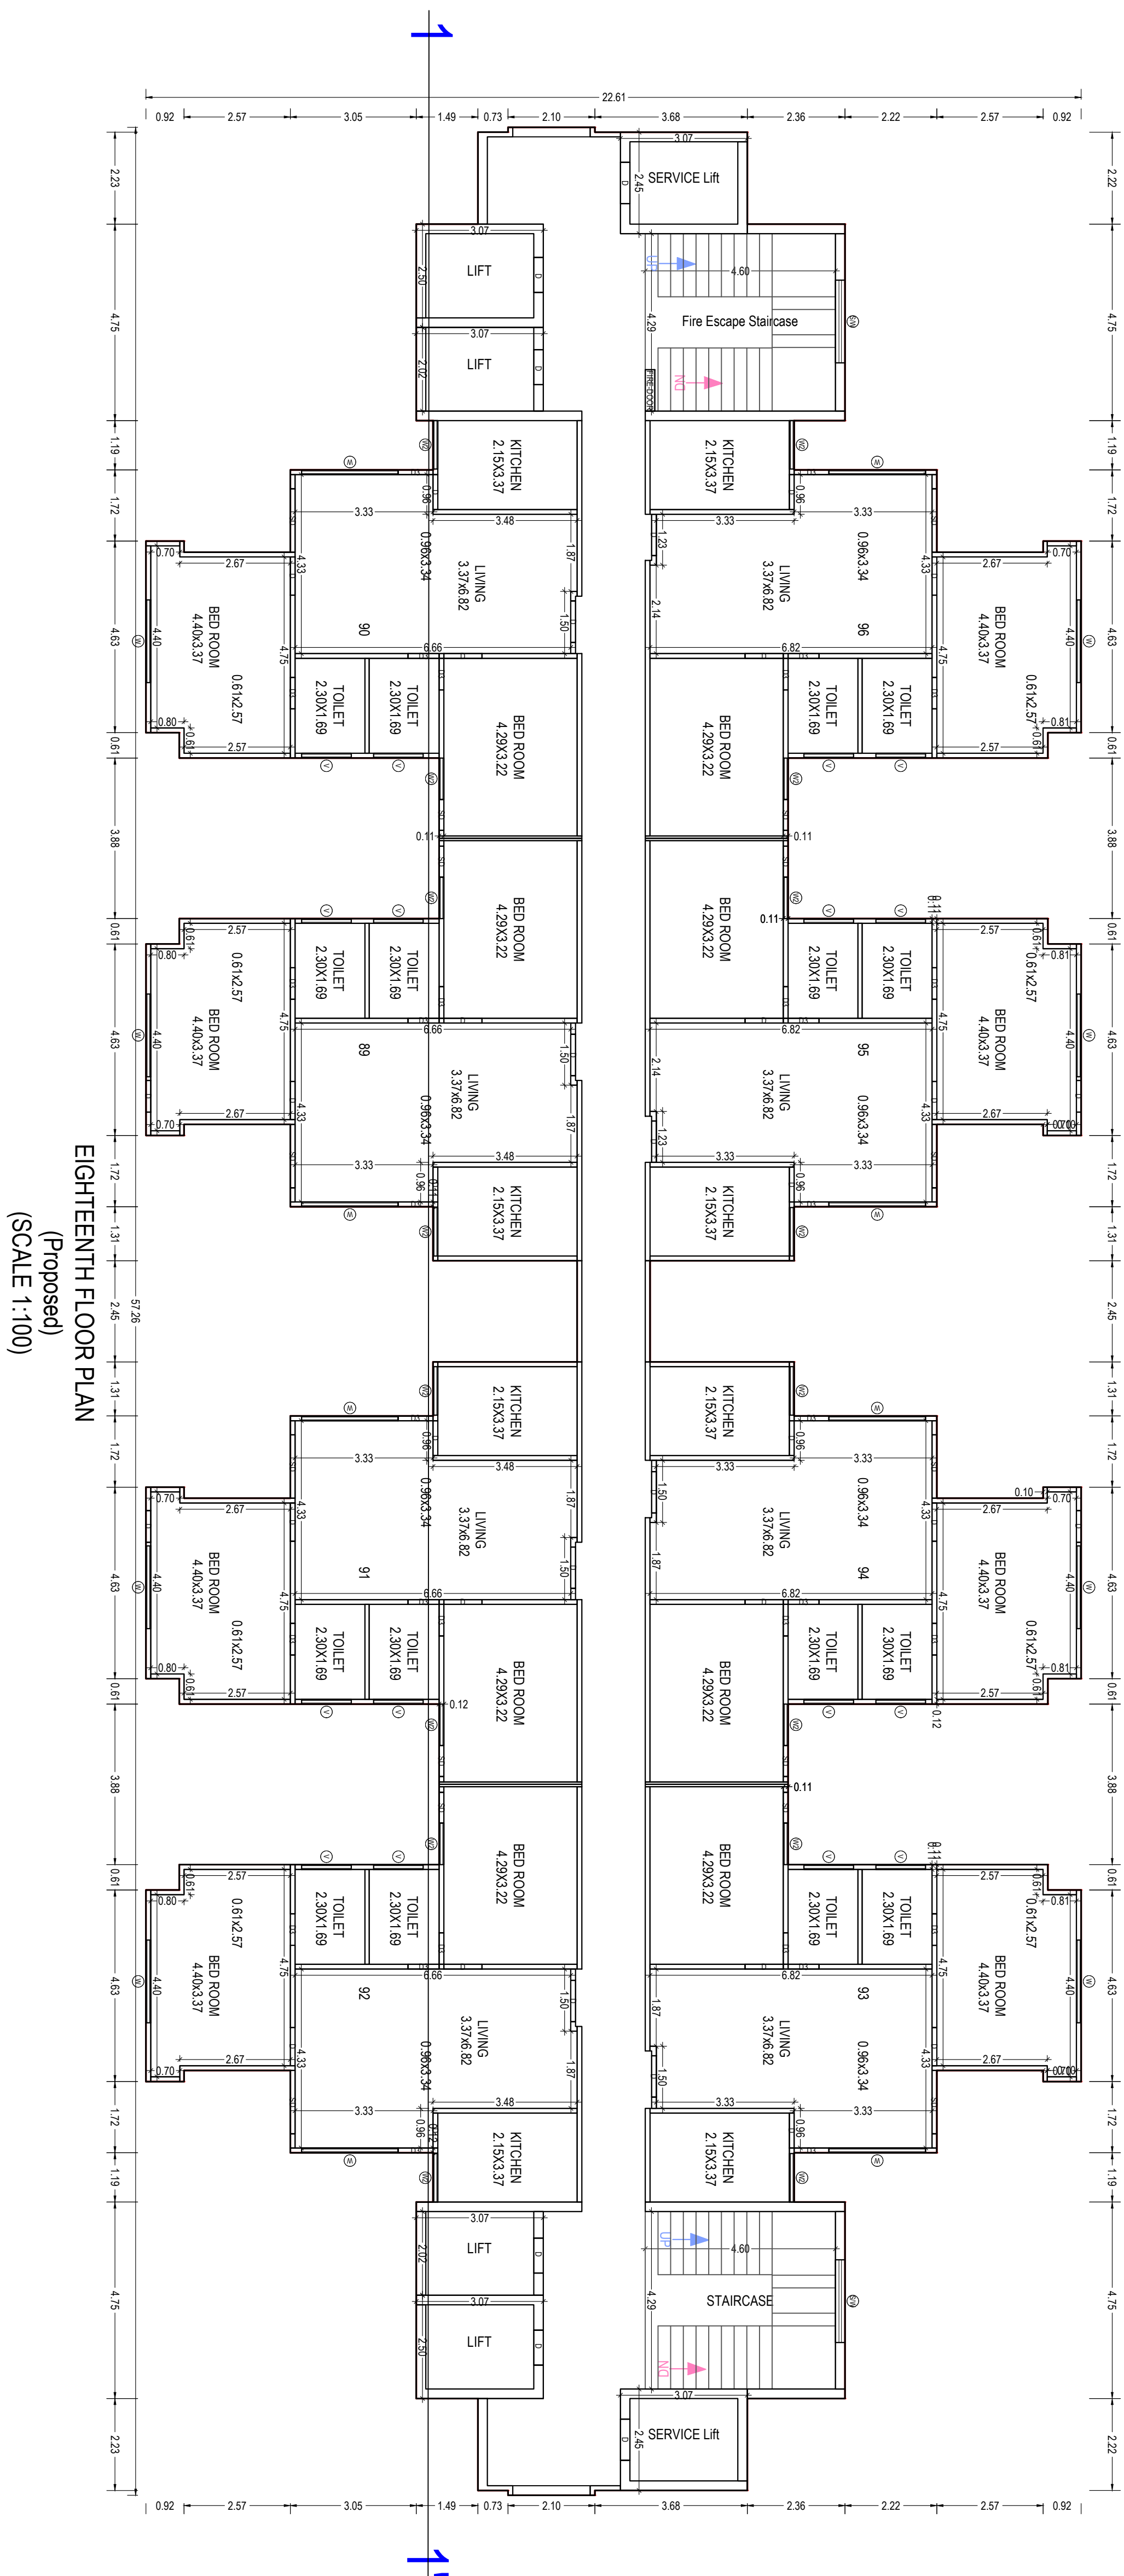

EIGHTEENTH FLOOR PLAN
(Proposed)
(SCALE 1:100)






Note - 1) This drawing is prepared as per the current prevailing Building Bye Laws.
2) If Map sanctioned is used for purpose anything other than stated in application will lead to rejection of Map.

ISO_A0 (84100 x 118900) MM

This certificate and accuracy of proposed information and drawings is a responsibility of Registered Architect/Architects of Structure Subject to accuracy of data used provided data is being submitted to the authorities, etc. No liability for any damages which may arise from use or reliance on the information. This is printed in Hindi and Urdu and is not valid and is prepared by a registered architect.

Total Plot Area :-	35791.03
Total Coverage Area :-	4110.69
Total FAR Area :-	37631.05
Total BUA Area :-	51978.78

OWNER'S NAME AND SIGNATURE MS EXPRESS TOWERS PVT. LTD. msexpress@msexpress.com , MS EXPRESS TOWERS PVT. LTD. msexpress@msexpress.com , SHR. EC. 00/AL. msexpress@msexpress.com , 9973333333	
ARCHITECT'S NAME AND SIGNATURE STRUCTURE ENGINEER MAHESH KUMAR CAD/0804916	
Multiple Vertical Dimensioned Authority	
	
Building Plan Application Number	
Sanctioned On	
Valid Till	
Approved By	
Examined By	

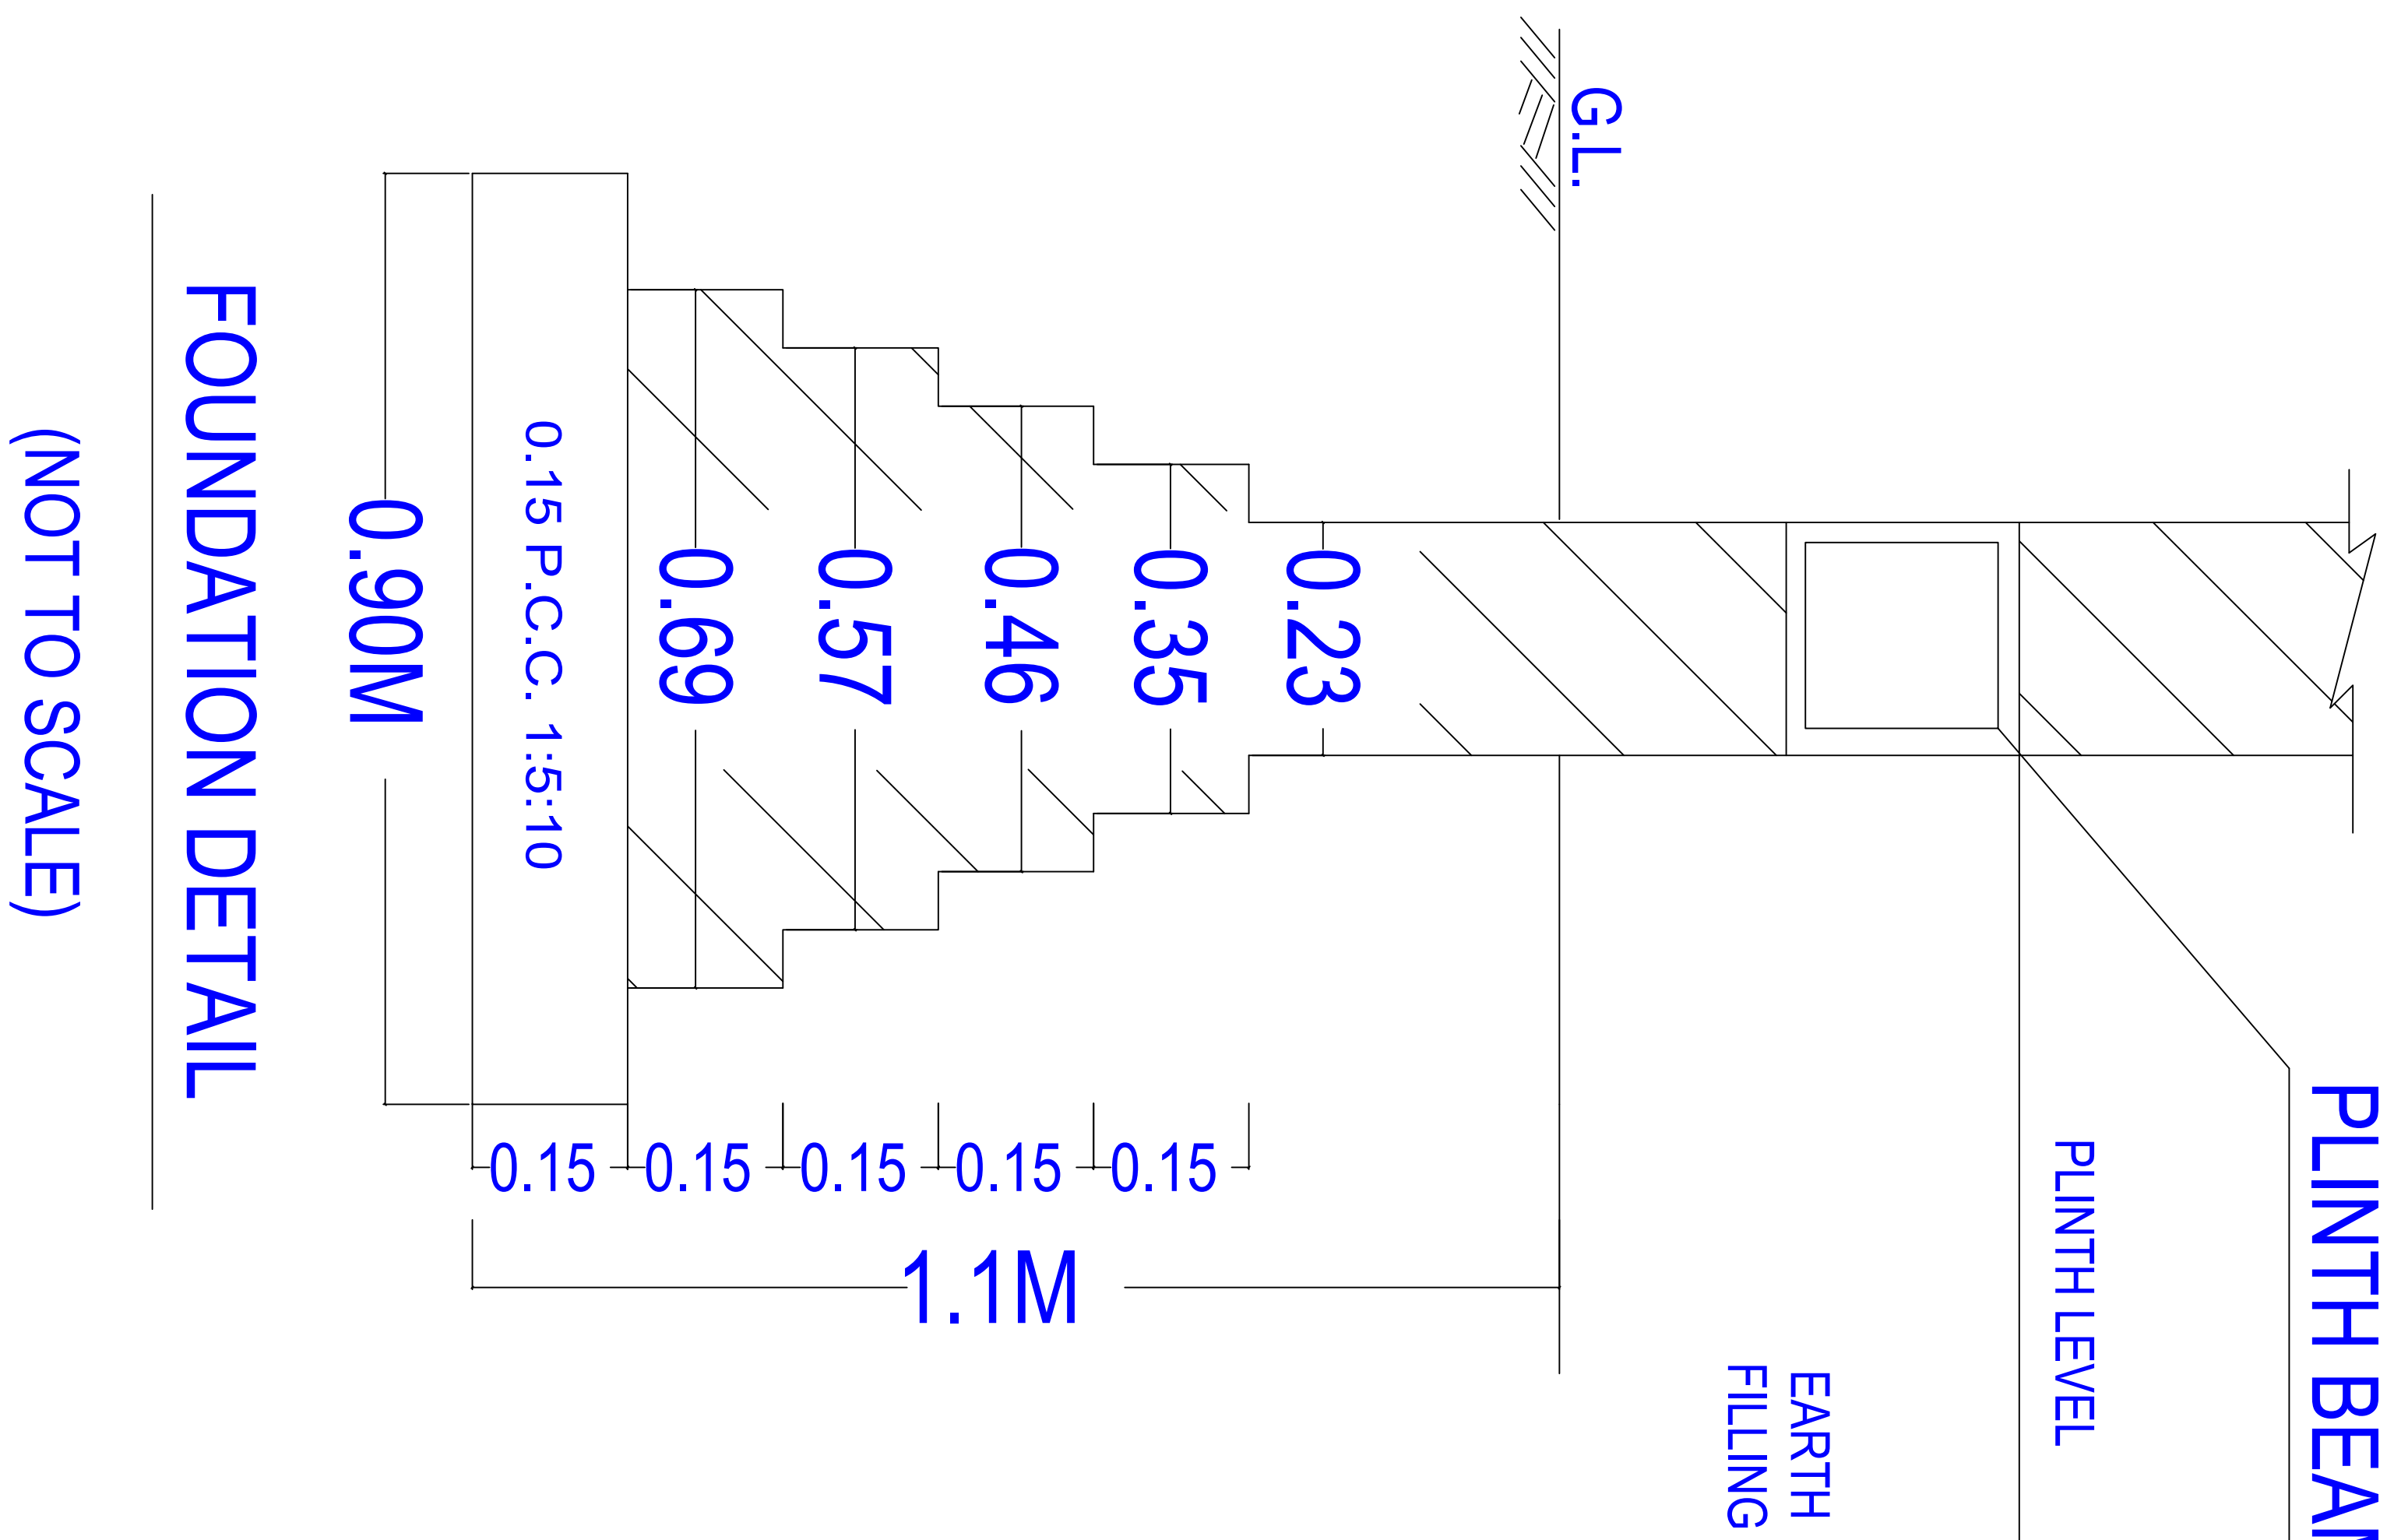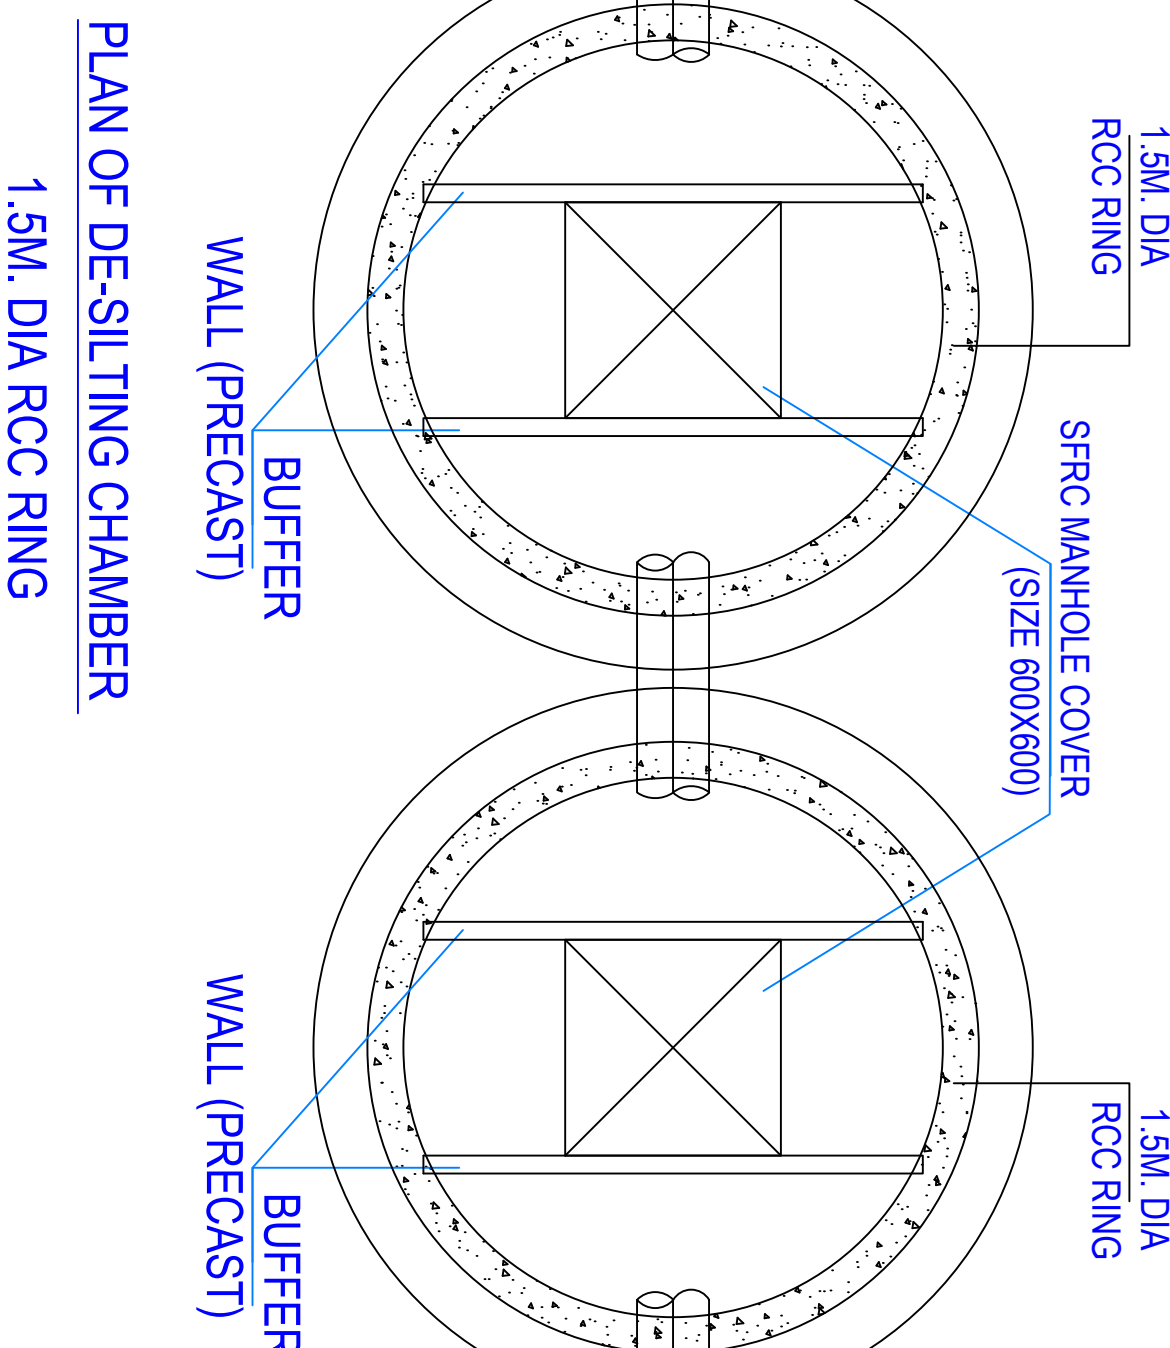
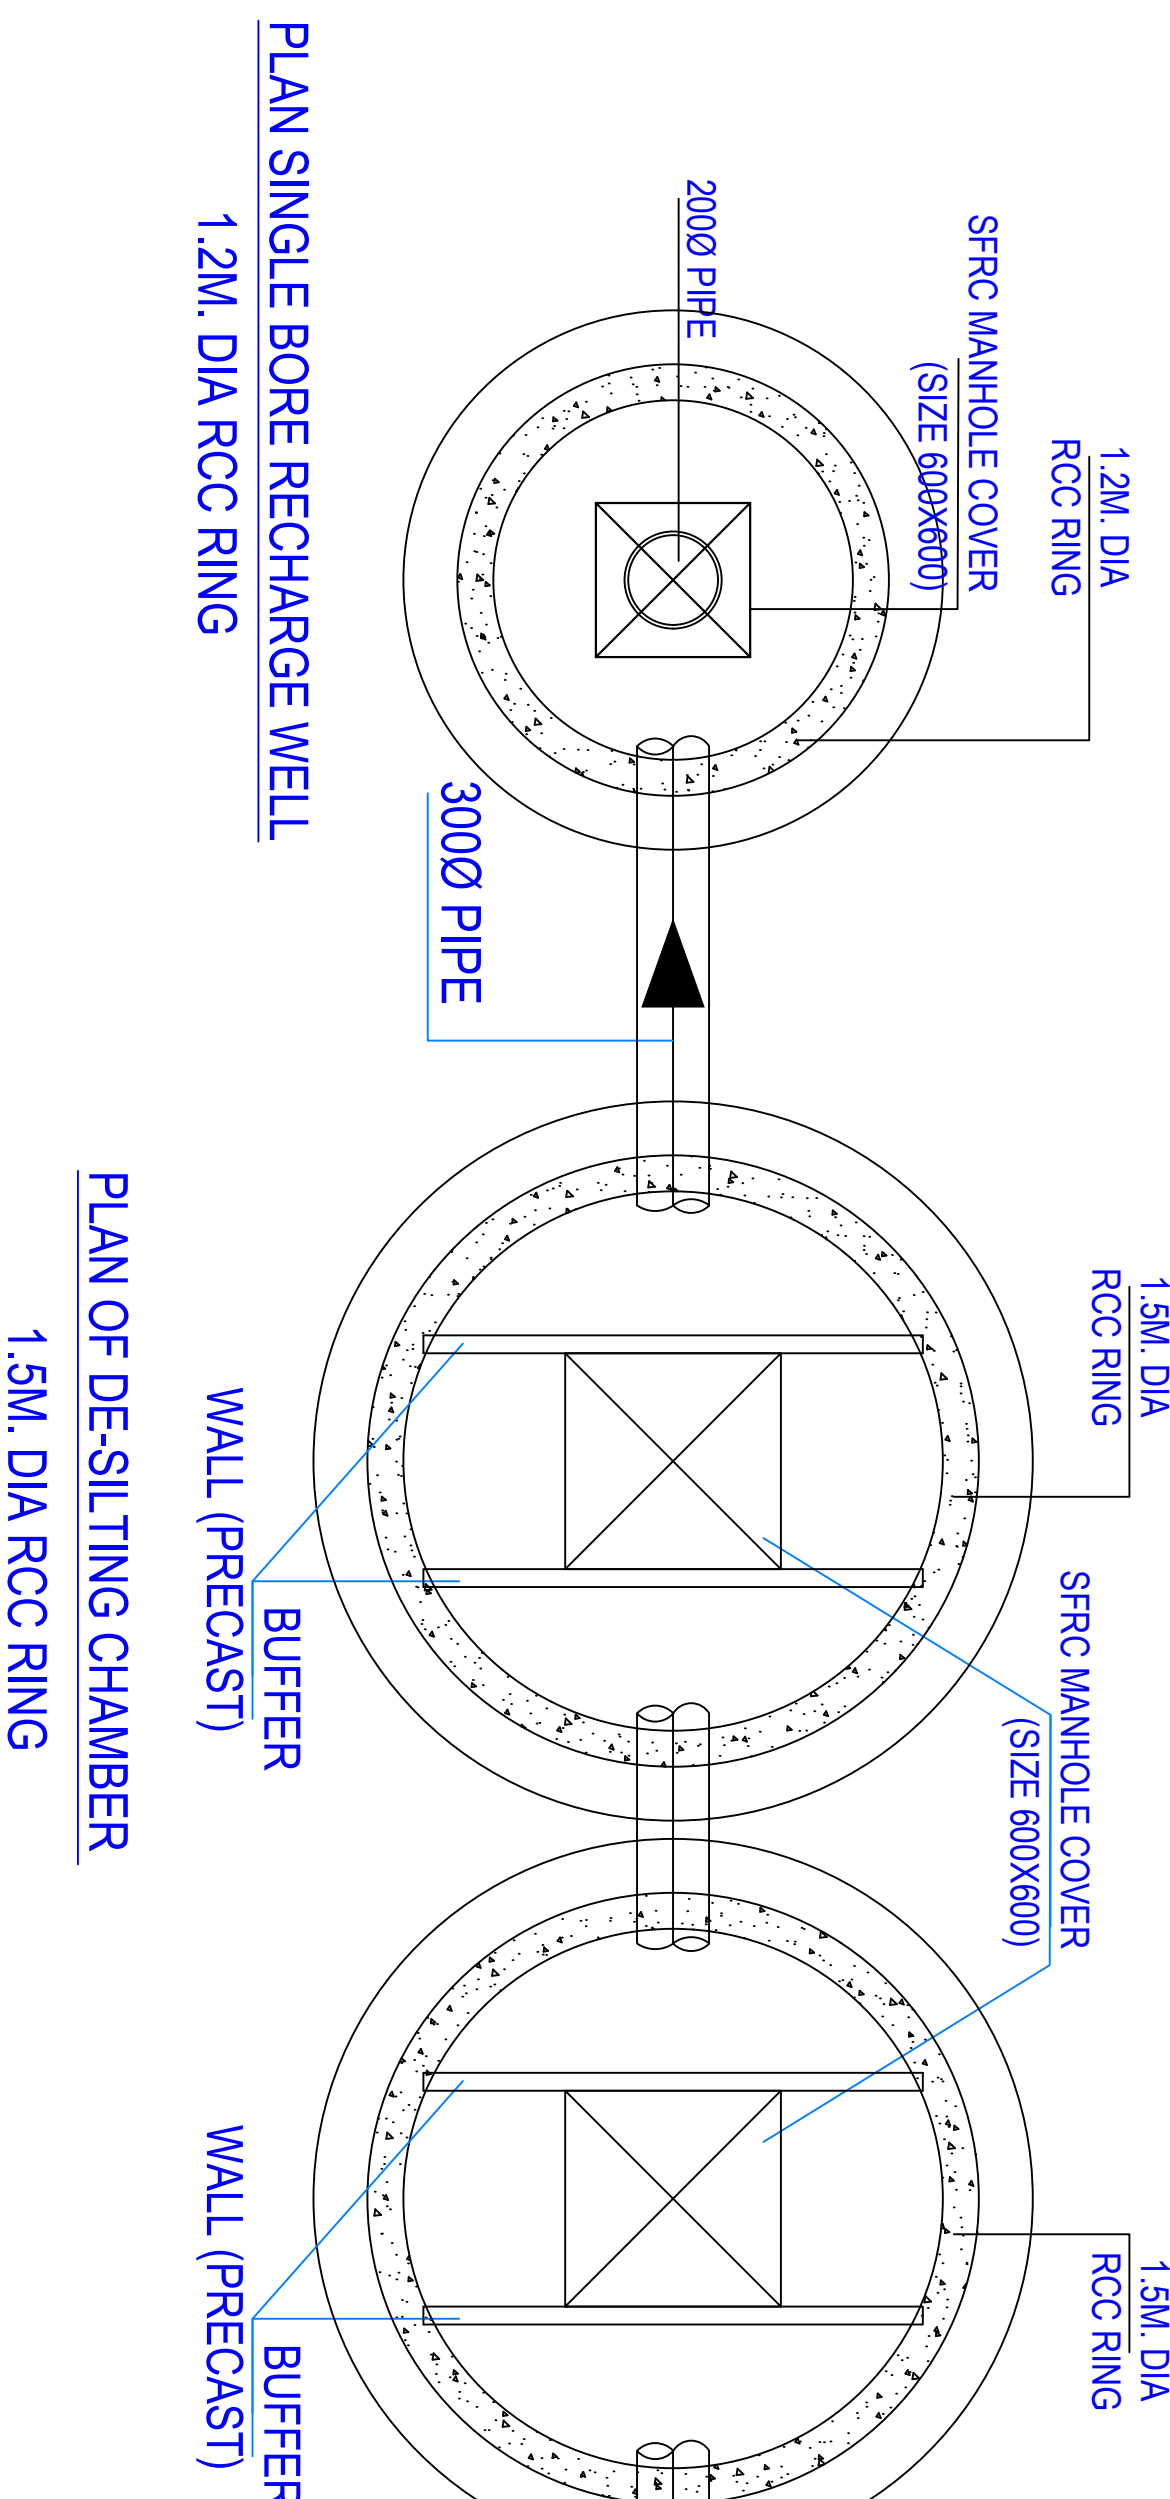
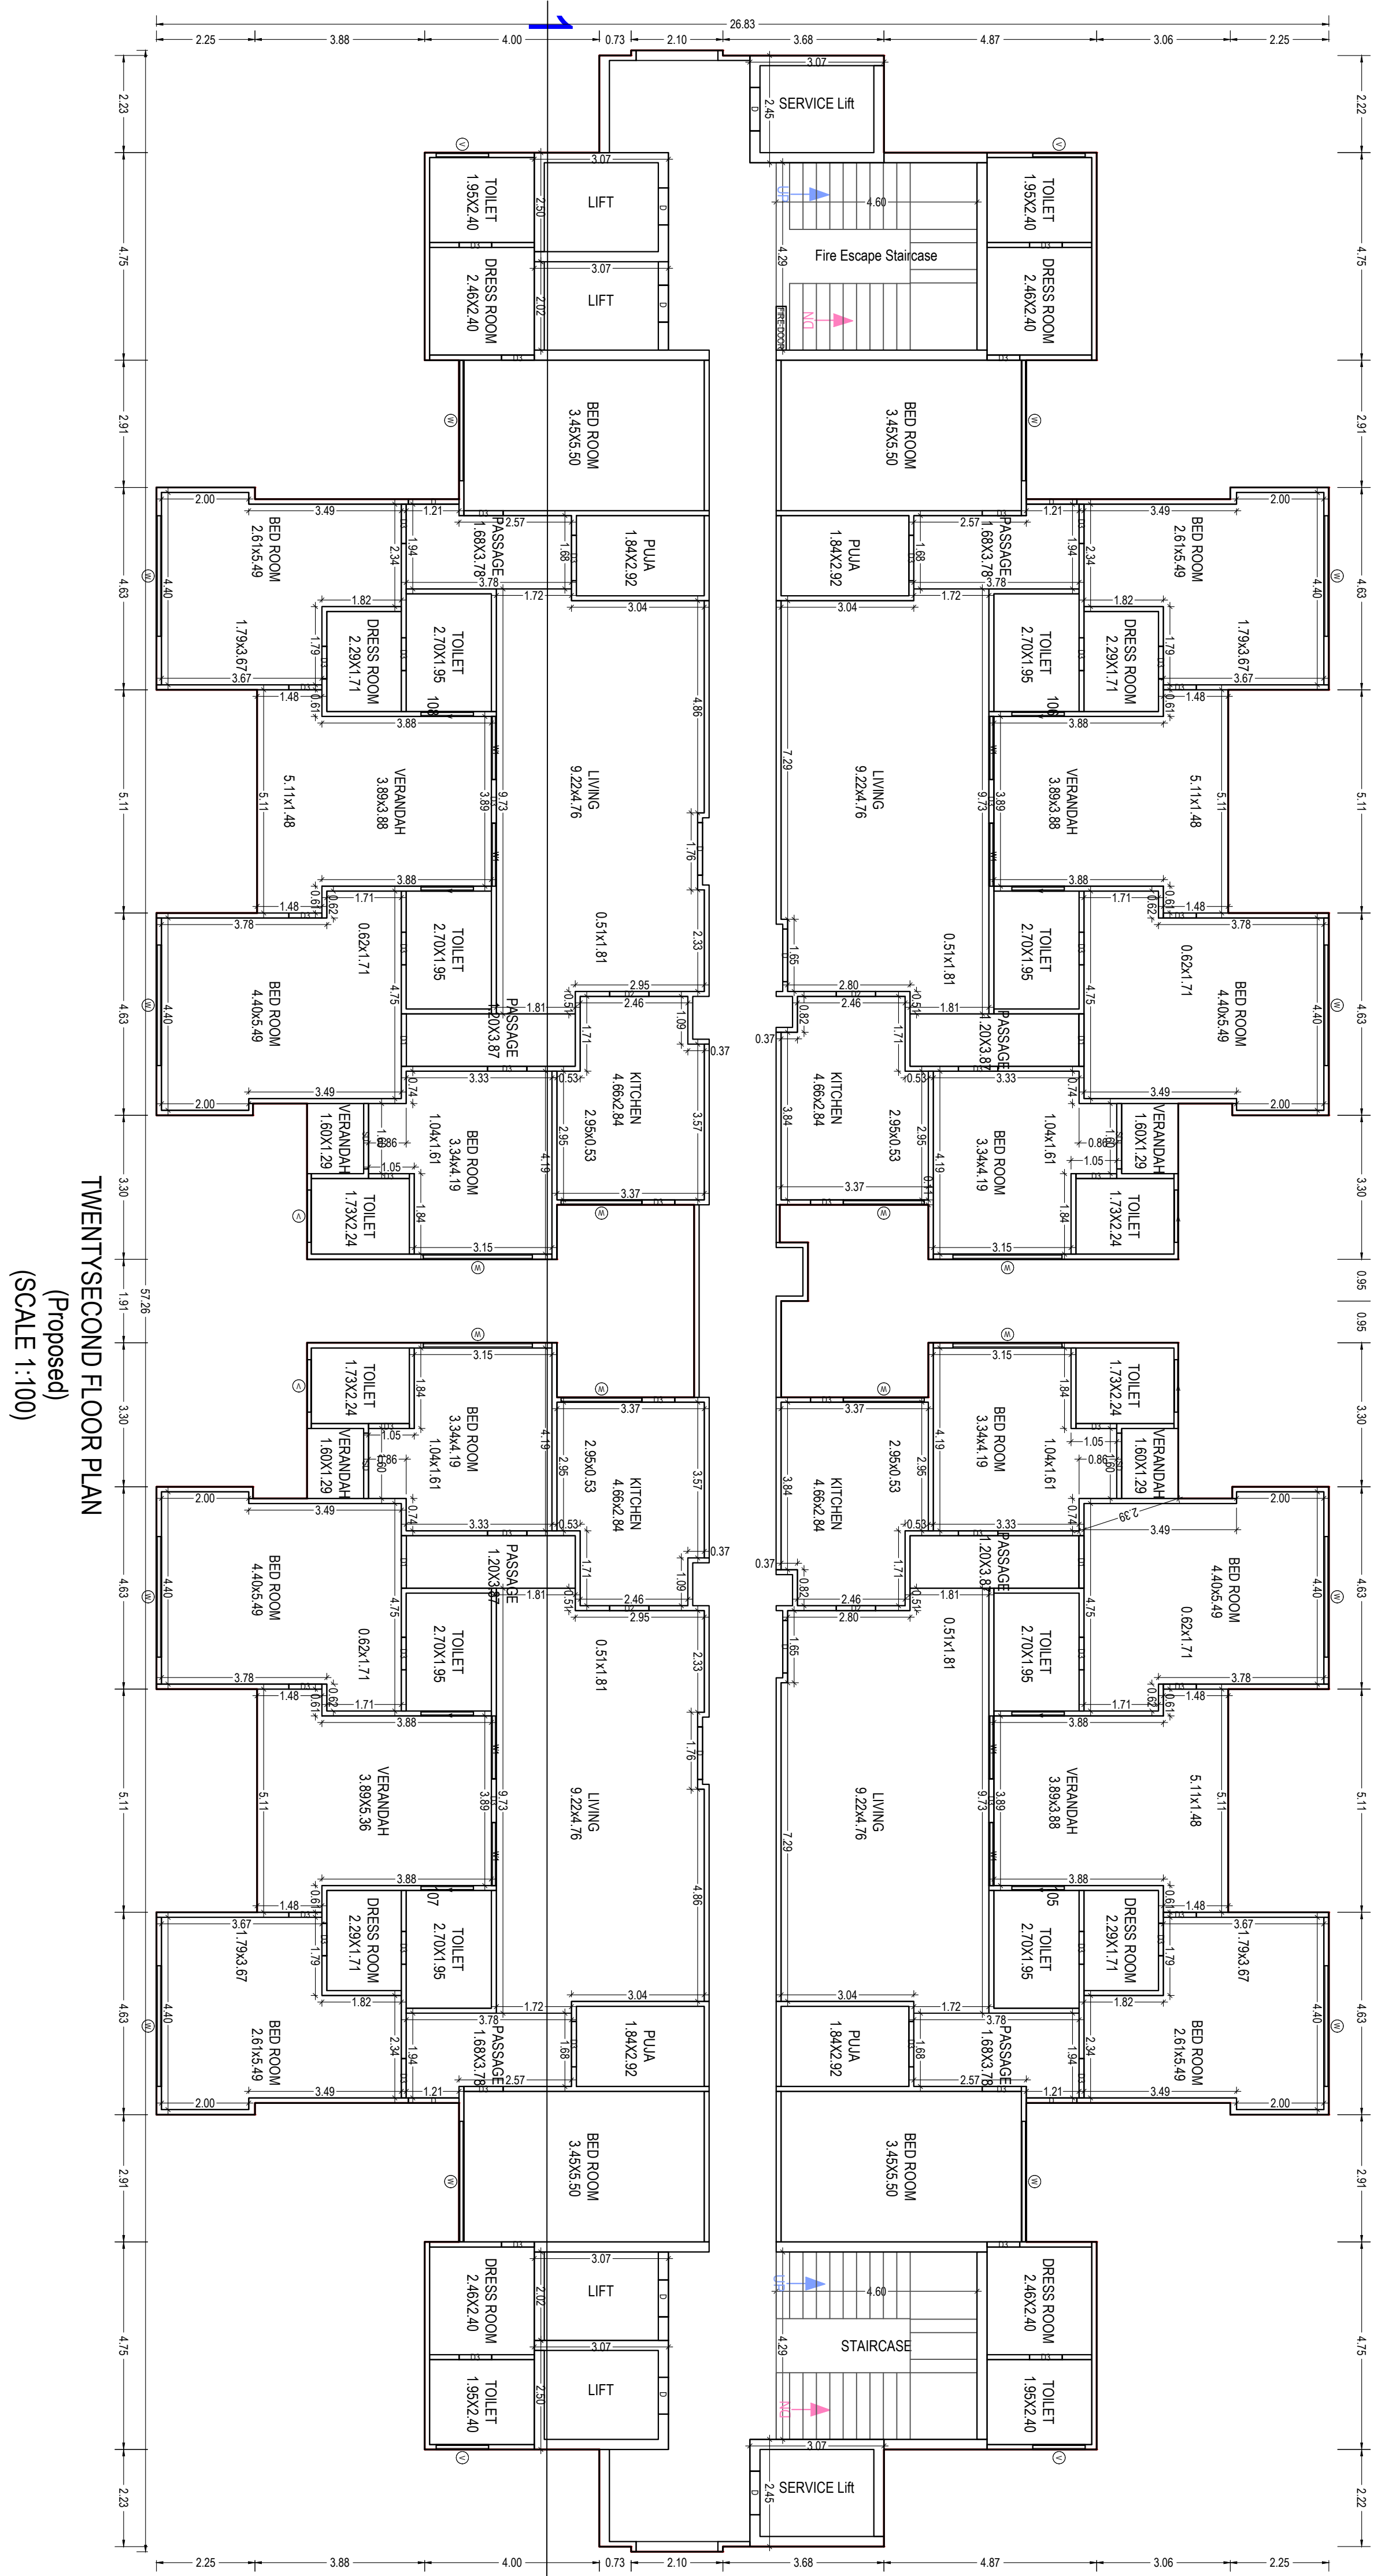
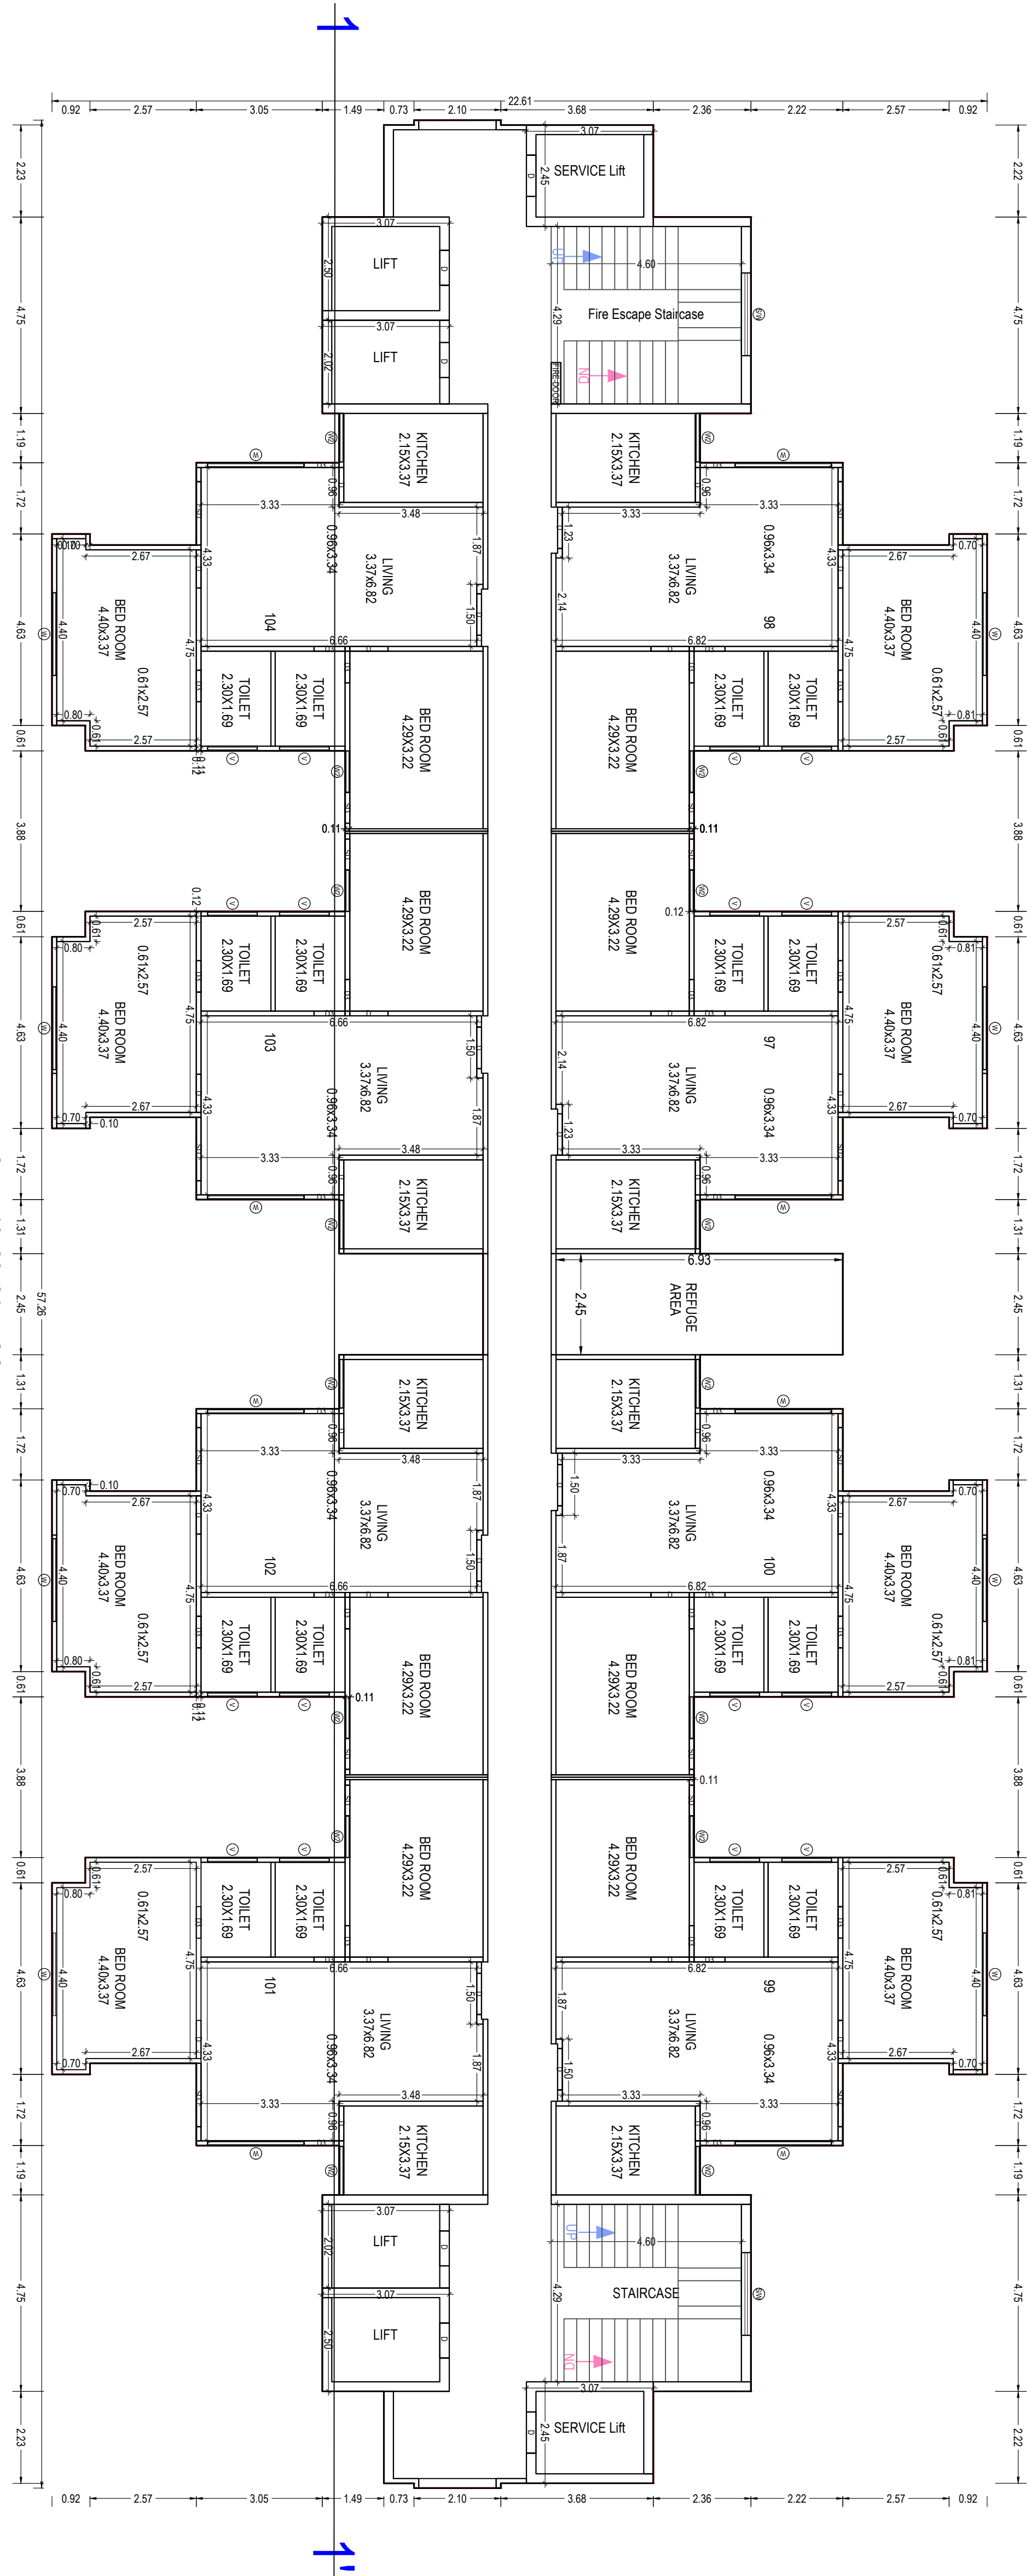


OWNERS NAME AND SIGNATURE		HARE KRISHNA ORBIT - horekrishna@gmail.com 9977383833 S. TOWNERS PVT. LTD. horekrishna@gmail.com 9977383833 SHRI R. C. GOVAL - horekrishna@gmail.com, 9977383833	
ARCHITECTS NAME AND SIGNATURE		STRUCTURE ENGINEER	
DRAWING CHARG CA200945916		Maha Vikasa Development Authority	
			
Building Plan Application Number			
Submitted On			
Valid Till			
Approved By			
Examined By			

Note: - 1) This drawing is prepared as per the current prevailing Building Bye Laws

2) If Map sanctioned is used for purpose anything other than stated in application will lead to rejection or Map

ISO_A0_(841.00 x 1189.00_MM)

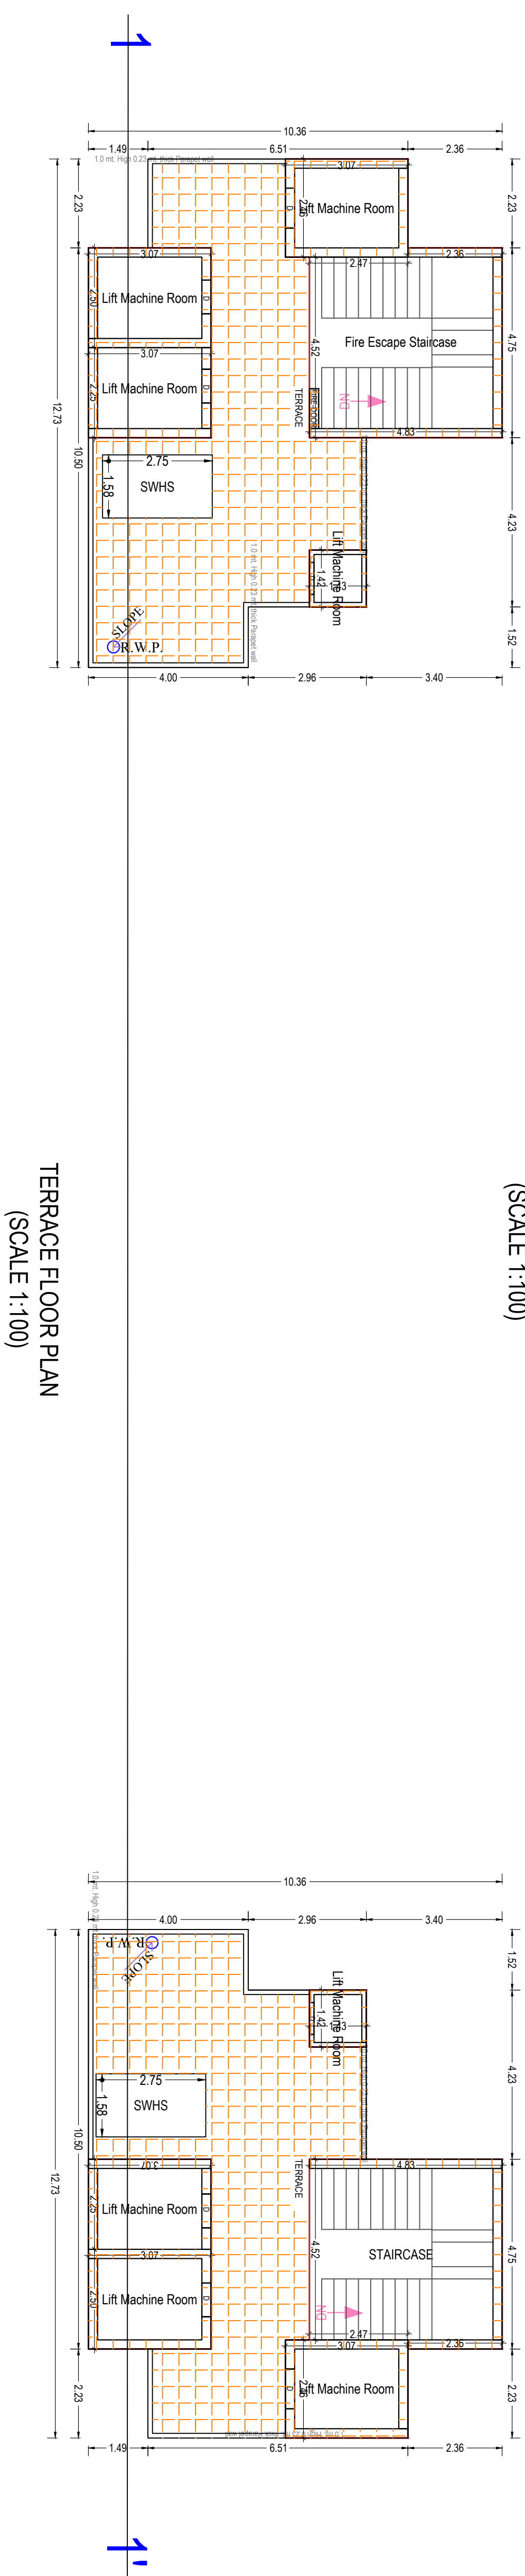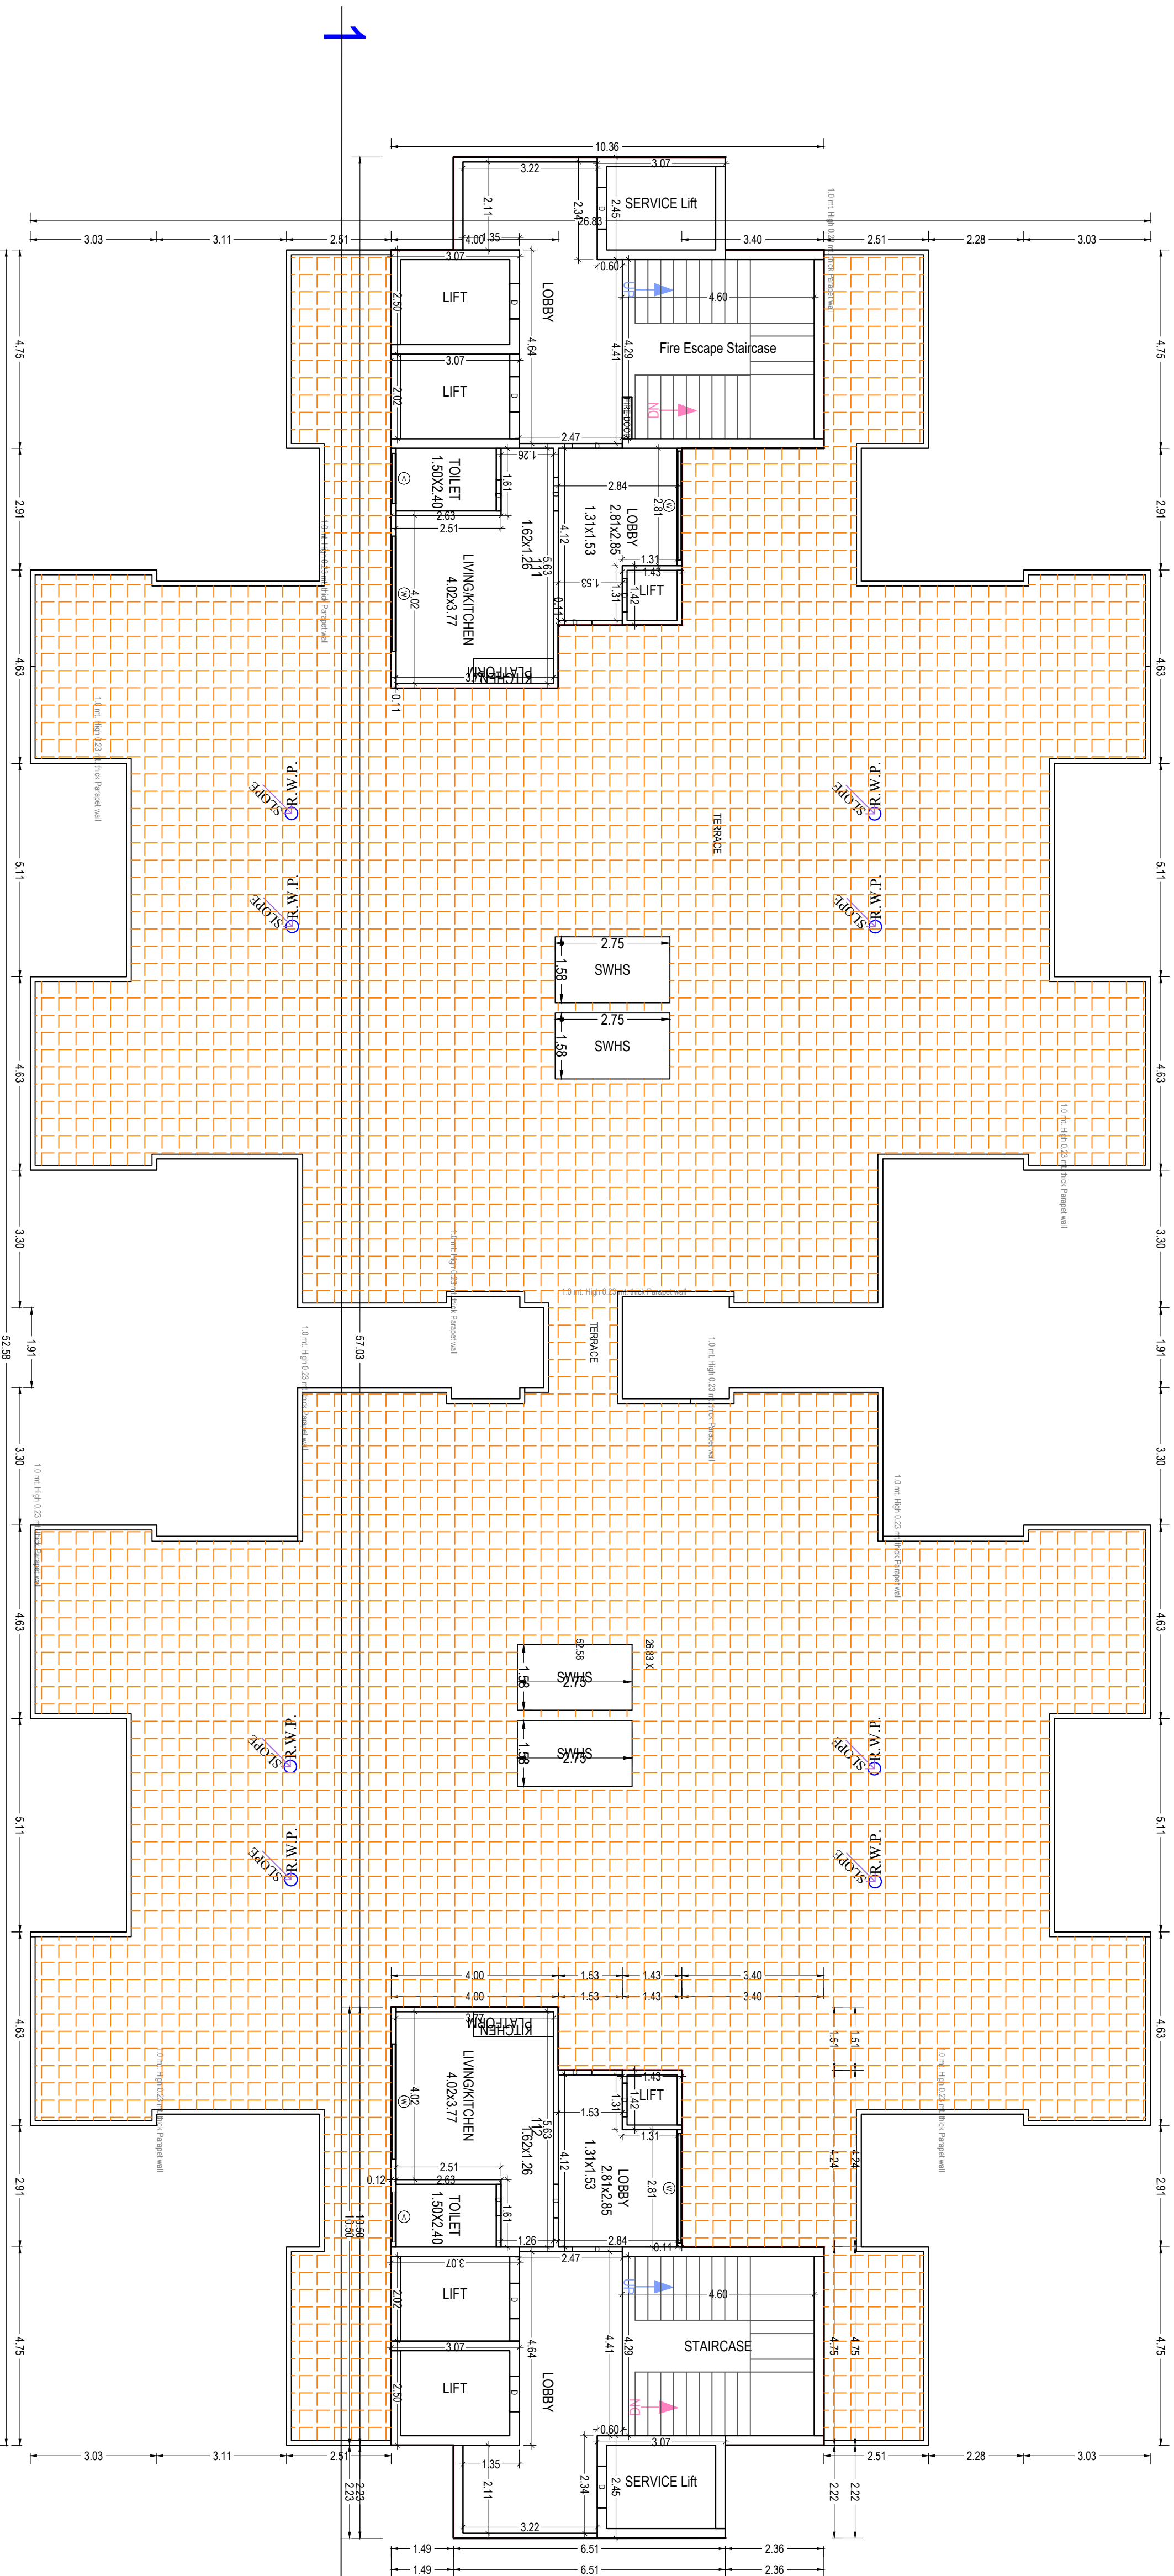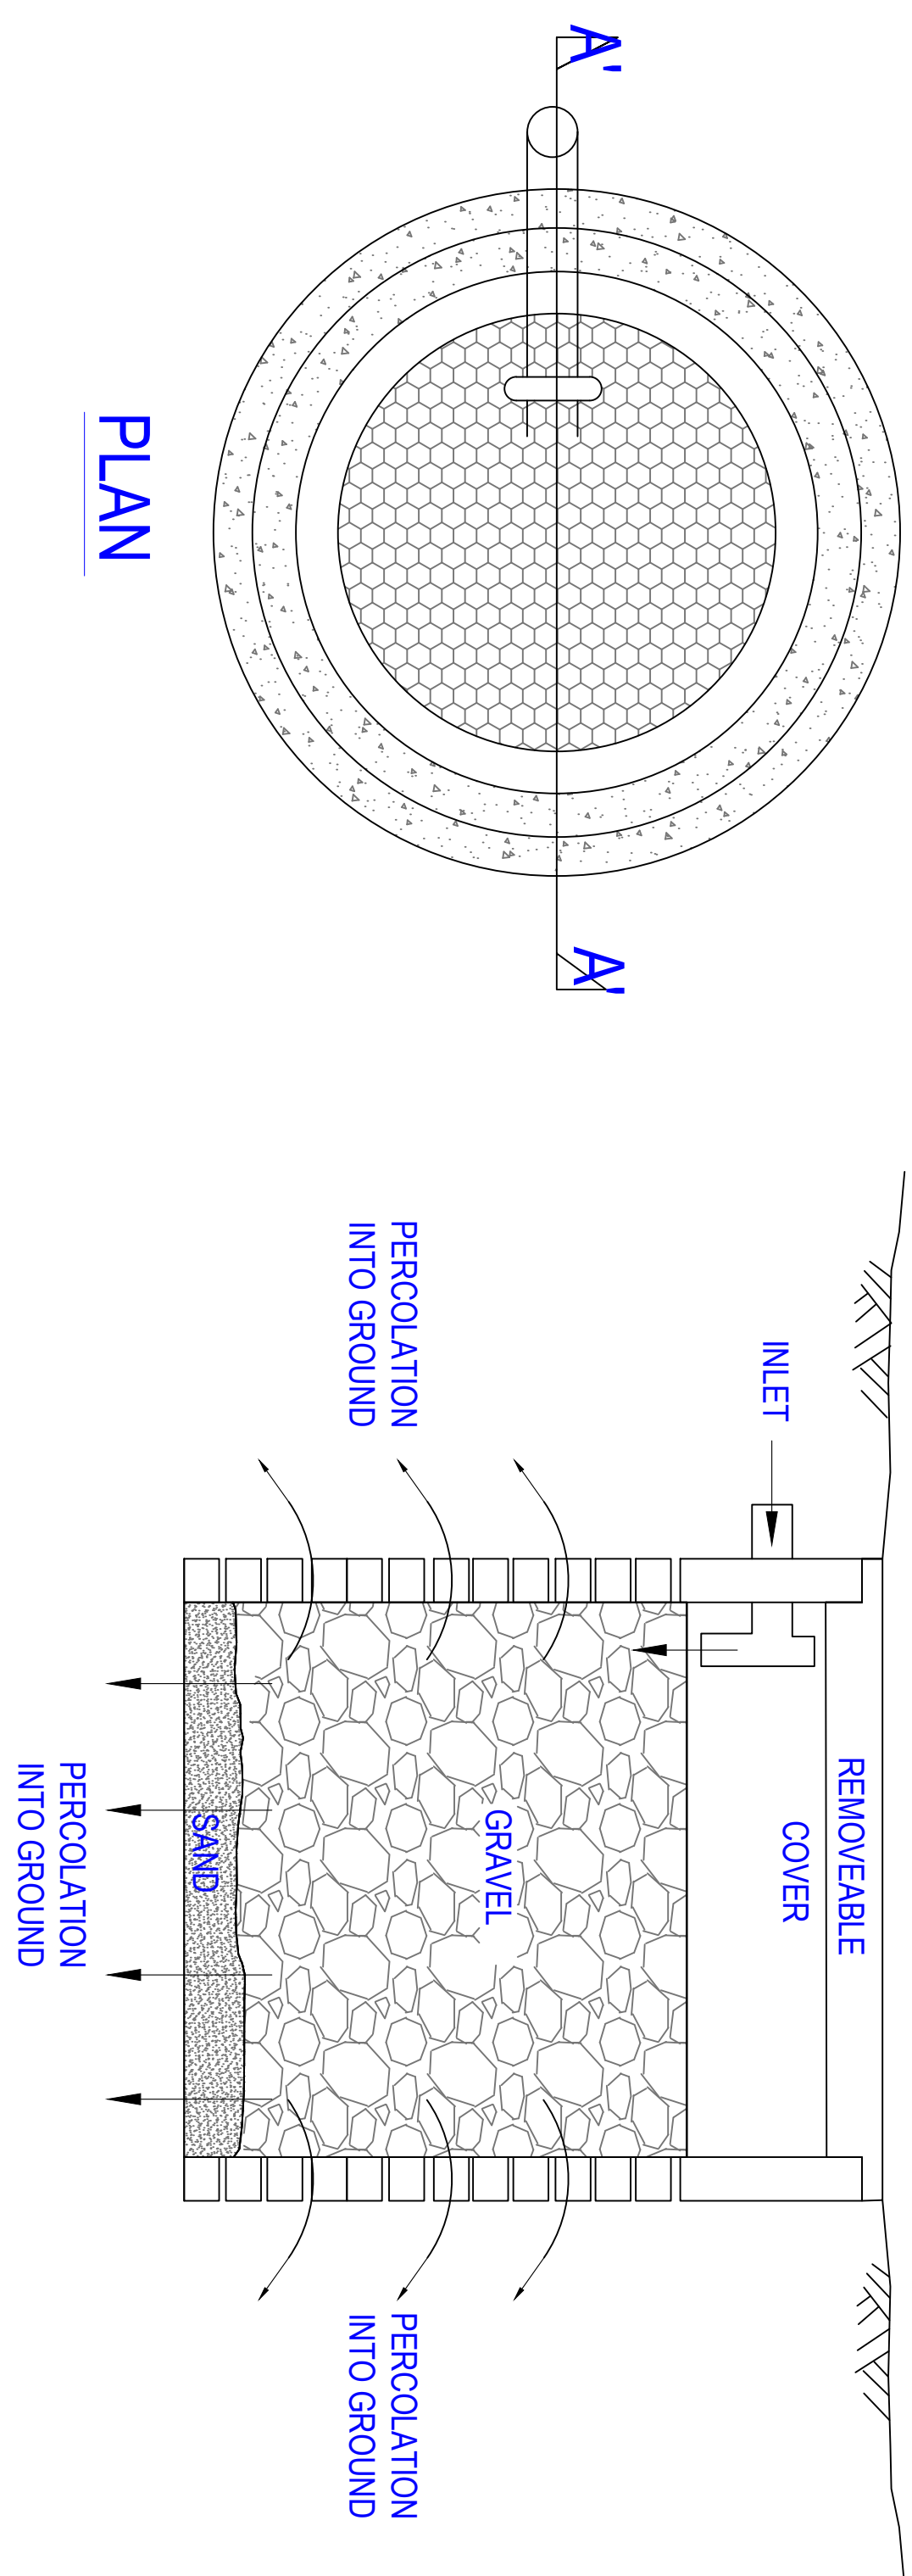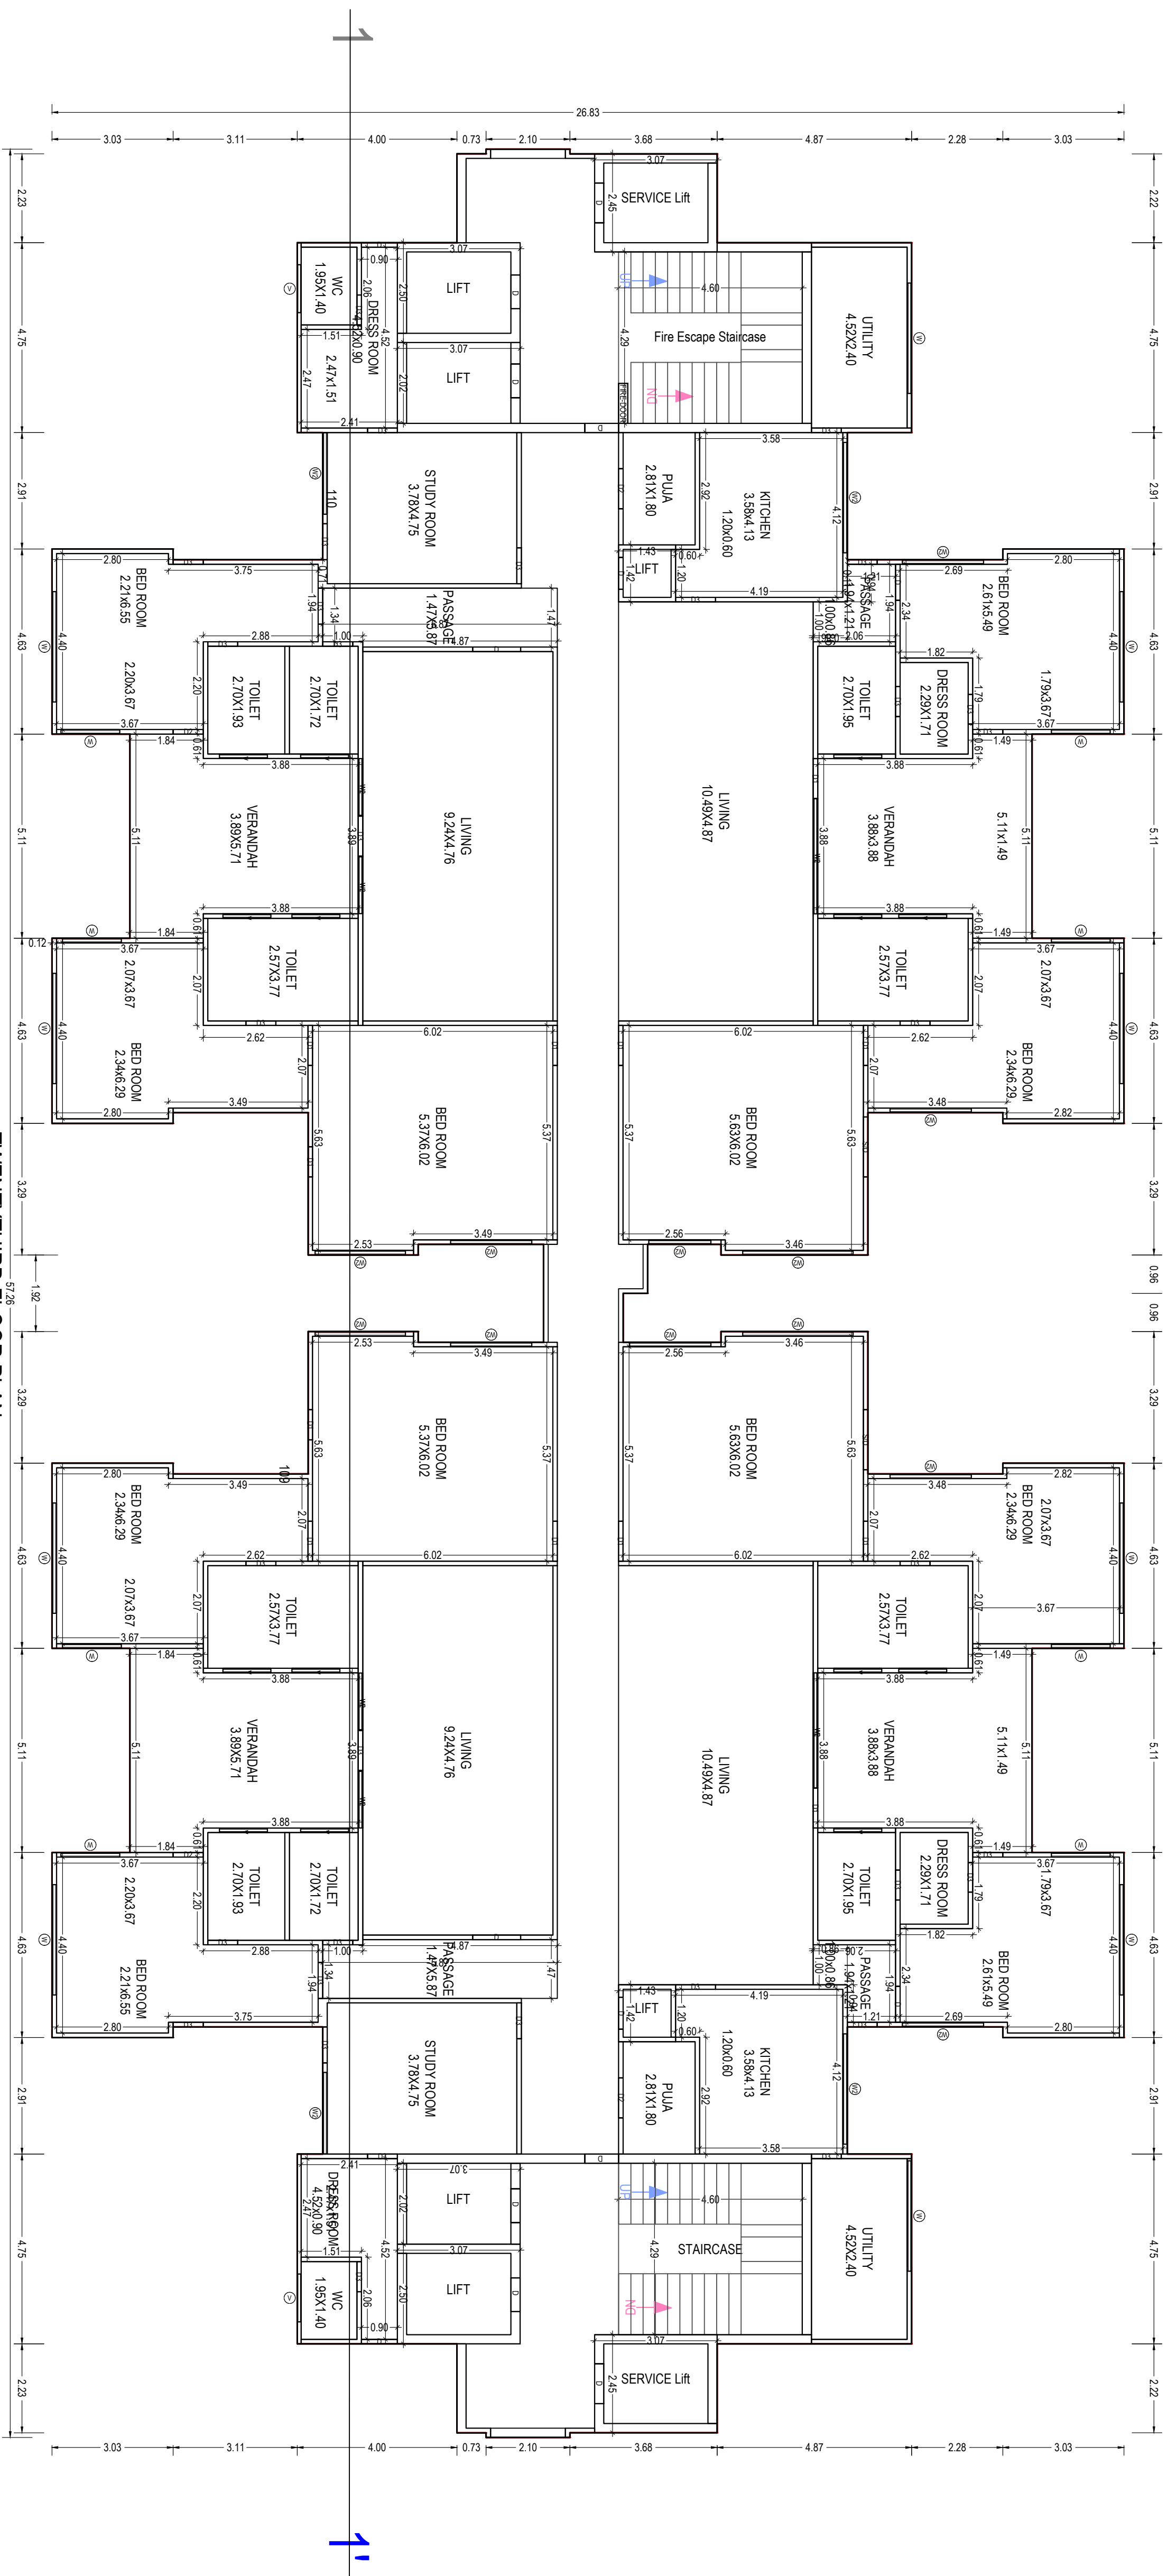



Note: - 1) This drawing is prepared as per the current prevailing Building Bye Laws.

2) If Map sanctioned is used for purpose anything other than stated in application will lead to rejection of Map


ISO_A0_(841.00 x 1189.00_MM)



Total Plot Area :-	35791.03	Total FAR Area :-	37631.05
Total Coverage Area :-	4110.69	Total BUA Area :-	51978.78

OWNER'S NAME AND SIGNATURE	
HARE KRISHNA SOCIETY, haresocietys@gmail.com, 9977383833 S. TOWNERS PVT. LTD, haresocietys@gmail.com, 9977383833 SHRI R. C. GOVAL, haresocietys@gmail.com, 9977383833	
ARCHITECT'S NAME AND SIGNATURE	STRUCTURE ENGINEER
MANU KANG CA00945916	Manu Kishan, Development Architect
	
Building Plan Application Number	
Submitted On	
Valid Till	
Approved By	
Examined By	

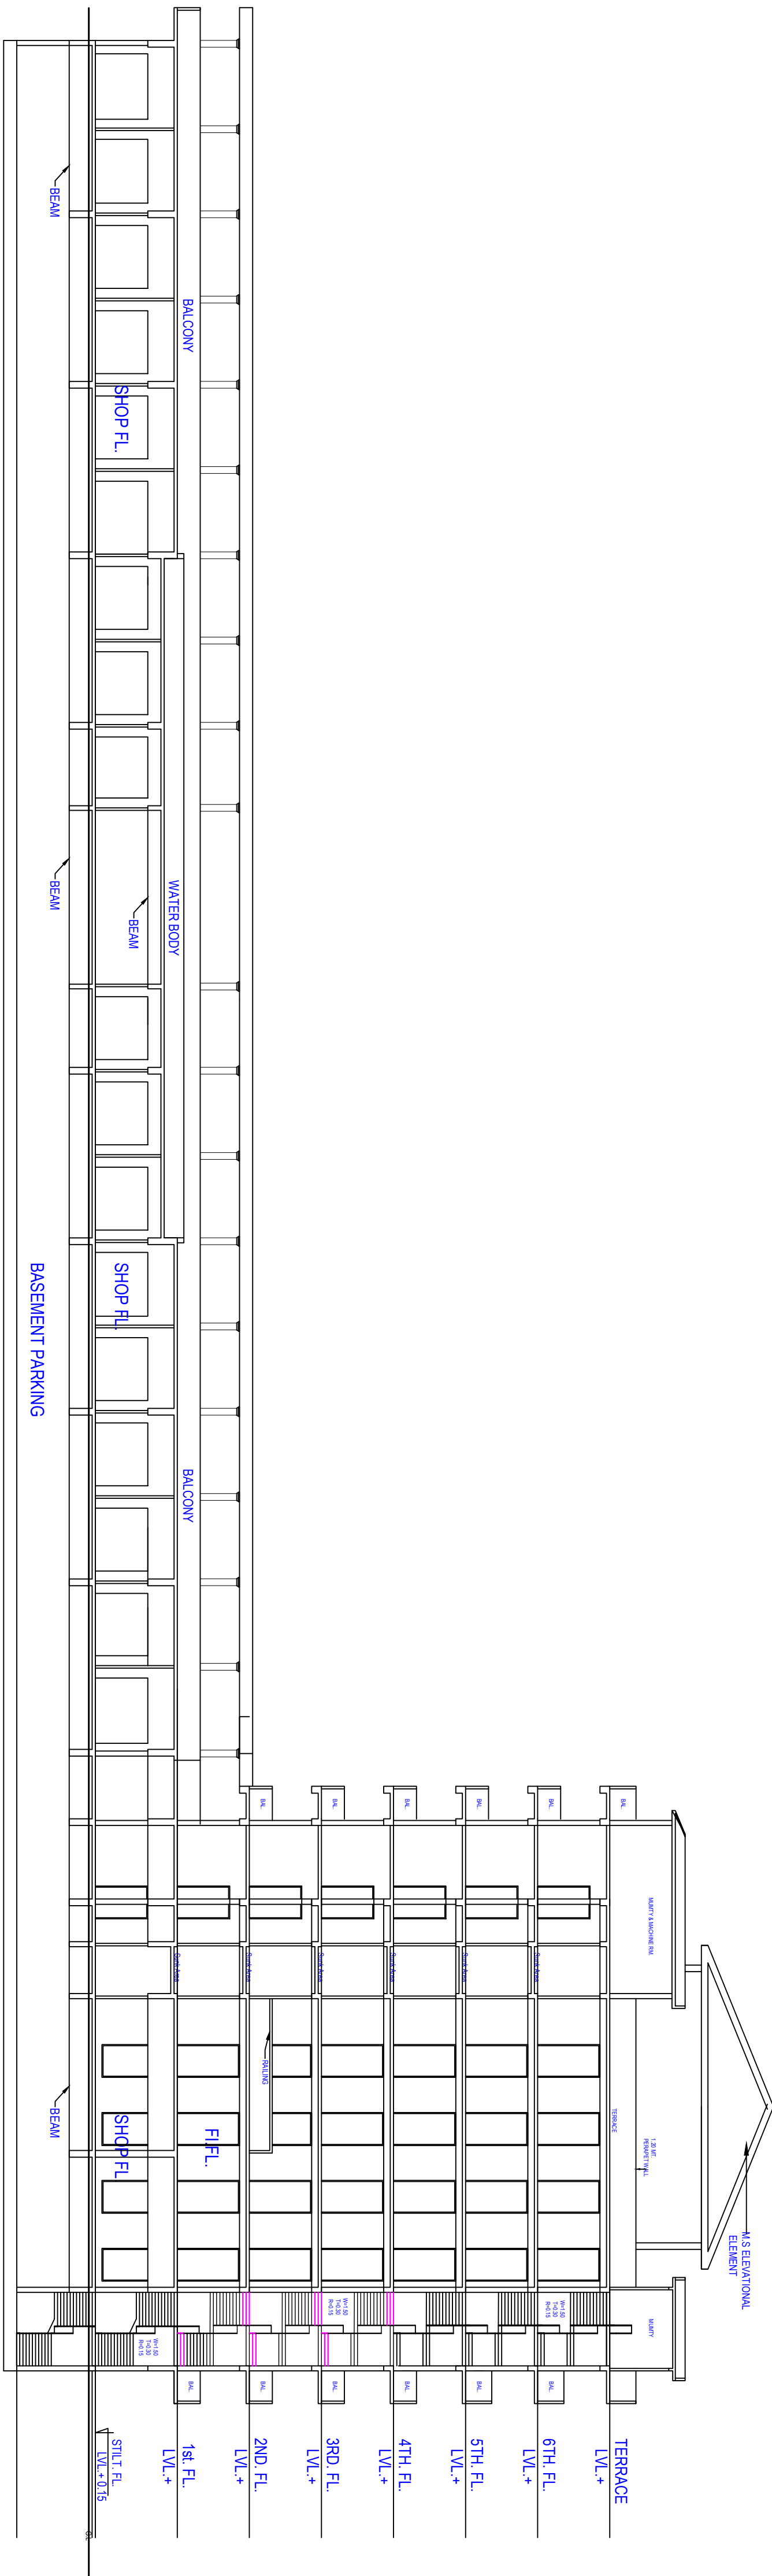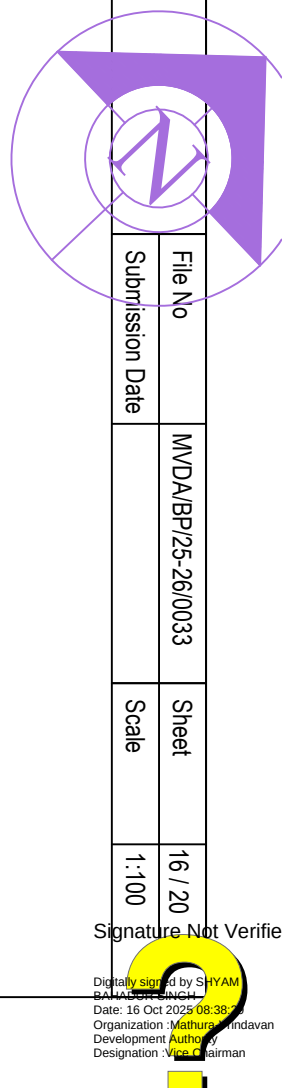

ELEVATION

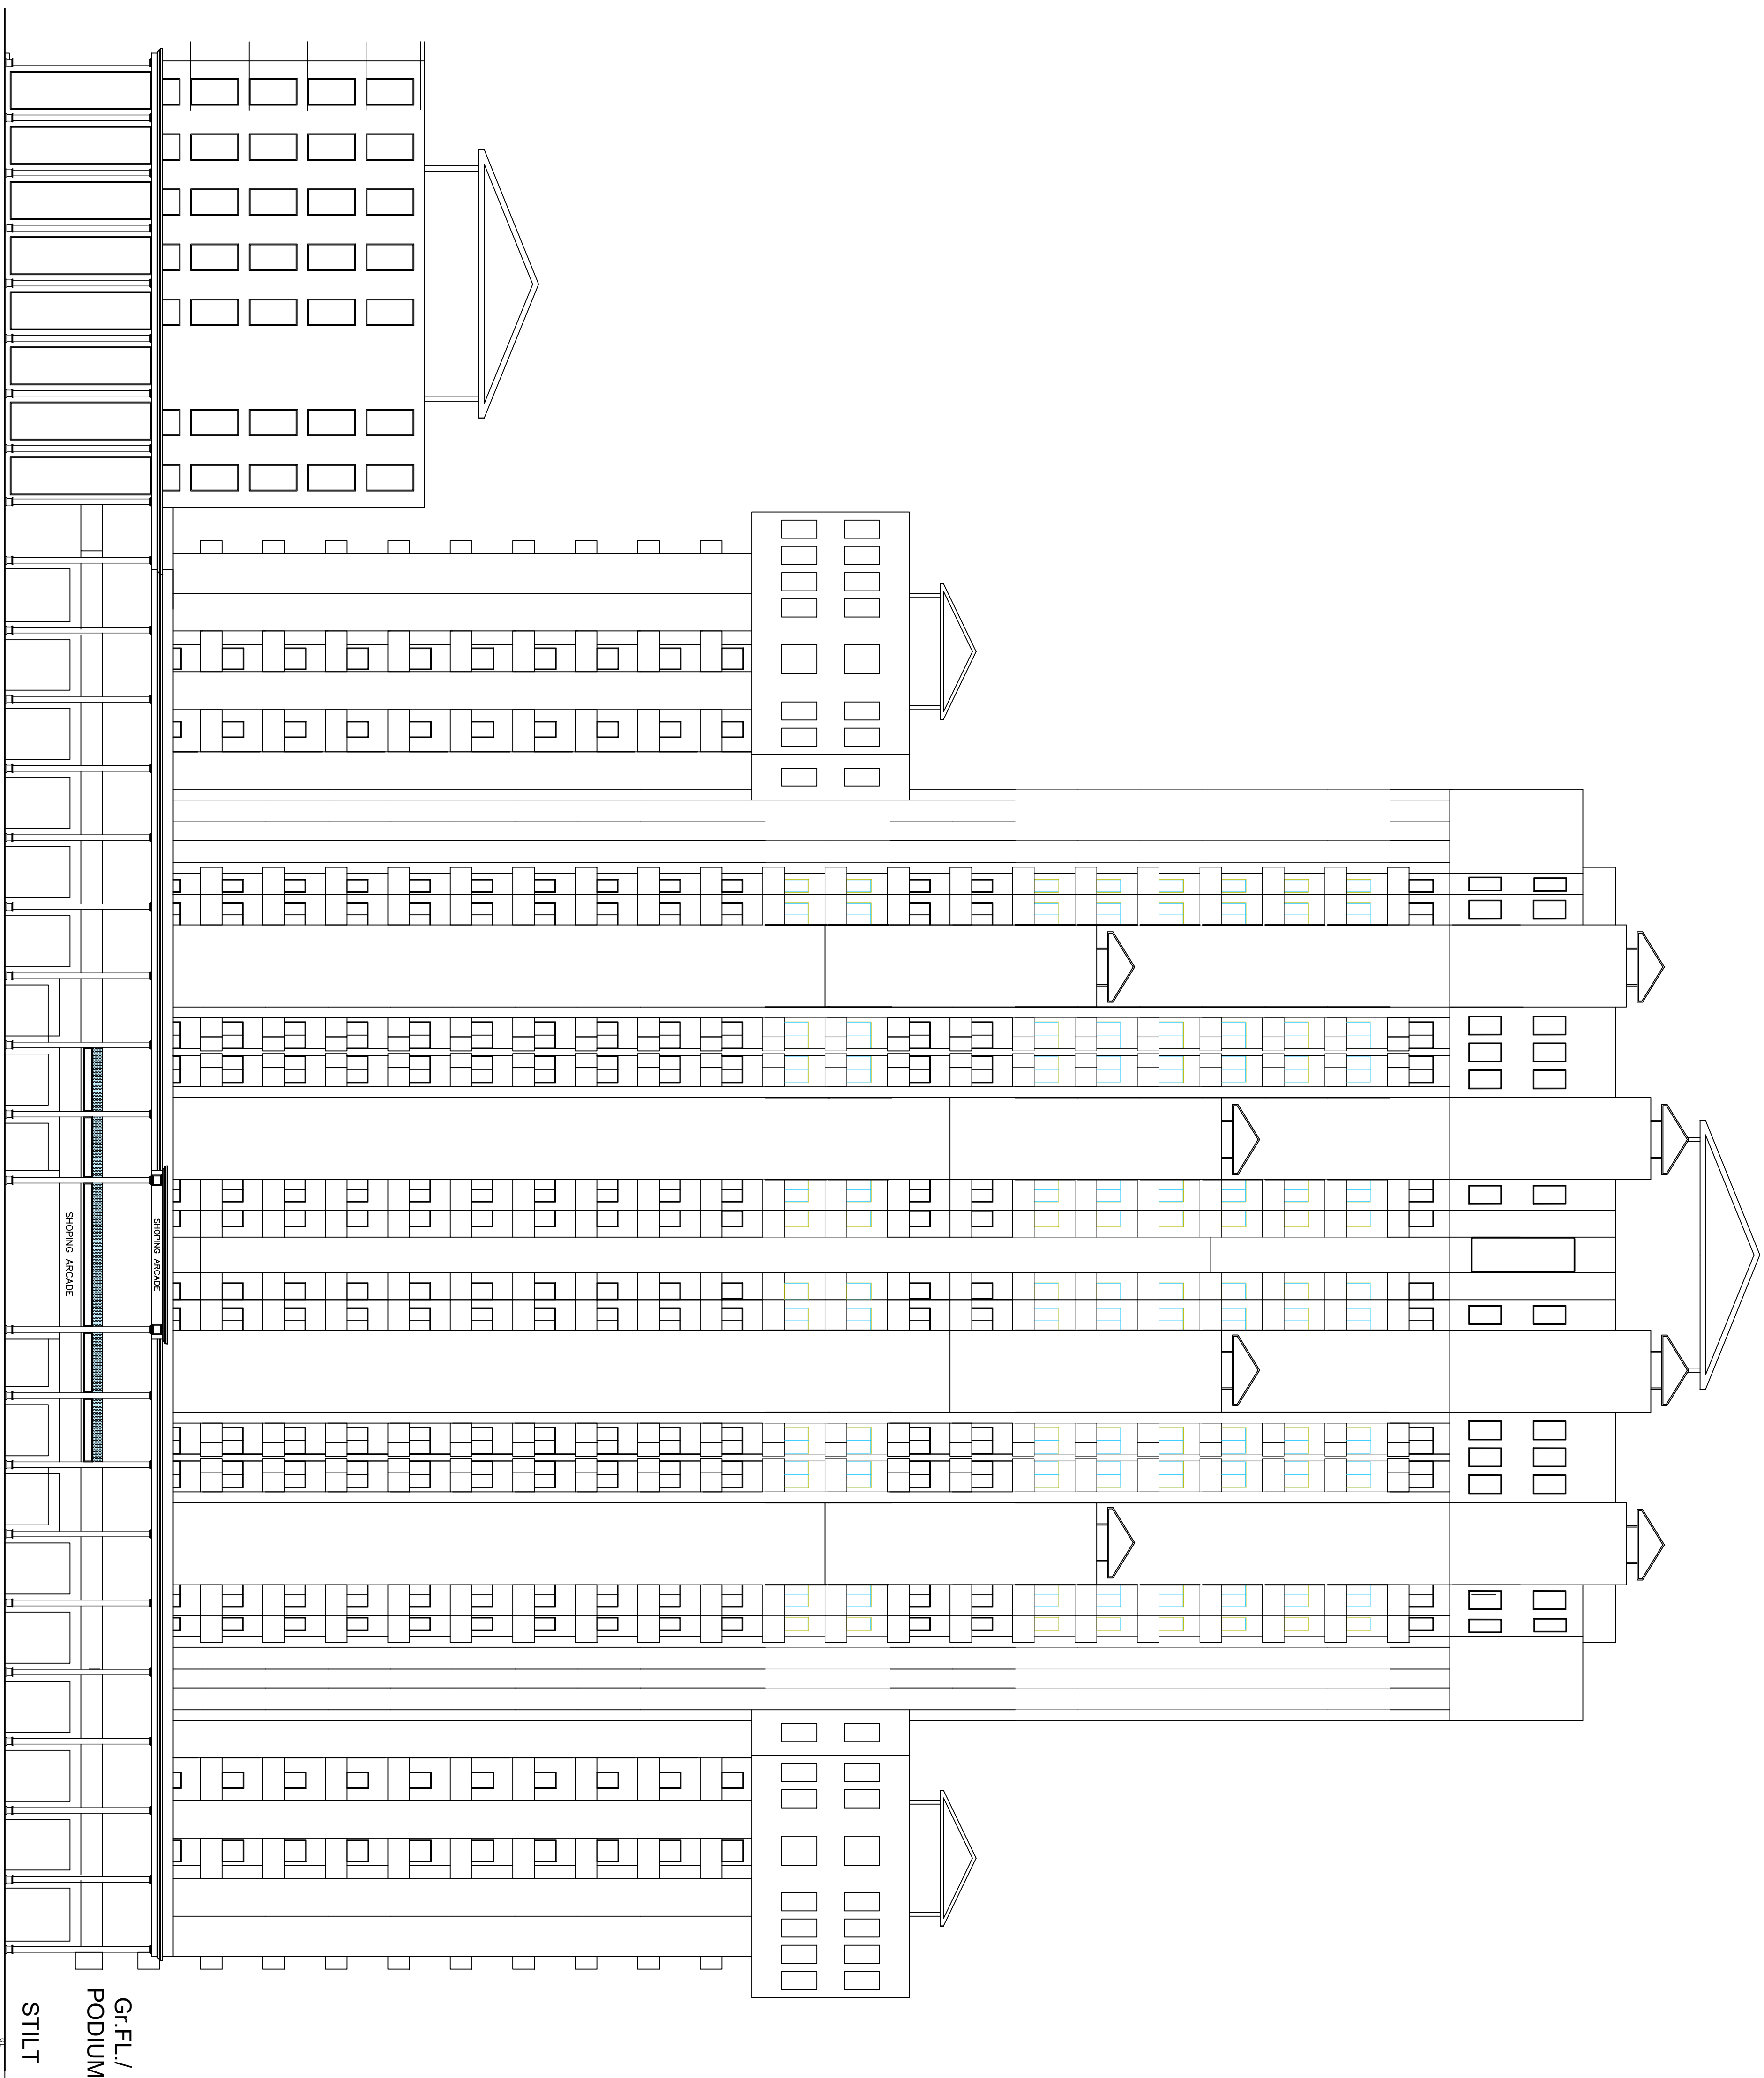[illegible]

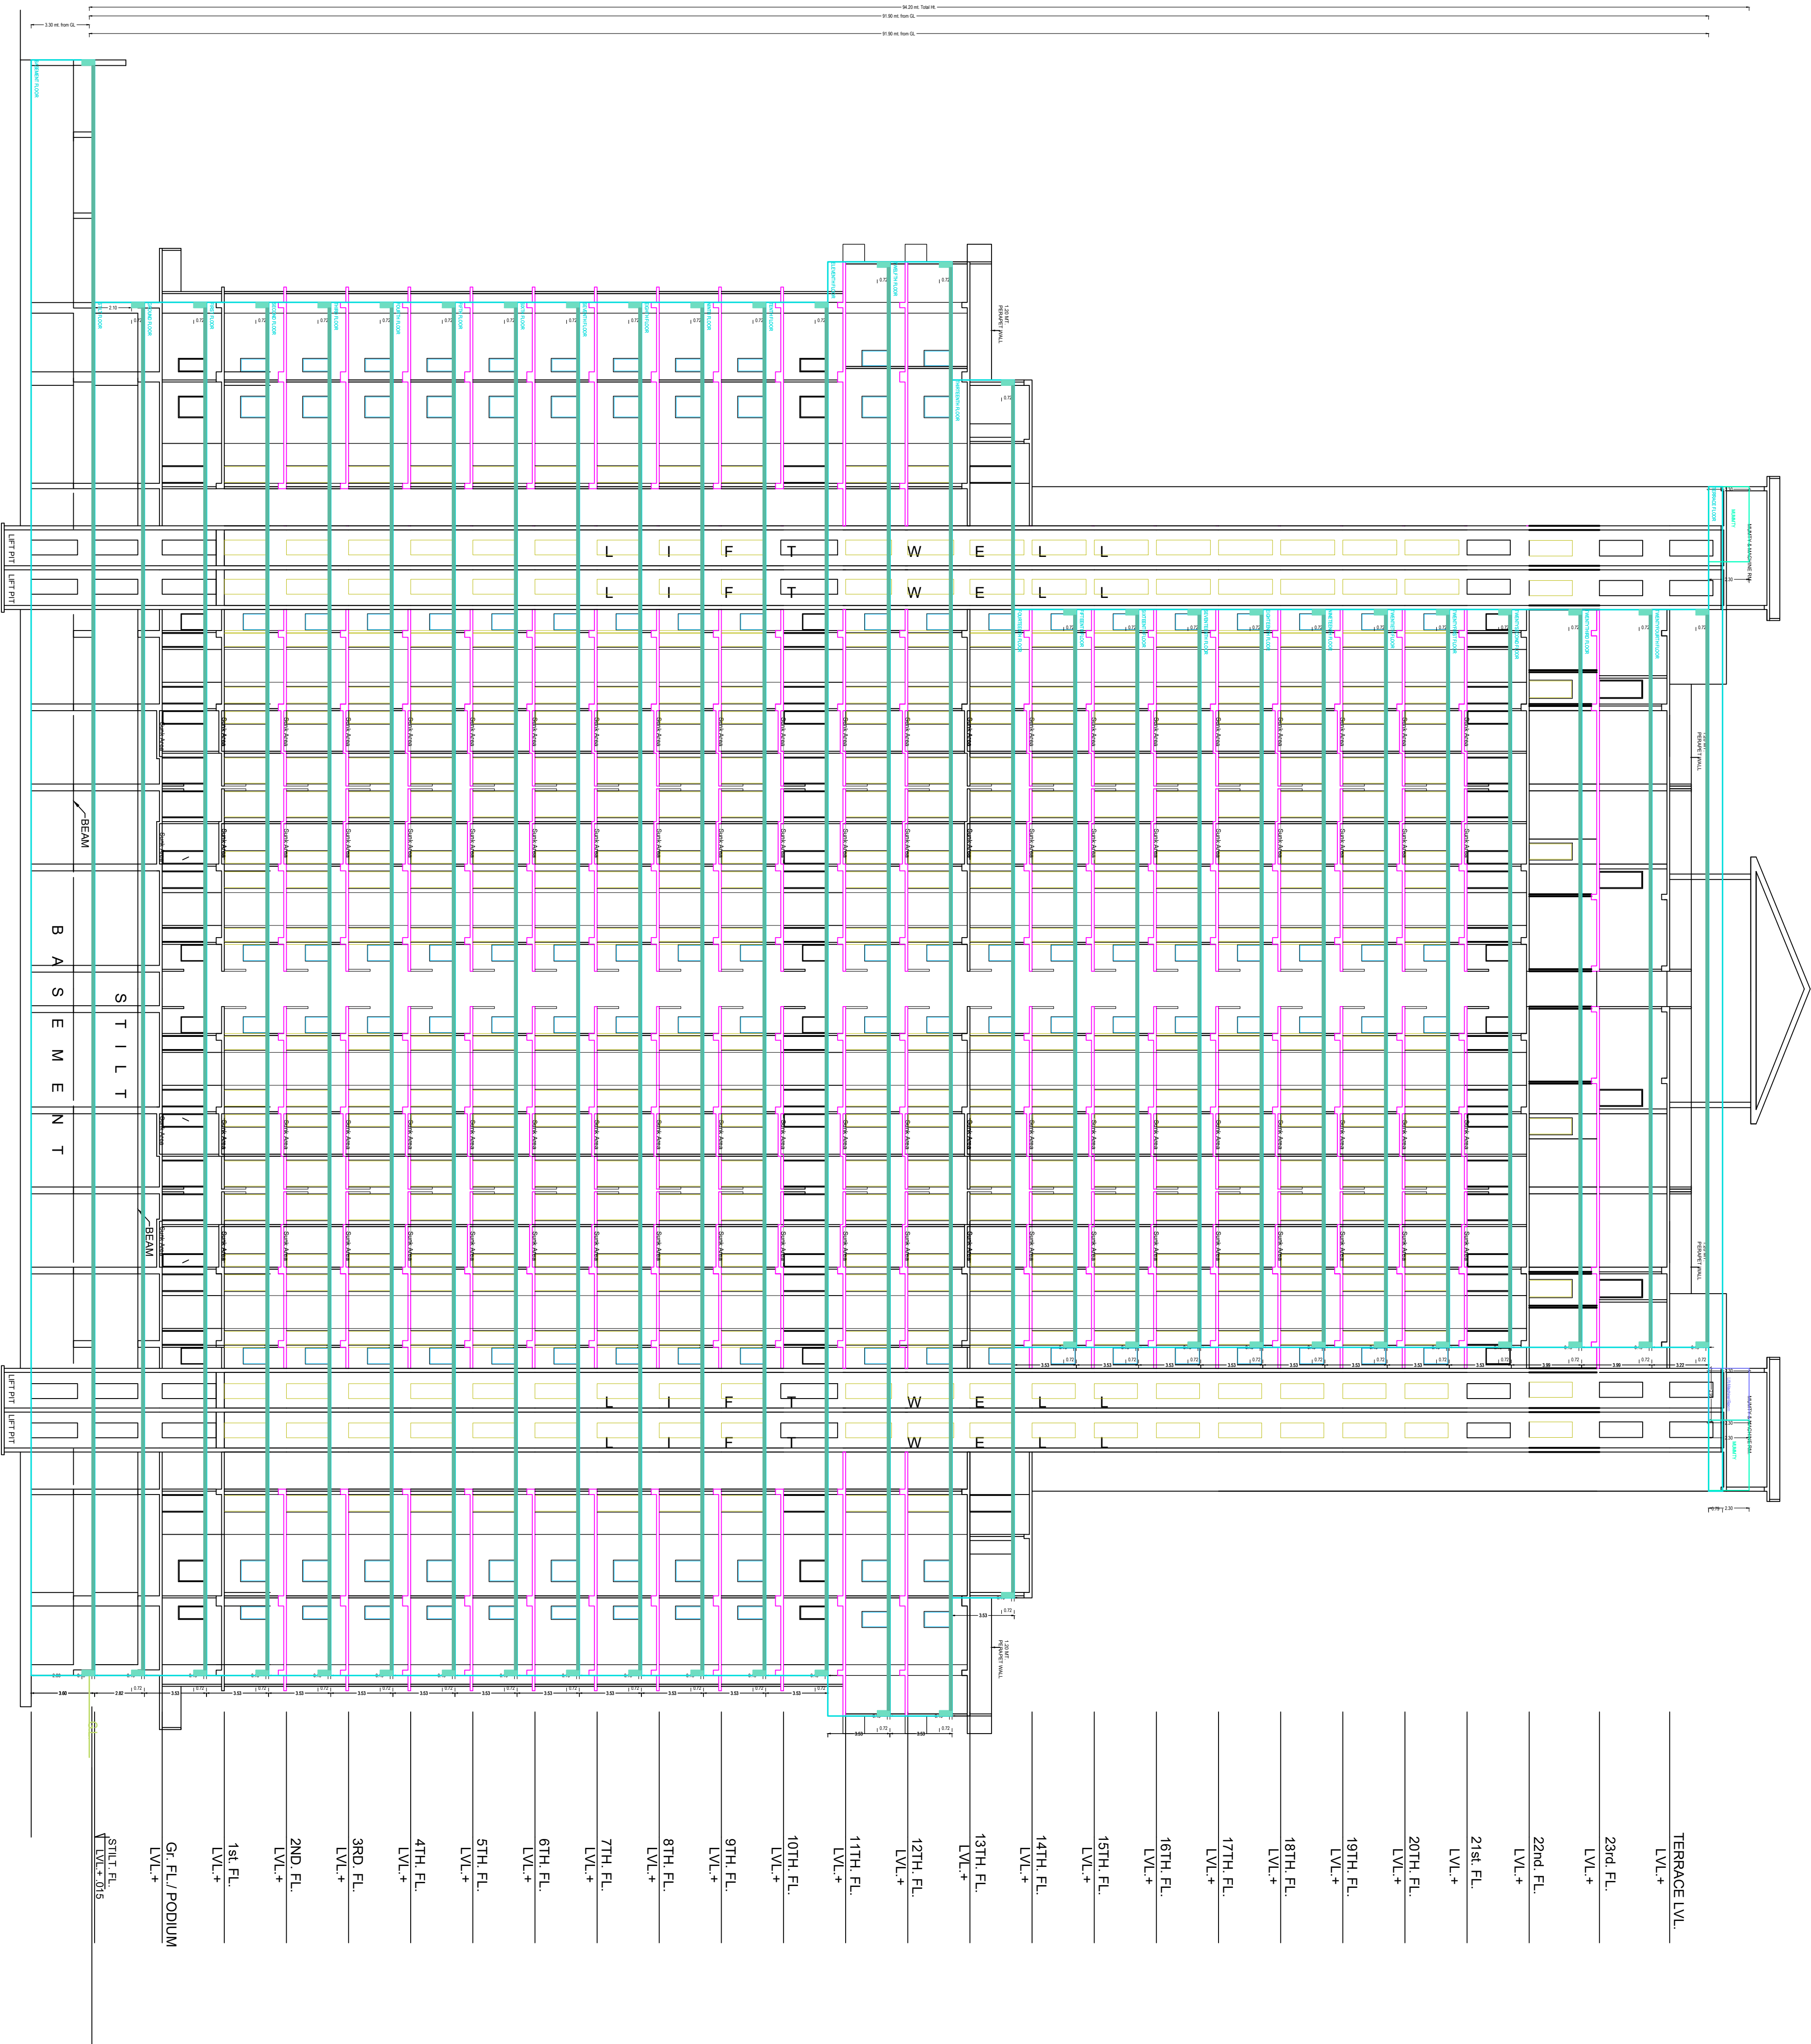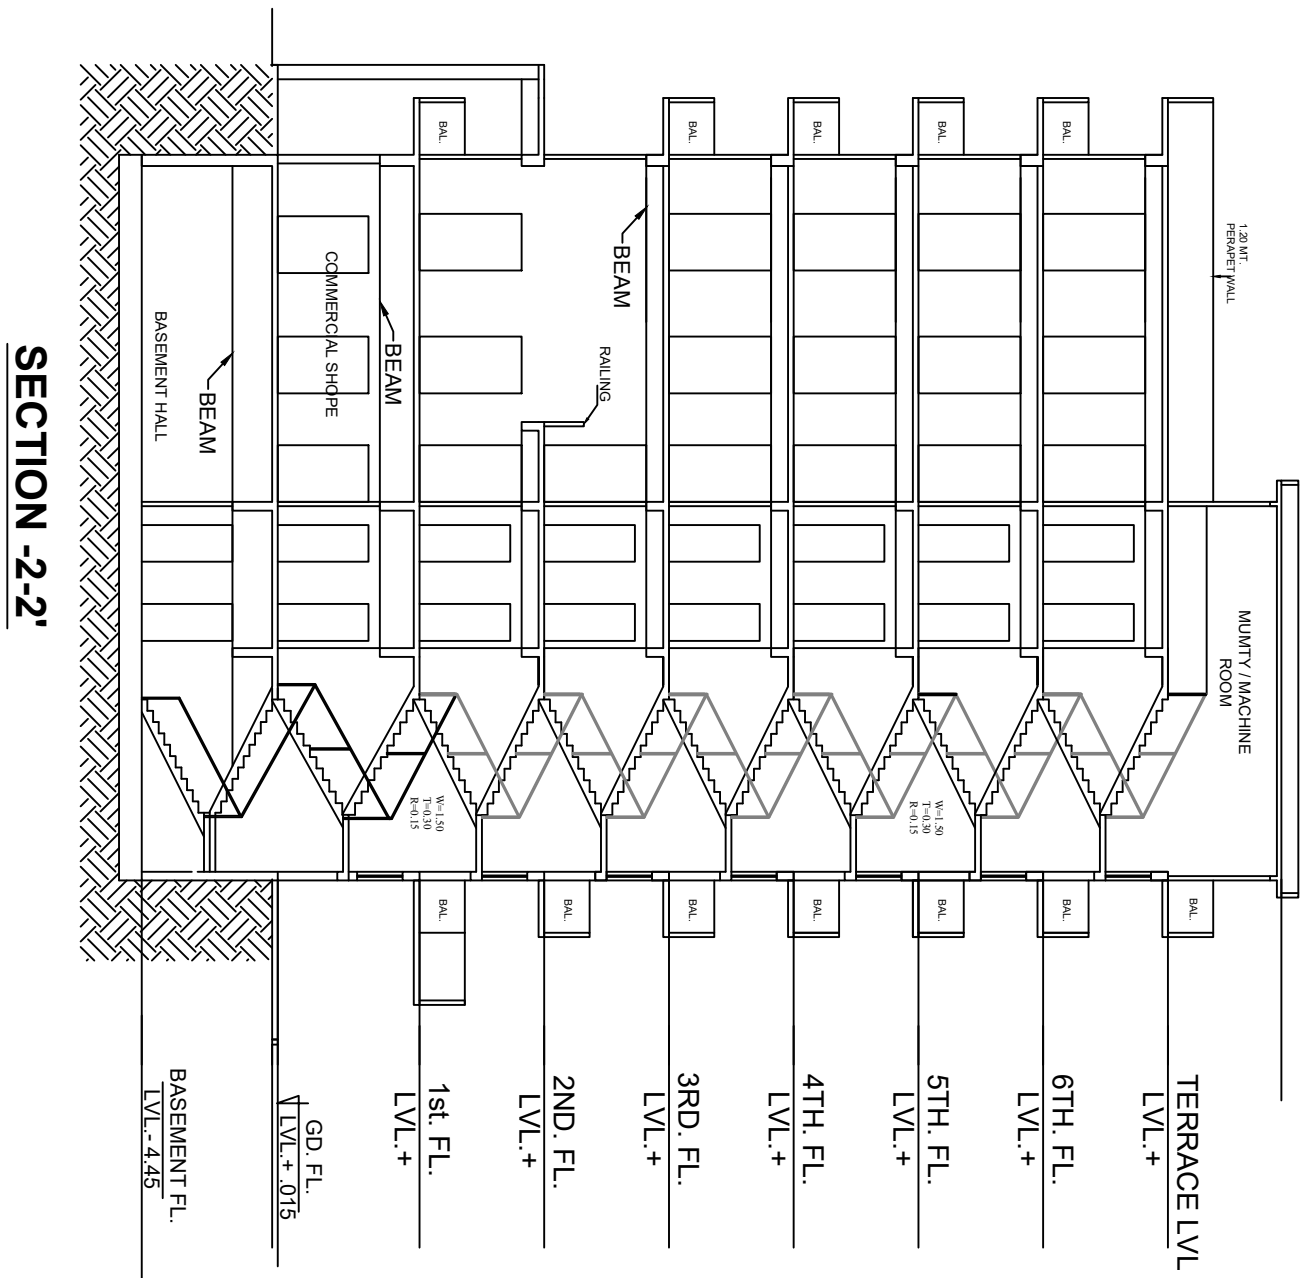

FLOOR	SIZE	AREA	TOTAL AREA
SECOND FLOOR PLAN	1.50 X 26.00 X 1 X 1	40.05	138.03
	1.48 X 12.88 X 1 X 1	18.80	
	1.50 X 19.60 X 1 X 1	28.79	
	1.45 X 21.38 X 1 X 1	30.89	
	3.00 X 9.56 X 1 X 1	16.50	
TOTAL			138.03

