



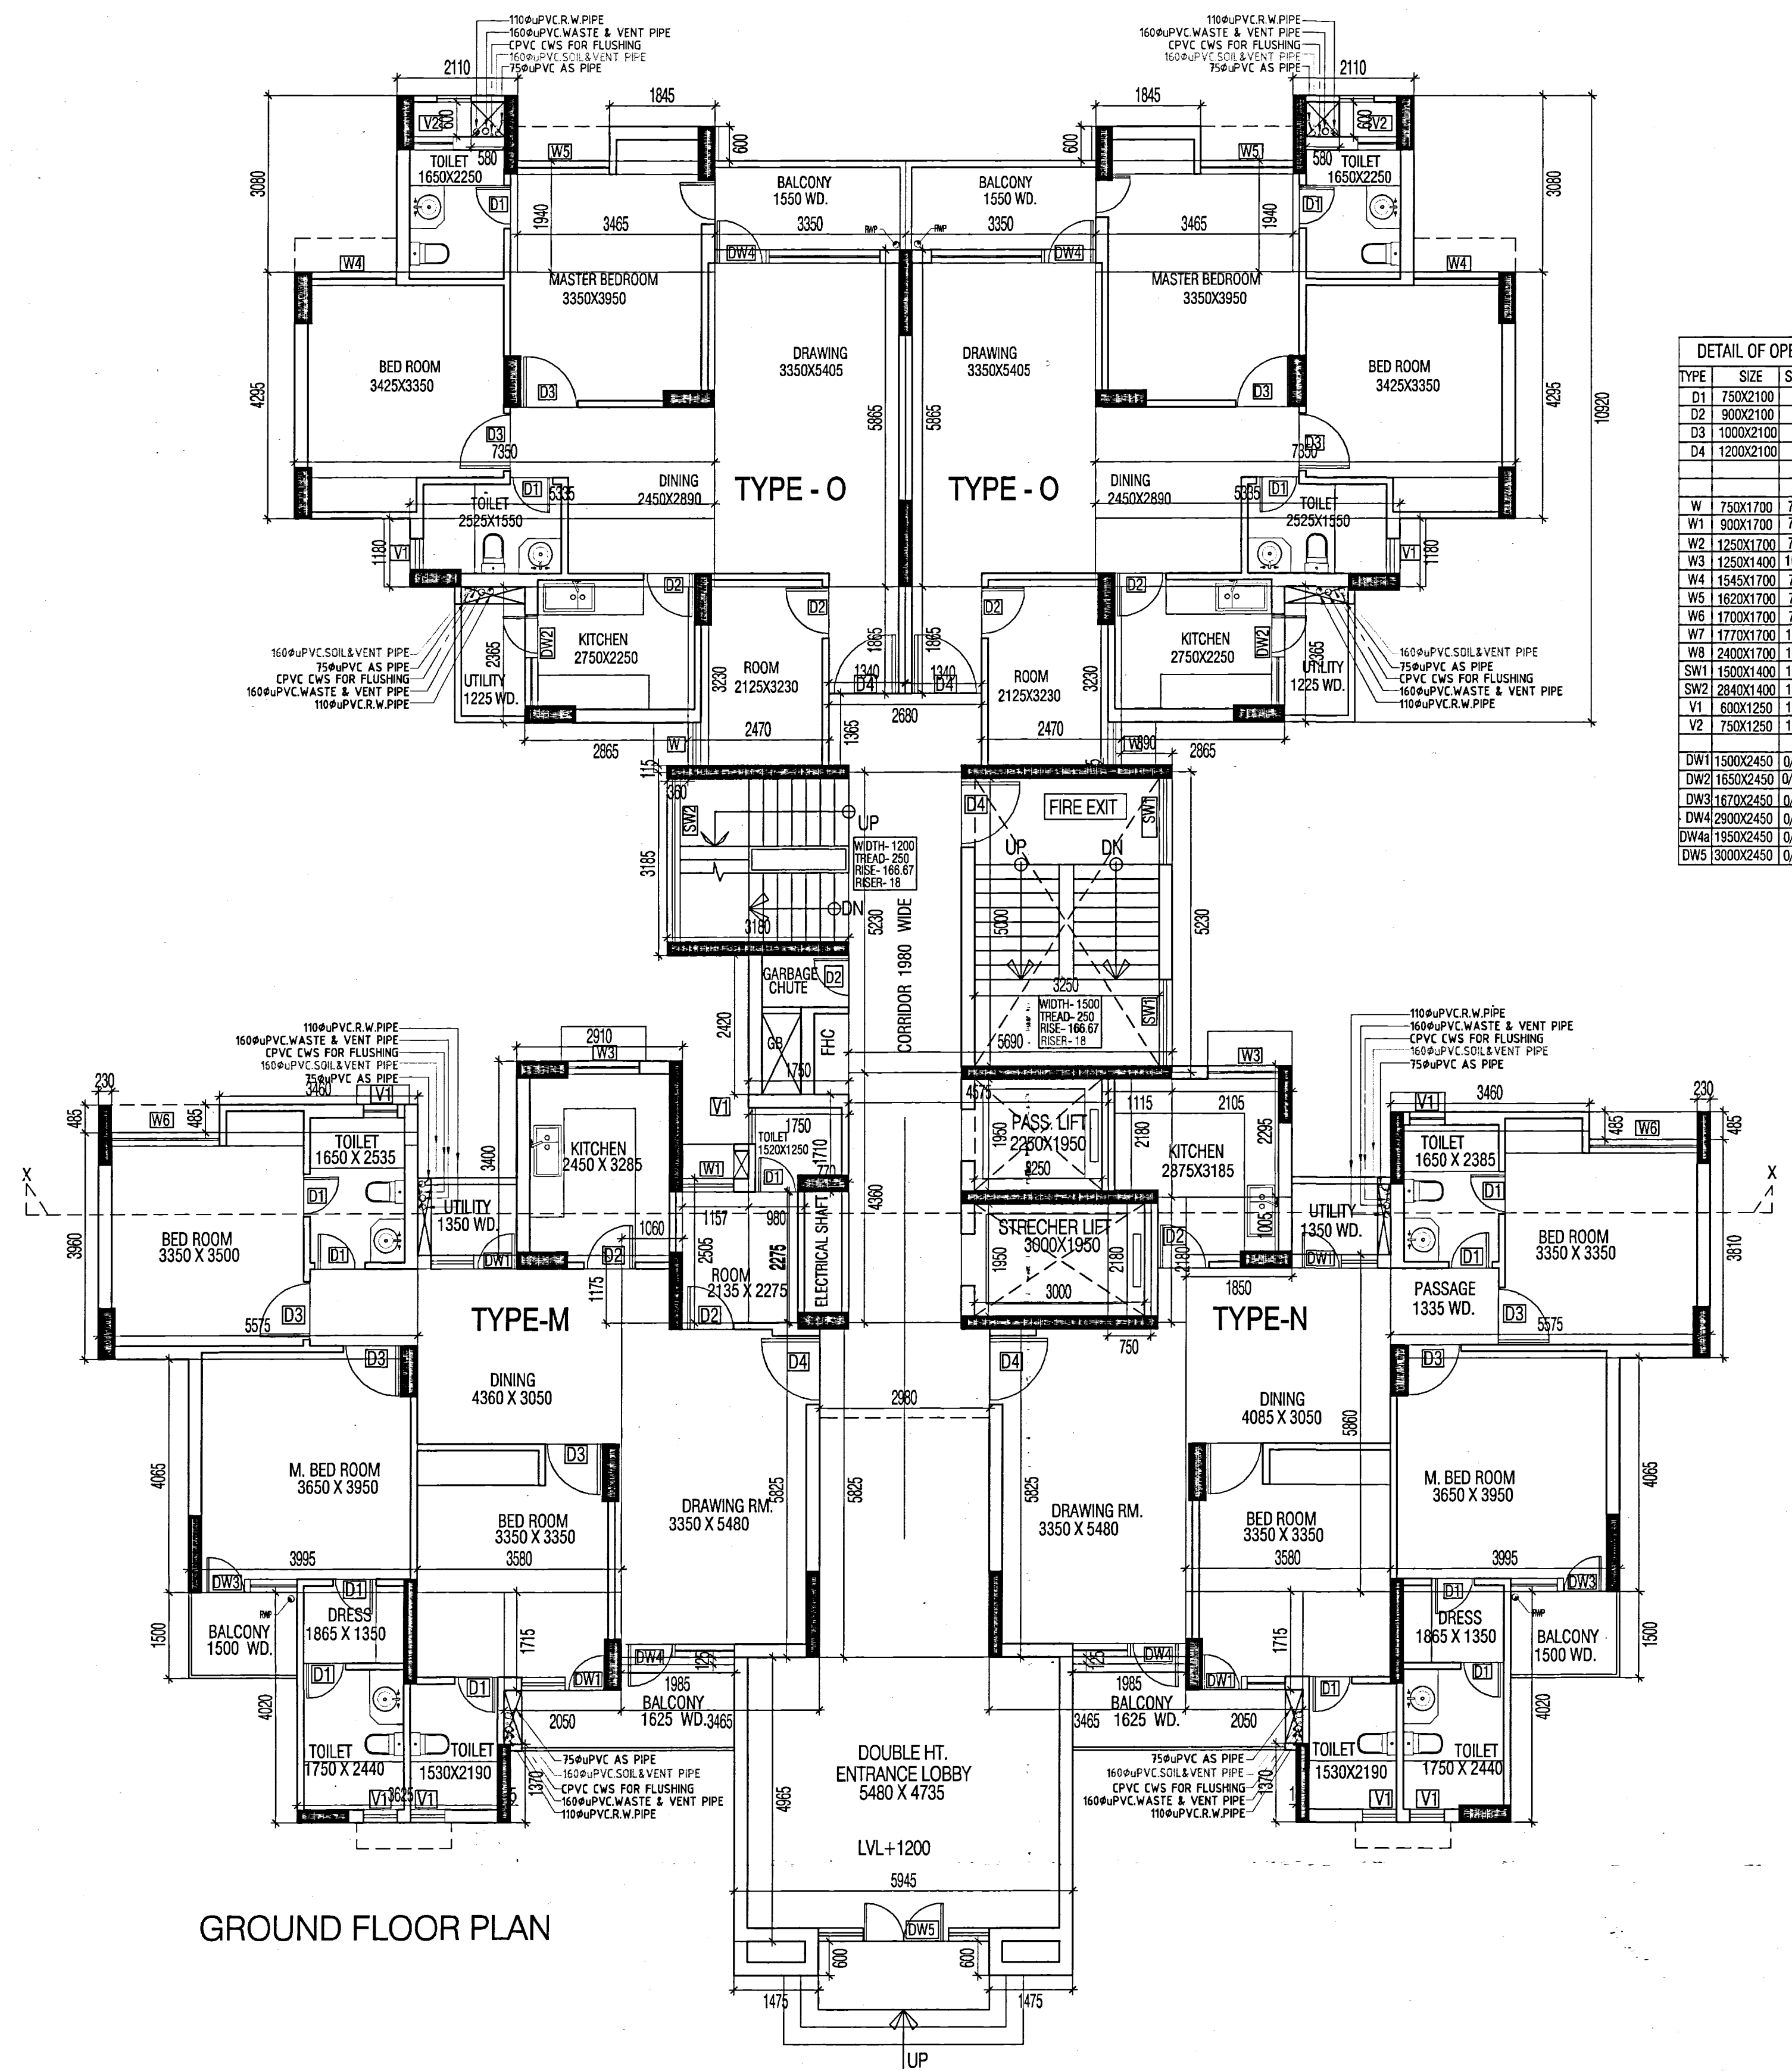

GROUND FLOOR PLAN

TYPE	SIZE	SILL	UNTEL	REMARK
D1	750X2100	-	2100	TOILET
D2	800X2100	-	2100	KITCHEN
D3	1000X2100	-	2100	BED ROOM
D4	1200X2100	-	2100	MAIN ENT. STAIRCASE
W1	750X1700	750	2450	ROOM
W2	1200X1700	750	2450	ROOM
W3	1250X1400	1050	2450	KITCHEN
W4	1545X1700	750	2450	BED ROOM
W5	1620X1700	750	2450	BED ROOM
W6	1700X1700	750	2450	BED ROOM
W7	1770X1700	1050	2450	BED ROOM
W8	2400X1700	1050	2450	CORRIDOR
SW1	1500X1400	1050	2450	STAIRCASE
SW2	2840X1400	1050	2450	STAIRCASE
V1	500X1250	1200	2450	TOILET
V2	750X1250	1200	2450	TOILET
DW1	1500X2450	0/300	2450	BED ROOM
DW2	1650X2450	0/1050	2450	KITCHEN
DW3	1670X2450	0/300	2450	BED ROOM
DW4	2800X2450	0/300	2450	DRG. ROOM
DW4b	1850X2450	0/300	2450	DRG. ROOM
DW5	3000X2450	0/300	2450	ENT. LOBBY

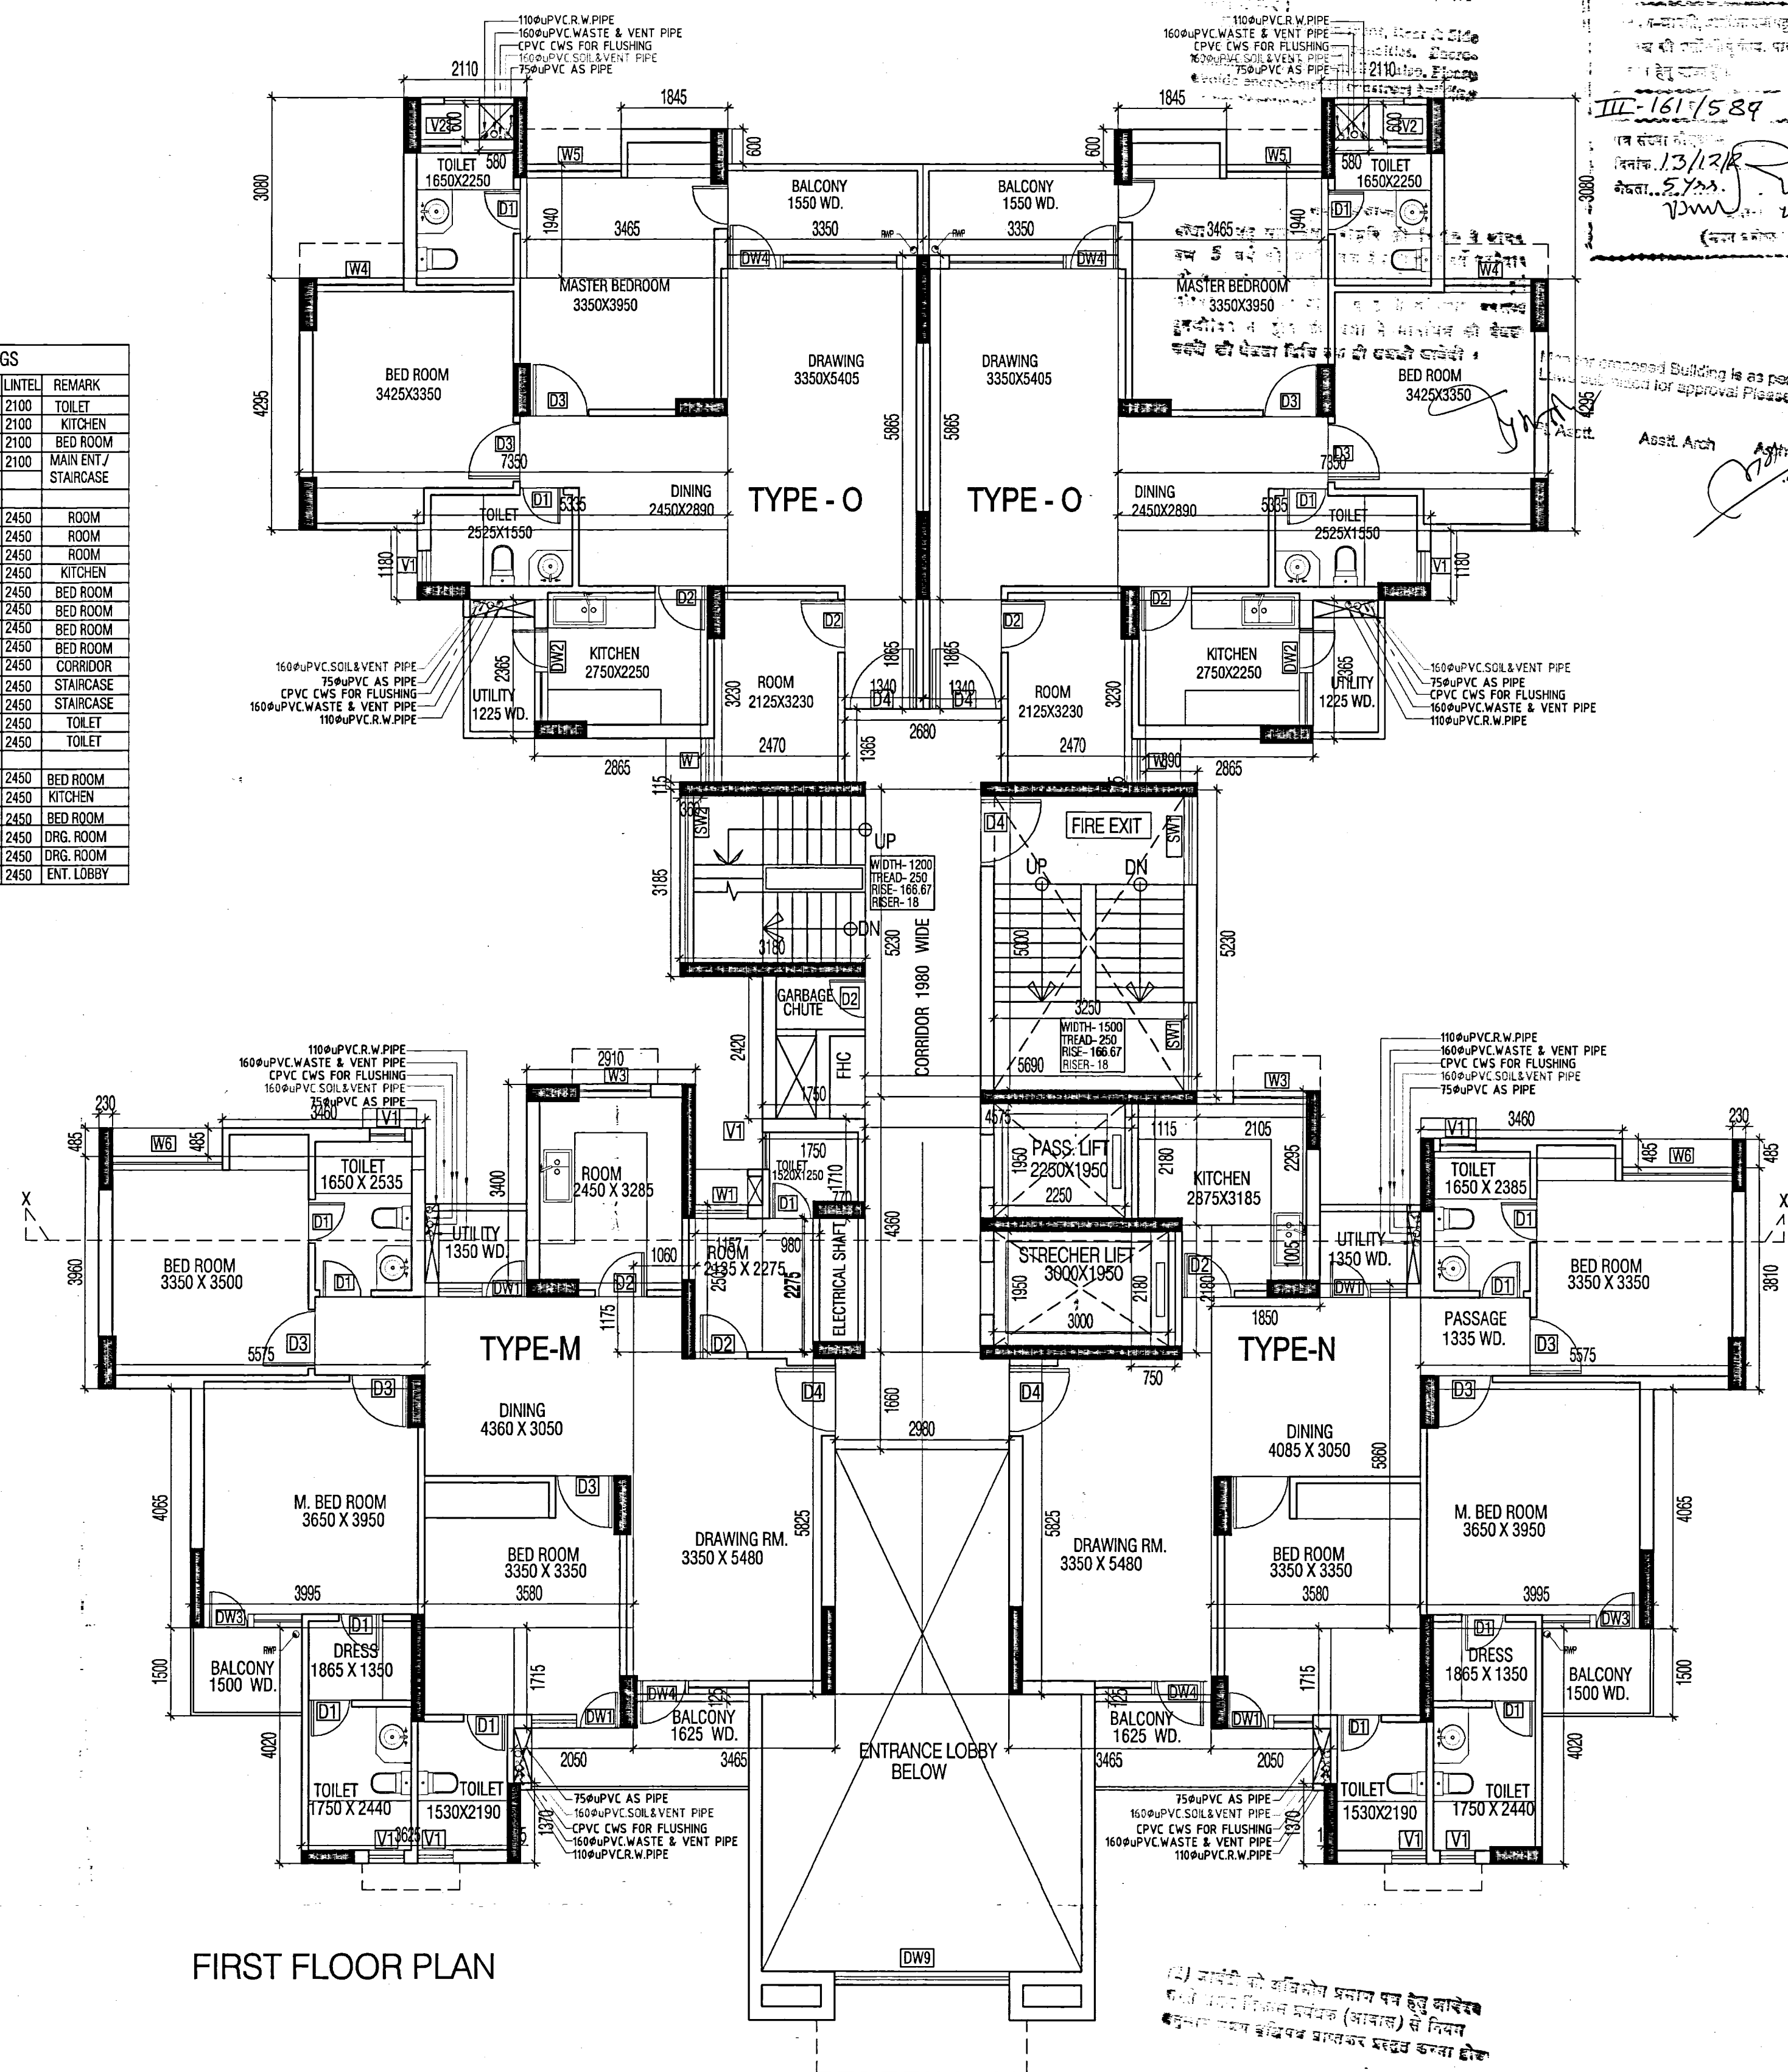

FIRST FLOOR PLAN

TITLE:-
SUBMISSION DRAWING

SUBTITLE:-
GROUND & FIRST FLOOR PLAN
(INSPIRE-1/INSPIRE-4)

project:-
**PROPOSED GROUP HOUSING AT
GH-003, SECTOR 119, NOIDA. (UP)**

Client:-
ELDECO
Infrastructure & Properties Ltd.

architects:-
SPACE COMBINE
Architects,Engineers,Planners
project management consult.
A1/112 SAFDARJUNG ENCLAVE,
NEW DELHI -110029
PH : 011-46150000

IXOTI SINGHAL
ARCHITECT
CA / 93 / 16250

Architect sign:

For Eldeco Infrastructure & Properties Ltd.
Authorised Signatory

Owner sign:

drawing released for:-

☐ APPROVAL ☒ SUBMISSION
☐ ADVANCE COPY ☐ CONSTRUCTION


drg. no.: **A-05**

scale: 1:100

date: OCT. 2012

drawn by:

chkd by:

 

REVISED PLAN


13/12/12

5.7m


(1/1/12)

Asst. Archt.

DETAIL OF OPENINGS					
TYPE	SIZE	SILL	LINTEL	REMARK	
D1	750X2100	-	2100	TOILET	
D2	900X2100	-	2100	KITCHEN	
D3	1000X2100	-	2100	BED ROOM	
D4	1200X2100	-	2100	MAINENT/ STAIRCASE	
W1	750X1700	750	2450	ROOM	
W2	900X1700	750	2450	ROOM	
W3	1250X1700	750	2450	ROOM	
W4	1250X1400	1050	2450	KITCHEN	
W5	1545X1700	750	2450	BED ROOM	
W6	1620X1700	750	2450	BED ROOM	
W7	1700X1700	750	2450	BED ROOM	
W8	2400X1700	1050	2450	CORRIDOR	
W9	1500X1400	1050	2450	STAIRCASE	
SW1	2840X1400	1050	2450	STAIRCASE	
V1	600X250	1200	2450	TOILET	
V2	750X1250	1200	2450	TOILET	
DW1	1500X2450	0/300	2450	BED ROOM	
DW2	1650X2450	0/1050	2450	KITCHEN	
DW3	1670X2450	0/300	2450	BED ROOM	
DW4	2900X2450	0/300	2450	DRG. ROOM	
DW5	3900X2450	0/300	2450	ENT. LOBBY	

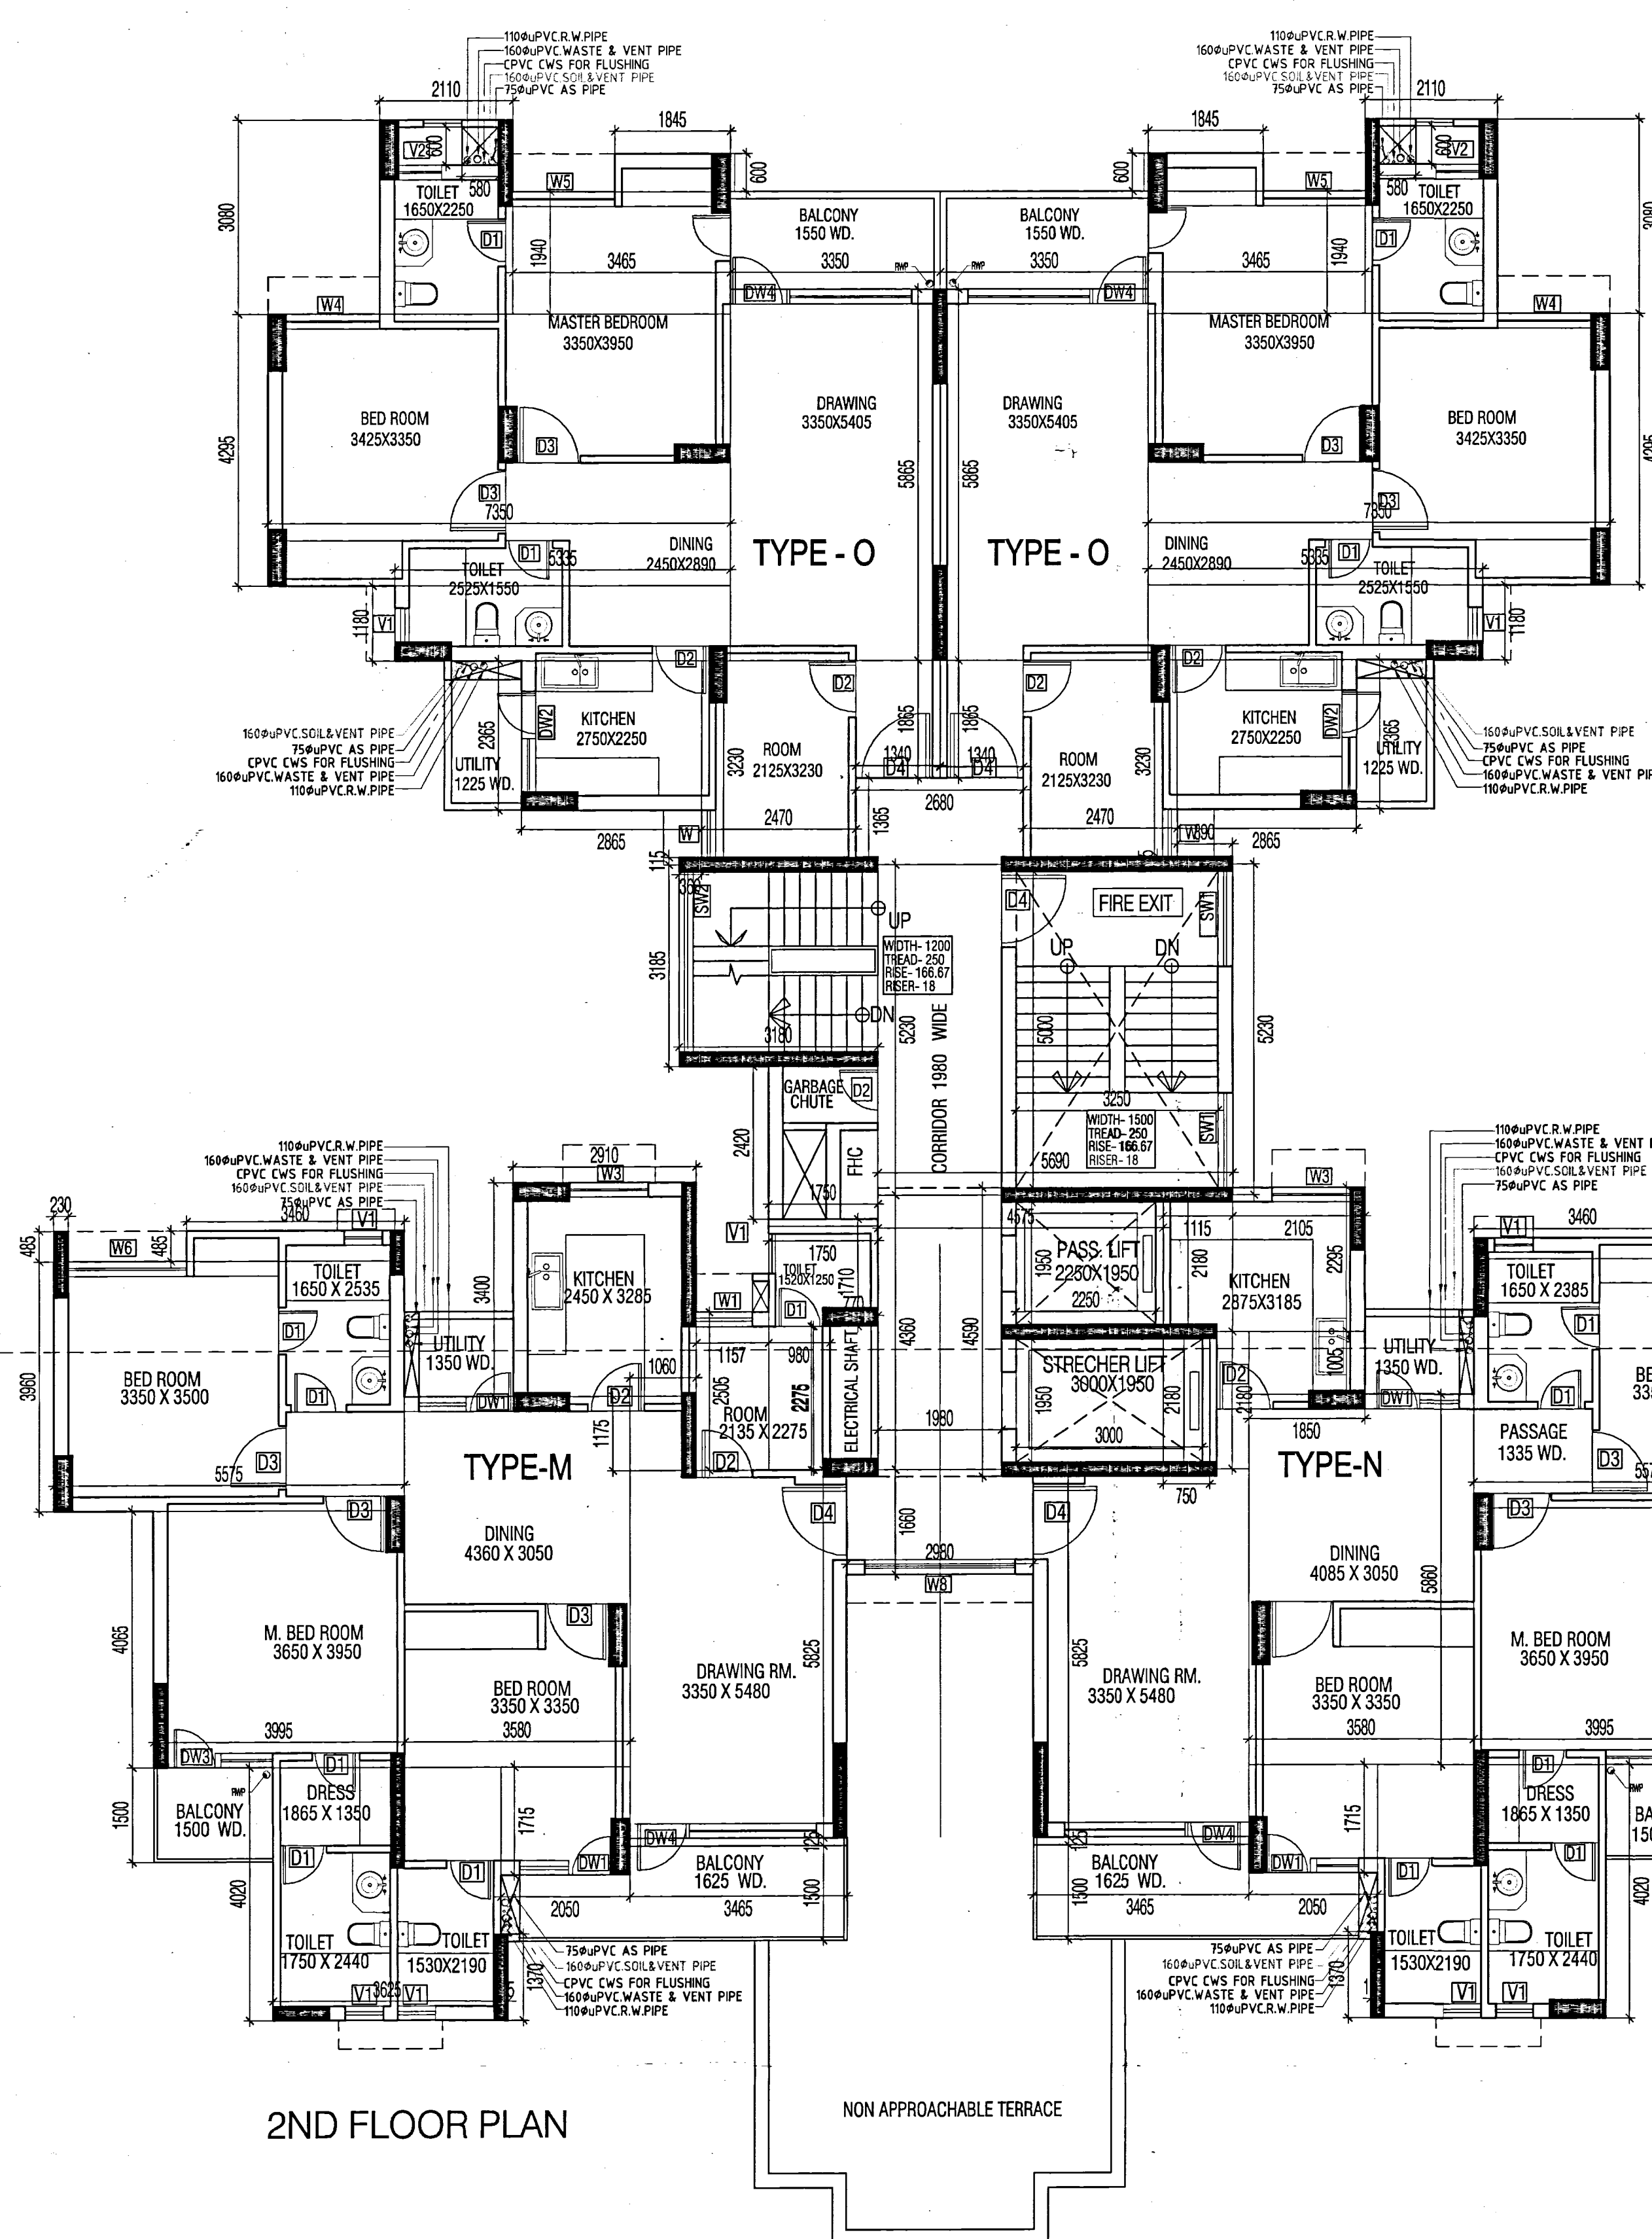

2ND FLOOR PLAN

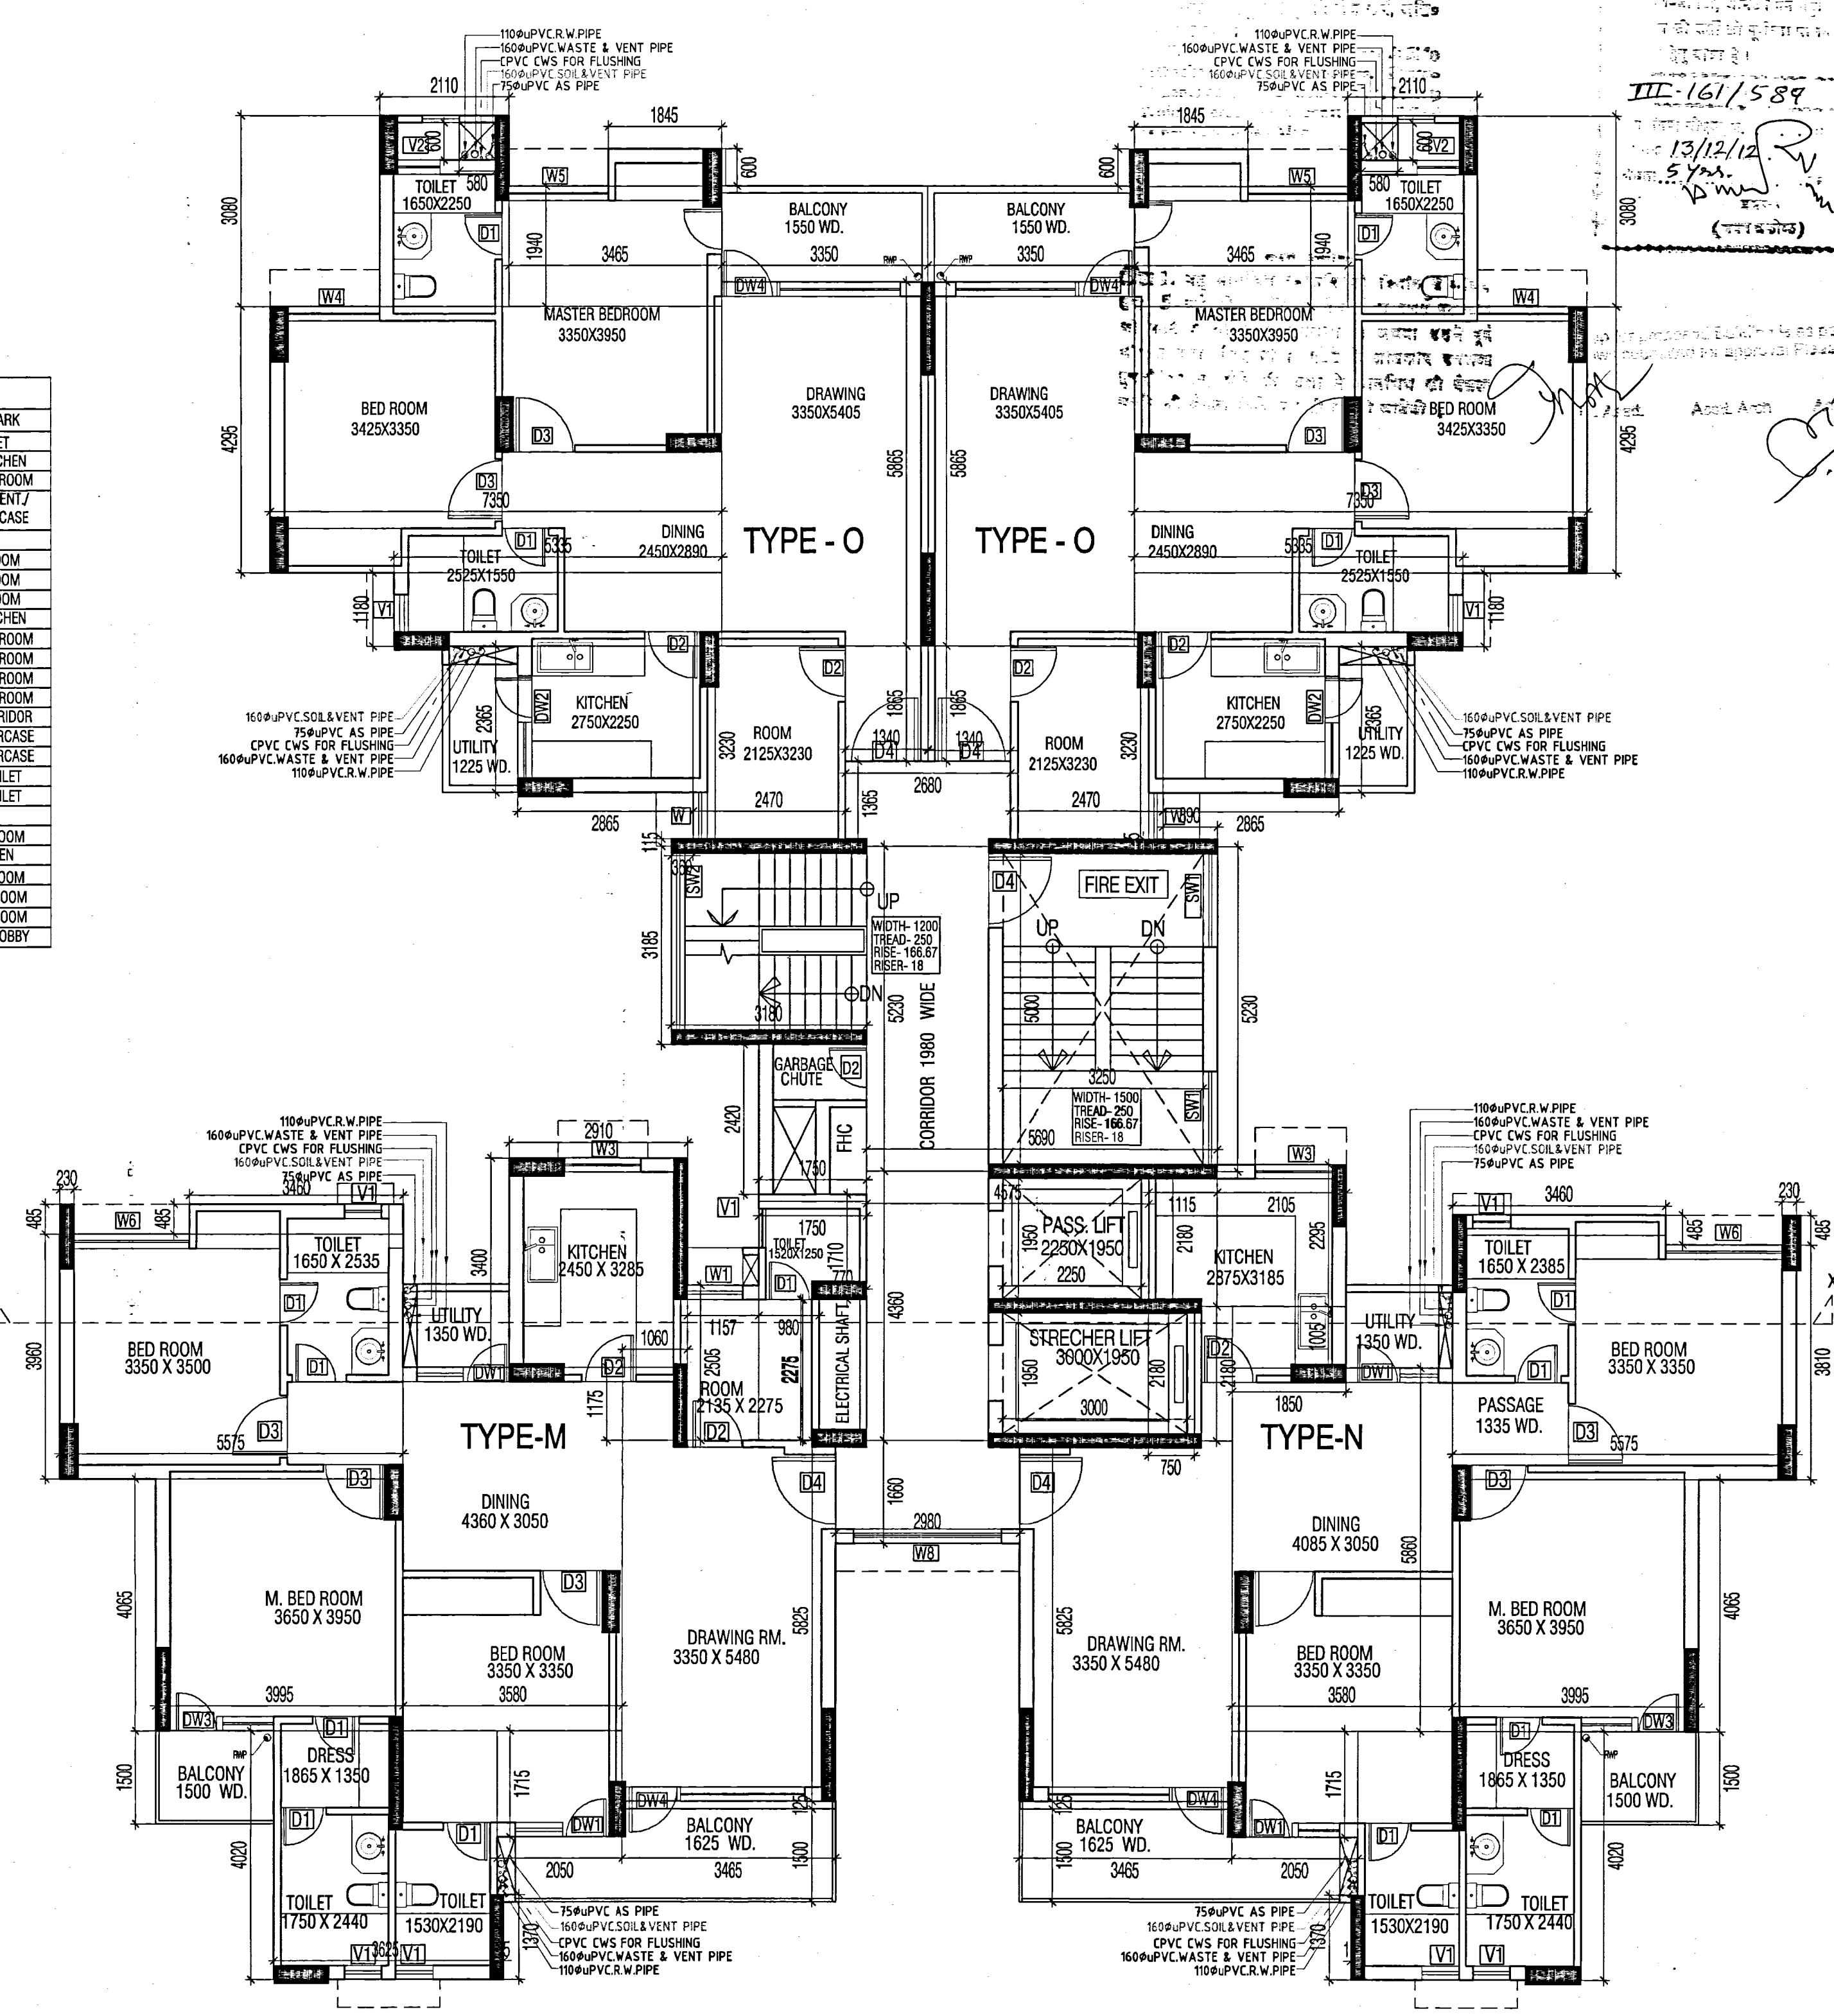

TYPICAL FLOOR PLAN

title:-
SUBMISSION DRAWING

subtitle:-
2ND & TYPICAL FLOOR PLAN
(INSPIRE-1/INSPIRE-4)

project:-
PROPOSED GROUP HOUSING AT
GH-003, SECTOR 119, NOIDA. (UP)

Client:-
ELDECO
Infrastructure & Properties Ltd.

architects:-
SPACE COMBINE
Architects,Engineers,Planners
project management consult.
A1/112 SAFDARJUNG ENCLAVE,
NEW DELHI -110029
PH : 011-46150000

Architect sign:
JYOTI SINGH
ARCHITECT
CA / 93 / 16250

Owner sign:
For Eldeco Infrastructure & Properties Ltd.
Authorized Signatory

drawing released for:-
☐ APPROVAL ☒ SUBMISSION
☐ ADVANCE COPY ☐ CONSTRUCTION

drg. no.:
A-06

scale: 1:100

date: OCT. 2012

drawn by:

chk by:



महानगर पंचायत, बीकानेर
कागज नं.
दिनांक
मोटा
रकम

1312

D. M. S.


(महानगर पंचायत)



DETAIL OF OPENINGS					
TYPE	SIZE	UNIT	REMARK		
D2	750x2100	-	2100	TILET	
D1	500x2100	-	2100	KITCHEN	
D3	1000x2100	-	2100	BED ROOM	
D4	1200x2100	-	2100	STAIRCASE	
W1	750x1700	750	2450	ROOM	
W2	1500x1700	750	2450	ROOM	
W3	1250x1700	750	2450	ROOM	
W4	1545x1700	1050	2450	KITCHEN	
W5	1545x1700	750	2450	BED ROOM	
W6	1545x1700	750	2450	BED ROOM	
W7	1545x1700	750	2450	BED ROOM	
W8	1770x1700	1050	2450	BED ROOM	
W9	2400x1700	1050	2450	CORRIDOR	
SW1	1450x2400	1050	2450	STAIRCASE	
SW2	1450x2400	1050	2450	STAIRCASE	
W1	600x1250	1250	2450	TILET	
D2	750x1250	1250	2450	TILET	
DW1	1500x2450	0/300	2450	BED ROOM	
DW2	1650x2450	0/1050	2450	KITCHEN	
DW3	1670x2450	0/300	2450	BED ROOM	
DW4	1670x2450	0/300	2450	DRG. ROOM	
DW5	1670x2450	0/300	2450	STAIRCASE	
DW6	2000x2450	0/300	2450	ENT. LOBBY	



१. नमस्कार है, भावपूर्ण एवं पटु।
 २. सब की लीजें और सुखाना प्राप्त
 ३. नमो नमो है।
 III-161/539
 १. नमस्कार है, भावपूर्ण एवं पटु।
 २. नमो 13/12/12
 ३. नमो 5.12.12
 (प्राप्त २०/१२/१२)

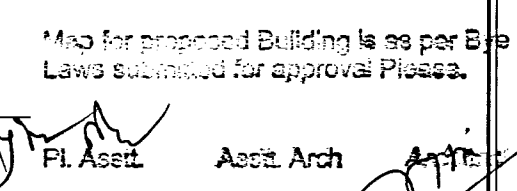

TITLE:-
SUBMISSION DRAWING

SUBTITLE:-
ELEVATION
(INSPIRE-1 TO INSPIRE-4)

project:-
**PROPOSED GROUP HOUSING AT
GH-003, SECTOR 119, NOIDA. (UP)**

Client:-
ELDECO
Infrastructure & Properties Ltd.

architects:-

SPACE COMBINE

Architects,Engineers,Planners
project management consult.
A1/112 SAFDARJUNG ENCLAVE,
NEW DELHI -110029
PH : 011-46150000

JYOTI SINGHANI
ARCHITECT
CA/93/16250

Architect sign:

... auf demselben Standpunkt liegend

Owner sign:

drawing released for:-

☐ APPROVAL	☒ SUBMISSION
☐ ADVANCE COPY	☐ CONSTRUCTION

drg. no.: **A-10**

scale: 1:100

date: OCT. 2012

drawn by:

ckd by:





मन्थन का दार, पृष्ठ ५९ थापा
 कि वसतिगम्य कारण पर मातो समावेष्ट.
 मन्थन के मन्थन है तथा शक्ति कर्म
 मन्थन के मन्थन है तथा शक्ति कर्म
 मन्थन के मन्थन है तथा शक्ति कर्म

[illegible]

(2) जलपत्र का अधिभागी प्रमाण पत्र हेतु आवेदन करते समय विभागत प्रत्येक (आवात) से निम्न अनुसार नमूने दृष्टिपत्र प्राप्तकर प्रस्तुत करना होके

Map for proposed Building is as per Bye
Laws submitted for approval Please.

Pl. Asstt.	Asstt. Arch	Asstt. Secy
------------	-------------	-------------

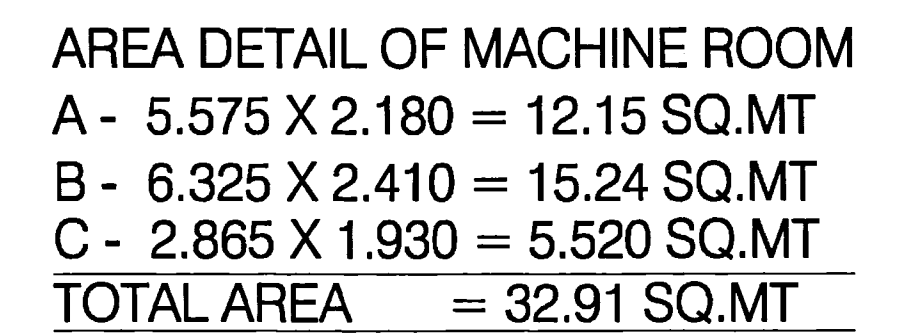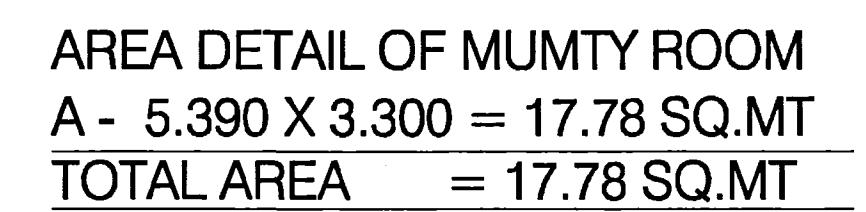

GROUND COVERAGE AREA(INSPIRE-1/INSPIRE-4)			
TYPE-M	=	129.325	SQM
TYPE-N	=	119.701	SQM
TYPE-O	=	97.182	SQM
TYPE-O	=	97.182	SQM
CORE	=	141.470	SQM
TOTAL AREA	=	584.859	SQM

१. २०००-०१ का आर्थिक वर्ष के लिए १०० करोड़ रुपये का बजट
 २. २००१-०२ का आर्थिक वर्ष के लिए १०० करोड़ रुपये का बजट
 ३. २००२-०३ का आर्थिक वर्ष के लिए १०० करोड़ रुपये का बजट
 ४. २००३-०४ का आर्थिक वर्ष के लिए १०० करोड़ रुपये का बजट
 ५. २००४-०५ का आर्थिक वर्ष के लिए १०० करोड़ रुपये का बजट
 ६. २००५-०६ का आर्थिक वर्ष के लिए १०० करोड़ रुपये का बजट
 ७. २००६-०७ का आर्थिक वर्ष के लिए १०० करोड़ रुपये का बजट
 ८. २००७-०८ का आर्थिक वर्ष के लिए १०० करोड़ रुपये का बजट
 ९. २००८-०९ का आर्थिक वर्ष के लिए १०० करोड़ रुपये का बजट
 १०. २००९-१० का आर्थिक वर्ष के लिए १०० करोड़ रुपये का बजट

YOTI SINGH
ARCHITECT
CA/93/16250

For Eldco Infrastructure & Services Ltd


 Authorised Signatory



Owner sign:

III-1611-589
13/12/12
5895
(444-4444)

SECTION - (11)
INSPIRE-2 & INSPIRE-3

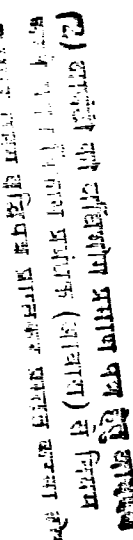

drawing released for:-

☐ APPROVAL ☒ SUBMISSION

☐ ADVANCE COPY ☐ CONSTRUCTION

drg. no.: **A-16**

scale: 1:100 drawn by: _____


date: OCT. 2012 checked by: _____



drawing released for:-

☐	APPROVAL	☒	SUBMISSION
☐	ADVANCE COPY	☐	CONSTRUCTION

[REVISED PLAN]
III-161/7587
13/12/12
SYN. (संक्षेप)

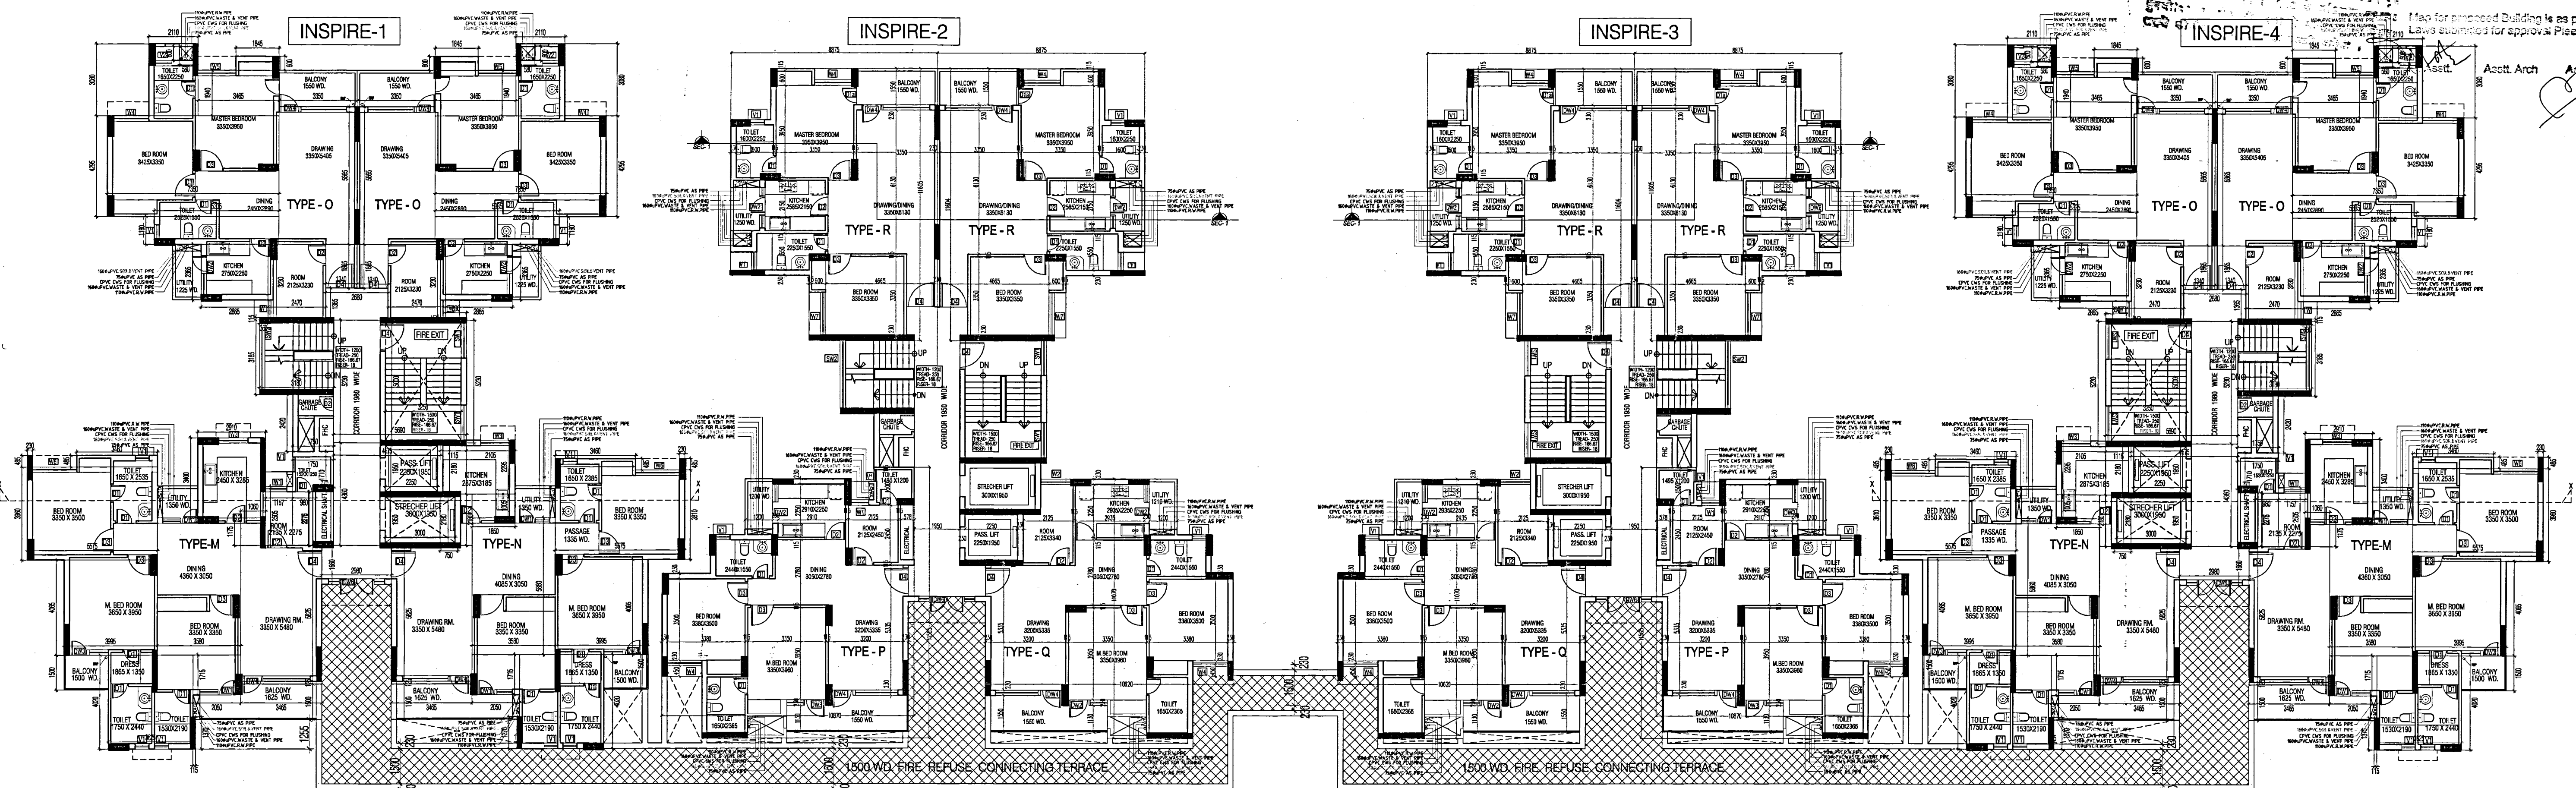

TYPICAL FLOOR PLAN OF (5TH,10TH,15TH & 20TH FLOOR)

DETAIL OF OPENINGS(INSPIRE1 &4)				
TYPE	SIZE	SILL	LINTEL	REMARK
D1	750X2100	-	2100	TOILET
D2	900X2100	-	2100	KITCHEN
D3	1000X2100	-	2100	BED ROOM
D4	1200X2100	-	2100	MAIN ENT./STAIRCASE
W	750X1700	750	2450	ROOM
W1	900X1700	750	2450	ROOM
W2	1250X1700	750	2450	ROOM
W3	1250X1400	1050	2450	KITCHEN
W4	1545X1700	750	2450	BED ROOM
W5	1620X1700	750	2450	BED ROOM
W6	1700X1700	750	2450	BED ROOM
W7	1770X1700	1050	2450	BED ROOM
W8	2400X1700	1050	2450	CORRIDOR
SW1	1500X1400	1050	2450	STAIRCASE
SW2	2840X1400	1050	2450	STAIRCASE
V1	600X1250	1200	2450	TOILET
V2	750X1250	1200	2450	TOILET
DW1	1500X2450	0/300	2450	BED ROOM
DW2	1650X2450	0/1050	2450	KITCHEN
DW3	1670X2450	0/300	2450	BED ROOM
DW4	2900X2450	0/300	2450	DRG. ROOM
DW4a	1950X2450	0/300	2450	DRG. ROOM
DW5	3000X2450	0/300	2450	ENT. LOBBY
DW5	2400X2450	0/300	2450	LOBBY

DETAIL OF OPENINGS(INSPIRE2 &3)				
TYPE	SIZE	SILL	LINTEL	REMARK
D1	750X2100	-	2100	TOILET
D2	900X2100	-	2100	KITCHEN
D3	1000X2100	-	2100	BED ROOM
D4	1200X2100	-	2100	MAIN ENT./STAIRCASE
W	750X1700	750	2450	SERVANT
W1	900X1700	750	2450	SERVANT
W2	1250X1700	750	2450	SERVANT
W3	1250X1400	1050	2450	KITCHEN
W4	1545X1700	750	2450	BED ROOM
W5	1620X1700	750	2450	BED ROOM
W6	1700X1700	750	2450	BED ROOM
W7	1770X1700	1050	2450	BED ROOM
W8	2400X1700	1050	2450	CORRIDOR
SW1	1500X1400	1050	2450	STAIRCASE
SW2	2840X1400	1050	2450	STAIRCASE
V1	600X1250	1200	2450	TOILET
V2	750X1250	1200	2450	TOILET
DW1	1500X2450	0/300	2450	BED ROOM
DW2	1650X2450	0/1050	2450	KITCHEN
DW3	1670X2450	0/300	2450	BED ROOM
DW4	2900X2450	0/300	2450	DRG. ROOM
DW4a	1950X2450	0/300	2450	DRG. ROOM
DW5	3000X2450	0/300	2450	ENT. LOBBY

TITLE:-
SUBMISSION DRAWING

SUBTITLE:-
TYPICAL FLOOR PLAN
(5TH,10TH,15TH & 20TH FLOOR)
(INSPIRE-1 TO INSPIRE-4)

project:-
**PROPOSED GROUP HOUSING AT
GH-003, SECTOR 119, NOIDA. (UP)**

Client:-
ELDECO
Infrastructure & Properties Ltd.

architects:-
SPACE COMBINE
Architects,Engineers,Planners
project management consult.
A1/112 SAFDARJUNG ENCLAVE,
NEW DELHI -110029
PH : 011-46150000

JYOTI SINGHA
ARCHITECT
CA/93/16250

Architect sign:

For Eldeco Infrastructure & Properties Ltd.
Authorized Signatory

Owner sign:

drawing released for:-
☐ APPROVAL ☒ SUBMISSION
☐ ADVANCE COPY ☐ CONSTRUCTION


drg. no.: **A-09a**

scale: 1:100


date: OCT. 2012

drawn by:


chkd by:

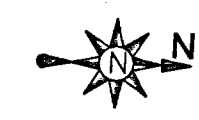

REVISED PLAN

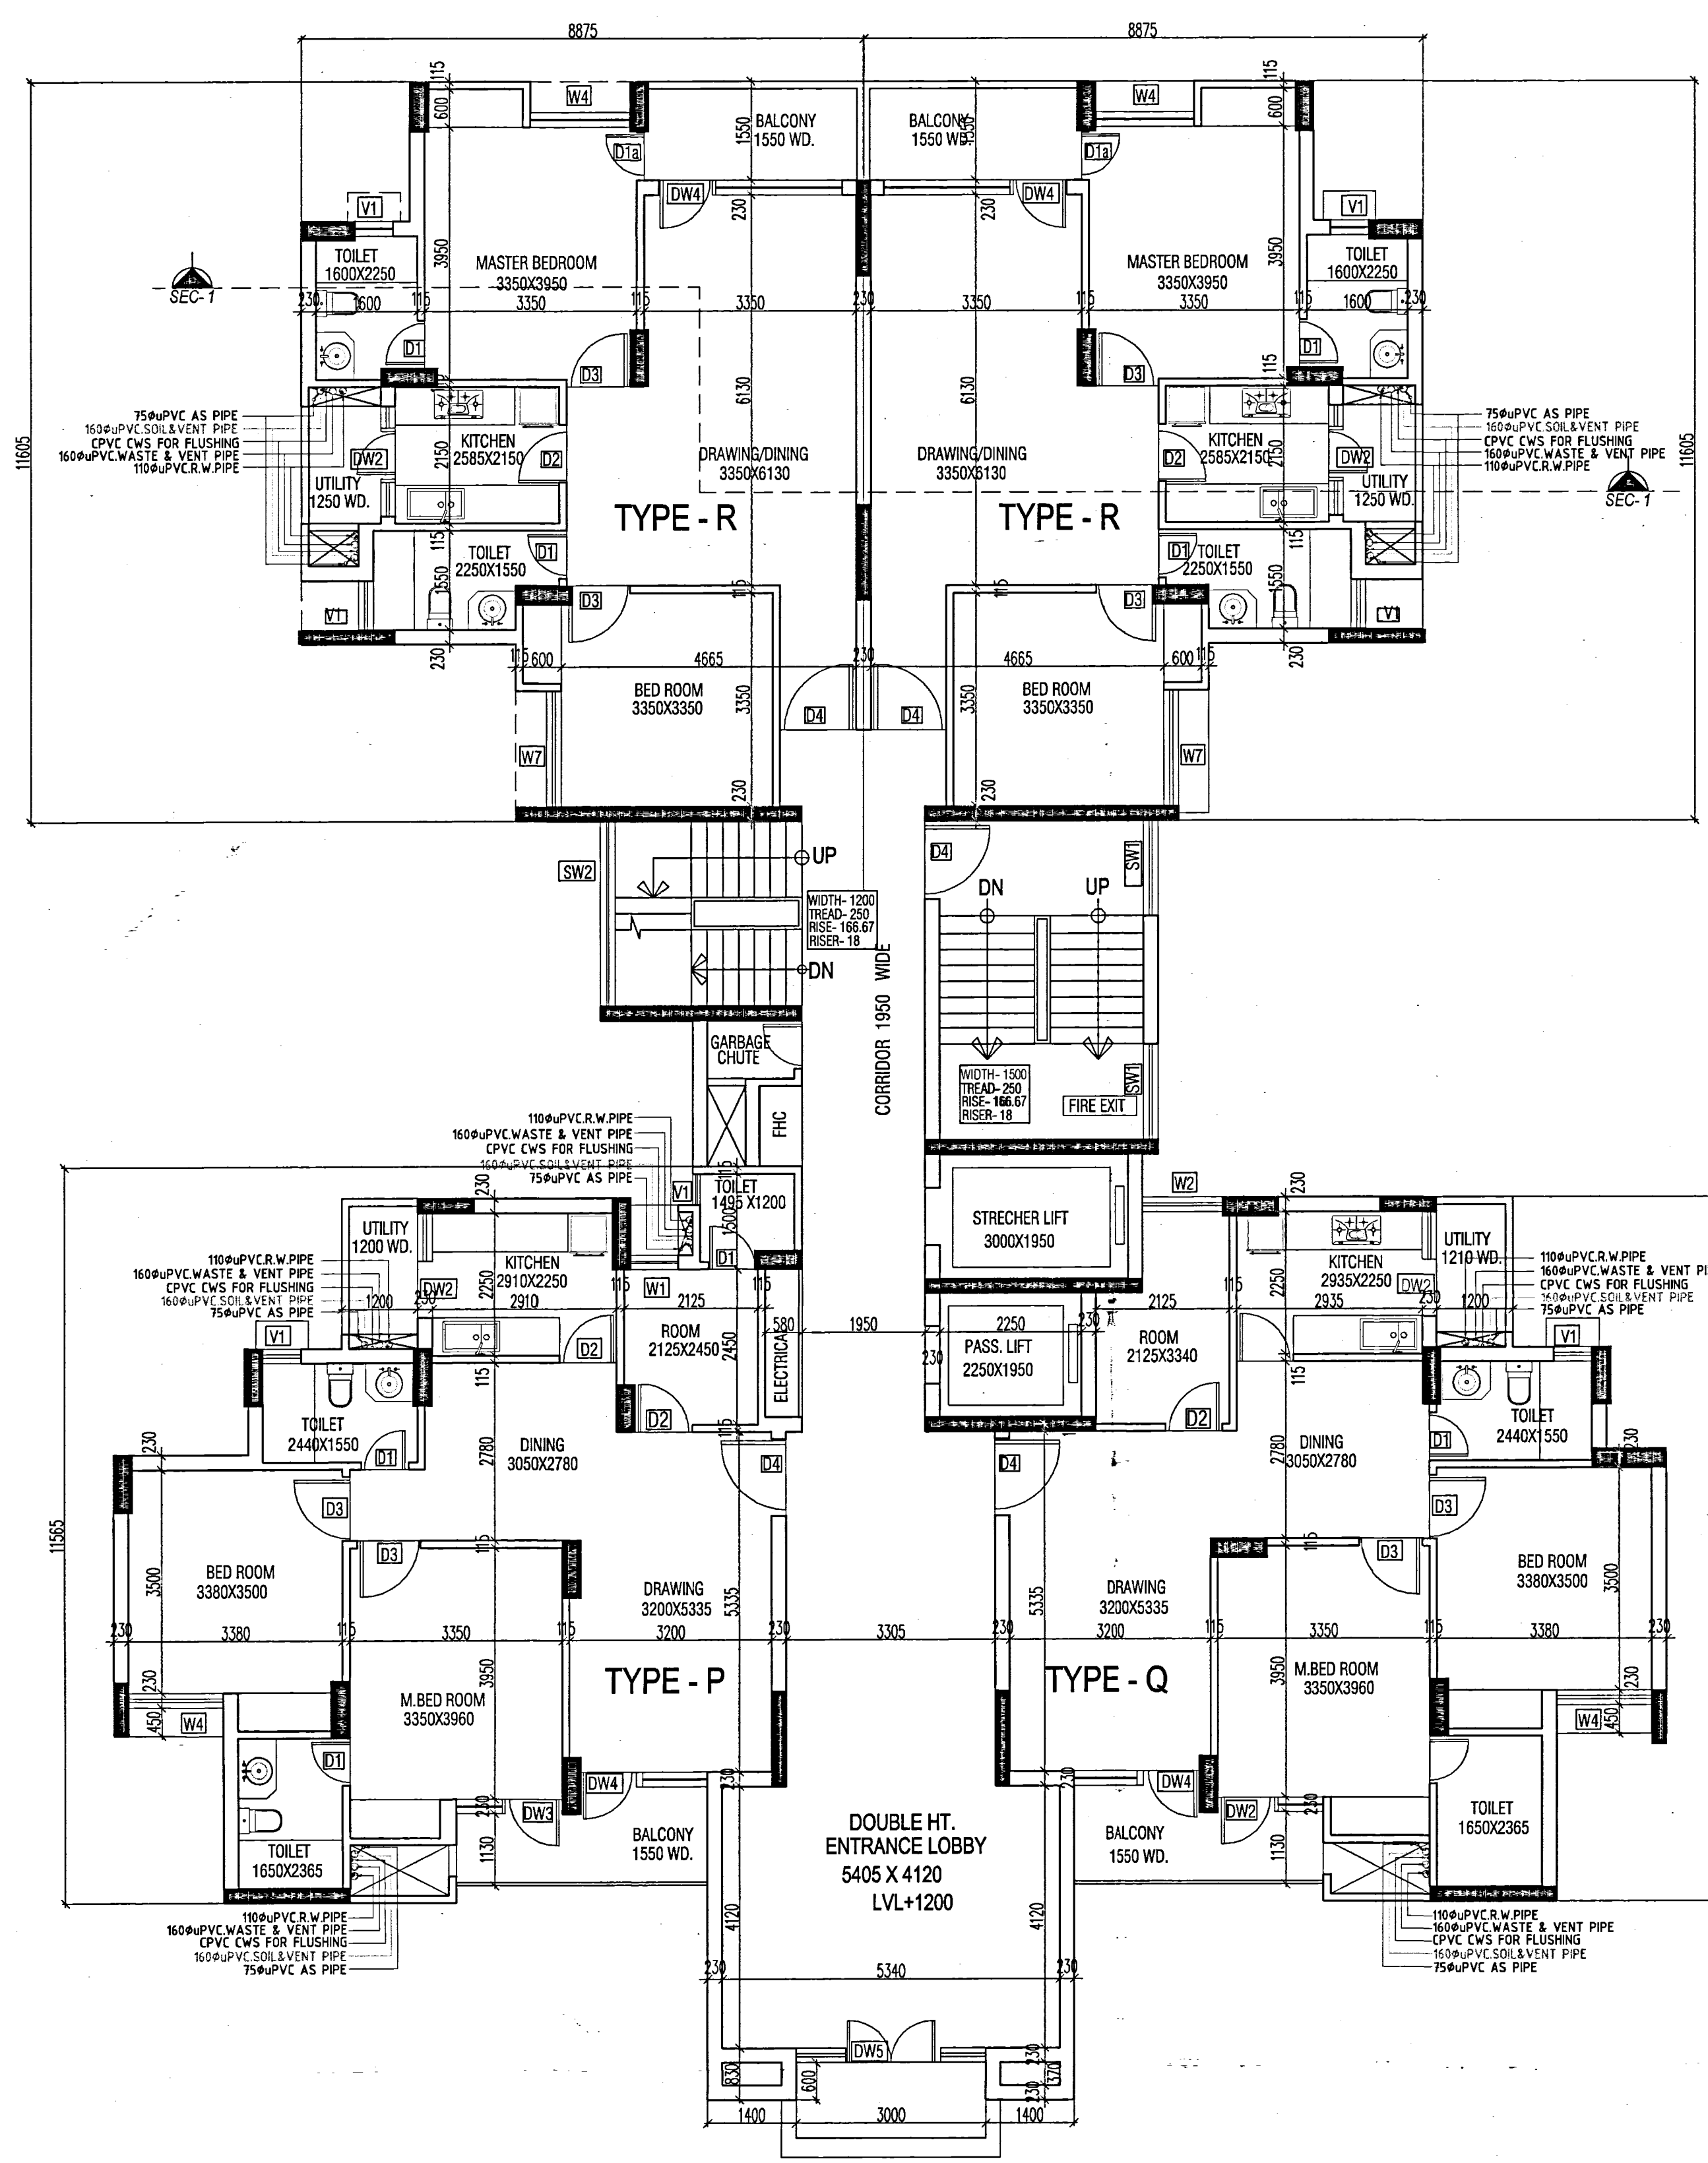

GROUND FLOOR PLAN
LVL+1200

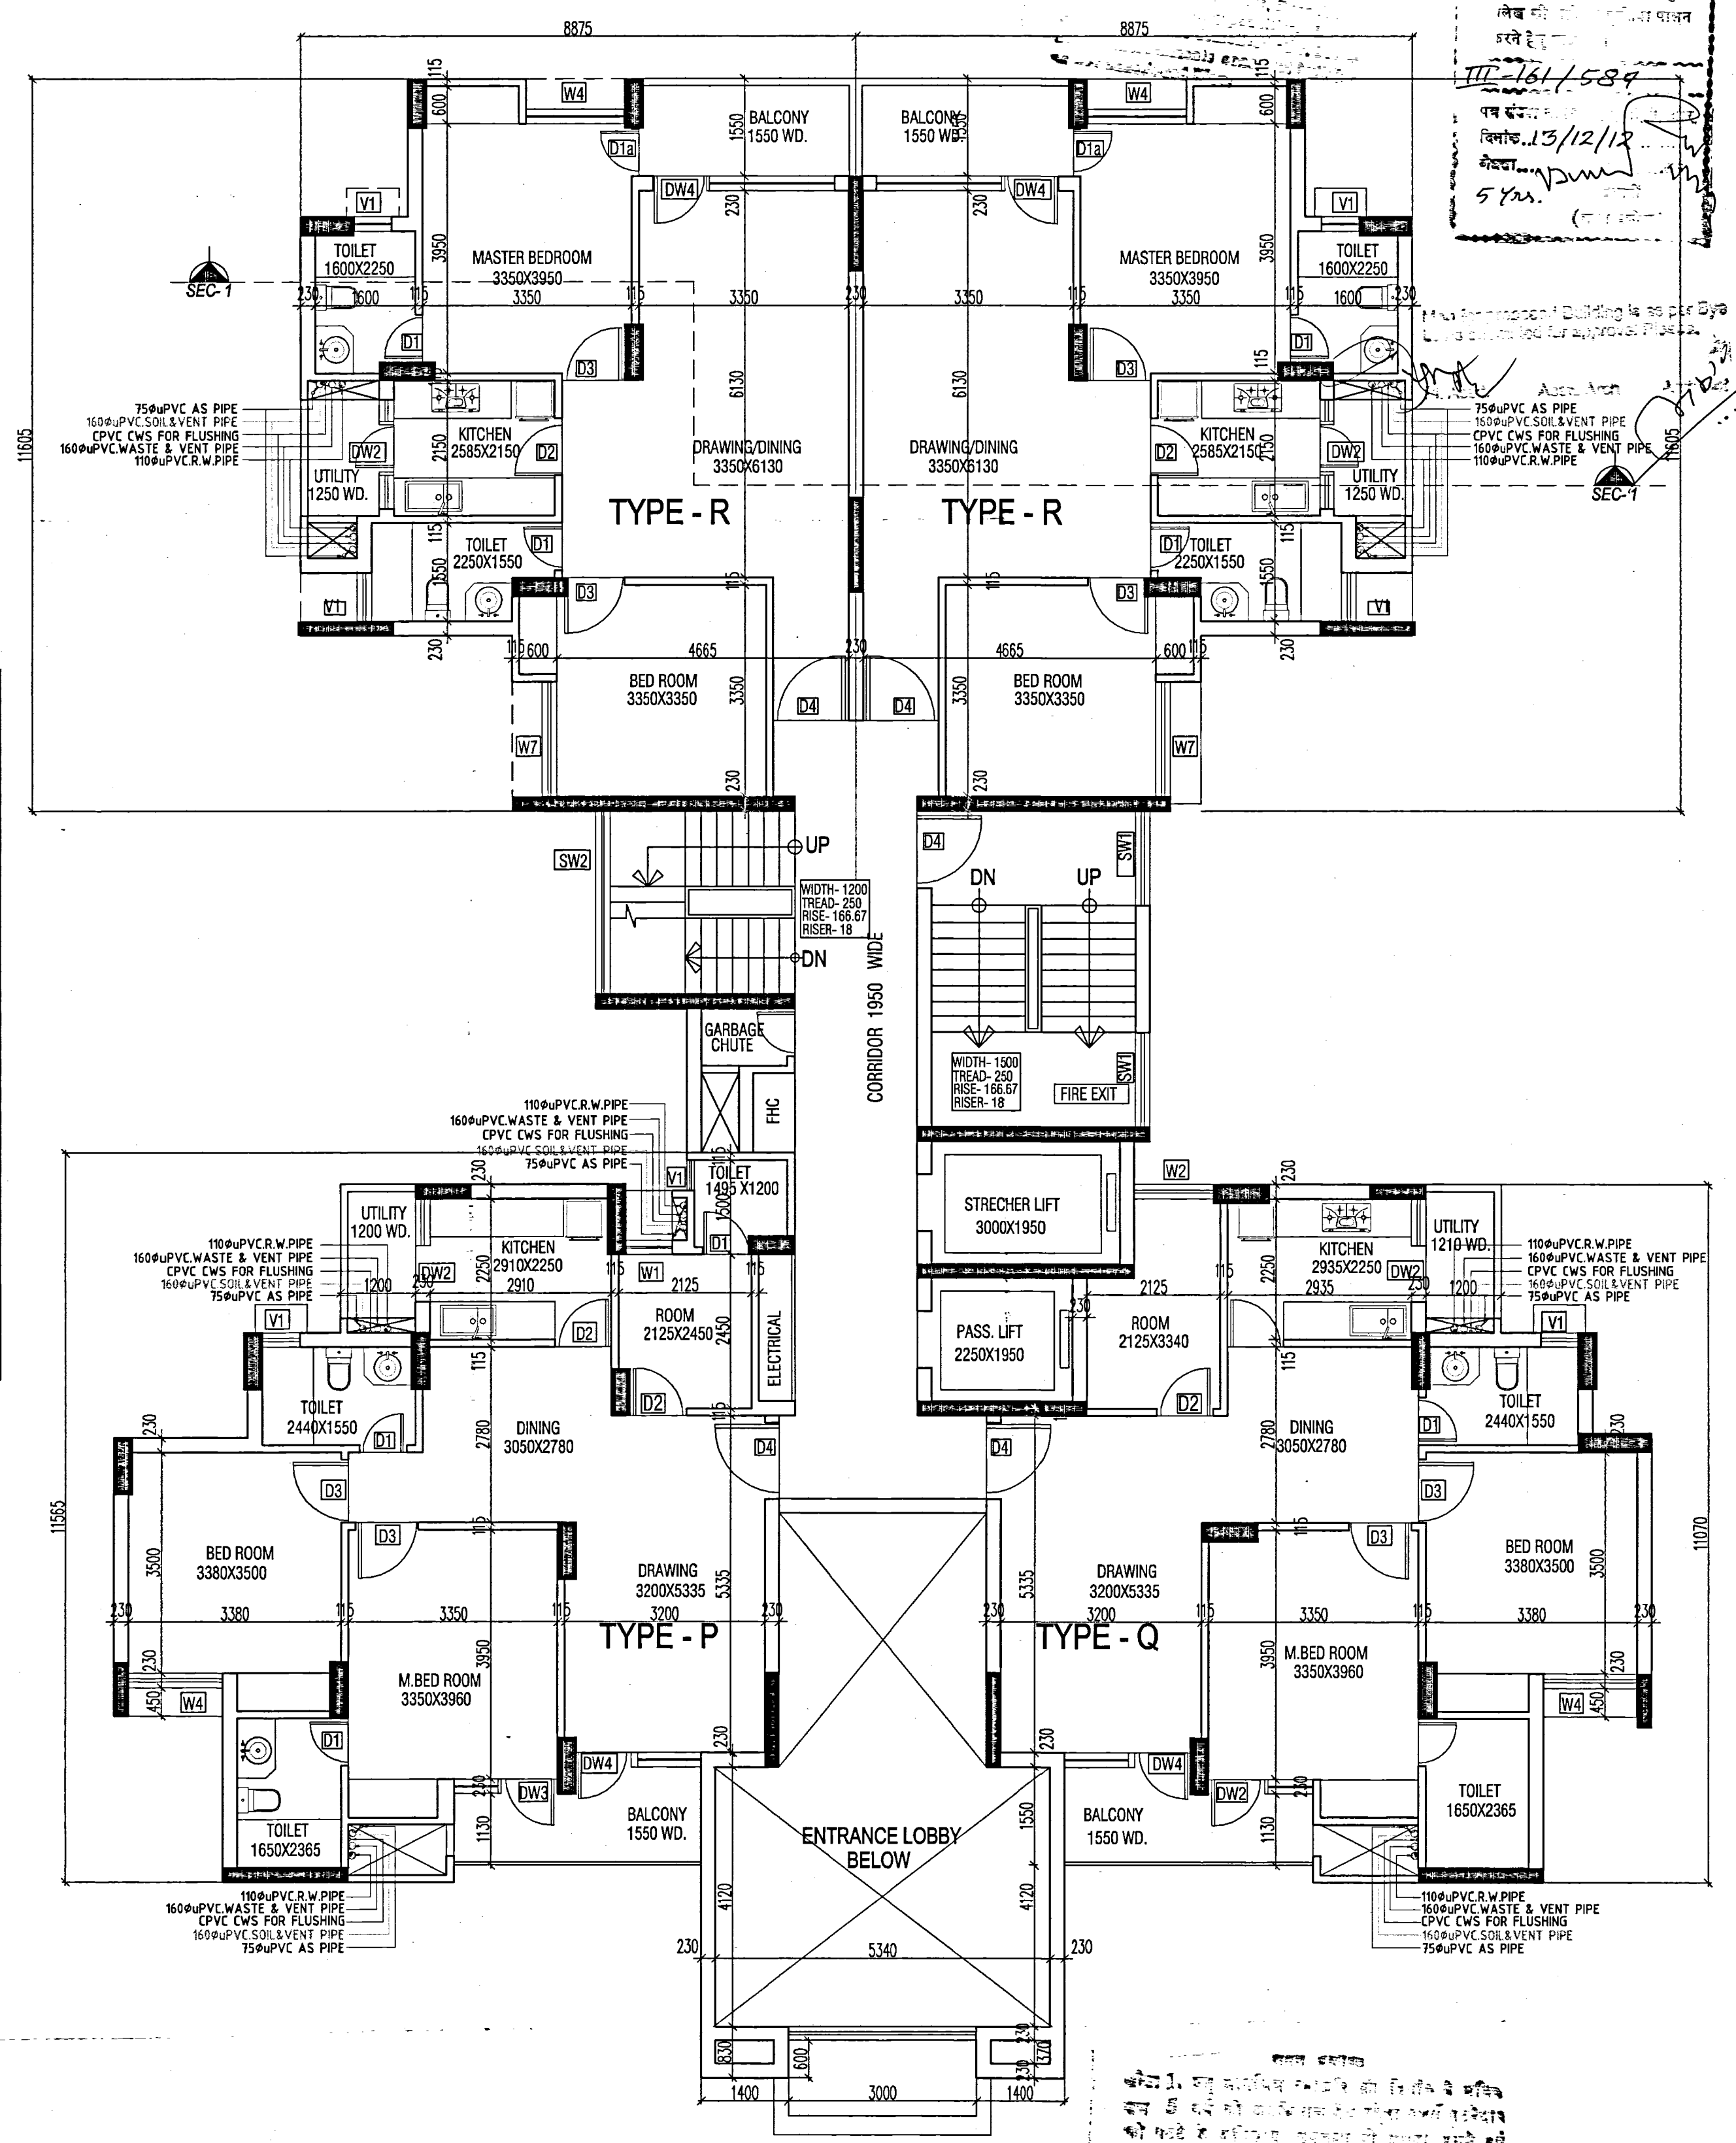

1ST FLOOR PLAN
LVL+4200

DETAIL OF OPENINGS					
TYPE	SIZE	SILL	LINTEL	REMARK	
D1	750X2100	-	2100	TOILET	
D2	800X2100	-	2100	KITCHEN	
D3	1000X2100	-	2100	BED ROOM	
D4	1200X2100	-	2100	MAIN ENT / STAIRCASE	
W	750X1700	750	2450	SERVENT	
W1	900X1700	750	2450	SERVENT	
W2	1250X1700	750	2450	SERVENT	
W3	1250X1400	1050	2450	KITCHEN	
W4	1545X1700	750	2450	BED ROOM	
W5	1620X1700	750	2450	BED ROOM	
W6	1700X1700	750	2450	BED ROOM	
W7	1770X1700	1050	2450	BED ROOM	
W8	2400X1700	1050	2450	CORRIDOR	
SW1	1500X1400	1050	2450	STAIRCASE	
SW2	2840X1400	1050	2450	STAIRCASE	
V1	600X1250	1200	2450	TOILET	
V2	750X1250	1200	2450	TOILET	
DW1	1500X2450	0/300	2450	BED ROOM	
DW2	1650X2450	0/1050	2450	KITCHEN	
DW3	1670X2450	0/300	2450	BED ROOM	
DW4	2800X2450	0/300	2450	DRG. ROOM	
DW4a	1950X2450	0/300	2450	DRG. ROOM	
DW5	3000X2450	0/300	2450	ENT. LOBBY	

TITLE:-
SUBMISSION DRAWING

SUBTITLE:-
GROUND & FIRST FLOOR PLAN
(INSPIRE-2/INSPIRE-3)

project:-
**PROPOSED GROUP HOUSING AT
GH-003, SECTOR 119, NOIDA. (UP)**

Client:-
ELDECO
Infrastructure & Properties Ltd.

Owner sign:

Architect sign:


architects:-
SPACE COMBINE
Architects,Engineers,Planners
project management consult.
A/112 SAFDARJUNG ENCLAVE,
NEW DELHI -110029
PH : 011-46150000

drawing released for:-
☐ APPROVAL ☒ SUBMISSION
☐ ADVANCE COPY ☐ CONSTRUCTION


drp. no.:
A-11

scale: 1:100
date: OCT. 2012



REVISED PLAN

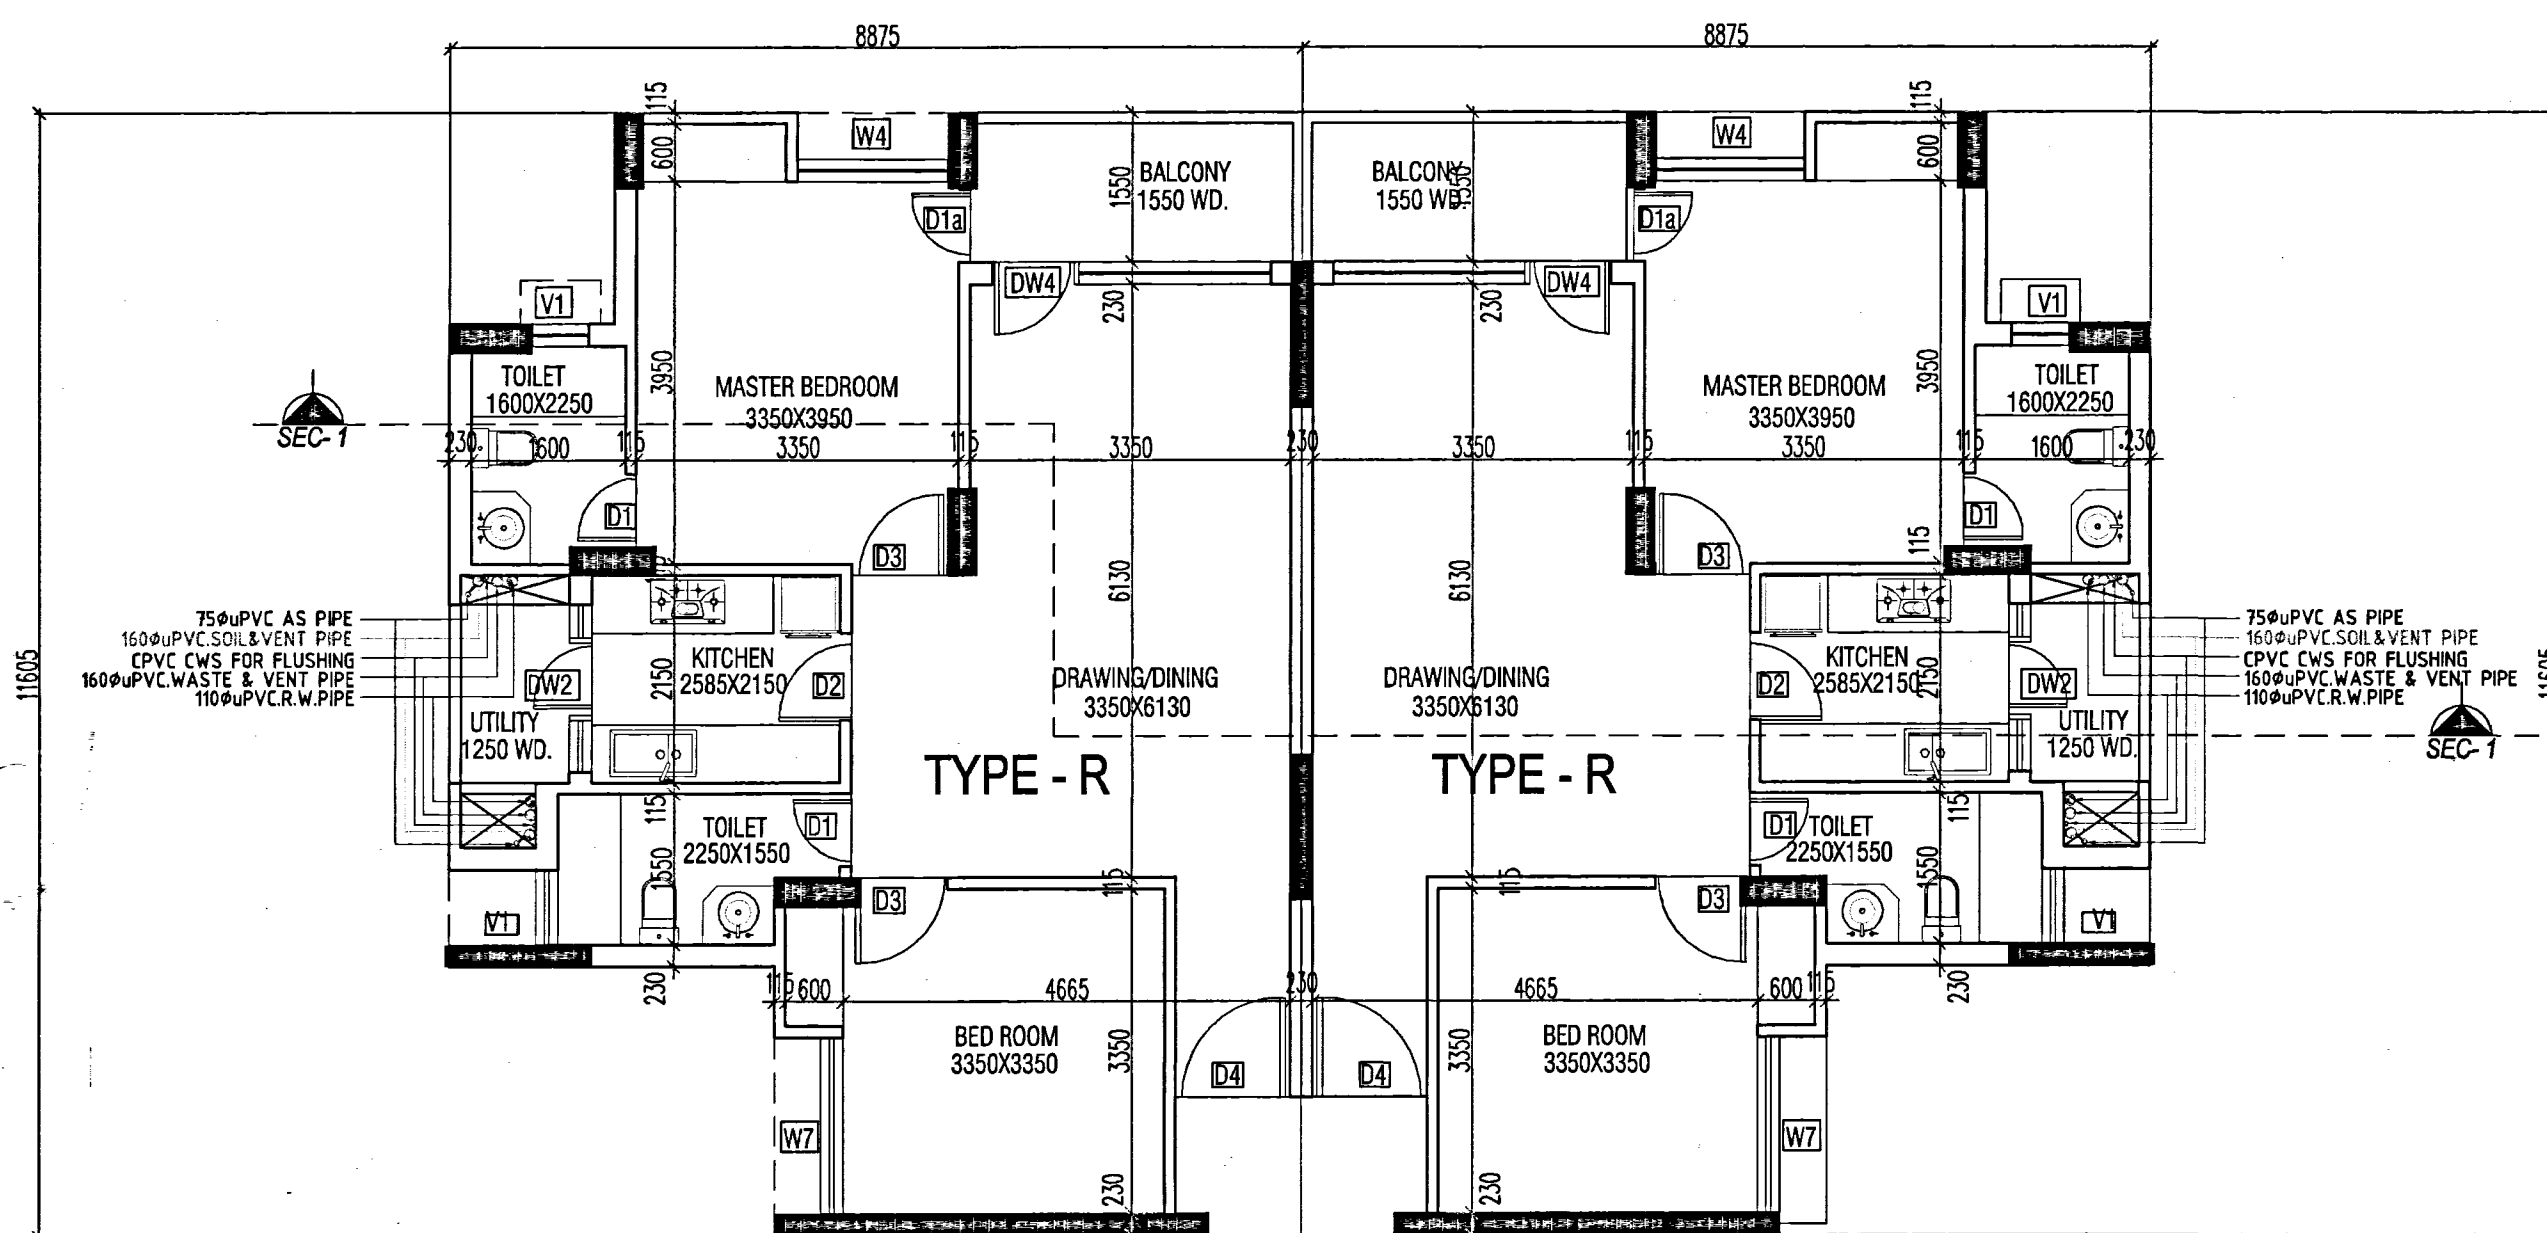

TYPE	SIZE	SILL	INTEL	REMARK
D1	750X2100	-	2100	TOILET
D2	900X2100	-	2100	KITCHEN
D3	1000X2100	-	2100	BED ROOM
D4	1200X2100	-	2100	MAIN ENT / STAIRCASE
W	750X1700	750	2450	SERVENT
W1	900X1700	750	2450	SERVENT
W2	1250X1700	750	2450	SERVENT
W3	1250X1400	1050	2450	KITCHEN
W4	1545X1700	750	2450	BED ROOM
W5	1620X1700	750	2450	BED ROOM
W6	1700X1700	750	2450	BED ROOM
W7	1770X1700	1050	2450	BED ROOM
W8	2400X1700	1050	2450	CORRIDOR
SW1	1500X1400	1050	2450	STAIRCASE
SW2	2840X1400	1050	2450	STAIRCASE
V1	600X1250	1200	2450	TOILET
V2	750X1250	1200	2450	TOILET
DW1	1500X2450	0/300	2450	BED ROOM
DW2	1650X2450	0/1050	2450	KITCHEN
DW3	1670X2450	0/300	2450	BED ROOM
DW4	2900X2450	0/300	2450	DRG. ROOM
DW4a	1950X2450	0/300	2450	DRG. ROOM
DW5	3000X2450	0/300	2450	ENT. LOBBY

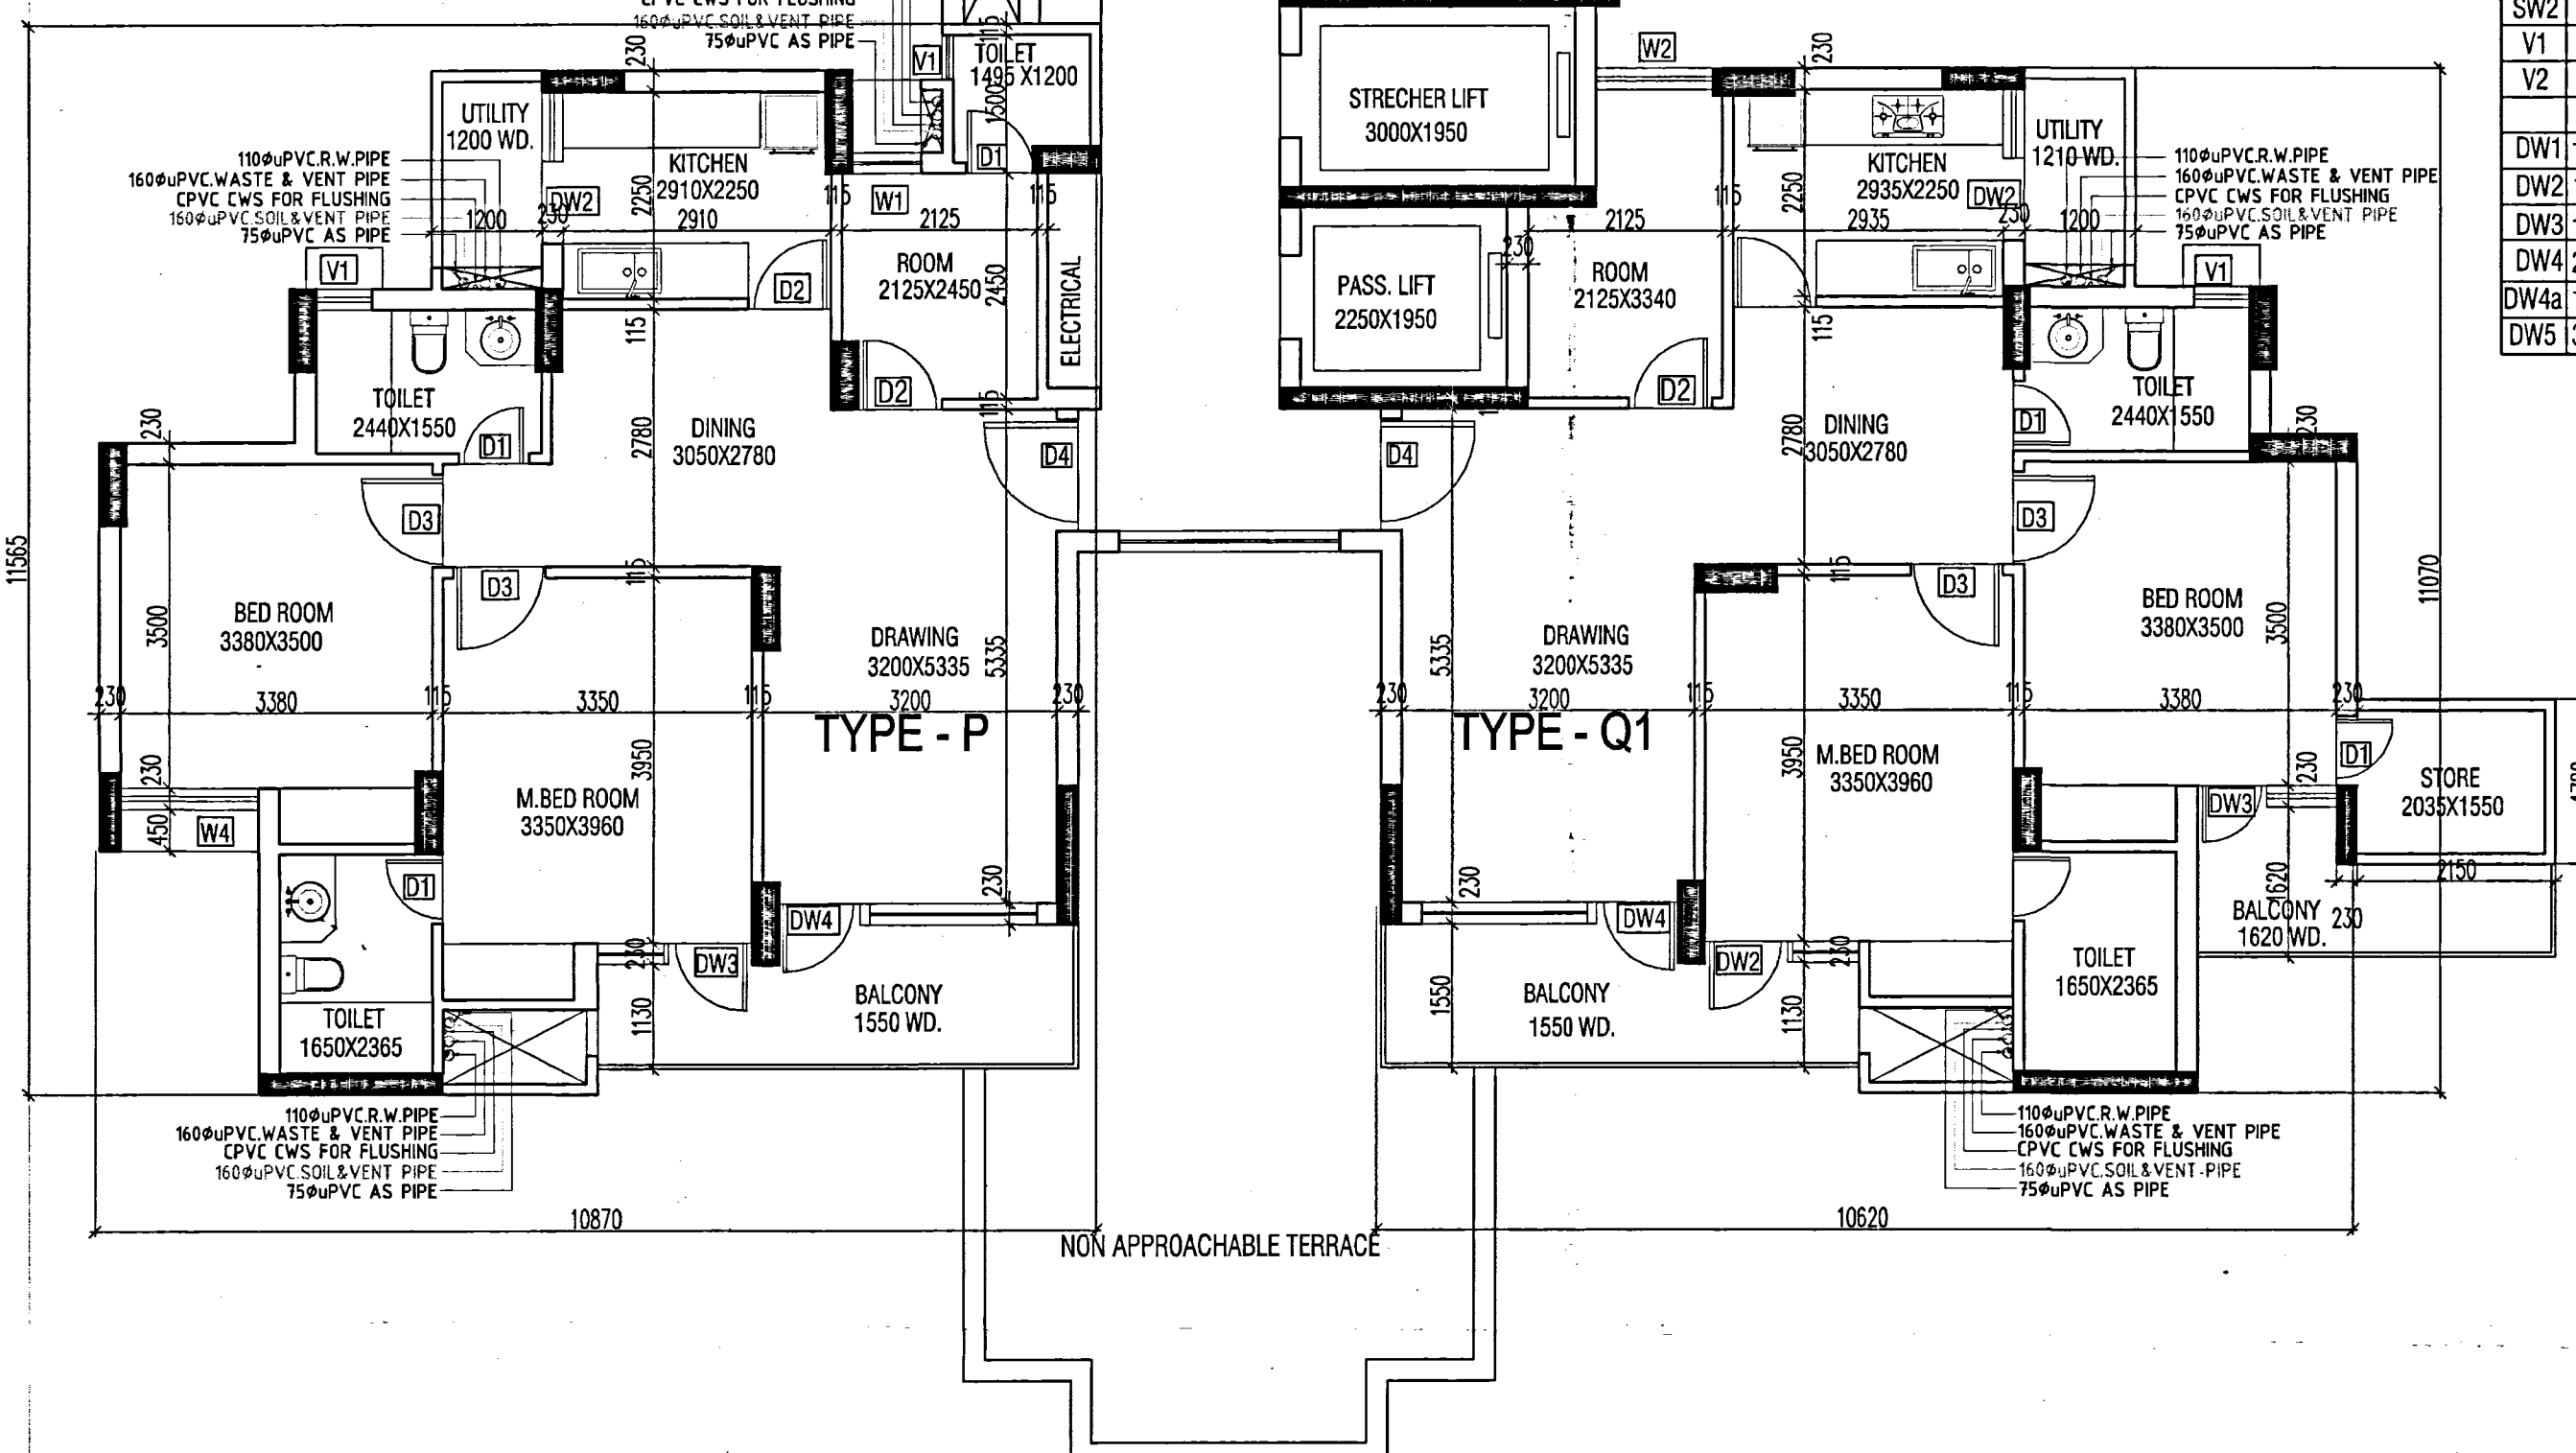

2ND FLOOR PLAN
LVL+7200

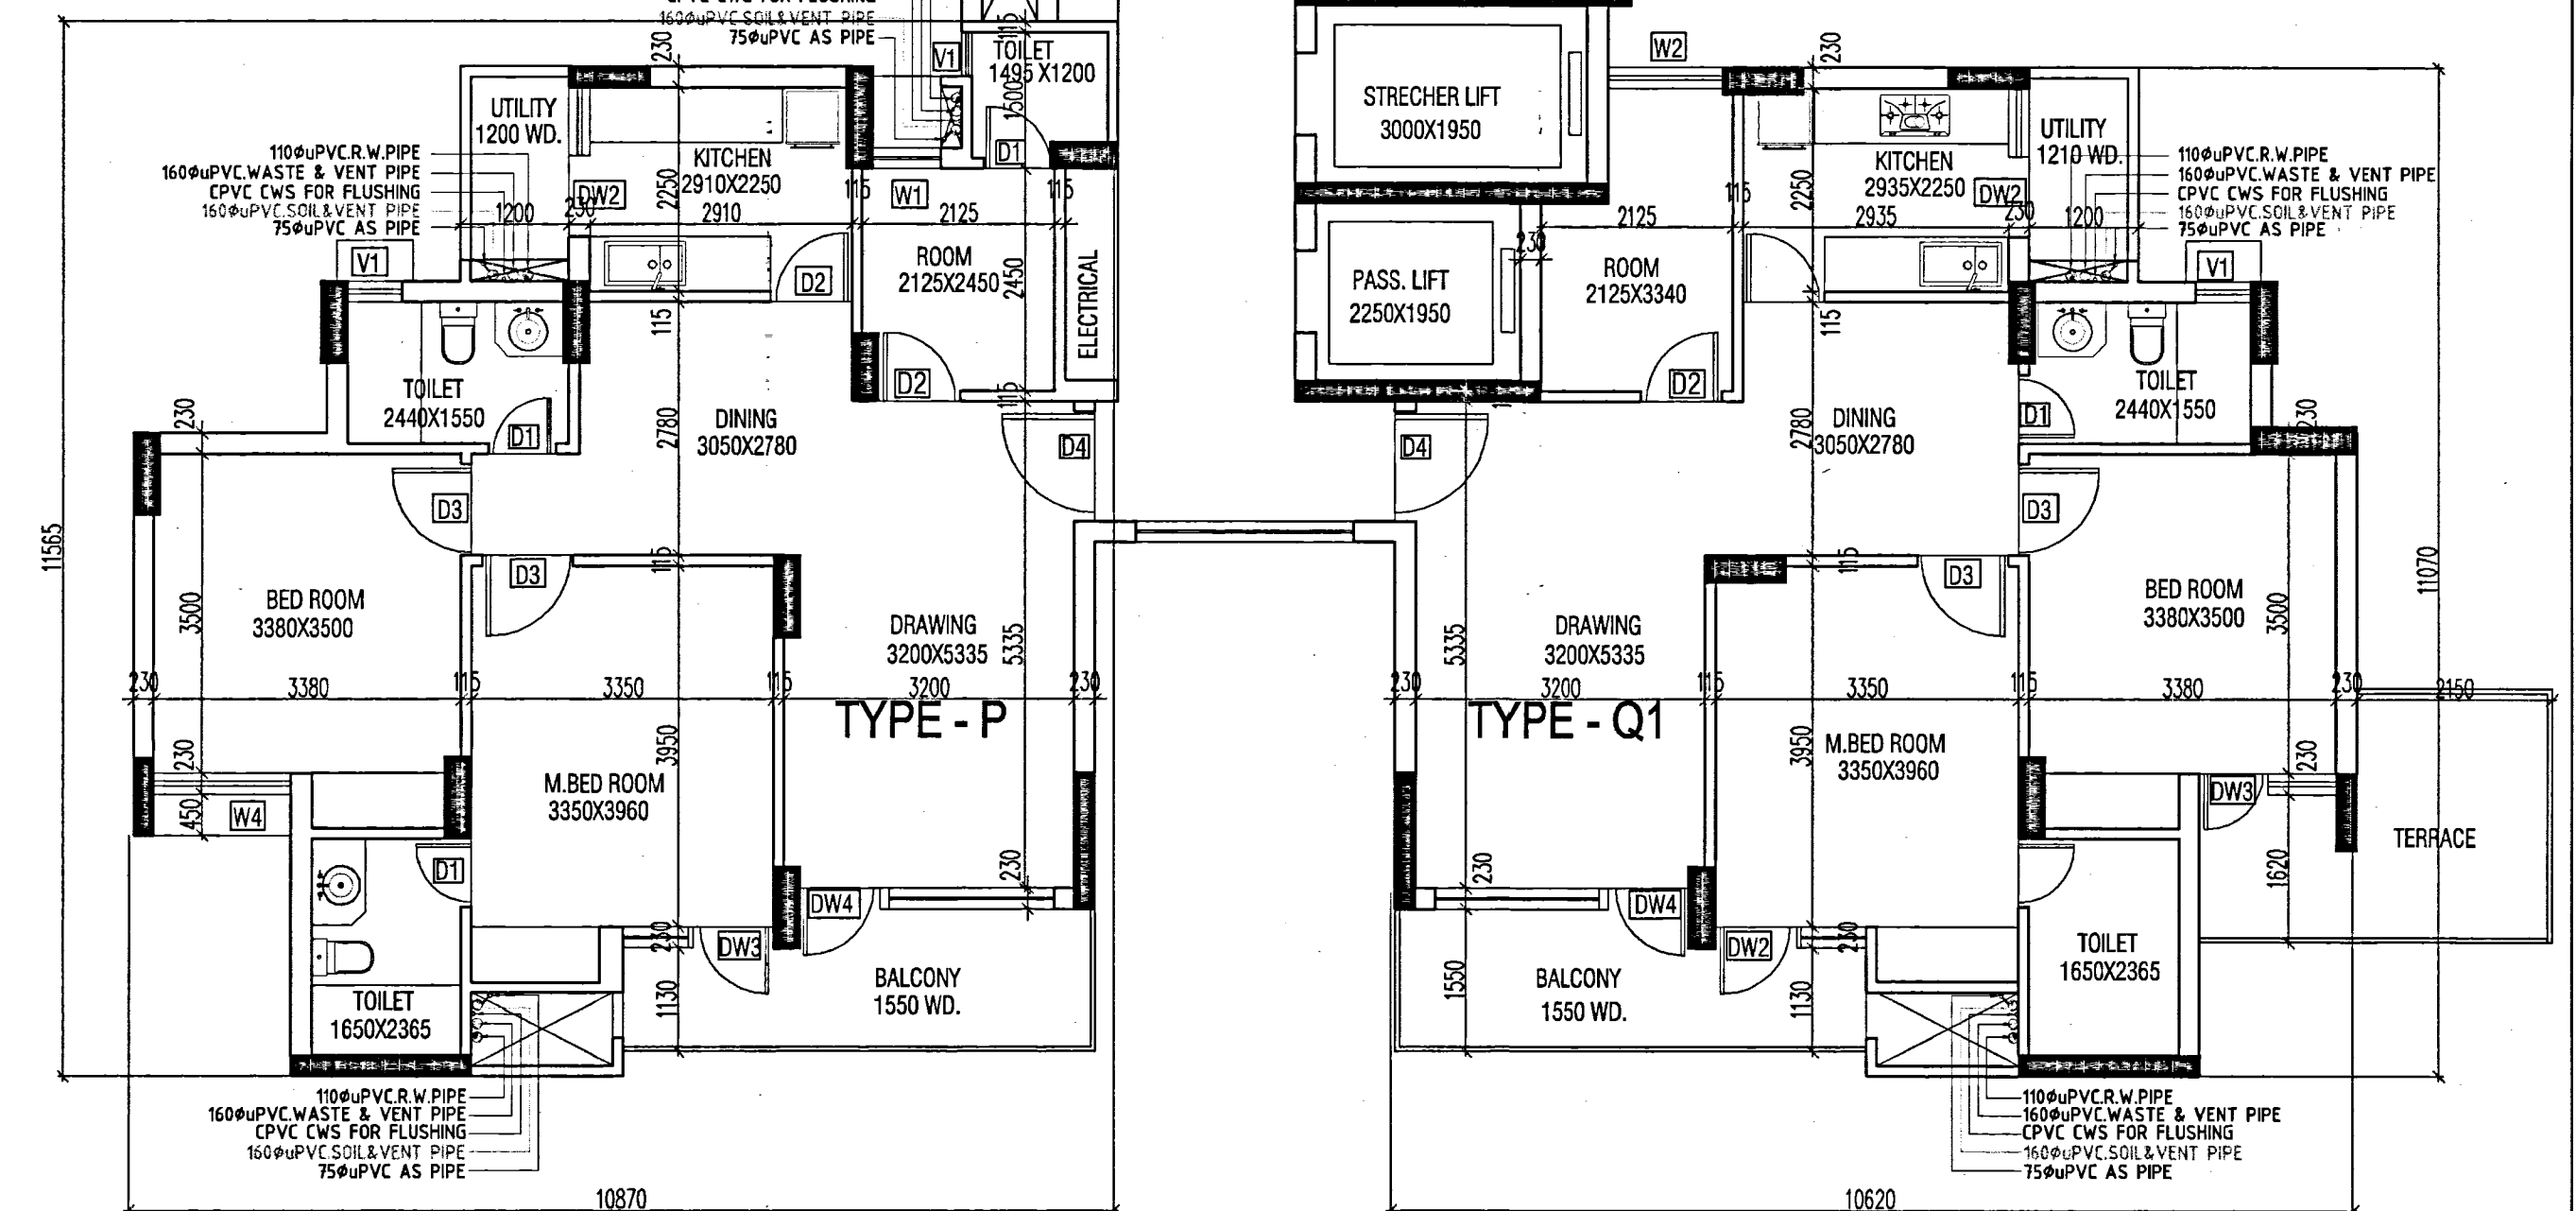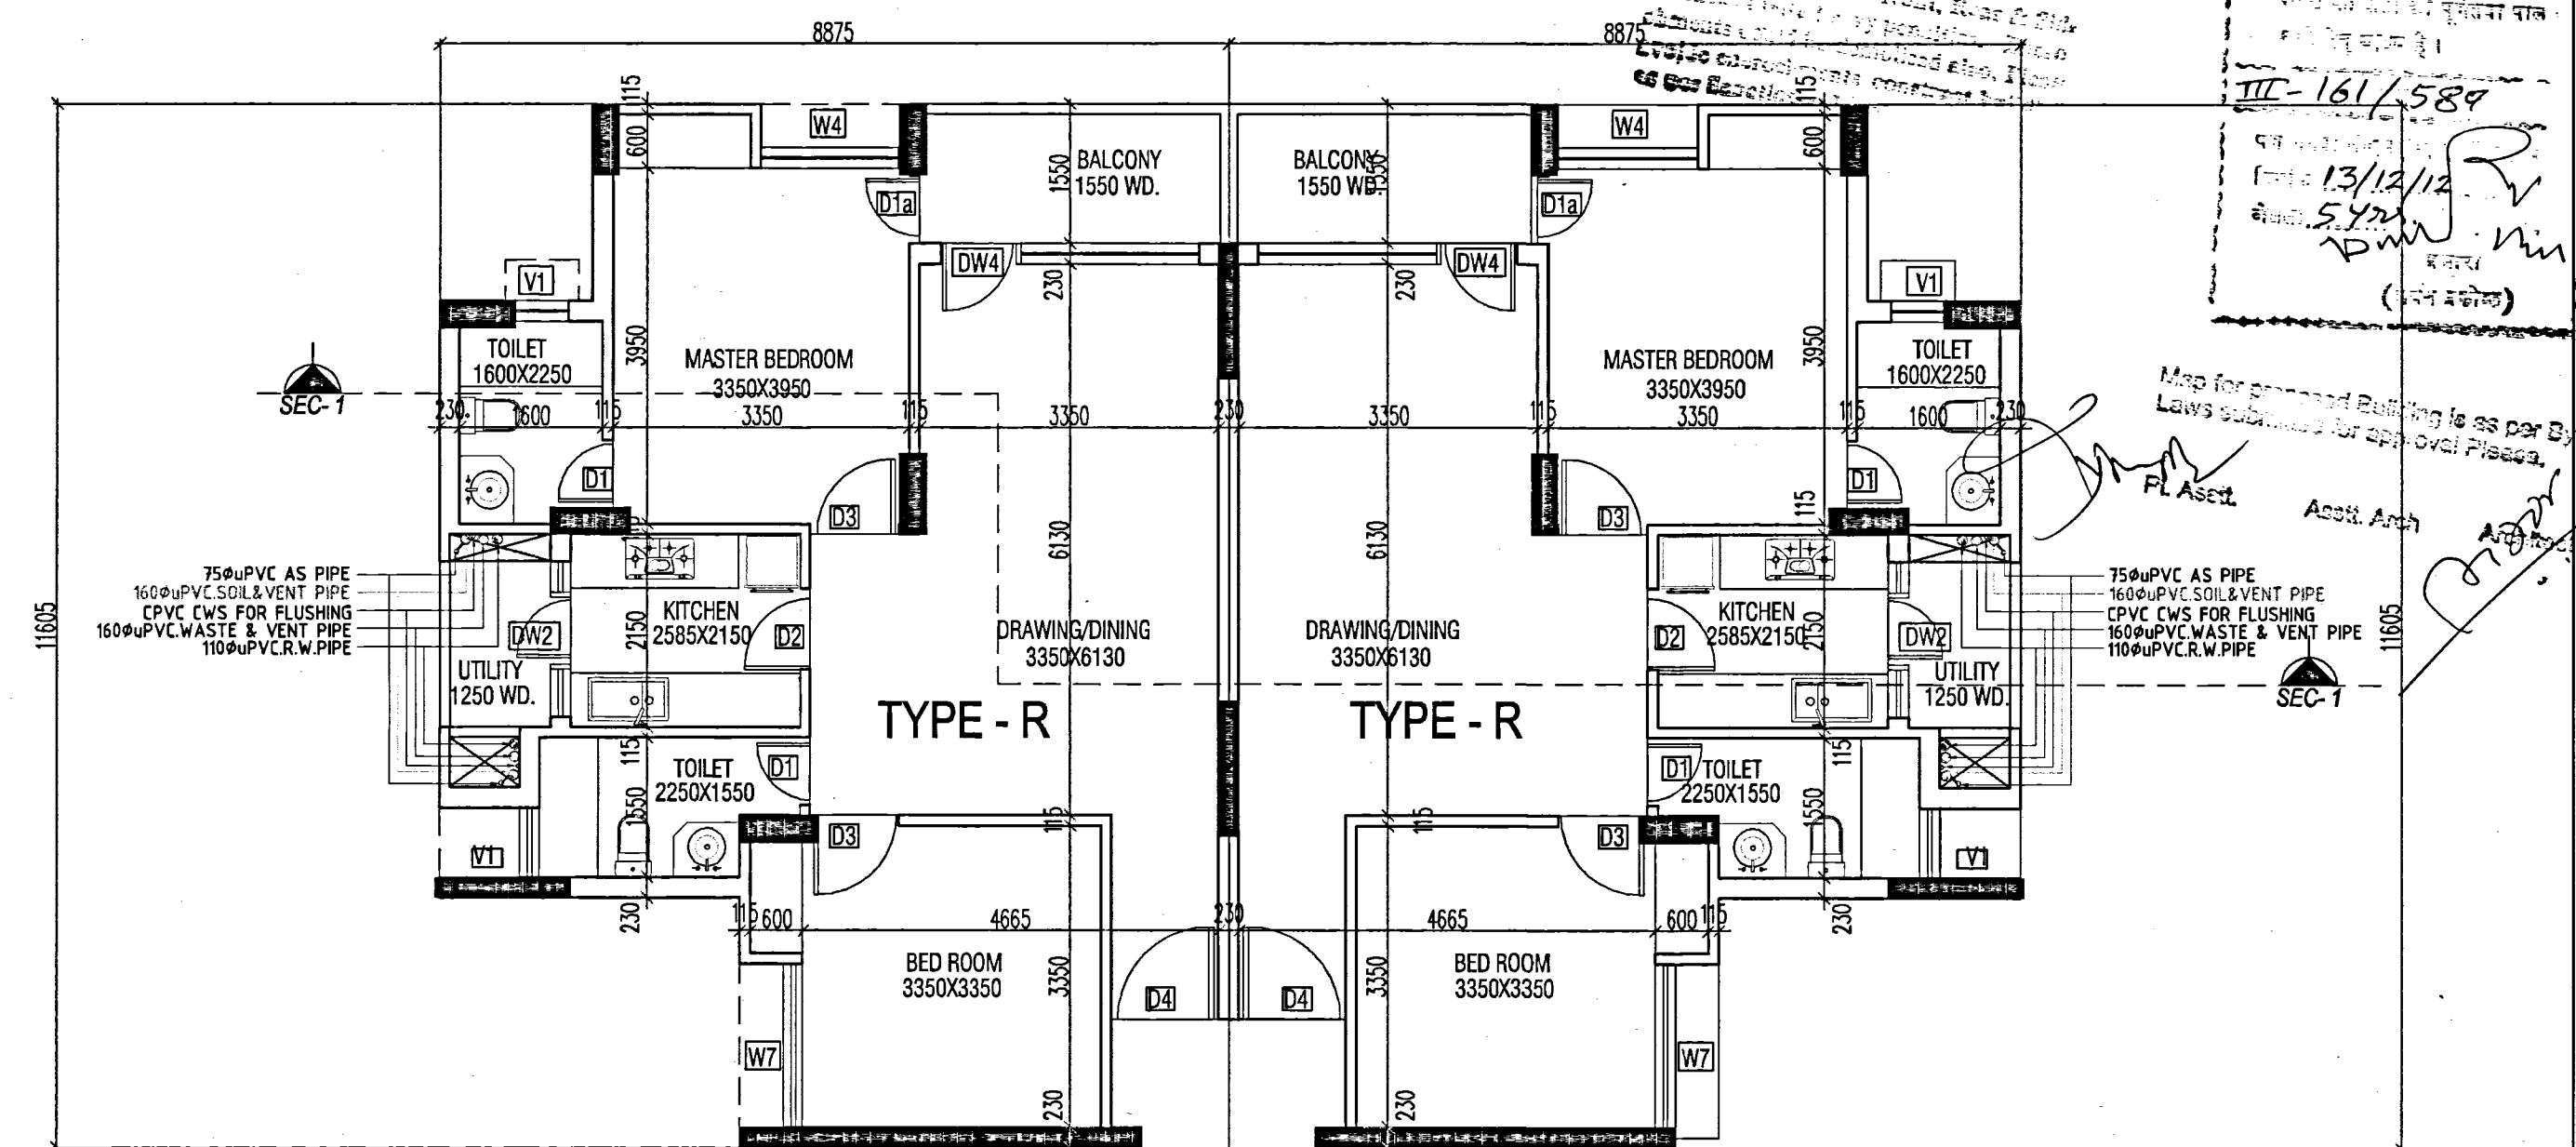

3RD FLOOR PLAN
LVL+10200

TITLE:-
SUBMISSION DRAWING

SUBTITLE:-
SECOND & THIRD FLOOR PLAN
(INSPIRE-2/INSPIRE-3)

project:-
**PROPOSED GROUP HOUSING AT
GH-003, SECTOR 119, NOIDA. (UP)**

Client:-
ELDECO
Infrastructure & Properties Ltd.

For Eldeco Infrastructure & Properties Ltd.
Authorized Signatory

Owner sign:

IXOTI SINGHAL
ARCHITECT
CA / 93 / 16250

Architect sign:

architects:-

SPACE COMBINE

Architects, Engineers, Planners
project management consult.
A1/112 SAFDARJUNG ENCLAVE,
NEW DELHI -110029
PH : 011-46150000

drawing released for:-

☐ APPROVAL ☒ SUBMISSION
☐ ADVANCE COPY ☐ CONSTRUCTION

drg. no.:
A-12

scale: 1:100


date: OCT. 2012

drawn by:

old by:




REVISED PLAN

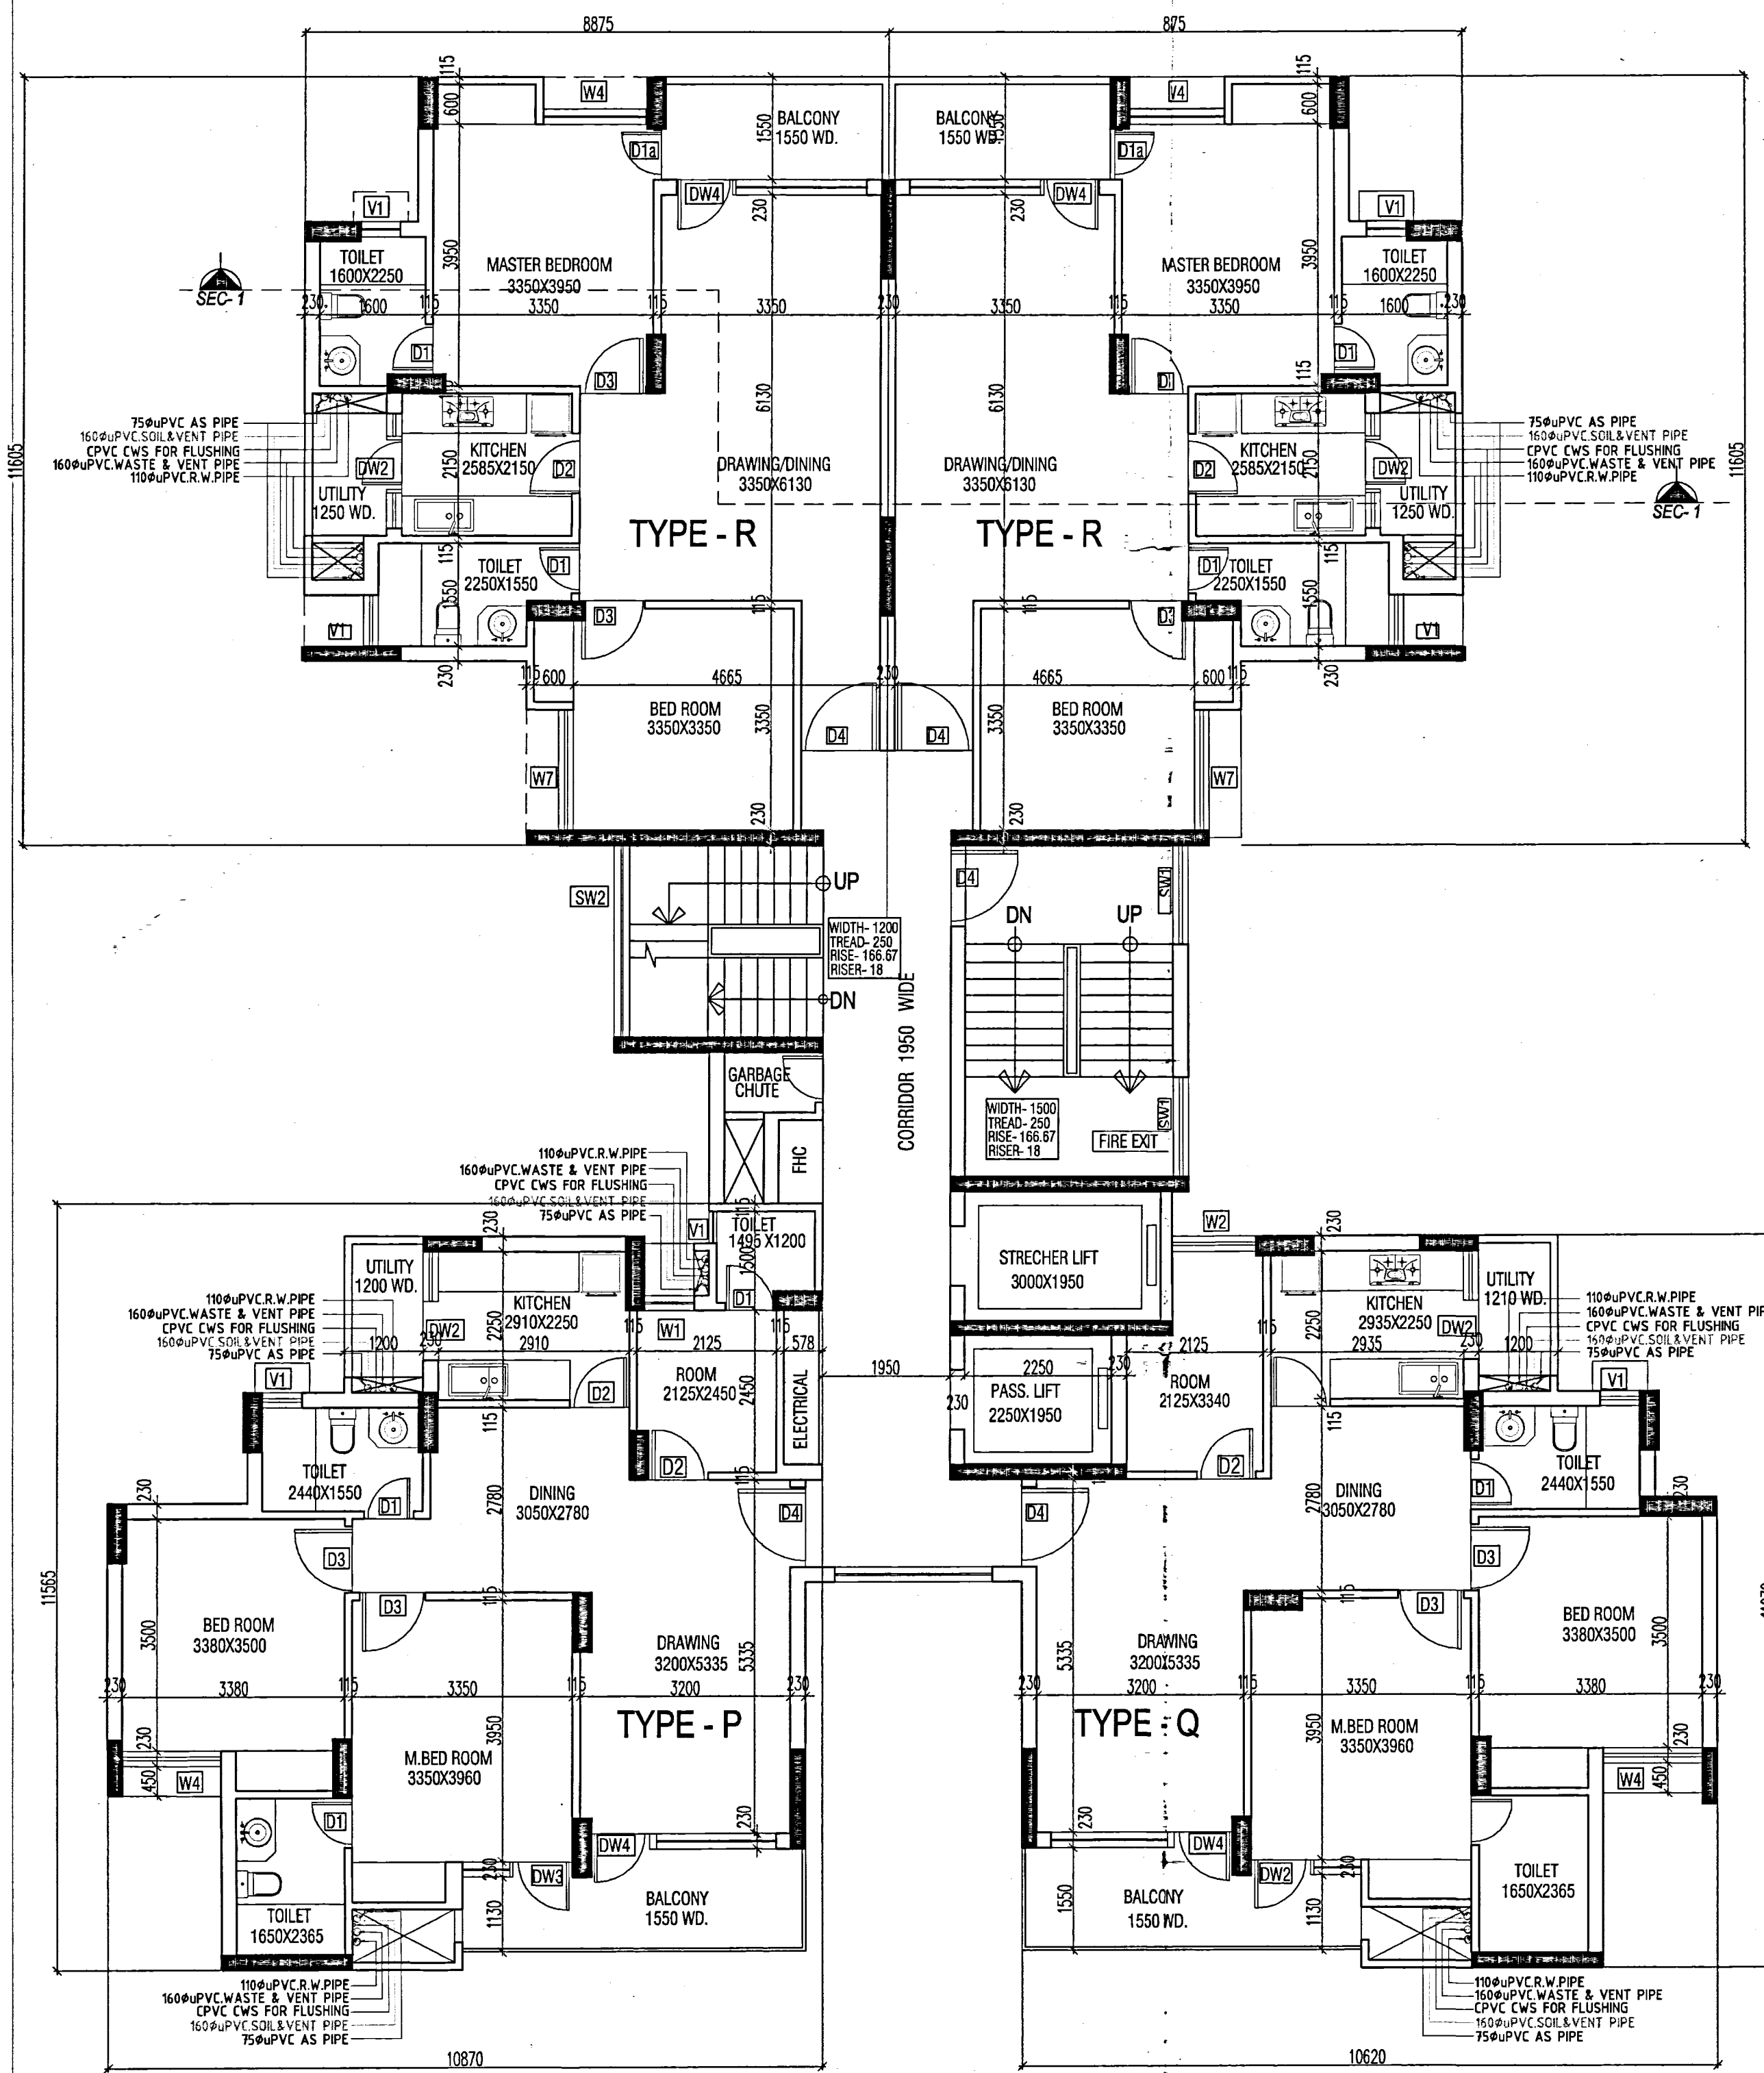

TYPICAL FLOOR PLAN

DETAIL OF OPENINGS				
TYPE	SIZE	SILL	LINTEL	REMARK
D1	750X2100	-	2100	TOILET
D2	900X2100	-	2100	KITCHEN
D3	1000X2100	-	2100	BED ROOM
D4	1200X2100	-	2100	MAIN ENT./ STAIRCASE
W	750X1700	750	2450	SERVANT
W1	900X1700	750	2450	SERVANT
W2	1250X1700	750	2450	SERVANT
W3	1250X1400	1050	2450	KITCHEN
W4	1545X1700	750	2450	BED ROOM
W5	1620X1700	750	2450	BED ROOM
W6	1700X1700	750	2450	BED ROOM
W7	1770X1700	1050	2450	BED ROOM
W8	2400X1700	1050	2450	CORRIDOR
SW1	1500X1400	1050	2450	STAIRCASE
SW2	2840X1400	1050	2450	STAIRCASE
V1	600X1250	1200	2450	TOILET
V2	750X1250	1200	2450	TOILET
DW1	1500X2450	0/300	2450	BED ROOM
DW2	1650X2450	0/1050	2450	KITCHEN
DW3	1670X2450	0/300	2450	BED ROOM
DW4	2900X2450	0/300	2450	DRG. ROOM
DW4a	1950X2450	0/300	2450	DRG. ROOM
DW5	3000X2450	0/300	2450	ENT. LOBBY

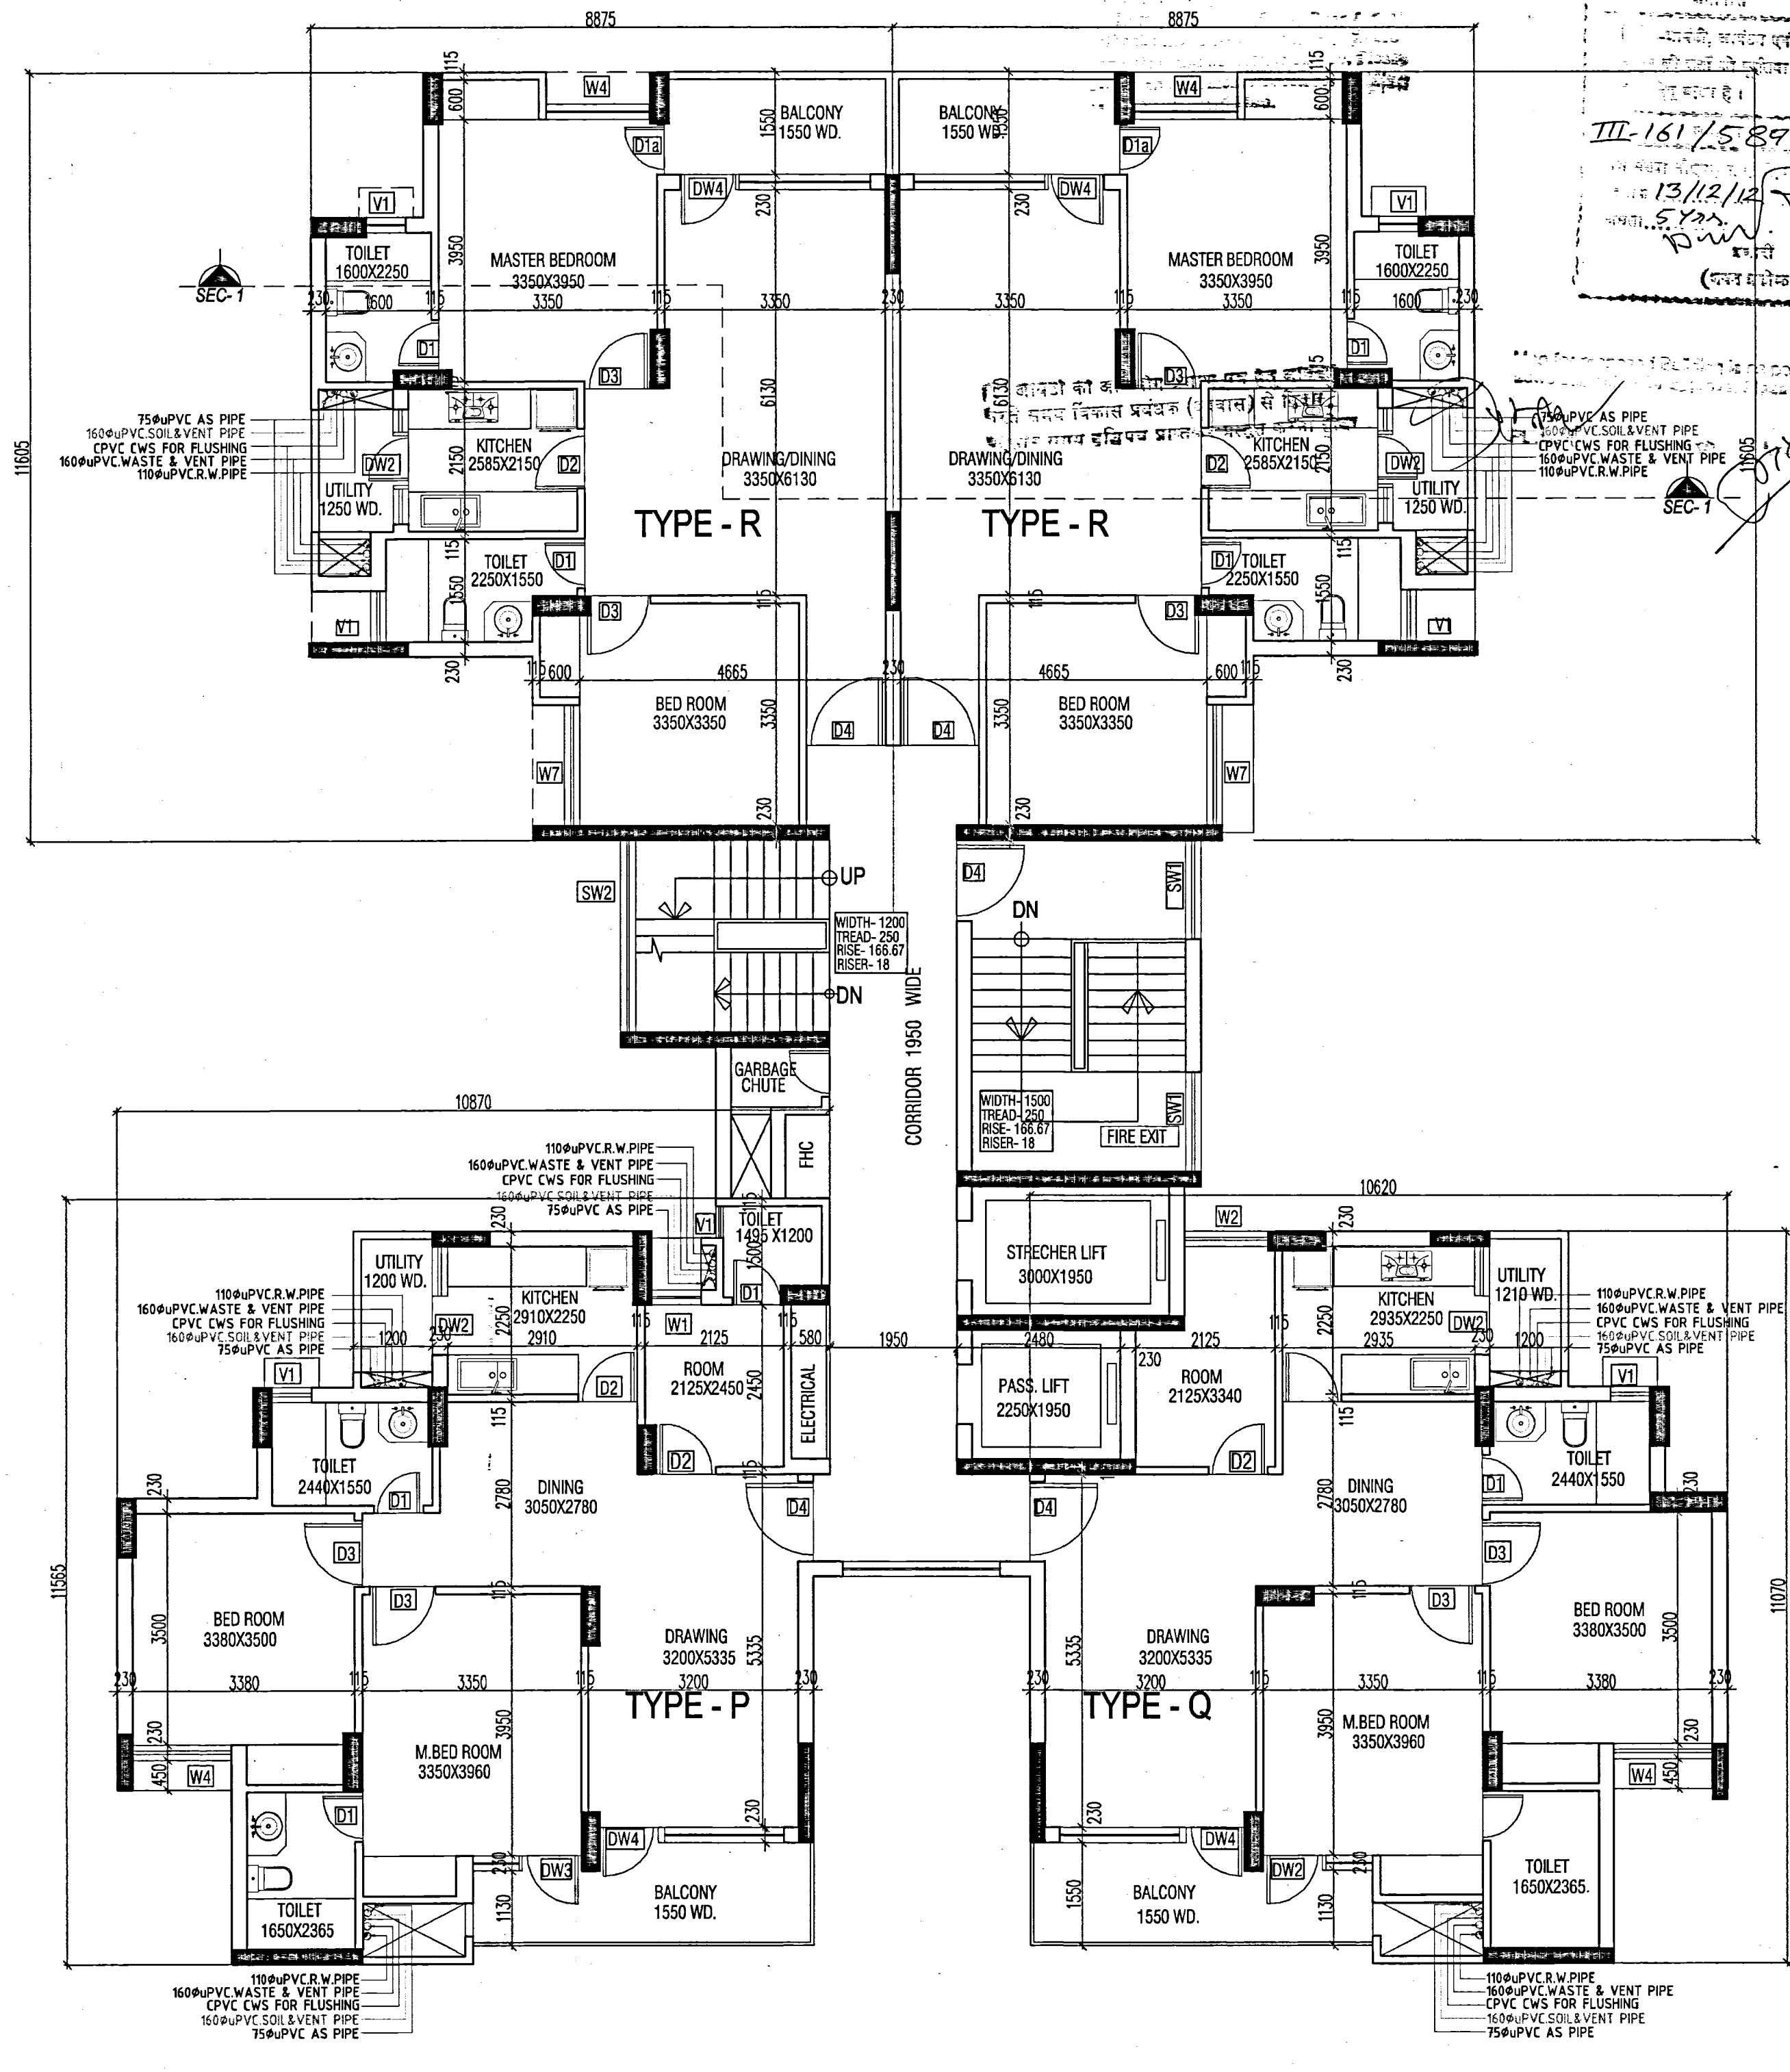

24TH FLOOR PLAN
LVL+73200

TITLE:-
SUBMISSION DRAWING

SUBTITLE:-
TYPICAL & 24TH FLOOR PLAN
(INSPIRE-2/INSPIRE-3)

project:-
**PROPOSED GROUP HOUSING AT
GH-003, SECTOR 119, NOIDA. (UP)**

Client:-
**ELDECO
Infrastructure & Properties Ltd.**

Owner sign:



Architect sign:

architects:-
SPACE COMBINE
Architects,Engineers,Planners
project management consult.
A1/112 SAFDARJUNG ENCLAVE,
NEW DELHI -110029
PH : 011-46150000

drawing released for:-
☐ APPROVAL ☒ SUBMISSION
☐ ADVANCE COPY ☐ CONSTRUCTION

drg. no.: **A-13**

scale: 1:100
date: OCT. 2012

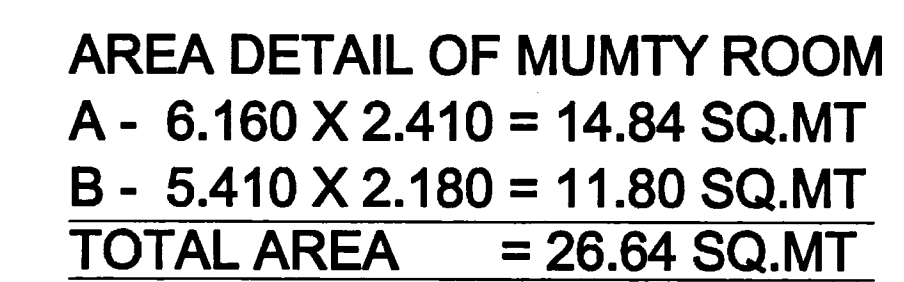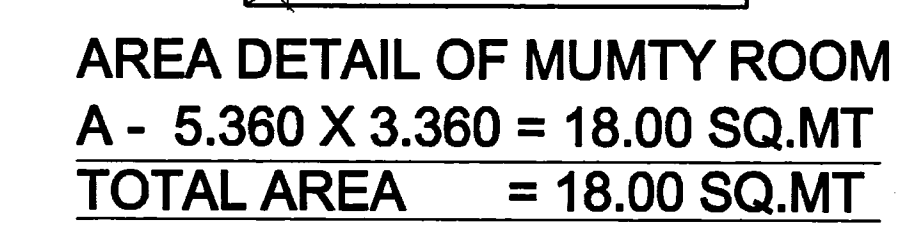

GROUND COVERAGE AREA(IN-2 / 3)			
TYPE-P	=	97.250	SQM
TYPE-Q1	=	104.646	SQM
TYPE-R	=	85.088	SQM
TYPE-R	=	85.088	SQM
CORE	=	153.493	SQM
TOTAL AREA	=	525.565	SQM

TITLE:-
SUBMISSION DRAWING

SUBTITLE:-
TERRACE PLAN, GROUND COV.
&MUMTY(INSPIRE-2/INSPIRE-3)

project:-
**PROPOSED GROUP HOUSING AT
GH-003, SECTOR 119, NOIDA. (UP)**

Client:-
ELDECO
Infrastructure & Properties Ltd.

For Eldec Infrastructure, Inc. 
Authorized Signatory

Owner sign:

JYOTI SINGHAL
ARCHITECT
CA / 93 / 16250

Architect sign:

architects:-

SPACE COMBINE

**Architects,Engineers,Planners
project management consult.
A1/112 SAFDARJUNG ENCLAVE,
NEW DELHI -110029
PH : 011-46150000**

drawing released for:-


☐ APPROVAL	☒ SUBMISSION
☐ ADVANCE COPY	☐ CONSTRUCTION

drg. no.: **A-14**


scale: 1:100

date: OCT. 2012




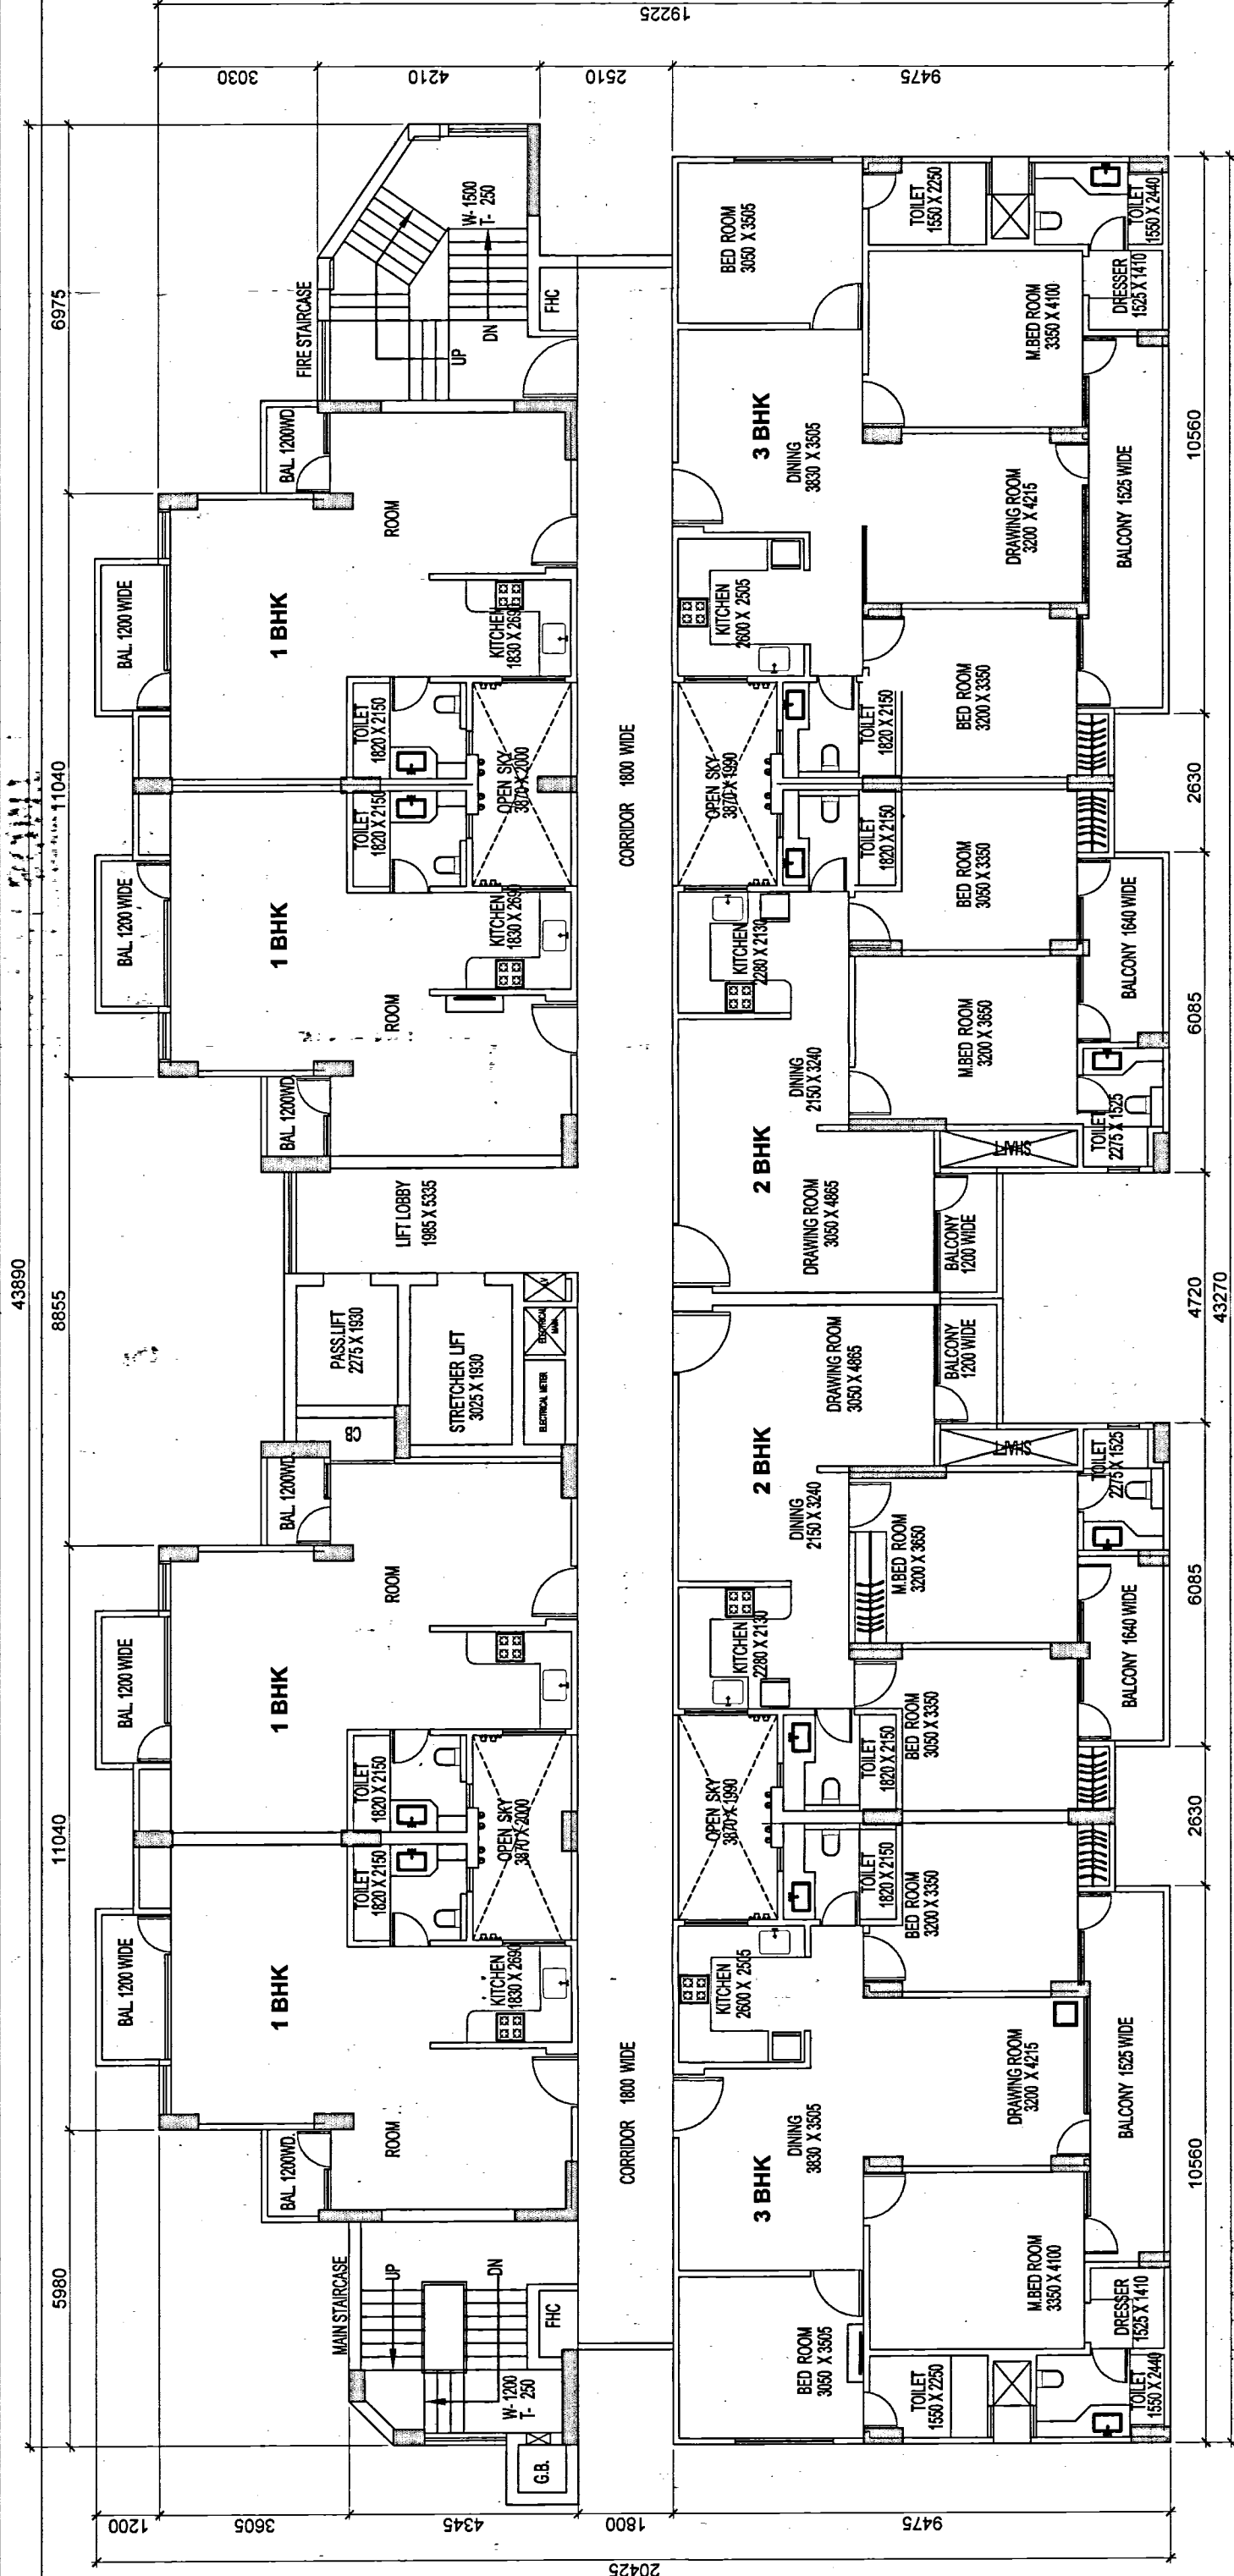

TYPICAL FLOOR PLAN
2nd FLOOR TO 15TH FLOOR

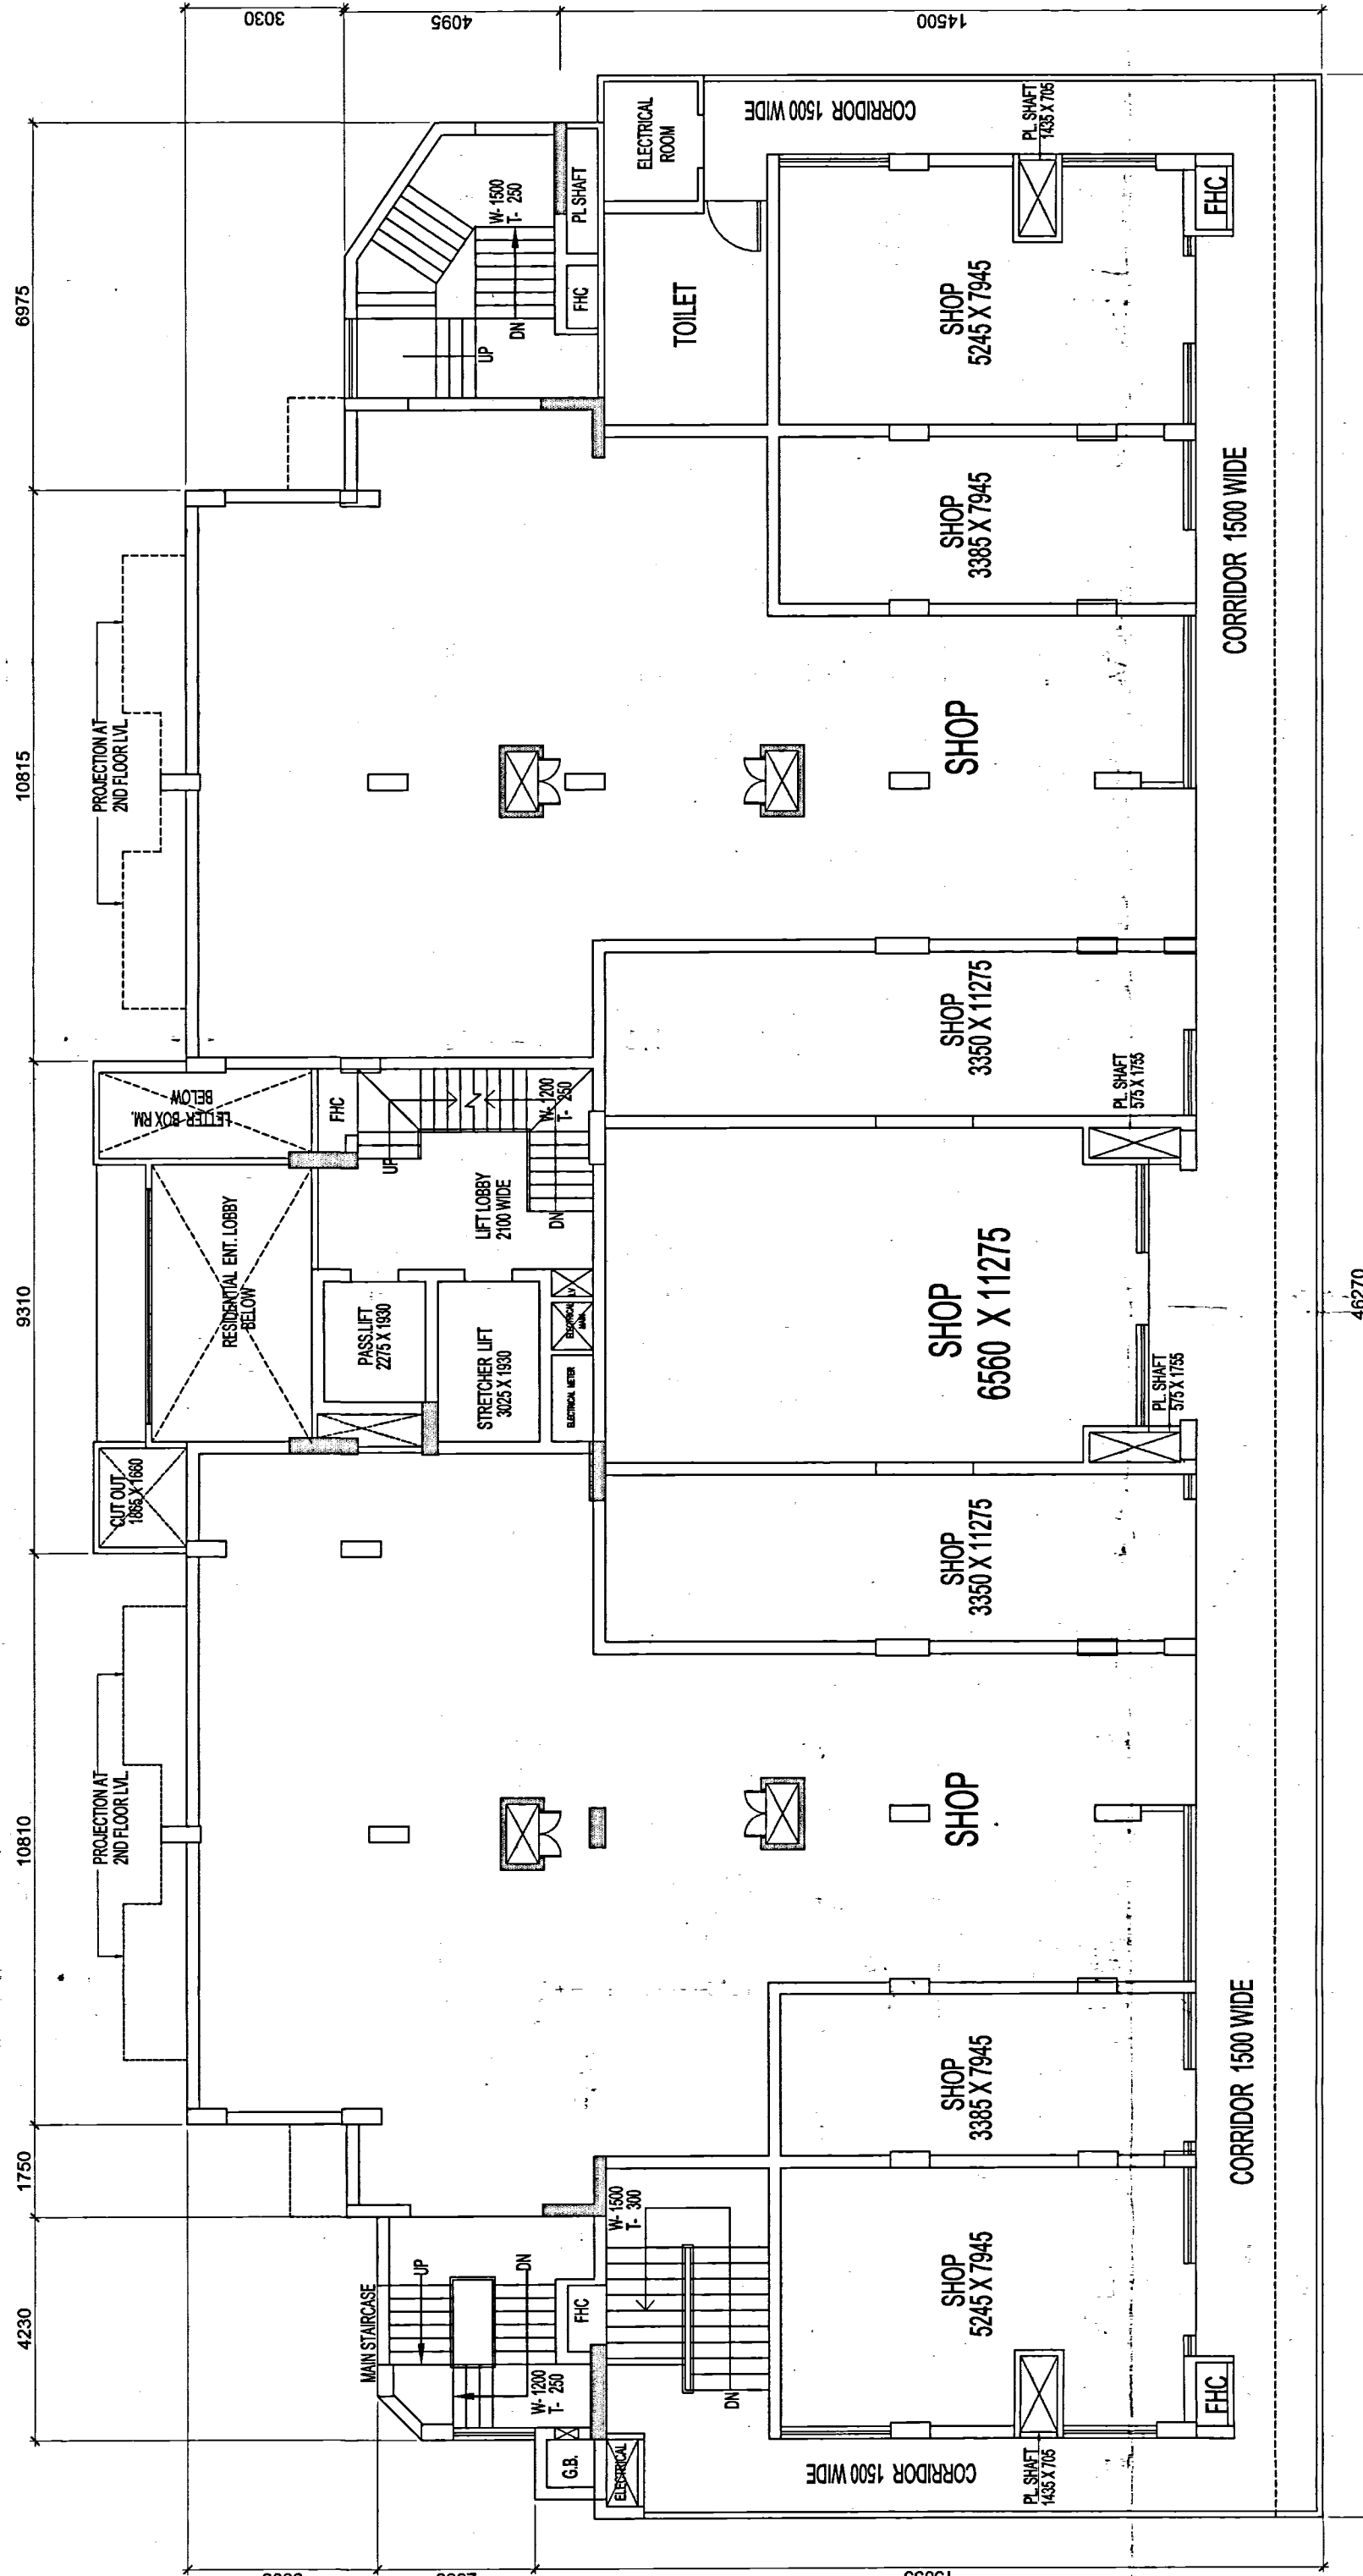

FIRST FLOOR PLAN

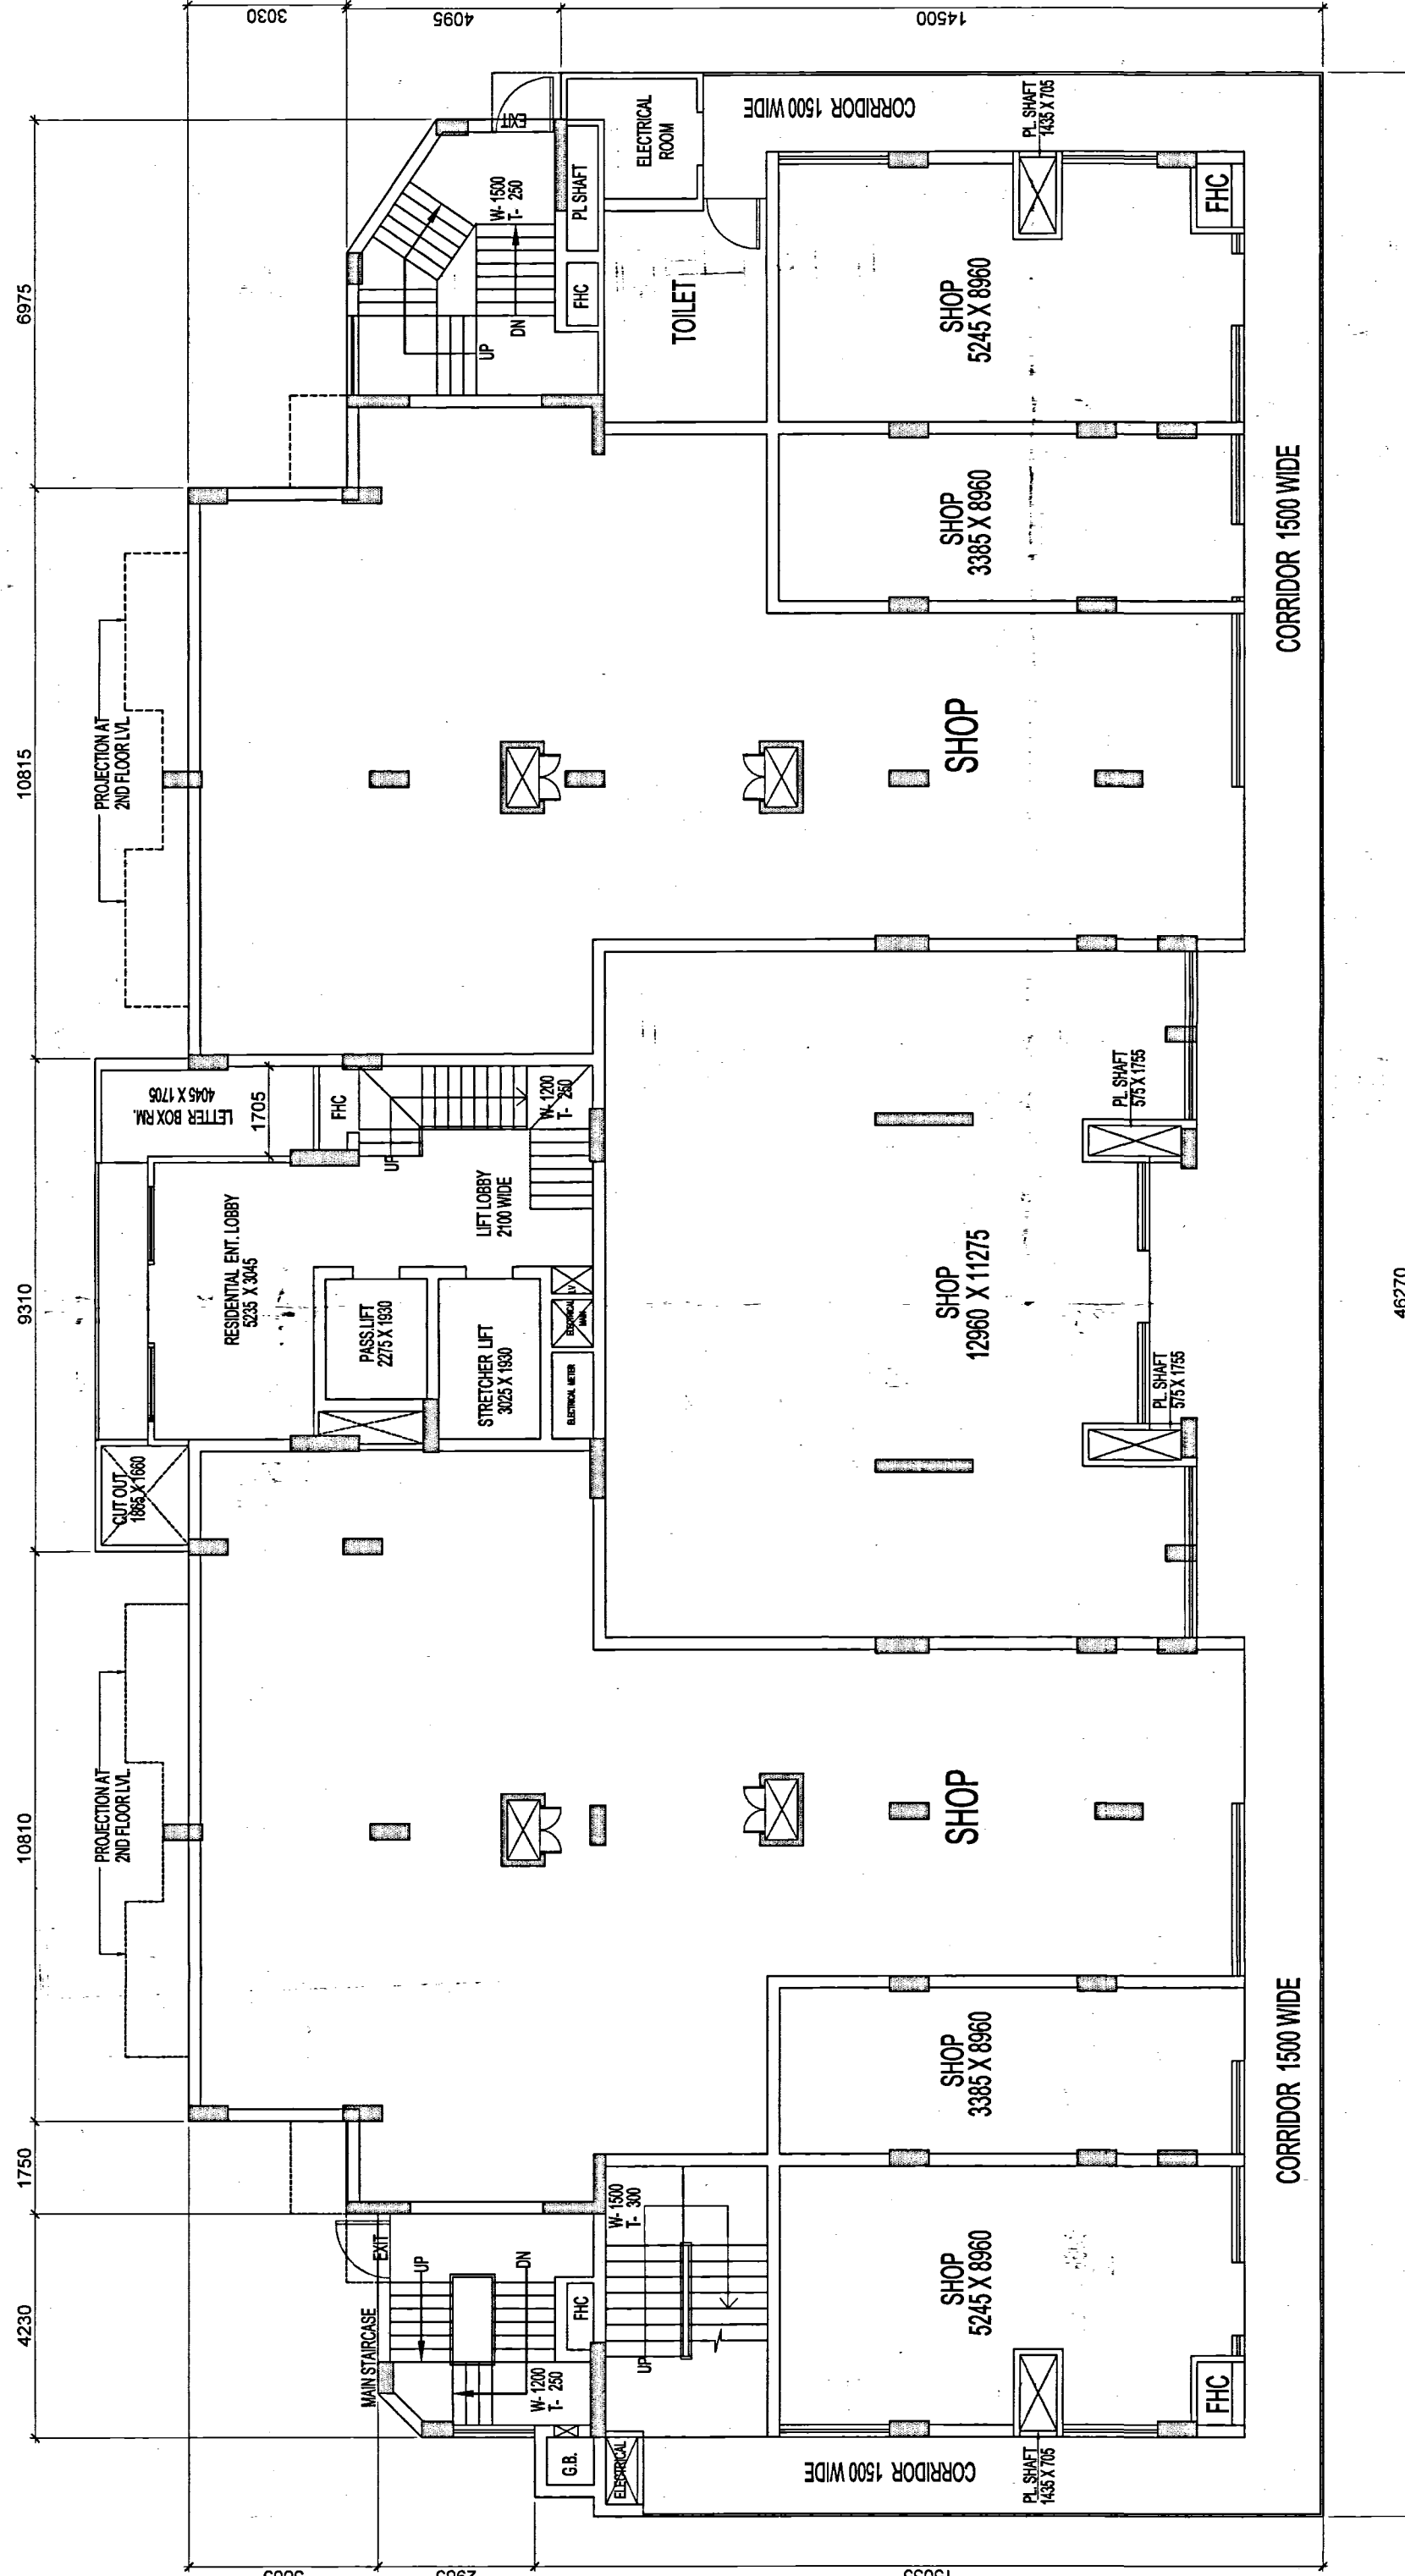

GROUND FLOOR PLAN

CONVENIENT SHOPPING, RESIDENTIAL		FAR	NO OF FLOORS	NO OF UNIT AS/PLAN	GR. COV.
EARLIER SANCTIONED BASEMENT+GROUND+15 FLOOR	CONVENIENT SHOPPING	1394.00 SQMT.	02	210	981.71 SQMT.
	RESIDENTIAL	9600.80 SQMT.	14		
	TOTAL	10994.80 SQMT.	16	210	981.71 SQMT.
INTERNAL MODIFIED STATUS BASEMENT+GROUND+15 FLOOR	CONVENIENT SHOPPING	1394.00 SQMT.	02	112	981.71 SQMT.
	RESIDENTIAL	9600.80 SQMT.	14		
	TOTAL	10994.80 SQMT.	16	112	981.71 SQMT.



SUBMISSION DRAWING
SPACE COMBINE
Project Management Consultancy
New Delhi - 110029
Ph: 011-46190000

Project: PROPOSED GROUP HOUSING AT GH-003, SECTOR 119, NODIA (UP)
Owner sign:
IVOTI SINGHA
ARCHITECT
CA / 98 / 16247

ELDECO
Infrastructure & Properties Ltd.
Client:

SUBMISSION
CONVENIENT SHOPPING, 1BHK, 2BHK, 3BHK

Architect sign:
IVOTI SINGHA
ARCHITECT
CA / 98 / 16247

Project: PROPOSED GROUP HOUSING AT GH-003, SECTOR 119, NODIA (UP)
Owner sign:
IVOTI SINGHA
ARCHITECT
CA / 98 / 16247

SUBMISSION
CONVENIENT SHOPPING, 1BHK, 2BHK, 3BHK

Architect sign:
IVOTI SINGHA
ARCHITECT
CA / 98 / 16247

[REVISED PLAN]


1. All dimensions are in mm.
2. All dimensions are to be maintained.
3. All dimensions are to be maintained.
4. All dimensions are to be maintained.
5. All dimensions are to be maintained.
6. All dimensions are to be maintained.
7. All dimensions are to be maintained.
8. All dimensions are to be maintained.
9. All dimensions are to be maintained.
10. All dimensions are to be maintained.

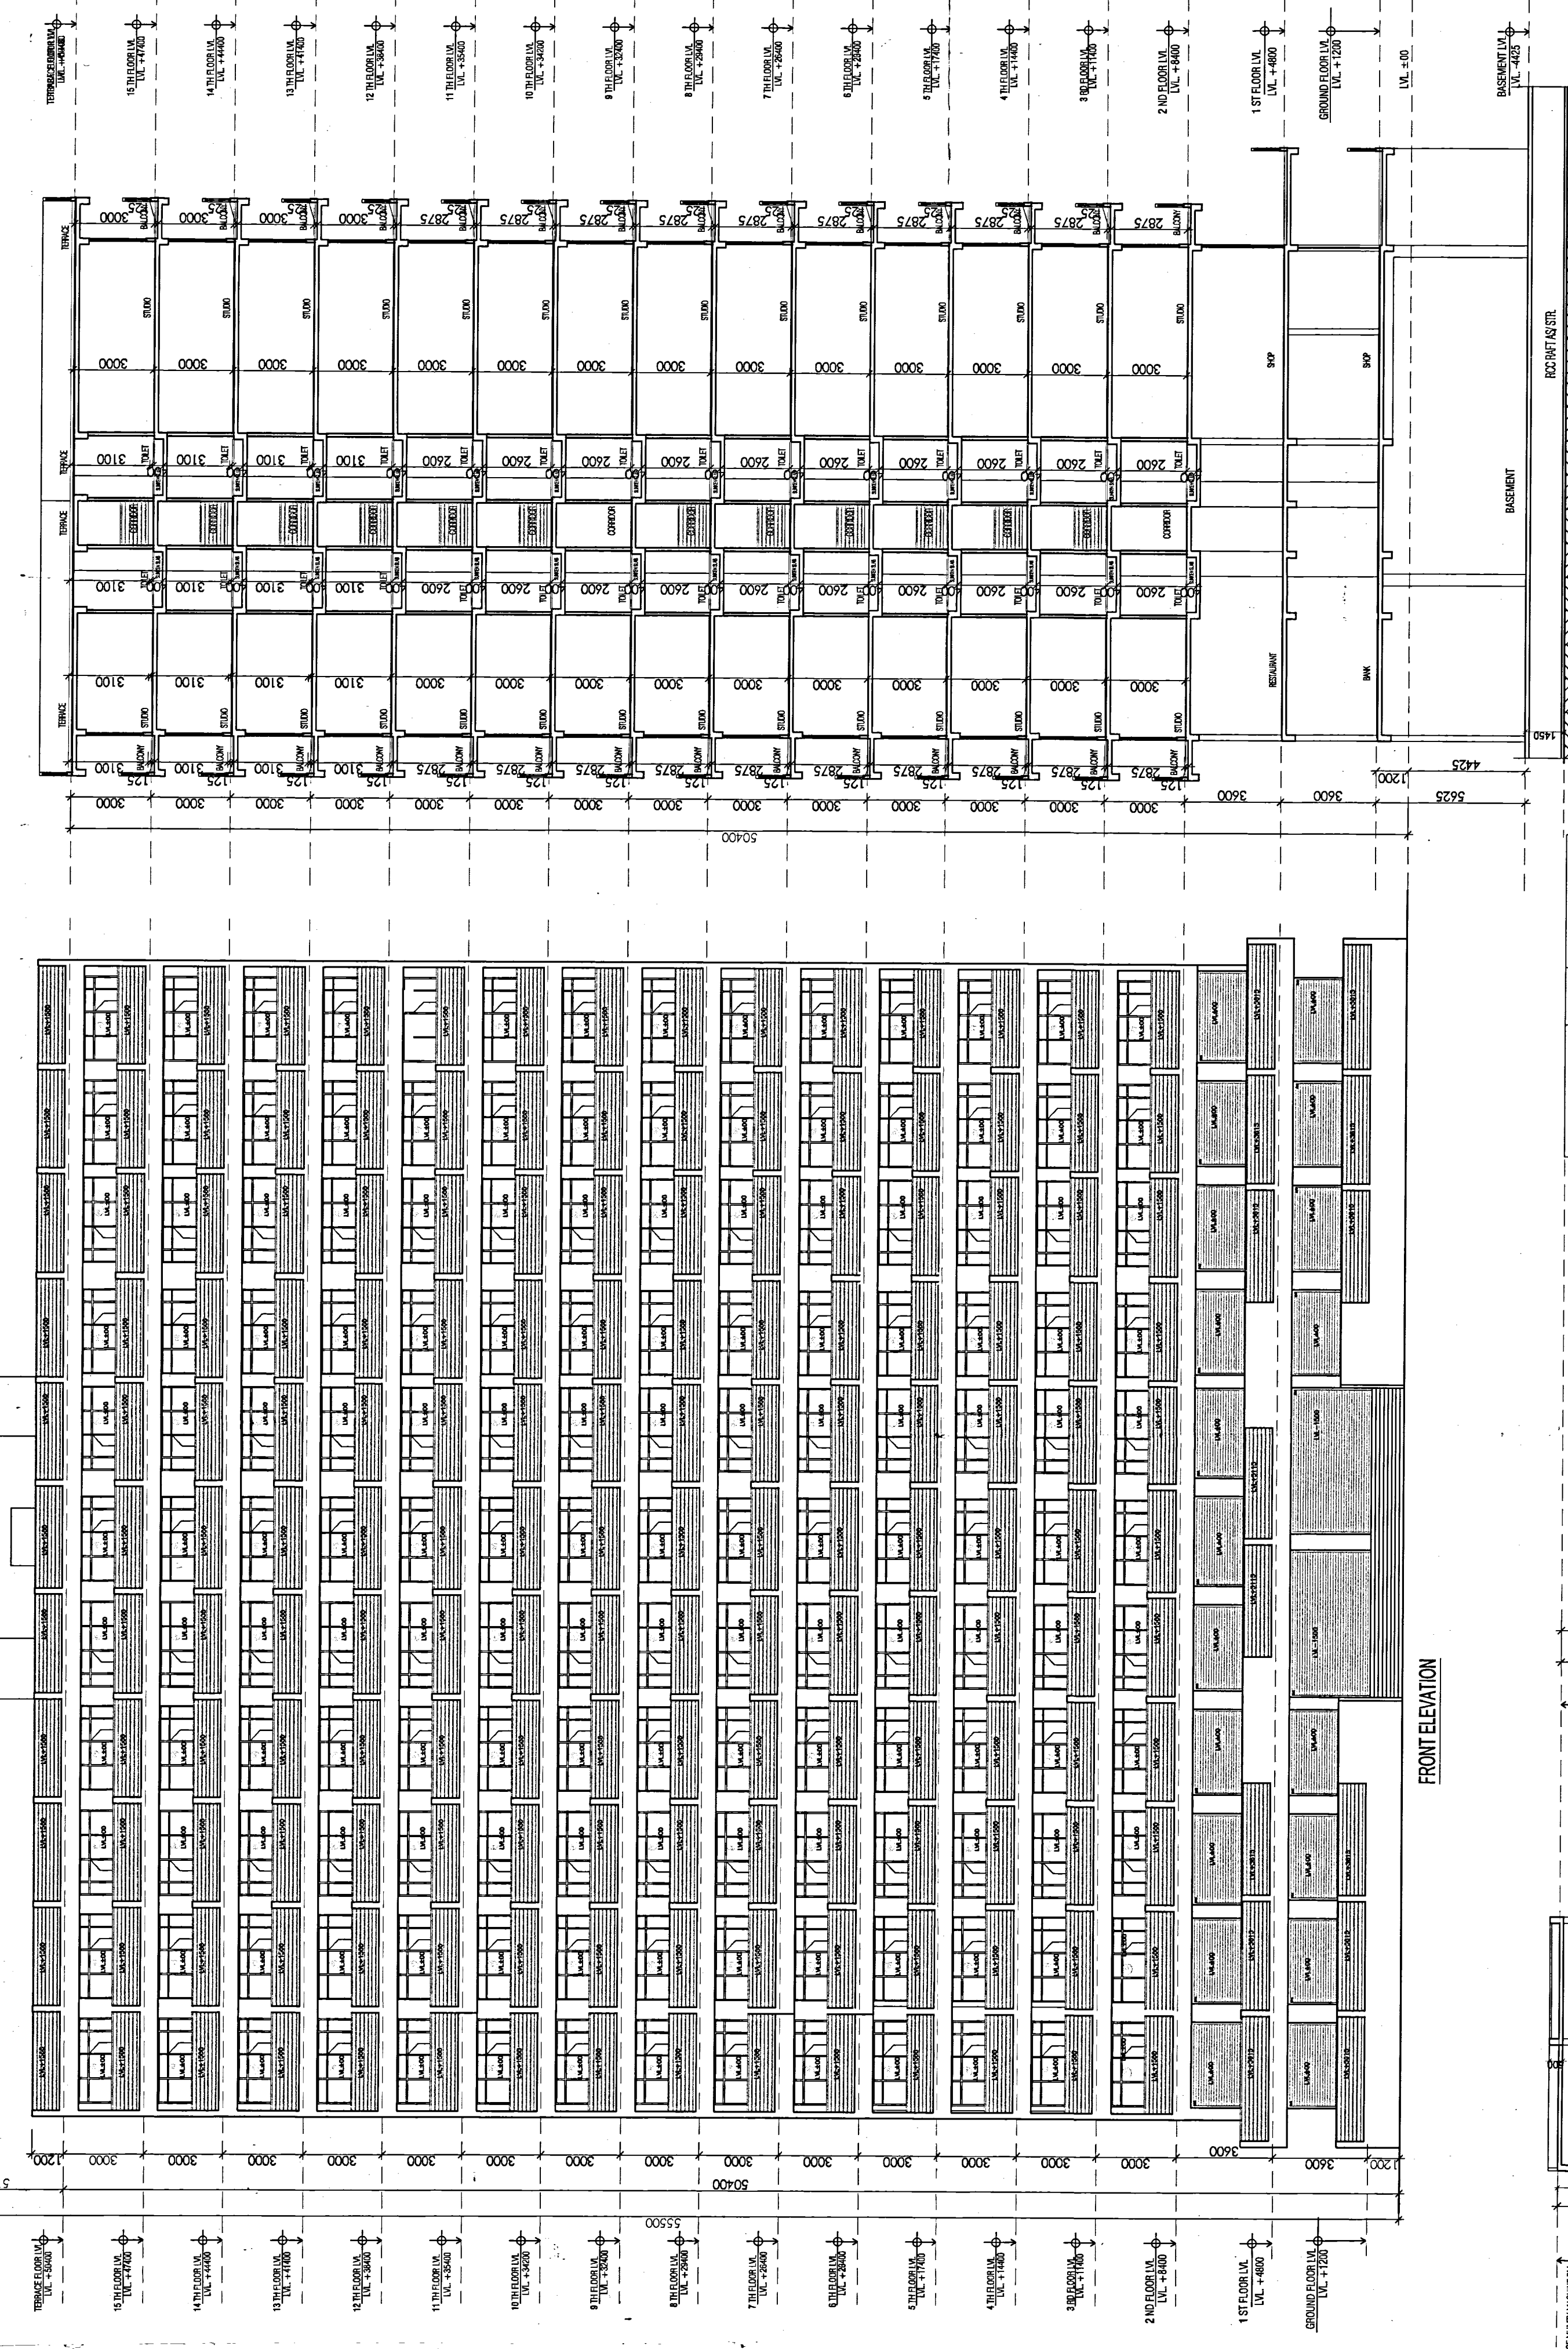

SECTION AA

FRONT ELEVATION

REAR ELEVATION

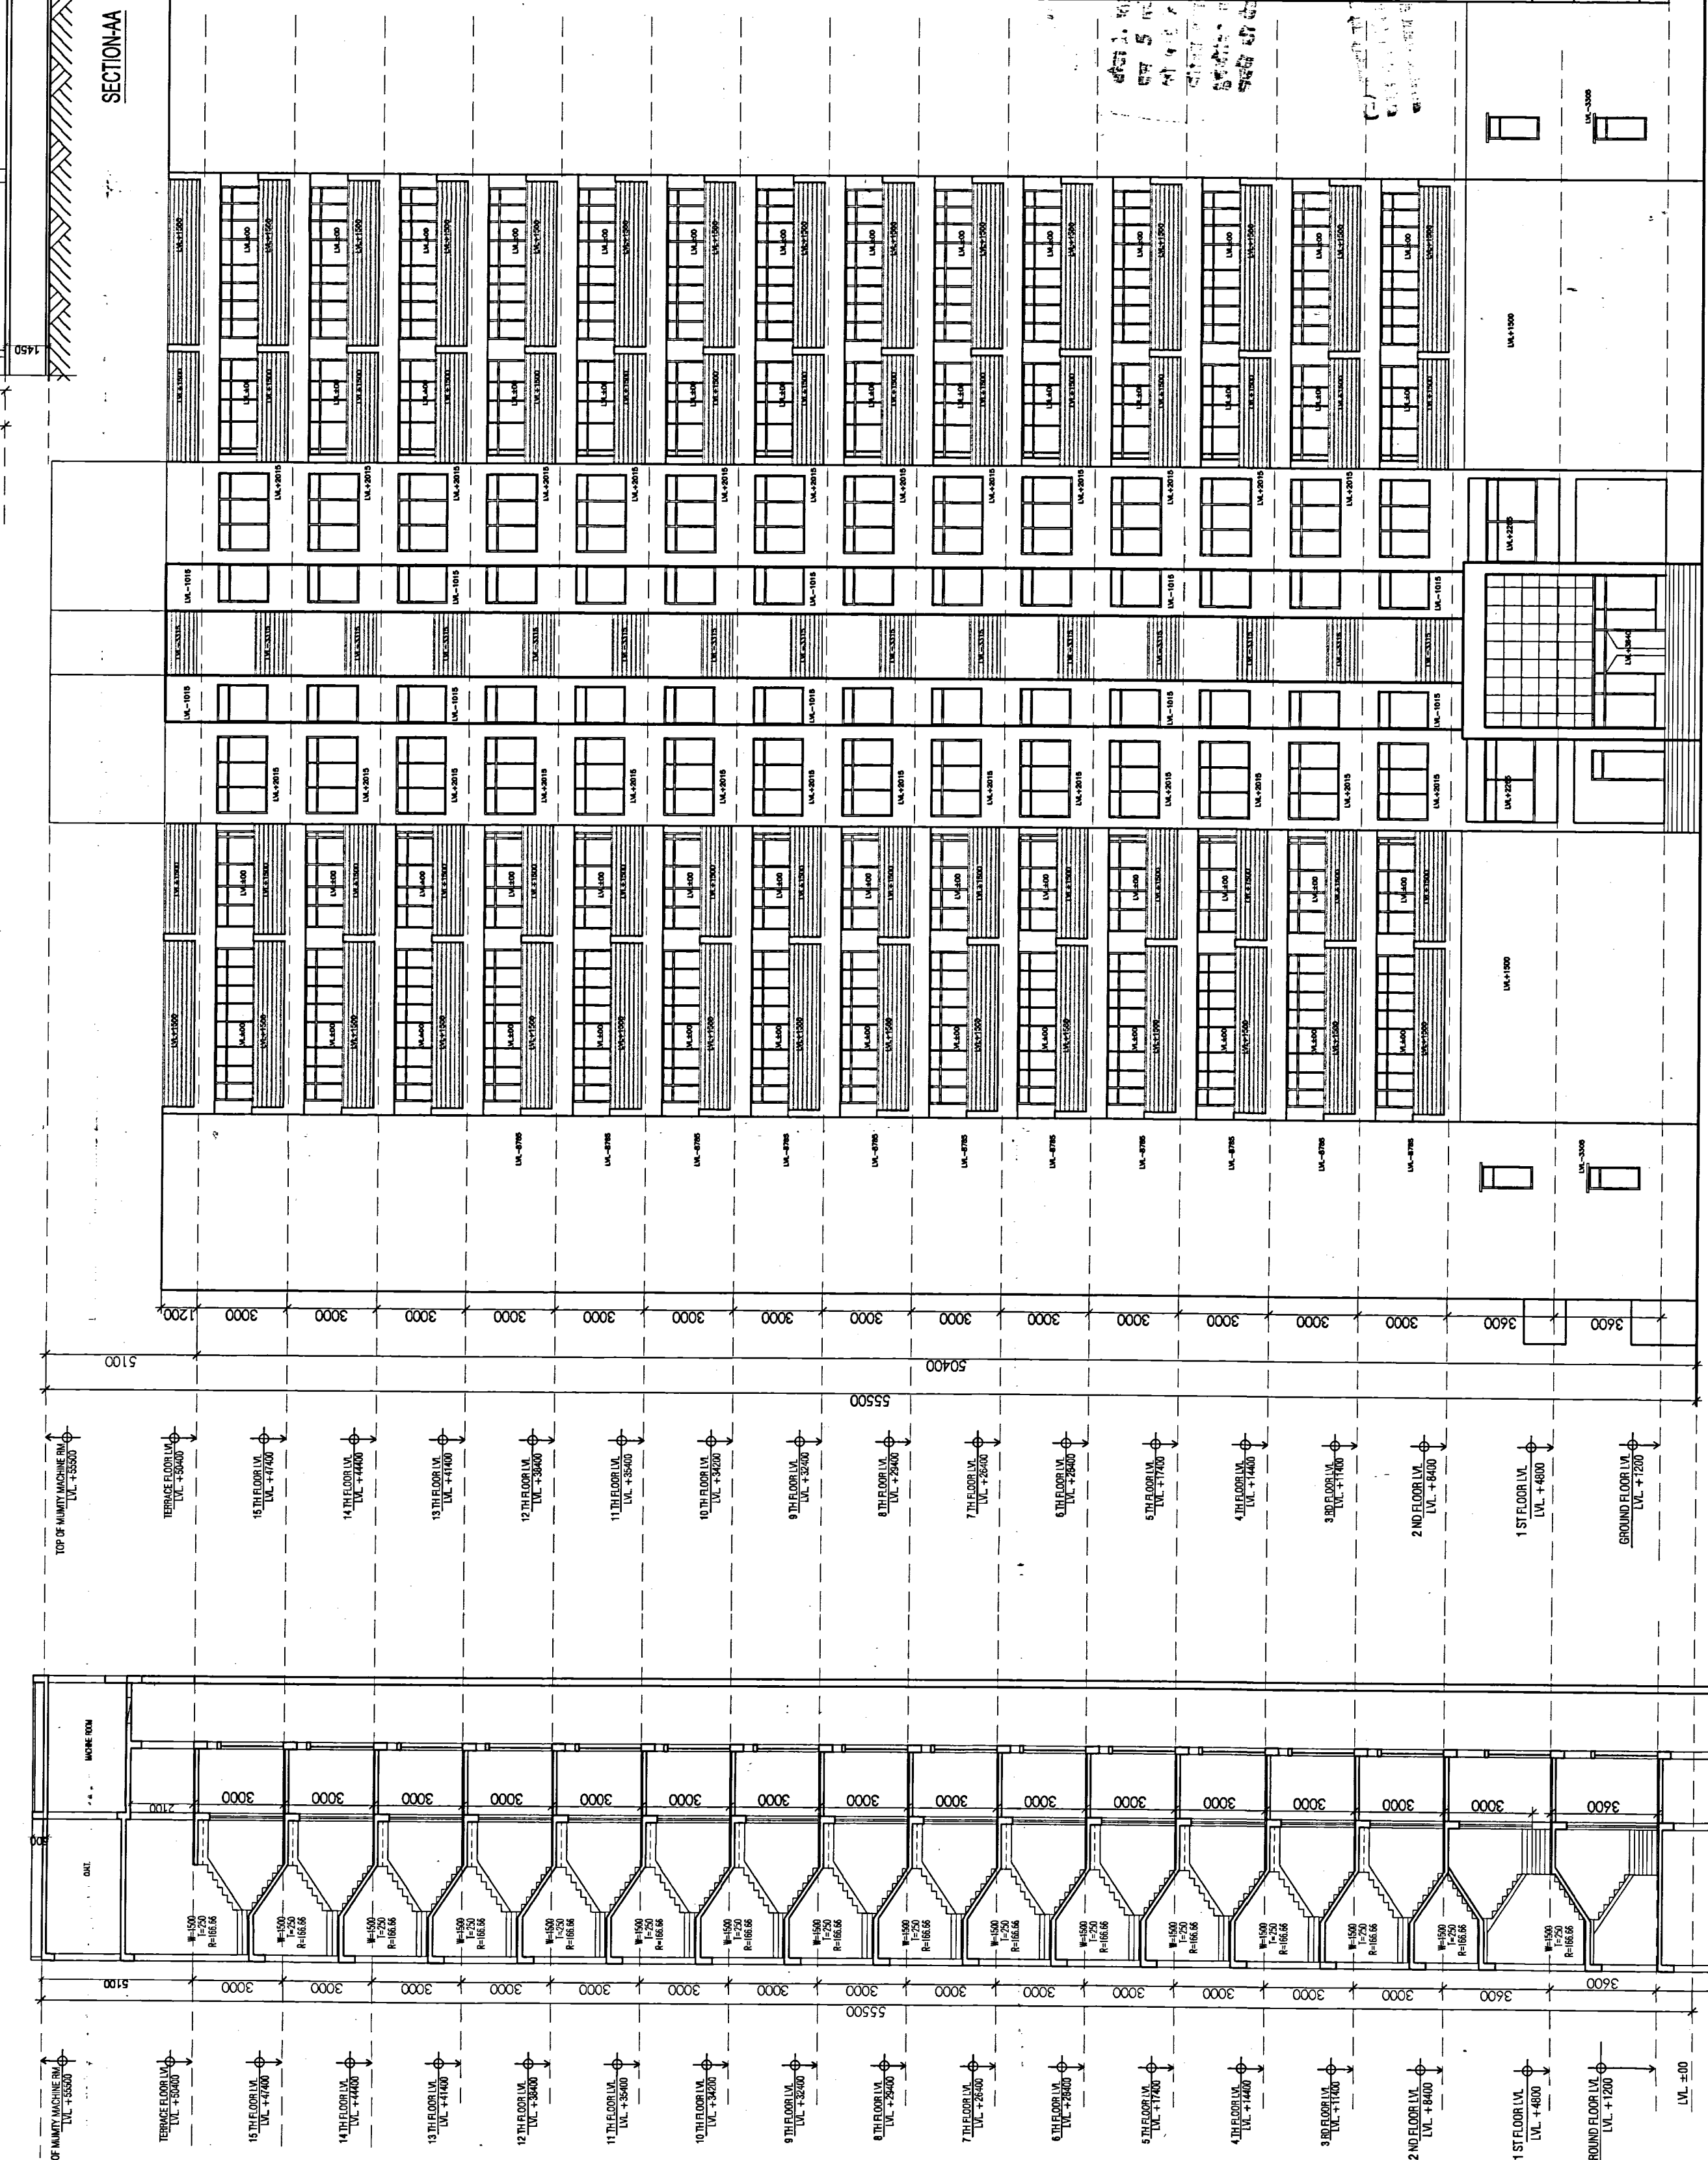

PART SECTION-BB

IVORI SINGHA ARCHITECTS
CA / AS

Architect sign:

For Euron Infrastructure Properties Ltd.
Euron Infrastructure Properties Ltd.
Euron Infrastructure Properties Ltd.

Inner sign:
SUBMISSION DRAWING

Project:
ELE & SECTIONS - commercial

Project:
PROPOSED GROUP HOUSING AT GH-003 SECTOR 119, NOIDA (UP)

Project:
Infrastructure & Properties Ltd.

Architects:
SPACE COMBINE
Architects Engineers Planners
Project management consultants
A/112 SARADARJUNG ENCLAVE
NEW DELHI - 110029
PH : 011-46150000

Drawing released for:-
☐ APPROVAL ☒ SUBMISSION
☐ ADVANCE COPY ☐ CONSTRUCTION

Drw. no.: **A-18a**
Scale: **1:100**
Date: **SEP. 2012**