




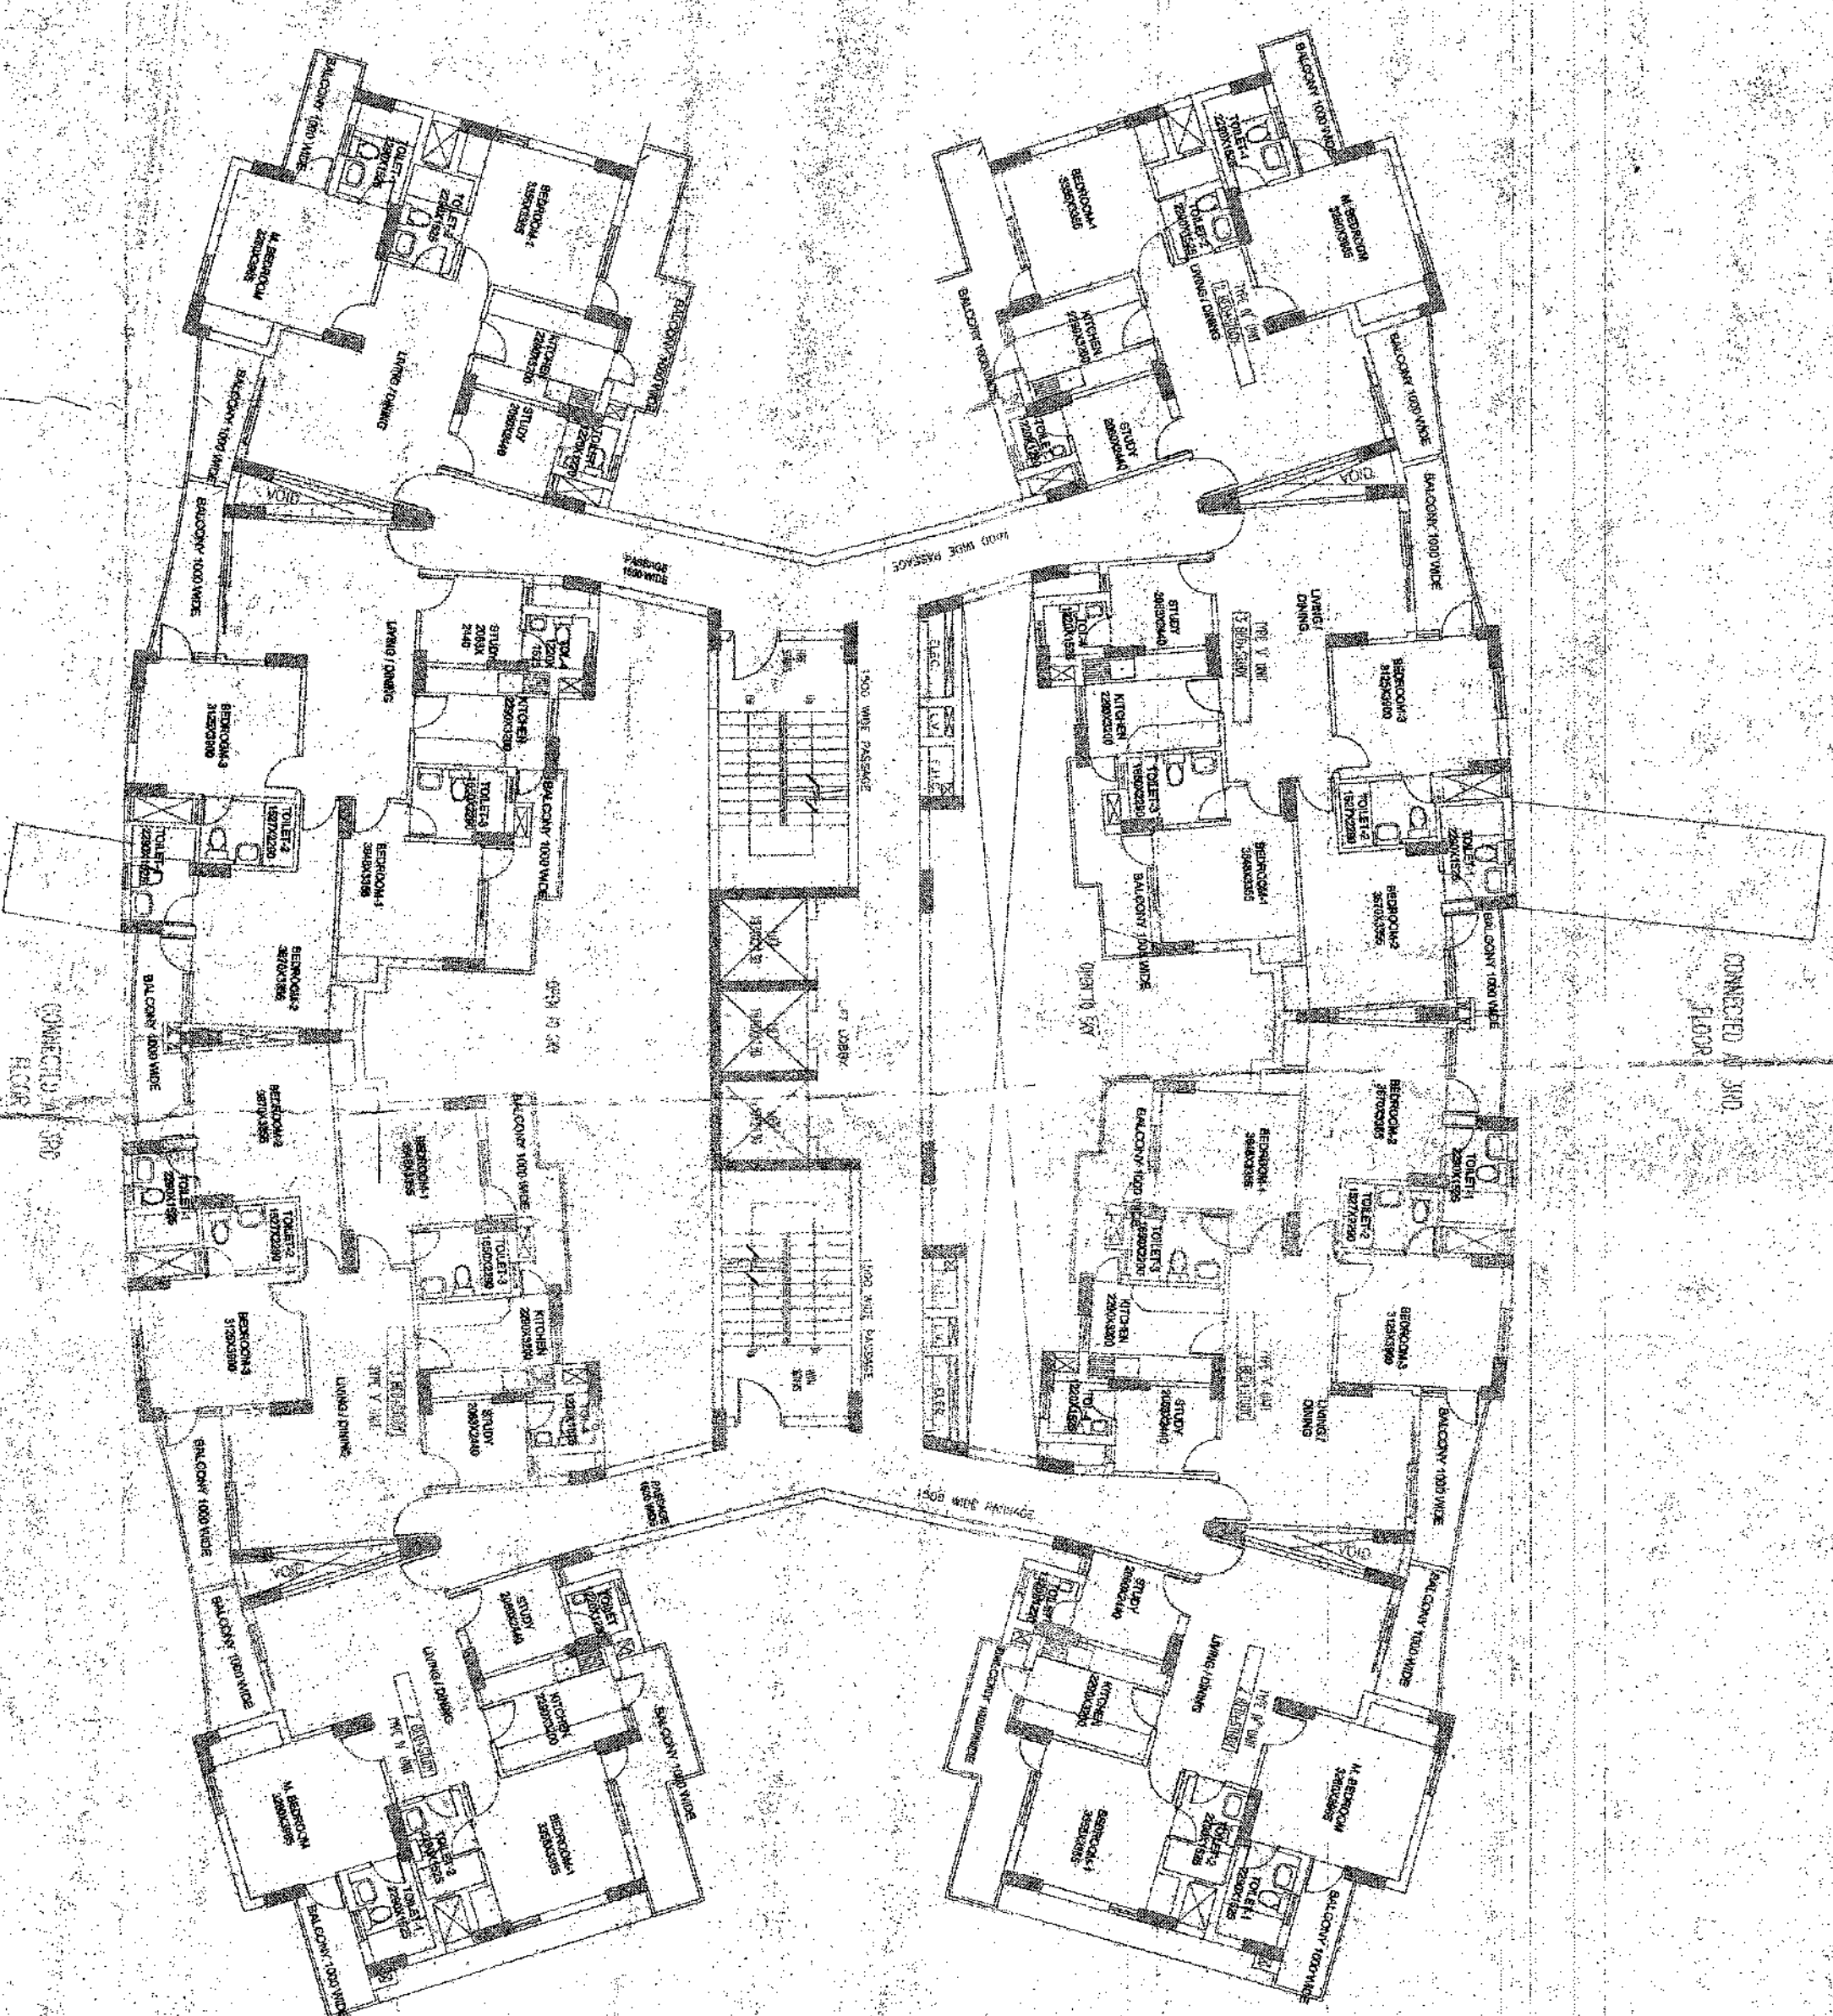


TYPICAL FLOOR PLANS

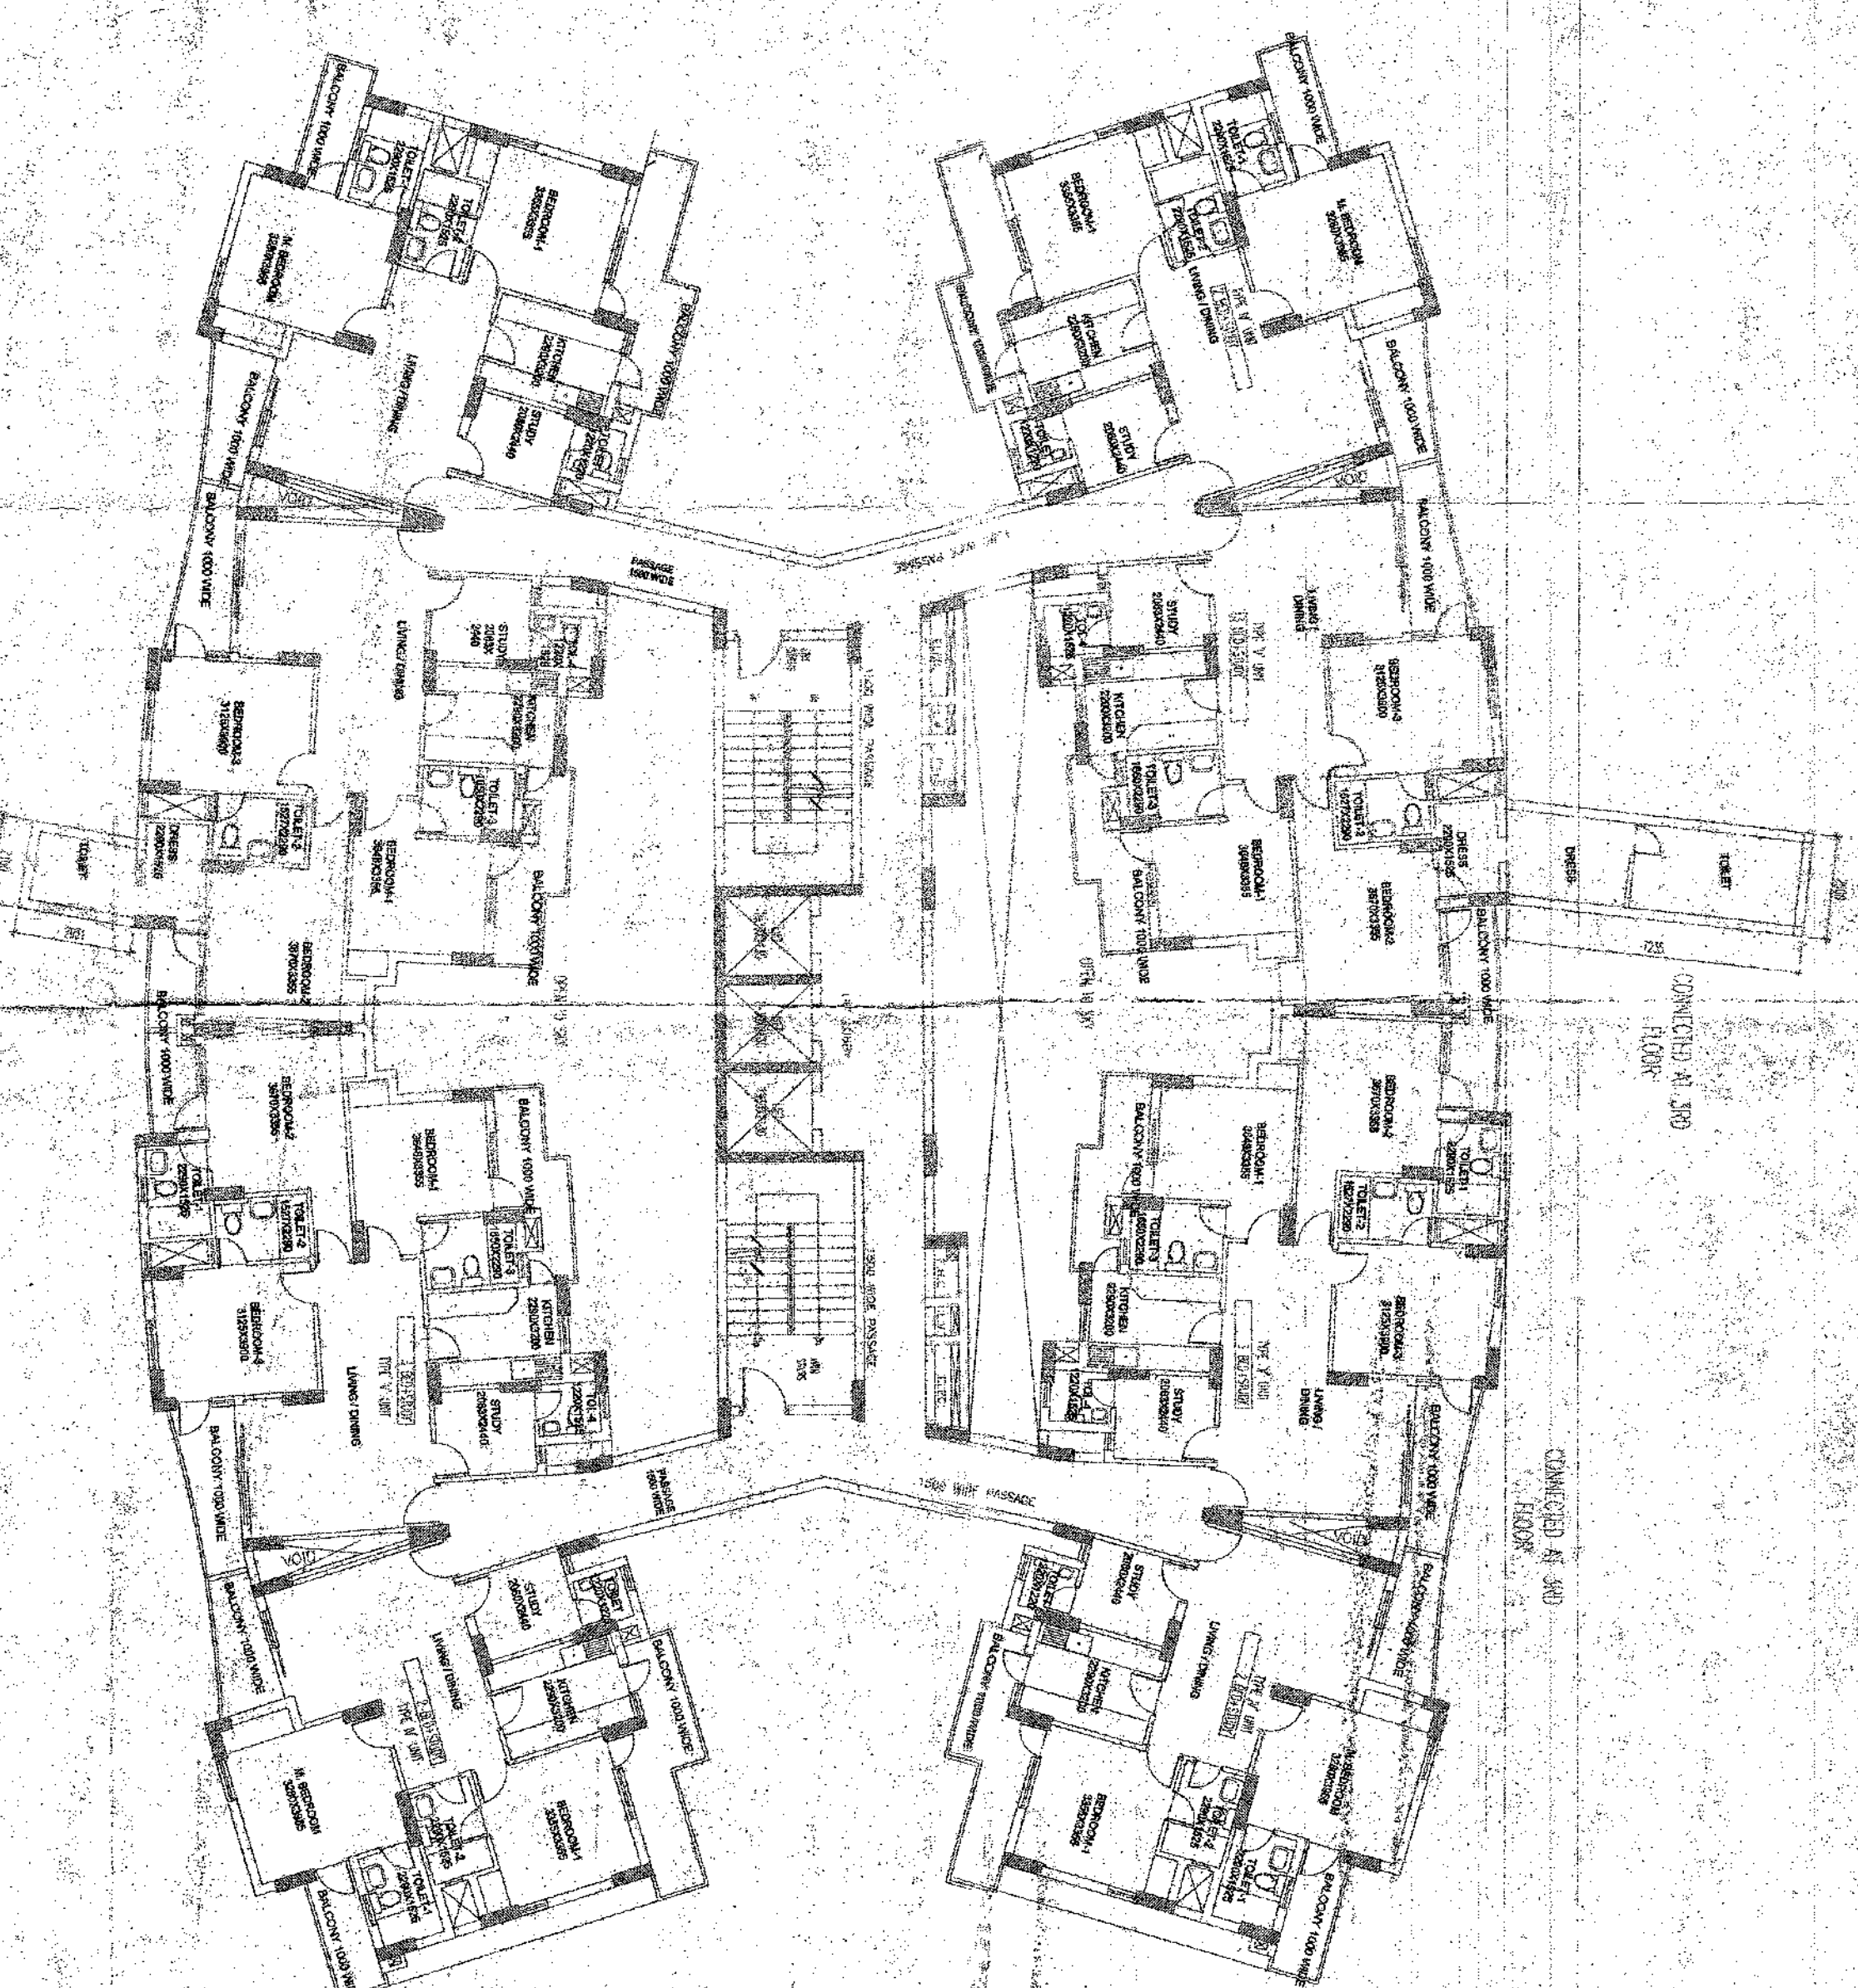


THIRD FLOOR PLANS

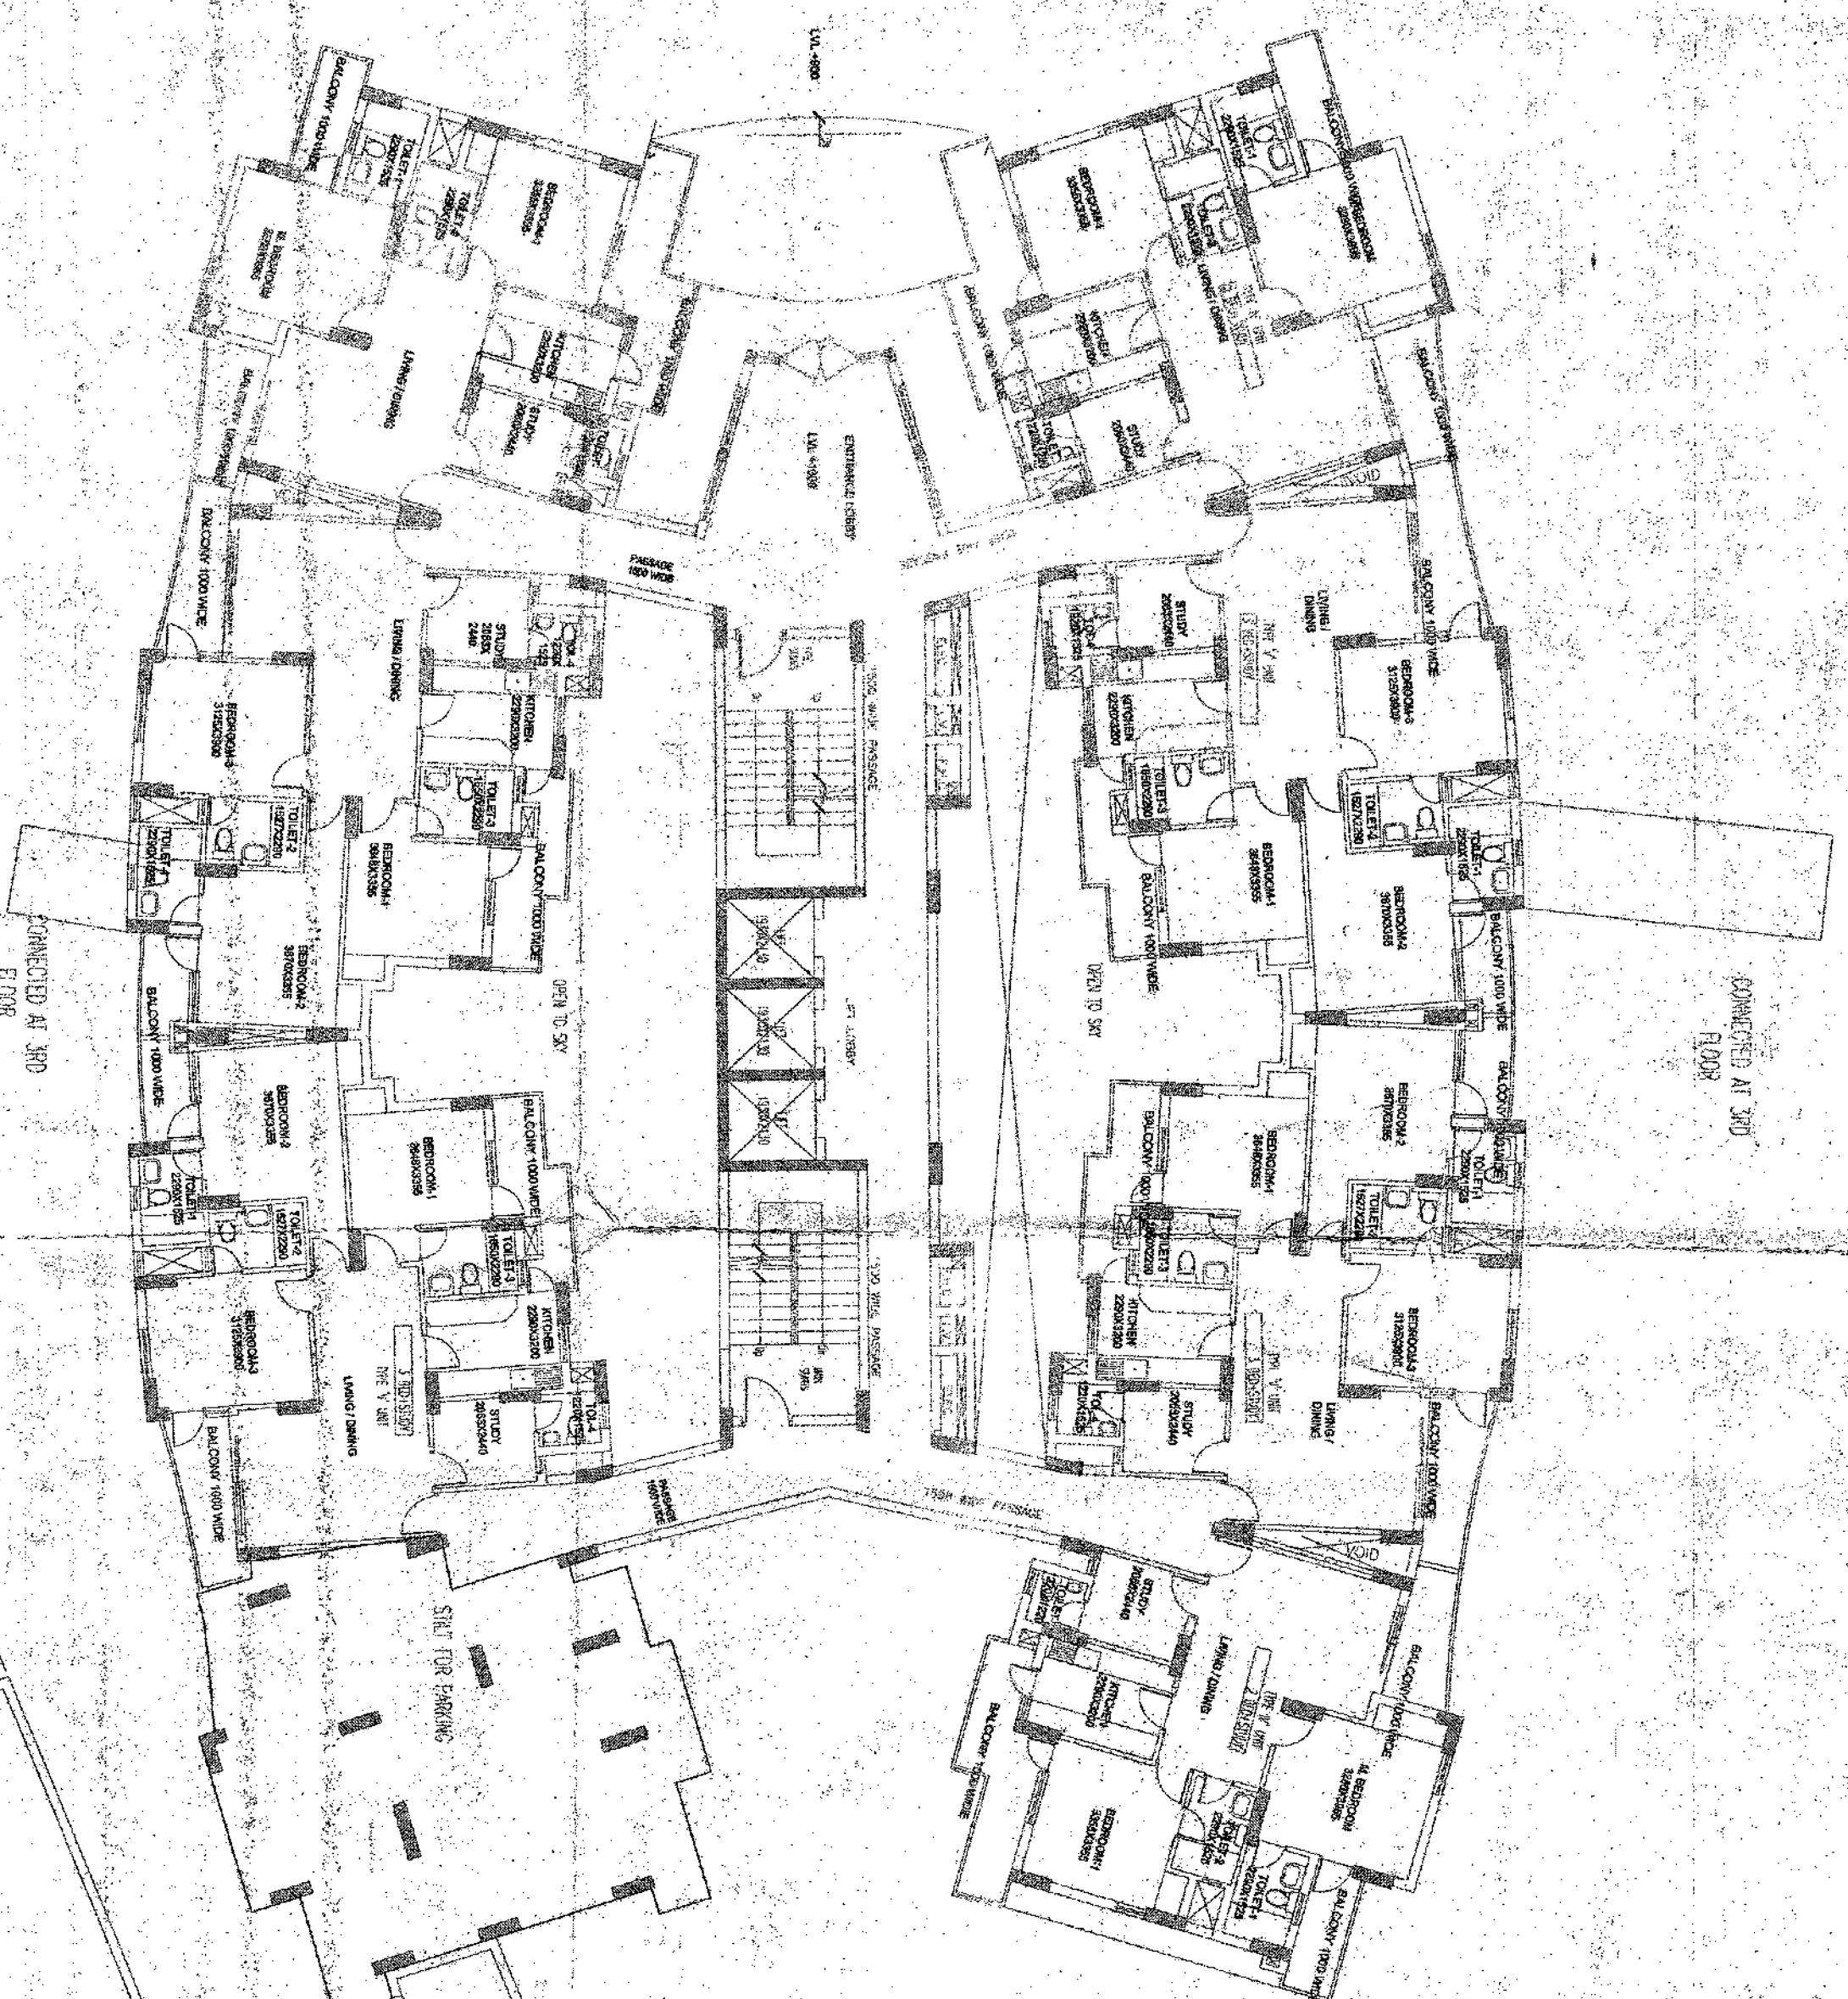


GROUND FLOOR PLANS

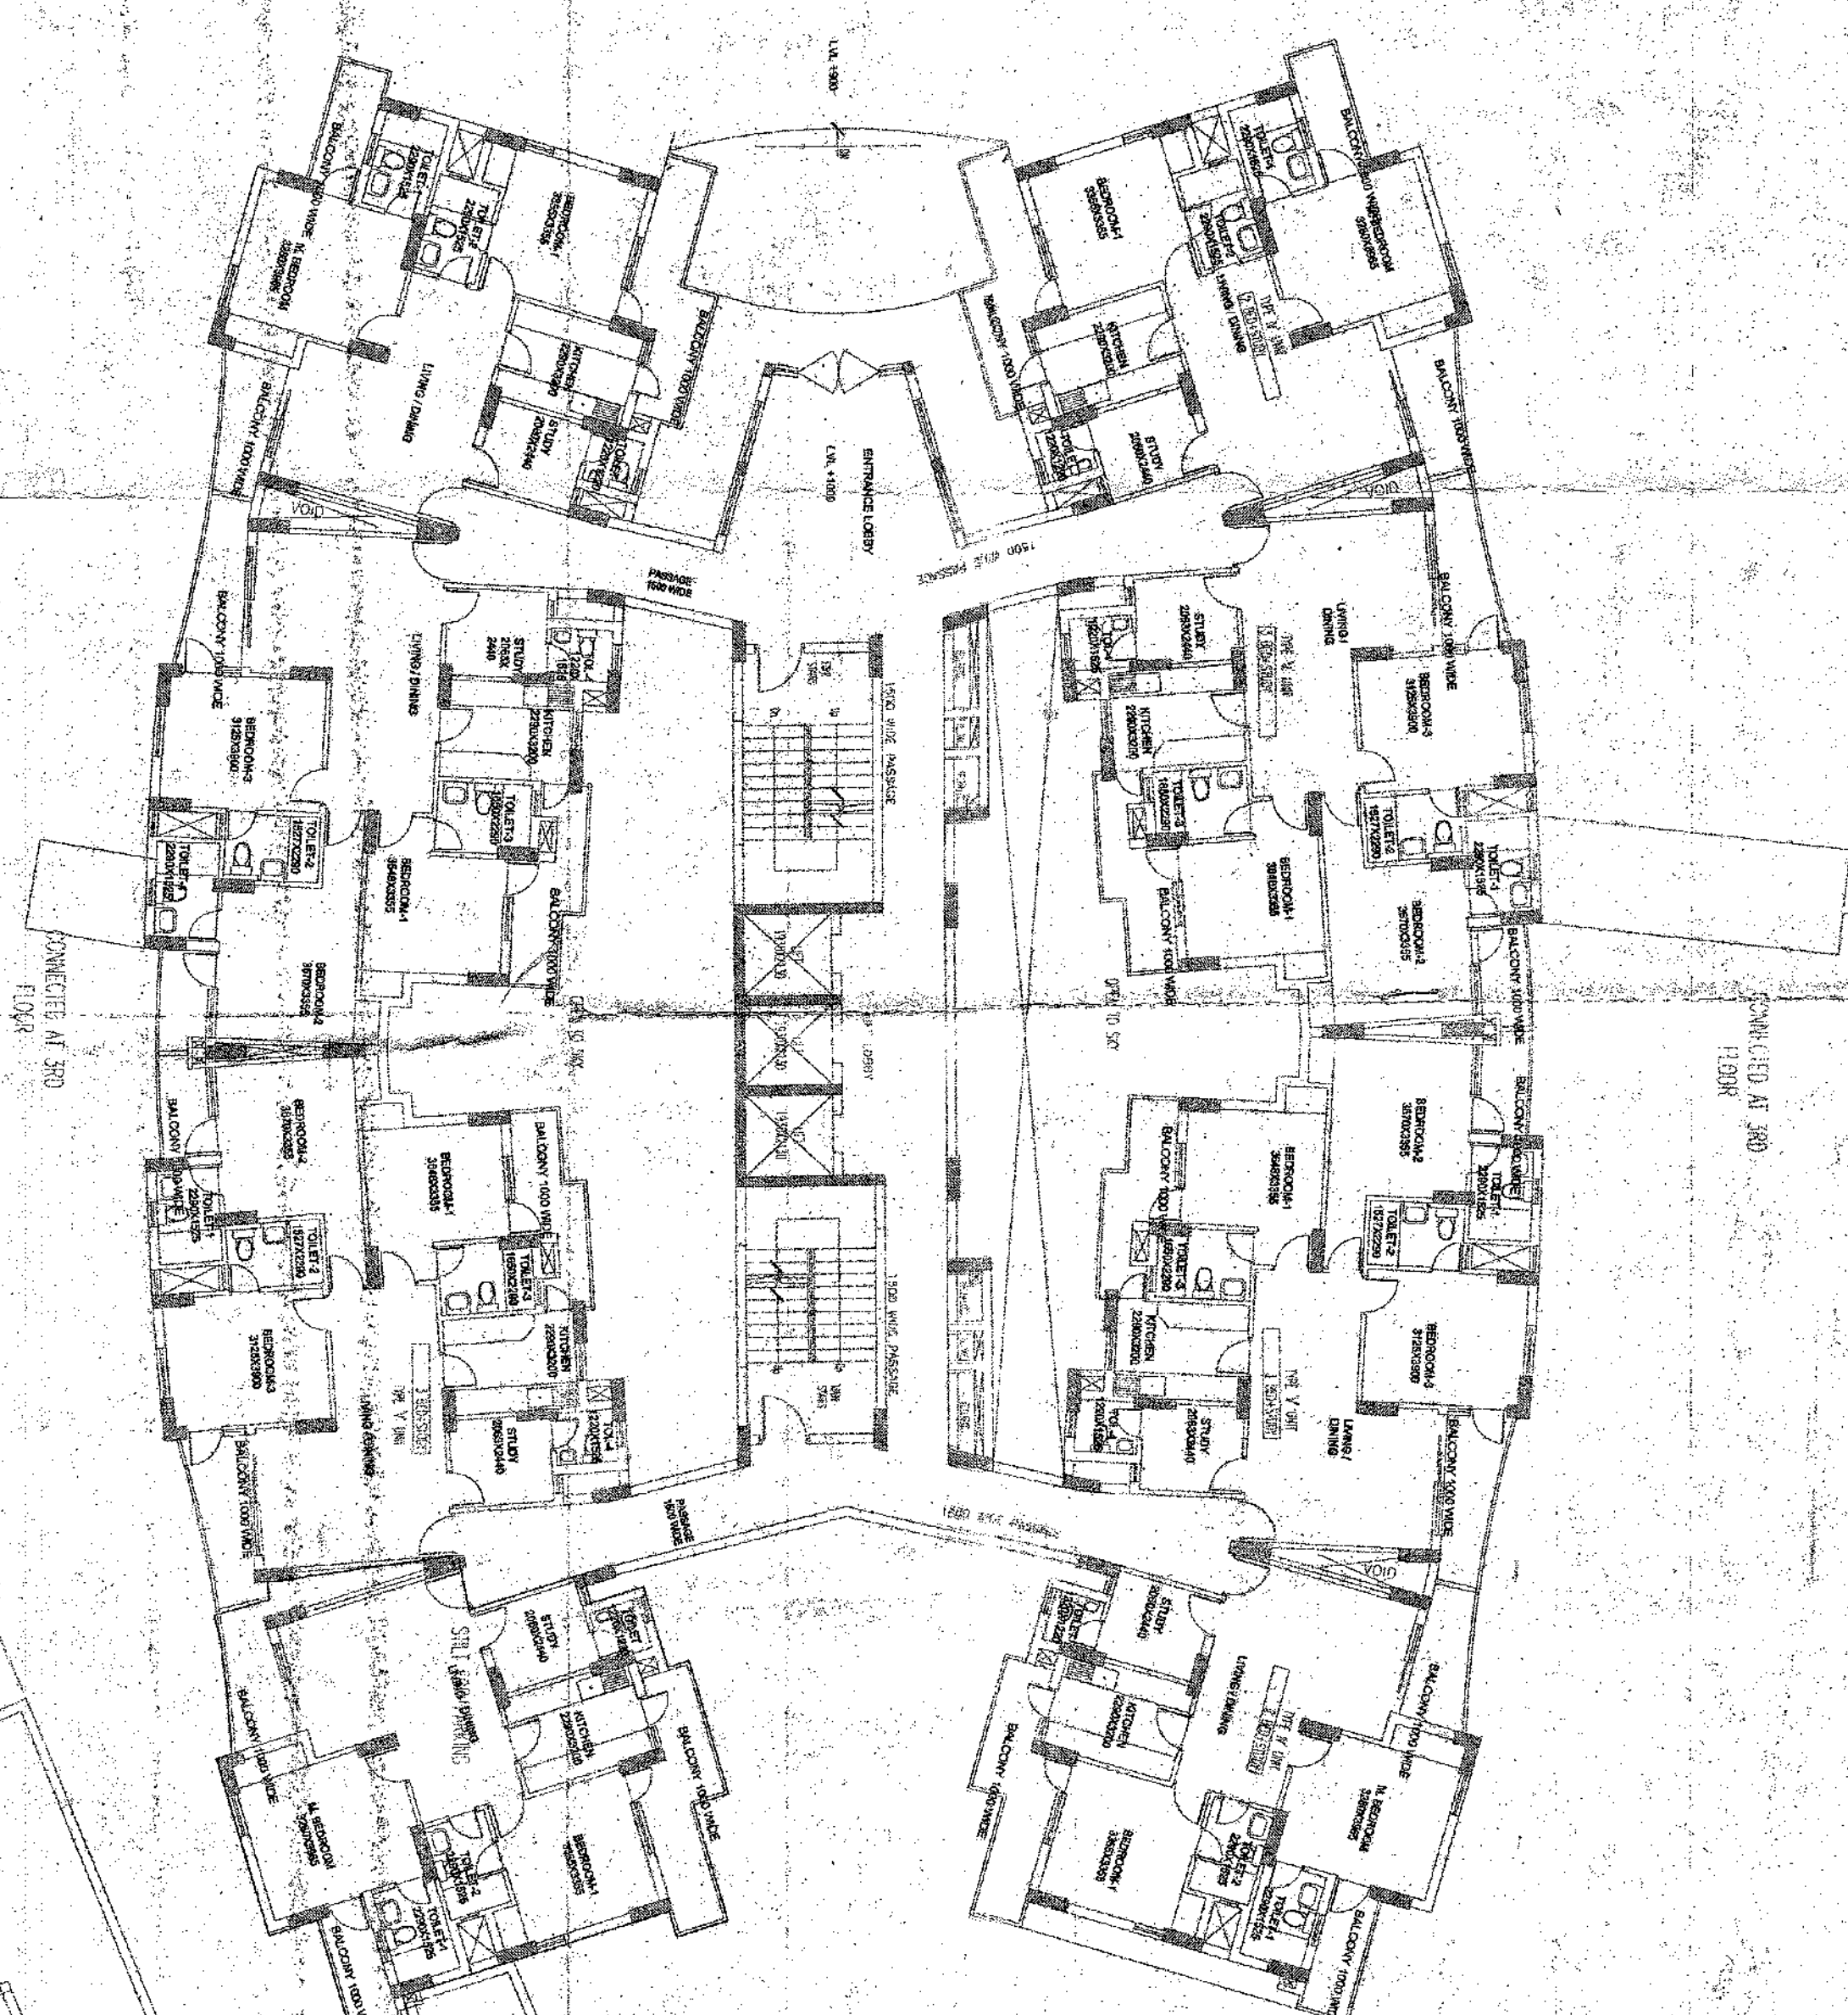

FIRST FLOOR PLANS

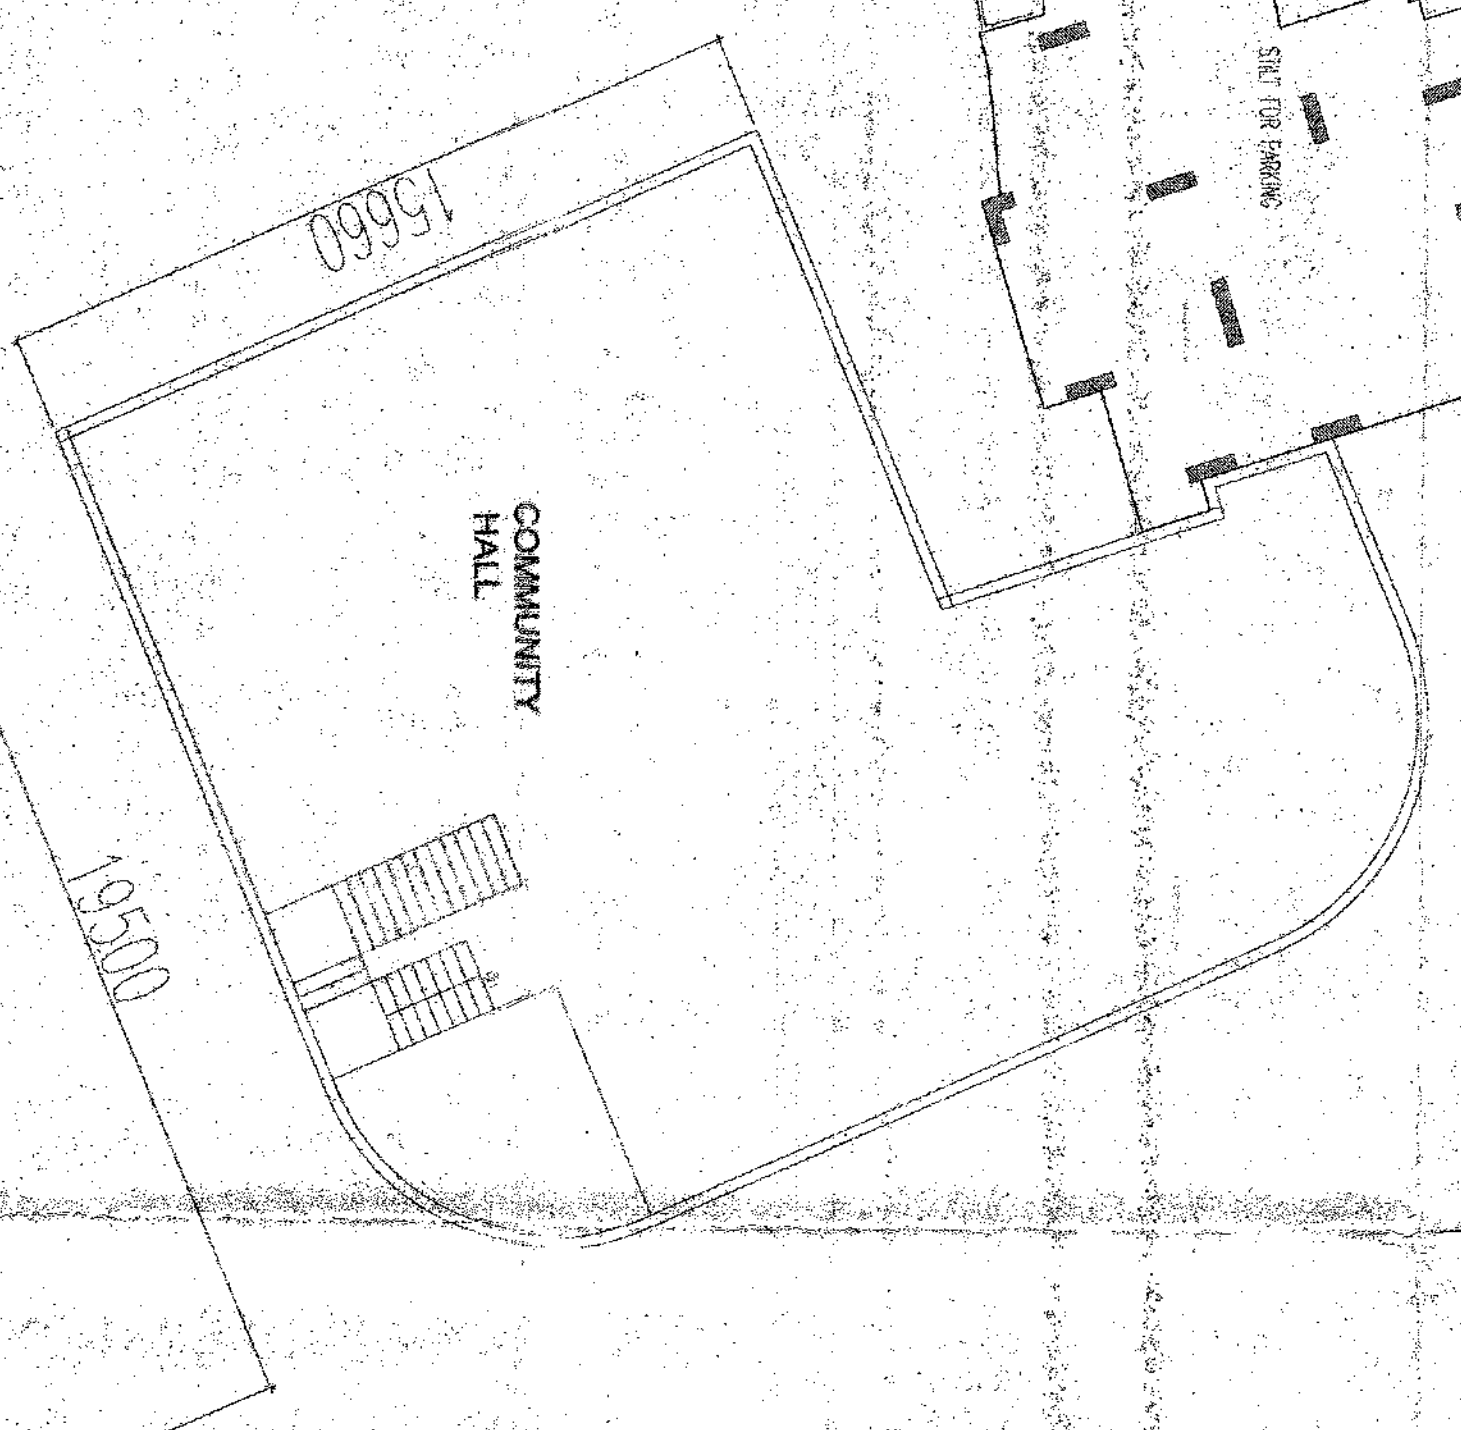

COMMUNITY HALL

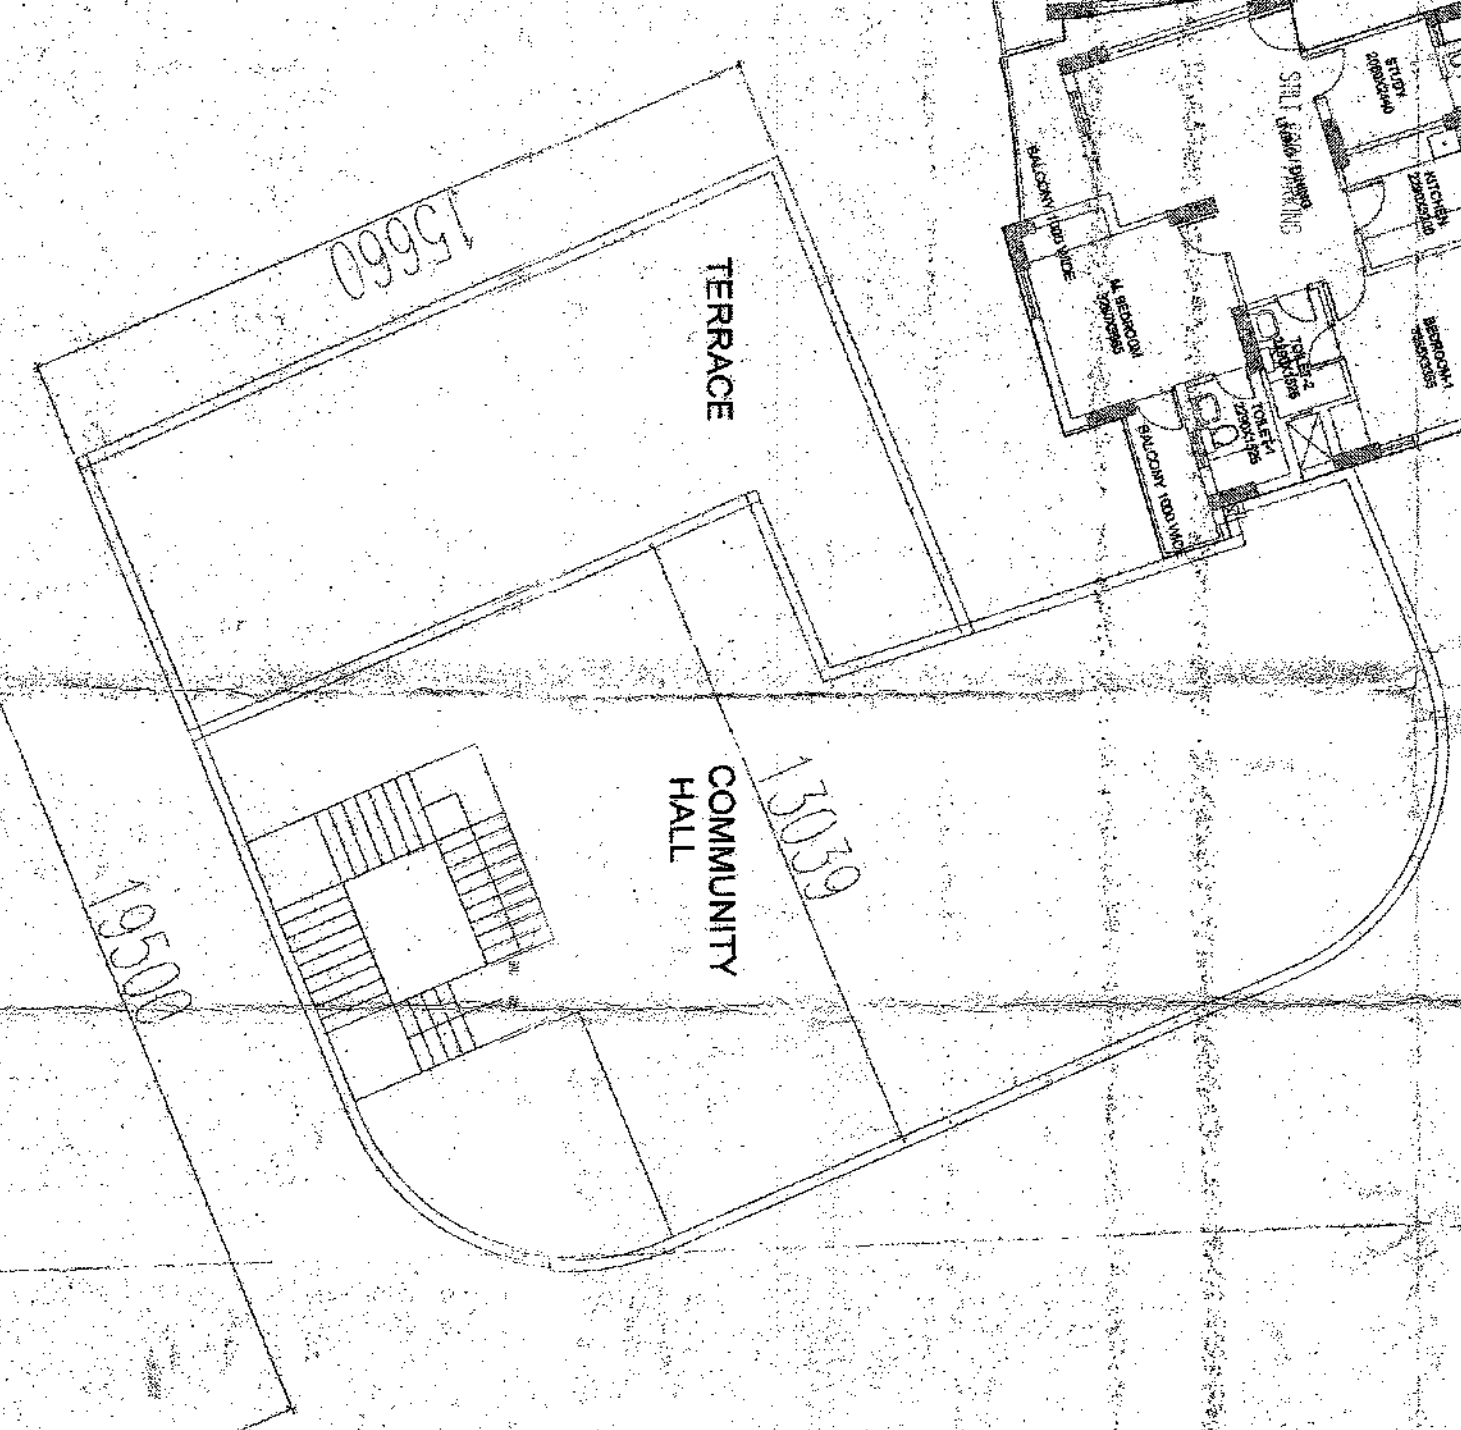

TERRACE

COMMUNITY HALL

BLOCK F

BLOCK F

THIS DRAWING IS A "COPYRIGHT" PROPERTY OF THE ARCHITECT. IT IS NOT TO BE REPRODUCED OR TRANSMITTED IN ANY FORM OR BY ANY MEANS, ELECTRONIC OR MECHANICAL, INCLUDING PHOTOCOPYING, RECORDING, OR BY ANY INFORMATION STORAGE AND RETRIEVAL SYSTEM, WITHOUT THE WRITTEN PERMISSION OF THE ARCHITECT.

NO.	DATE	ISSUED BY	REVISION
1			
2			
NOTES:
All dimensions are in mm unless mentioned otherwise.
No dimensions are to be scaled from this drawing.

CLIENT
G S PROMOTERS PVT LTD

PROJECT
REVISED SUBMISSION OF GROUP HOUSING
SIKKA KARNIC GREENS
AT PLOT NO 10 SEC 78 INDRAPRASTH
[REVISED PLAN]


DATE: 10/10/2011
DESIGN: 10/10/2011
SCALE: 1:1000
DRAWING TITLE: BLOCK F PLANS
DESIGNER: C. P. KURREJA ASSOCIATES
CHECKED: C. P. KURREJA
APPROVED BY: C. P. KURREJA
DATE: 10/10/2011


TYPICAL FLOOR PLAN

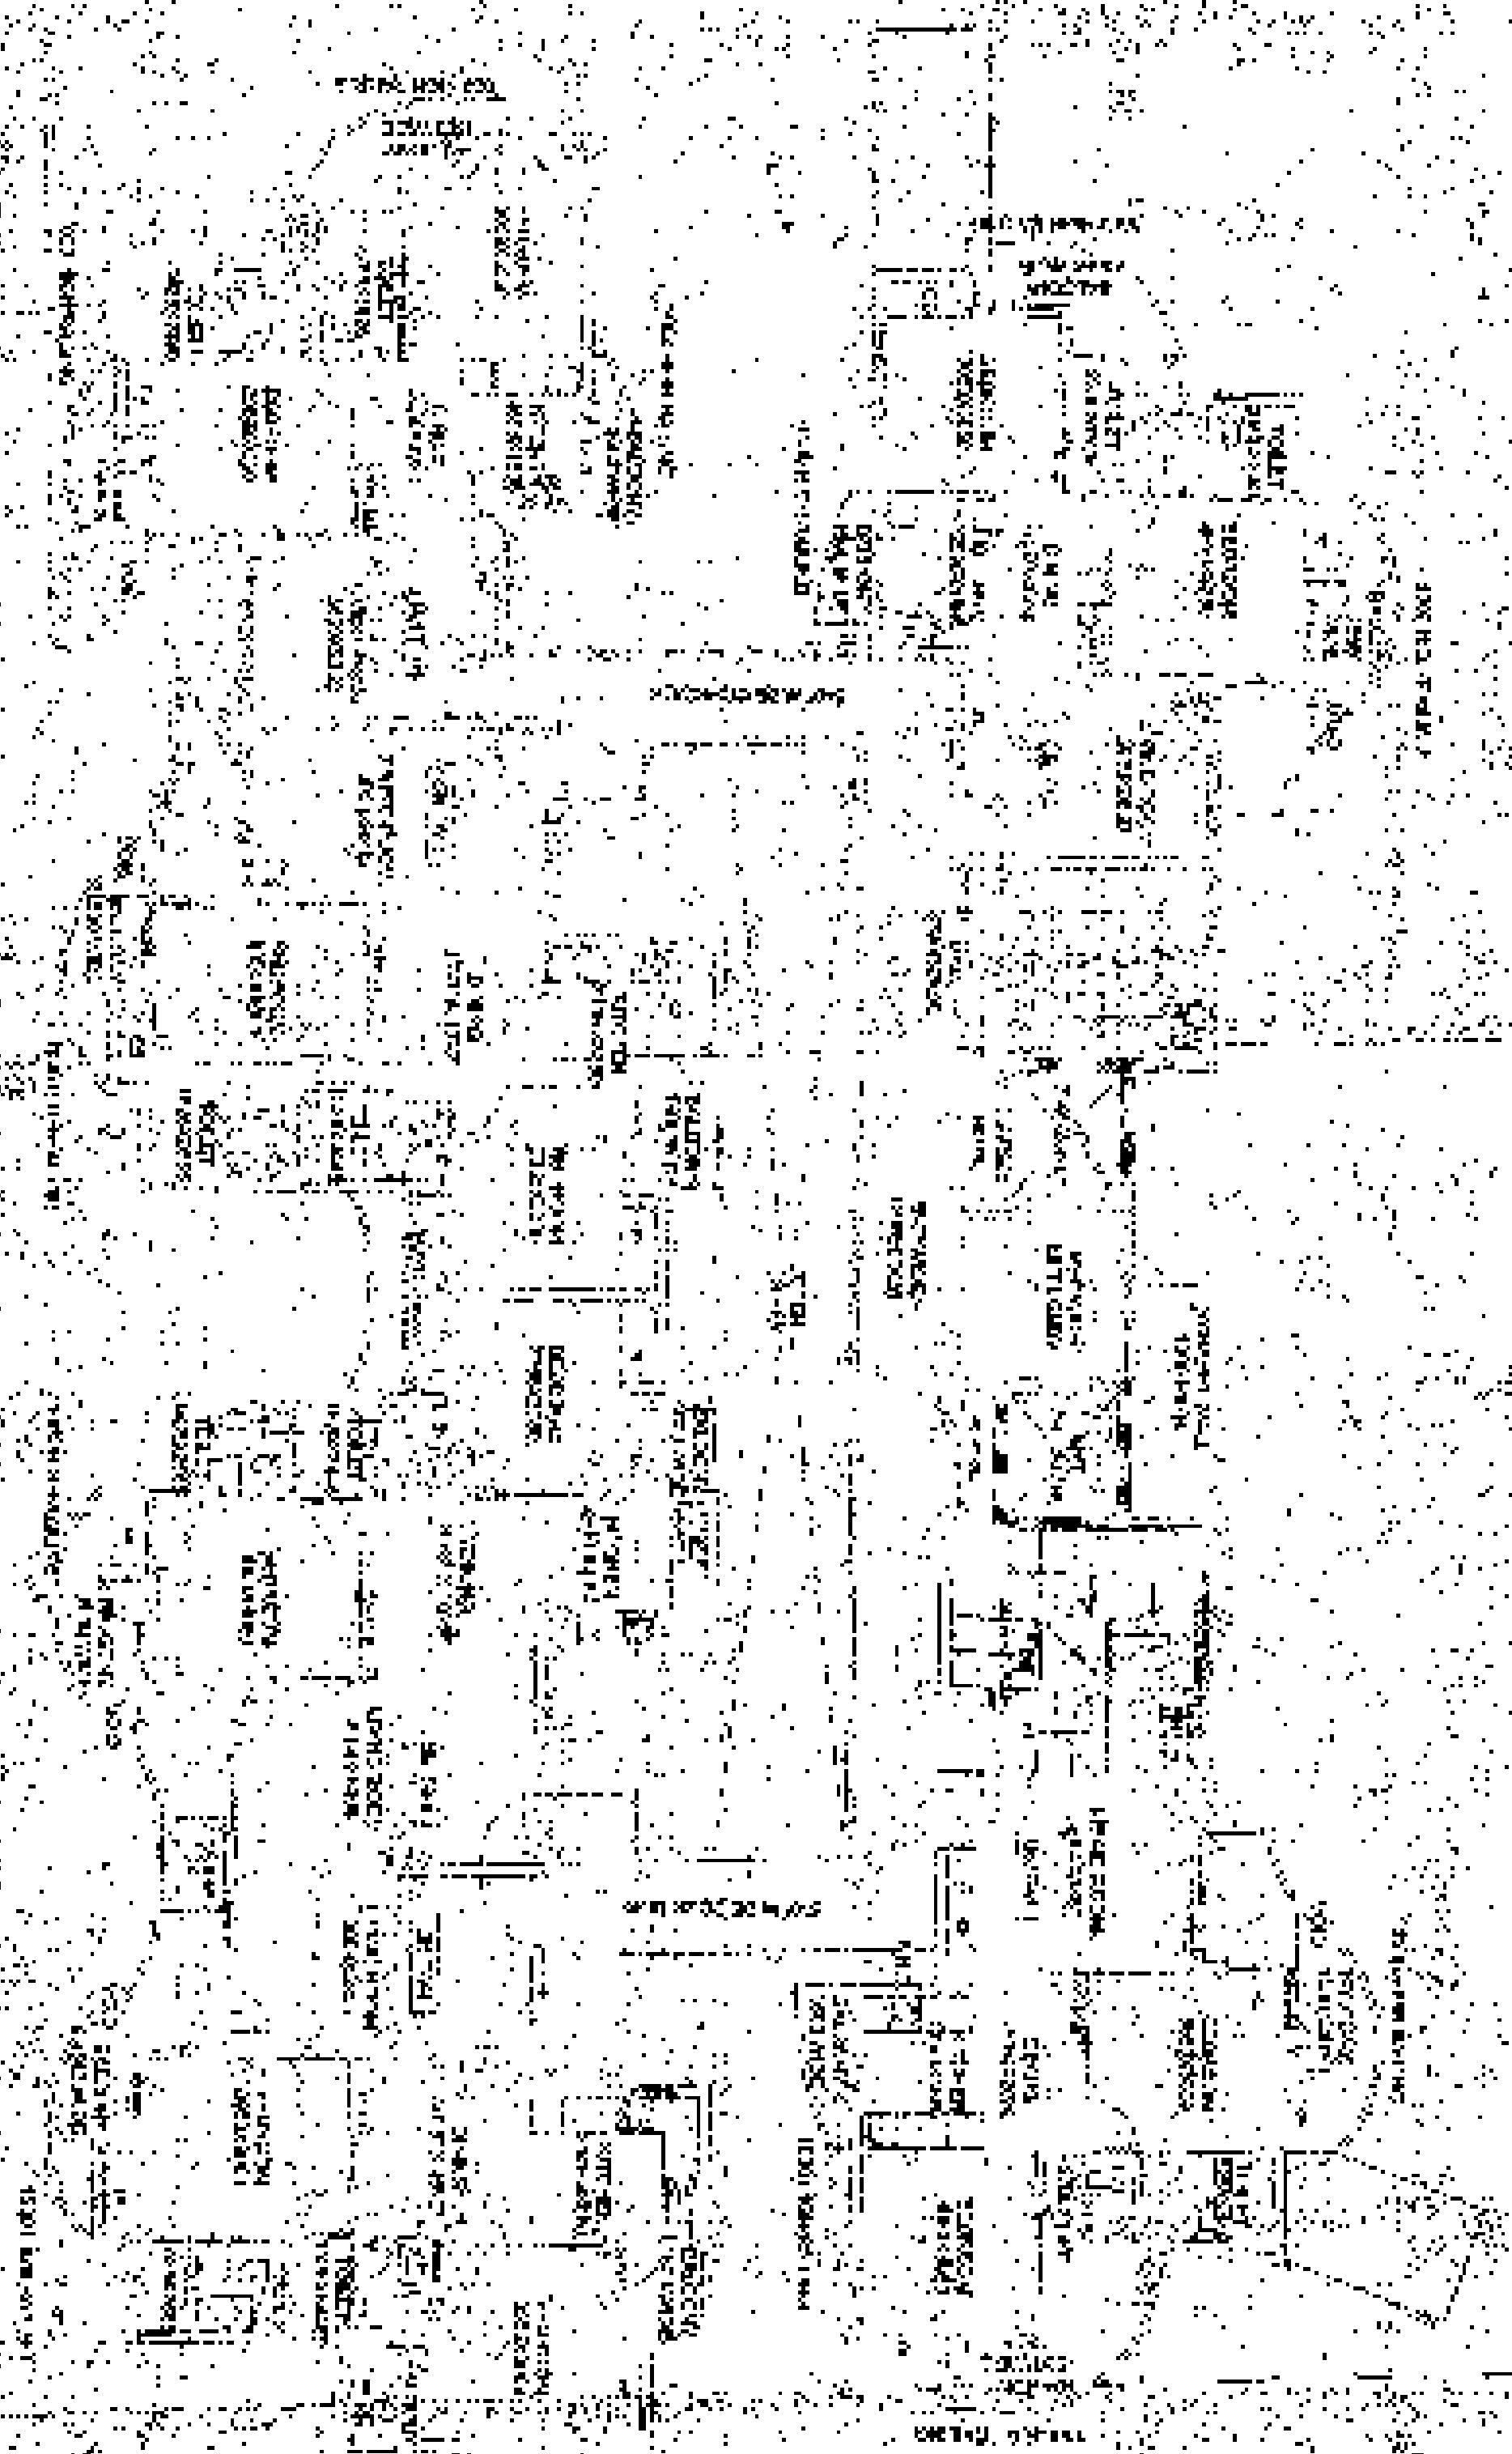

GROUND FLOOR PLAN

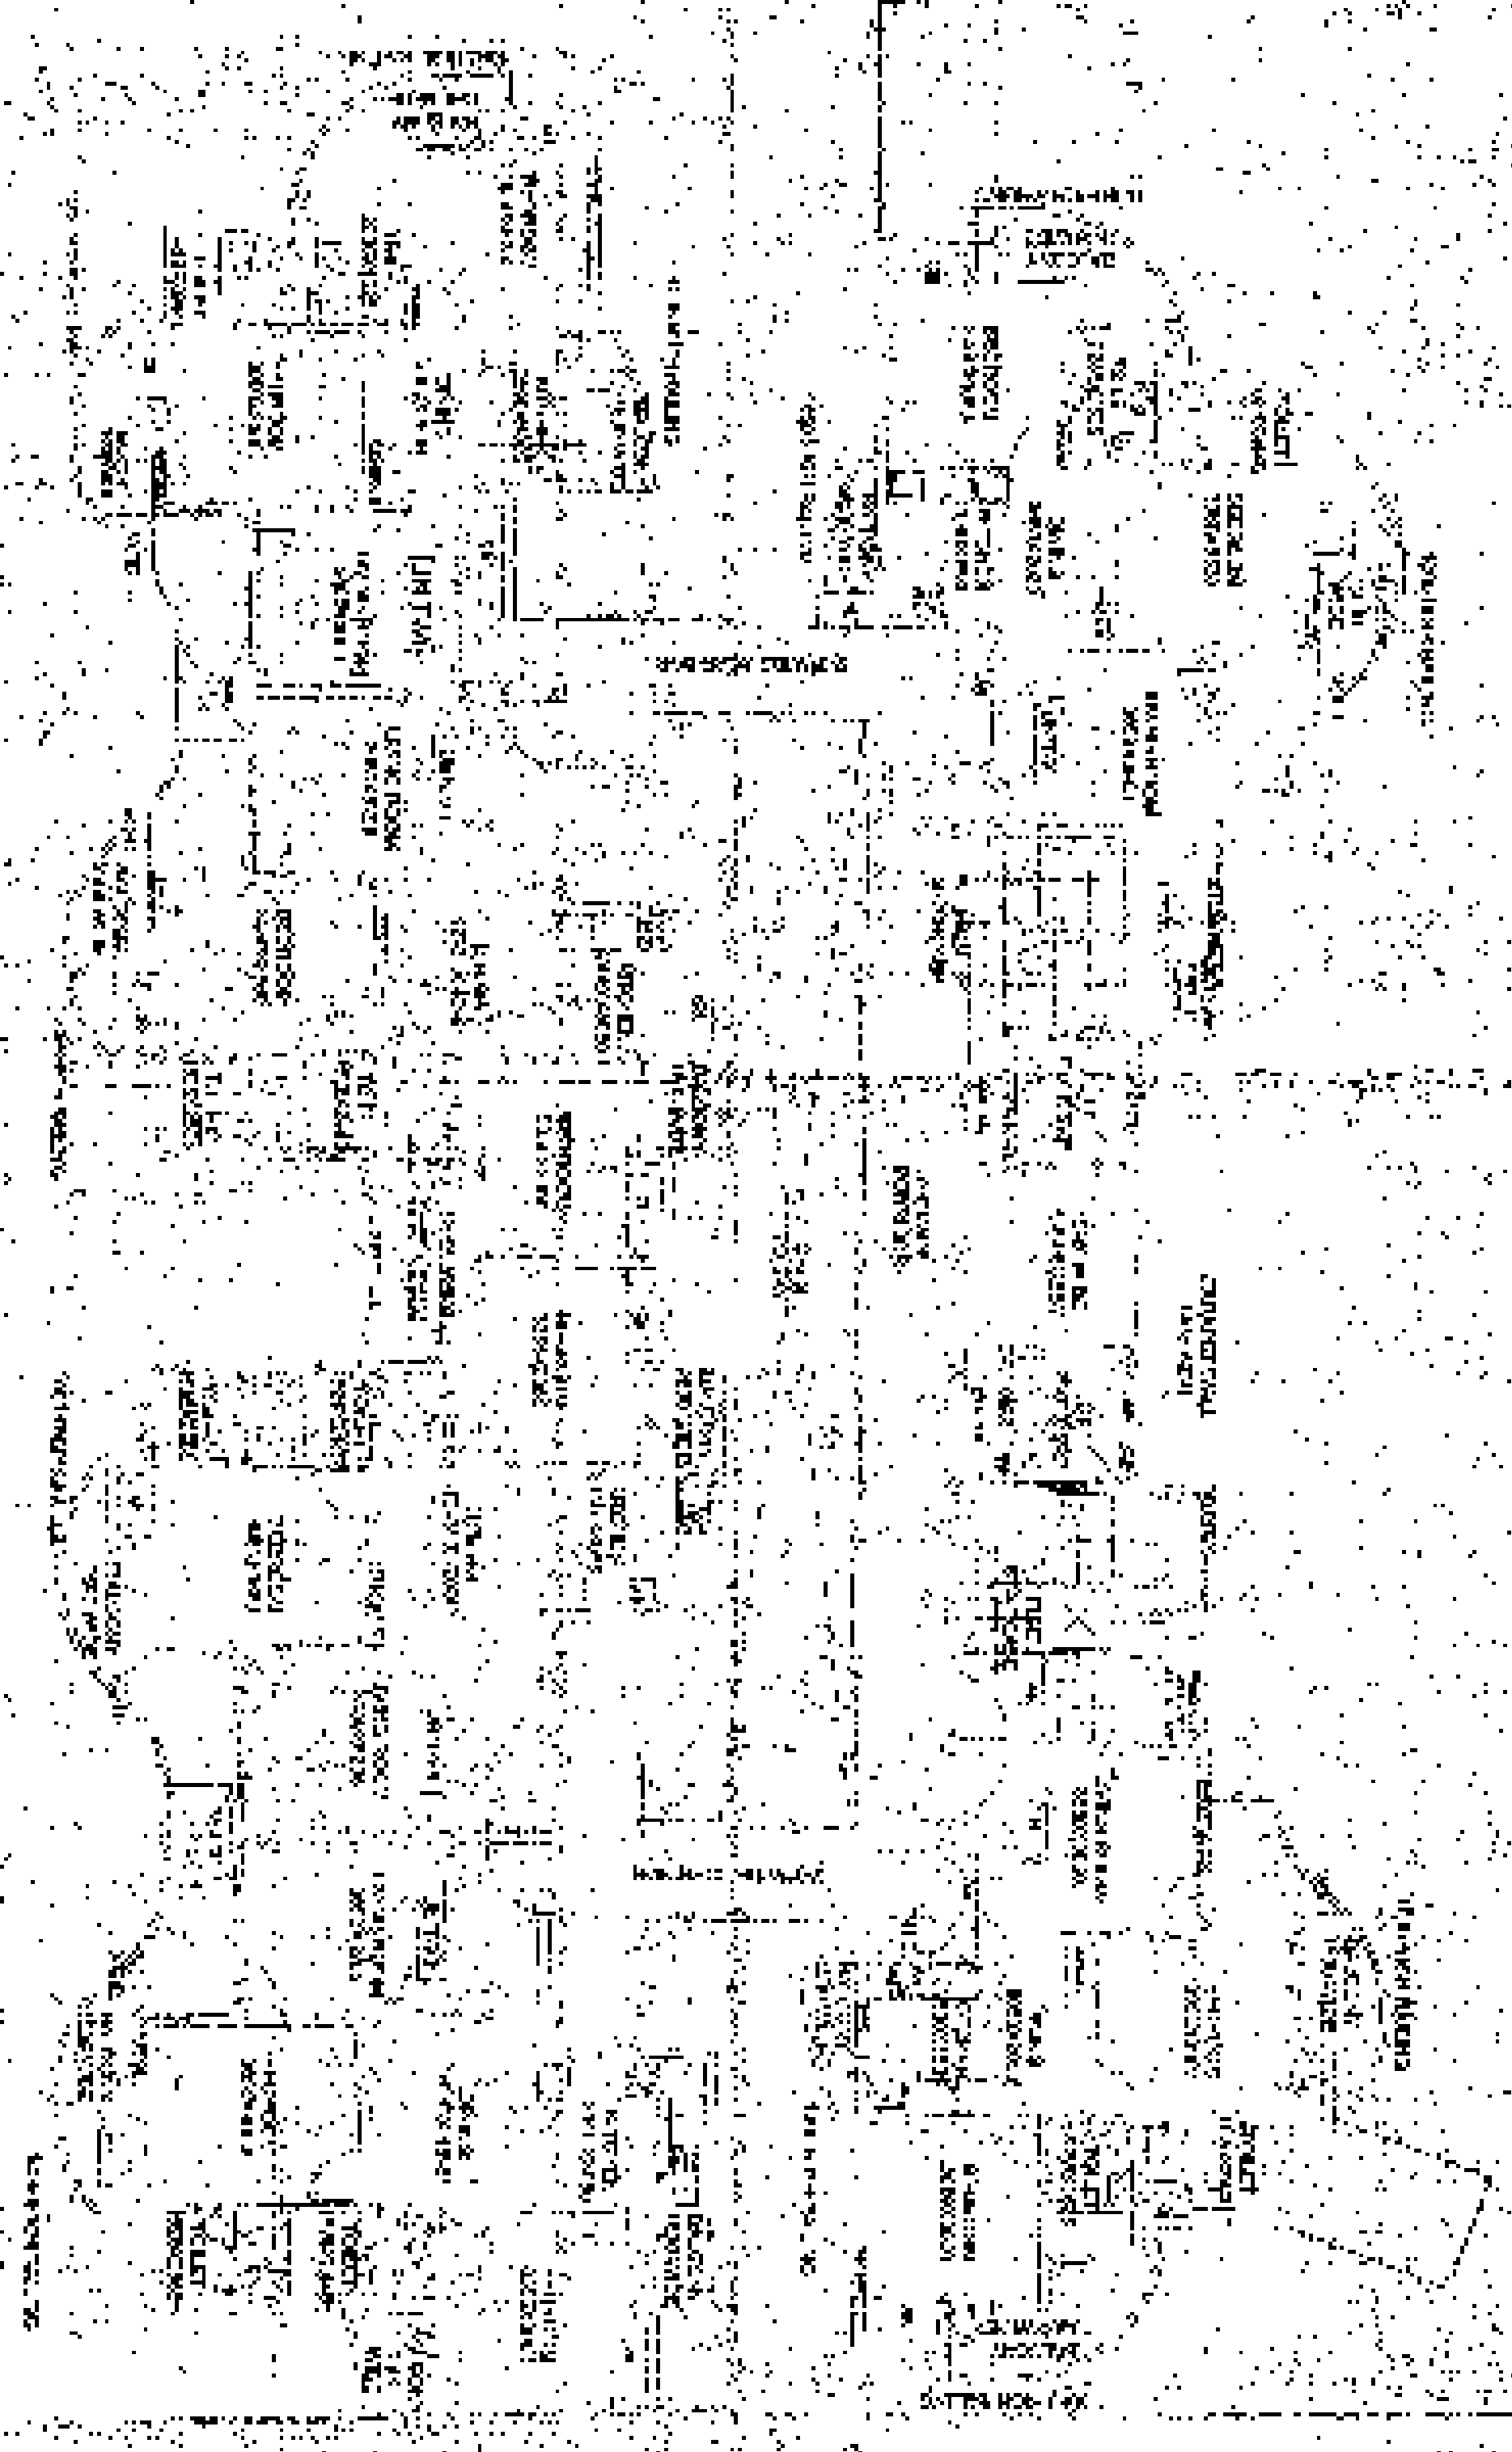

THIRD FLOOR PLAN

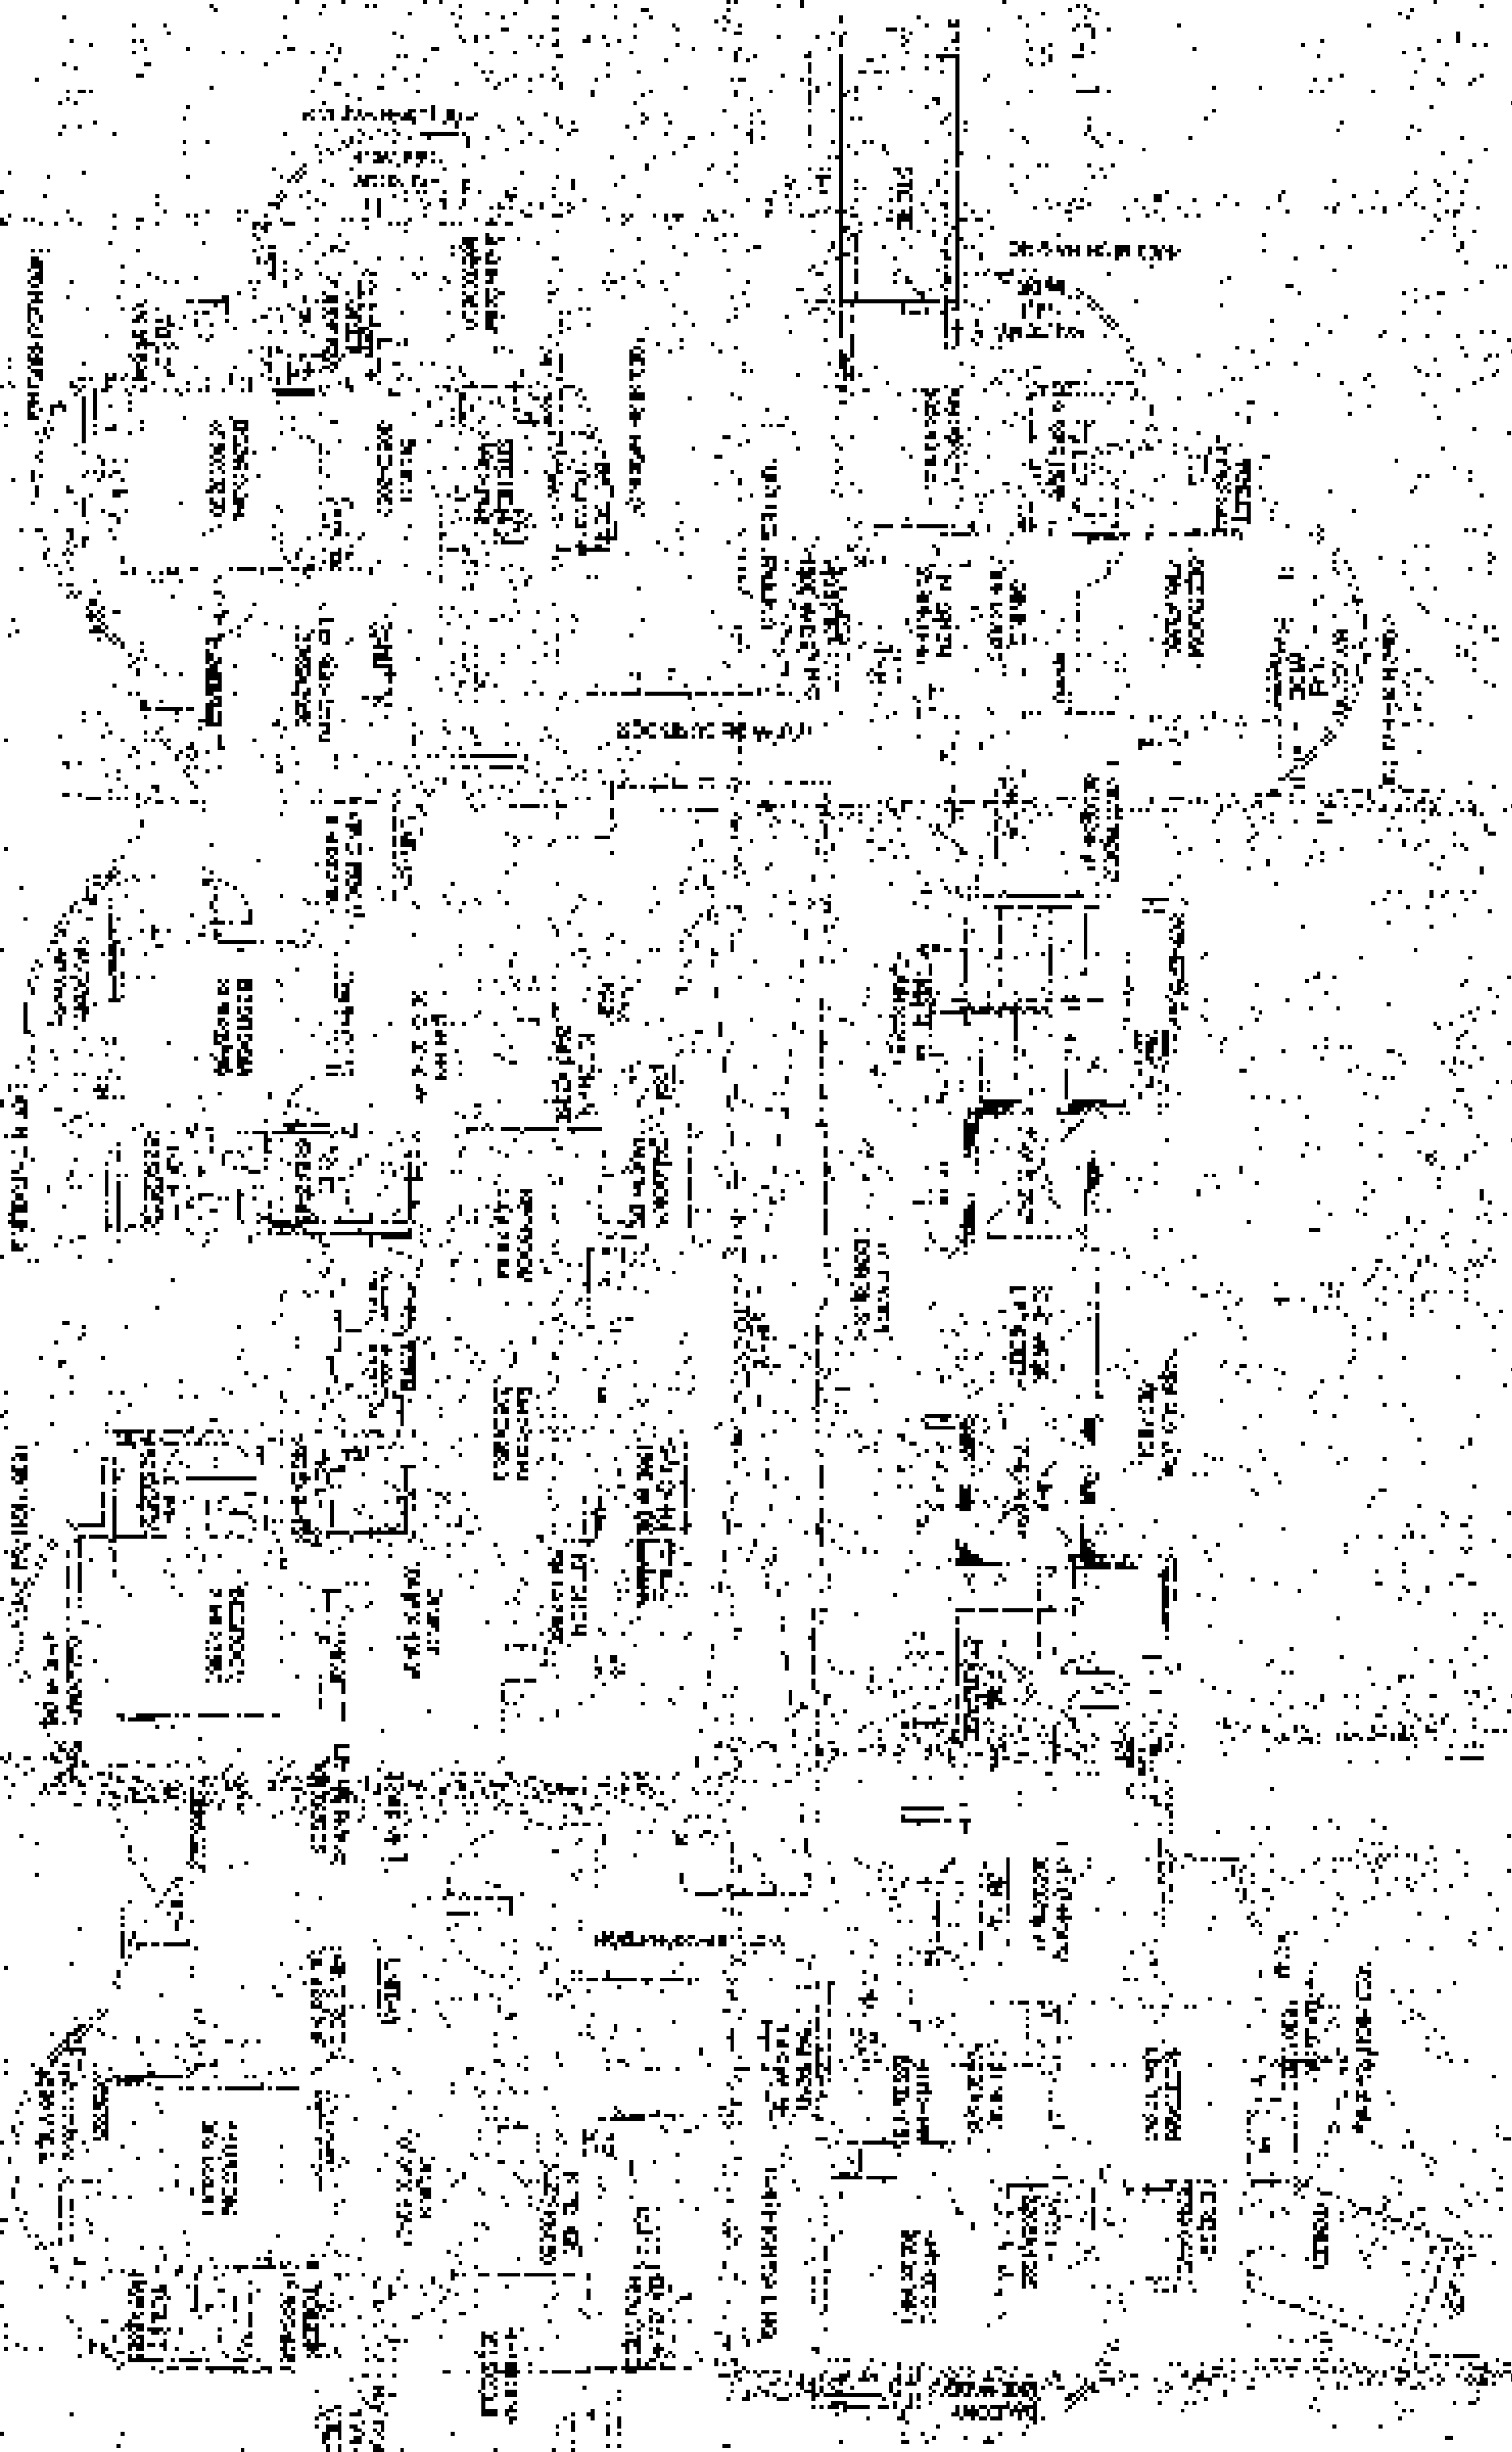

CLIENT
G.M. PROPERTIES, INC.

PROJECT
FLOOR PLAN
SHEET NO. 1
DATE
10/10/2010

SCALE
1/8" = 1'-0"
BLOCK PLANS

DESIGNED BY
C. P. KURUPPIL
CHECKED BY
D. J. GREENE
DATE
10/10/2010

SHEET NO. 1
SUB 12

THE ARCHITECT
C. P. KIRK & ASSOCIATES
1000 N. 10TH ST.
SUITE 100
DALLAS, TEXAS 75201
TEL: 214-761-1000
FAX: 214-761-1001
WWW.CPKIRK.COM

NO. 1	GENERAL NOTES
NO. 2	FOUNDATION
NO. 3	STRUCTURAL
NO. 4	MECHANICAL
NO. 5	ELECTRICAL
NO. 6	PLUMBING
NO. 7	HEATING, VENTILATION & AIR CONDITIONING
NO. 8	WATER SUPPLY & SANITATION
NO. 9	SEWER & WASTE
NO. 10	TELEPHONE & DATA
NO. 11	TELEVISION & RADIO
NO. 12	ALARM & FIRE PROTECTION
NO. 13	MOVING & REMOVAL
NO. 14	DEMOLITION
NO. 15	LANDSCAPE ARCHITECTURE
NO. 16	INTERIOR ARCHITECTURE
NO. 17	EXTERIOR ARCHITECTURE
NO. 18	TRAVEL
NO. 19	RECREATION
NO. 20	ARTS & CULTURE
NO. 21	RELIGION
NO. 22	EDUCATION
NO. 23	GOVERNMENT
NO. 24	INDUSTRY
NO. 25	TRANSPORTATION
NO. 26	UTILITIES
NO. 27	DEFENSE
NO. 28	POWER
NO. 29	WATER SUPPLY
NO. 30	SEWER & WASTE
NO. 31	TELEPHONE & DATA
NO. 32	TELEVISION & RADIO
NO. 33	ALARM & FIRE PROTECTION
NO. 34	MOVING & REMOVAL
NO. 35	DEMOLITION
NO. 36	LANDSCAPE ARCHITECTURE
NO. 37	INTERIOR ARCHITECTURE
NO. 38	EXTERIOR ARCHITECTURE
NO. 39	TRAVEL
NO. 40	RECREATION
NO. 41	ARTS & CULTURE
NO. 42	RELIGION
NO. 43	EDUCATION
NO. 44	GOVERNMENT
NO. 45	INDUSTRY
NO. 46	TRANSPORTATION
NO. 47	UTILITIES
NO. 48	DEFENSE
NO. 49	POWER
NO. 50	WATER SUPPLY
NO. 51	SEWER & WASTE
NO. 52	TELEPHONE & DATA
NO. 53	TELEVISION & RADIO
NO. 54	ALARM & FIRE PROTECTION
NO. 55	MOVING & REMOVAL
NO. 56	DEMOLITION
NO. 57	LANDSCAPE ARCHITECTURE
NO. 58	INTERIOR ARCHITECTURE
NO. 59	EXTERIOR ARCHITECTURE
NO. 60	TRAVEL
NO. 61	RECREATION
NO. 62	ARTS & CULTURE
NO. 63	RELIGION
NO. 64	EDUCATION
NO. 65	GOVERNMENT
NO. 66	INDUSTRY
NO. 67	TRANSPORTATION
NO. 68	UTILITIES
NO. 69	DEFENSE
NO. 70	POWER
NO. 71	WATER SUPPLY
NO. 72	SEWER & WASTE
NO. 73	TELEPHONE & DATA
NO. 74	TELEVISION & RADIO
NO. 75	ALARM & FIRE PROTECTION
NO. 76	MOVING & REMOVAL
NO. 77	DEMOLITION
NO. 78	LANDSCAPE ARCHITECTURE
NO. 79	INTERIOR ARCHITECTURE
NO. 80	EXTERIOR ARCHITECTURE
NO. 81	TRAVEL
NO. 82	RECREATION
NO. 83	ARTS & CULTURE
NO. 84	RELIGION
NO. 85	EDUCATION
NO. 86	GOVERNMENT
NO. 87	INDUSTRY
NO. 88	TRANSPORTATION
NO. 89	UTILITIES
NO. 90	DEFENSE
NO. 91	POWER
NO. 92	WATER SUPPLY
NO. 93	SEWER & WASTE
NO. 94	TELEPHONE & DATA
NO. 95	TELEVISION & RADIO
NO. 96	ALARM & FIRE PROTECTION
NO. 97	MOVING & REMOVAL
NO. 98	DEMOLITION
NO. 99	LANDSCAPE ARCHITECTURE
NO. 100	INTERIOR ARCHITECTURE

CLIENT
C. P. KIRK & ASSOCIATES, P.C.

PROJECT
REVISIONS SUBMITTED - 08/05/2004
AT PLOT NO. 10, SEC. 8, T. 10N, R. 10E, S. 10E

DATE
08/05/2004

SCALE
1/8" = 1'-0"

PROJECT
08/05/2004

PROJECT
08/05/2004

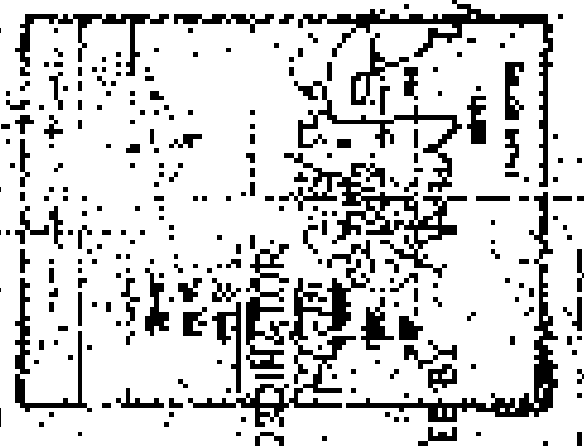

PROJECT
08/05/2004

PROJECT
08/05/2004

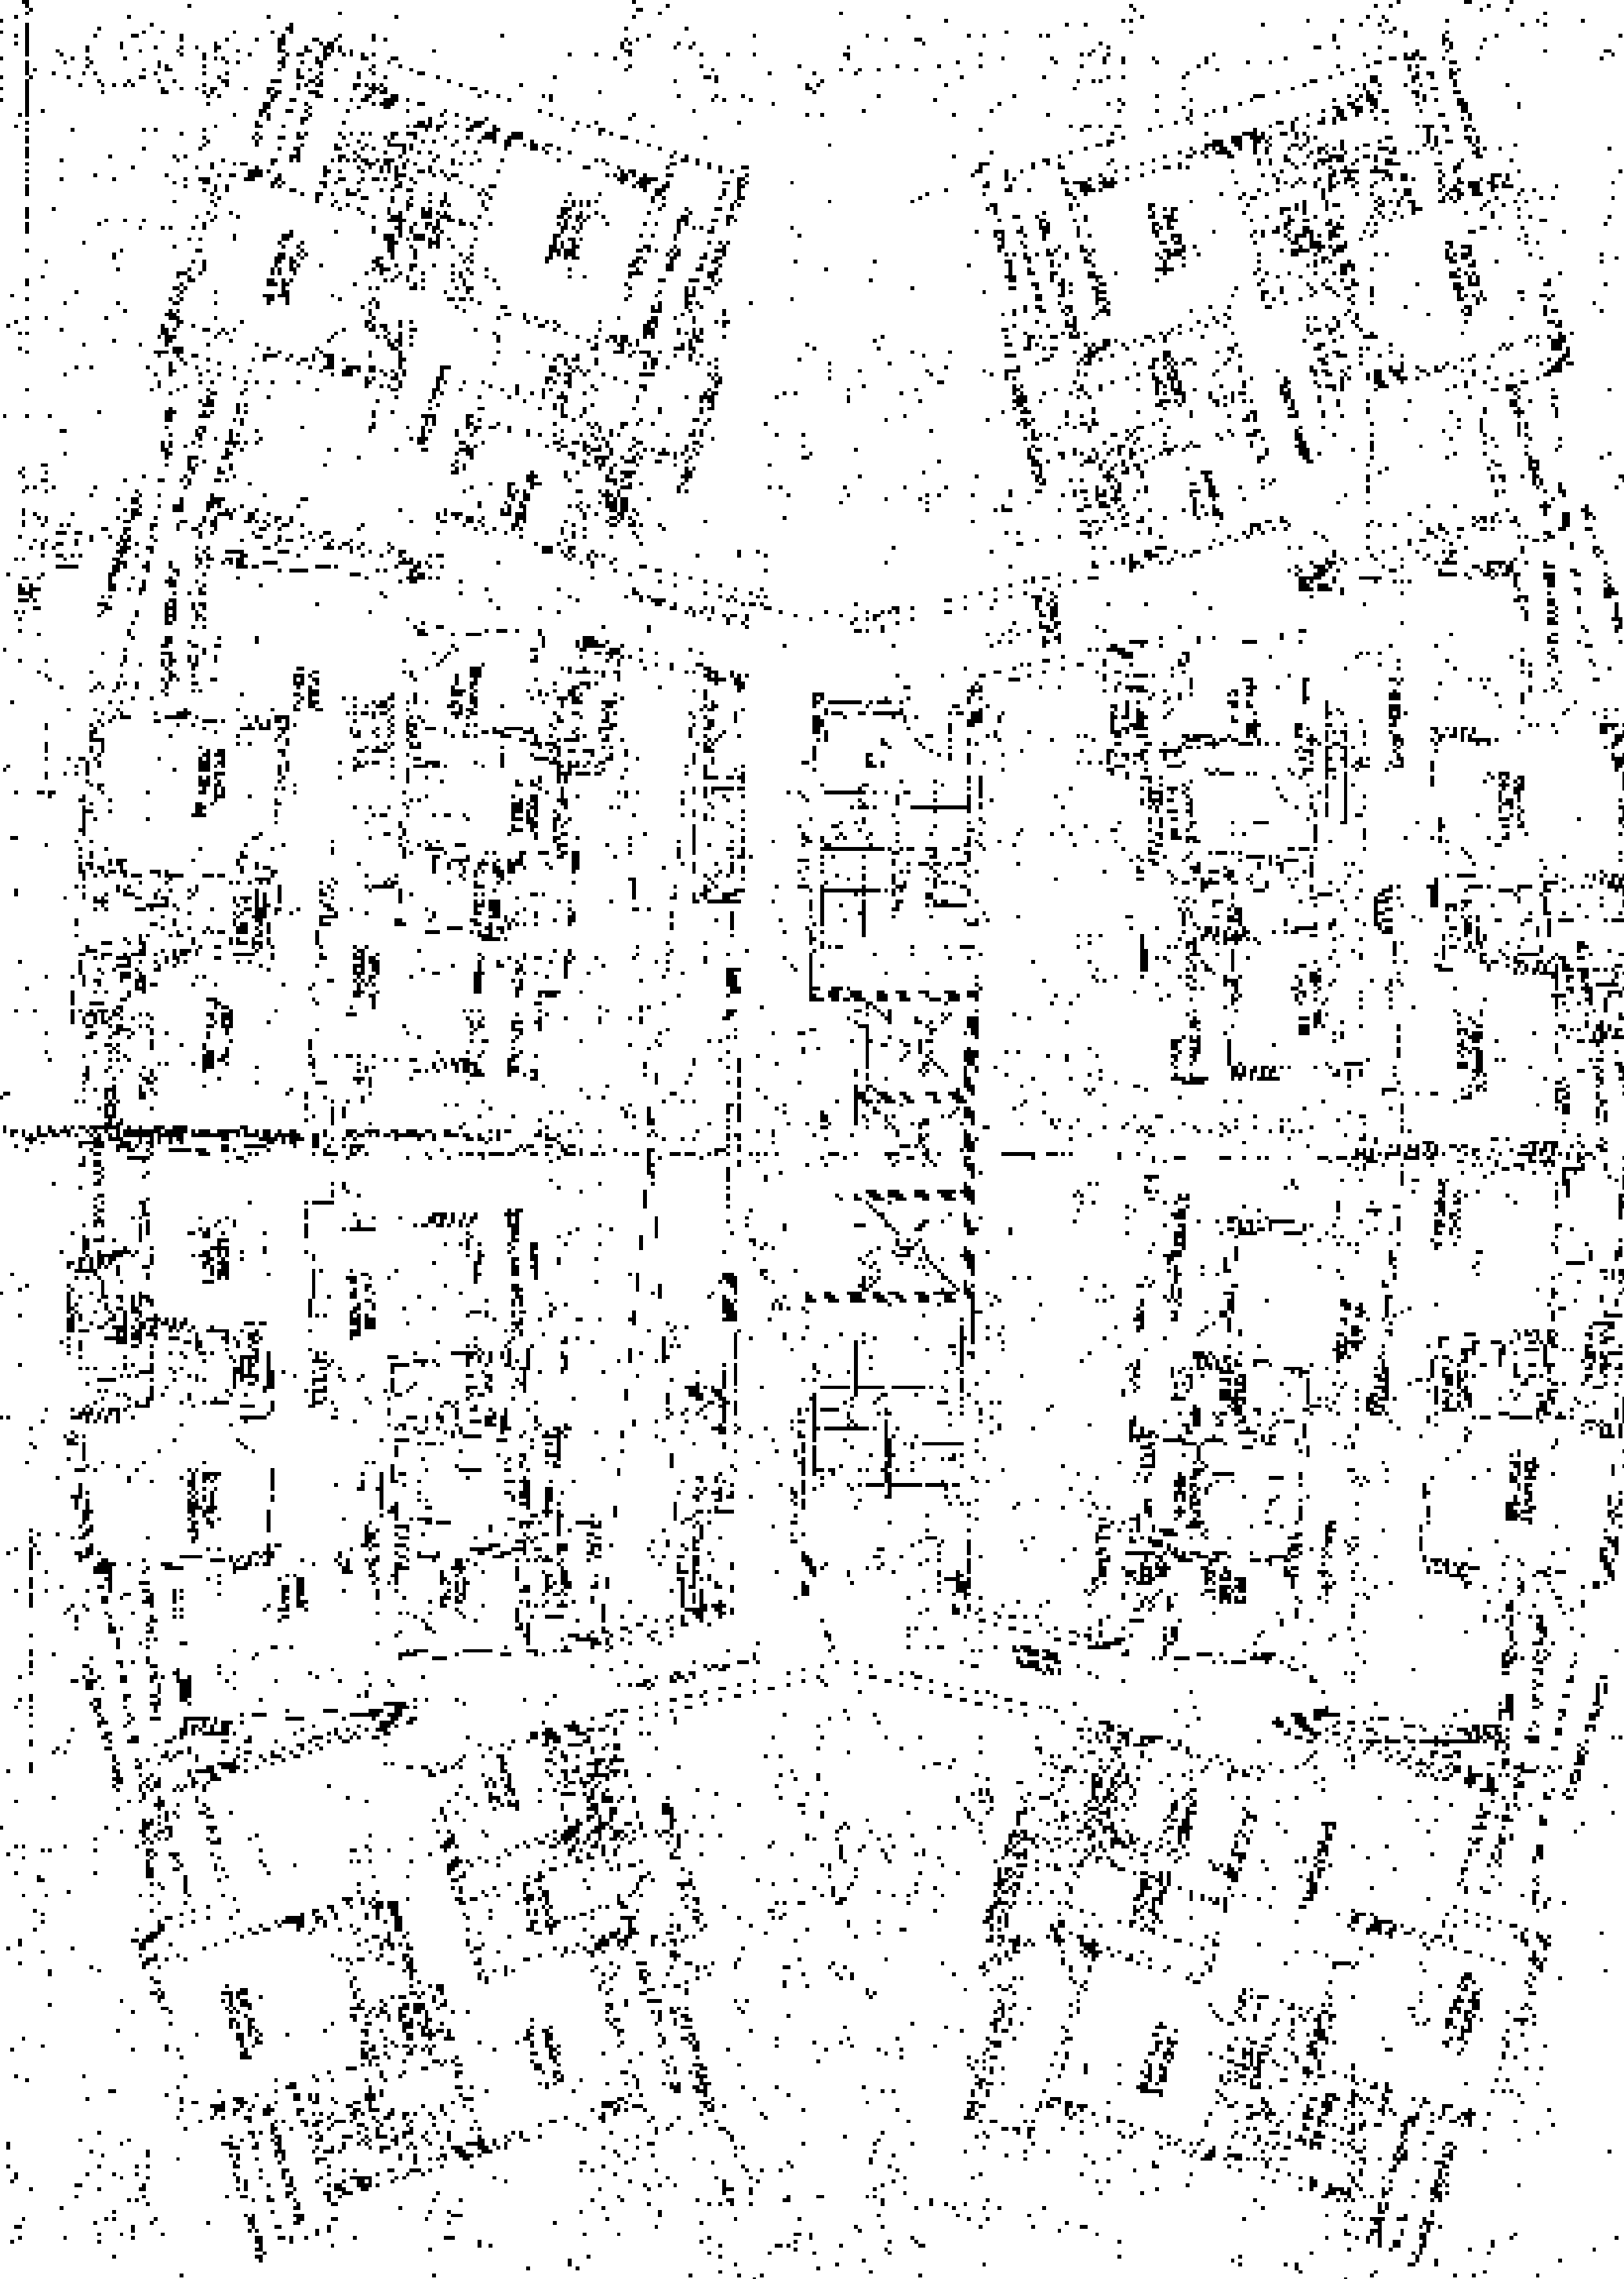

TYPICAL FLOOR PLANS



GROUND FLOOR PLANS



THIRD FLOOR PLANS

BLOCK B & BLOCK D

三、

GSN:GINTERSFT-TC

331085

OK:STOH#11694550 KONGE WORKS PASSENGER
RECEIVED

17. PROBABLE: JANUARY 2006

SALES & MARKETING

DATE

11/10/2011 11:10 AM

THE UNIVERSITY OF CHICAGO

DATE _____

© 1997 by The McGraw-Hill Companies, Inc.

Small Business Administration
U.S. Department of Commerce
Washington, D.C. 20540

[illegible]

BLOCK B & BLOCK

THE UNIVERSITY OF CHICAGO PRESS

STAY CLOSE TO THE GUN

1. The first step is to identify the problem or question that needs to be answered.

REVISED 10/1/06

PLCONF-2695255 FAX: 2693877070

© 2014 All rights reserved. No part of this publication may be reproduced, stored in a retrieval system, or transmitted, in any form or by any means, electronic, mechanical, photocopying, recording, or by any information storage or retrieval system, without prior written permission from the publisher.

For 500,000 1000 1500 2000 2500 3000 3500 4000 4500 5000 5500 6000 6500 7000 7500 8000 8500 9000 9500 10000

44-38861-1000

GLASSBORO, N.J. 07033

10

DATE OF BIRTH: 08/09/67

STAKA KARMIC SUB-08

1. All dimensions are in mm unless mentioned otherwise.
2. No dimensions are to be scaled from this drawing.

100

PROJECT
REVISED SUBMISSION
REVISED PLAN
SHIKKA KARNIC GREENS
PLOT NO 10 SEC 78 NOIDA

DATE	AAAA	CHECKED BY	AAAAA	PROJECT COORDINATOR	AAAAA
SCALE	AAAA	DEALT BY	AAAAA	PROJECT COORDINATOR	AAAAA

BLOCK A PLANS

C. P. KUKREJA ASSOCIATESTM
ASHIRWAD BUILDING


NEW DELHI - 110016,
PHONE - 2686385 FAX - 26865770

EMAIL: cpka@cpkukreja.com


CLIENT SIGN _____ ARCHITECTS SIGN *John*

1304

AWING NO.
SIKKA KA

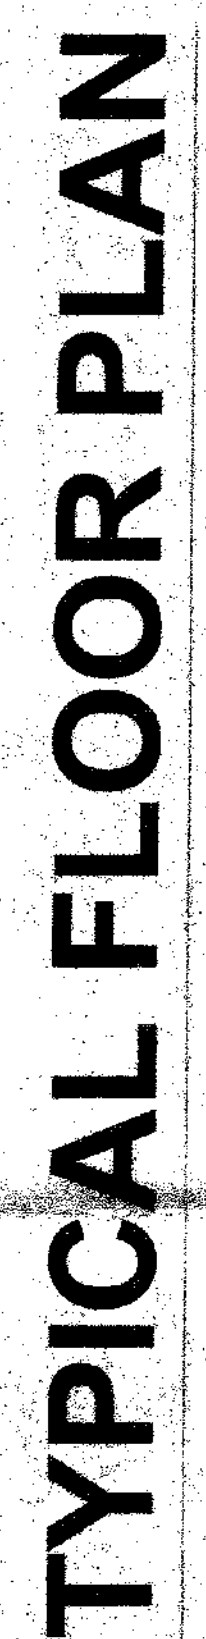[illegible]

(2) आल्टी की अभिव्यक्ति प्रमाण पत्र हेतु आवेदन करने समय विकास प्रबंधक (आवास) से नियम अनुसार तमय वृद्धिपत्र प्राप्तकर प्रस्तुत करना होगा।

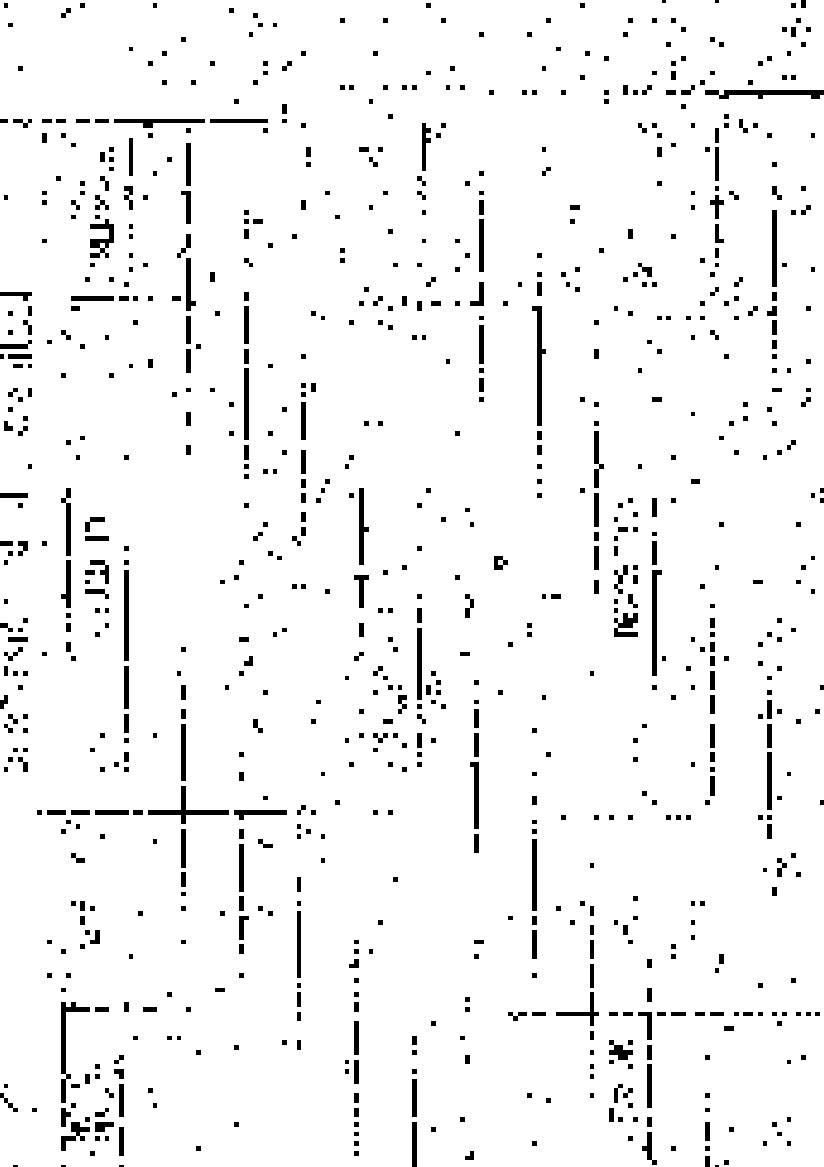

GROUND FLOOR

COVERED AREA (GROUND FLOOR)	= 141.63 SQMT
COVERED AREA (FIRST FLOOR)	= 141.63 SQMT
COVERED AREA (SECOND FLOOR)	= 141.63 SQMT
TOTAL COVERED AREA	= 424.89 SQMT

CONVENIENT SHOPPING

TABLE J. SUMMARY OF AREAS: ALL BRICKS

[illegible]

UNITED STATES GOVERNMENT CERTIFICATION AREA

TOTAL SERVICE AREA

TOTAL GROUPS COVERAGETOTAL COVERED AREA

2021年12月

OPTAL SERVICE AREA + BASEMENT SERVICE AREA+ COMMUNITY

OTW GROUND FAR - TOTAL GROUND SERVICE AREA +TOTALS + TOTAL SERVICE AREA LOWER EASTERN UPPER

FINANCIAL

PREPARED PLAN

SIRKA KARNE GREENS
W/PH 311ND 10 SEC 78 INCDM

2025

12. 12. 2011

10/1/2011

المادة ٤٠: كل من كان له حق في التصرف في الميراث، فإنه لا يجوز له أن يتصرف فيه قبل وفاته.

How Zero
How Much

New Zealand
 New Zealand
 New Zealand

2014-2015

DEHOS

JEH:SS

NATIONAL ASSOCIATION OF BROADCASTERS
 1100 15th St., N.W.
 Washington, D.C. 20004-4020
 (202) 462-6782
 Fax: (202) 462-6783
 E-mail: membership@nab.org
 Web: <http://www.nab.org>

Figure 1

300, 450, 600,

[illegible]

॥ श्रीगणेशाय नमः ॥

RECEIVED

1575-1576

— 100 —

100

10

[illegible]

154. 155. 156.


54-1584-19





10

10

15

10

 

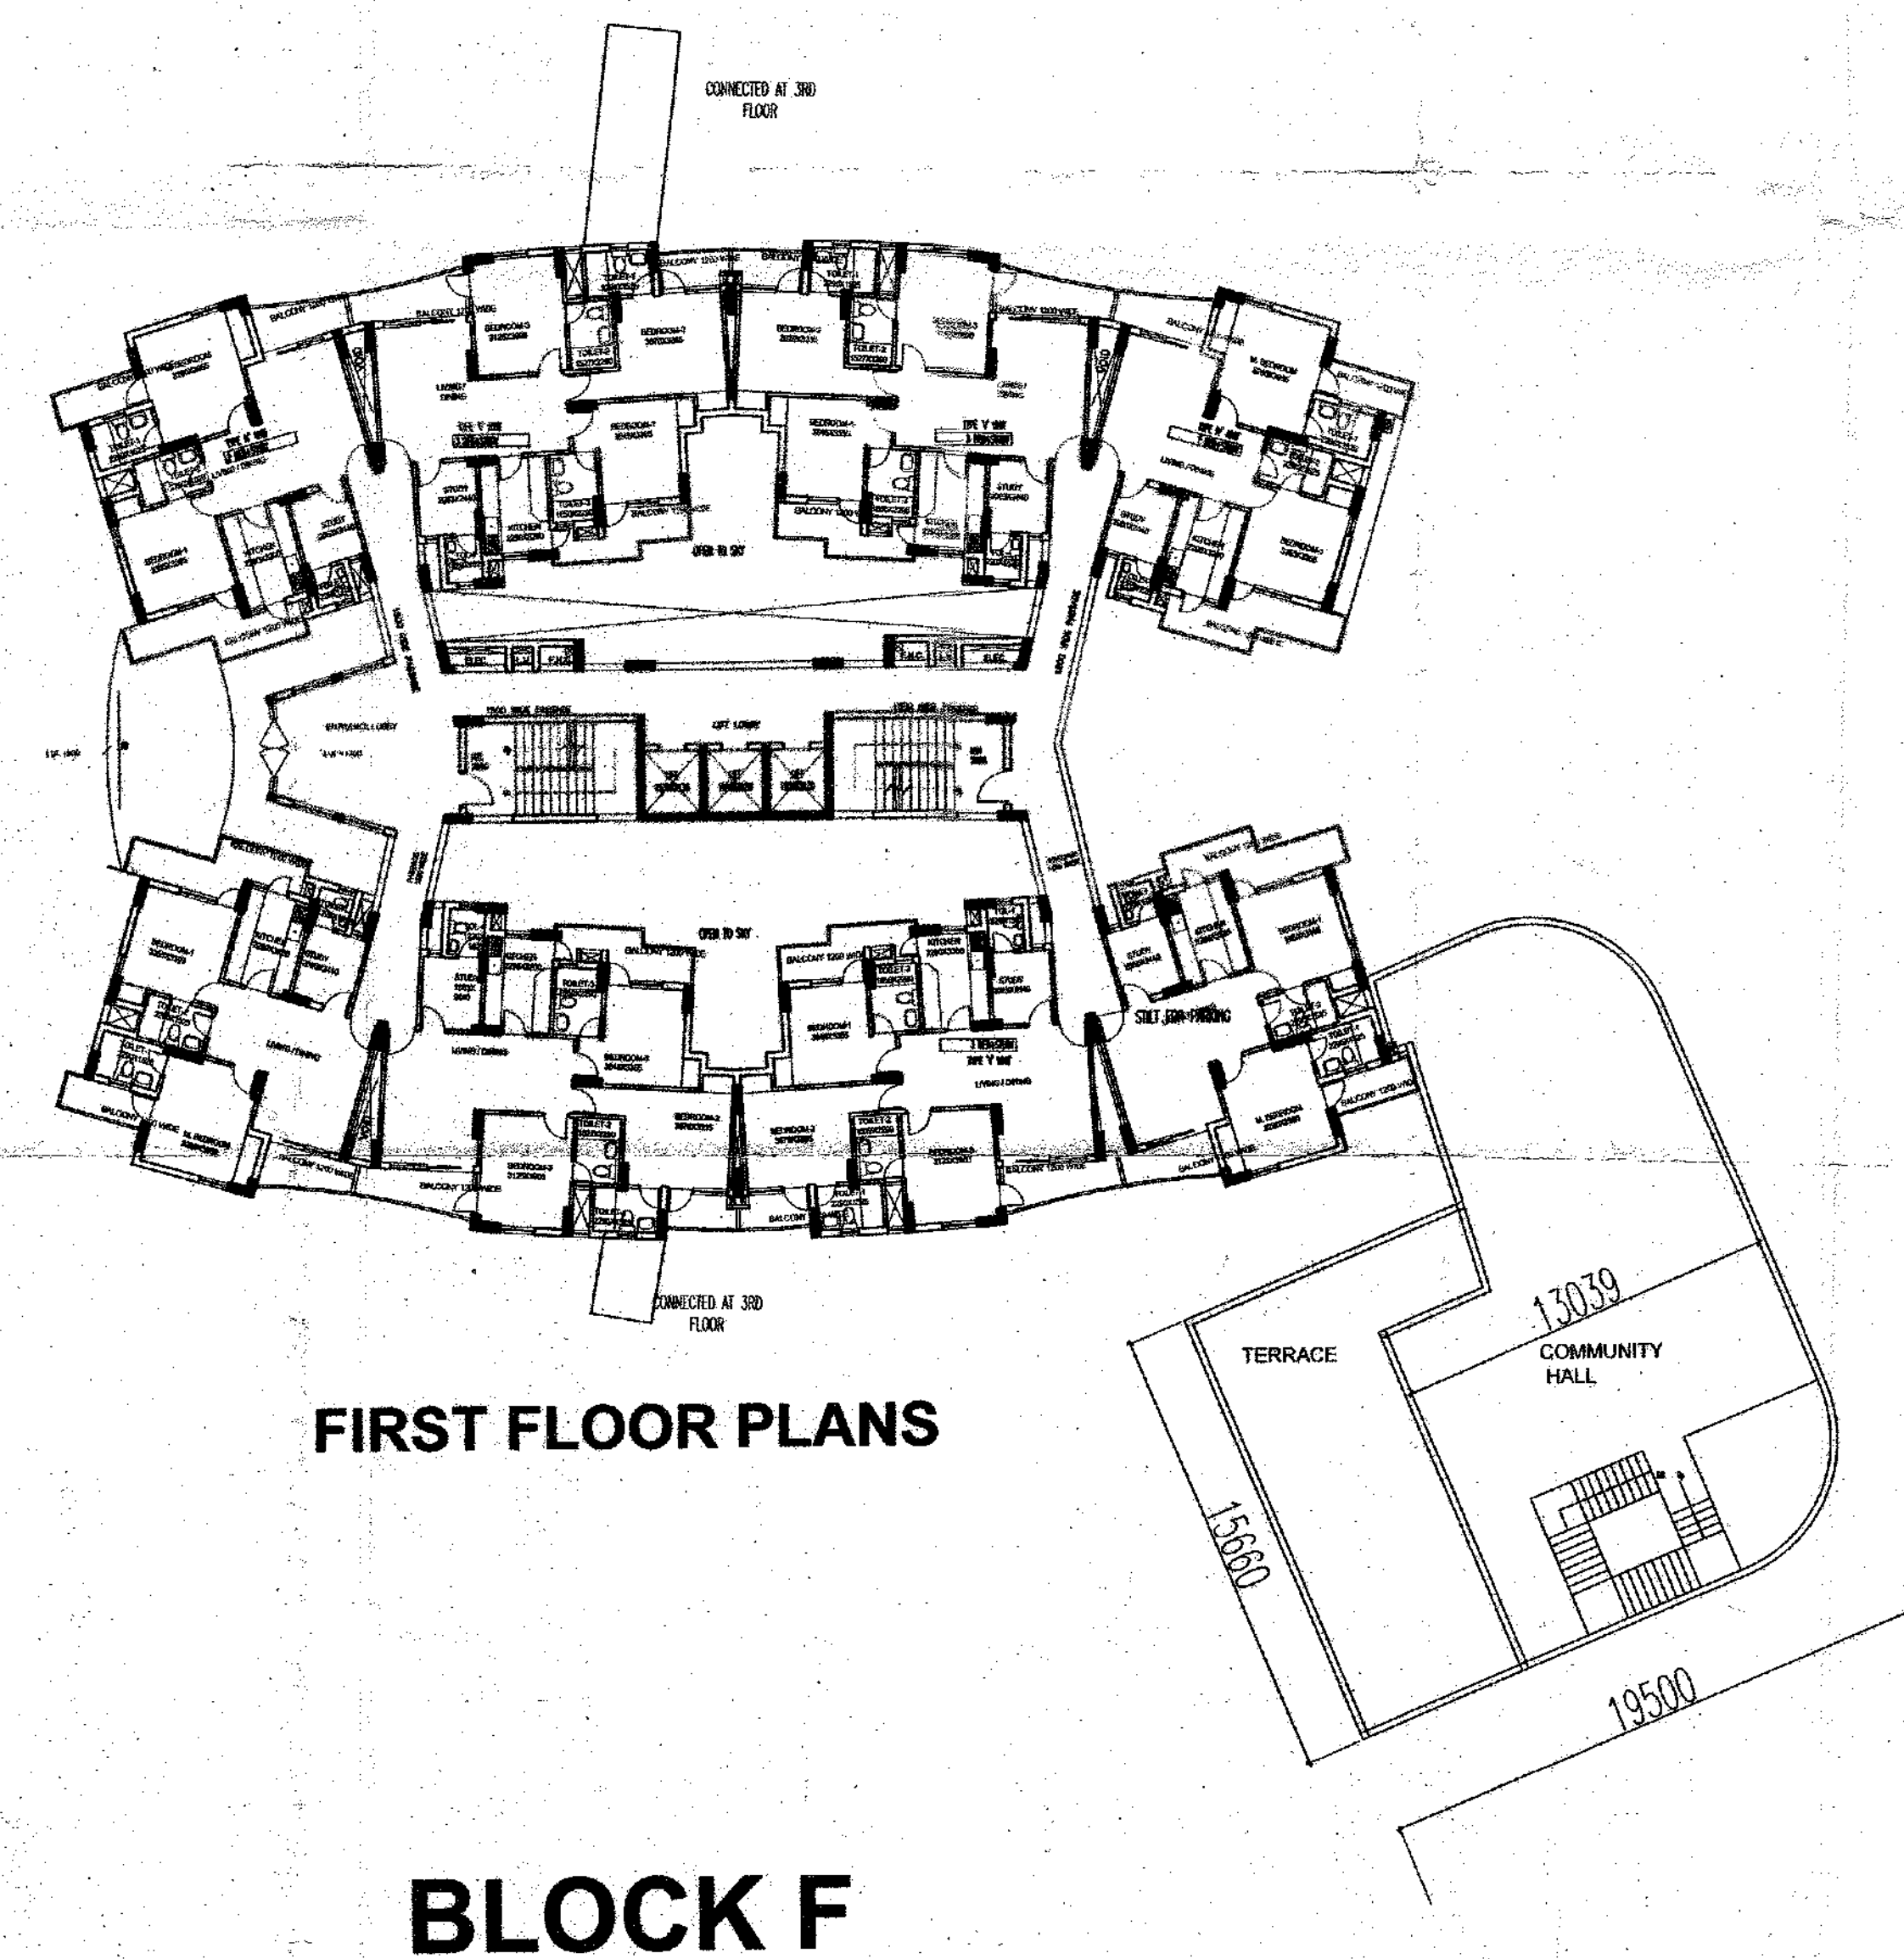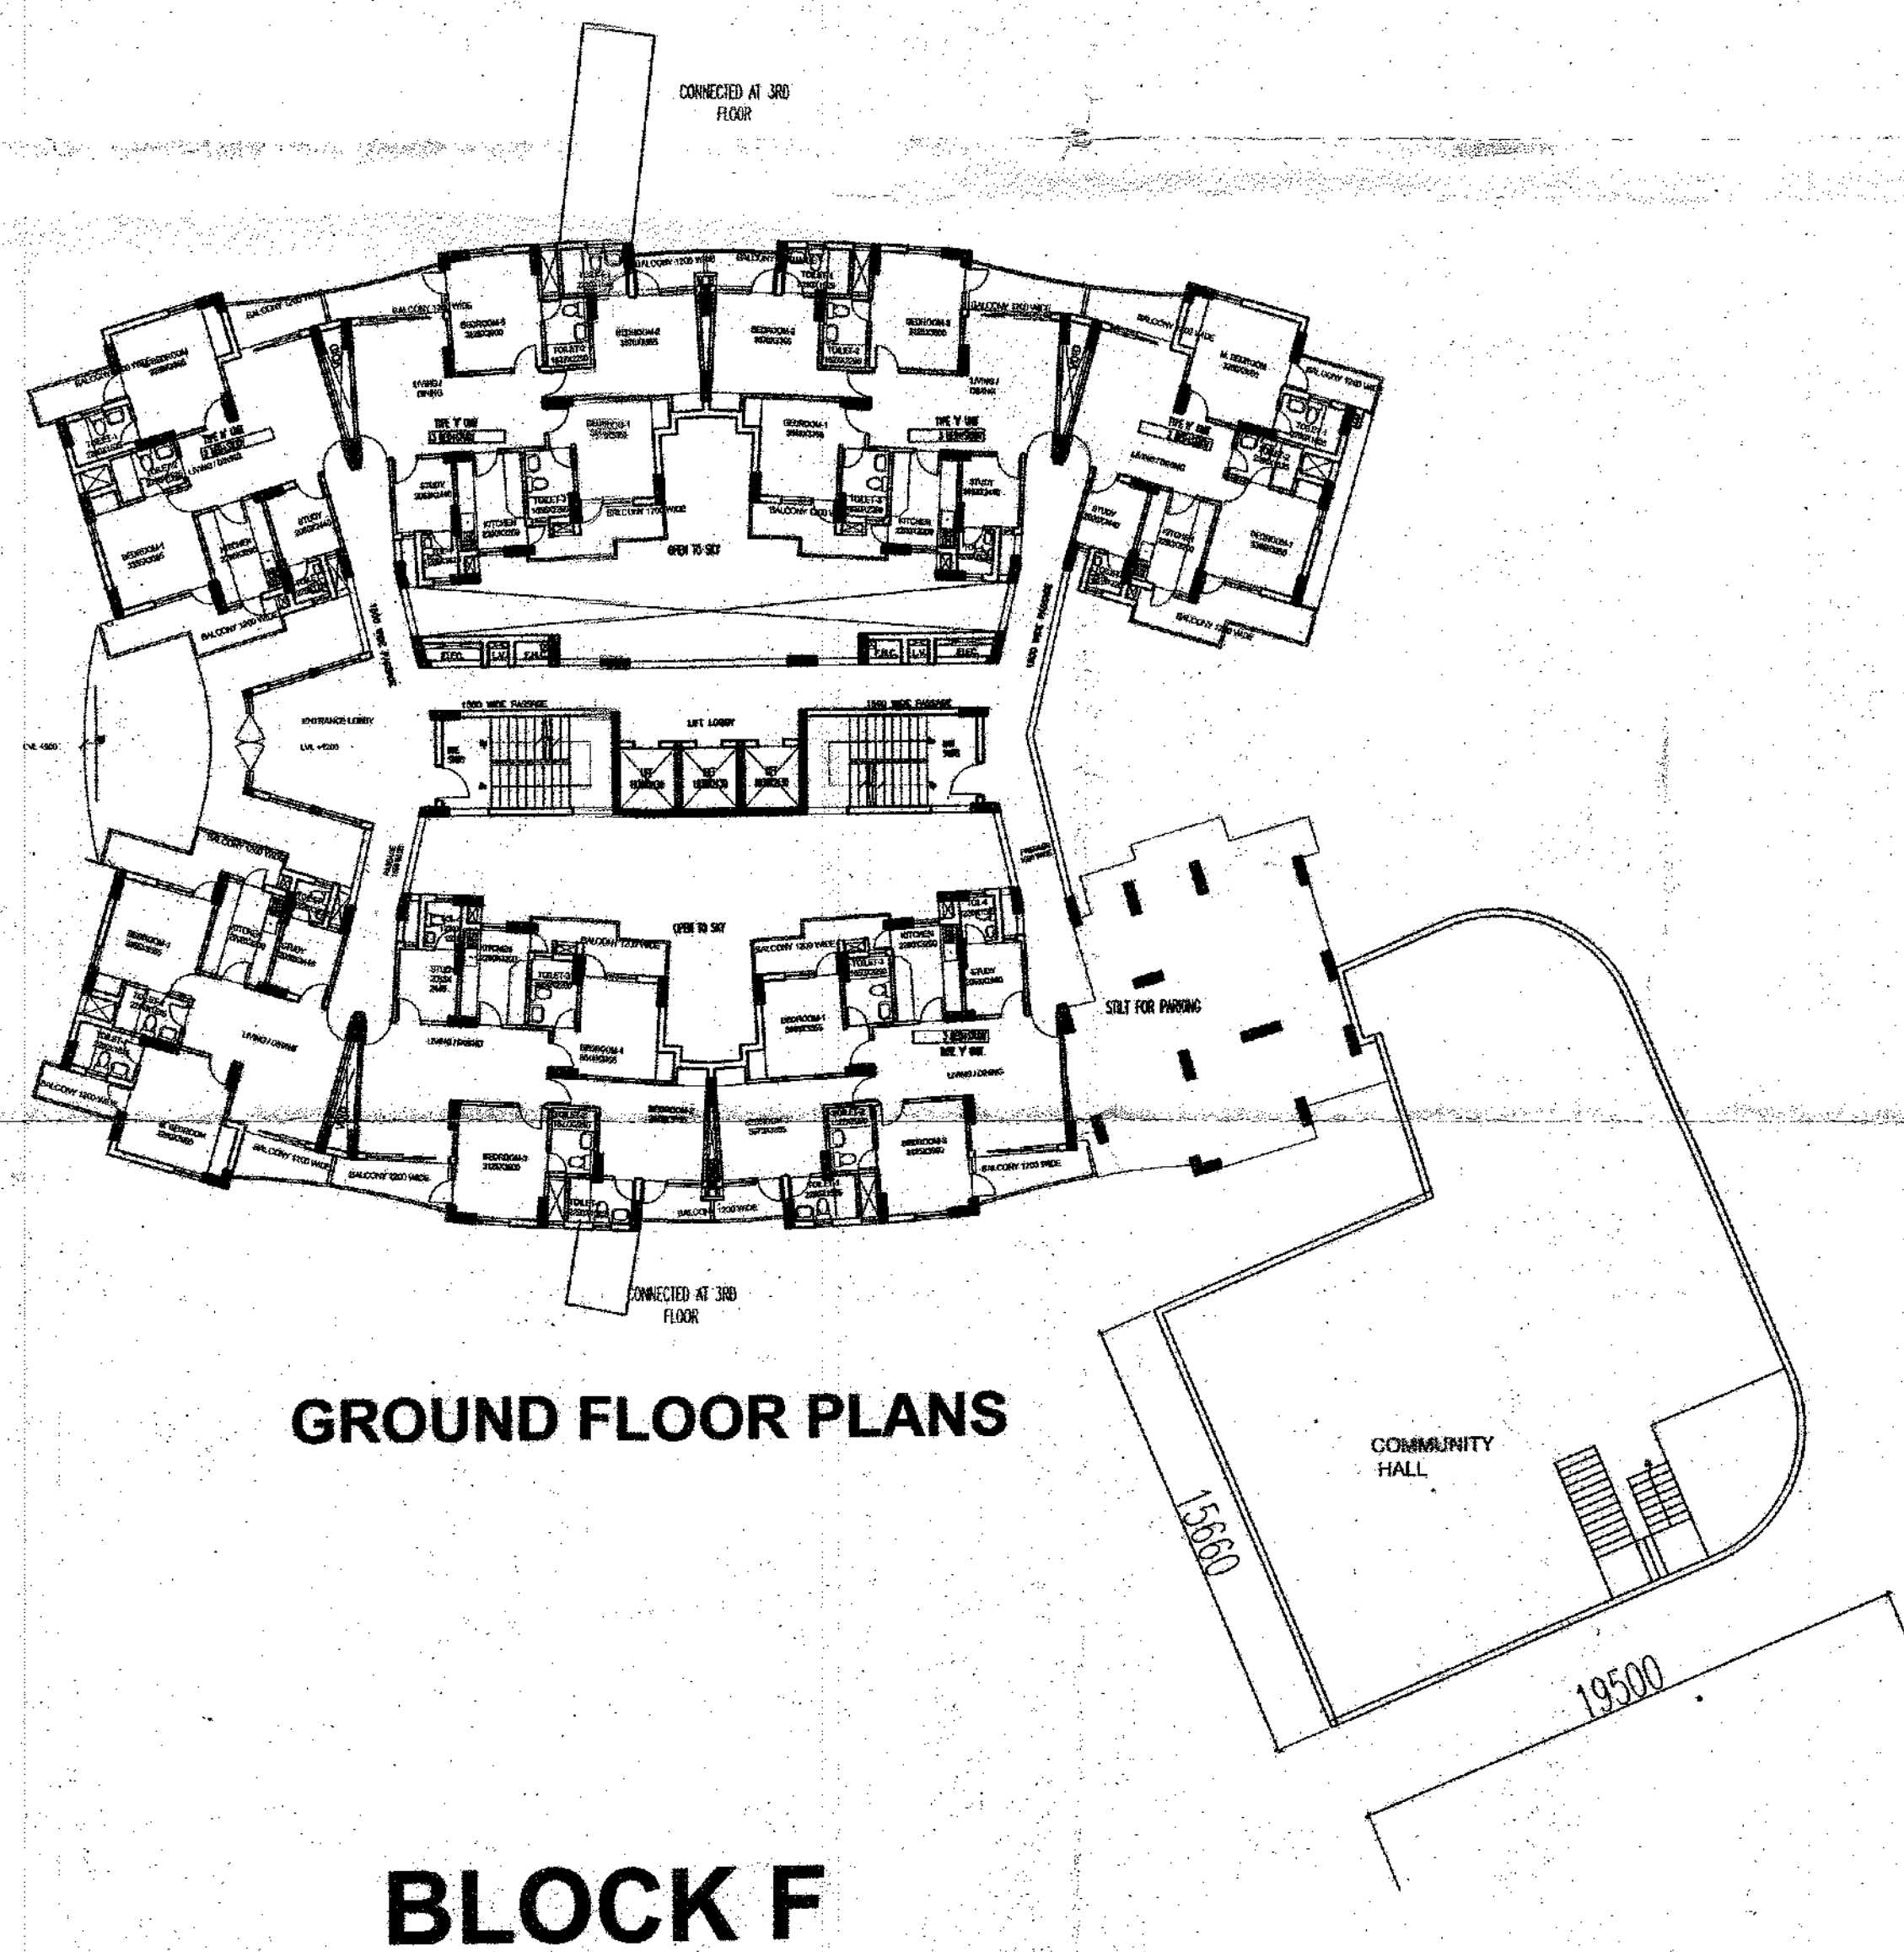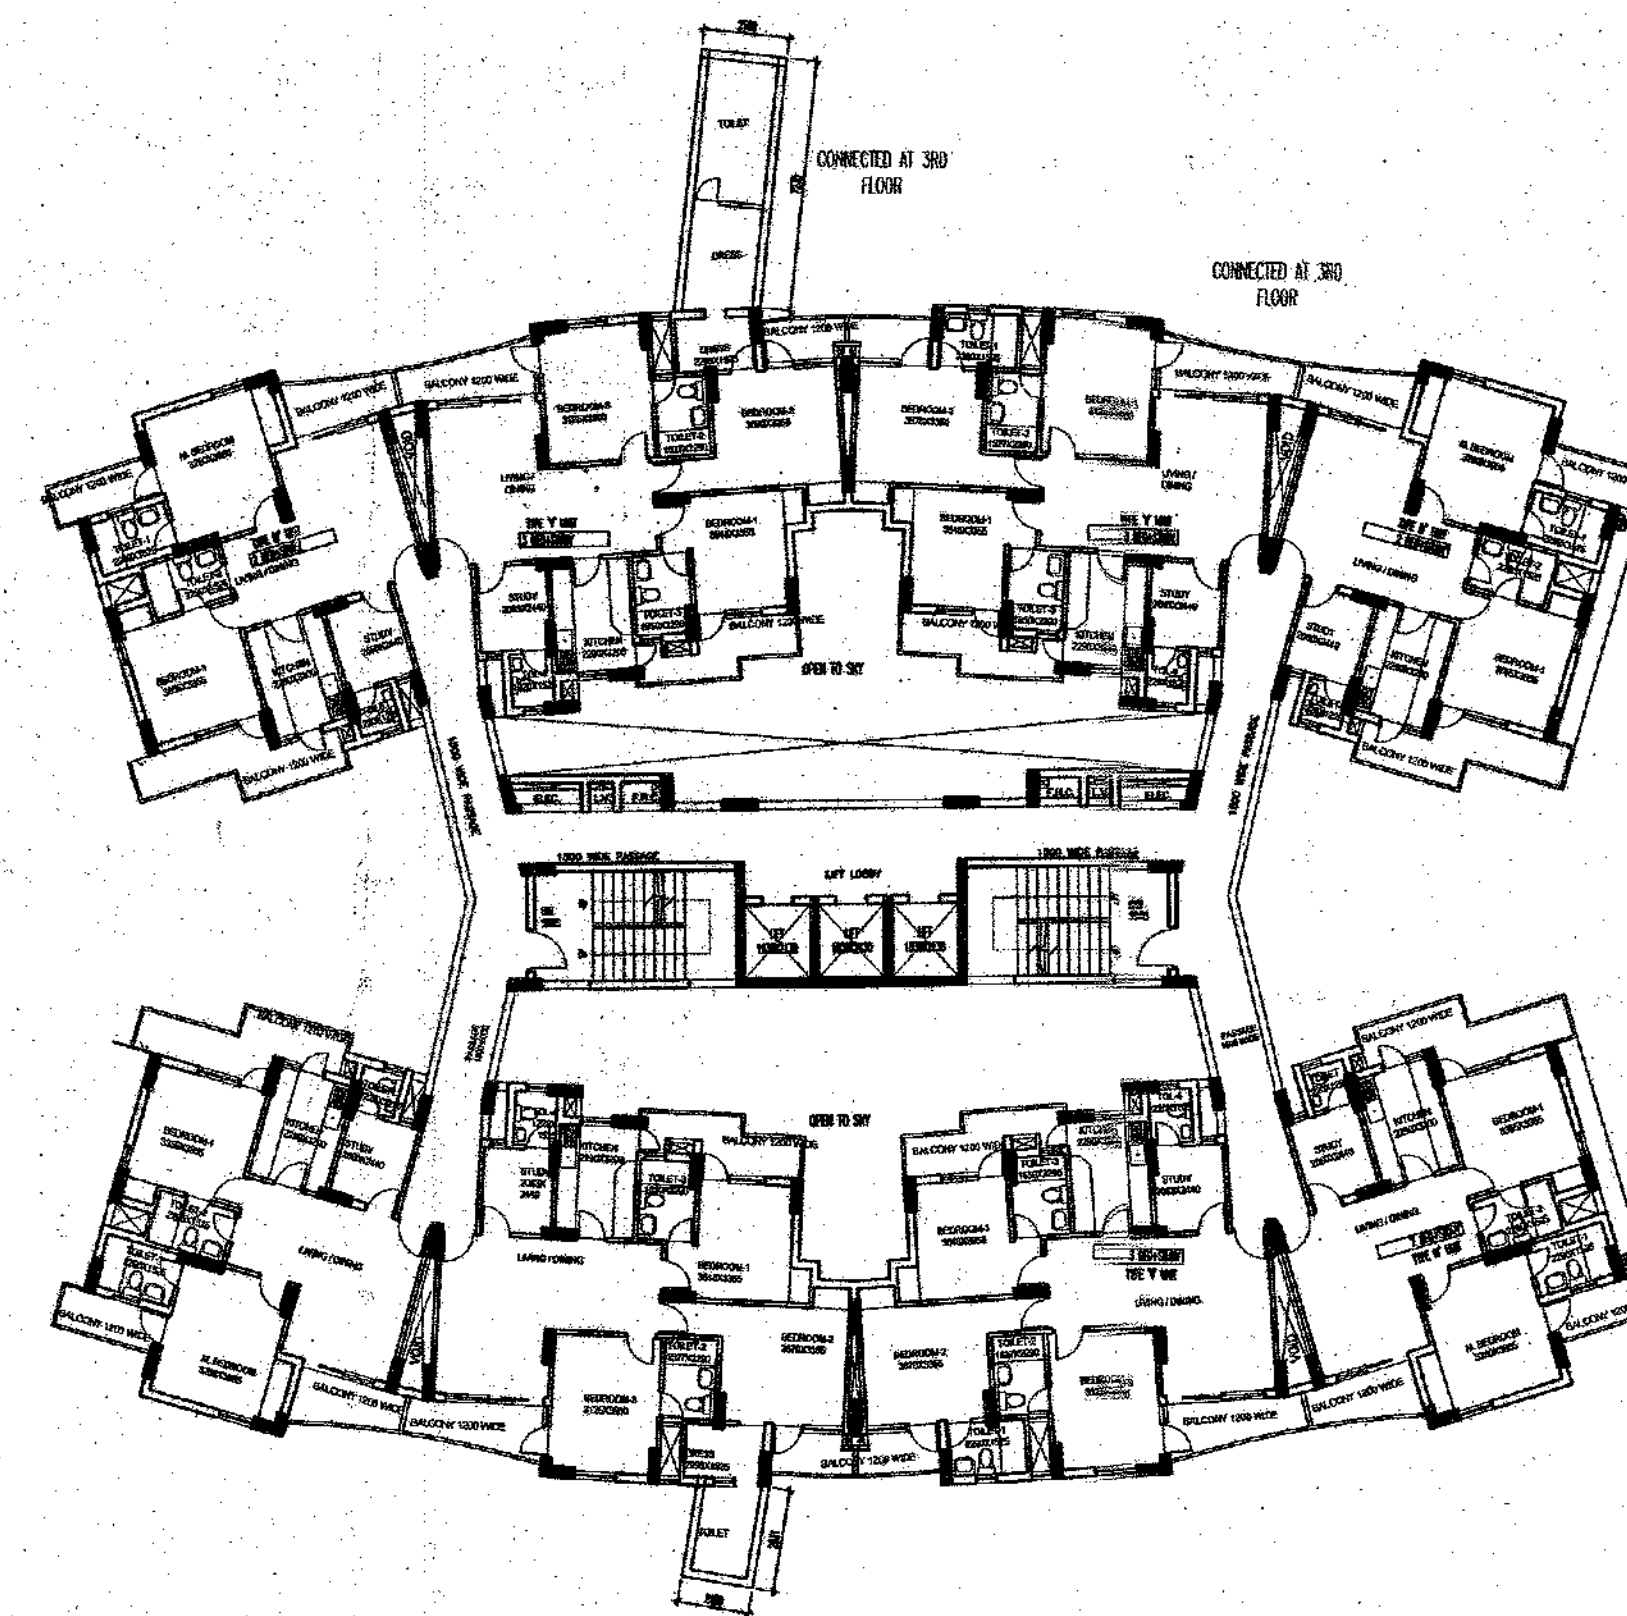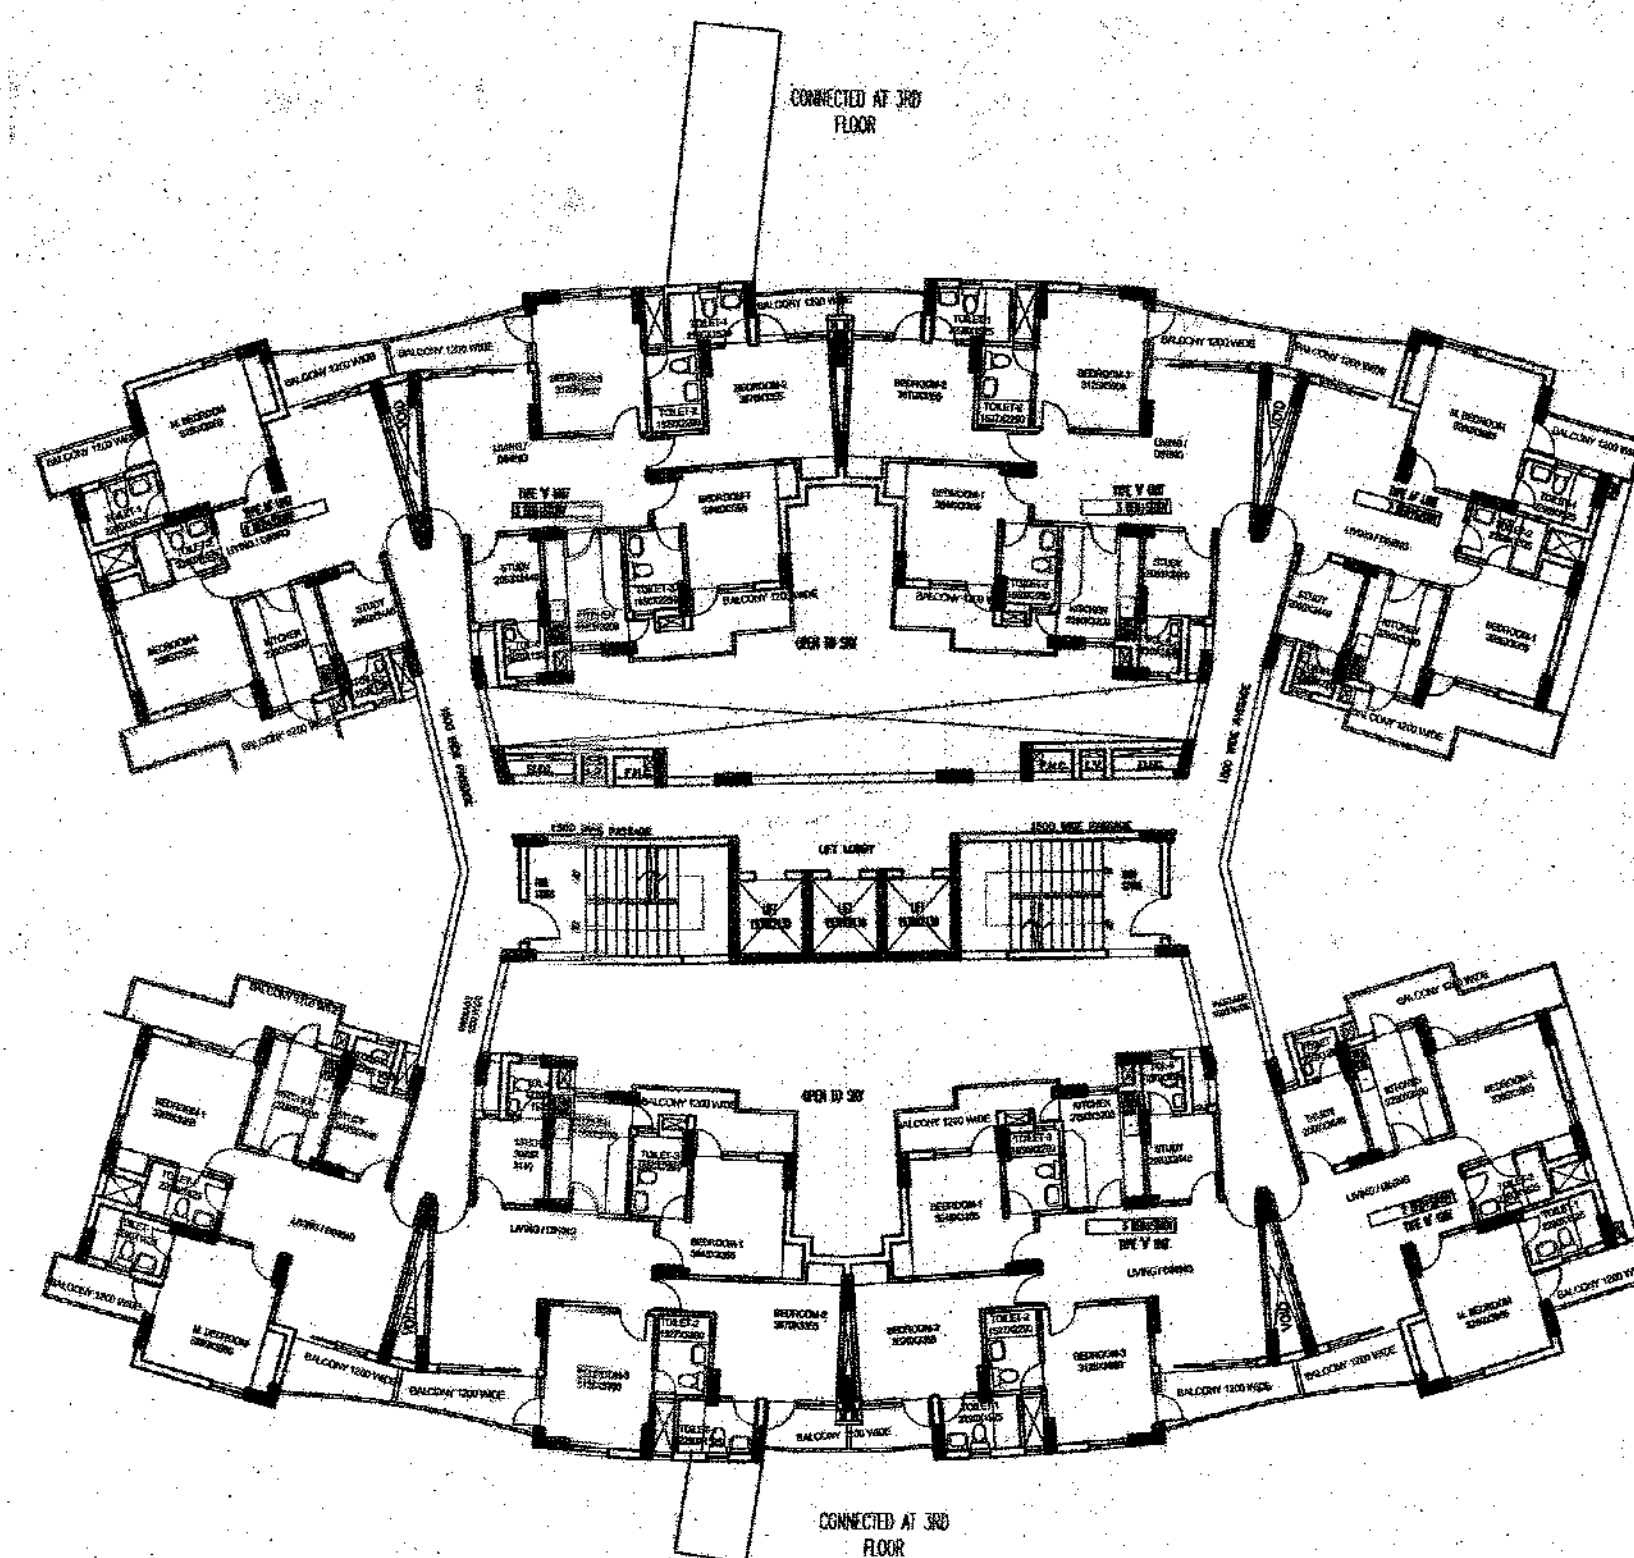[illegible]

	पञ्च प्रजापति	
मोक्ष, प्रज्ञा, मानसिक, शरीरिक की विभिन्न ती उत्पत्ति		
तम की प्राप्ति की अवधि मनुष्य केवल पशुओं केवल पक्षियों के		
एक पादों की उत्पत्ति उपलब्ध हो जायका उत्पत्ति पूर्व		
प्रत्येक प्राणि की है। पक्षी की जायका उत्पत्ति		
पशुओं के पशु में होने की वृक्षा में मानसिक की वृक्षा		
REMARKS की विषय लिखें एक ही समूह में	DESCRIPTION	Ma La

(2) आवृत्ती को अधिकतम प्रमाण पर हेंतु आवृत्ति करतें समय विकास प्रत्यक्ष (आवृत्ति) से नियम अनुसार समय वृद्धि पर प्राप्ति करतें होना

GENERAL NOTES :-

1. All dimensions are in mm unless mentioned otherwise.
2. No dimensions are to be scaled from this drawing.

CLIENT	
G.S. PROMOTERS PVT LTD	

PROJECT
REVISED SUBMISSION OF GROUP HOUSING
SIKKA KARNIC GREENS
AT PLOT NO 1C SEC 78 NOIDA

DATE	CHECKED BY	PROJ. CORD
AAAA	AAAAA	AAAAA
SCALE	DEALT BY	APPROVED
AAAA	AAAAA	AAAAA

DRAWING TITLE
BLOCK F PLANS

DESIGN ARCHITECTS:-
C. P. KUKREJA ASSOCIATES
ASHIRWAD BUILDING
D-1, GREEN PARK,
NEW DELHI - 110016;
PHONE:- 26863953 FAX:- 26865770,
EMAIL-cpka@cpkukreja.com

CLIENT SIGN	ARCHITECTS SIGN
For G.S. Promoters Pvt. Ltd. <i>[Signature]</i> Director	<i>[Signature]</i> GURPREET ARCHITECT Regd No - CA/88

DRAWING NO.
SIKKA KARNIC SUB -14



BLOCK E



नोट: 1. यह प्रमाण पत्र केवल निम्नलिखित ही दिखाने के उपयुक्त है। एन. 5 एवं 6 की अपेक्षा कम है। 2. यदि किसी भी कारणवश प्रमाण पत्र का उपयोग नहीं किया जा सकता है, तो इसे वापस लेना होगा। 3. प्रमाण पत्र के अतिरिक्त उपर्युक्त होना आवश्यक है। 4. प्रमाण पत्र के अतिरिक्त उपर्युक्त होना आवश्यक है। 5. प्रमाण पत्र के अतिरिक्त उपर्युक्त होना आवश्यक है। 6. प्रमाण पत्र के अतिरिक्त उपर्युक्त होना आवश्यक है।	Map for proposed Building is per Bye Laws, Suburban for approval please. Asstt. Arch. Architect
प्रमाण पत्र के अतिरिक्त उपर्युक्त होना आवश्यक है।	DESCRIPTION BY

GENERAL NOTES :-

1. All dimensions are in mm unless mentioned otherwise
2. No dimensions are to be scaled from this drawing.

CLIENT

ST. PROMOTERS PVT LTD

PROJECT
REVISED SUBMISSION OF GROUP HOUSING
SIKKA KARNIC GREENS
AT PLOT NO 1C SEC 78 NOIDA

DATE	CHECKED BY	PROJ.COORDINATOR
AAAA	AAAAA	AAAAA
SCALE	DEALT BY	APPROVED BY
AAAA	AAAAA	AAAAA

DRAWING TITLE
BLOCK E PLANS

DESIGN ARCHITECTS:-
C. P. KUKREJA ASSOCIATES
ASHIRWAD BUILDING
D-1, GREEN PARK,
NEW DELHI - 110016,
PHONE:- 26863953 FAX:- 26865770,
EMAIL-cpka@cpkukreja.com

CLIENT SIGN _____

For G.S. Promoters Pvt. Ltd.

Director

ARCHITECTS SIGN

GURPREET SINGH
ARCHITECT
Regd. No. CA/88/11304

DRAWING NO.
SIKKA KAAMNA SUB-12


01/01/2014



DRAWING NO.
SIKKA KARNIK

1000


100

 NET AREA OF UNIT 8

AREA OF UNIT

ADDITIONAL AREA= 8.74 SQMT

ADDITIONAL AREA= 6.15 SQMT
TOTAL ADDITIONAL AREA= 14.89 SQMT

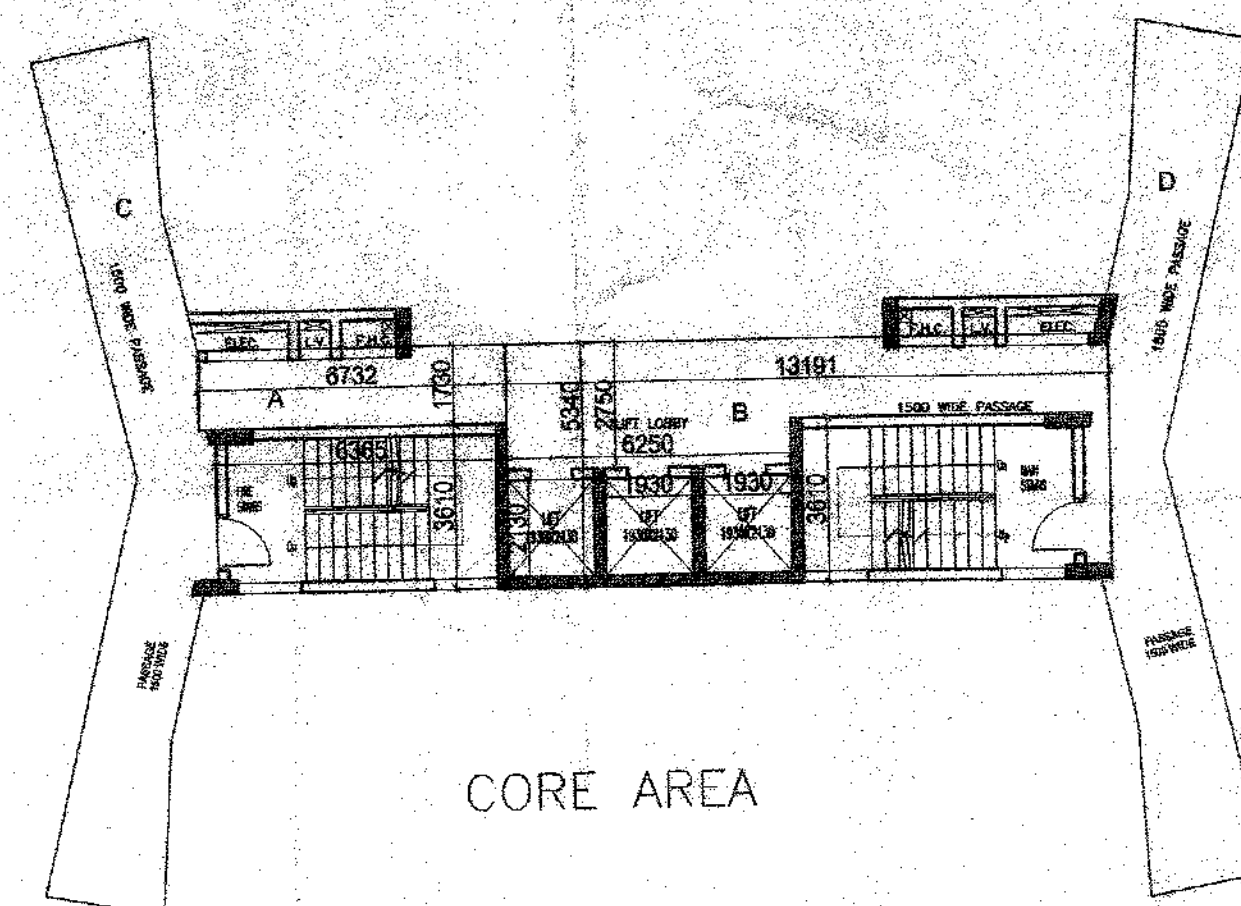

CORE AREA

CORE AREA			
A	1.730	6.732	11.646
B	13.191	5.341	70.440
C			39.180
D			36.800
CIRCULATION AREA			159.066
LIFT LOBBIES			
LBI			
	2.750	6.250	17.188
			17.188
FINAL CIRCULATION AREA GF			140.879
LIFTS (L)			
L1	1.990	2.130	4.111
L2	1.990	2.130	4.111
	1.990	2.130	4.111
			12.333
CIRCULATION AREA TYPICAL FLOOR			128.546
FIRE ESCAPE			
	3.610	6.365	22.978
MUMTY/MACHINE ROOM AREA			
	3.610	13.191	47.620
			47.620

भर दे अप पृष्ठ व सार्व सैद है
में अतिशय करने पर भारी संभावना
शुद्ध है। परसा है तथा अधिक अतिशय
को सोझा भी पड़ सकता है। अतः स्विकृत
सामान्य के अनुसार ही निर्धारण कर
हम न करे।

Encroachments on front, Rear & Side setbacks invite heavy penalties. Encroachments could be demolished also. Please avoid encroachments on roads, buildings etc per Sanctioned Plans.

REVISED

मन्त्र प्रकोष्ठ

नोट: 1. यह मासिक लोकहित की श्रृंखला से अधिकतम 6 वर्ष की अवधि तक चला रहेगा। दूसरी पट्टेदार फर पट्टे की अधिकार उपलब्ध हो अथवा उरती पर जोरित करा निद हो । पट्टे के अधिकार उपलब्ध पुनर्जीवित म हरी रीत हला में मासिक की वरत हो ।

(2) जावटी की अधिमार्ग प्रमाण पर हेतु आवेदन करते समय विकास प्रबंधक (आवात) से नियम अनुसार समय वृद्धिपत्र प्राप्तकर प्रस्तुत कराया होना

8

भारत प्रत्यक्ष, निर्यात
जनकाने

निर्माण प्रमाण, भारत का २२००
प्रमाण की सेवा का प्रमाण प्रमाण

This drawing is ~~not~~ for the
contents of this drawing or
part thereof ~~may be used~~ 19/5/70
or reproduced without the
permission of the Architect 10/1/70

ISSUED TO 1/7/70 WORKS

भारत
(निर्माण प्रमाण)

Map for proposed Building is as per By
Laws. Submitted for approval please.

[Signature]
 M. Asstt. Asstt. Archt. Architect



GENERAL NOTES :

1. All dimensions are in mm unless mentioned otherwise.
2. No dimensions are to be scaled from this drawing.

TABLE - SUMMARY OF AREAS : BLOCK B&D	
--------------------------------------	--

T3 FLOOR	UNIT TYPE IV				UNIT TYPE V				CORE AREA						NO OF BLOCKS	ADDITIONAL AREA FAR	ADDITIONAL AREA GROUND COVERAGE	TOTAL FAR ON EACH FLOOR	TOTAL SERVICE AREA ON EACH FLOOR	STILT AREA	
	TOTAL FAR	CUP BOARD	NO OF UNITS	STILT AREA	TOTAL FAR	CUP BOARD	NO OF UNITS	STILT AREA	ENTRANCE LOBBY	CIRCULATION AREA (FAR)	LIFT LOBBIES	FIRE STAIRCASE	MUMTY / MACHINE ROOM	SHAFTS							
Ground Floor/Stilt	82.529	1.629	3	82.529	99.091	1.872	3	99.091	21.89	140.879	17.188	22.978		4.8	2		14.89	1342.858		181.62	SLAB CASTED
1st Floor	82.529	4.14	4		99.091	1.872	4			128.546	17.188	22.978			2			1586.472			SLAB CASTED
2nd Floor	82.529	4.14	4		99.091	1.872	4			128.546	17.188	22.978			2	14.89		1623.62			SLAB CASTED
3rd Floor	82.529	4.14	4		99.091	1.872	4			128.546	17.188	22.978			2			1616.252			SLAB CASTED
4th Floor	82.529	4.14	4		99.091	1.872	4			128.546	17.188	22.978			2			1623.62			
5th Floor	82.529	4.14	4		99.091	1.872	4			128.546	17.188	22.978			2			1503.6	82.472		
6th Floor	82.529	4.14	4		99.091	1.872	4			128.546	17.188	22.978			2			1503.61	82.472		
7th Floor	82.529	4.14	4		99.091	1.872	4			128.546	17.188	22.978			2			1503.61	82.472		
8th Floor	82.529	4.14	4		99.091	1.872	4			128.546	17.188	22.978			2			1503.61	82.472		
9th Floor	82.529	4.14	4		99.091	1.872	4			128.546	17.188	22.978			2			1503.61	82.472		
10th Floor	82.529	4.14	4		99.091	1.872	4			128.546	17.188	22.978			2			1503.61	82.472		
11th Floor	82.529	4.14	4		99.091	1.872	4			128.546	17.188	22.978			2			1503.61	82.472		
12th Floor	82.529	4.14	4		99.091	1.872	4			128.546	17.188	22.978			2			1503.61	82.472		
13th Floor	82.529	4.14	4		99.091	1.872	4			128.546	17.188	22.978			2			1503.61	82.472		
14th Floor	82.529	4.14	4		99.091	1.872	4														
Mumty & Machine room													47.62		2					95.24	
TOTAL	1237.935		59		1486.365		59			1940.523	257.82	344.67	47.62					22948.922	837.488	181.62	

TOTAL FLOOR AREA F.A.R	22948.922
TOTAL SERVICE AREA	837.488
TOTAL GROUND COVERAGE	1440.277
TOTAL NO OF UNITS	236

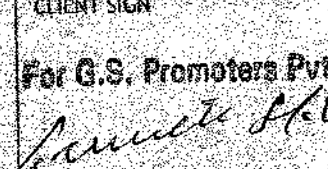 CLIENT G. S. PROMOTERS PVT LTD.		
PROJECT REVISED SUBMISSION OF GROUP HOUSING SIKKA KARNIC GREENS AT PLOT NO 1C SEC 78 NOIDA		
DATE	CHECKED BY	PROJ. COORDINATOR
AAAA	AAAAA	AAAAA
SCALE	DEALT BY	APPROVED BY
AAAA	AAAAA	AAAAA
DRAWING TITLE		
BLOCK B & BLOCK D AREAS		
DESIGN ARCHITECTS: C. P. KUKREJA ASSOCIATES ASHIRWAD BUILDING D-1, GREEN PARK, NEW DELHI - 110016. PHONE - 26863363 FAX - 26365770. EMAIL - cpka@cpkukreja.com		
CLIENT SIGN	ARCHITECTS' SIGN	
For G.S. Promoters Pvt. Ltd.  Director		
DRAWING NO. - SIKKA KARNIC SUB-09		REVISION



BLOCK B & BLOCK D



[REVISED PLAN.]

सुनिश्चित न होने की वजह से नगरपालिका Map for proposed Building is as per Bye
लॉ की वैधता निम्न तक ही समझी जाएगी। Laws Submitted for approval please.

REVISION	DATE	DESCRIPTION	BY	Asst. Arch	Architect

(2) आवंती को आधुनिक प्रमाण पत्र हेतु आवेदन करते हैं।	से निवृत्त
अनुसार समय धुंधलक प्रमाण प्रस्तुत करना होगा	

GENERAL NOTES :-

1. All dimensions are in mm unless mentioned otherwise
2. No dimensions are to be scaled from this drawing.

CLIENT
G S PROMOTERS PVT LTD

PROJECT
REVISED SUBMISSION OF GROUP HOUSING
SIKKA KARNIC GREENS
AT PLOT NO 1C, SEC 78 NOIDA.


DATE	CHECKED BY	PROJ. COORDINATOR
AAAA	AAAAA	AAAAA
SCALE	DEALT BY	APPROVED BY
AAAA	AAAAA	AAAAA

BLOCK B & BLOCK D PLANS

DESIGN ARCHITECTS:-
C. P. KUKREJA ASSOCIATES
ASHIRWAD BUILDING
D-1, GREEN PARK,
NEW DELHI - 110018,
PHONE:- 26863953 FAX:- 26865770,
EMAIL:-cpka@cpkukreja.com

CLIENT SIGN	ARCHITECT SIGN
For G.S. Promoters Pvt. Ltd. <i>Gurpreet Singh</i> Director	<i>[Signature]</i> GURPREET SINGH ARCHITECT Regd. No. - CA/88/11304

DRAWING NO.	SIKKA KARNIC SUB -08	REVISION
-------------	----------------------	----------

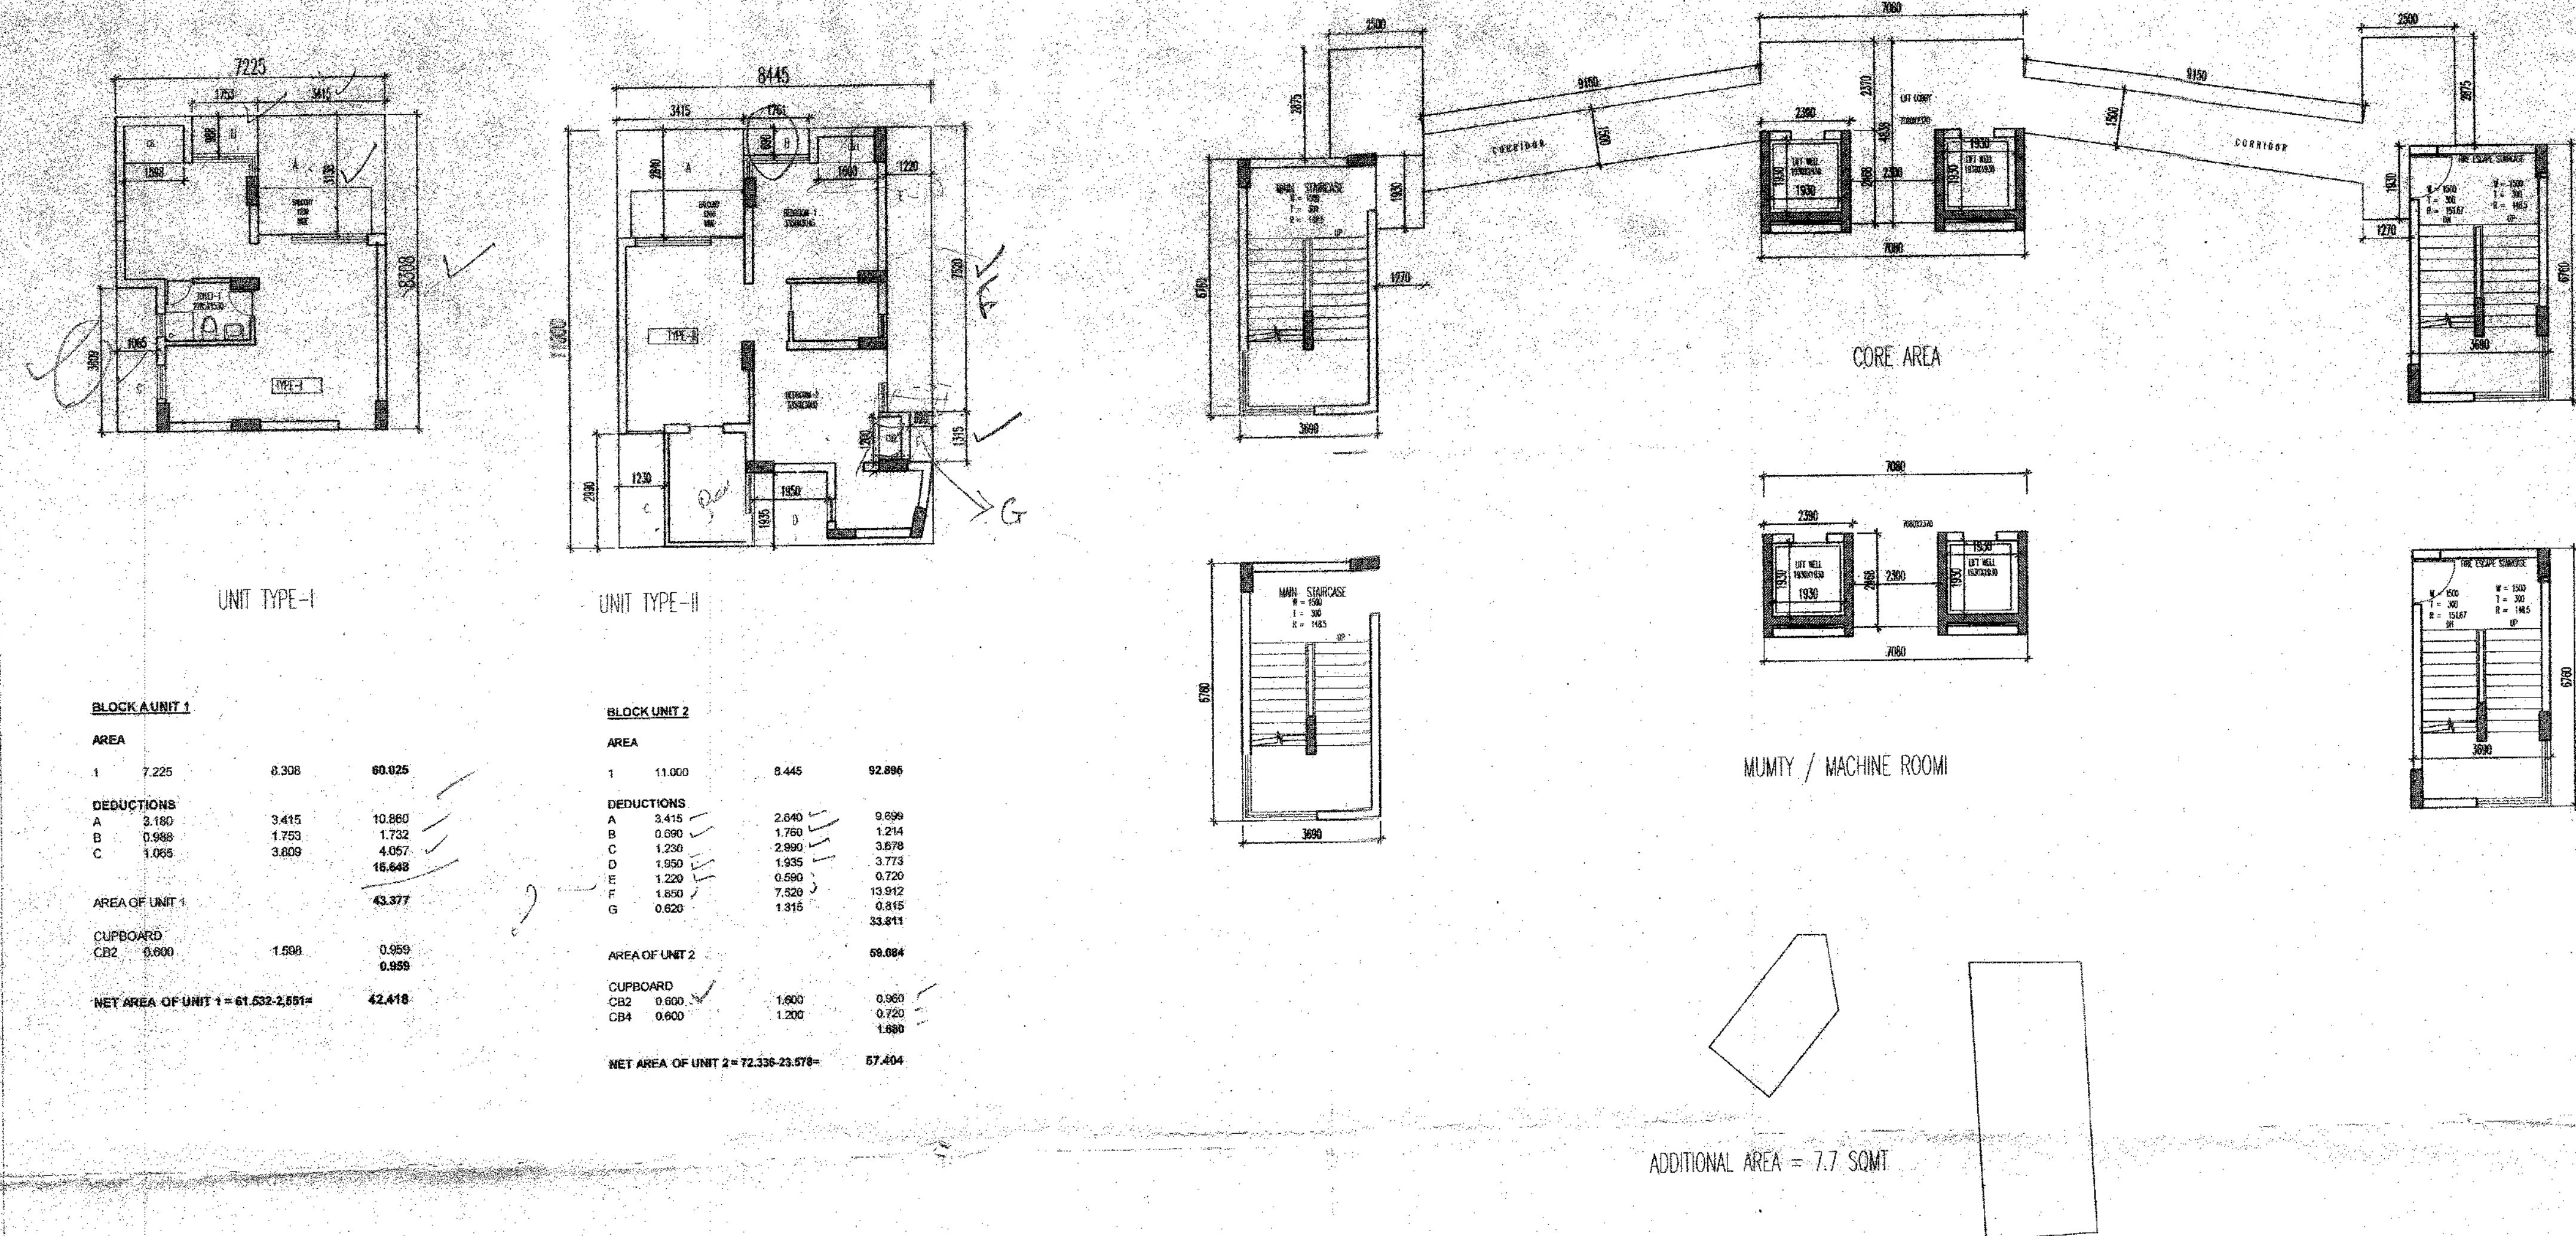

CORE AREA			
A	2.500	2.470	7.148
B	2.000	2.750	5.608
C	2.150	2.600	5.750
D	2.000	2.600	5.600
E	2.000	2.875	5.875
F	2.000	3.100	7.450
G	2.100	2.700	5.700
STAIR	1.000	0.260	2.440
			54.550
CIRCULATION AREA (GROUND FLOOR)			
LIFT LOBBIES			
L1	2.100	2.370	5.660
L2	2.100	2.370	5.660
			21.300
FINAL CIRCULATION AREA OF			
			96.500
TYPICAL FLOOR			
L1	2.000	1.100	3.100
L2	2.000	1.000	3.000
			9.400
CIRCULATION AREA TYPICAL FLOOR			
			87.140
FIRE ESCAPE			
L1	0.750	0.750	1.500
			14.840
MULTI-MULTI-STOREY AREA			
0.000	6.700	24.500	
2.800	7.500	19.600	
1.600	6.700	24.500	
			67.400

नोट - 1. यह मानचित्र लोककृति की दिशा से अधिकतर है, यहाँ जो अन्धविश्वास, वैद्य-रहस्य, जादू-मन्त्रों, परतंत्रों, अंधकार, उन्मत्तत्व से अभिन्न उल्लेख है, वे पूर्णतः जीवित नहीं हैं। पट्टे की ओर अंधकार, उन्मत्तत्व, पुनर्जीवित, भ्रम, भ्रम से मानचित्र की वैधता पट्टे की वैधता सिद्धि तक ही सम्पदी जायेगी ।

Map for proposed Building is per Bye
Laws. Submitted for approval please.

GENERAL NOTES :-

1. All dimensions are in mm unless mentioned otherwise
2. No dimensions are to be scaled from this drawing.

TABLE - SUMMARY OF AREAS : BLOCK A																
FLOOR	UNIT TYPE1			UNIT TYPE2			CIRCULATION AREA (FAR)	LIFT LOBBIES	FIRE STAIRCASE	MUMTY / MACHINE ROOM	SHAFTS	ADDITIONAL AREA FAR	ADDITIONAL AREA GROUND COVERAGE	TOTAL FAR ON EACH FLOOR	TOTAL SERVICE AREA ON EACH FLOOR	
	TOTAL FAR	CUP BOARD	NO OF UNITS	TOTAL FAR	CUP BOARD	NO OF UNITS										
Ground Floor/Stilt	42.418	0.959	8	57.404	1.68	2	94.596	11.329	24.944		4.6		29.3	592.399		SLAB CASTED
1st Floor	42.418	0.959	8	57.404	3.578	2	87.146	11.329	24.944					592.399		SLAB CASTED
2nd Floor	42.418	0.959	8	57.404	3.578	2	87.146	11.329	24.944					592.399		SLAB CASTED
3rd Floor	42.418	0.959	8	57.404	3.578	2	87.146	11.329	24.944			29.3		621.699		SLAB CASTED
4th Floor	42.418	0.959	8	57.404	3.578	2	87.146	11.329	24.944					592.399		SLAB CASTED
5th Floor	42.418	0.959	8	57.404	3.578	2	87.146	11.329	24.944					541.298	51.101	
6th Floor	42.418	0.959	8	57.404	3.578	2	87.146	11.329	24.944					541.298	51.101	
7th Floor	42.418	0.959	8	57.404	3.578	2	87.146	11.329	24.944					541.298	51.101	
8th Floor	42.418	0.959	8	57.404	3.578	2	87.146	11.329	24.944					541.298	51.101	
9th Floor	42.418	0.959	8	57.404	3.578	2	87.146	11.329	24.944					541.298	51.101	
Mumty & Machine room										67.362					67.362	
TOTAL	424.18		80	574.04		20	878.91	113.29	249.44	67.362				5697.785	322.867	
TOTAL FLOOR AREA F.A.R				5697.785												
TOTAL SERVICE AREA				322.867												
TOTAL GROUND COVERAGE				621.699												
TOTAL NO OF UNITS				100												

CLIENT
S.S. PROMOTERS PVT LTD

PROJECT
REVISED SUBMISSION OF GROUP HOUSING
SIKKA KARNIC GREENS
AT PLOT NO 1C SEC 78 NOIDA

DATE	CHECKED BY	PROJ. COORDINATOR
AAAA	AAAAA	AAAAA
SCALE	DEALT BY	APPROVED BY
AAAA	AAAAA	AAAAA

DRAWING TITLE
BLOCK A AREAS


DESIGN ARCHITECTS:
C. P. KUKREJA ASSOCIATES
ASHIRWAD BUILDING
D-1, GREEN PARK,
NEW DELHI - 110016.
PHONE: 26863953 FAX: 26865770.
EMAIL: cpka@cpkukreja.com

CLIENT SIGN	STATUTORY ARCHITECTS SIGN
For G.S. Promoters Pvt. Ltd. <i>Gurpreet Singh</i> Director	<i>U</i> GURPREET SINGH ARCHITECT Regd. No. CA/68/11304

DRAWING NO. SIKKA KAAMNA SUB -7	REVISION
------------------------------------	----------



AREA OF BASEMENT	=12978.8 SQMT
AREA UNDER SERVICES	= 263.6 SQMT
NET AREA OF UPPER BASEMENT	= 12978.8-263.6
	= 12715.2 SQMT
CAR PARKING PROVIDED	= 12715.2/30
	= 423 CARS

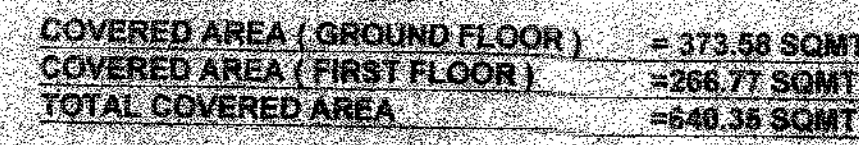

COMMUNITY HALL



CONVENIENT SHOPPING

~~86971.872~~
87153.492

GENERAL NOTES :-

1. All dimensions are in mm unless mentioned otherwise
2. No dimensions are to be scaled from this drawing.

SIKKA KARNIC SUB -

REVISION

SIKKA KARNIC SUB -