

NORTH POINT
This drawing is a "COPYRIGHT" work of the Architect. It is the property of the Architect and is not to be reproduced or used in any manner without the written permission of the Architect.

NO. OF	DATE	ISSUED TO	REMARKS
PRINTS			
REVISION	DATE	DESCRIPTION	
1	04/02/2011	ISSUED FOR PERMIT	
2	04/02/2011	ISSUED FOR PERMIT	




APPROVED BY: *[Signature]*
DATE: 04/02/2011
PROJECT: M/S EARTHCON UNIVERSAL INFRA TECH
DRAWING NO. 1000

APPROVED BY: *[Signature]*
DATE: 04/02/2011
PROJECT: M/S EARTHCON UNIVERSAL INFRA TECH
DRAWING NO. 1000

OWNER: M/S EARTHCON UNIVERSAL INFRA TECH
SUBMISSION DRAWING

PROJECT: PROPOSED GROUP HOUSING FOR M/S EARTHCON UNIVERSAL INFRA TECH
PVT. LTD AT PLOT NO. GH - 10, SECTOR - 1, GREATER NODIA,
DATE: 04 FEB. 2011
SCALE: 1:100
PROJECT INCH: C
DEALT BY: SANJAY




TOWER - P & Q
DRAWING TITLE: TYPICAL FLOOR PLAN
ARCHITECTS:-
Confidence Consultancy
E-406, LOWER GROUND, C.K. ILI, NEW DELHI
PH: +91-11-23216046, FAX: 011-231
E-MAIL: cc@confidenceconsultancy.com
www.confidenceconsultancy.com
100 000 1:100 200 300 400 500 600 700 800 900 1000

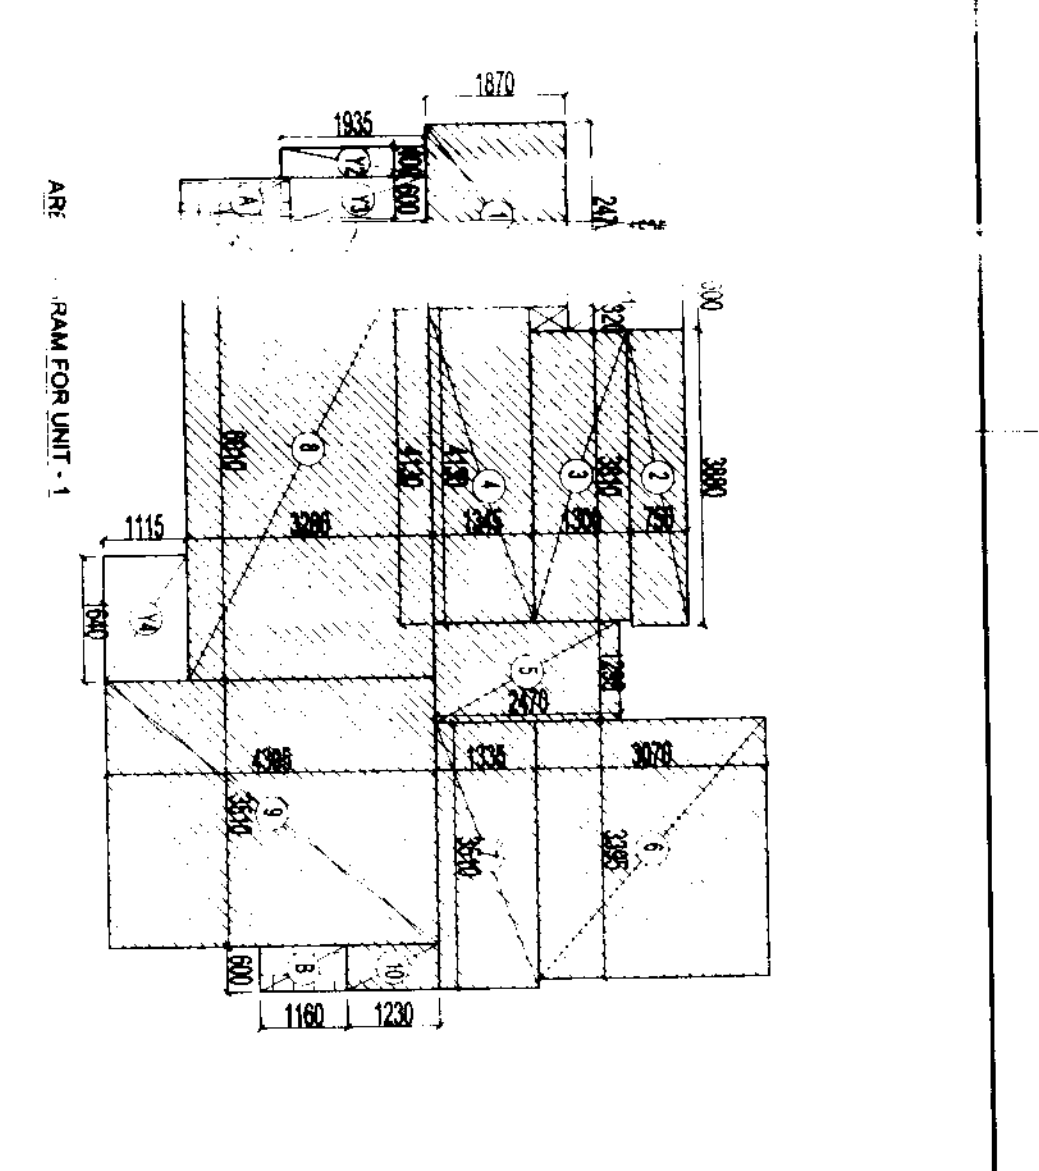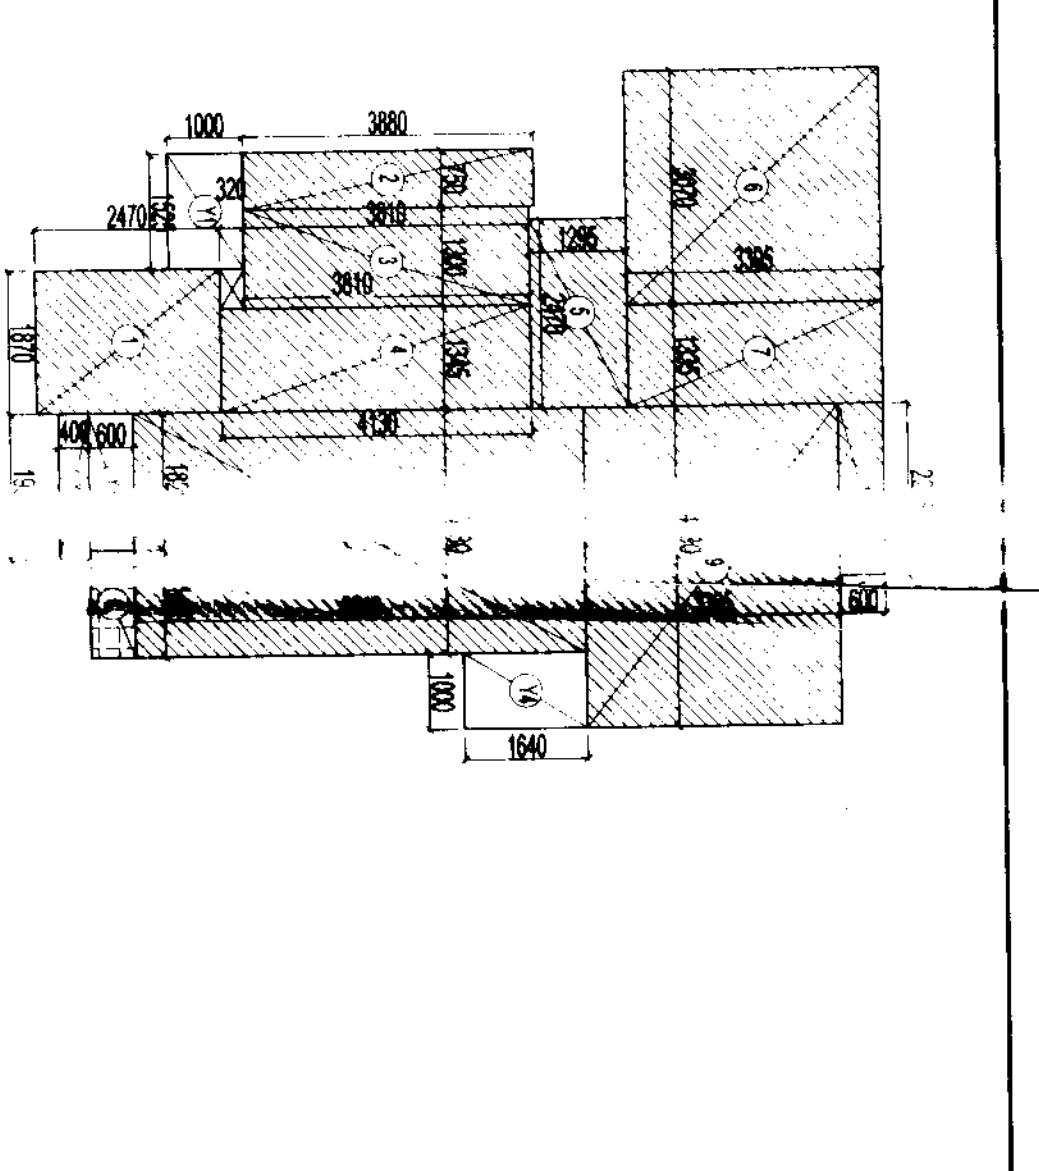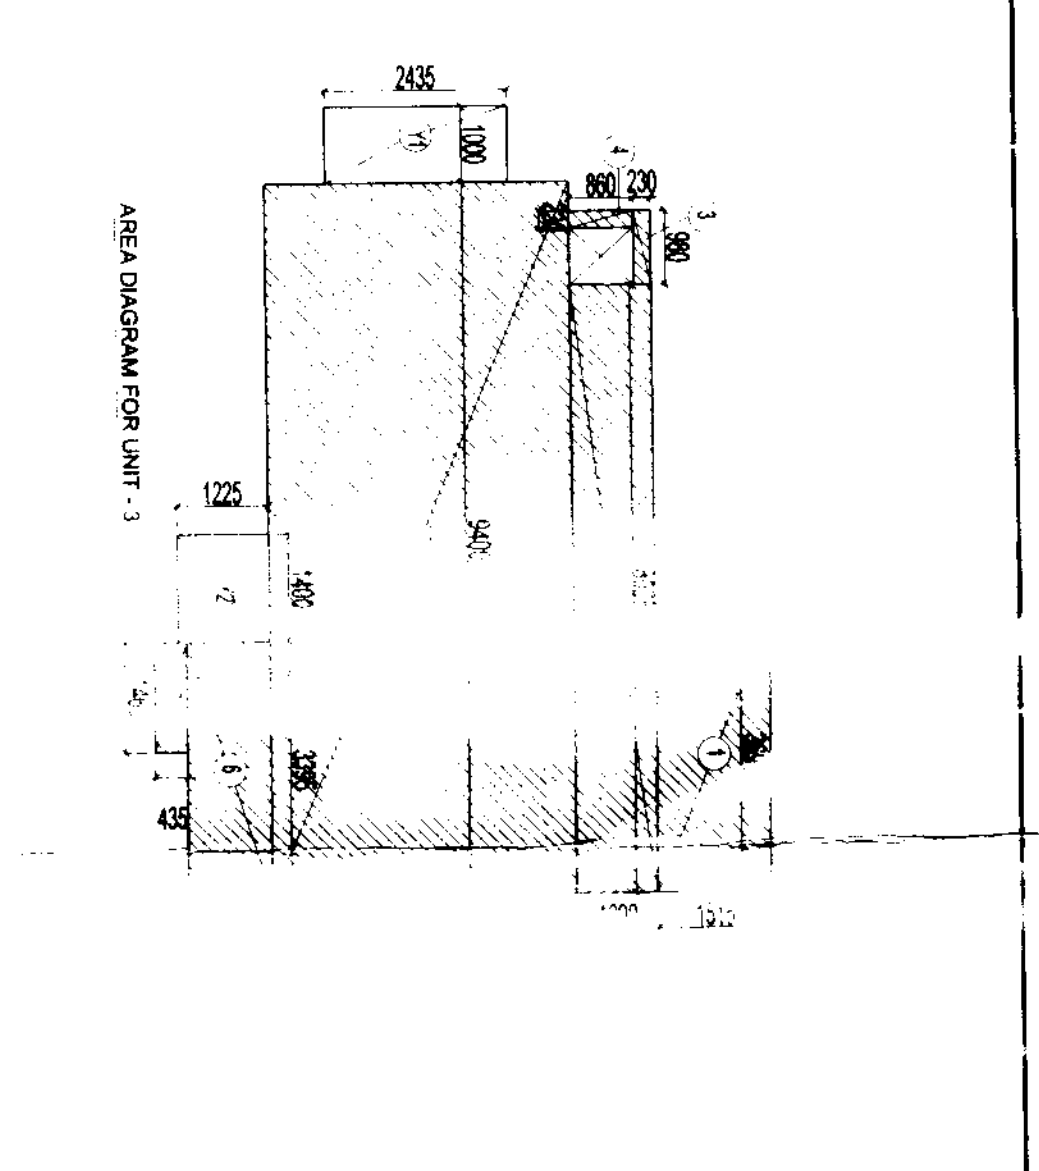



COVERED AREA CALCULATION FOR UNIT 3		
S.NO.	PARTICULARS	AREA (SQM)
1	2.00 X 3.00	6.00
2	2.00 X 3.00	6.00
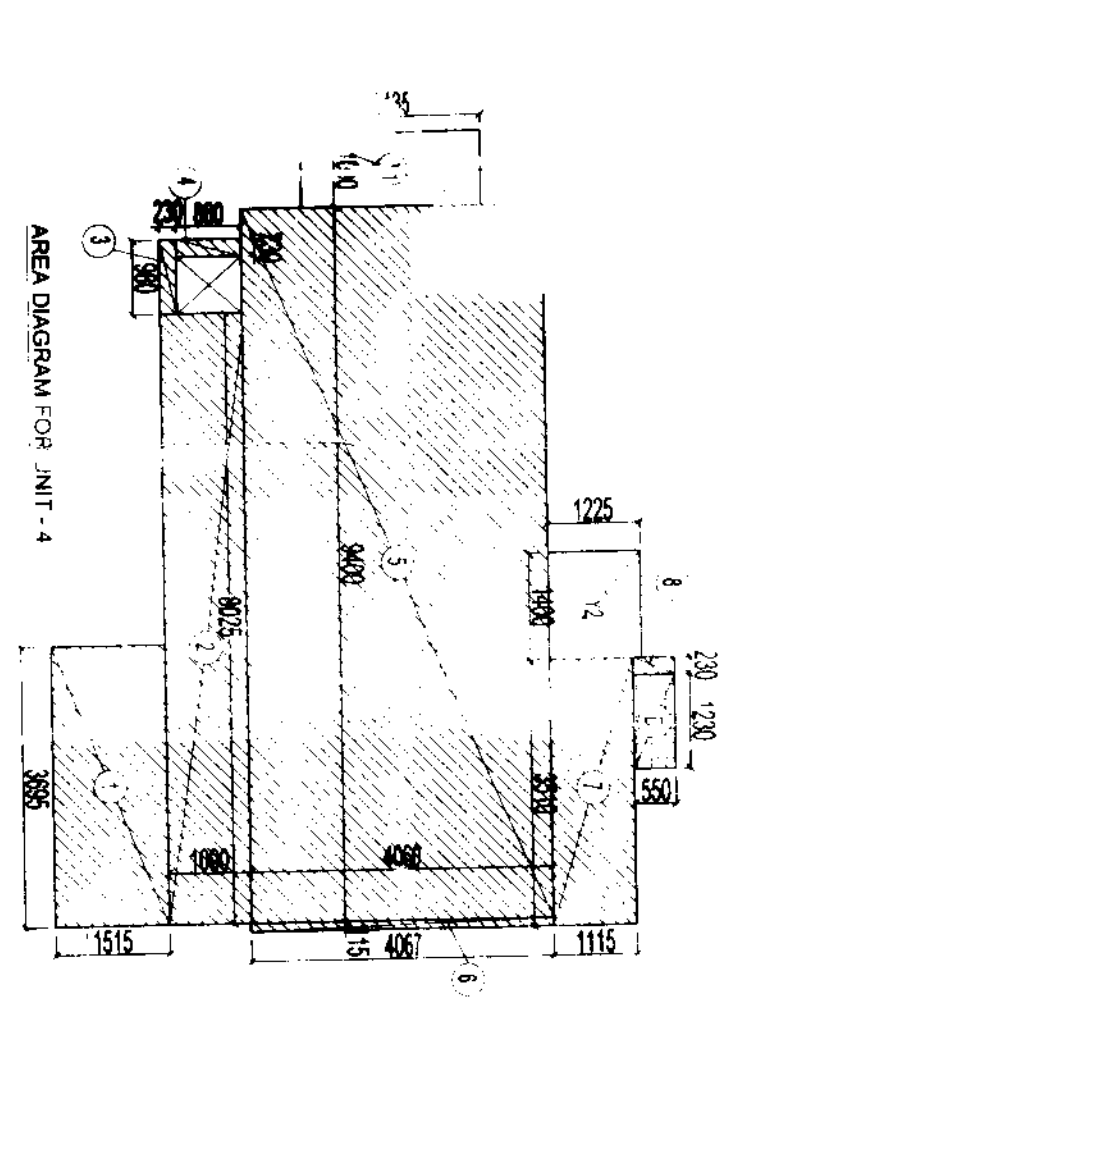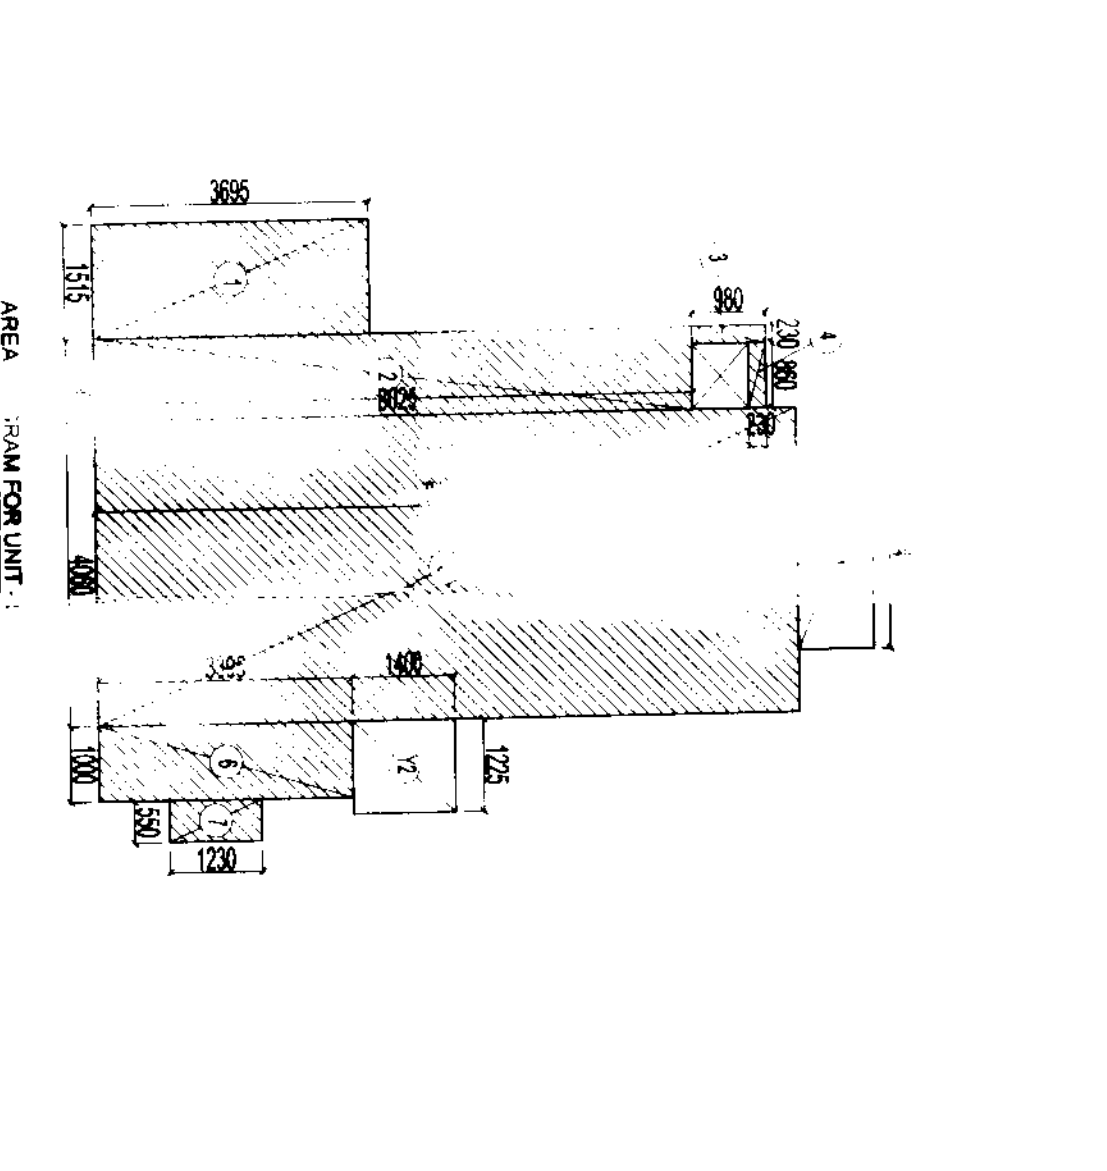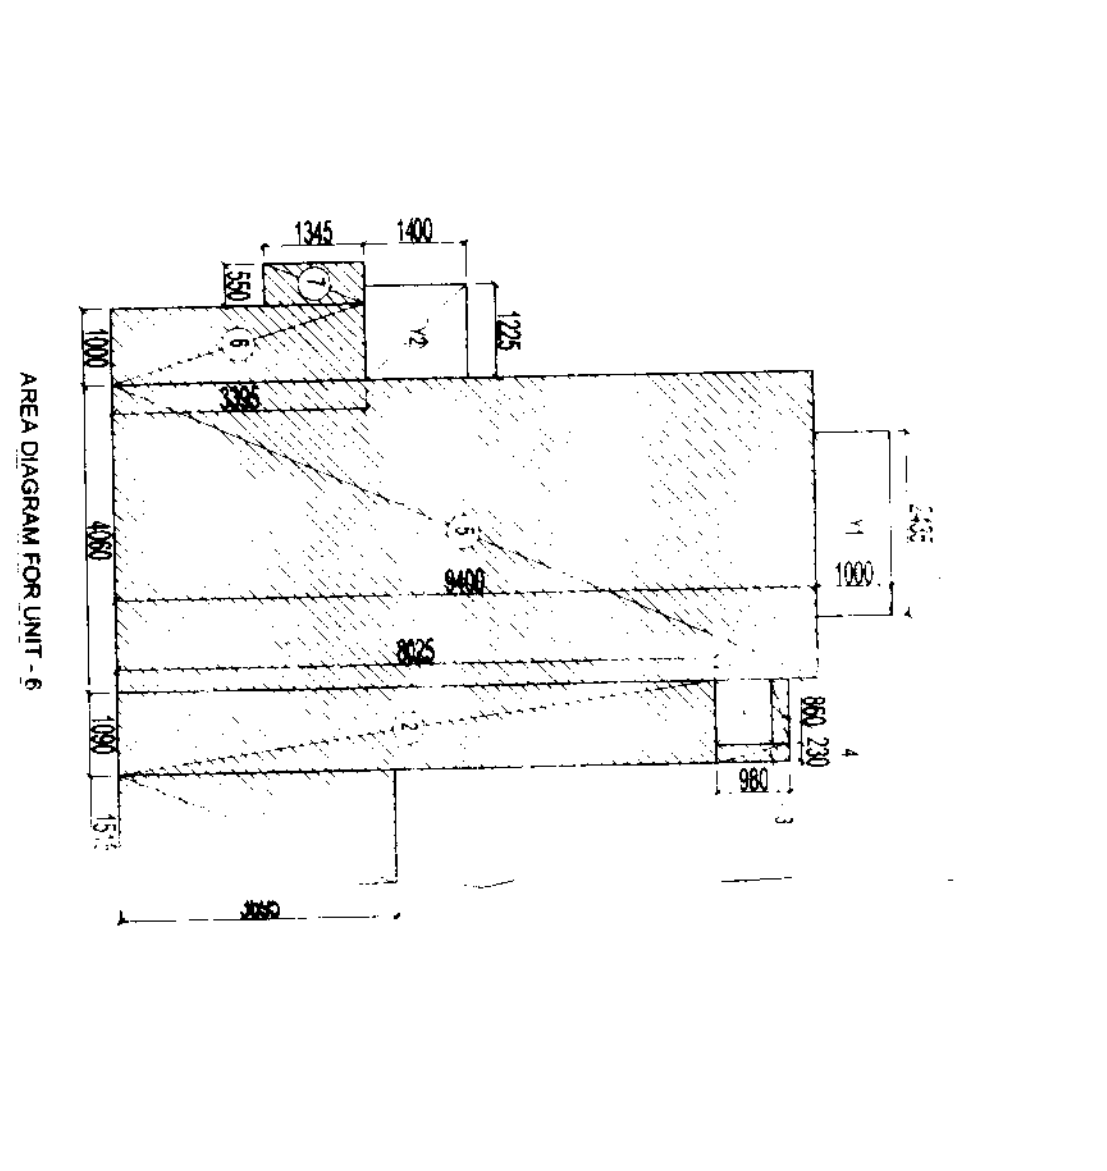


TOTAL FAR AREA OF TYPICAL FLOOR
= (UNIT-1) X 2 + (UNIT-2) X 4 + (UNIT-3) X 1 + (UNIT-4) X 1 +
(UNIT-5) X 2 + (UNIT-6) X 2 + CIRCULATION AREA
= (7.22 X 2) + (7.80 X 4) + (57.35 X 1) + (57.44 X 1) +
(57.00 X 2) + (57.07 X 2) + 97.26
= 144.44 + 312.20 + 57.35 + 57.44 + 114.00 + 114.44 + 97.26
= 877.83 SQM

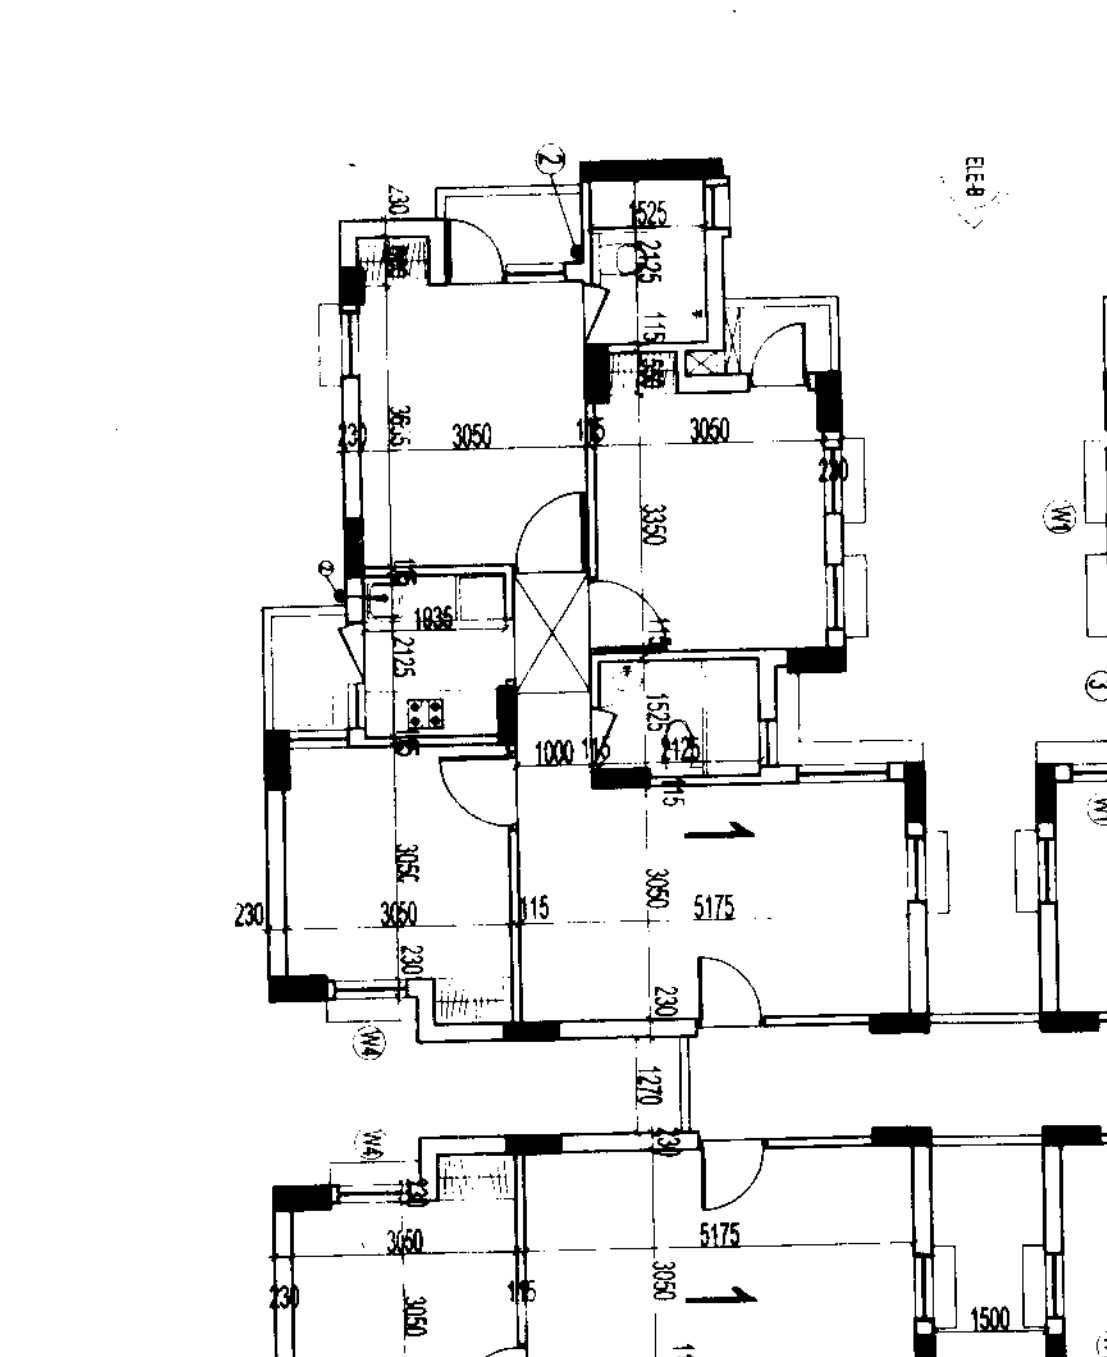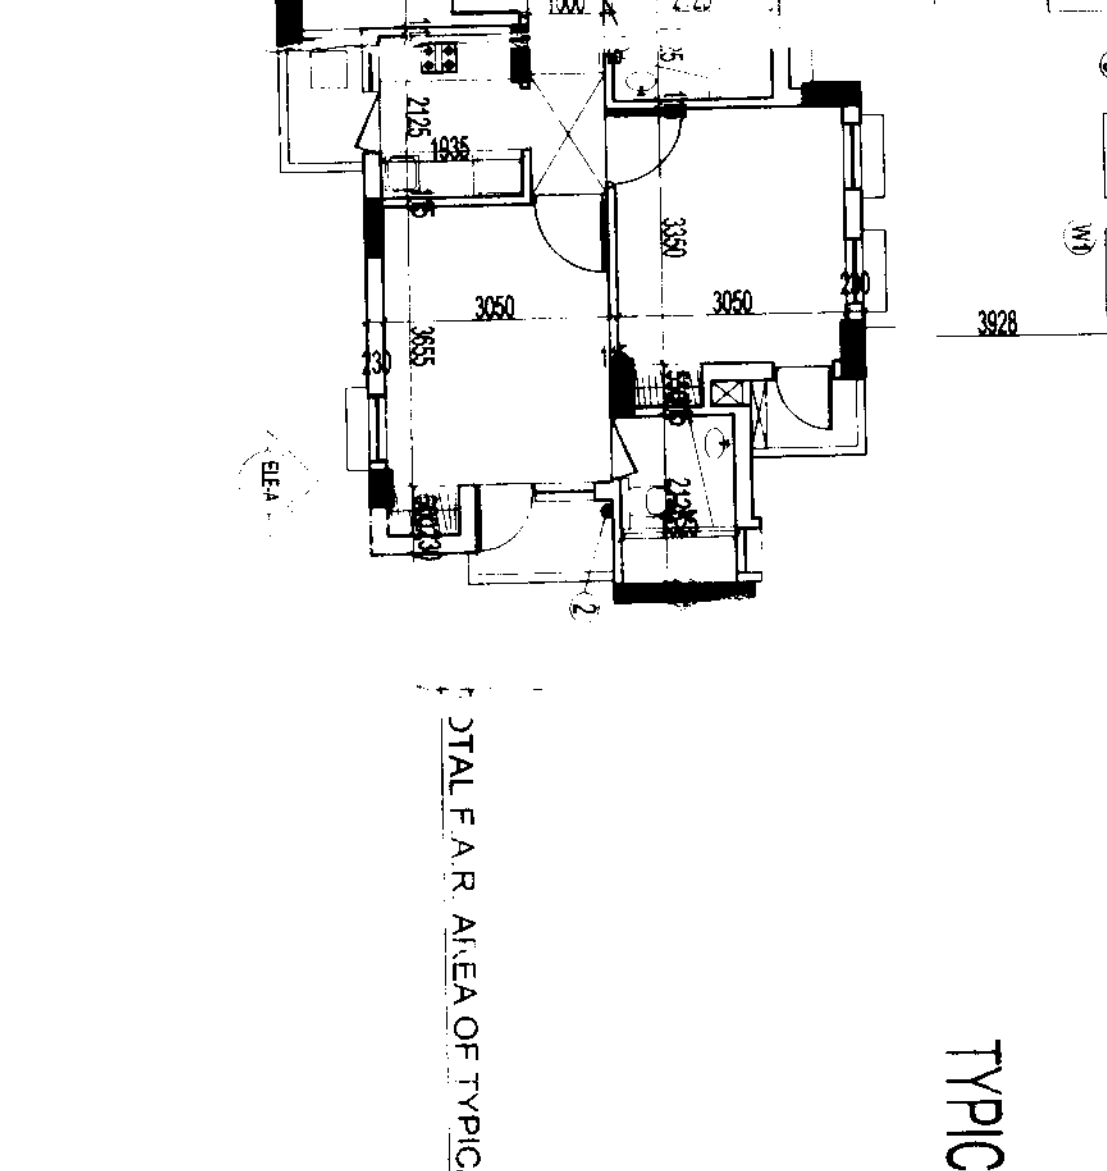

AREA DIAGRAM FOR CIRCULATION AREA AT FIRST FLOOR

FAR COVERED AREA CALCULATION FOR CIRCULATION		
S.NO.	PARTICULARS	AREA (SQM)
1	2.00 X 3.00	6.00
2	2.00 X 3.00	6.00
3	2.00 X 3.00	6.00

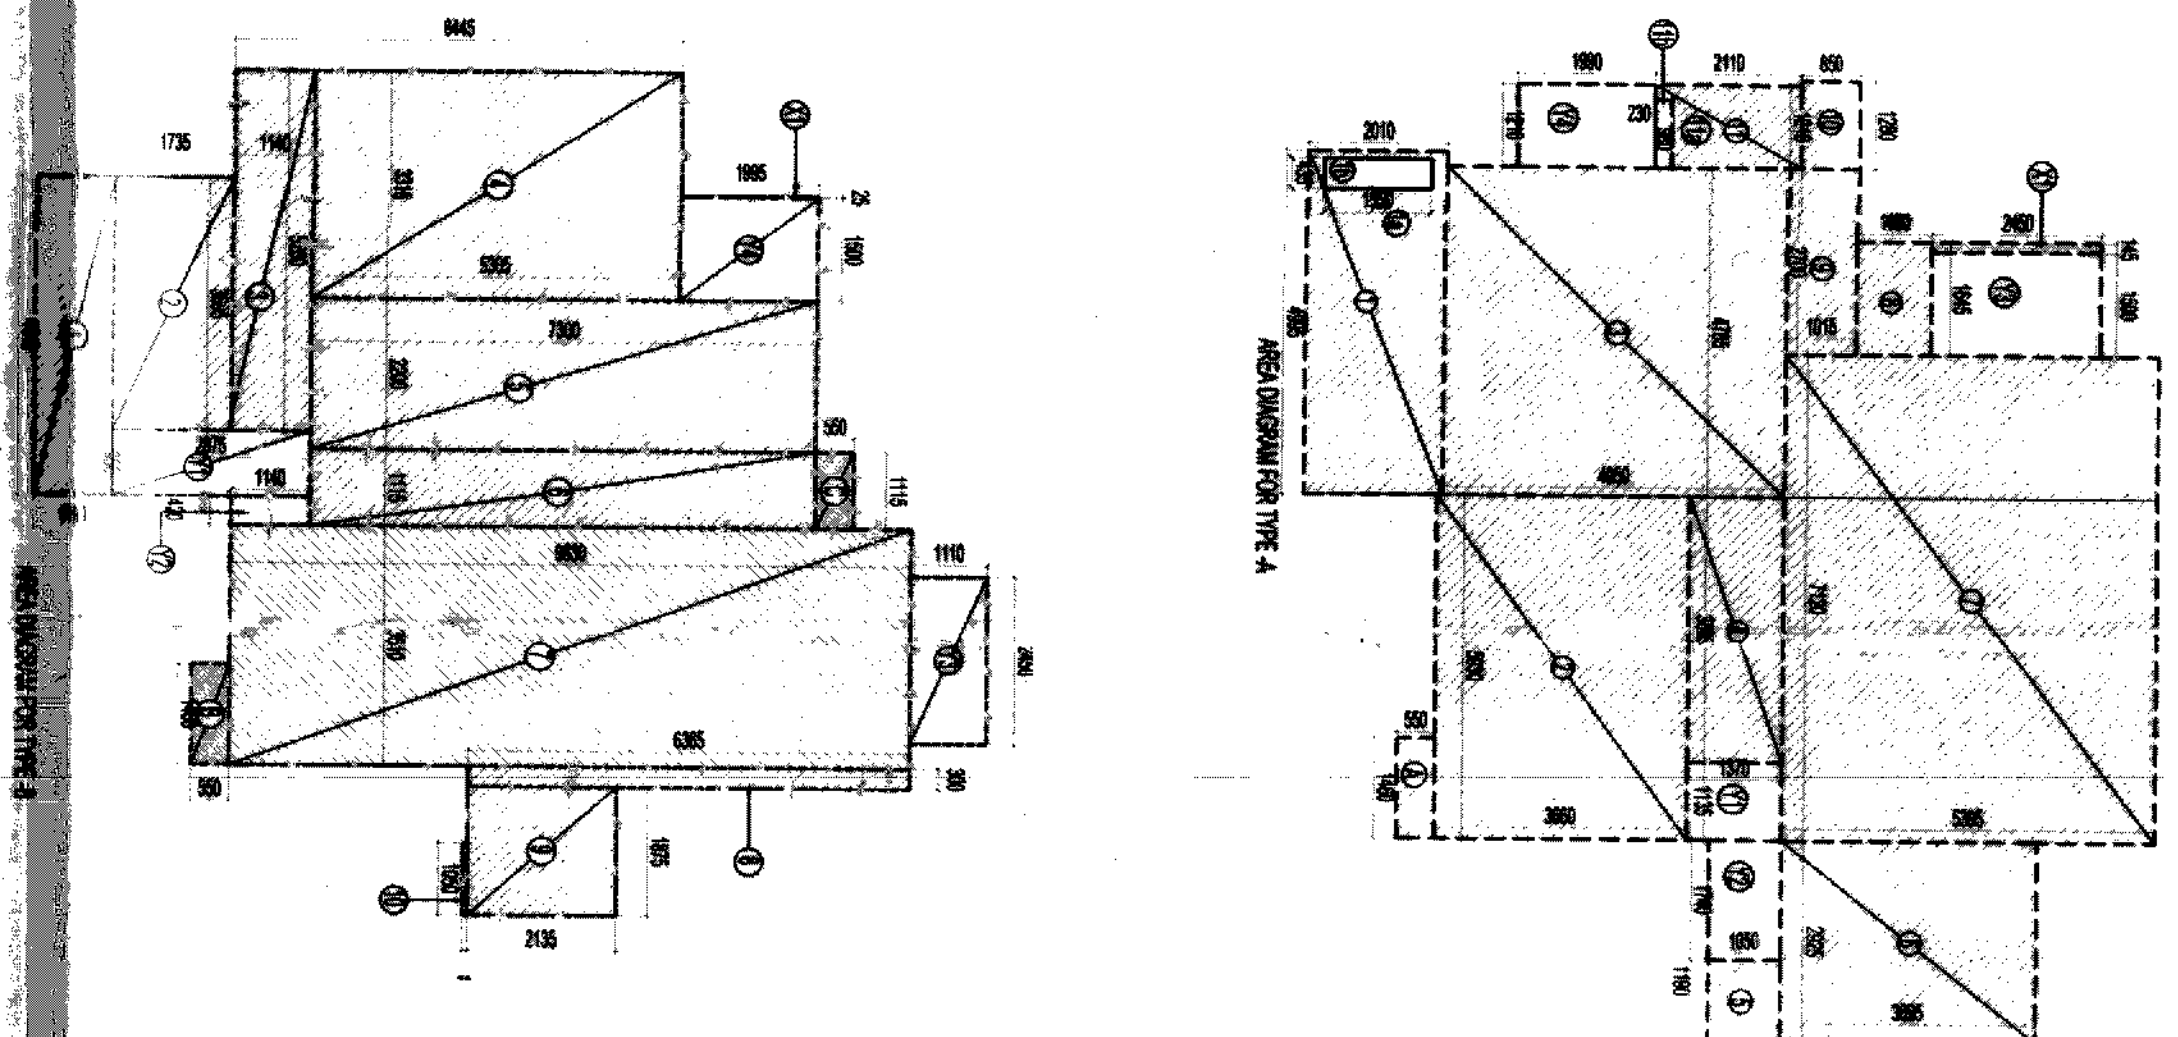

NO. OF PAGES	DATE	ISSUED TO	RETURNED	NOTES
				me stating a "C" report - contents of this drawing or part thereof may not be used or reproduced without the permission of the Activities
				Great Northland Inc. Atlanta APPROVED TYPE LETTER NO. 0673, 05/41/50 VALID upon Death 3/16/50 Don (Ping & Arch) Don (Ping & Arch) Gas Meter (Ping & Arch) Drawing Clerk's work by <i>W. B. Smith</i> <i>W. B. Smith</i>

Revelation
Operator World Industrial Dev. Authority
Bo-2322

[illegible]

OWNER SIGN	ARCHITECT SIGN
Earthcon Universal Interact Pw. Ltd.	
	
Director	
	
	
OWNER	

M/S EARTHCON UNIVERSAL INFRA TECH
PVT LTD

SUBMISSION DRAWING

PROJECT

M/S EARTHCON UNIVERSAL INFRA TECH PVT. LTD.
AT PLOT NO. GH-10, SEC-01,
GATEWAY, MOHALI

DATE	PROJECT INCHARGE	CHECKED BY
30-12-2010	DEVESH SHAKYA	DEVESH SHAKYA

1:100	RSR	VISHAL SHARMA
-------	-----	---------------




TOWER-L

ARCHITECTS:-

E-406, LOWER GROUND, G.R. II, NEW DELHI
PH: +91-11-29216006, 9310164886 FAX NO. 011-2916006
E-MAIL : confusion@confusion.com confusion@india-merrell.com

ISO 9001: 2000	
DRAWING NO.	REVISION

1	2	
---	---	---	---	---	---	---	---	---	----	----	-----	-----	

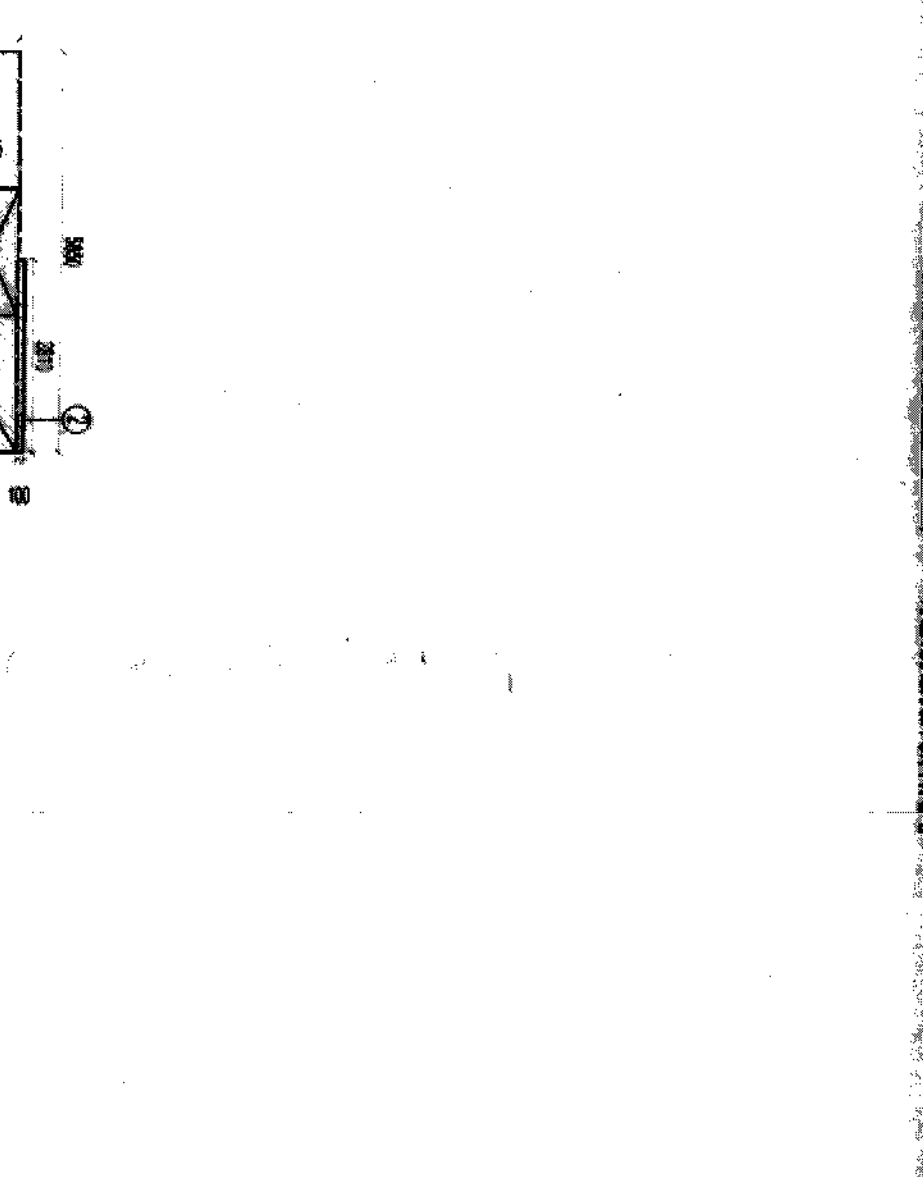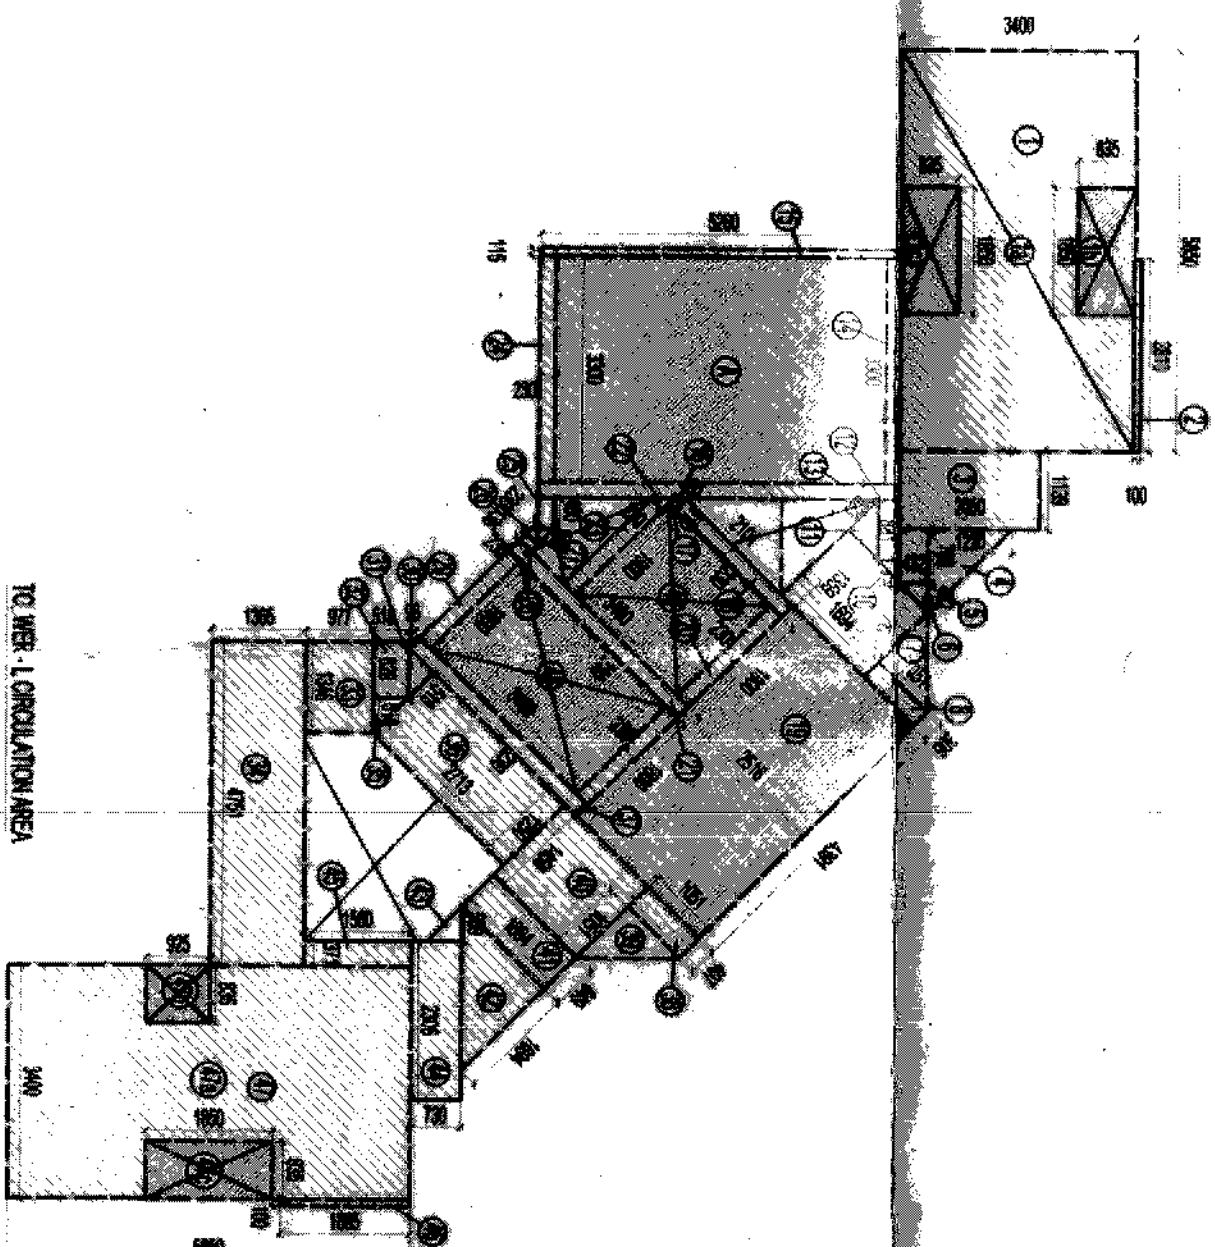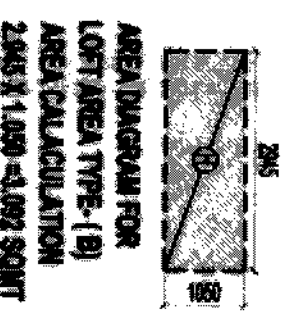[illegible]

ISO 9001: 2000	
DRAWING NO.	REVISION

This drawing is a "COPYRIGHT" containing of this drawing or part thereof may not be used or reproduced without the permission of the Architect.

NO. OF SHEETS: 11
DATE: 11/11/2017
ISSUED TO: 11/11/2017
REMARKS:

DATE: 11/11/2017
APPROVED: 11/11/2017
DRAWING CHECKED & VERIFIED BY: 11/11/2017
DATE: 11/11/2017

OWNER: M/S. EARTHCON UNIVERSAL INFRATECH PVT. LTD.
ARCHITECT: SHARMA & SONS
PROJECT: PROPOSED GROUP HOUSING FOR AT PLOT NO. GH-10, SEC-01, GREATER NOIDA, U.P.
DATE: 30-12-2010
PROJECT INCHARGE: DEVESH SHARMA
DRAWN BY: VISAL SHARMA
SCALE: 1:100
DRAWING TITLE: 1st TO 8th FLOOR PLAN
TOWER-A

F.A.R. COVERED AREA CALCULATION FOR TYPE - A					AREA (SQ.M)	
PARTICULARS					3.965	
S.NO.	TYPE	AREA (SQ.M)	TYPE	AREA (SQ.M)		
1	TYPE A	11.11	TYPE B	11.11		
2	TYPE C	11.11	TYPE D	11.11		
3	TYPE E	11.11	TYPE F	11.11		
4	TYPE G	11.11	TYPE H	11.11		
5	TYPE I	11.11	TYPE J	11.11		
6	TYPE K	11.11	TYPE L	11.11		
7	TYPE M	11.11	TYPE N	11.11		
8	TYPE O	11.11	TYPE P	11.11		
9	TYPE Q	11.11	TYPE R	11.11		
10	TYPE S	11.11	TYPE T	11.11		
11	TYPE U	11.11	TYPE V	11.11		
12	TYPE W	11.11	TYPE X	11.11		
13	TYPE Y	11.11	TYPE Z	11.11		
14	TYPE AA	11.11	TYPE AB	11.11		
15	TYPE AC	11.11	TYPE AD	11.11		
16	TYPE AE	11.11	TYPE AF	11.11		
17	TYPE AG	11.11	TYPE AH	11.11		
18	TYPE AI	11.11	TYPE AJ	11.11		
19	TYPE AK	11.11	TYPE AL	11.11		
20	TYPE AM	11.11	TYPE AN	11.11		
21	TYPE AO	11.11	TYPE AP	11.11		
22	TYPE AQ	11.11	TYPE AR	11.11		
23	TYPE AS	11.11	TYPE AT	11.11		
24	TYPE AU	11.11	TYPE AV	11.11		
25	TYPE AW	11.11	TYPE AX	11.11		
26	TYPE AY	11.11	TYPE AZ	11.11		
27	TYPE BA	11.11	TYPE BB	11.11		
28	TYPE BC	11.11	TYPE BD	11.11		
29	TYPE BE	11.11	TYPE BF	11.11		
30	TYPE BG	11.11	TYPE BH	11.11		
31	TYPE BI	11.11	TYPE BJ	11.11		
32	TYPE BK	11.11	TYPE BL	11.11		
33	TYPE BM	11.11	TYPE BN	11.11		
34	TYPE BO	11.11	TYPE BP	11.11		
35	TYPE BQ	11.11	TYPE BR	11.11		
36	TYPE BS	11.11	TYPE BT	11.11		
37	TYPE BU	11.11	TYPE BV	11.11		
38	TYPE BW	11.11	TYPE BX	11.11		
39	TYPE BY	11.11	TYPE BZ	11.11		
40	TYPE CA	11.11	TYPE CB	11.11		
41	TYPE CC	11.11	TYPE CD	11.11		
42	TYPE CE	11.11	TYPE CF	11.11		
43	TYPE CG	11.11	TYPE CH	11.11		
44	TYPE CI	11.11	TYPE CJ	11.11		
45	TYPE CK	11.11	TYPE CL	11.11		
46	TYPE CM	11.11	TYPE CN	11.11		
47	TYPE CO	11.11	TYPE CP	11.11		
48	TYPE CQ	11.11	TYPE CR	11.11		
49	TYPE CS	11.11	TYPE CT	11.11		
50	TYPE CU	11.11	TYPE CV	11.11		
51	TYPE CW	11.11	TYPE CX	11.11		
52	TYPE CY	11.11	TYPE CZ	11.11		
53	TYPE DA	11.11	TYPE DB	11.11		
54	TYPE DC	11.11	TYPE DD	11.11		
55	TYPE DE	11.11	TYPE DF	11.11		
56	TYPE DG	11.11	TYPE DH	11.11		
57	TYPE DI	11.11	TYPE DJ	11.11		
58	TYPE DK	11.11	TYPE DL	11.11		
59	TYPE DM	11.11	TYPE DN	11.11		
60	TYPE DO	11.11	TYPE DP	11.11		
61	TYPE DQ	11.11	TYPE DR	11.11		
62	TYPE DS	11.11	TYPE DT	11.11		
63	TYPE DU	11.11	TYPE DV	11.11		
64	TYPE DW	11.11	TYPE DX	11.11		
65	TYPE DY	11.11	TYPE DZ	11.11		
66	TYPE EA	11.11	TYPE EB	11.11		
67	TYPE EC	11.11	TYPE ED	11.11		
68	TYPE EE	11.11	TYPE EF	11.11		
69	TYPE EG	11.11	TYPE EH	11.11		
70	TYPE EI	11.11	TYPE EJ	11.11		
71	TYPE EK	11.11	TYPE EL	11.11		
72	TYPE EM	11.11	TYPE EN	11.11		
73	TYPE EO	11.11	TYPE EP	11.11		
74	TYPE EQ	11.11	TYPE ER	11.11		
75	TYPE ES	11.11	TYPE ET	11.11		
76	TYPE EU	11.11	TYPE EV	11.11		
77	TYPE EW	11.11	TYPE EX	11.11		
78	TYPE EY	11.11	TYPE EZ	11.11		
79	TYPE FA	11.11	TYPE FB	11.11		
80	TYPE FC	11.11	TYPE FD	11.11		
81	TYPE FE	11.11	TYPE FF	11.11		
82	TYPE FG	11.11	TYPE FH	11.11		
83	TYPE FI	11.11	TYPE FJ	11.11		
84	TYPE FK	11.11	TYPE FL	11.11		
85	TYPE FM	11.11	TYPE FN	11.11		
86	TYPE FO	11.11	TYPE FP	11.11		
87	TYPE FQ	11.11	TYPE FR	11.11		
88	TYPE FS	11.11	TYPE FT	11.11		
89	TYPE FU	11.11	TYPE FV	11.11		
90	TYPE FW	11.11	TYPE FX	11.11		
91	TYPE FY	11.11	TYPE FZ	11.11		
92	TYPE GA	11.11	TYPE GB	11.11		
93	TYPE GC	11.11	TYPE GD	11.11		
94	TYPE GE	11.11	TYPE GF	11.11		
95	TYPE GG	11.11	TYPE GH	11.11		
96	TYPE GI	11.11	TYPE GJ	11.11		
97	TYPE GK	11.11	TYPE GL	11.11		
98	TYPE GM	11.11	TYPE GN	11.11		
99	TYPE GO	11.11	TYPE GP	11.11		
100	TYPE GQ	11.11	TYPE GR	11.11		
101	TYPE GS	11.11	TYPE GT	11.11		
102	TYPE GU	11.11	TYPE GV	11.11		
103	TYPE GW	11.11	TYPE GX	11.11		
104	TYPE GY	11.11	TYPE GZ	11.11		
105	TYPE HA	11.11	TYPE HB	11.11		
106	TYPE HC	11.11	TYPE HD	11.11		
107	TYPE HE	11.11	TYPE HF	11.11		
108	TYPE HG	11.11	TYPE HH	11.11		
109	TYPE HI	11.11	TYPE HJ	11.11		
110	TYPE HK	11.11	TYPE HL	11.11		
111	TYPE HM	11.11	TYPE HN	11.11		
112	TYPE HO	11.11	TYPE HP	11.11		
113	TYPE HQ	11.11	TYPE HR	11.11		
114	TYPE HS	11.11	TYPE HT	11.11		
115	TYPE HU	11.11	TYPE HV	11.11		
116	TYPE HW	11.11	TYPE HX	11.11		
117	TYPE HY	11.11	TYPE HZ	11.11		
118	TYPE IA	11.11	TYPE IB	11.11		
119	TYPE IC	11.11	TYPE ID	11.11		
120	TYPE IE	11.11	TYPE IF	11.11		
121	TYPE IG	11.11	TYPE IH	11.11		
122	TYPE II	11.11	TYPE IJ	11.11		
123	TYPE IK	11.11	TYPE IL	11.11		
124	TYPE IM	11.11	TYPE IN	11.11		
125	TYPE IO	11.11	TYPE IP	11.11		
126	TYPE IQ	11.11	TYPE IR	11.11		
127	TYPE IS	11.11	TYPE IT	11.11		
128	TYPE IU	11.11	TYPE IV	11.11		
129	TYPE IW	11.11	TYPE IX	11.11		
130	TYPE IY	11.11	TYPE IZ	11.11		
131	TYPE JA	11.11	TYPE JB	11.11		
132	TYPE JC	11.11	TYPE JD	11.11		
133	TYPE JE	11.11	TYPE JF	11.11		
134	TYPE JG	11.11	TYPE JH	11.11		
135	TYPE JI	11.11	TYPE JJ	11.11		
136	TYPE JK	11.11	TYPE JL	11.11		
137	TYPE JM	11.11	TYPE JN	11.11		
138	TYPE JO	11.11	TYPE JP	11.11		
139	TYPE JQ	11.11	TYPE JR	11.11		
140	TYPE JS	11.11	TYPE JT	11.11		
141	TYPE JU	11.11	TYPE JV	11.11		
142	TYPE JW	11.11	TYPE JX	11.11		
143	TYPE JY	11.11	TYPE JZ	11.11		
144	TYPE KA	11.11	TYPE KB	11.11		
145	TYPE KC	11.11	TYPE KD	11.11		
146	TYPE KE	11.11	TYPE KF	11.11		
147	TYPE KG	11.11	TYPE KH	11.11		
148	TYPE KI	11.11	TYPE KJ	11.11		
149	TYPE KK	11.11	TYPE KL	11.11		
150	TYPE KM	11.11	TYPE KN	11.11		
151	TYPE KO	11.11	TYPE KP	11.11		
152	TYPE KQ	11.11	TYPE KR	11.11		
153	TYPE KS	11.11	TYPE KT	11.11		
154	TYPE KU	11.11	TYPE KV	11.11		
155	TYPE KW	11.11	TYPE KX	11.11		
156	TYPE KY	11.11	TYPE KZ	11.11		
157	TYPE LA	11.11	TYPE LB	11.11		
158	TYPE LC	11.11	TYPE LD	11.11		
159	TYPE LE	11.11	TYPE LF	11.11		
160	TYPE LG	11.11	TYPE LH	11.11		
161	TYPE LI	11.11	TYPE LJ	11.11		
162	TYPE LK	11.11	TYPE LL	11.11		
163	TYPE LM	11.11	TYPE LN	11.11		
164	TYPE LO	11.11	TYPE LP	11.11		
165	TYPE LQ	11.11	TYPE LR	11.11		
166	TYPE LS	11.11	TYPE LT	11.11		
167	TYPE LU	11.11	TYPE LV	11.11		
168	TYPE LW	11.11	TYPE LX	11.11		
169	TYPE LY	11.11	TYPE LZ	11.11		
170	TYPE MA	11.11	TYPE MB	11.11		
171	TYPE MC	11.11	TYPE MD	11.11		
172	TYPE ME	11.11	TYPE MF	11.11		
173	TYPE MG	11.11	TYPE MH	11.11		
174	TYPE MI	11.11	TYPE MJ	11.11		
175	TYPE MK	11.11	TYPE ML	11.11		
176	TYPE MM	11.11	TYPE MN	11.11		
177	TYPE MO	11.11	TYPE MP	11.11		
178	TYPE MQ	11.11	TYPE MR	11.11		
179	TYPE MS	11.11	TYPE MT	11.11		
180	TYPE MU	11.11	TYPE MV	11.11		
181	TYPE MW	11.11	TYPE MX	11.11		
182	TYPE MY	11.11	TYPE MZ	11.11		
183	TYPE NA	11.11	TYPE NB	11.11		
184	TYPE NC	11.11	TYPE ND	11.11		
185	TYPE NE	11.11	TYPE NF	11.11		
186	TYPE NG	11.11	TYPE NH	11.11		
187	TYPE NI	11.11	TYPE NJ	11.11		
188	TYPE NK	11.11	TYPE NL	11.11		
189	TYPE NM	11.11	TYPE NN	11.11		
190	TYPE NO	11.11	TYPE NP	11.11		
191	TYPE NQ	11.11	TYPE NR	11.11		
192	TYPE NS	11.11	TYPE NT	11.11		
193	TYPE NU	11.11	TYPE NV	11.11		
194	TYPE NW	11.11	TYPE NX	11.11		
195	TYPE NY	11.11	TYPE NZ	11.11		
196	TYPE OA	11.11	TYPE OB	11.11		
197	TYPE OC	11.11	TYPE OD	11.11		
198	TYPE OE	11.11	TYPE OF	11.11		
199	TYPE OG	11.11	TYPE OH	11.11		
200	TYPE OI	11.11	TYPE OJ	11.11		
201	TYPE OK	11.11	TYPE OL	11.11		
202	TYPE OM	11.11	TYPE ON	11.11		
203	TYPE OO	11.11	TYPE OP	11.11		
204	TYPE OQ	11.11	TYPE OR	11.11		
205	TYPE OS	11.11	TYPE OT	11.11		
206	TYPE OU	11.11	TYPE OV	11.11		
207	TYPE OW	11.11	TYPE OX	11.11		
208	TYPE OY	11.11	TYPE OZ	11.11		
209	TYPE PA	11.11	TYPE PB	11.11		
210	TYPE PC	11.11	TYPE PD	11.11		
211	TYPE PE	11.11	TYPE PF	11.11		
212	TYPE PG	11.11	TYPE PH	11.11		
213	TYPE PI	11.11	TYPE PJ	11.11		
214	TYPE PK	11.11	TYPE PL	11.11		
215	TYPE PM	11.11	TYPE PN	11.11		
216	TYPE PO	11.11	TYPE PP	11.11		
217	TYPE PQ	11.11	TYPE PR	11.11		
218	TYPE PS	11.11	TYPE PT	11.11		
219	TYPE PU	11.11	TYPE PV	11.11		
220	TYPE PW	11.11	TYPE PX	11.11		
221	TYPE PY	11.11	TYPE PZ	11.11		
222	TYPE QA	11.11	TYPE QB	11.11		
223	TYPE QC	11.11	TYPE QD	11.11		
224	TYPE QE	11.11	TYPE QF	11.11		
225	TYPE QG	11.11	TYPE QH	11.11		
226	TYPE QI	11.11	TYPE QJ	11.11		
227	TYPE QK	11.11	TYPE QL	11.11		
228	TYPE QM	11.11	TYPE QN	11.11		
229	TYPE QO	11.11	TYPE QP	11.11		
230	TYPE QQ	11.11	TYPE QR	11.11		
231	TYPE QS	11.11	TYPE QT	11.11		
232	TYPE QU	11.11	TYPE QV	11.11		
233	TYPE QW	11.11				

[illegible]

Original: Nevada Industrial Dev. Authority
A REPRODUCED
File No. 307 Encl. 6/4/20

1880-1881
 1882-1883
 1884-1885
 2462-2463
 246

Revelation

BP-2572 - **APPROVED**

Former Noid Industrial Dev. Authority
Via Letter No. 286-90 Dated 11/11/80
Watch up to Date... *Seyant*

Almond

Gen. Manager
(Eng. & Arch.)
Printed & Verified By
Morgan

W. J. Davis

(Place)

OWNER SIGN	Earthon Un versal Infratech Pvt. Ltd.
ARCHITECT SIGN	

OWNER
M/S EARTHCON UNIVERSAL INFRA TECH
PVT LTD

SUBMISSION DRAWING

PROJECT
PROPOSED GROUP HOUSING FOR
M/S EARTHCON UNIVERSAL INFRA TECH PVT.LTD
AT PLOT NO. GH-10, SEC-01,
GREATER NOIDA, U.P.

DATE	PROJECT INCHARGE	CHECKED BY
3-02-2011	DEVESH SHAKYA	DEVESH SHAKYA
SCALE	DRAWN BY	APPROVED BY
1:100	RSE	VISHAL SHARMA

DRAWING TITLE
TOWER-A


SECTIONS- X1,X1 & X2,X2

ARCHITECTS:-

Confidence Consultancy Services

E-409, LINGEE GROUP, G/E, 1, NEW DELHI
PH: 011-1-2624009, 031018489 FAX NO. 011-2624006
E-MAIL: confidence_consultancy.com, confidenceindia@gmail.com
Web site : www.confidence_consultancy.com
ISO 9001: 2000


DRAWING NO.	REVISION R-0
-------------	-----------------

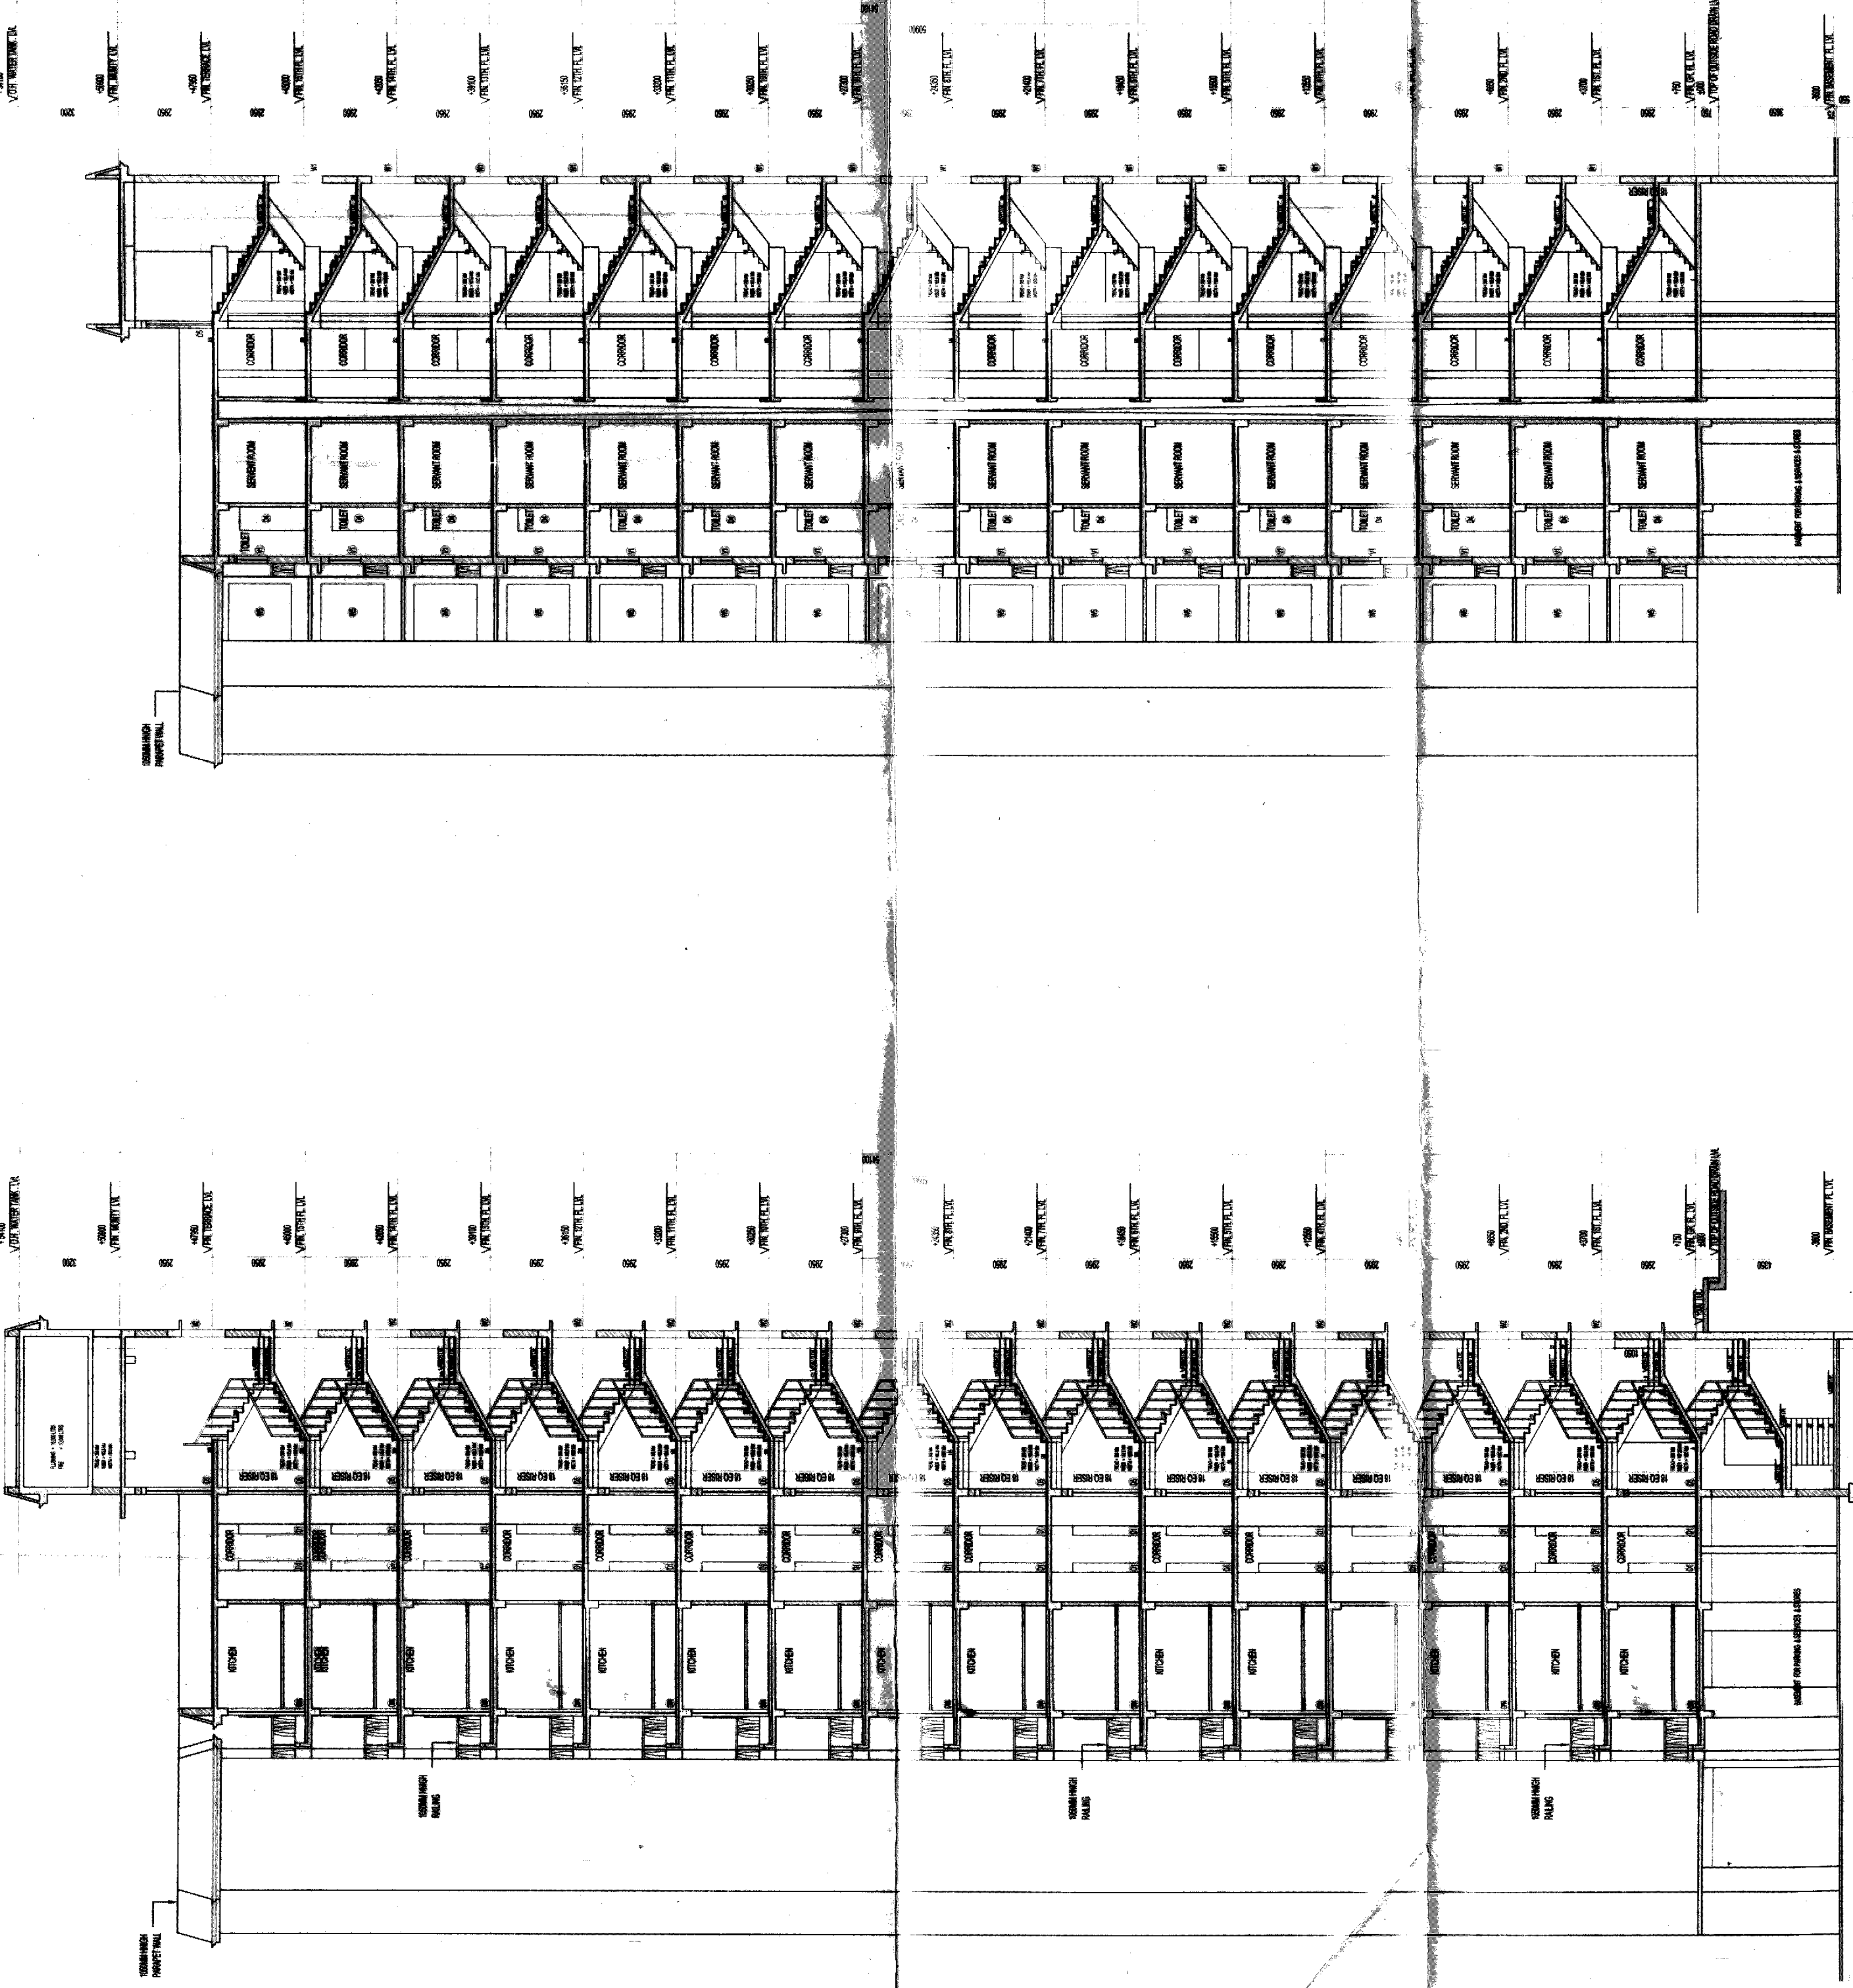


SECTION X2-X2

SECTION X1X1





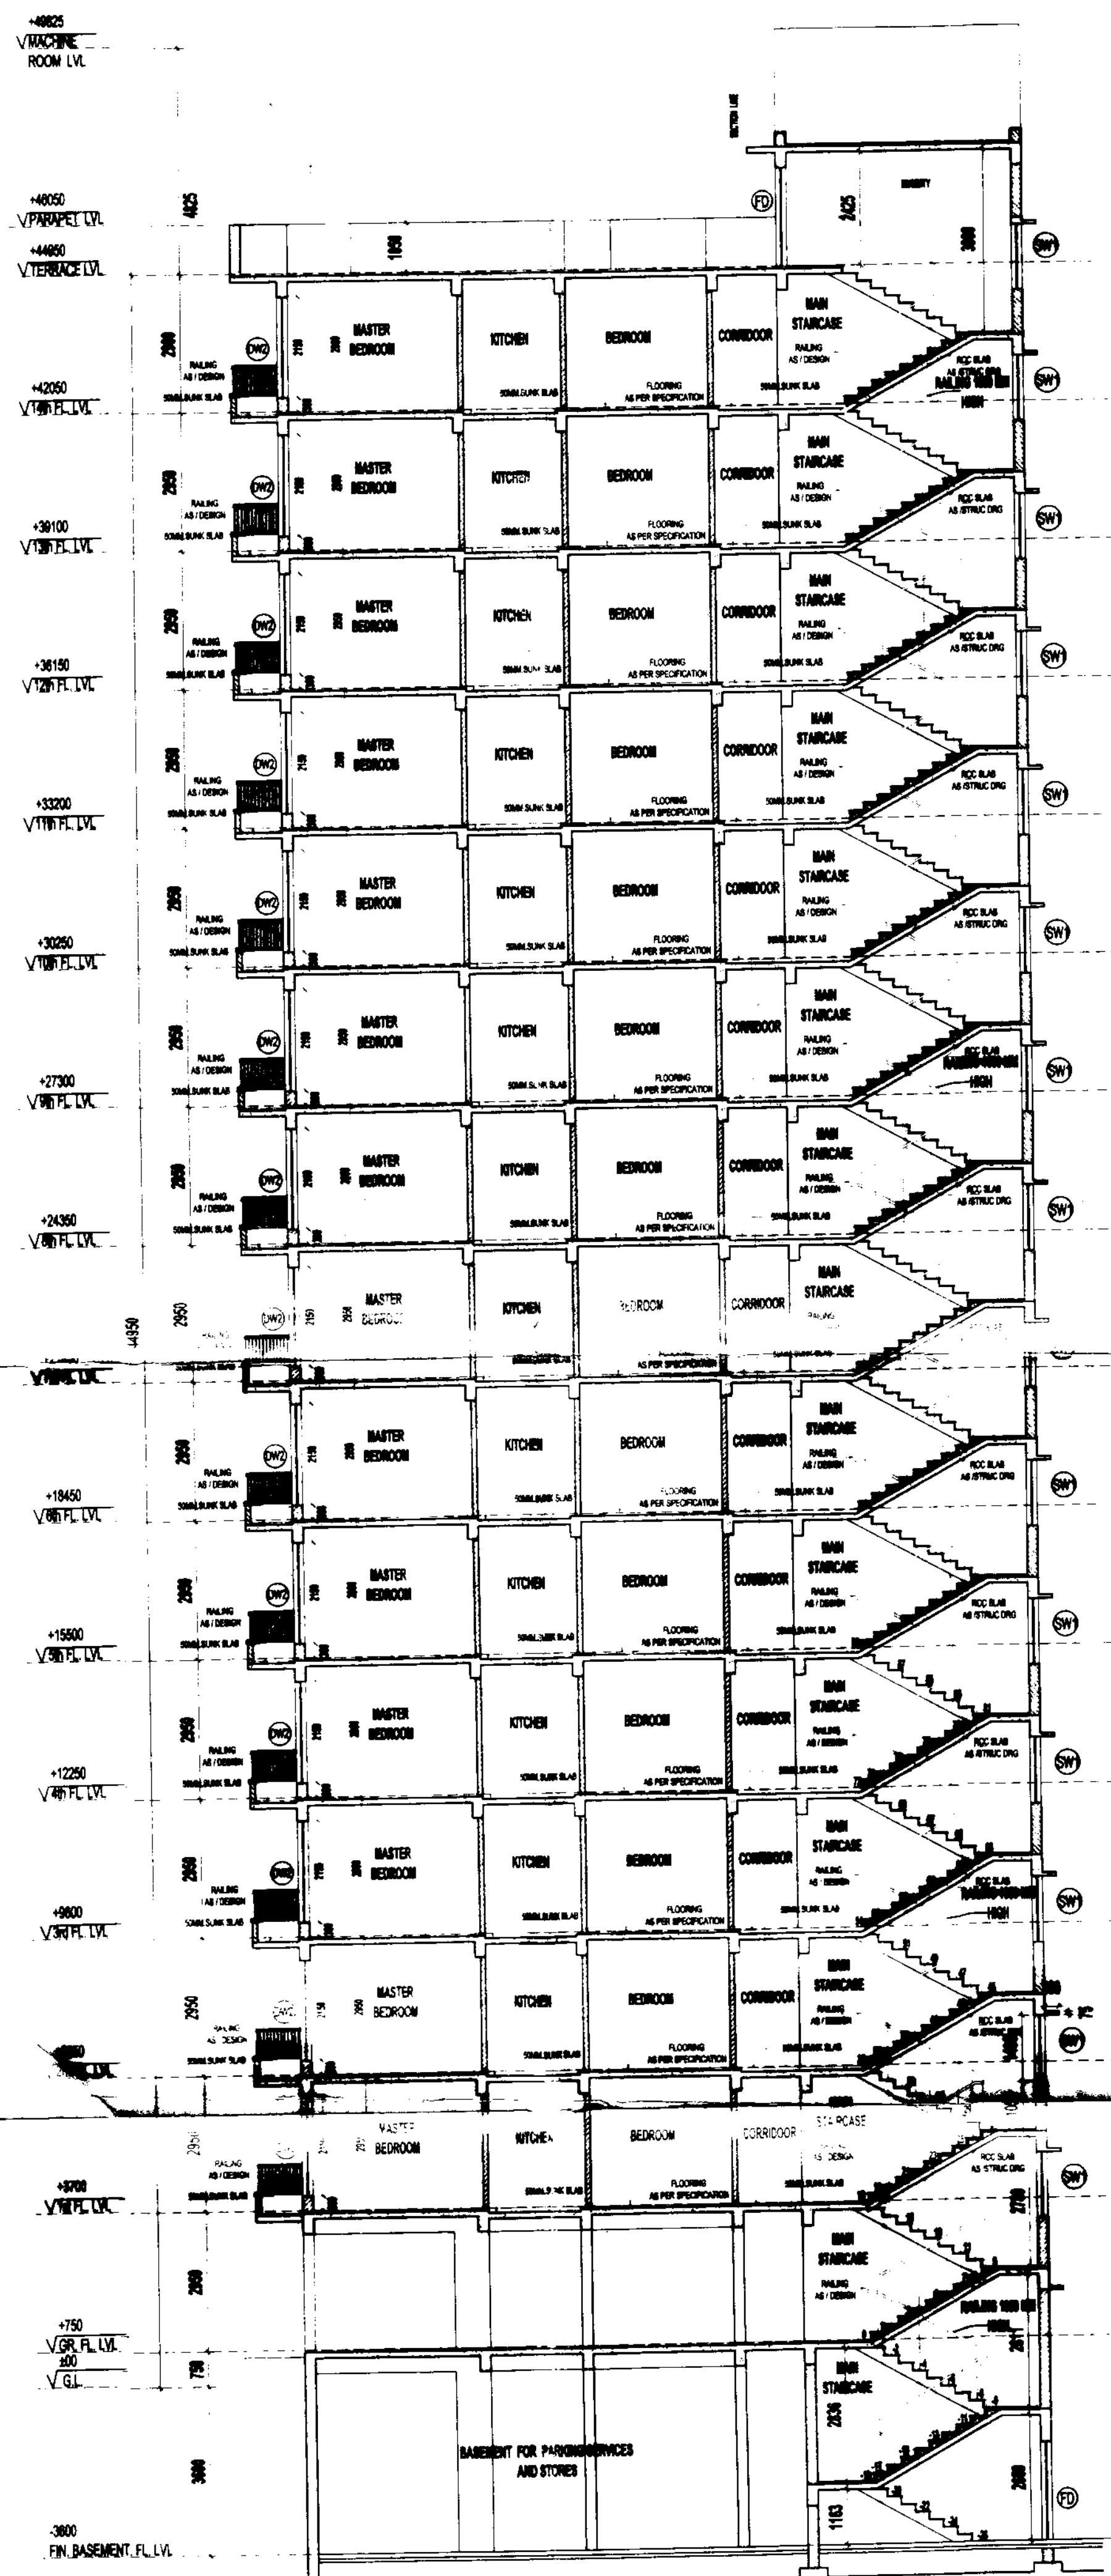


SECTION - 1

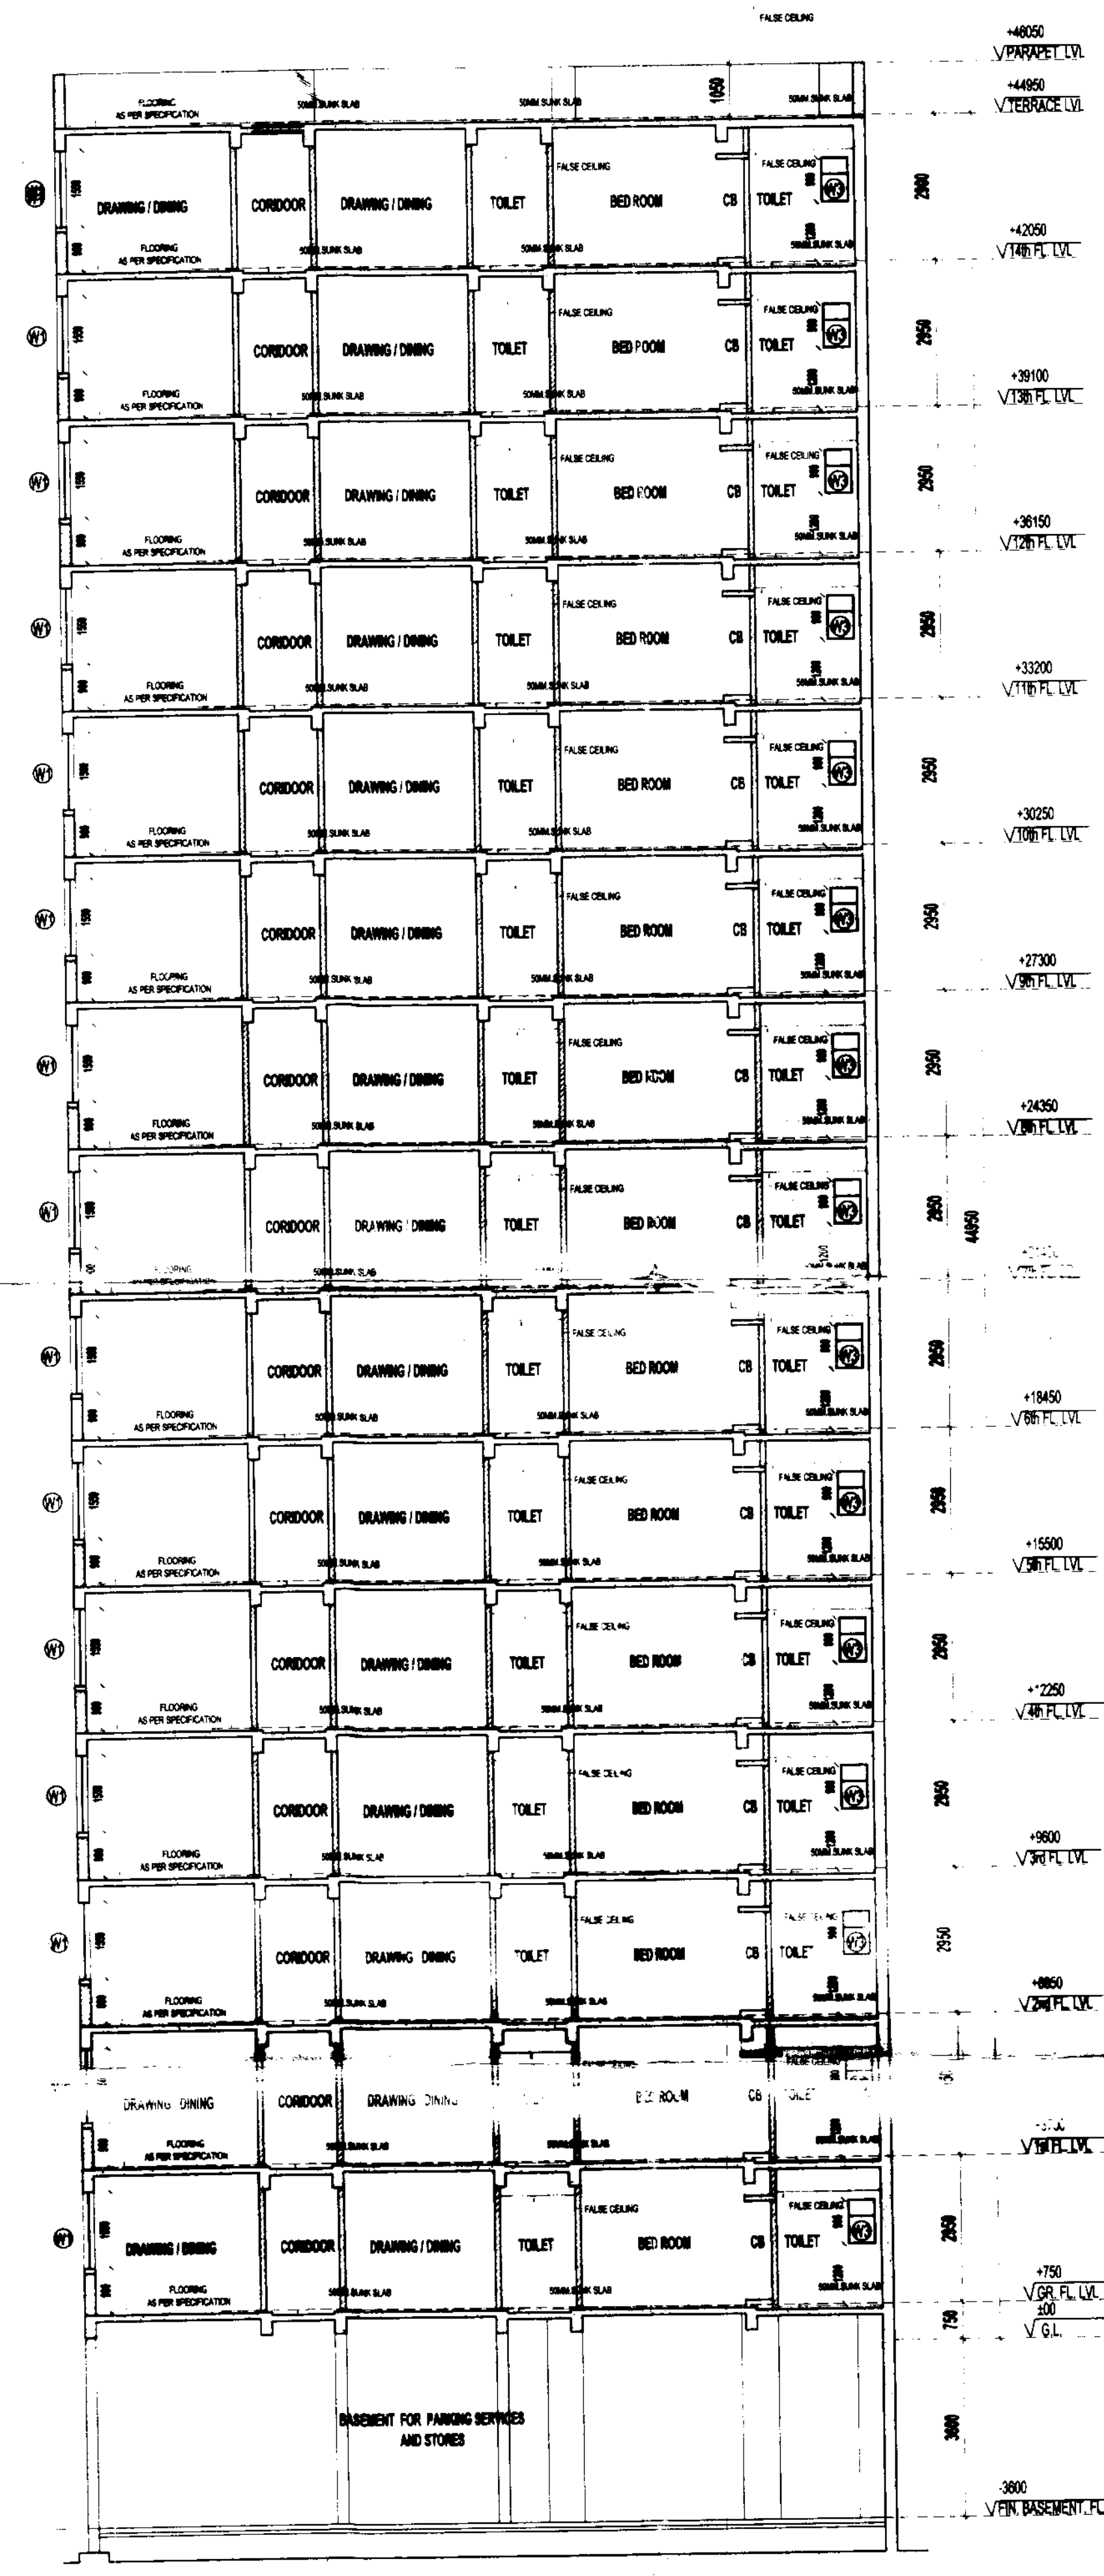

SECTION - 2

NORTH POINT		This drawing is a "COPYRIGHT" contents of this drawing or part thereof may not be reproduced without the permission of the Architect	
NO. OF PRINTS	DATE	ISSUED TO	REMARKS
REVISION	DATE	DESCRIPTION	BY
Greater Noida Industrial Dev. Authority APPROVED Vide Letter No. 2498 Dated 6/11/2017 Valid up to 31/03/2019 Gen. Manager (Pkg. & Arch.) Drawing Checked & Verified By <i>Signature</i>			
Revalidation Greater Noida Industrial Dev. Authority APPROVED By 25/11/2018 Dated 11/11/2018 Gen. Manager (Pkg. & Arch.) & Verified By <i>Signature</i>			
OWNER SIGN		ARCHITECT SIGN	
Earthcon Universal Infratech Pvt. Ltd.		VISHAL SHARMA	
Director		ARCHITECT	
		CA-9822281	
		5316184888	
OWNER		M/S EARTHCON UNIVERSAL INFRA TECH PVT. LTD	
SUBMISSION DRAWING			
PROPOSED GROUP HOUSING FOR M/S EARTHCON UNIVERSAL INFRA TECH PVT. LTD AT PLOT NO. CH - 10, GREATER NOIDA, UP.			
DATE	PROJECT INCH.	CHECKED BY	
04 FEB. 2011	EKTA BALI	DEVEESH SHAKYA	
SCALE	DEALT BY	APPROVED BY	
1:100	SANJAY	VISHAL SHARMA	
TOWER-P & Q			
DRAWING TITLE			
SECTIONS			
ARCHITECTS:-			
Confluence Consultancy Services			
E-408, LOWER GROUND, G.K. II, NEW DELHI			
PH: +91-11-29216008, FAX NO. 011-29160096			
E-MAIL: cconfluence@gmail.com, confluenceindia@gmail.com			
Web site: www.confluence.com			
ISO 9001: 2000			
DRAWING NO.		REVISION	

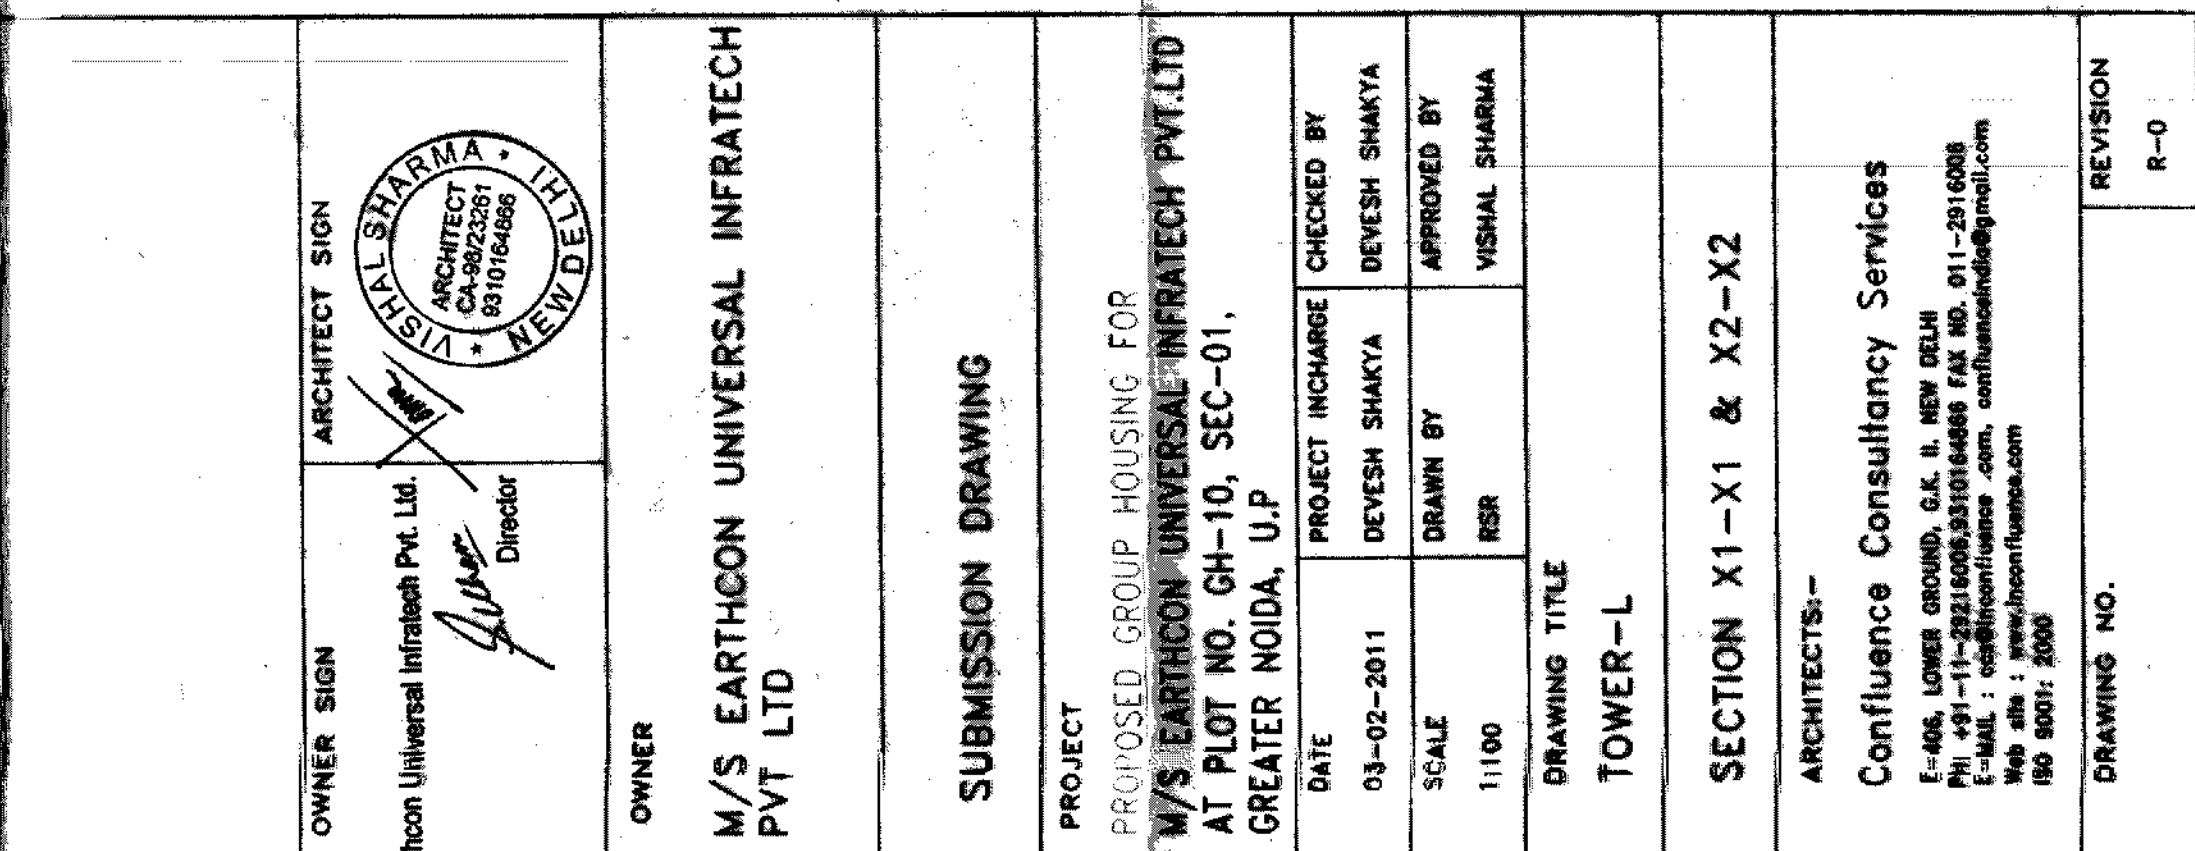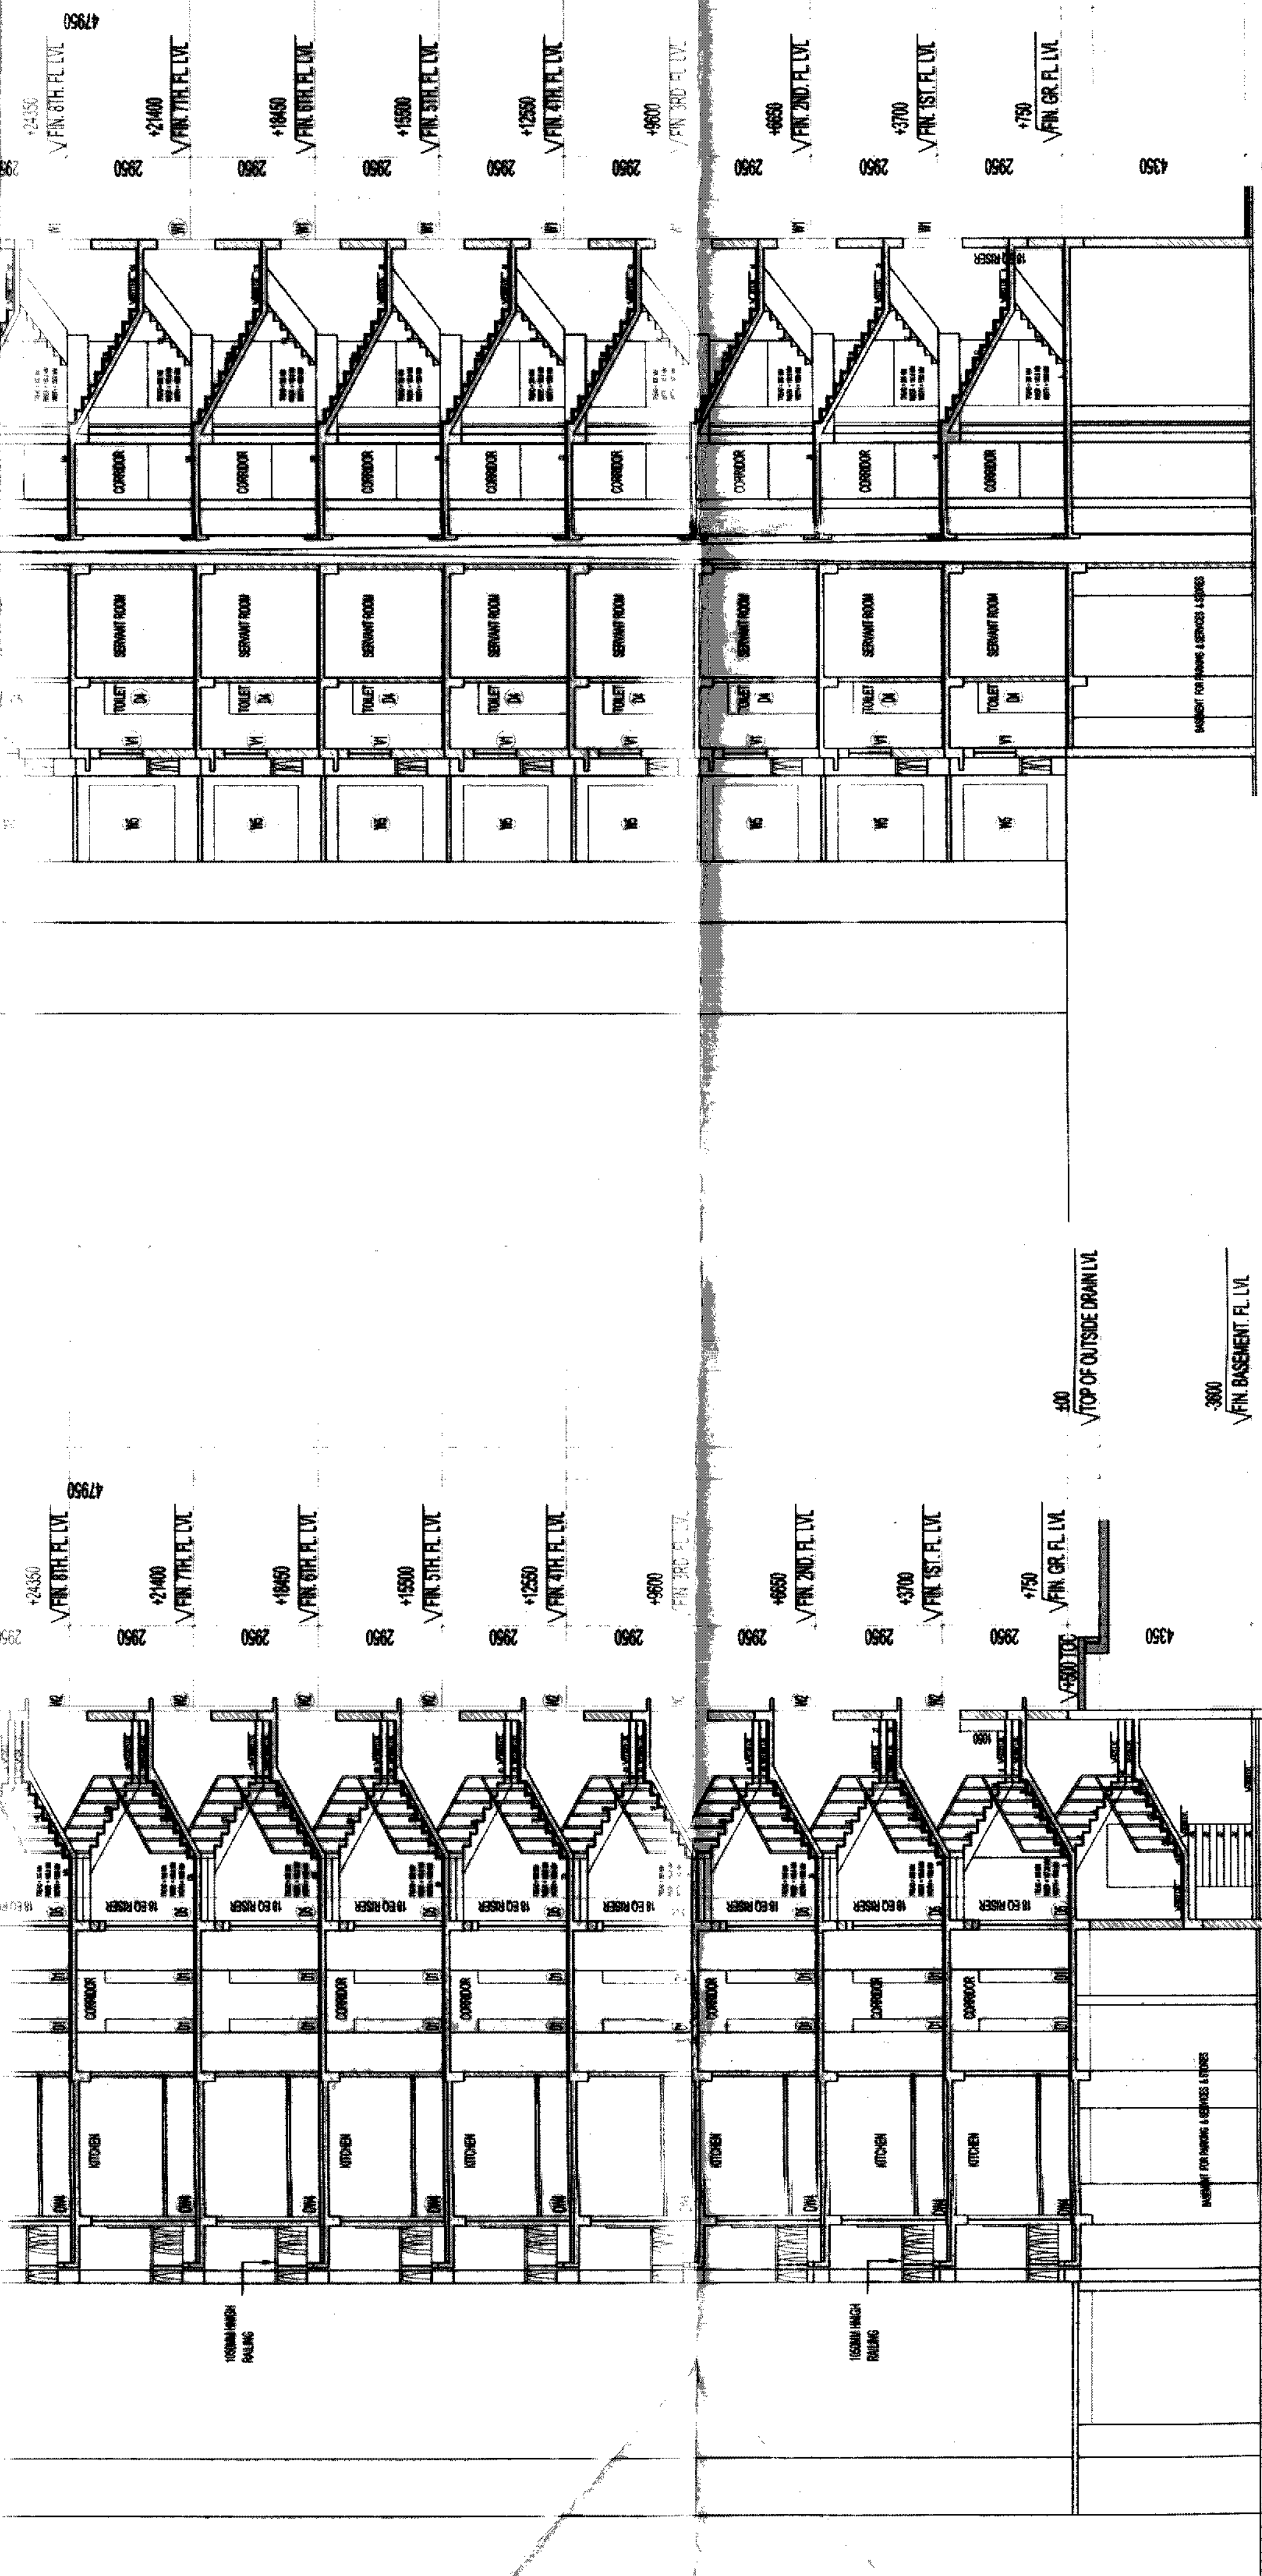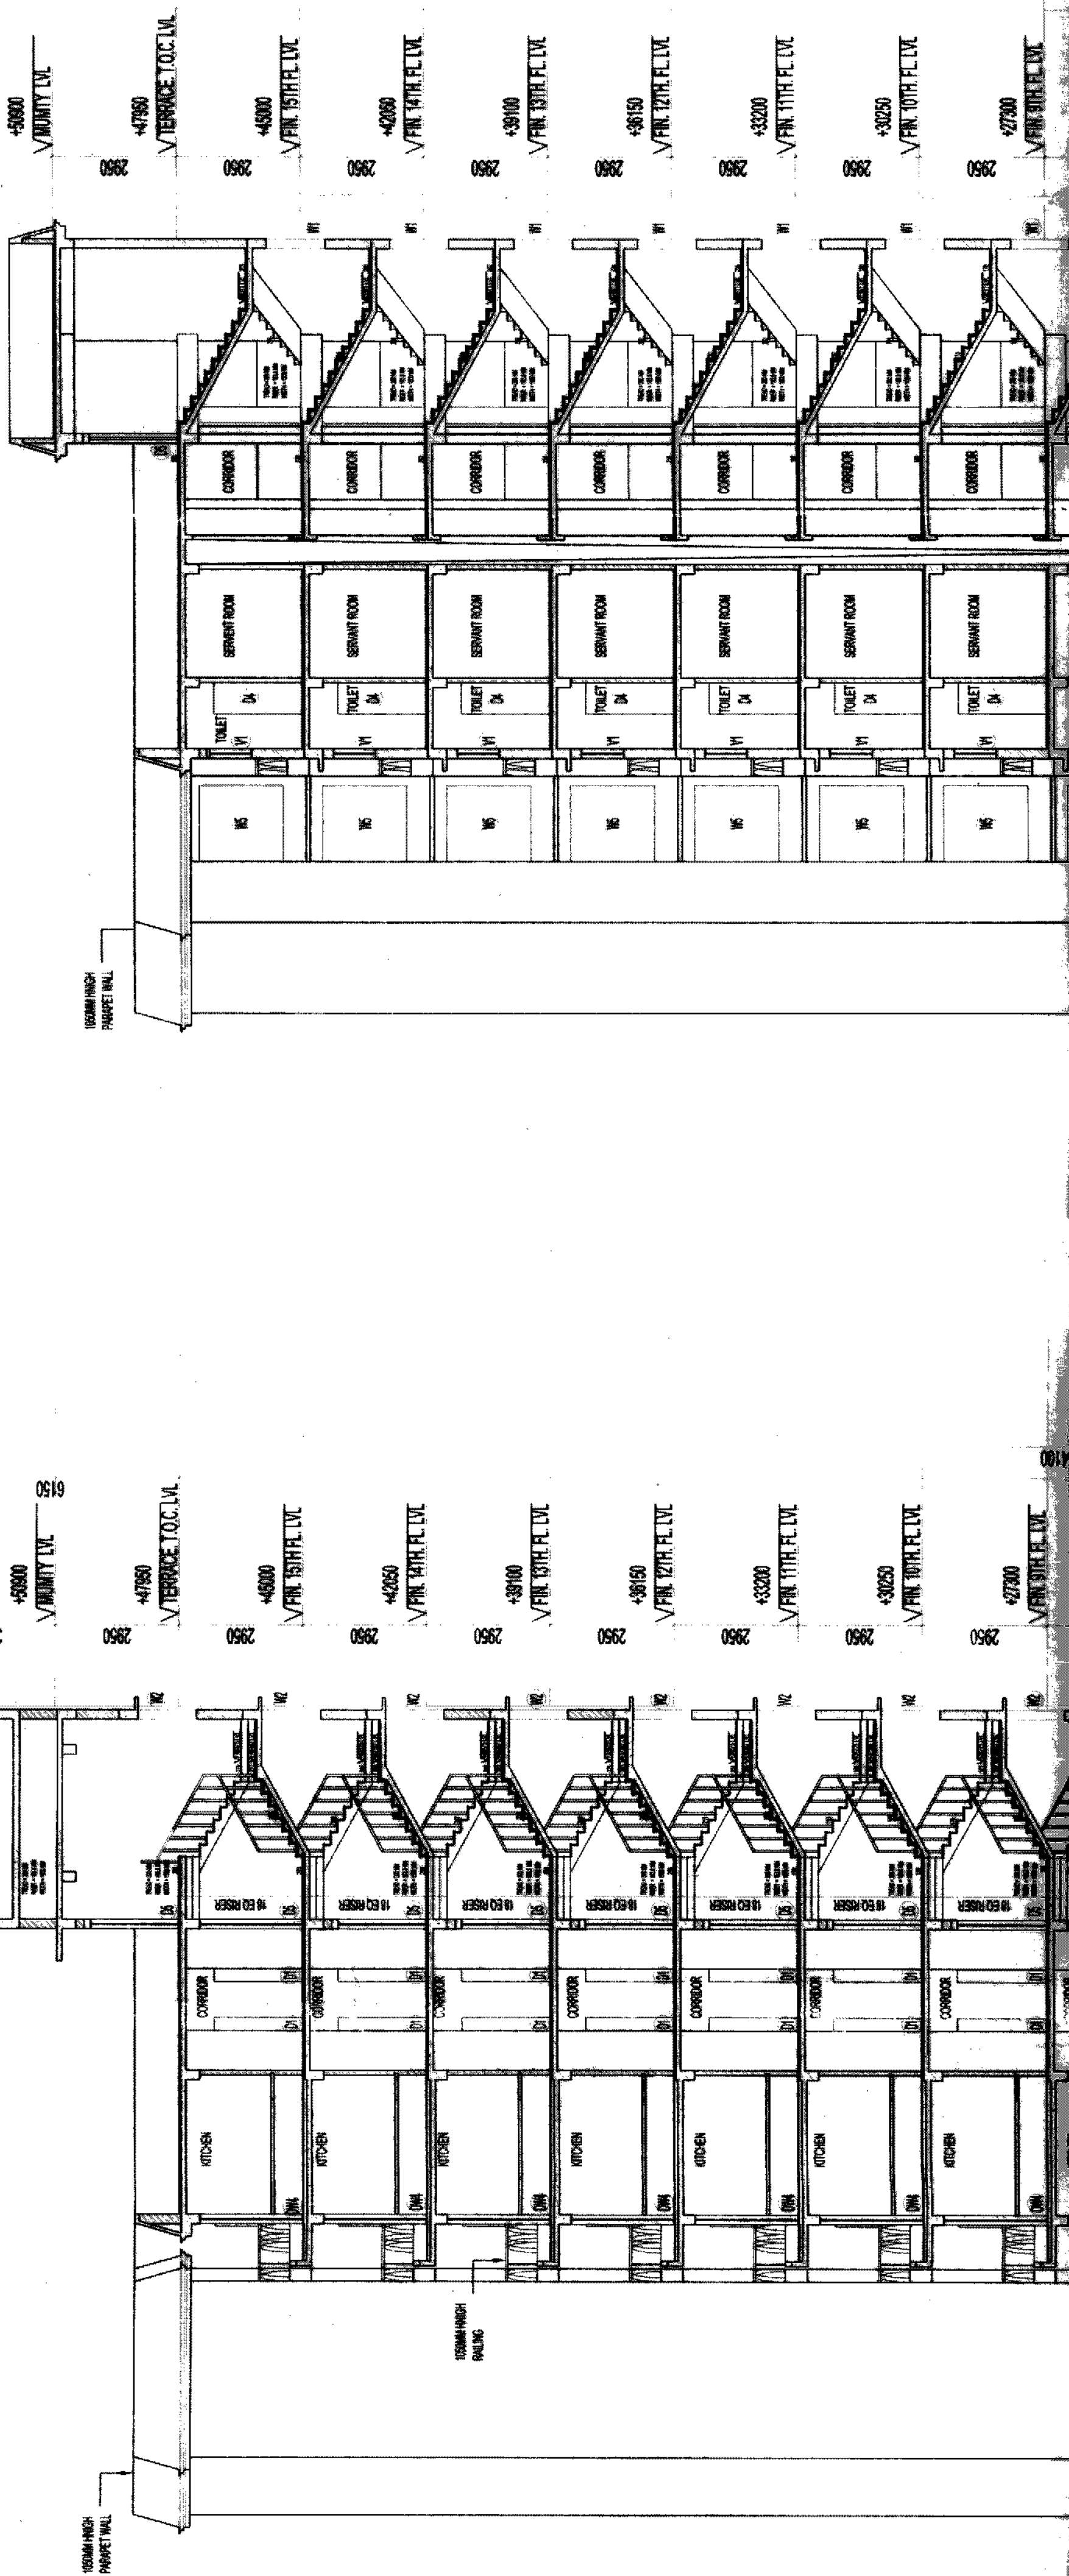

SECTION X2-X2

+49625
V MACHINE
ROOM LVL

+48000
V PARAPET LVL

+44000
V TERRACE LVL

+42050
V 14th FL LVL

+38100
V 13th FL LVL

+36150
V 12th FL LVL

+33200
V 11th FL LVL

+30250
V 10th FL LVL

+27300
V 9th FL LVL

+24350
V 8th FL LVL

+21400
V 7th FL LVL

+18450
V 6th FL LVL

+15500
V 5th FL LVL

+12550
V 4th FL LVL

+9600
V 3rd FL LVL


+6650
V 2nd FL LVL

+3700
V 1st FL LVL


+750
V GR FL LVL

+0
V GL

-3000
V BK BASEMENT FL LVL

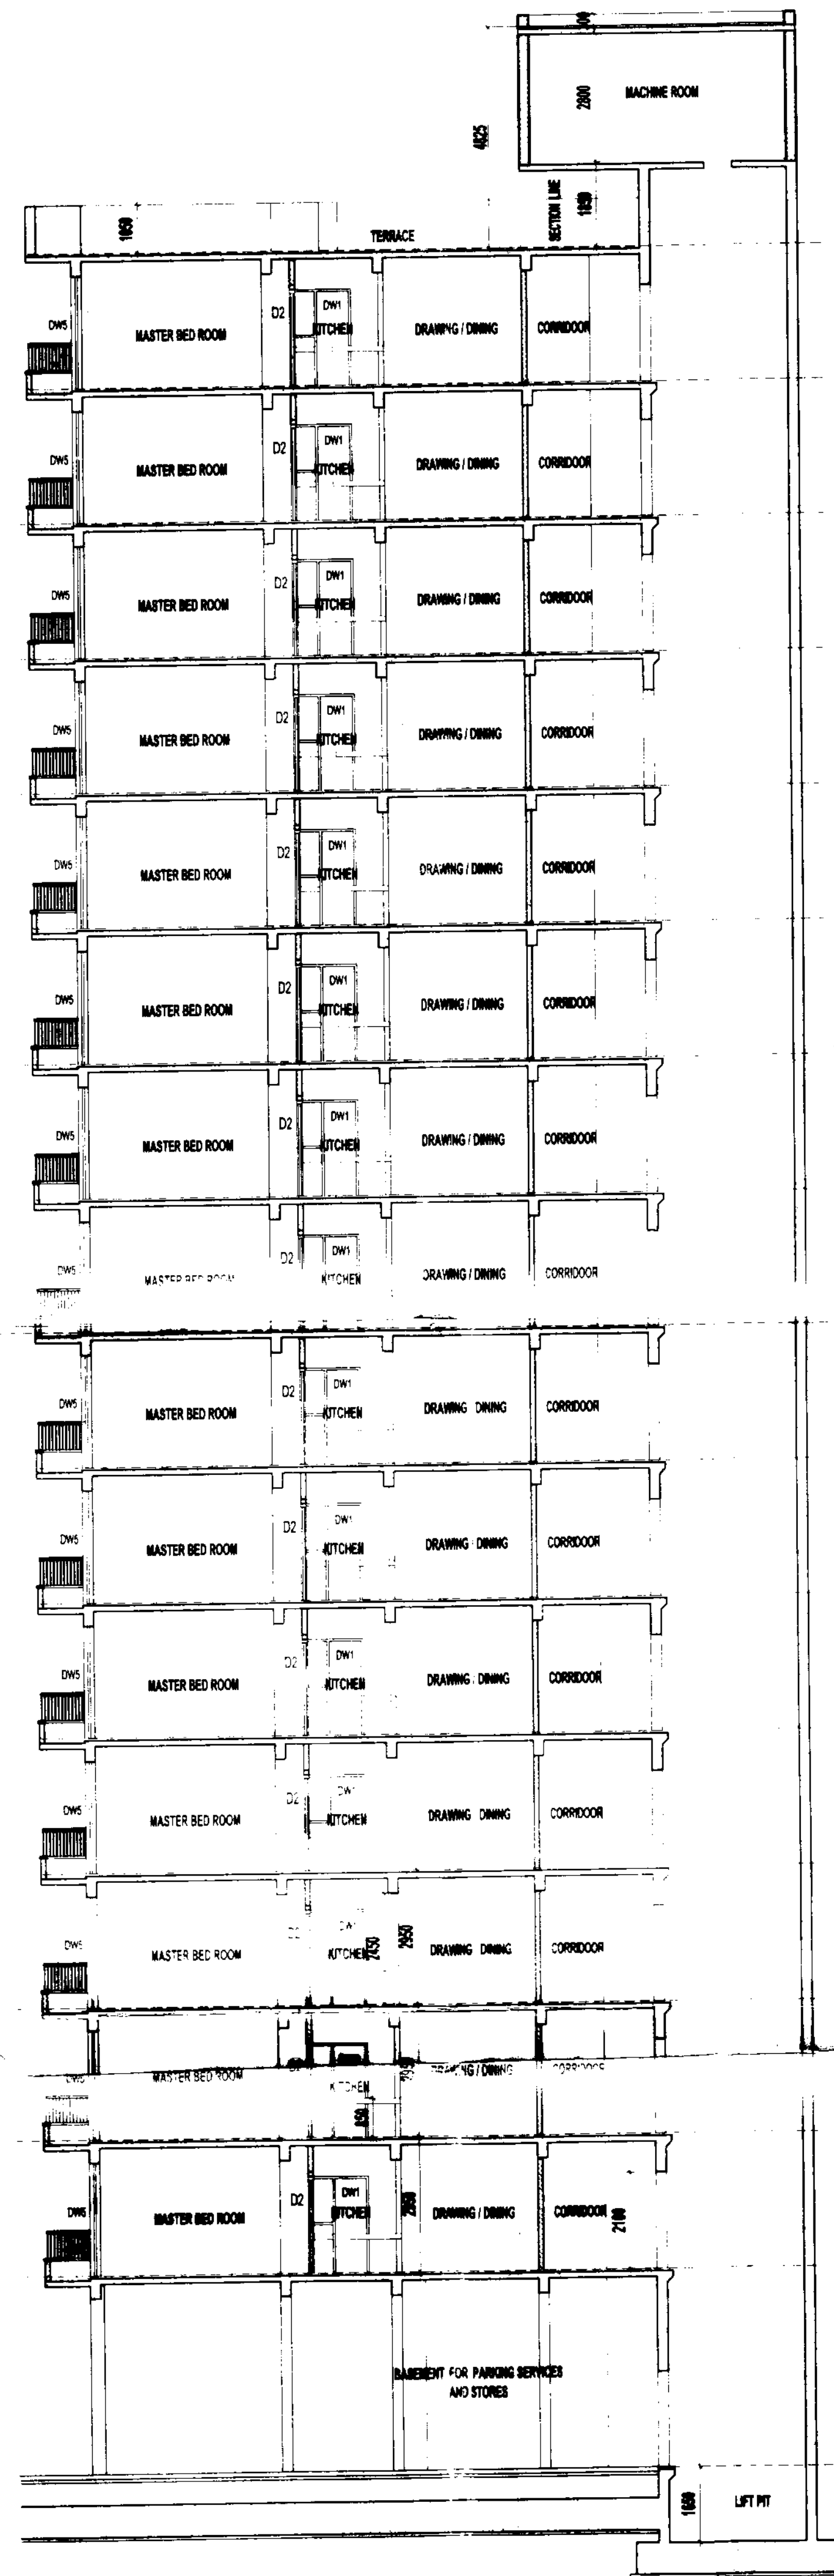

SECTION - 1

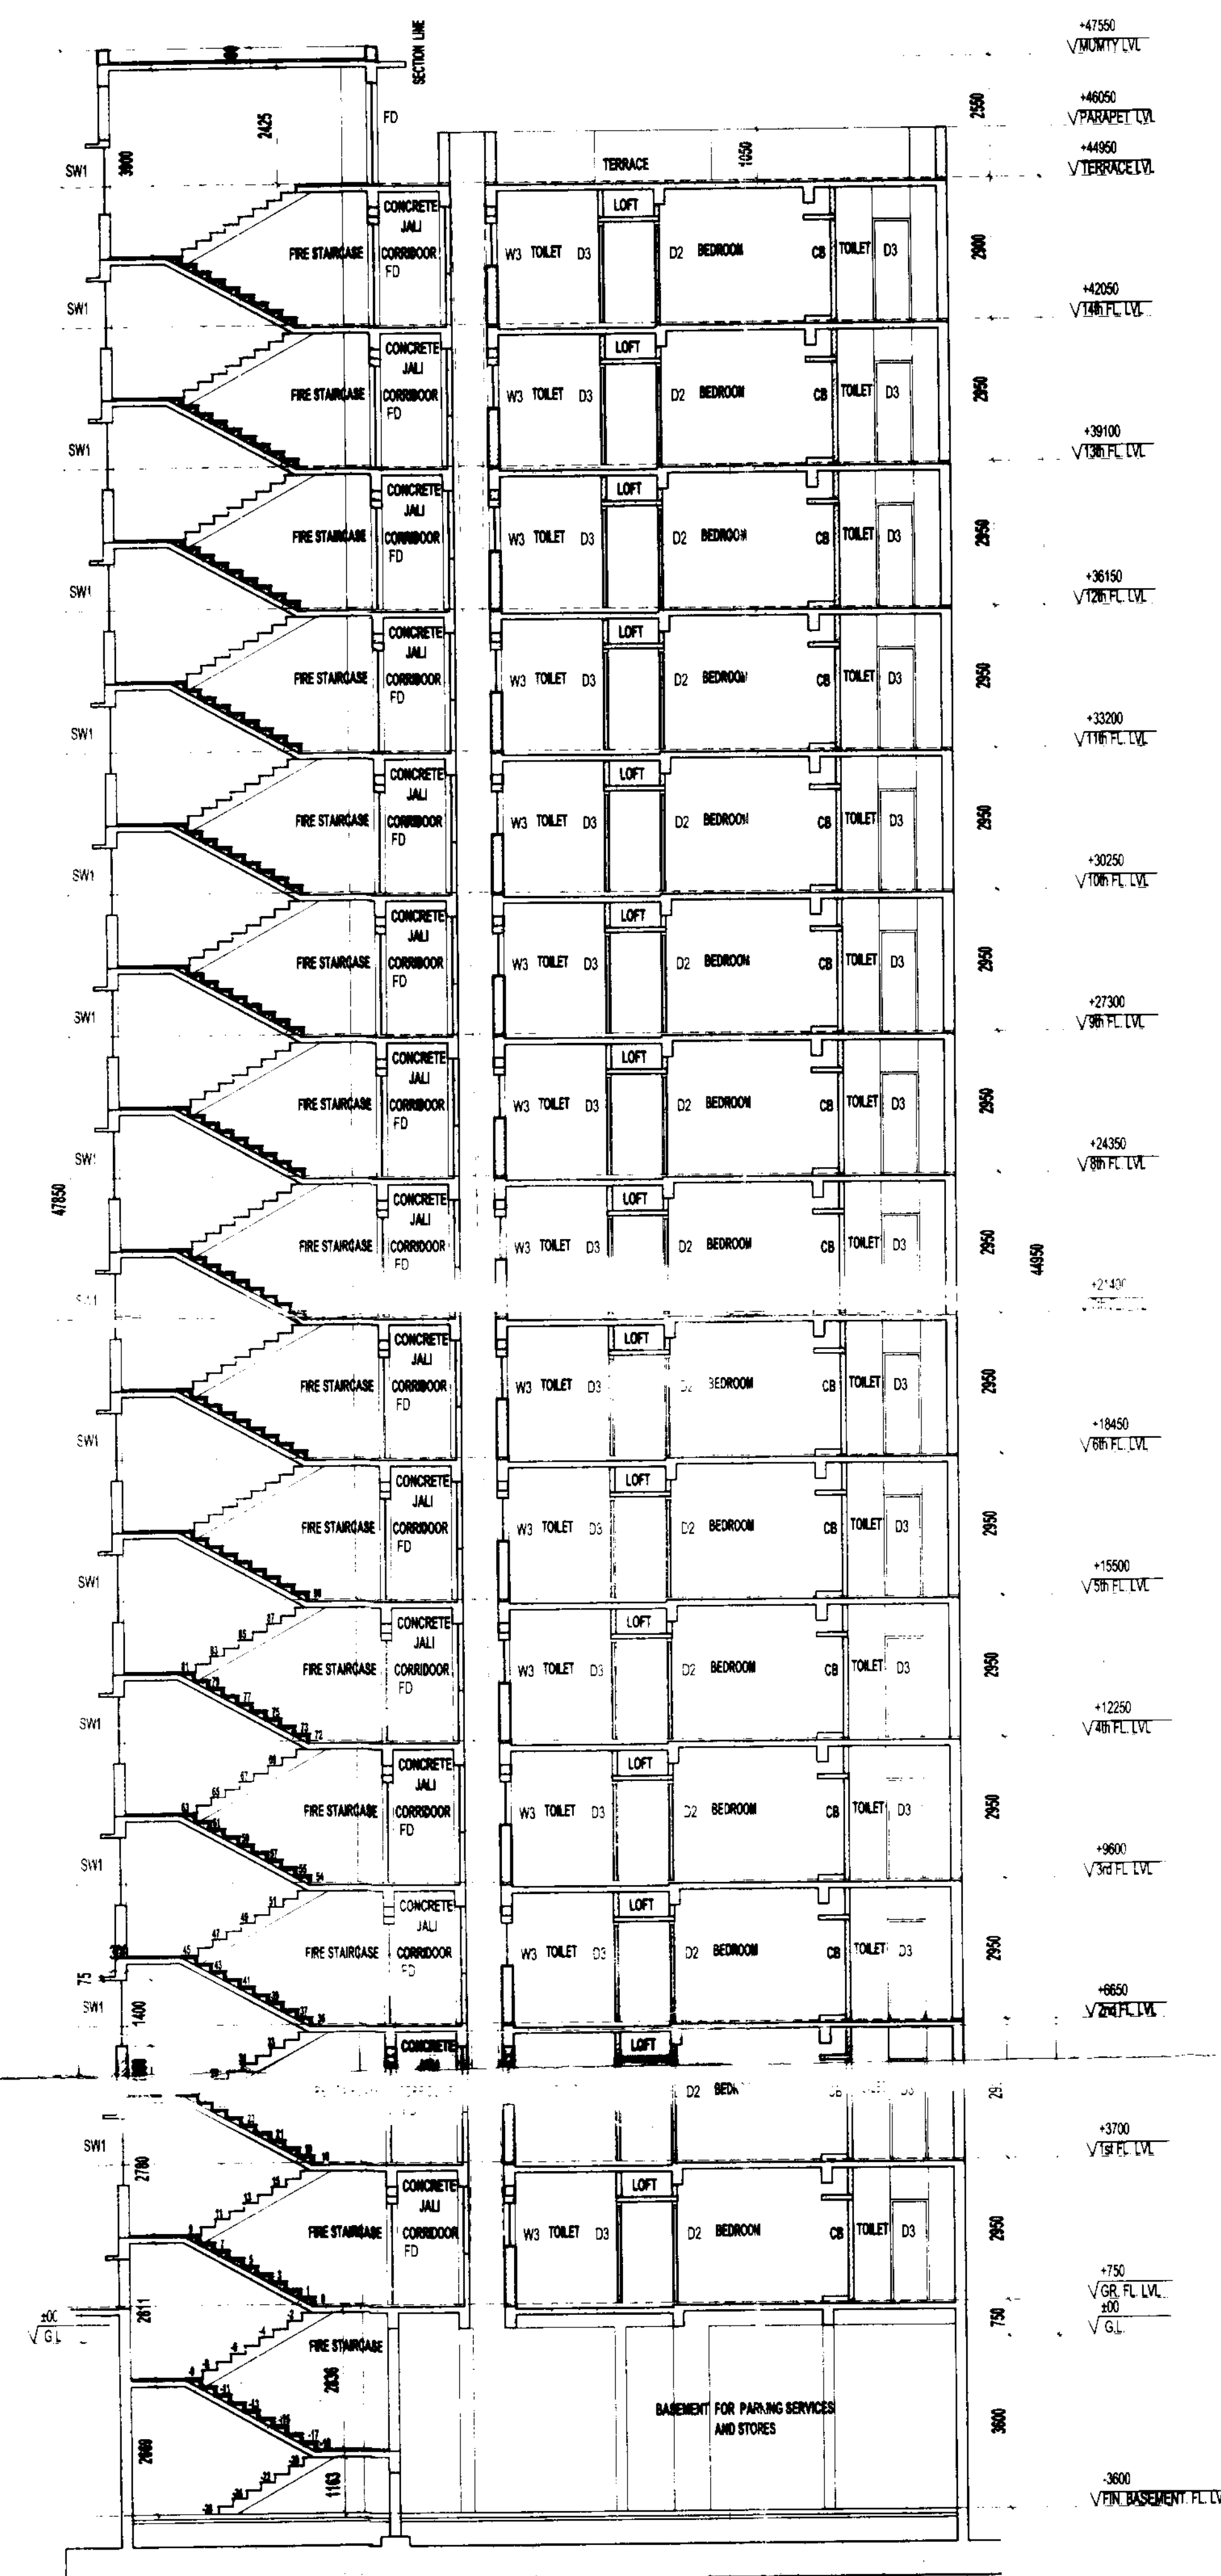


SECTION - 2

NORTH POINT		This drawing is a "COPYRIGHT" contents of this drawing or part thereof may not be used or reproduced without the permission of the Architect	
NO. OF PRINTS	DATE	ISSUED TO	REMARKS
REVISION	DATE	DESCRIPTION	BY


Greater Noida Industrial Dev. Authority
APPROVED
 Vide Letter No. 3098 Dated. 6/4/2013
 Valid upto Date. 31/12/2013
 Gen. Manager (Eng. & Arch.)
 Drawing Checked & Verified By
 Mr. D. Mani
 Mr. Anil Kumar

Revalidation
 Greater Noida Industrial Dev. Authority
APPROVED
 Vide Letter No. 3098 Dated. 6/4/2013
 Valid upto Date. 31/12/2013
 Gen. Manager (Eng. & Arch.)
 Drawing Checked & Verified By
 Mr. D. Mani
 Mr. Anil Kumar

OWNER SIGN Earthcon Universal Infratech Pvt. Ltd.		ARCHITECT SIGN VISHAL SHARMA ARCHITECT CA-3622301 9510104868	
OWNER M/S EARTHCON UNIVERSAL INFRA TECH PVT.LTD			
SUBMISSION - DRAWING			
PROJECT PROPOSED GROUP HOUSING FOR M/S EARTHCON UNIVERSAL INFRA TECH PVT. LTD AT SECTOR -11, GREATER NOIDA, UP.			
DATE 04 FEB.2011	PROJECT INCH. EKTA BALI	CHECKED BY DEVESH SHAKYA	APPROVED BY VISHAL SHARMA
SCALE 1:100			
DRAWING TITLE SECTIONS			
ARCHITECTS:- Confluence Consultancy Services E-406, LOWER GROUND, C.A. II, NEW DELHI PH: +91-11-28218008, FAX NO. 011-2818008 E-MAIL: ccs@confluence.com, confluenceindia@gmail.com Web site: www.inconfluence.com ISO 9001: 2000			
DRAWING NO.		REVISION	

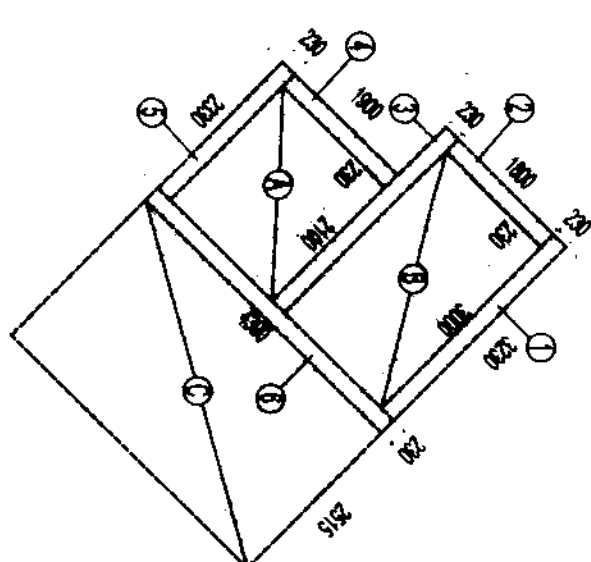



AREA DIAGRAM FOR LIFT LOBBY

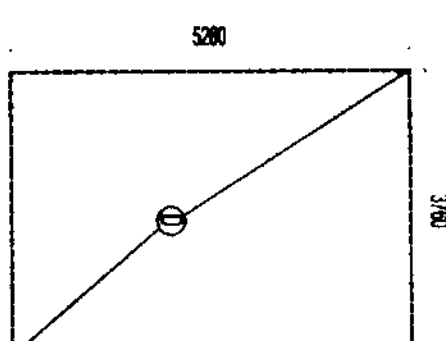


AREA DIAGRAM FOR FIRE STAIRCASE

F.A.R COVERED AREA CALCULATION FOR TERRACE					AREA (SQ.M)
S.NO.	PARTICULARS				
1	TERRACE LIFT LOBBY AREA	0.230	X	3.230	=
2		1.800	X	0.230	=
3		0.230	X	3.230	=
4		1.800	X	0.230	=
5		0.230	X	3.241	=
6		4.380	X	0.230	=
TOTAL F.A.R AREA					3.985

AREA CALCULATION TOWARDS 15% ADDITIONAL F.A.R					AREA (SQ.M)
S.NO.	PARTICULARS				
1	TERRACE LIFT LOBBY AREA & FIRE STAIRCASE	1.800	X	2.100	=
2		1.800	X	3.000	=
3		4.380	X	2.915	=
4		3.780	X	7.095	=
TOTAL AREA					47.105

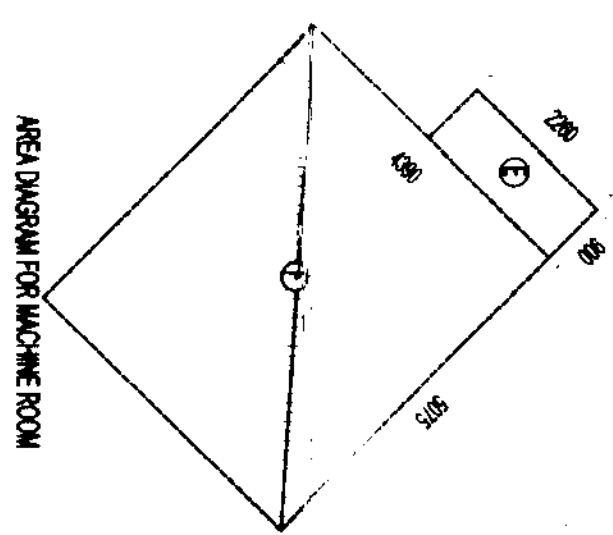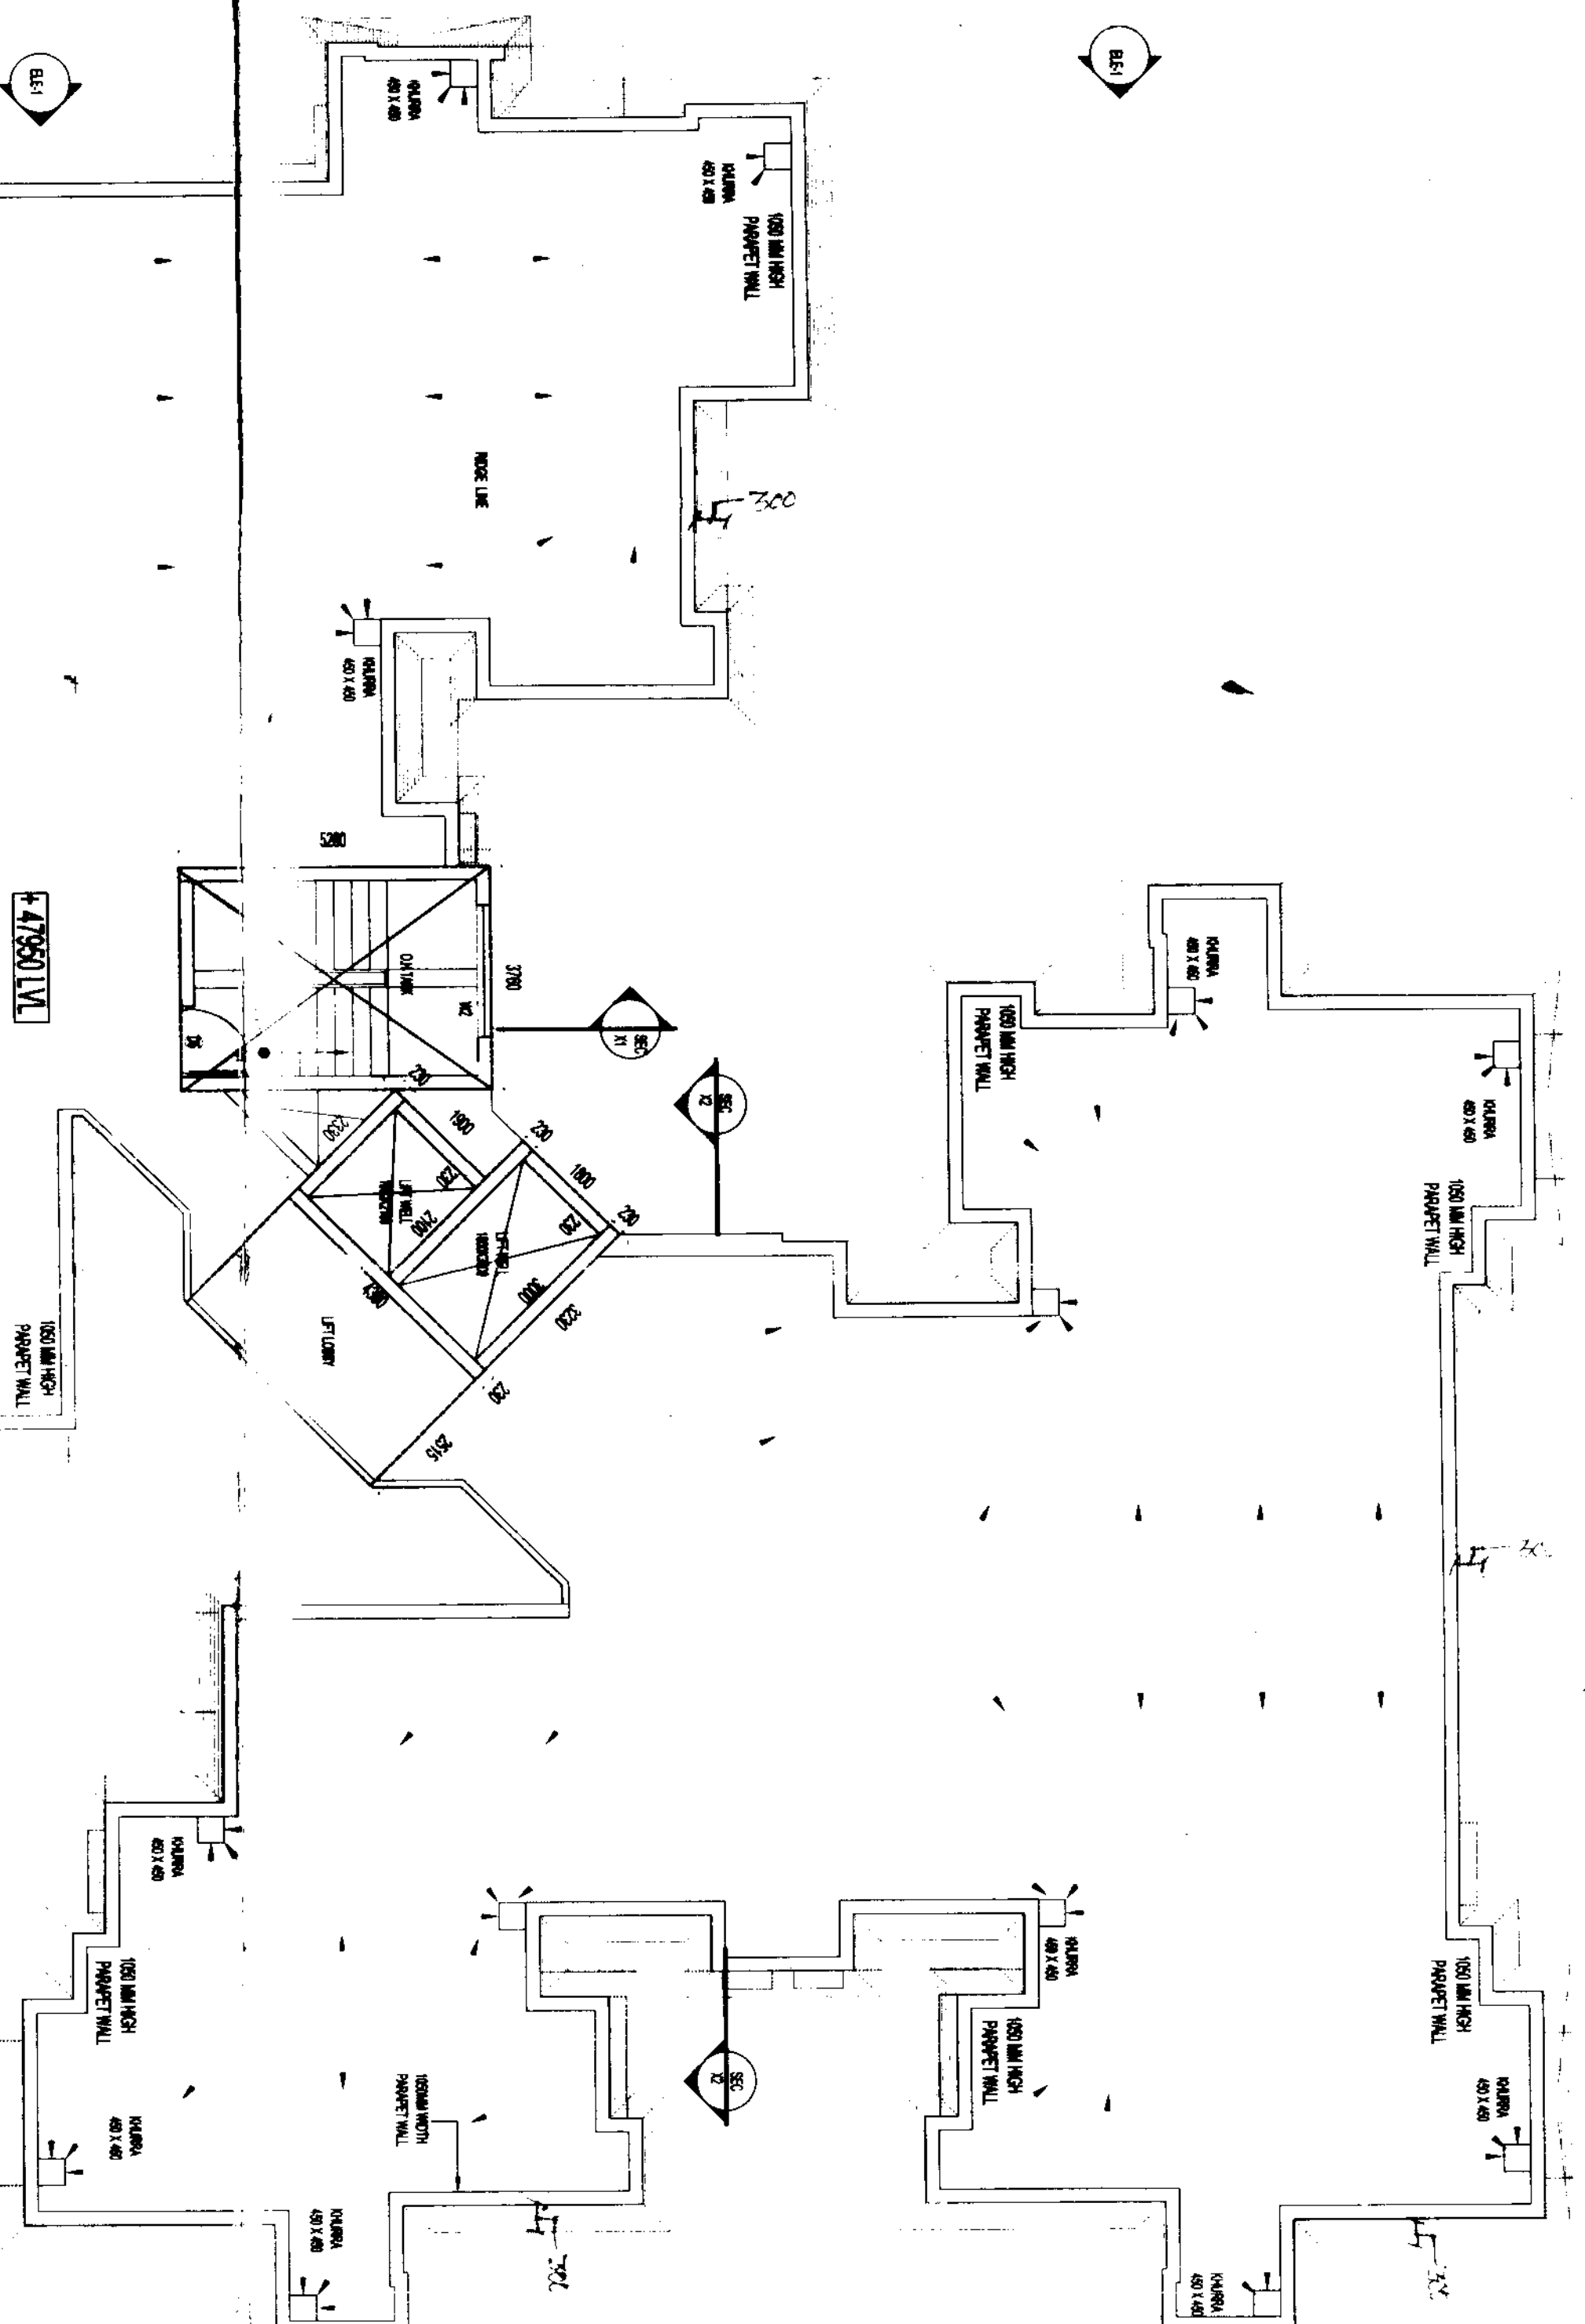

AREA DIAGRAM FOR MACHINE ROOM

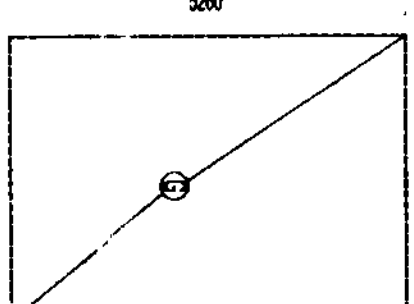

AREA DIAGRAM FOR OVERHEAD TANK

AREA CALCULATION TOWARDS 15% ADDITIONAL F.A.R					AREA (SQ.M)
S.NO.	PARTICULARS				
1	AREA FOR MACHINE ROOM	2.280	X	0.900	=
2		4.380	X	5.075	=
3	AREA FOR OVERHEAD TANK	5.280	X	7.095	=
TOTAL F.A.R AREA					61.823

TOTAL FAR AREA OF TERRACE FLOOR = 3.985 SQ.M
AREA COUNTED TOWARDS 15% FAR = 47.105 + 61.823 = 108.928 SQ.M

1	1000 WASTE & RAIN PIPE
2	1000 RAIN WATER PIPE
3	COLD WATER SUPPLY LINE
4	WATER SUPPLY LINE TO C.T. TANK
5	75 RAIN WATER PIPE
6	FLOOR TRAP (100 LITERS WITH GROUTING)
7	FT (100 LITERS WITH GROUTING)
8	300 WASTE PIPE
9	300 WASTE PIPE
10	300 WASTE PIPE
11	300 WASTE PIPE
12	1000 SQ. PIPE

NORTH POINT		This drawing is a "COPYRIGHT" of the drawing or part thereof may not be used or reproduced without the permission of the Architect.	
NO. OF PRINTS	DATE	ISSUED TO	REMARKS
PROJECT: PROPOSED GROUP HOUSING FOR M/S EARTHCON UNIVERSAL INFRA TECH PVT. LTD. AT PLOT NO. GH-10, SEC-01, GREATER Noida, U.P.			
DATE: 30-12-2010 PROJECT INCHARGE: DEVEESH SHAKYA CHECKED BY: DEVEESH SHAKYA SCALE: 1:100 DRAWN BY: VISUAL SHAKYA APPROVED BY: VISUAL SHAKYA DRAWING TITLE: TERRACE FLOOR LVL PLAN			
ARCHITECTS:- Confience Consultancy Services E-404, LOMEX GROUND, G.K. & N.P. ROAD, P.O. 41-11-20218008, FAX NO. 011-23118008 E-MAIL: confience@confience.com, confienceindia@gmail.com Web site: www.confience.com ISO 9001: 2000			
DRAWING NO.		REVISION	
R-0			

18


This drawing is a "COPYRIGHT" contents of this drawing or part thereof may not be used or reproduced without the permission of the Architect

NO. OF SHEETS	DATE	ISSUED TO	REMARKS
1			


REVISION	DATE	DESCRIPTION	BY

Greater Noida Industrial Dev. Authority
APPROVED
Vide Letter No. 3/2003 dated 6/1/2011
Valid upto Date: 31/03/2013
DGM (Plng. & Arch.)
Gen. Manager
Existing Checked & Verified By
11/01/11

Revocation
Greater Noida Industrial Dev. Authority
APPROVED
Vide Letter No. 3/2003 dated 6/1/2011
Valid upto Date: 31/03/2013
DGM (Plng. & Arch.)
Gen. Manager
Existing Checked & Verified By
11/01/11

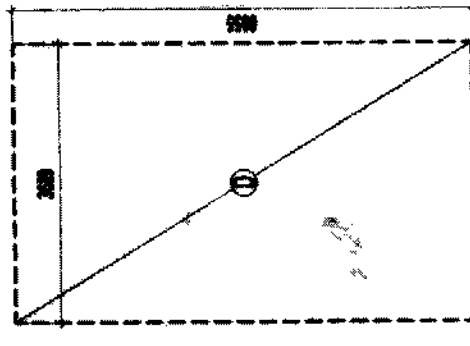


AREA DIAGRAM FOR LIFT LOBBY

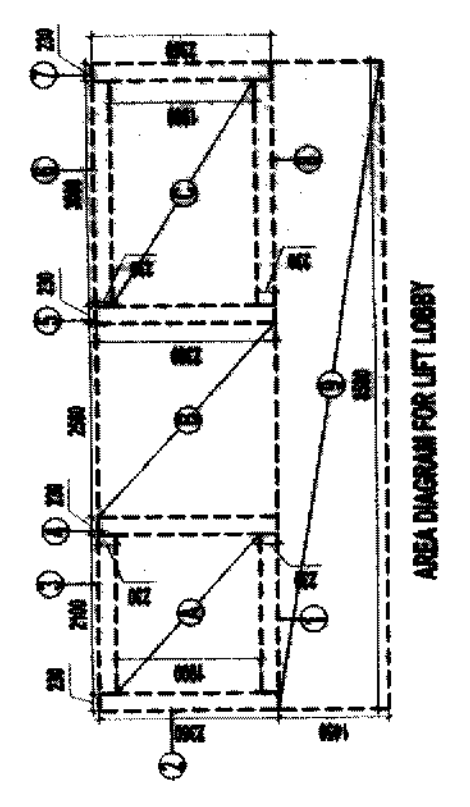


AREA DIAGRAM FOR MACHINE ROOM

F.A.R. COVERED AREA CALCULATION FOR TERRACE					AREA (SQ.M)	
S.NO.	PARTICULARS					
TERRACE LIFT LOBBY AREA						
1	2.100 X 0.230	=			0.483	
2	0.230 X 2.360	=			0.543	
3	2.100 X 0.230	=			0.483	
4	0.230 X 2.360	=			0.543	
5	0.230 X 2.360	=			0.543	
6	3.000 X 0.230	=			0.690	
7	0.230 X 2.360	=			0.543	
8	3.000 X 0.230	=			0.690	
9	3.000 X 1.450	=			4.350	
TOTAL F.A.R. AREA						16.908

AREA CALCULATION TOWARDS 15% ADDITIONAL F.A.R.					AREA (SQ.M)	
S.NO.	PARTICULARS					
TERRACE LIFT LOBBY AREA & FIRE STAIRCASE						
A	2.100 X 1.500	=			3.150	
B	2.560 X 2.360	=			6.042	
C	3.000 X 1.500	=			4.500	
D	3.000 X 6.000	=			18.000	
TOTAL AREA						31.692

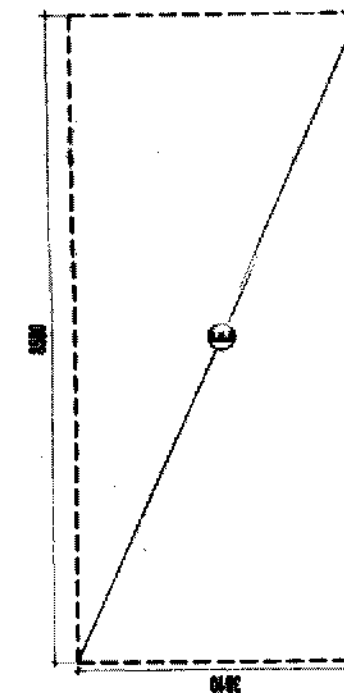


AREA DIAGRAM FOR MACHINE ROOM

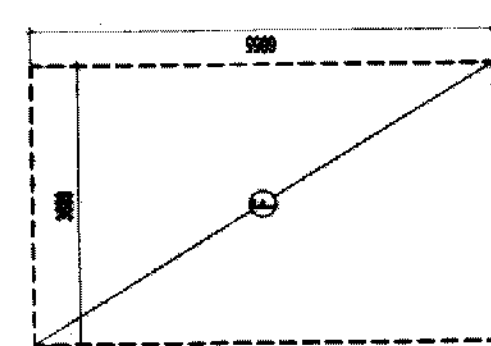

AREA DIAGRAM FOR OVERHEAD TANK


AREA CALCULATION TOWARDS 15% ADDITIONAL F.A.R.					AREA (SQ.M)	
S.NO.	PARTICULARS					
AREA FOR MACHINE ROOM						
E	8.580 X 3.81	=			32.690	
AREA FOR OVERHEAD TANK						
F	3.680 X 6.055	=			22.337	
TOTAL F.A.R. AREA						55.027

PLUMBING LEGEND	
1	1000 SOIL & VENT PIPE
2	1000 WASTE & VENT PIPE
3	1500 RAIN WATER PIPE
4	COLD WATER SUPPLY DN TAKE
5	600 CWS RISER PIPE TO OH TANK
6	750 RAIN WATER PIPE
7	FLOOR DRAIN (WITH GRATING)
8	FLOOR TRAP (100 x 75mm WITH GRATING)
9	BALCONY DRAIN (WITH GRATING)
10	400 WASTE PIPE
11	500 WASTE PIPE
12	750 WASTE PIPE
13	1000 WASTE PIPE
14	VERTICAL STACK
15	VERTICAL STACK

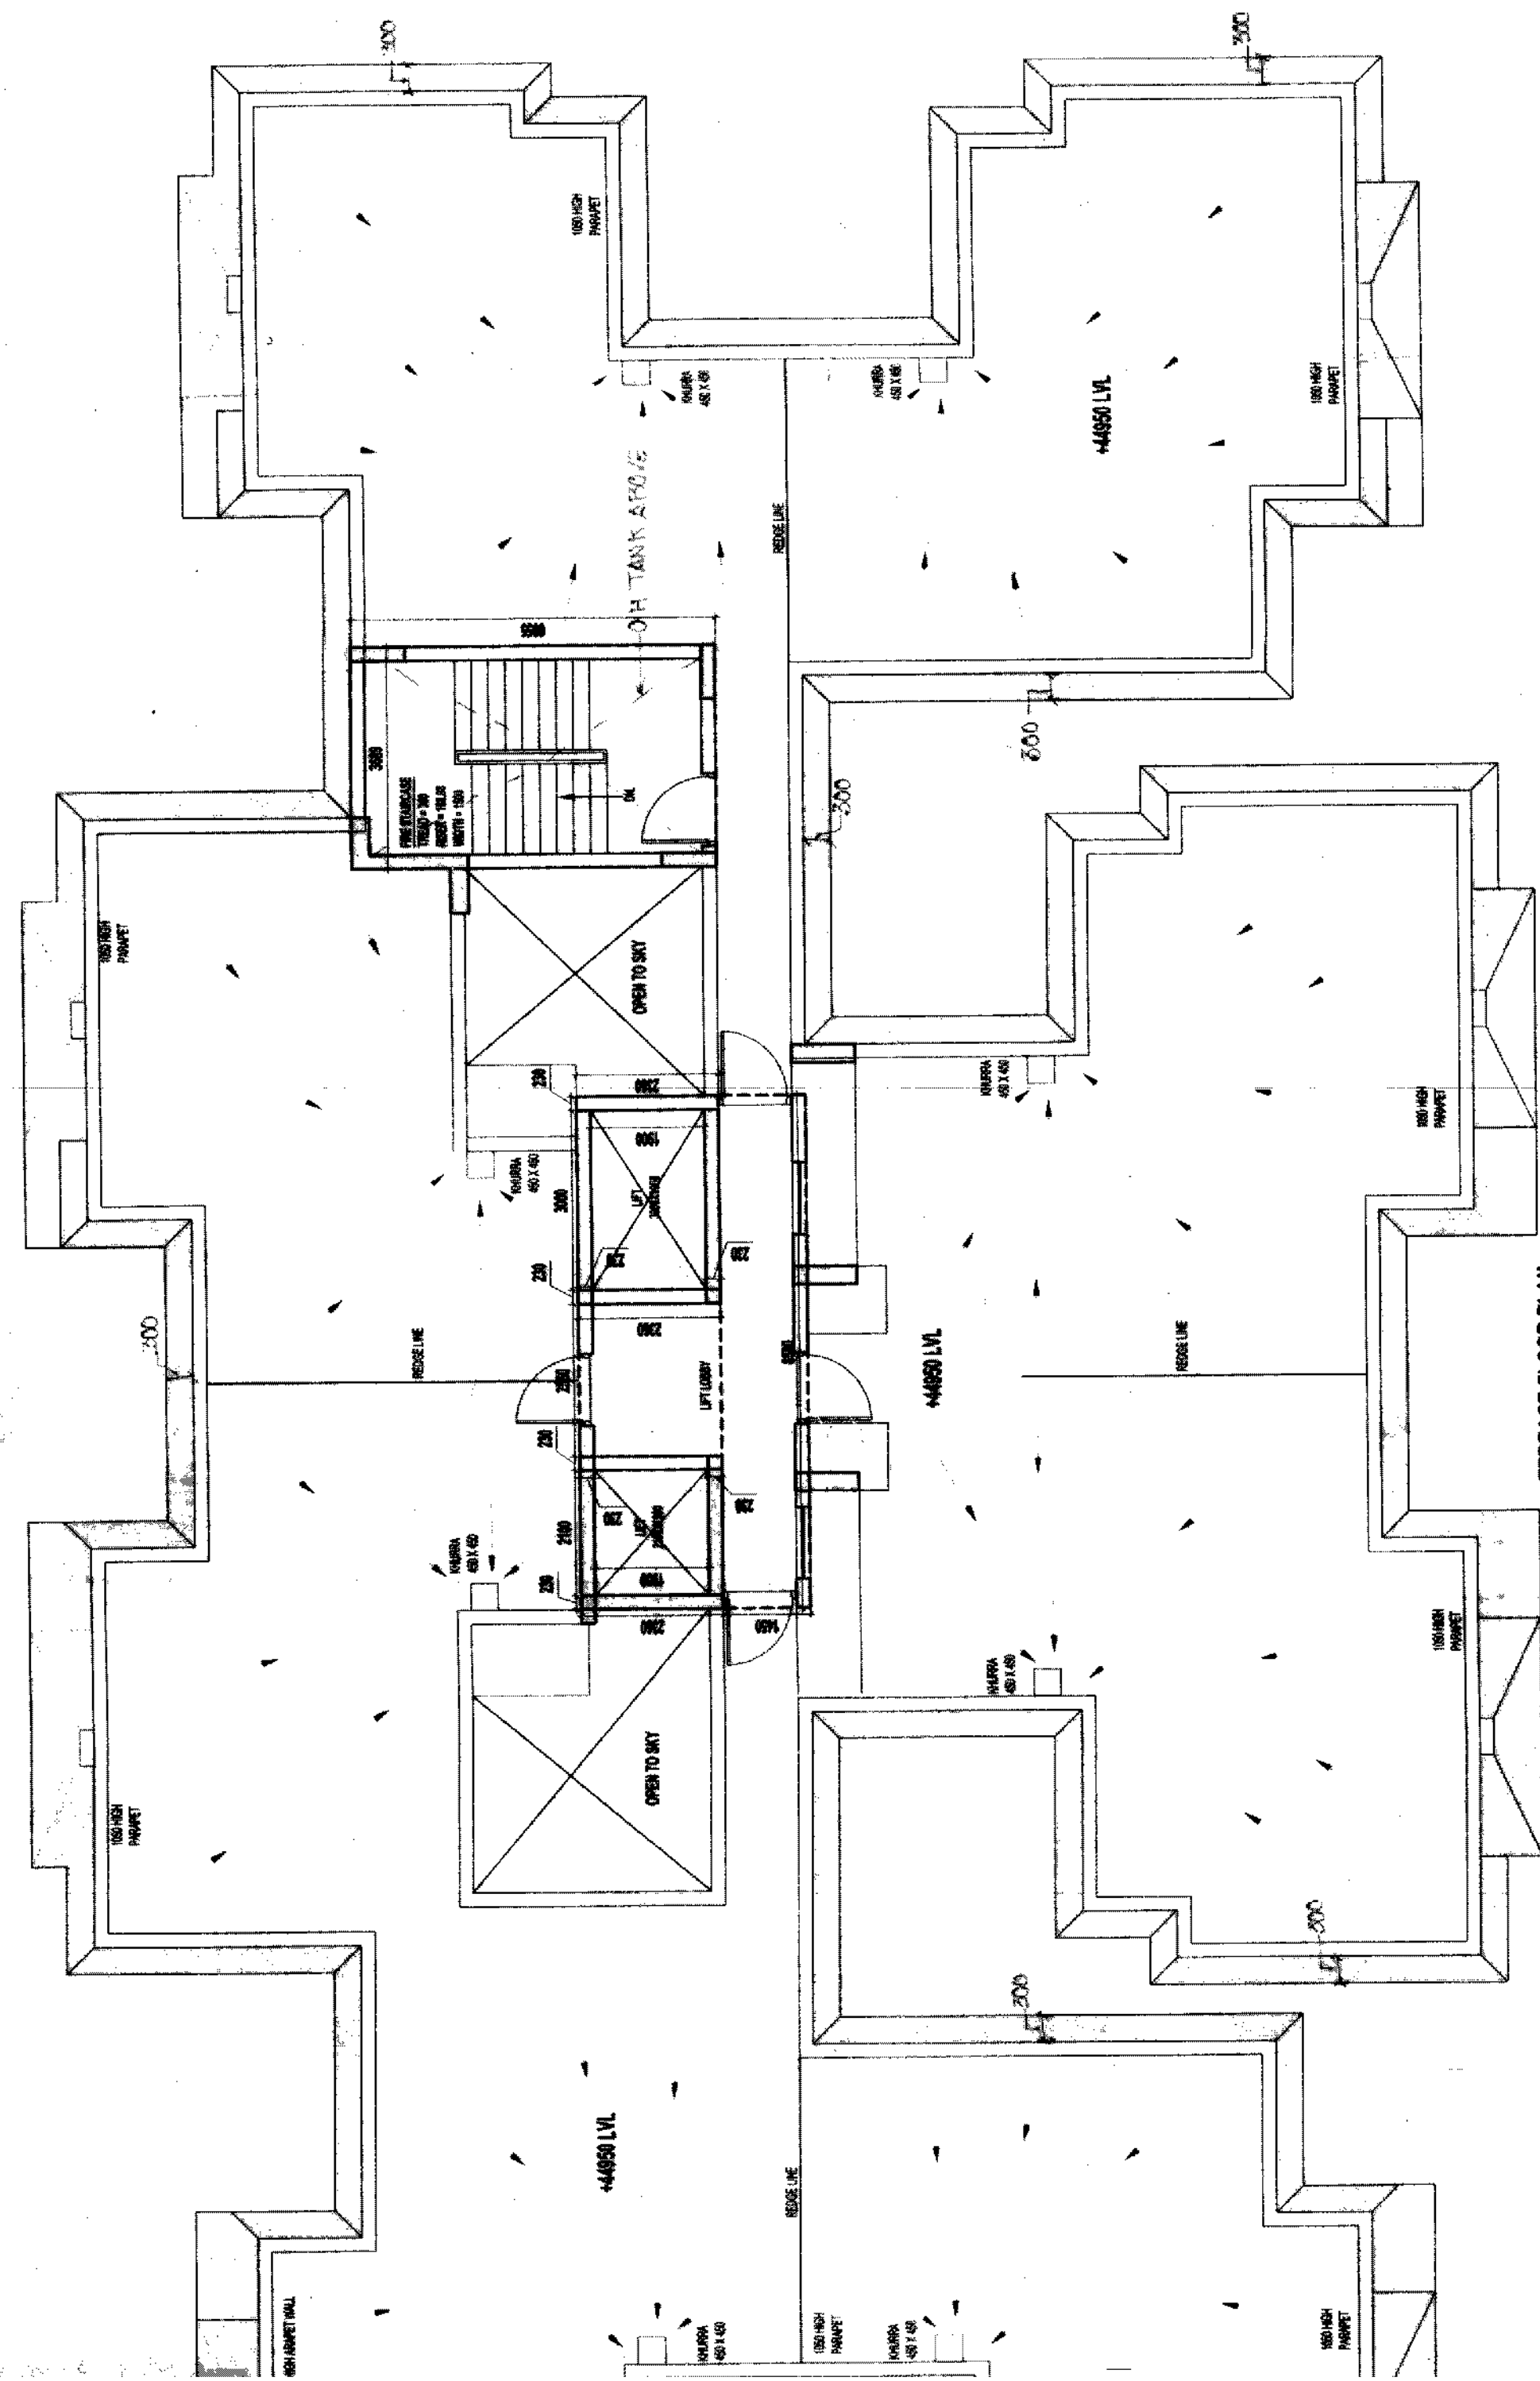

TERRACE FLOOR PLAN

TOTAL F.A.R. AREA OF TERRACE PLAN = 64.908 SQ.M
AREA COVERED TOWARDS 15% F.A.R. = 9.894 + 55.027 = 64.921 SQ.M

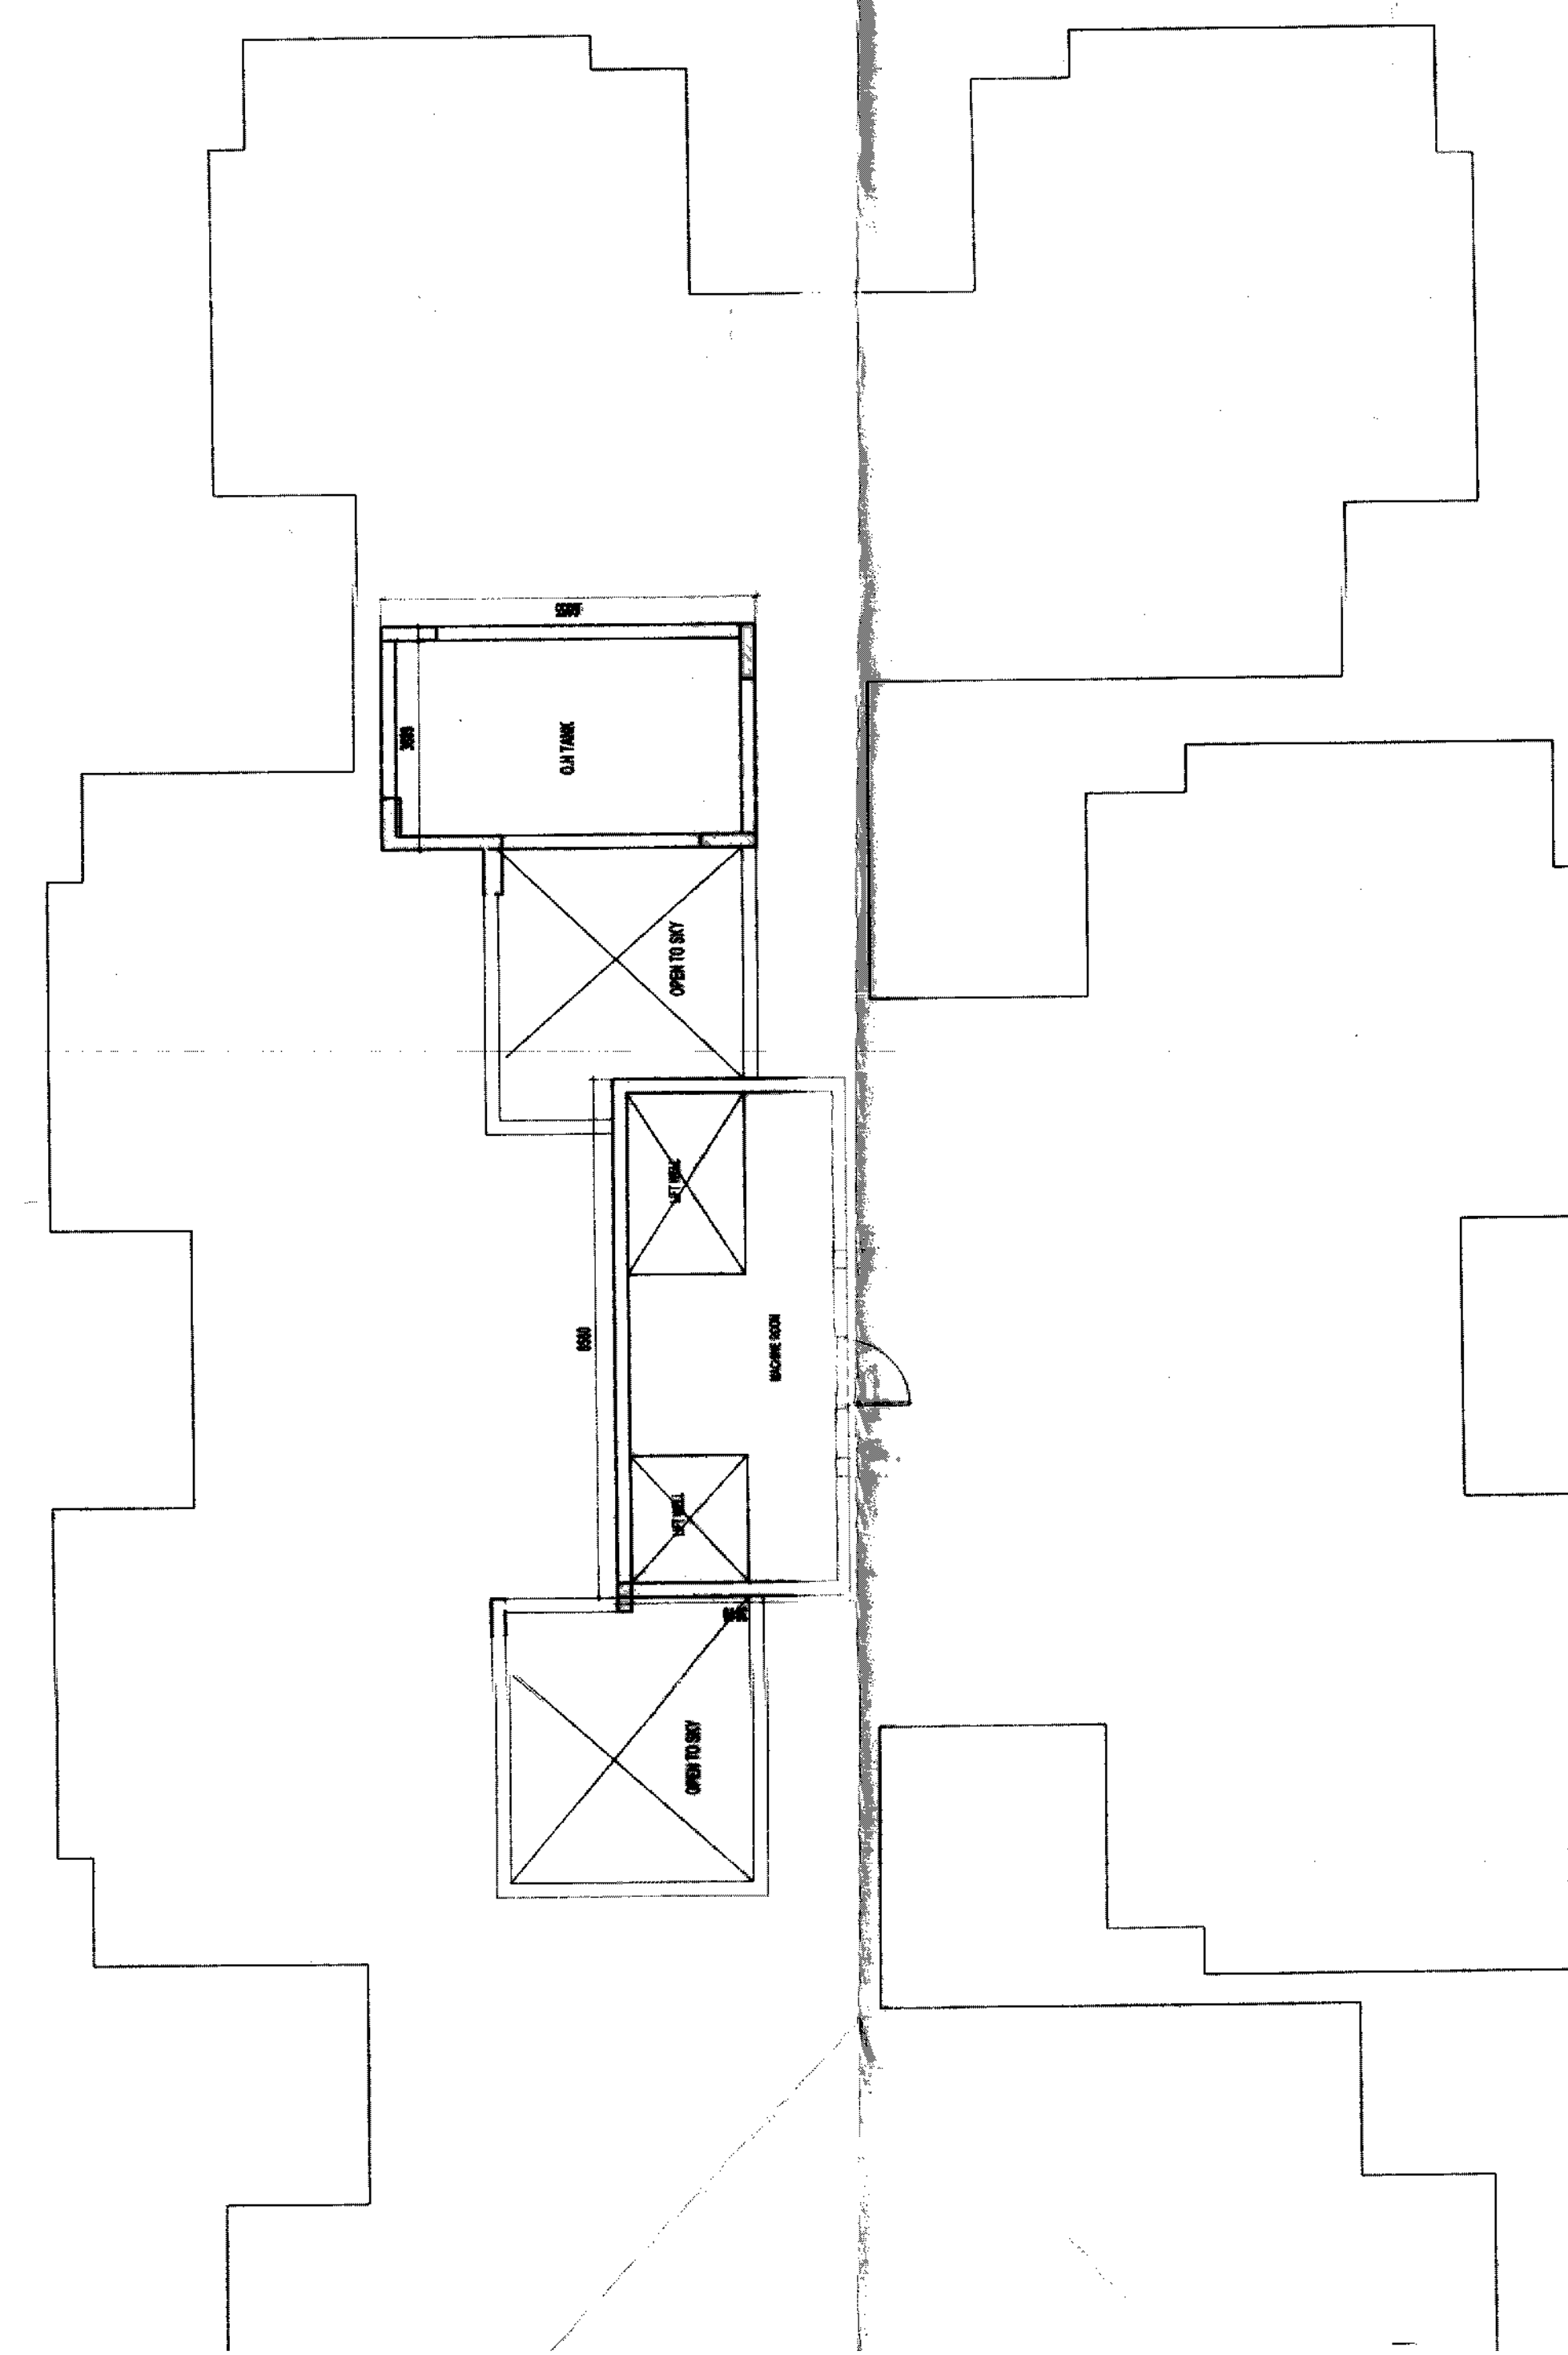

MACHINE ROOM & OVERHEAD WATER TANK PLAN

OWNER SIGN
Earthcon Universal InfraTech Pvt. Ltd.
Director

ARCHITECT SIGN
ARCHITECT
CA-8022381
810164805
NEW DELHI

OWNER
M/S EARTHCON UNIVERSAL INFRA TECH
PVT.LTD

SUBMISSION DRAWING


PROJECT
PROPOSED GROUP HOUSING FOR
M/S EARTHCON UNIVERSAL INFRA TECH
PVT. LTD AT PLOT NO. GH - 10,
SECTOR - 1, GREATER NOIDA, UP.

DATE	PROJECT INCH.	CHECKED BY
3-02-11	DEVESE SHAKYADEVESH SHAKYA	
SCALE	DEALT BY	APPROVED BY
1:100	R.S.R	VISHAL SHARMA



DRAWING TITLE
TOWER-B.C.E.H.I. & K
TERRACE FLOOR PLAN

ARCHITECTS:-
Confluence Consultancy Services
E-466, LOWER GROUND, G.K. II, NEW DELHI
PH: 2311-11-23216006, FAX NO. 011-2316009
E-MAIL: cca@confluence.com, confluence@confluence.com
Web site: www.in.confluence.com
Regd. No: 200


DRAWING NO.	REVISION

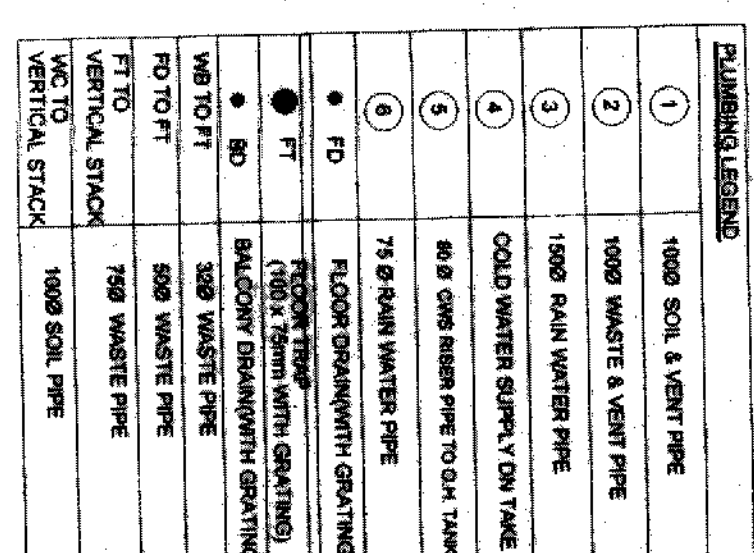


FAR COVERED AREA CALCULATION FOR TERRACE										AREA ISOL
PARTICULARS										
S.NO	TERRACE AREA									
1	0.67	X	3.682	X	X	0.20			0.20	
2	0.5	X	2.808	X	X	2.682			3.723	
3			2.692	X	X	1.597			3.884	
4	0.87	X	3.176	X	X	0.805			21.601	
5			3.695	X	X	2.263			3.160	
6	0.5	X	2.688	X	X	2.362			21.601	
7	0.67	X	3.349	X	X	0.315			0.749	
8	0.5	X	0.468	X	X	0.591			0.130	
9			0.511	X	X	2.688			1.411	
10			4.290	X	X	0.23			0.681	
11	0.5	X	0.665	X	X	0.692			0.114	
12			0.912	X	X	2.886			2.808	
13	0.5	X	2.896	X	X	2.24			0.673	
14	0.67	X	3.629	X	X	0.253			0.854	
15	0.87	X	3.176	X	X	0.355			3.785	
16			2.912	X	X	1.687			3.443	
17	0.5	X	2.741	X	X	2.812			0.587	
18	0.67	X	3.118	X	X	0.397			51.287	
TOTAL FAR AREA OF TERRACE										

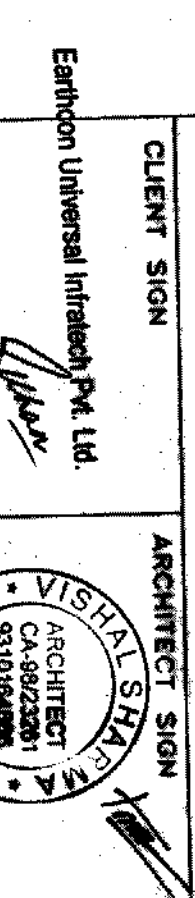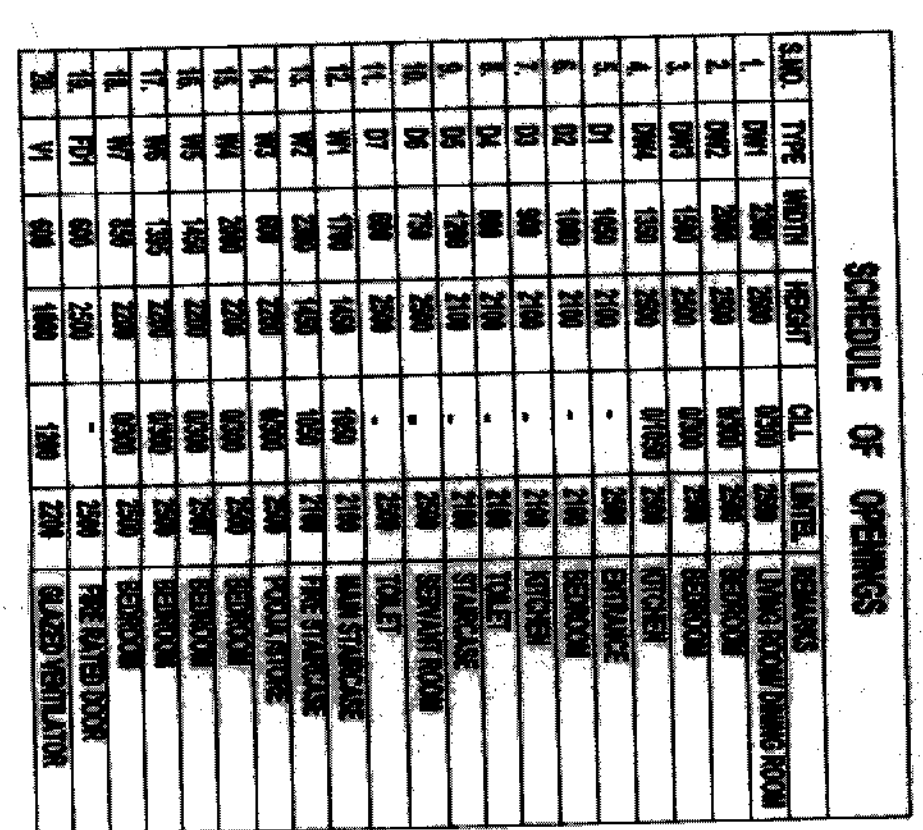


CLIENT SIGN  Director		ARCHITECT SIGN 
M/S EARTHCON UNIVERSAL INFRATECH PVT.LTD		ARCHITECT SIGN CA-9222003 03/01/2003 NEW DELHI
PROJECT PROPOSED GROUP HOUSING FOR M/S EARTHCON UNIVERSAL INFRATECH PLOT NO. 58 SECTOR -1, GREATER NODA, UP.		
DATE	PROJECT INCH.	CHECKED BY
27-10-10	DEVESH SHARMA	RAVINDRA SINGH
SCALE	DEALT BY	APPROVED BY
1:100	R.S.R	VISHAL SHARMA
DRAWING TITLE		
TOWER- D & J		
TERRACE FLOOR PLAN		
ARCHITECTS:-		
Confidence Consultancy Services F-404, URBAN GROUND, G.A. II, NEW DELHI Tel: 261-11-32210000, 261-11-32210001 Web site : www.confidenceindia.com ISO 9001: 2000		
DRAWING NO.	REVISION	

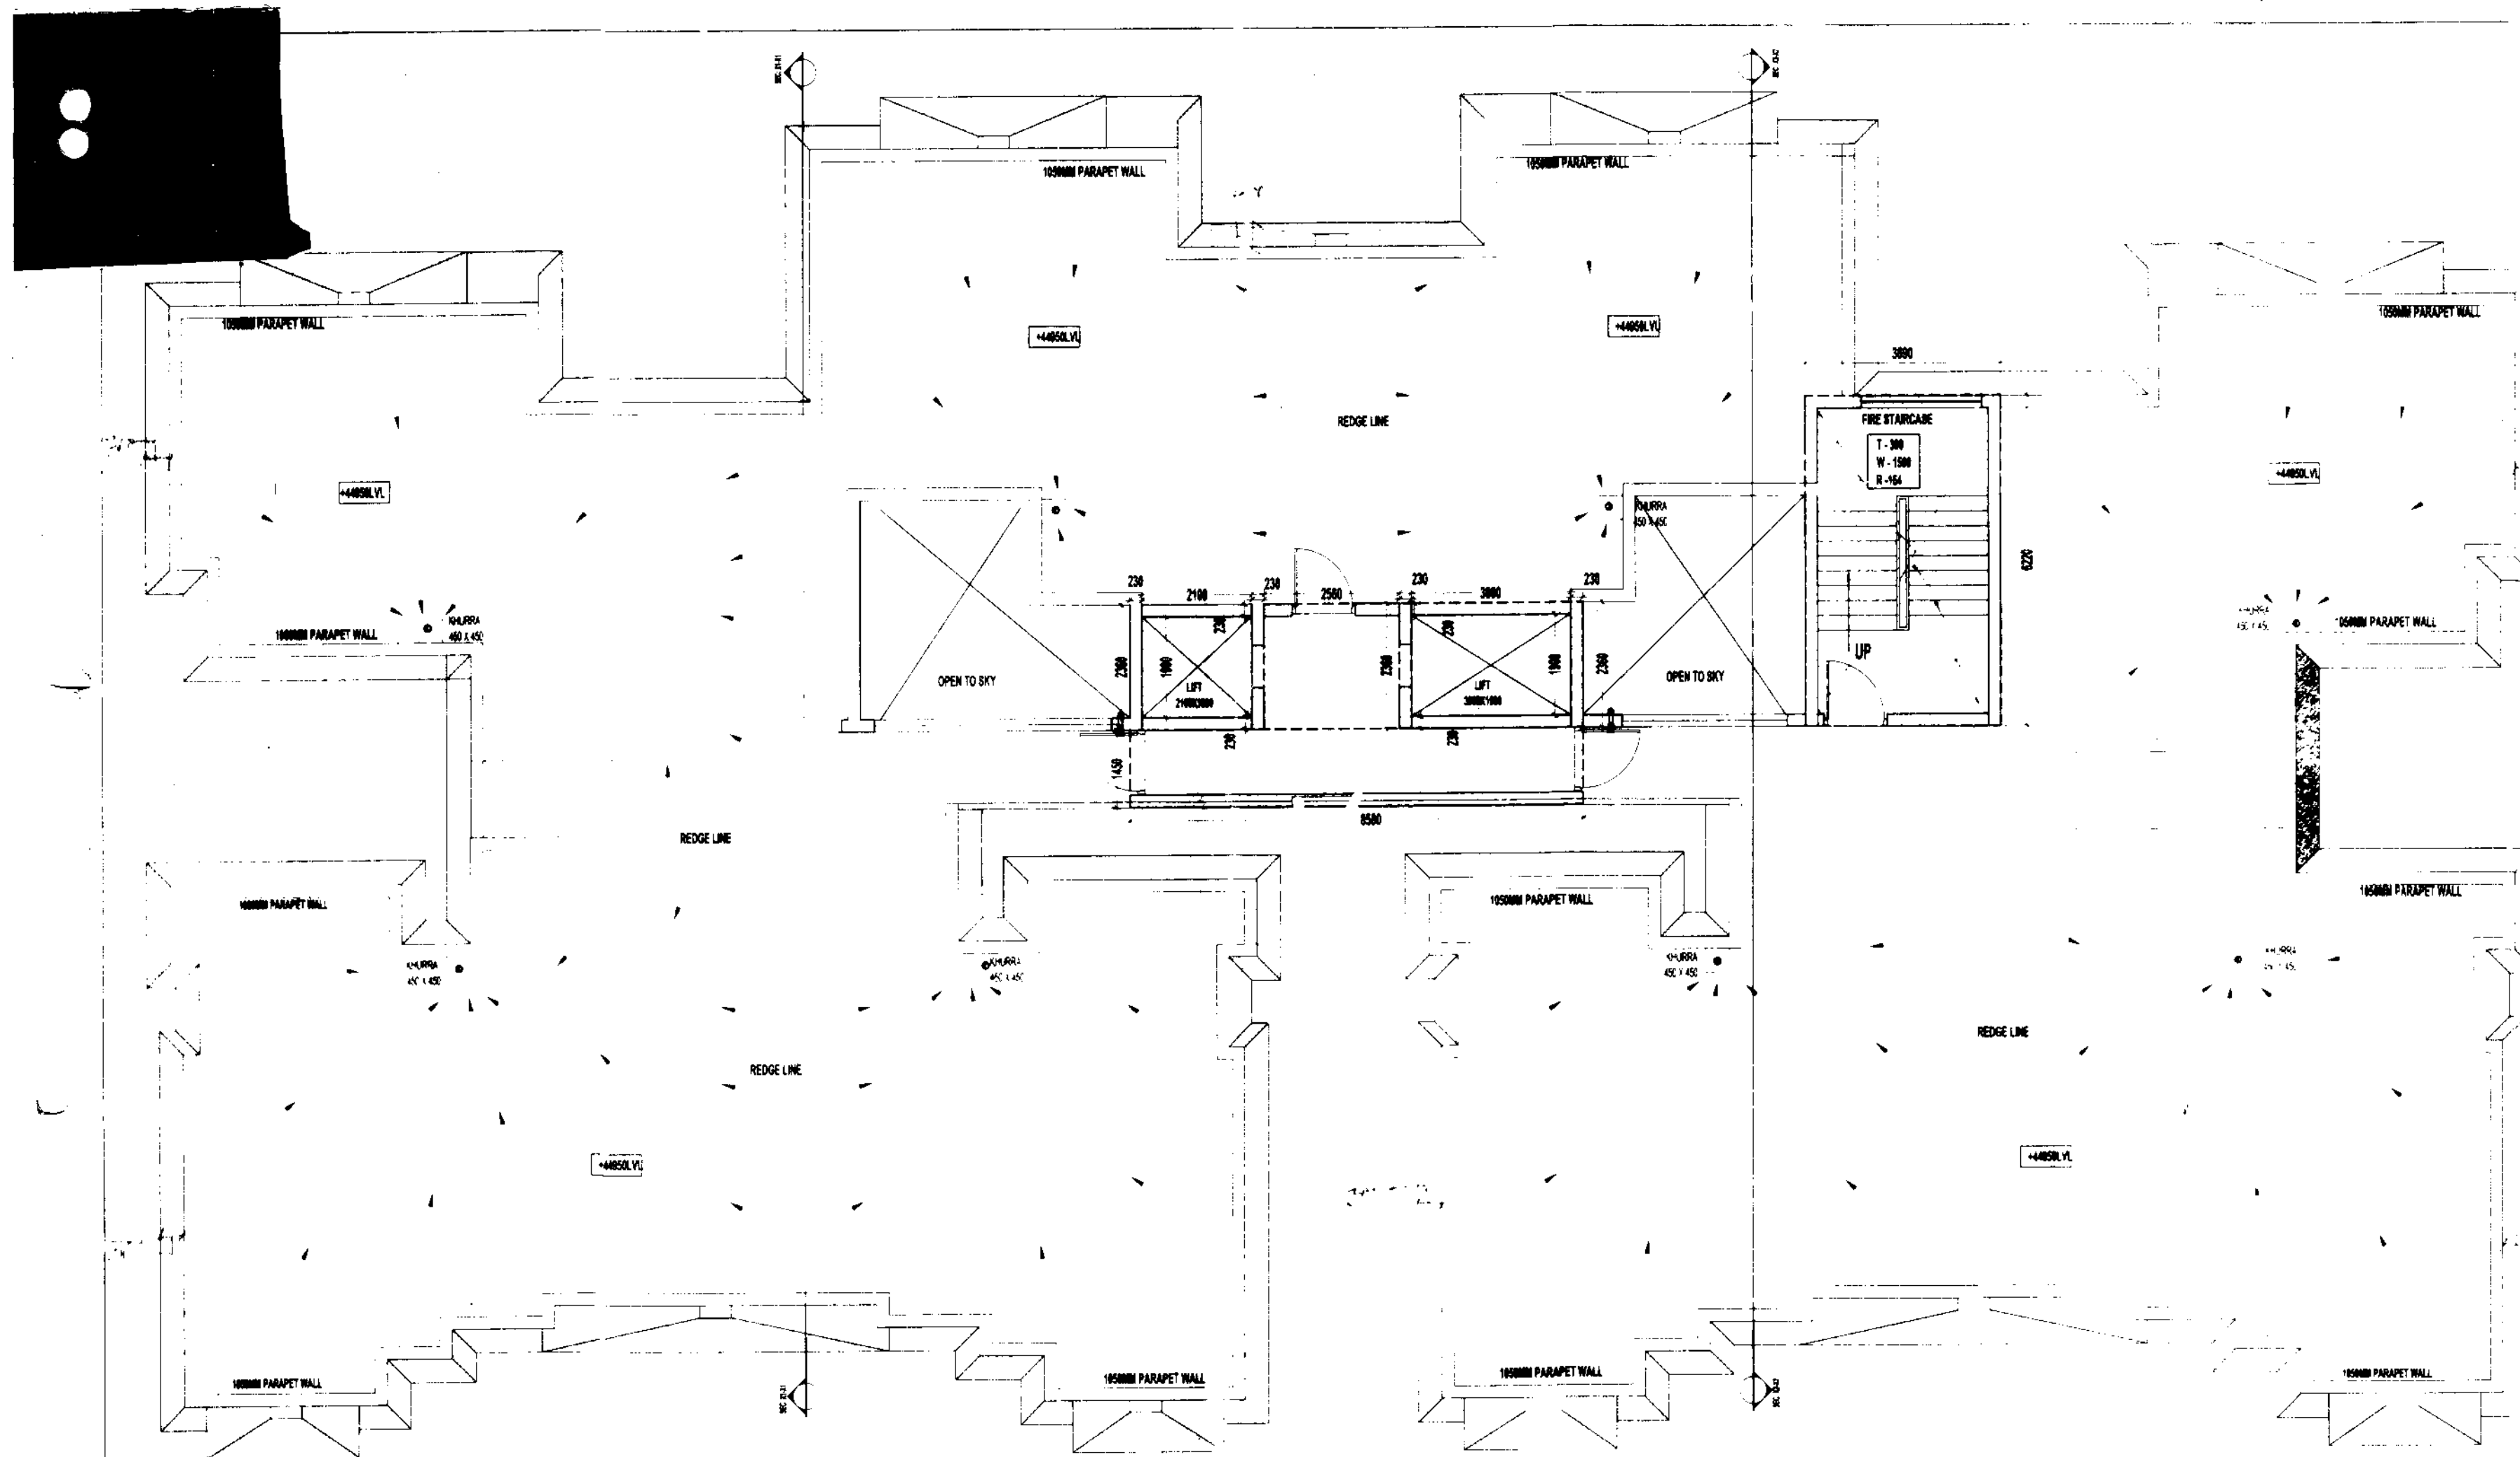

TERRACE PLAN

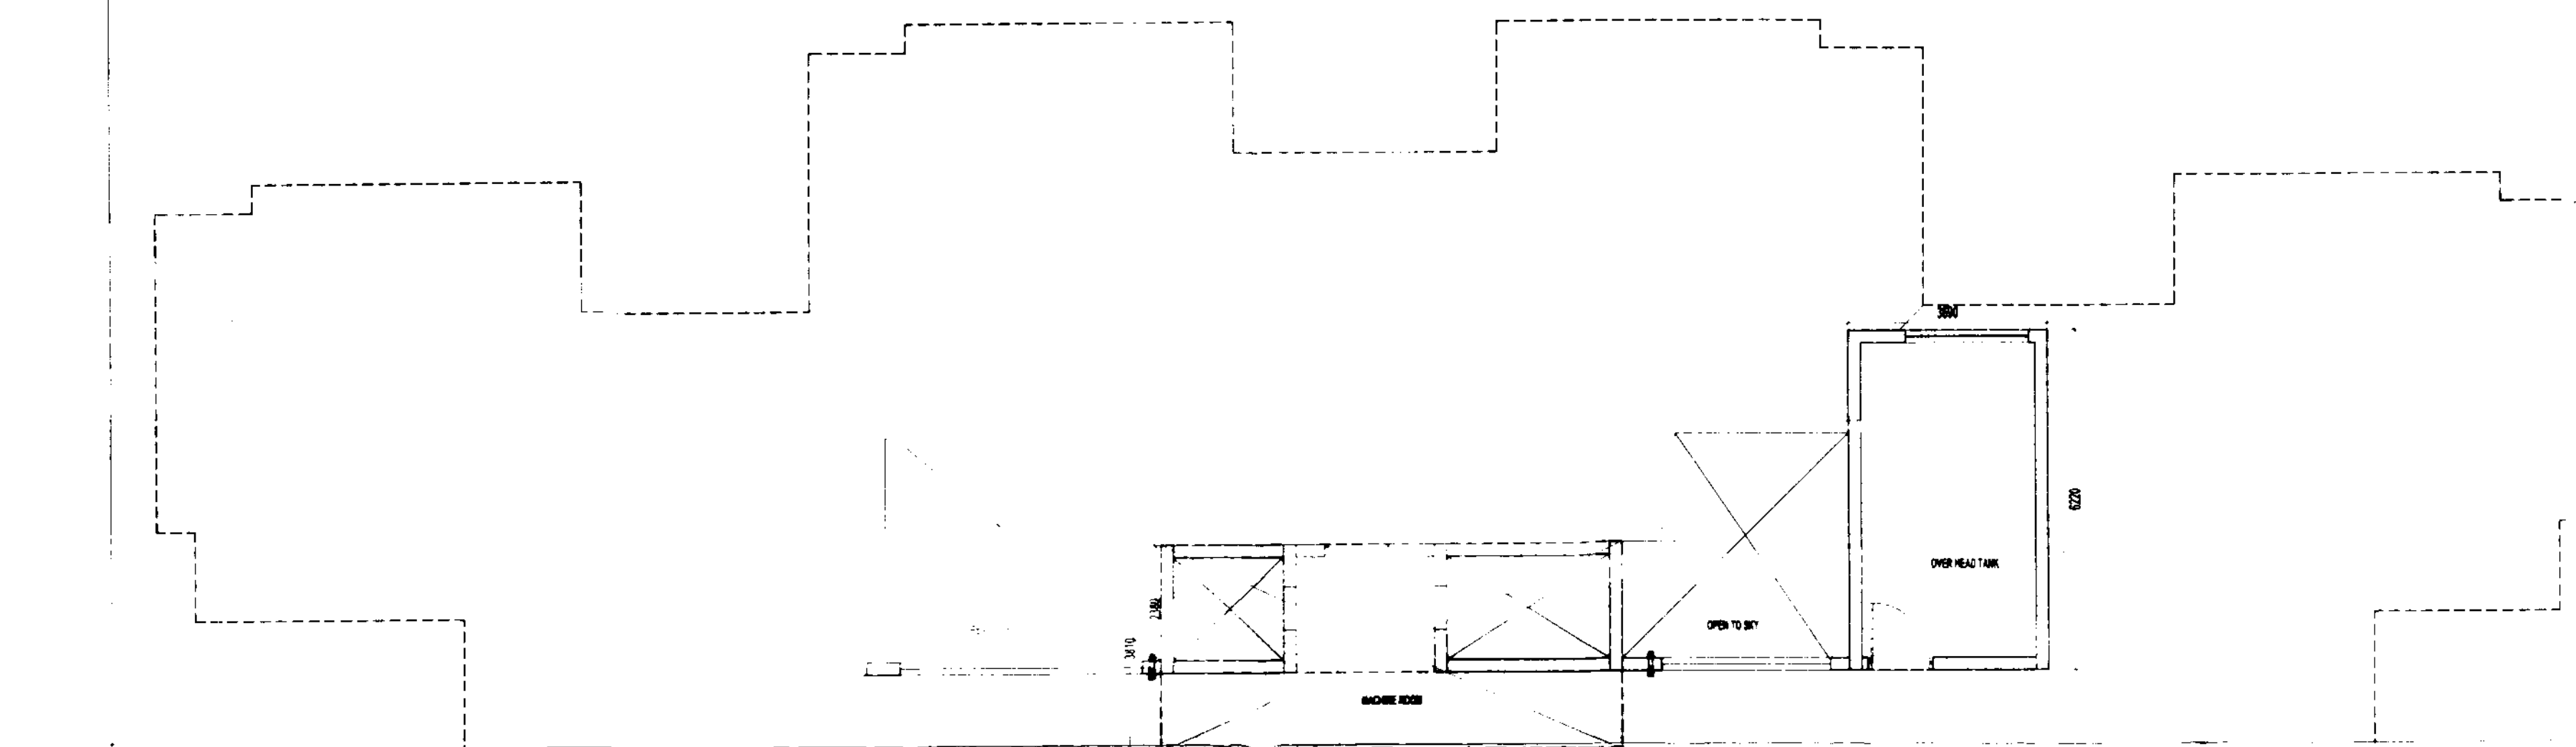


MACHINE ROOM & OVER HEAD WATER TANK PLAN

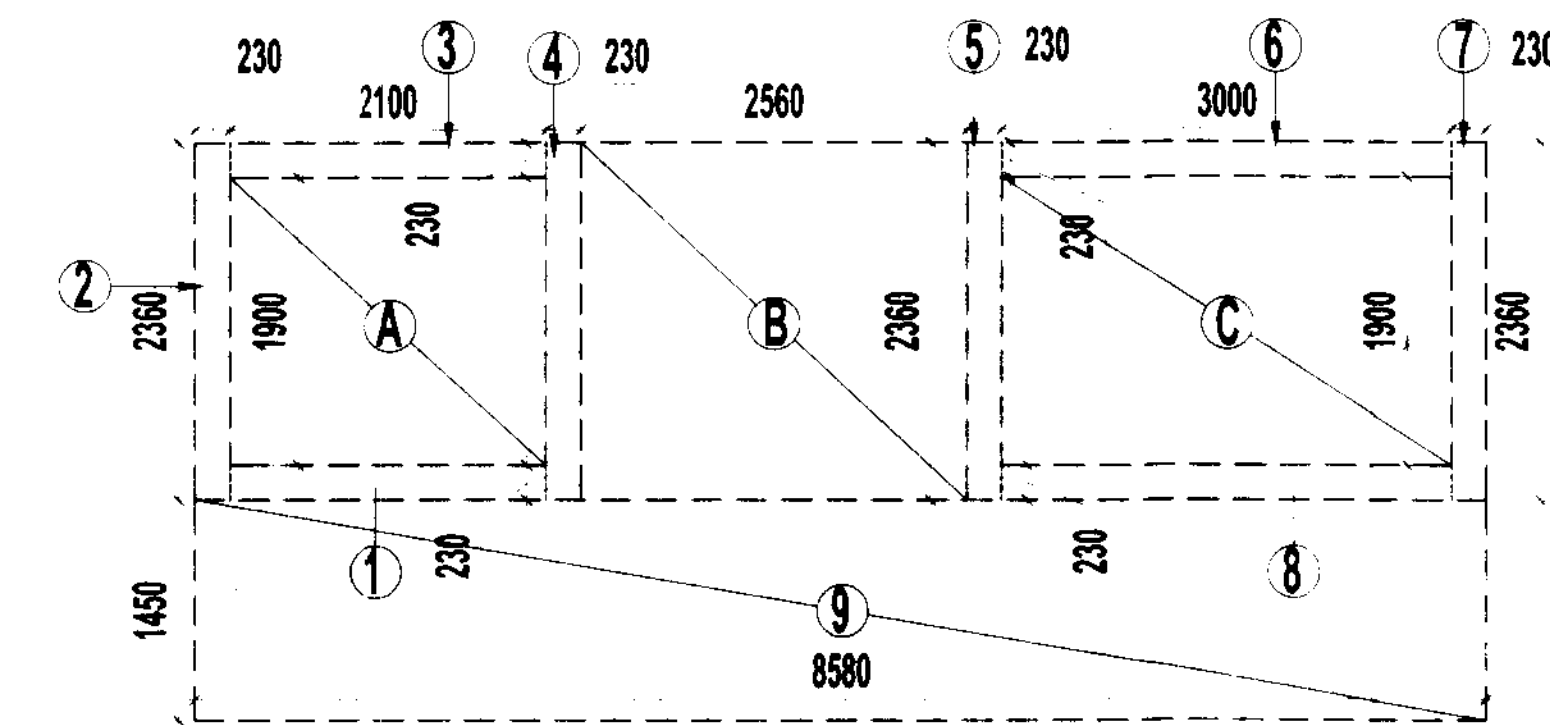

AREA DIAGRAM FOR LIFT LOBBY


F.A.R. COVERED AREA CALCULATION FOR TERRACE					AREA (SQ.M)
S NO	PARTICULARS				
TERRACE LIFT LOBBY AREA					
1	2100	X	0.230	=	0.483
2	0.230	X	2.360	=	0.543
3	2100	X	0.230	=	0.483
4	0.230	X	2.360	=	0.543
5	0.230	X	2.360	=	0.543
6	3.000	X	0.230	=	0.690
7	0.230	X	2.360	=	0.543
8	3.000	X	0.230	=	0.690
9	8.580	X	1.450	=	12.441
TOTAL F.A.R. AREA					16.958

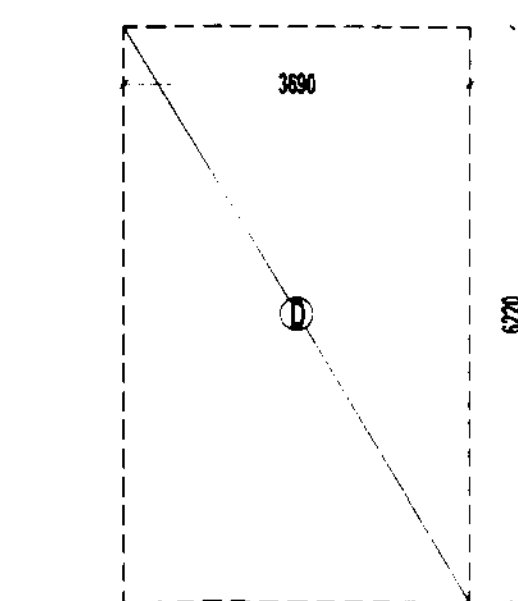


AREA DIAGRAM FOR MUMTY FIRE STAIRCASE

AREA CALCULATION TOWARDS 15% ADDITIONAL F.A.P

TERRACE LIFT LOBBY AREA & FIRE STAIRCASE					AREA (SQ.M)
A	B	C	D	E	
2100	2360	2360	3000	8580	
X	X	X	X	X	
0.230	0.230	0.230	0.230	1.450	
=	=	=	=	=	
0.483	0.543	0.543	0.690	12.441	
3.960	6.042	5.700	22.337		
TOTAL AREA					38.068

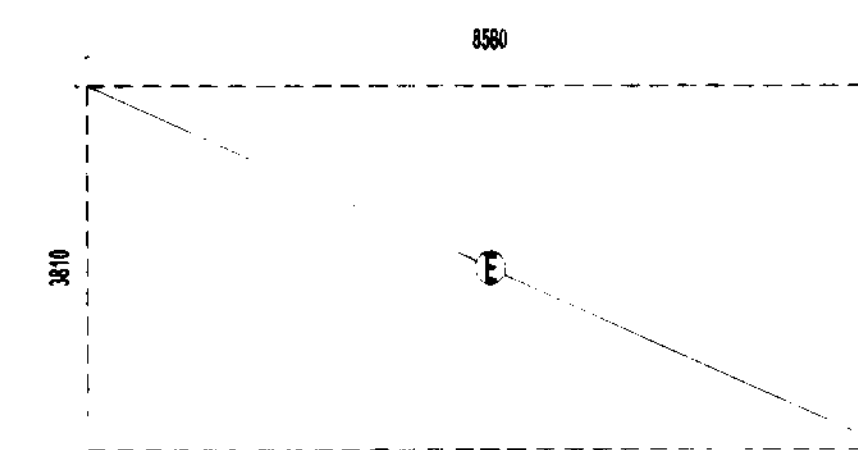

AREA DIAGRAM FOR MACHINE ROOM

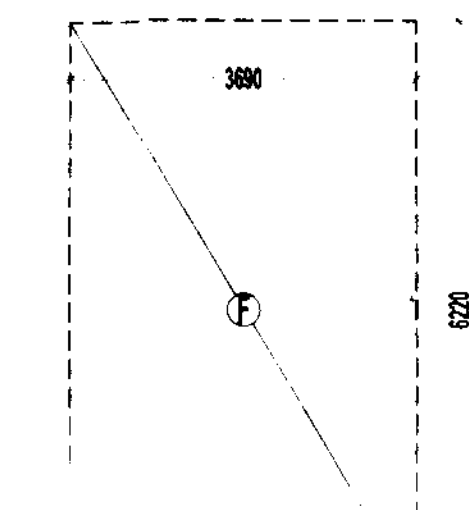

AREA DIAGRAM FOR OVERHEAD TANK

AREA CALCULATION TOWARDS 15% ADDITIONAL F.A.P

S NO	PARTICULARS				AREA (SQ.M)
AREA FOR MACHINE ROOM					
1	8.580	3.81	=		32.690
AREA FOR OVERHEAD TANK					
2	3.689	6.035	=		22.263
TOTAL F.A.R. AREA					54.953

PLUMBING LEGEND		
1	1000 SOIL & VENT PIPE	
2	1000 WASTE & VENT PIPE	
3	1500 RAIN WATER PIPE	
4	COLD WATER SUPPLY (IN TAKE)	
5	50 Ø CWS RIGID PIPE TO U. WATER	
6	75 Ø RAIN WATER PIPE	
7	FLOOR DRAIN (WITH GRATING)	
8	FLOOR TRAP	
9	100 X 75mm WITH (GRATING)	
10	BALCONY DRAIN (WITH GRATING)	
11	320 WASTE PIPE	
12	500 WASTE PIPE	
13	750 WASTE PIPE	
14	VERTICAL STACK	

NORTH POINT

This drawing is a "COPYRIGHT" contents of this drawing or part thereof may not be used or reproduced without the permission of the Architect

NO. OF PRINTS	DATE	ISSUED TO	REMARKS

REVISION	DATE	DESCRIPTION	BY

Greater Noida Industrial Dev. Authority
APPROVED
Vide Letter No. 3098 Dated. 6/11/2017
Valid upto Dated. 31/08/2018

Gen. Manager
(Engg. & Arch.)
Drawing Checked & Verified By
Sr. Asst. (UP) 100

Revocation
Industrial Dev. Authority
No 2522/44/2017-1500 Dated 11/11/2018
Noida
Vishal Sharma
Director

OWNER SIGN ARCHITECT SIGN
Earthcon Universal Infratech Pvt. Ltd.
Director
VISHAL SHARMA
ARCHITECT
CA-9823261
9310164866
NEW DELHI

DIGNER
M/S EARTHCON UNIVERSAL INFRA TECH PVT.LTD


SUBMISSION DRAWING
PROJECT
PROPOSED GROUP HOUSING FOR
M/S EARTHCON UNIVERSAL INFRA TECH PVT. LTD AT FLOT NO. GH - 10, SECTOR -1, GREATER NODIA, UP.

DATE	PROJECT INCH.	CHECKED BY
3.1.11	DEVESH SHAKYA	DEVESH SHAKYA
SCALE	DEALT BY	APPROVED BY
1:100	R.S.R	VISHAL SHARMA

DRAWING TITLE
TOWER F & G
TERRACE FLOOR PLAN


ARCHITECTS:-
Confluence Consultancy Services
E-406, LOWER GROUND, G.K. II, NEW DELHI
PH: +91-11-29216006, FAX NO. 011-2916006
E-MAIL: ccs@confluence.com, confluence.india@gmail.com
Web site: www.in.confluence.com
ISO 9001: 2000

DRAWING NO. REVISION

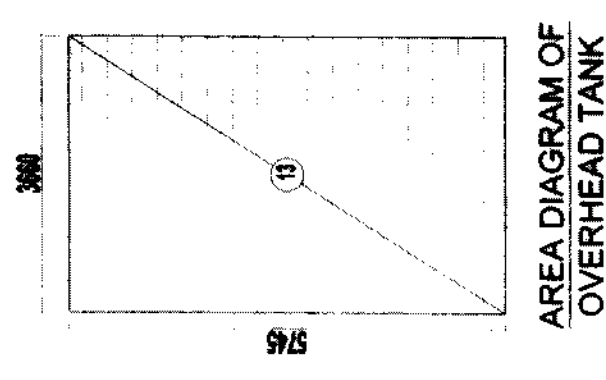

S.NO.	TYPE	WIDTH	HIGHT	CALL	LEVEL	REMARKS
1.	UNIT	240	240	240	240	STANDARD ROOM
2.	UNIT	120	240	240	240	KITCHEN
3.	UNIT	120	240	240	240	BATHROOM
4.	UNIT	120	240	240	240	ENTRANCE
5.	UNIT	120	240	240	240	BEDROOM
6.	UNIT	120	240	240	240	TALLET
7.	UNIT	120	240	240	240	BEDROOM
8.	UNIT	120	240	240	240	STORAGE ROOM
9.	UNIT	120	240	240	240	BEDROOM/HALLING
10.	UNIT	120	240	240	240	BEDROOM

SCHEDULE OF OPENINGS FOR UNIT-2.1.1						
S.NO.	TYPE	WIDTH	HEIGHT	CALL	UNIT	REMARKS
1.	DOOR	1200	2100	2100	KITCHEN	
2.	DOOR	1415	2400	2400	2ND BEDROOM	
3.	DOOR	1500	2100	-	2100	ENTRANCE
4.	DOOR	1600	2100	-	2100	BEDROOM
5.	DOOR	800	2100	-	2100	TOILET
6.	DOOR	800	2100	-	2100	BEDROOM
7.	DOOR	1200	2100	-	2100	BEDROOM
8.	DOOR	1170	2100	-	2100	BEDROOM
9.	DOOR	1200	2100	-	2100	BEDROOM
10.	DOOR	1200	2100	-	2100	BEDROOM
207.	DOOR	1200				

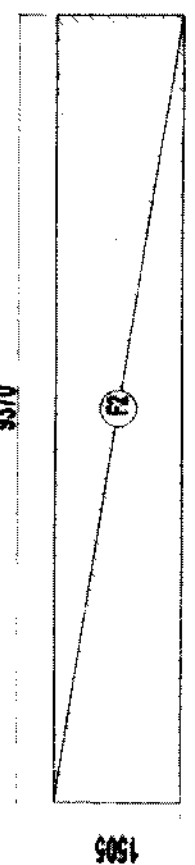

NORTH POINT	NO. OF SLOTS	DATE	ISSUED TO	REMARKS
	REVISION	DATE	DESCRIPTION	BY
			Approved: <i>[Signature]</i> Project: <i>Wichita Educational Development</i>	
<i>need</i> VIDE LETTER NO. 3435, DATED, 8/14/80 Valid upto Dated, 8/18/80 DGM (Plg. & Arch.) On Manager (Plg. & Arch.) Drawing Checked & Verified By <i>[Signature]</i> In Charge				

PLUMBING LEGEND	
①	1000# SOIL & VENT PIPE
②	1000# WASTE & VENT PIPE
③	1500# RAIN WATER PIPE
④	COLD WATER SUPPLY ON TAKE
⑤	80 G CWS RISER PIPE TO O.H TANK
⑥	75 G RAIN WATER PIPE
● FD	FLOOR DRAIN(WITH GRATING)
● FT	FLOOR TRAP (100 x 15mm WITH GRATING)
● BD	BALCONY DRAIN(WITH GRATING)
WB TO FT	320# WASTE PIPE
FD TO FT	500# WASTE PIPE
FT TO	750# WASTE PIPE
VC TO VERTICAL STACK	1000# SOIL PIPE

[illegible]

OWNER SIGN	ARCHITECT SIGN
Earthcon Universal InfraTech Pvt. Ltd. <i>[Signature]</i> Director	ARCHITECT SIGN 

OWNER	M/S EARTHCON UNIVERSAL INFRA TECH PVT.LTD
SUBMISSION DRAWING	

PROJECT
PROPOSED GROUP HOUSING FOR
M/S EARTHCON UNIVERSAL INFRA TECH
PVT. LTD AT PLOT NO. GH - 10,
SECTOR -1, GREATER NODIA, UP.

DATE	PROJECT INCH.	CHECKED BY
04 FEB.2011	EKTA BALI	DEVESH SHAKYA
SCALE	DEALT BY	APPROVED BY
1:100	SANJAY	VISHAL SHARMA


TOWER-M & N
DRAWING TITLE
TERRACE FLOOR PLAN

ARCHITECTS:—

Confluence Consultancy Services

E+065, LOWER GROUND, G.K. II, NEW DELHI
PH: +91-11-28216006, FAX NO. 011-2919006
E-MAIL: confluenceservices.com, confluenceservice@gmail.com
Web site: www.confluences.com

ISO 9001: 2000	DRAWING NO.	REVISION
----------------	-------------	----------

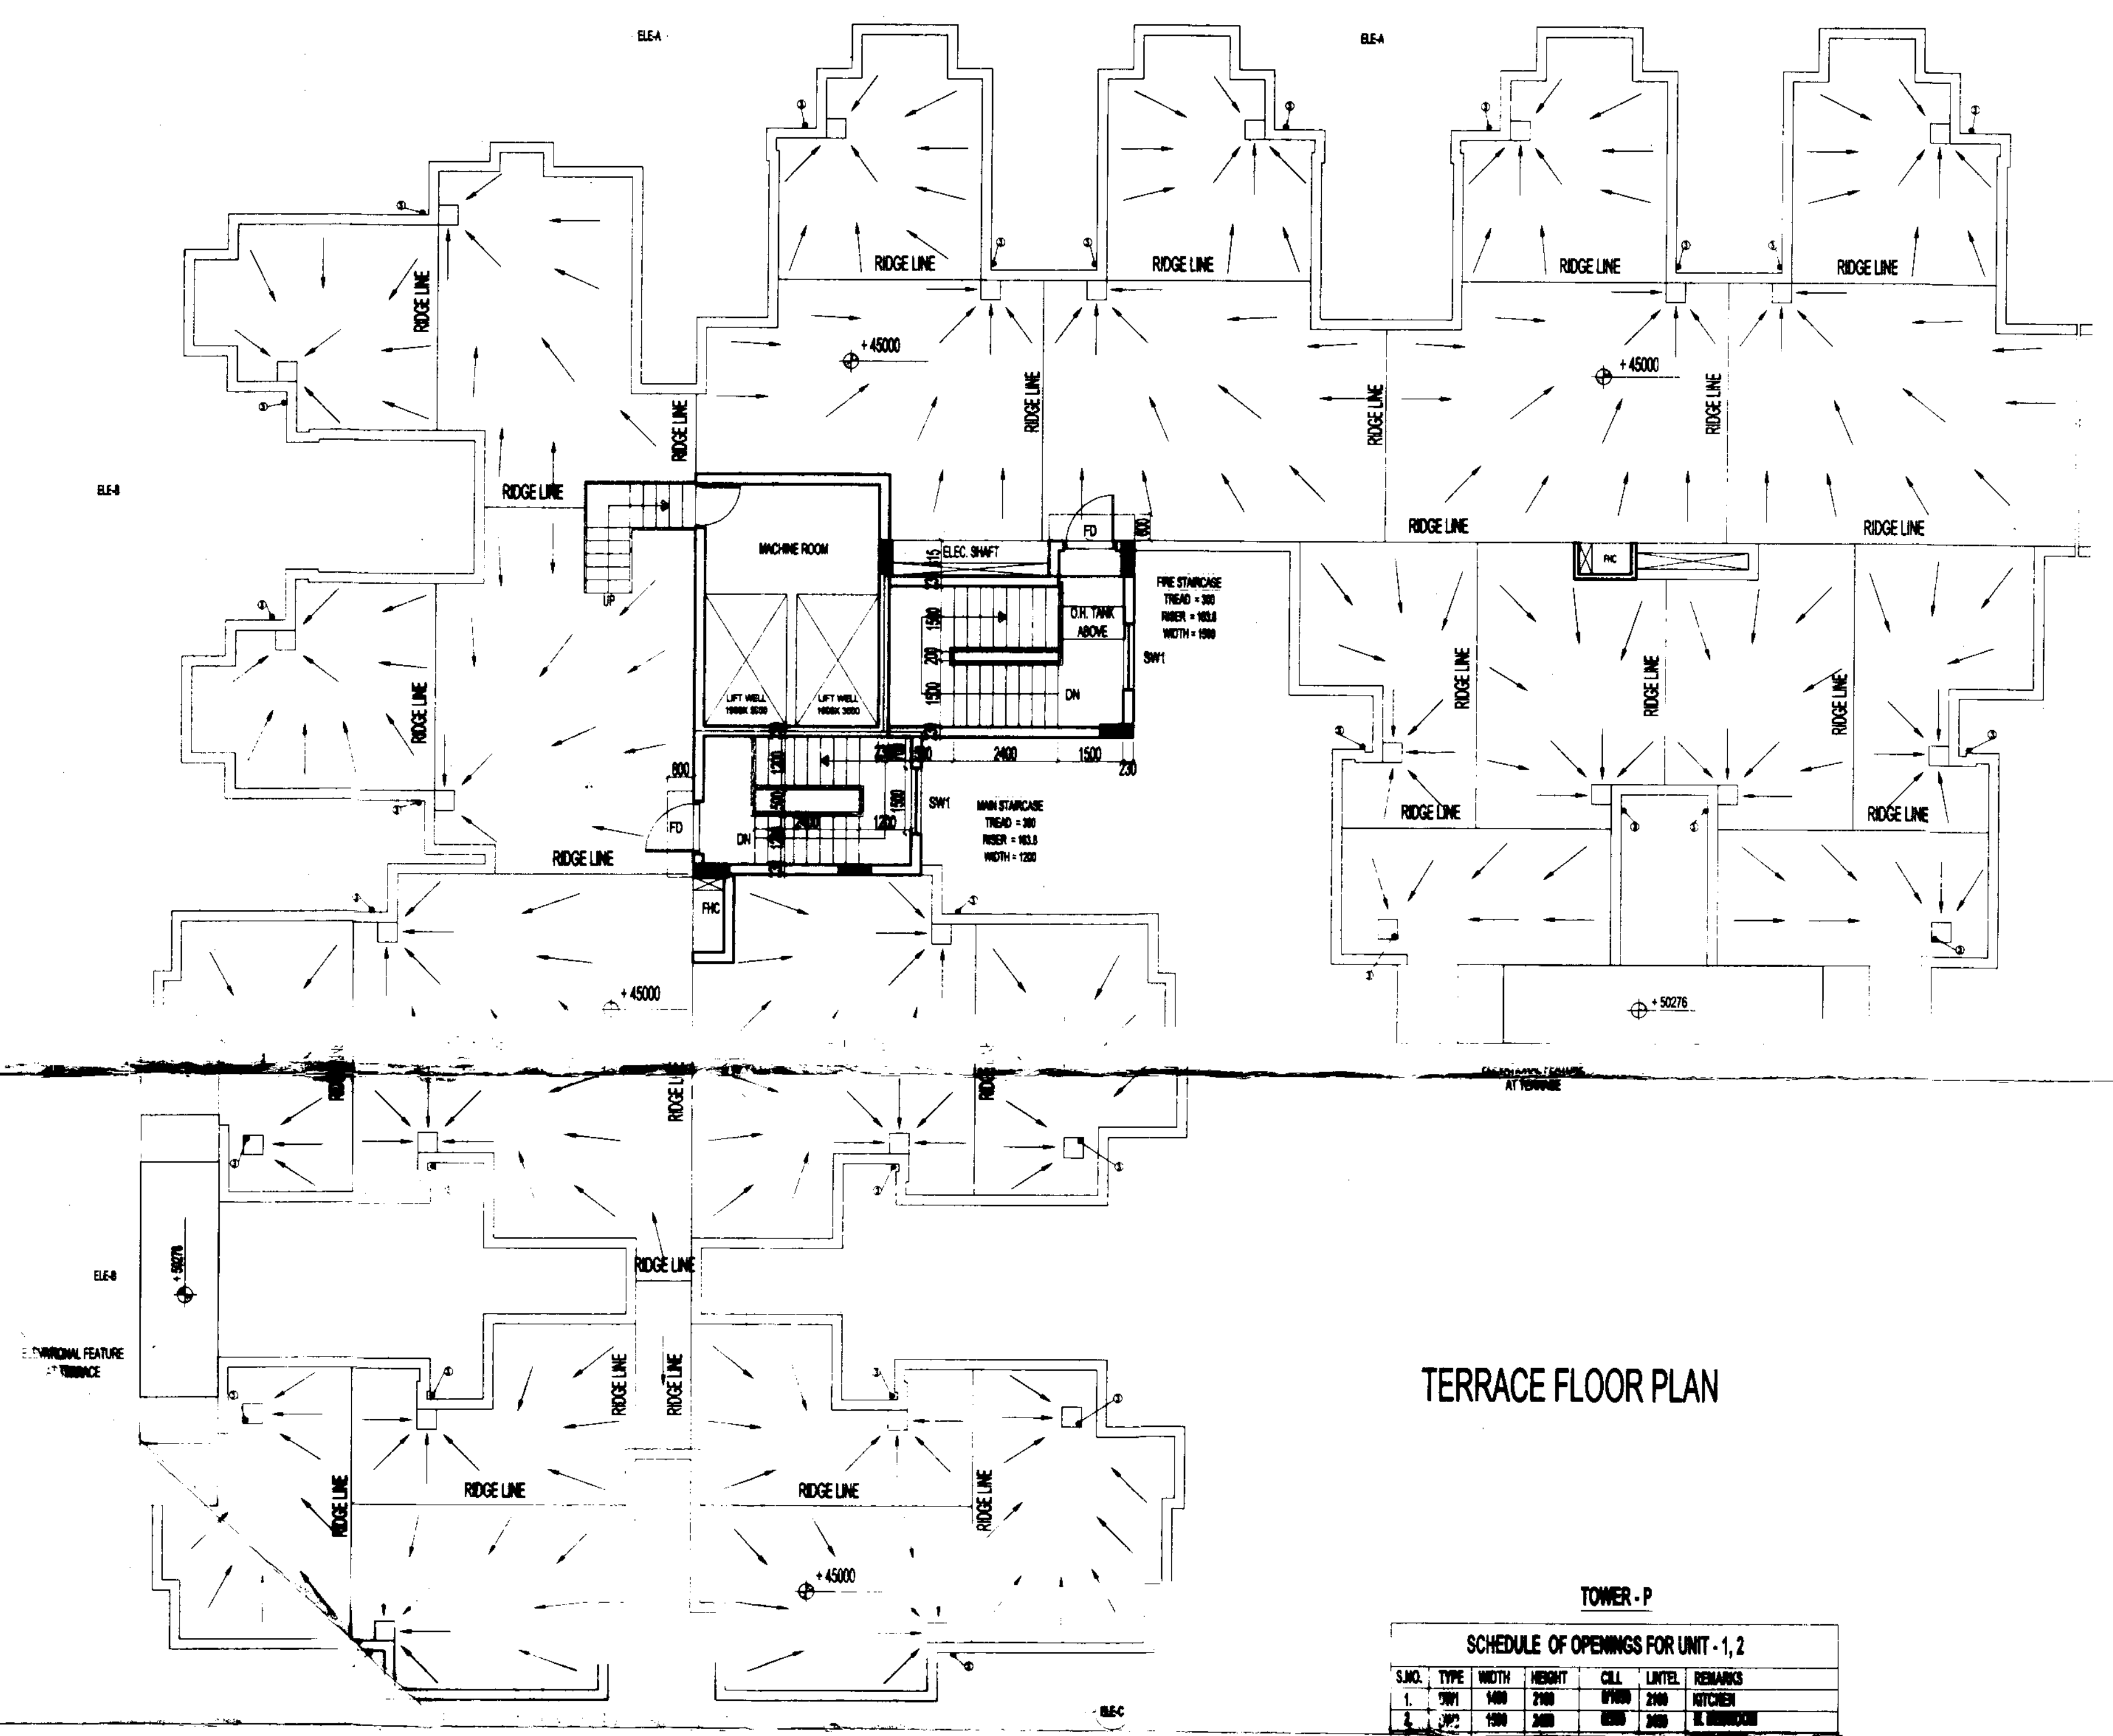

TERRACE FLOOR PLAN

TOWER - P

SCHEDULE OF OPENINGS FOR UNIT - 1, 2


S.NO.	TYPE	WIDTH	HEIGHT	CLL	LINTEL	REMARKS
1	W1	1400	2100	Ø1000	2100	KITCHEN
2	W2	1200	2400	Ø800	2400	B.L. BEDROOM
3	D1	1000	2100	-	2100	ENTRANCE
4	D2	1000	2100	-	2100	BEDROOM
5	D3	800	2100	-	2100	TOILET
6	D4	800	2400	-	2400	BEDROOM
7	W1	1200	2100	300	2400	BEDROOM / DRAWING
8	W2	800	2100	300	2400	BEDROOM
9	W3	800	1800	1200	2100	TOILET
10	W4	1000	2100	300	2400	BEDROOM

SCHEDULE OF OPENINGS FOR UNIT - 3, 4, 5, 6

S.NO.	TYPE	WIDTH	HEIGHT	CLL	LINTEL	REMARKS
1	W1	1200	2100	Ø1000	2100	KITCHEN
2	W2	1000	2400	Ø800	2400	B.L. BEDROOM
3	D1	1000	2100	-	2100	ENTRANCE
4	D2	1000	2100	-	2100	BEDROOM
5	D3	800	2100	-	2100	TOILET
6	W1	1000	2100	300	2400	DRAWING ROOM
7	W2	800	2100	300	2400	BEDROOM
8	W3	800	1800	1200	2100	TOILET


SCHEDULE OF OPENINGS FOR COMMON AREAS

S.NO.	TYPE	WIDTH	HEIGHT	CLL	LINTEL	REMARKS
1	FD	1200	2100	-	2100	FIRE RATED DOOR
2	SW1	1200	1400	1400	2400	STAIRCASE

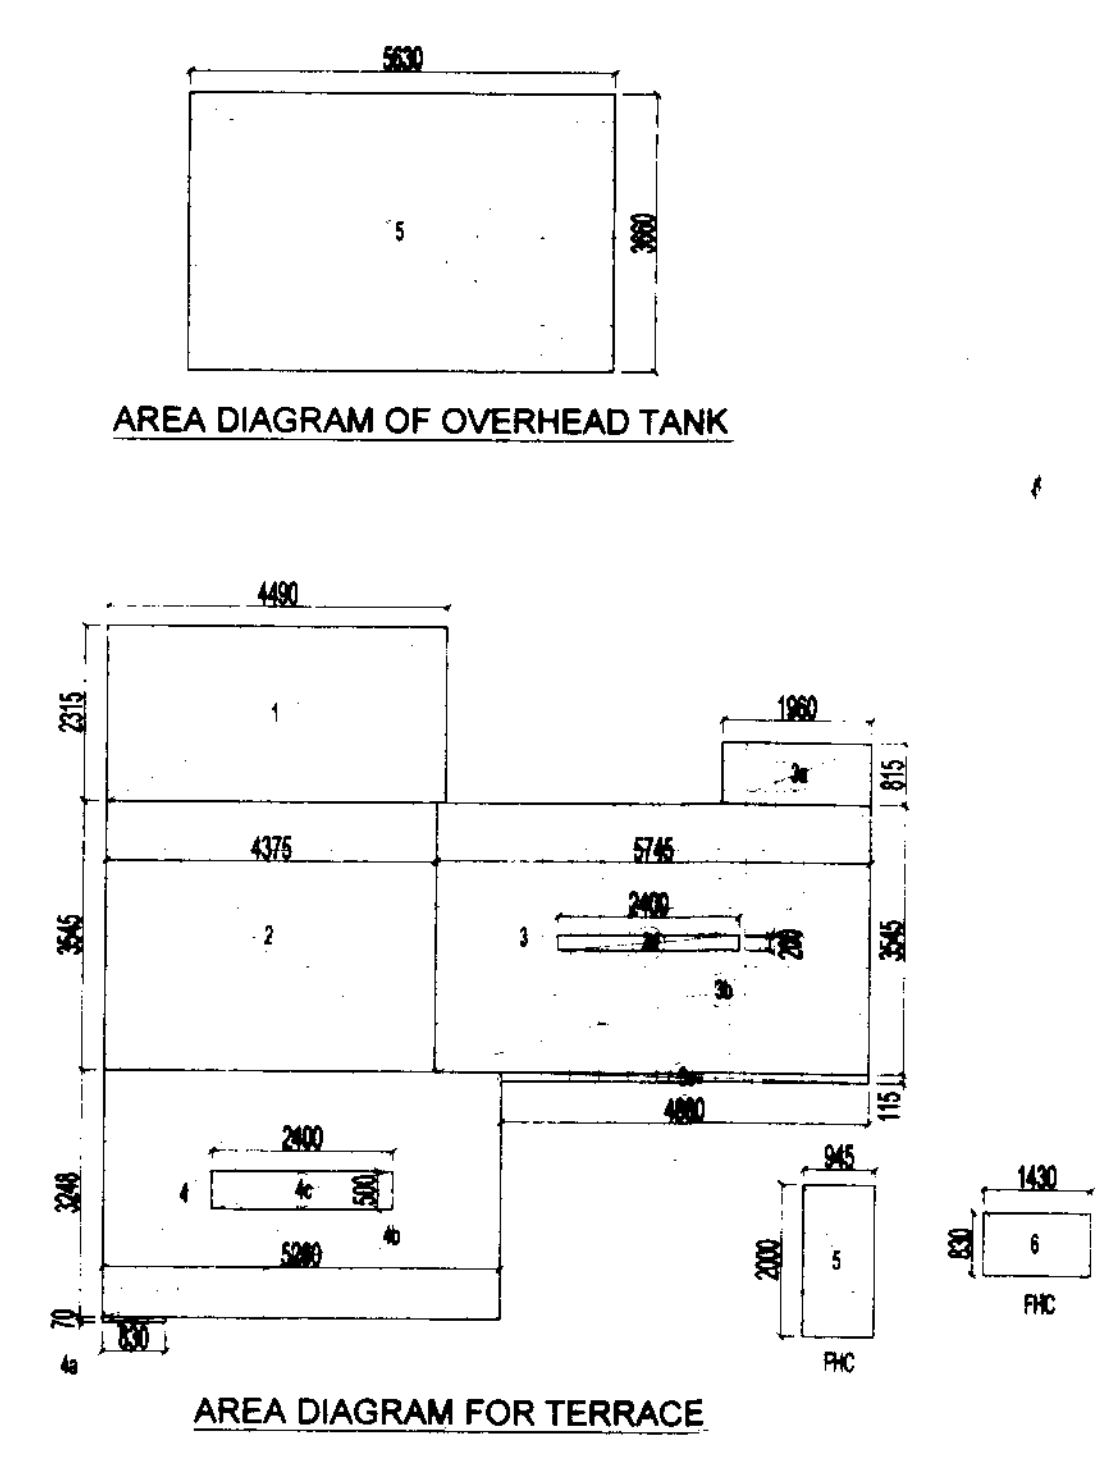

AREA CALCULATION TOWARDS 10% ADDITIONAL F.A.R.

S.NO.	PARTICULARS	AREA (SQ.M)
FIRE STAIRCASE MUNITY		
3	3 = 3a + 3b + 3c - 3d	22.080
3a	1.000 X 7.000	7.000
3b	6.750 X 3.200	21.600
3c	4.800 X 0.116	0.559
3d	2.400 X 0.200	0.480
MAIN STAIRCASE MUNITY		
4	4 = 4a + 4b - 4c	15.943
4a	0.830 X 0.070	0.058
4b	5.260 X 3.248	17.084
4c	2.400 X 0.500	1.200
FHC AREA		
5	0.945 X 2.000	1.890
6	1.430 X 0.830	1.187
OVERHEAD TANK		
5	5.630 X 3.660	20.808
MACHINE ROOM		
1	4.490 X 2.315	10.394
2	4.375 X 3.545	15.500
TOTAL AREA		87.500

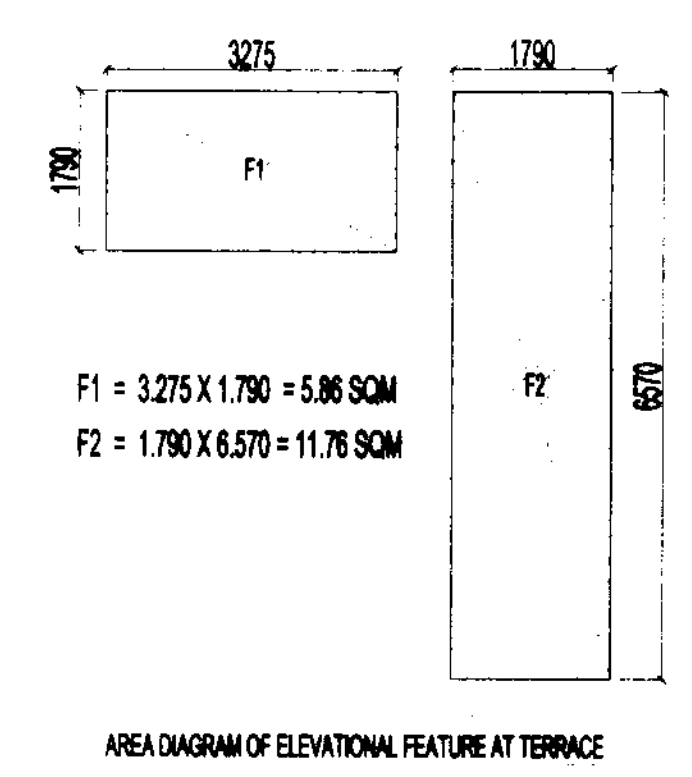

NORTH POINT

This drawing is a "COPYRIGHT" work of the Architect. No part of this drawing or any part thereof may be used or reproduced without the permission of the Architect.

NO. OF SHEETS	DATE	ISSUED TO	REMARKS
1			

REVISION	DATE	DESCRIPTION	BY
1			

APPROVED

Valid Letter No. 3098 Dated. 3.09.8
Valid upto Dated. 31.03.2011

Gen. Manager (Pkg. & Arch.)
Earthcon Universal Infratech Pvt. Ltd.

Design
1000 WASTE PIPE
1500 WASTE PIPE
COLD WATER SUPPLY DN TAKE
80 Ø CWS RISER PIPE TO O.H. TANK
75 Ø RAIN WATER PIPE
FLOOR DRAIN (WITH GRATING)
FLOOR TRAP (100 x 75mm WITH GRATING)
BALCONY DRAIN (WITH GRATING)
W8 TO FT
500 WASTE PIPE
FT TO FT
750 WASTE PIPE
WC TO VERTICAL STACK
1000 SOIL PIPE

Owner Sign: _____
Architect Sign: _____
Earthcon Universal Infratech Pvt. Ltd.
Director

OWNER
M/S EARTHCON UNIVERSAL INFRA TECH PVT.LTD

SUBMISSION DRAWING

PROJECT
PROPOSED GROUP HOUSING FOR M/S EARTHCON UNIVERSAL INFRA TECH PVT. LTD AT PLOT NO. GH - 10, SECTOR - 1, GREATER NODIA, UP.

DATE	PROJECT INCH.	CHECKED BY
04 FEB.2011	EKTA BALI	DEVESH SHAKYA


SCALE	DEALT BY	APPROVED BY
1:100	SANJAY	VISHAL SHARMA

TOWER- P & Q

DRAWING TITLE
TERRACE FLOOR PLAN


ARCHITECTS:-
Confluence Consultancy Services
E-406, LOWER GROUND, G.K. II, NEW DELHI
PH: +91-11-26510000, FAX NO. 011-2610000
E-MAIL: confluenceconsultancy@gmail.com, confluenceconsultancy@yahoo.co.in
Web site: www.confluenceconsultancy.com
ISO 9001: 2008

DRAWING NO.	REVISION

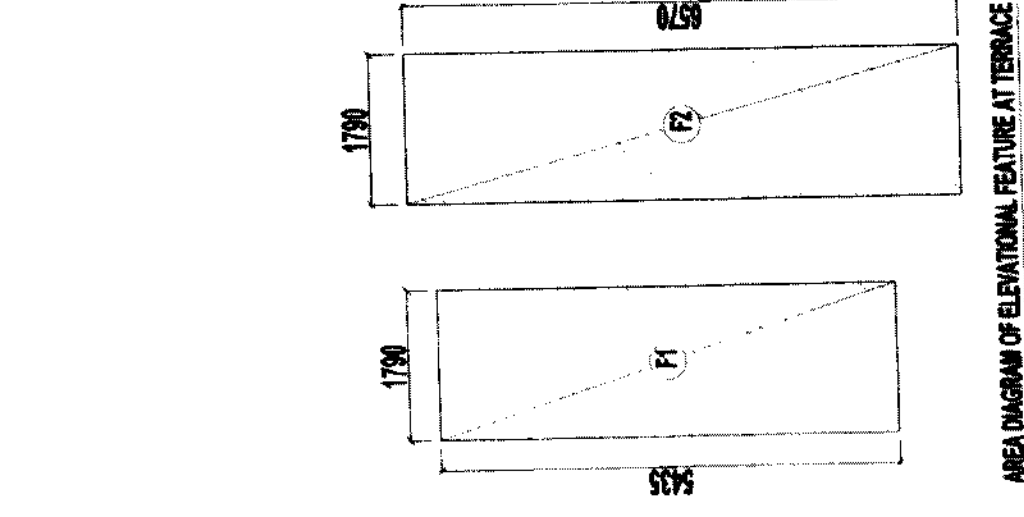

AREA DIAGRAM OF ELEVATIONAL FEATURE AT TERRACE

AREA COUNTED TOWARDS 1% ADDITIONAL F.A.R.					
MAIN STAIRCASE					
1	0.80	X	1.430	=	0.858
2	2.945	X	5.030	=	14.813
Total					15.671
SUBSTATION					
A	0.200	X	2.400	=	0.480
Total					15.191
MACHINE ROOM					
3	1.385	X	4.375	=	6.859
4	3.545	X	4.200	=	15.102
5	0.515	X	2.945	=	2.844
6					0.000
Total					23.361
FIRE STAIRCASE					
7	4.575	X	3.545	=	16.216
8	1.285	X	3.06	=	4.703
Total					20.921
SUBSTATION					
B	0.200	X	2.400	=	0.480
Total					26.441
OVERHEAD TANK					
9	5.860	X	3.545	=	20.774
Total					26.774
TOTAL AREA					79.107

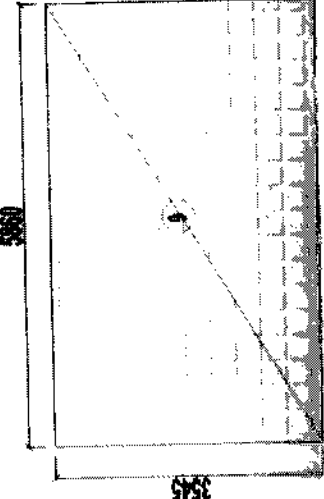

AREA DIAGRAM OF OVERHEAD TANK


S.NO	TYPE	WIDTH	HEIGHT	CL	LITTEL	PERMAN
1	OVN	1250	2400	2400	2400	ROCKEN
2	OVN	2475	2400	2400	2400	BLACKWOOD
3	OVN	2475	2400	2400	2400	ROCKEN
4	OVN	1650	2200	2200	2200	BRIDANCE
5	OVN	1650	2200	2200	2200	ROCKWOOD
6	OVN	1650	2200	2200	2200	TOILET
7	OVN	1650	2200	2200	2200	ROCKWOOD
8	OVN	1650	2200	2200	2200	ROCKWOOD
9	OVN	1170	2550	2550	2550	ROCKWOOD
10	OVN	1170	2550	2550	2550	TOILET
11	OVN	1500	2550	2550	2550	ROCKING ROOM

PLUMBING LEGEND	
①	1000 SOIL & VENT PIPE
②	1000 WASTE & VENT PIPE

COLD WATER SUPPLY ON TANK	
1	IN 6" CWS RISER PIPE TO 0.4" TANK
2	
3	75' 0" RAIN WATER PIPE
4	FLOOR DRAIN/WHY GRATING
5	FLOOR TRAP (100' 7.75mm WITH GRATING)
6	BALCONY DRAIN/WHY GRATING
7	332' WASTE PIPE
8	500' WASTE PIPE
9	750' WASTE PIPE
10	1000' SOLI PIPE

SNO	TYPE	WIDTH	HEIGHT	COL	LINTEL	REMARKS
1.	SWT	100	200			ENTRANCE
2.	DRZ	150	240			1 BEDROOM
3.	DRZ	150	240			ENTRANCE
4.	DRZ	150	240			BEDROOM
5.	DRZ	100	210			TOILET
6.	DRZ	100	240			TOILET
7.	WT	100	240			1 BEDROOM
8.	WT	150	210			2 BEDROOM
9.	WT	150	240			TOILET
10.	WT	100	210			1 BEDROOM

TO	RM	1040	2120	3000	3240	3420	3600
SCHEDULE OF OPENINGS FOR COMMON AREAS							
S.NO	TYPE	WIDTH	HEIGHT	COLL	UTLTEL	REMARKS	
1	D	60	2140	-	2100	SHUTT DOOR	
2	FD	1200	2140	-	2100	FIRE RATED DOOR	
3	SHF	1000	1440	660	240	STAIRCASE	
4	SHF	1000	1250	1200	240	STAIRCASE	

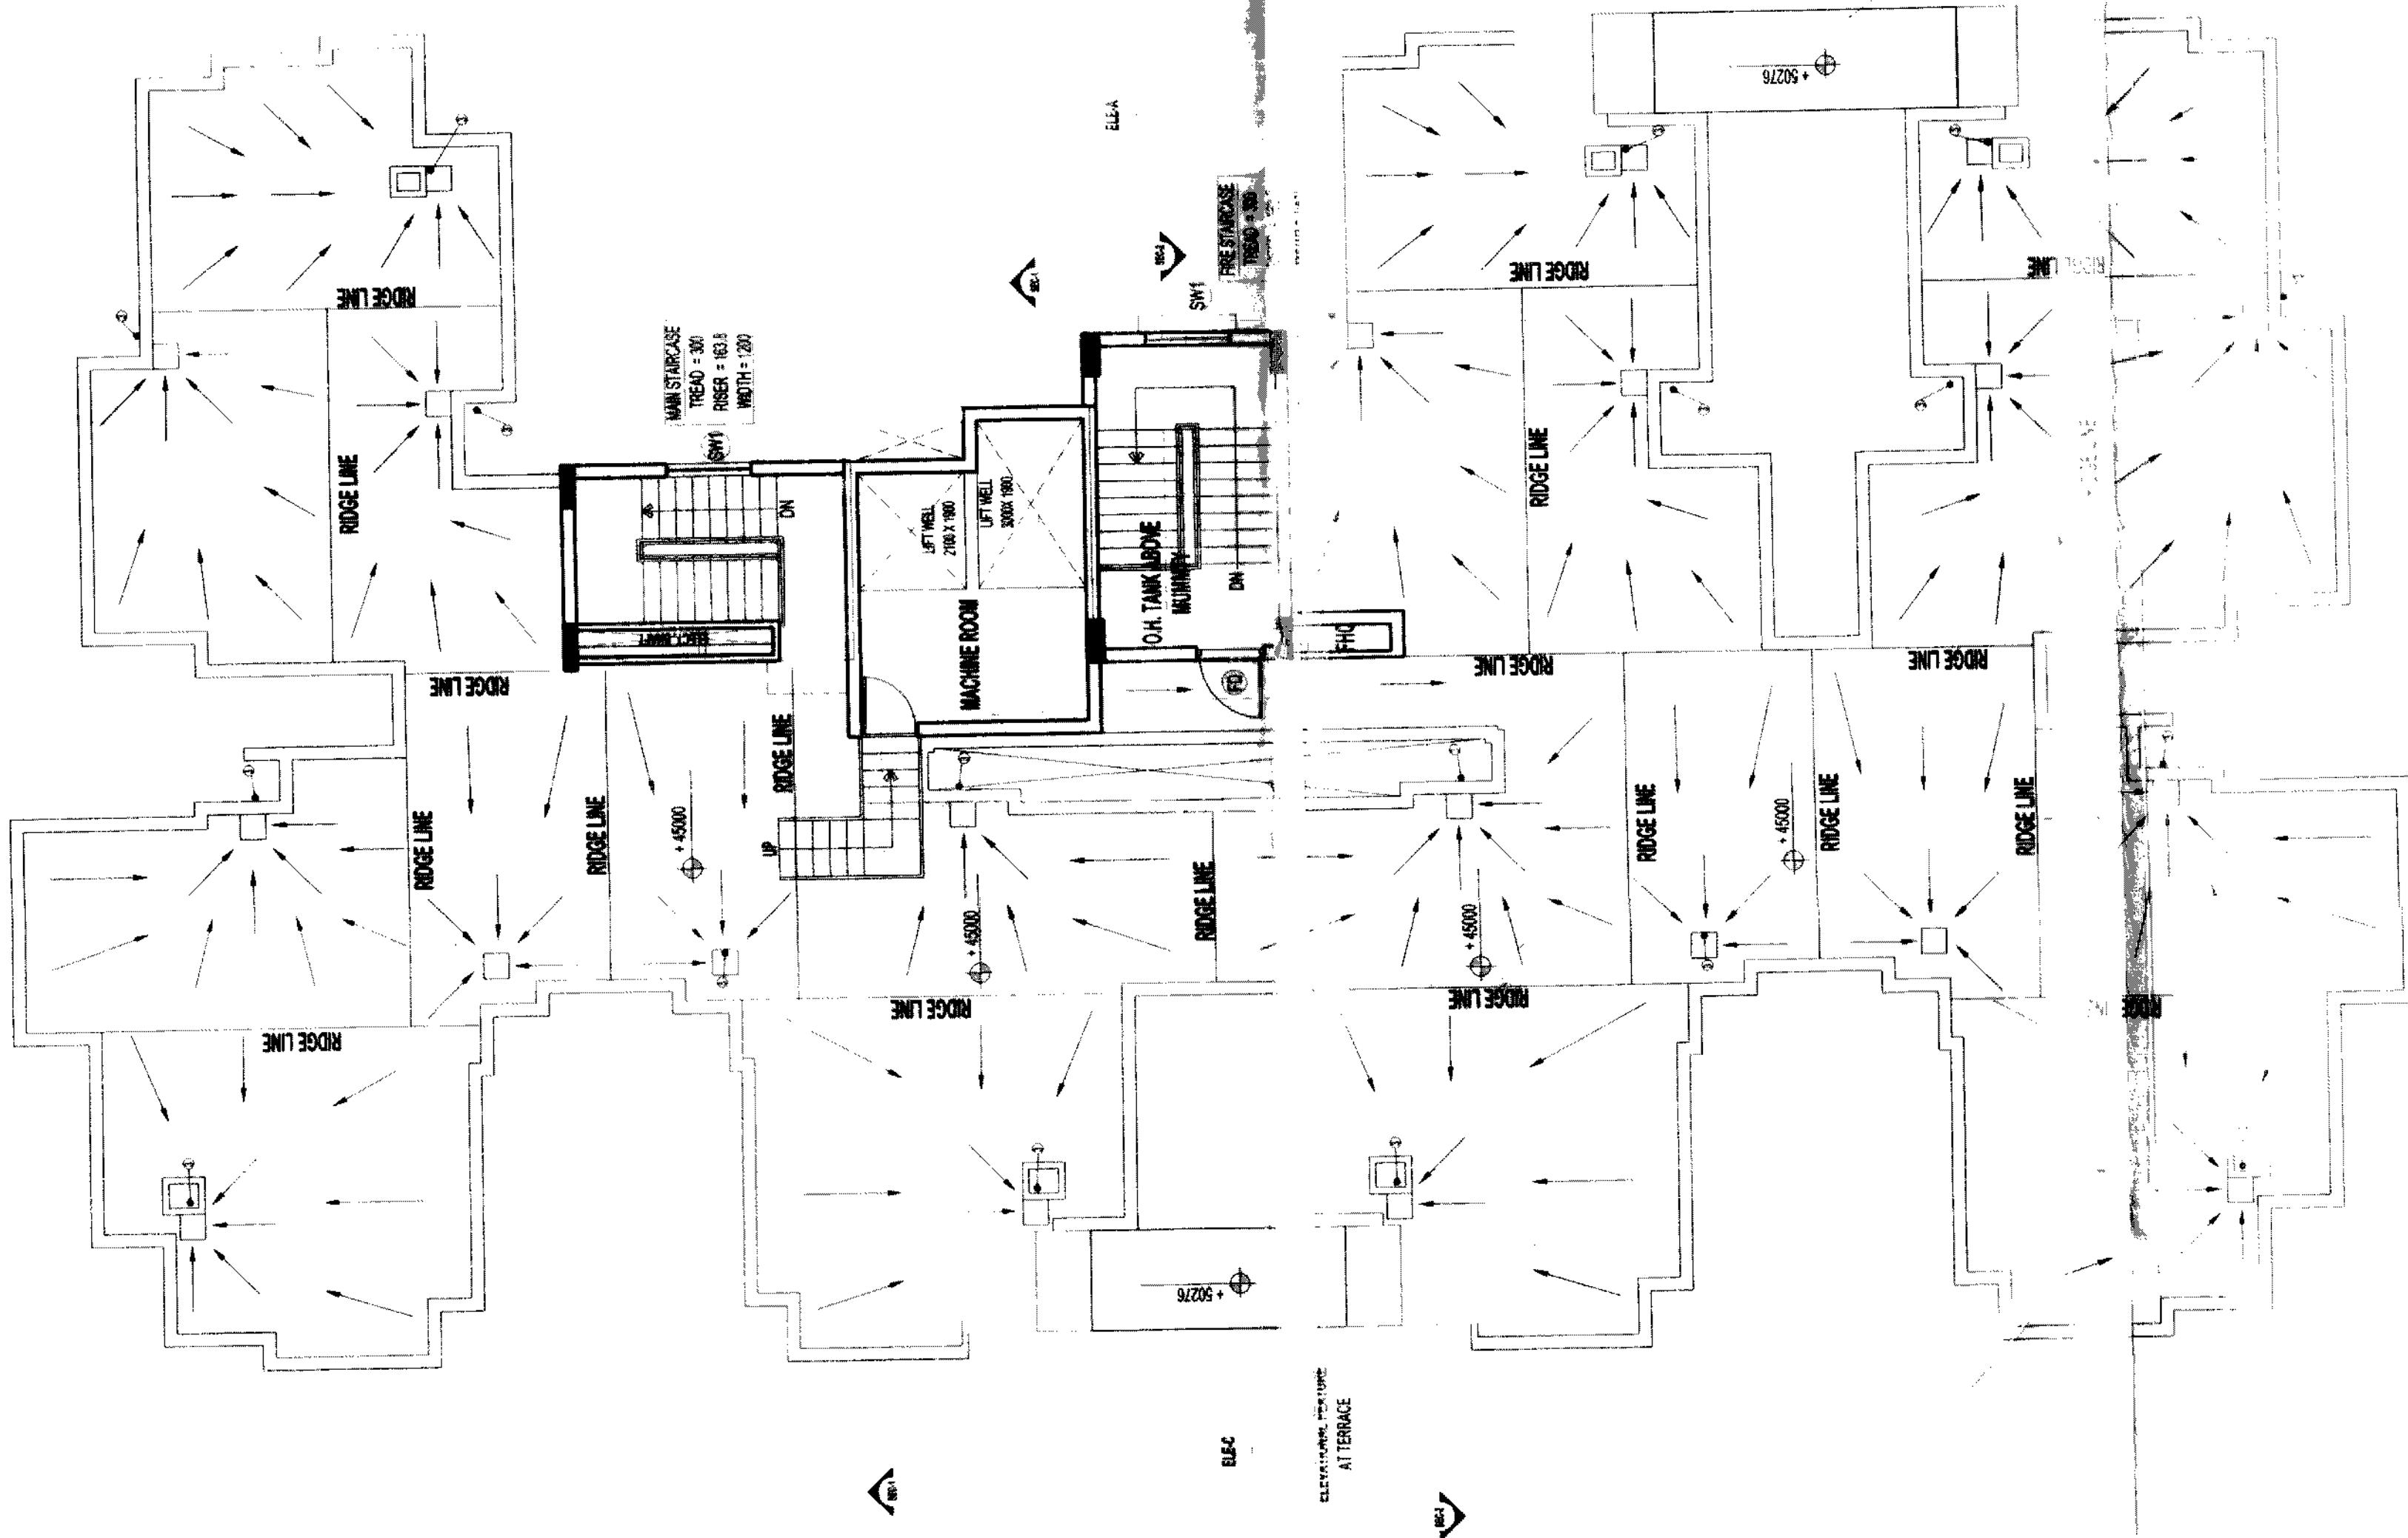

TERRACE FLOOR PLAN

NO. OF PAGES	DATE	REVISION	DATE	DESCRIPTION	BY	REMARKS
				1. ~~XX~~		

[illegible]

OWNER SIGN	 Director
ARCHITECT SIGN	

OWNER	M/S EARTHCON UNIVERSAL INFRA TECH PVT.LTD
SUBMISSION DRAWING	

PROJECT: PROPOSED GROUP HOUSING FOR
M/S EARTHCON UNIVERSAL INFRA TECH
PVT. LTD AT PLOT NO. GH - 10,
SECTOR - 1 GREATER NODIA, UP.

DATE	PROJECT INCH.	CHECKED BY
04 FEB.2011	EKTA BALI	DEVESH SHAKYAN
SCALE	DEALT BY	APPROVED BY
1:100	SANJAY	VISHAL SHARMA

TOWER-0	DRAWING TITLE
	TERRACE FLOOR PLAN

ARCHITECTS: -
Conffluence Consultancy Services
 E-406, LOWER GROUND, C.K. II, NEW DELHI
 Ph: +91-11-25210606, 734 90 0000
 Conffluence@rediffmail.com
 E-Mail: architects@conffluence.com
 ISD 9001: 2000

DRAWING NO. _____

REVISION _____

NORTH POINT

This drawing is a "COPYRIGHT" contents of this drawing or part thereof may not be used or reproduced without the permission of the Architect

NO. OF PRINTS

DATE

ISSUED TO

REMARKS

DATE

DATE

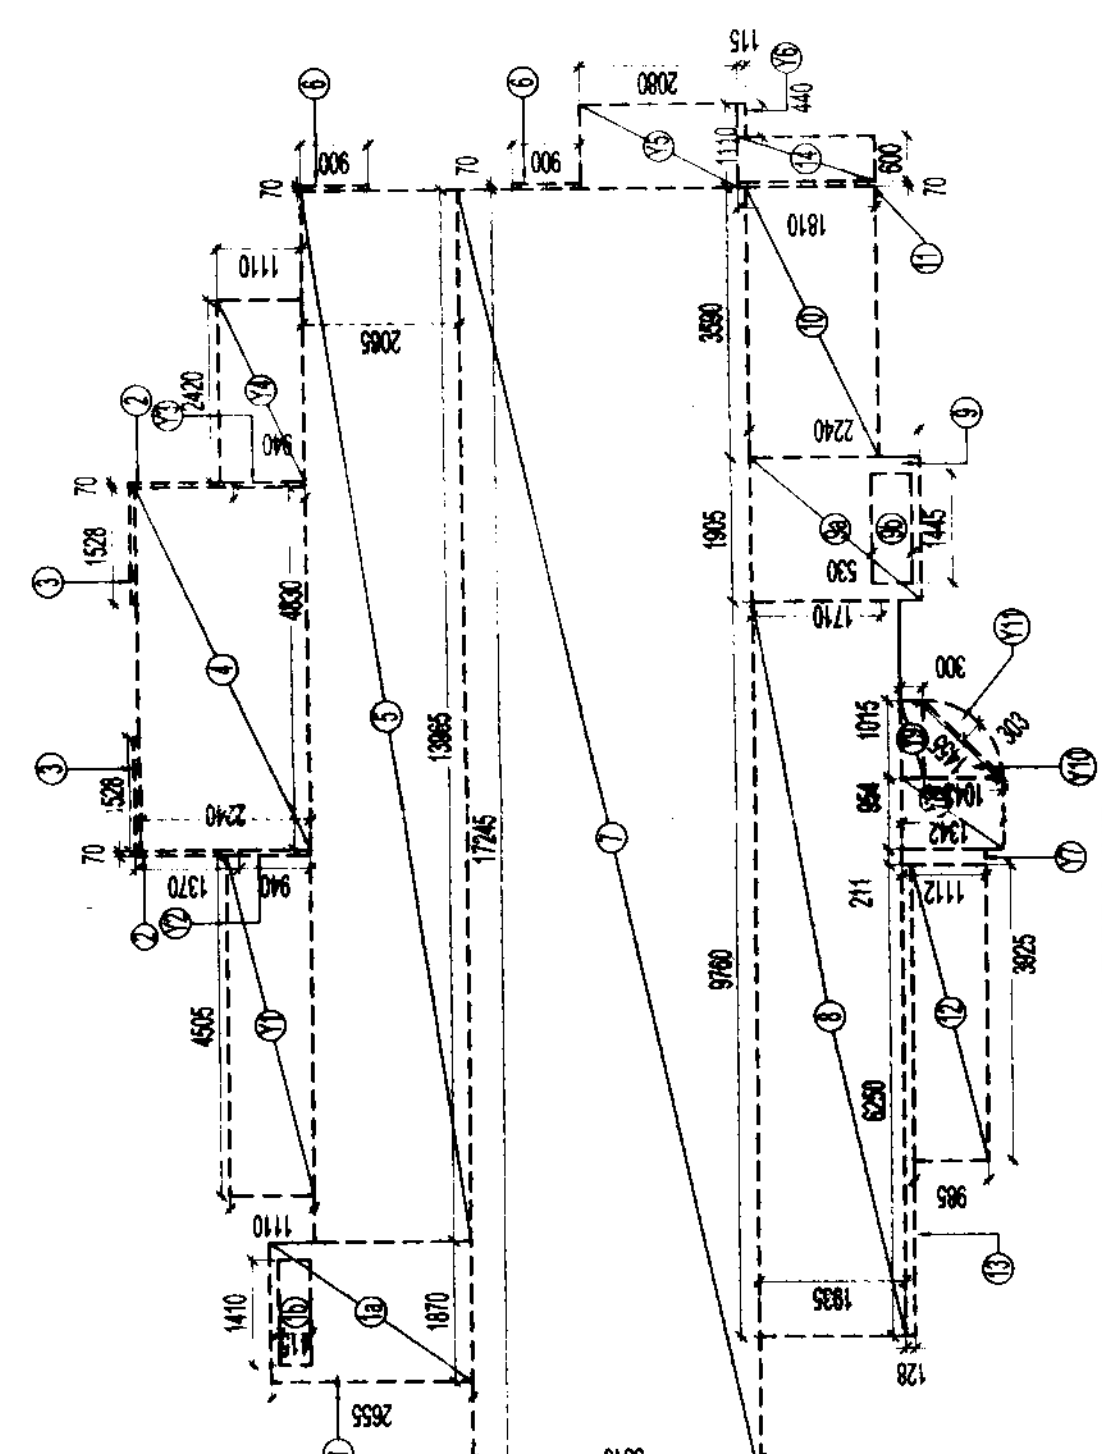

AREA DIAGRAM FOR TYPE-A UNIT

F.A.R. COVERED AREA CALCULATION FOR TYPE - A UNIT

S.NO. PARTICULARS AREA (SQ.M)

F.A.R. COVERED AREA CALCULATION FOR TYPE - A

S.NO. PARTICULARS AREA (SQ.M)

1. 15.18 X 10.15 = 153.80

2. 15.18 X 10.15 = 153.80

TOTAL F.A.R. AREA OF TYPE - A = 144.878

TOTAL F.A.R. AREA OF TYPE - A = 144.878

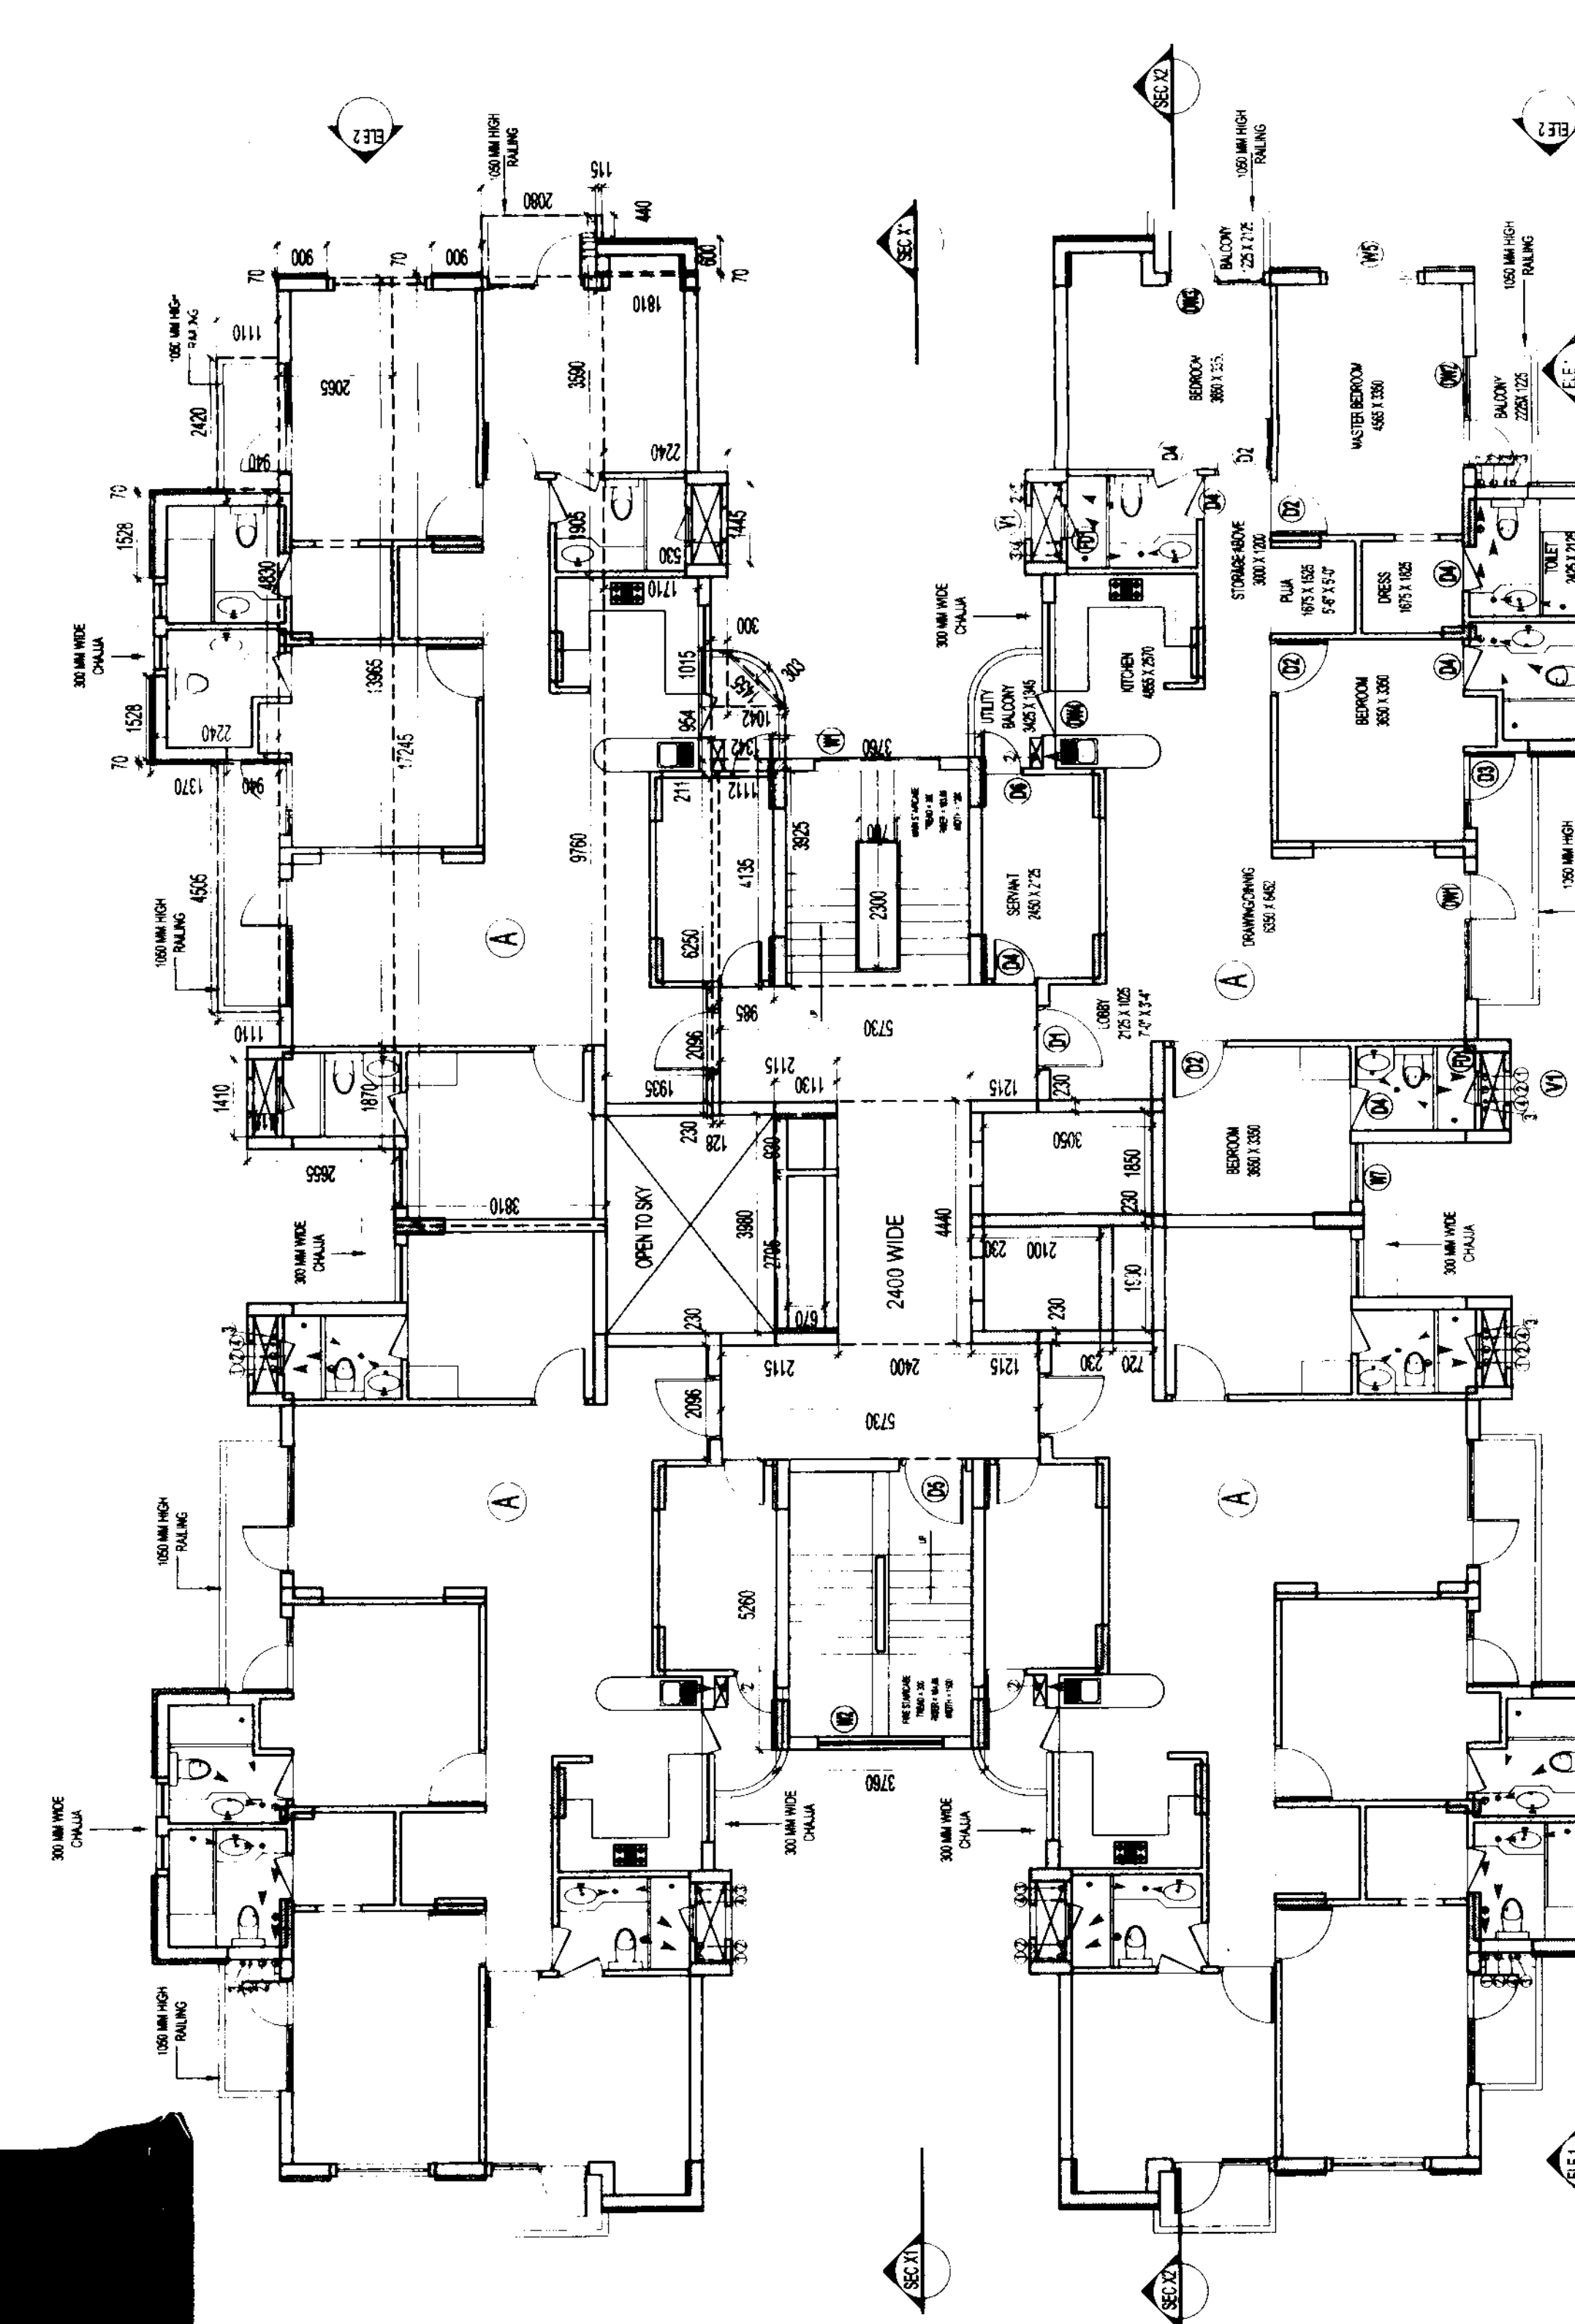

TYPICAL FLOOR F.A.R. AREA = 4 X (FAR AREA OF TYPE A) + FAR CIRCULATION AREA
 = (144.676 X 4) + 43.651
 = 578.704 + 43.651
 = 622.355 SQM

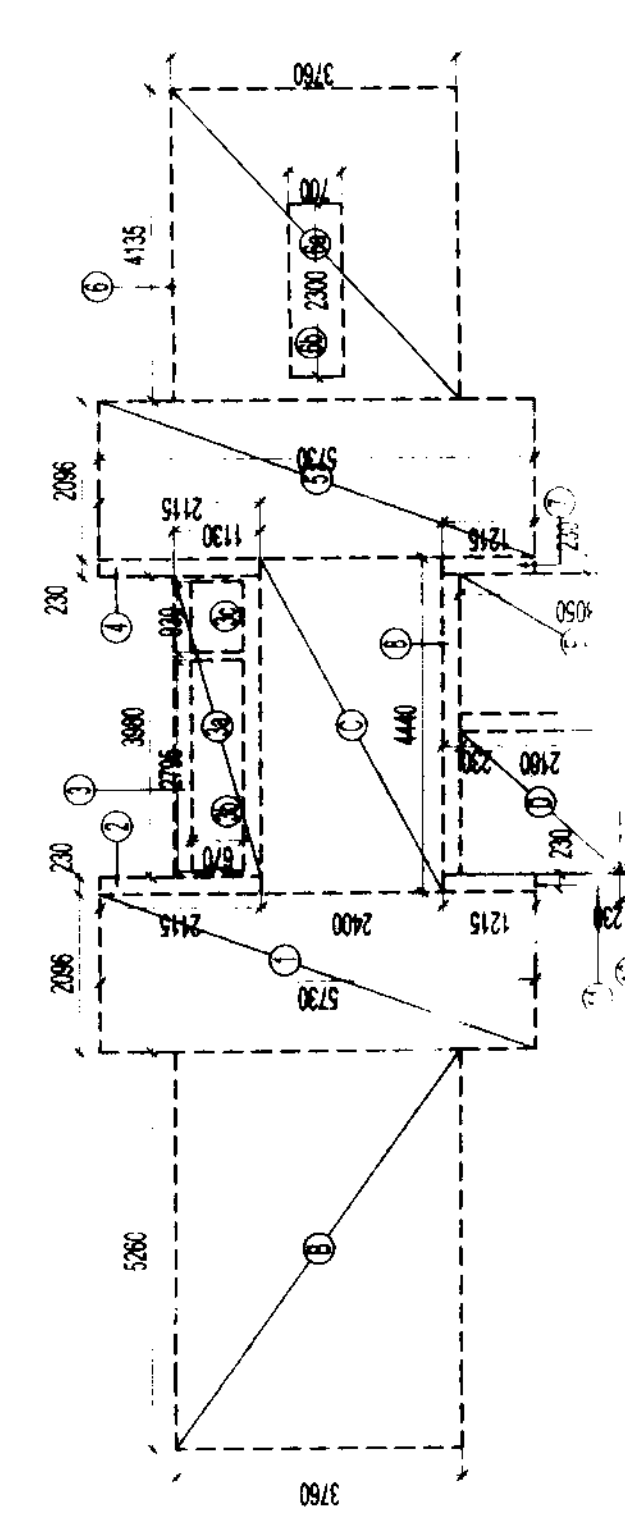

TYPICAL FLOOR AREA DIAGRAM FOR CIRCULATION

S.NO.	PARTICULARS	AREA (SQ.M)
1	CORRIDOR	19.778
2	STAIRCASE AREA	10.856
3	LIFT LOBBY	3.890
4	LIFT WELL	5.643
5	ELEVATOR	14.400
6	LOBBY AREA	1.873
7	ELEVATOR	0.623
8	PHS SHAFT	56.892
9	TOTAL AREA	

S.NO.	PARTICULARS	AREA (SQ.M)
1	1000 SOIL & VENT PIPE	12.012
2	1000 WASTE & VENT PIPE	0.486
3	1000 RAIN WATER PIPE	2.002
4	COLD WATER SUPPLY ON WAKE	4.497
5	W.B. ONE RISER PIPE TO SH + WAK	1.873
6	75.9 RAIN WATER PIPE	0.623
7	FLOOR DRAIN (WITH GRATING)	13.928
8	FLOOR TRAP	15.148
9	BALCONY DRAIN (WITH GRATING)	16.10
10	300 WASTE PIPE	0.279
11	500 WASTE PIPE	1.02
12	750 WASTE PIPE	0.702
13	VERTICAL STACK	0.437
14	1000 SOIL PIPE	0.275
15	TOTAL F.A.R. AREA OF	43.651

OWNER SIGN
Earthcon Universal InfraTech Pvt. Ltd.
Director

ARCHITECT SIGN
VISHAL SHARMA
ARCHITECT
CA-8023361
011-2616008

OWNER
M/S EARTHCON UNIVERSAL INFRA TECH
PVT LTD



SUBMISSION DRAWING

PROPOSED GROUP HOUSING
AT PLOT NO. GH-10, SEC-01,
GREATER NOIDA, U.P.

DATE
PROJECT INCHARGE
DEVEESH SHAKYA
CHECKED BY
DEVEESH SHAKYA
SCALE
1:100
DRAWN BY
VISHAL SHARMA
DRAWING TITLE
TOWER-D & J

TYPICAL FLOOR PLAN
(1st & 1st FLOOR)

ARCHITECTS:-
Confidence Consultancy Services
E-408, LOWER GROUND, G.K. II, NEW DELHI
Ph: +91-11-26216008,

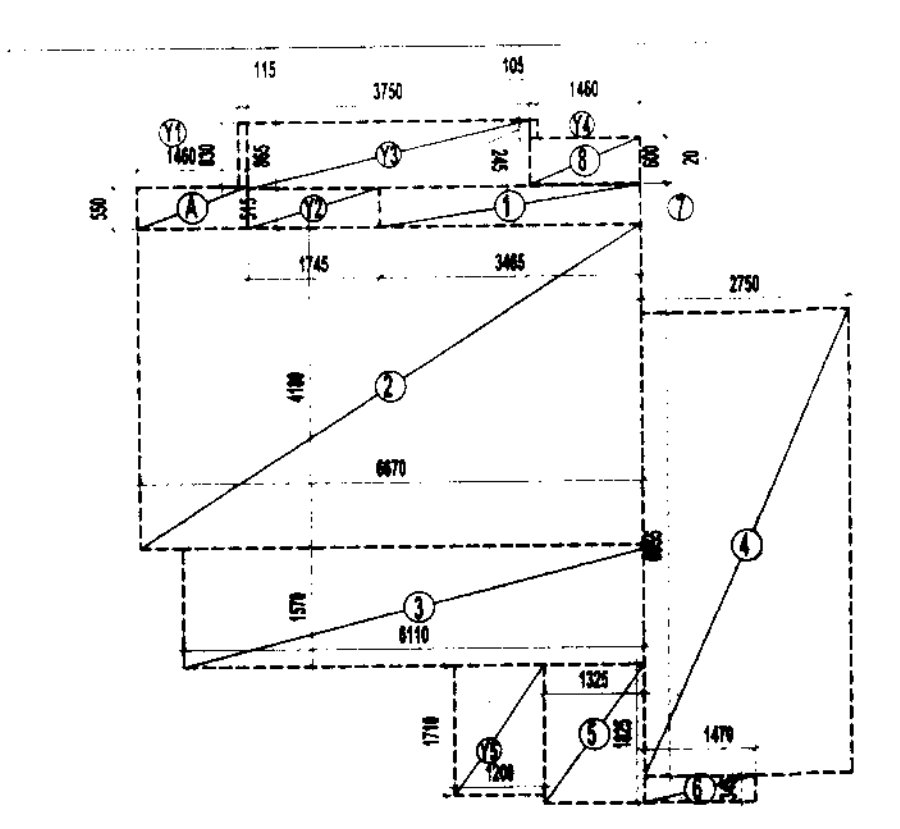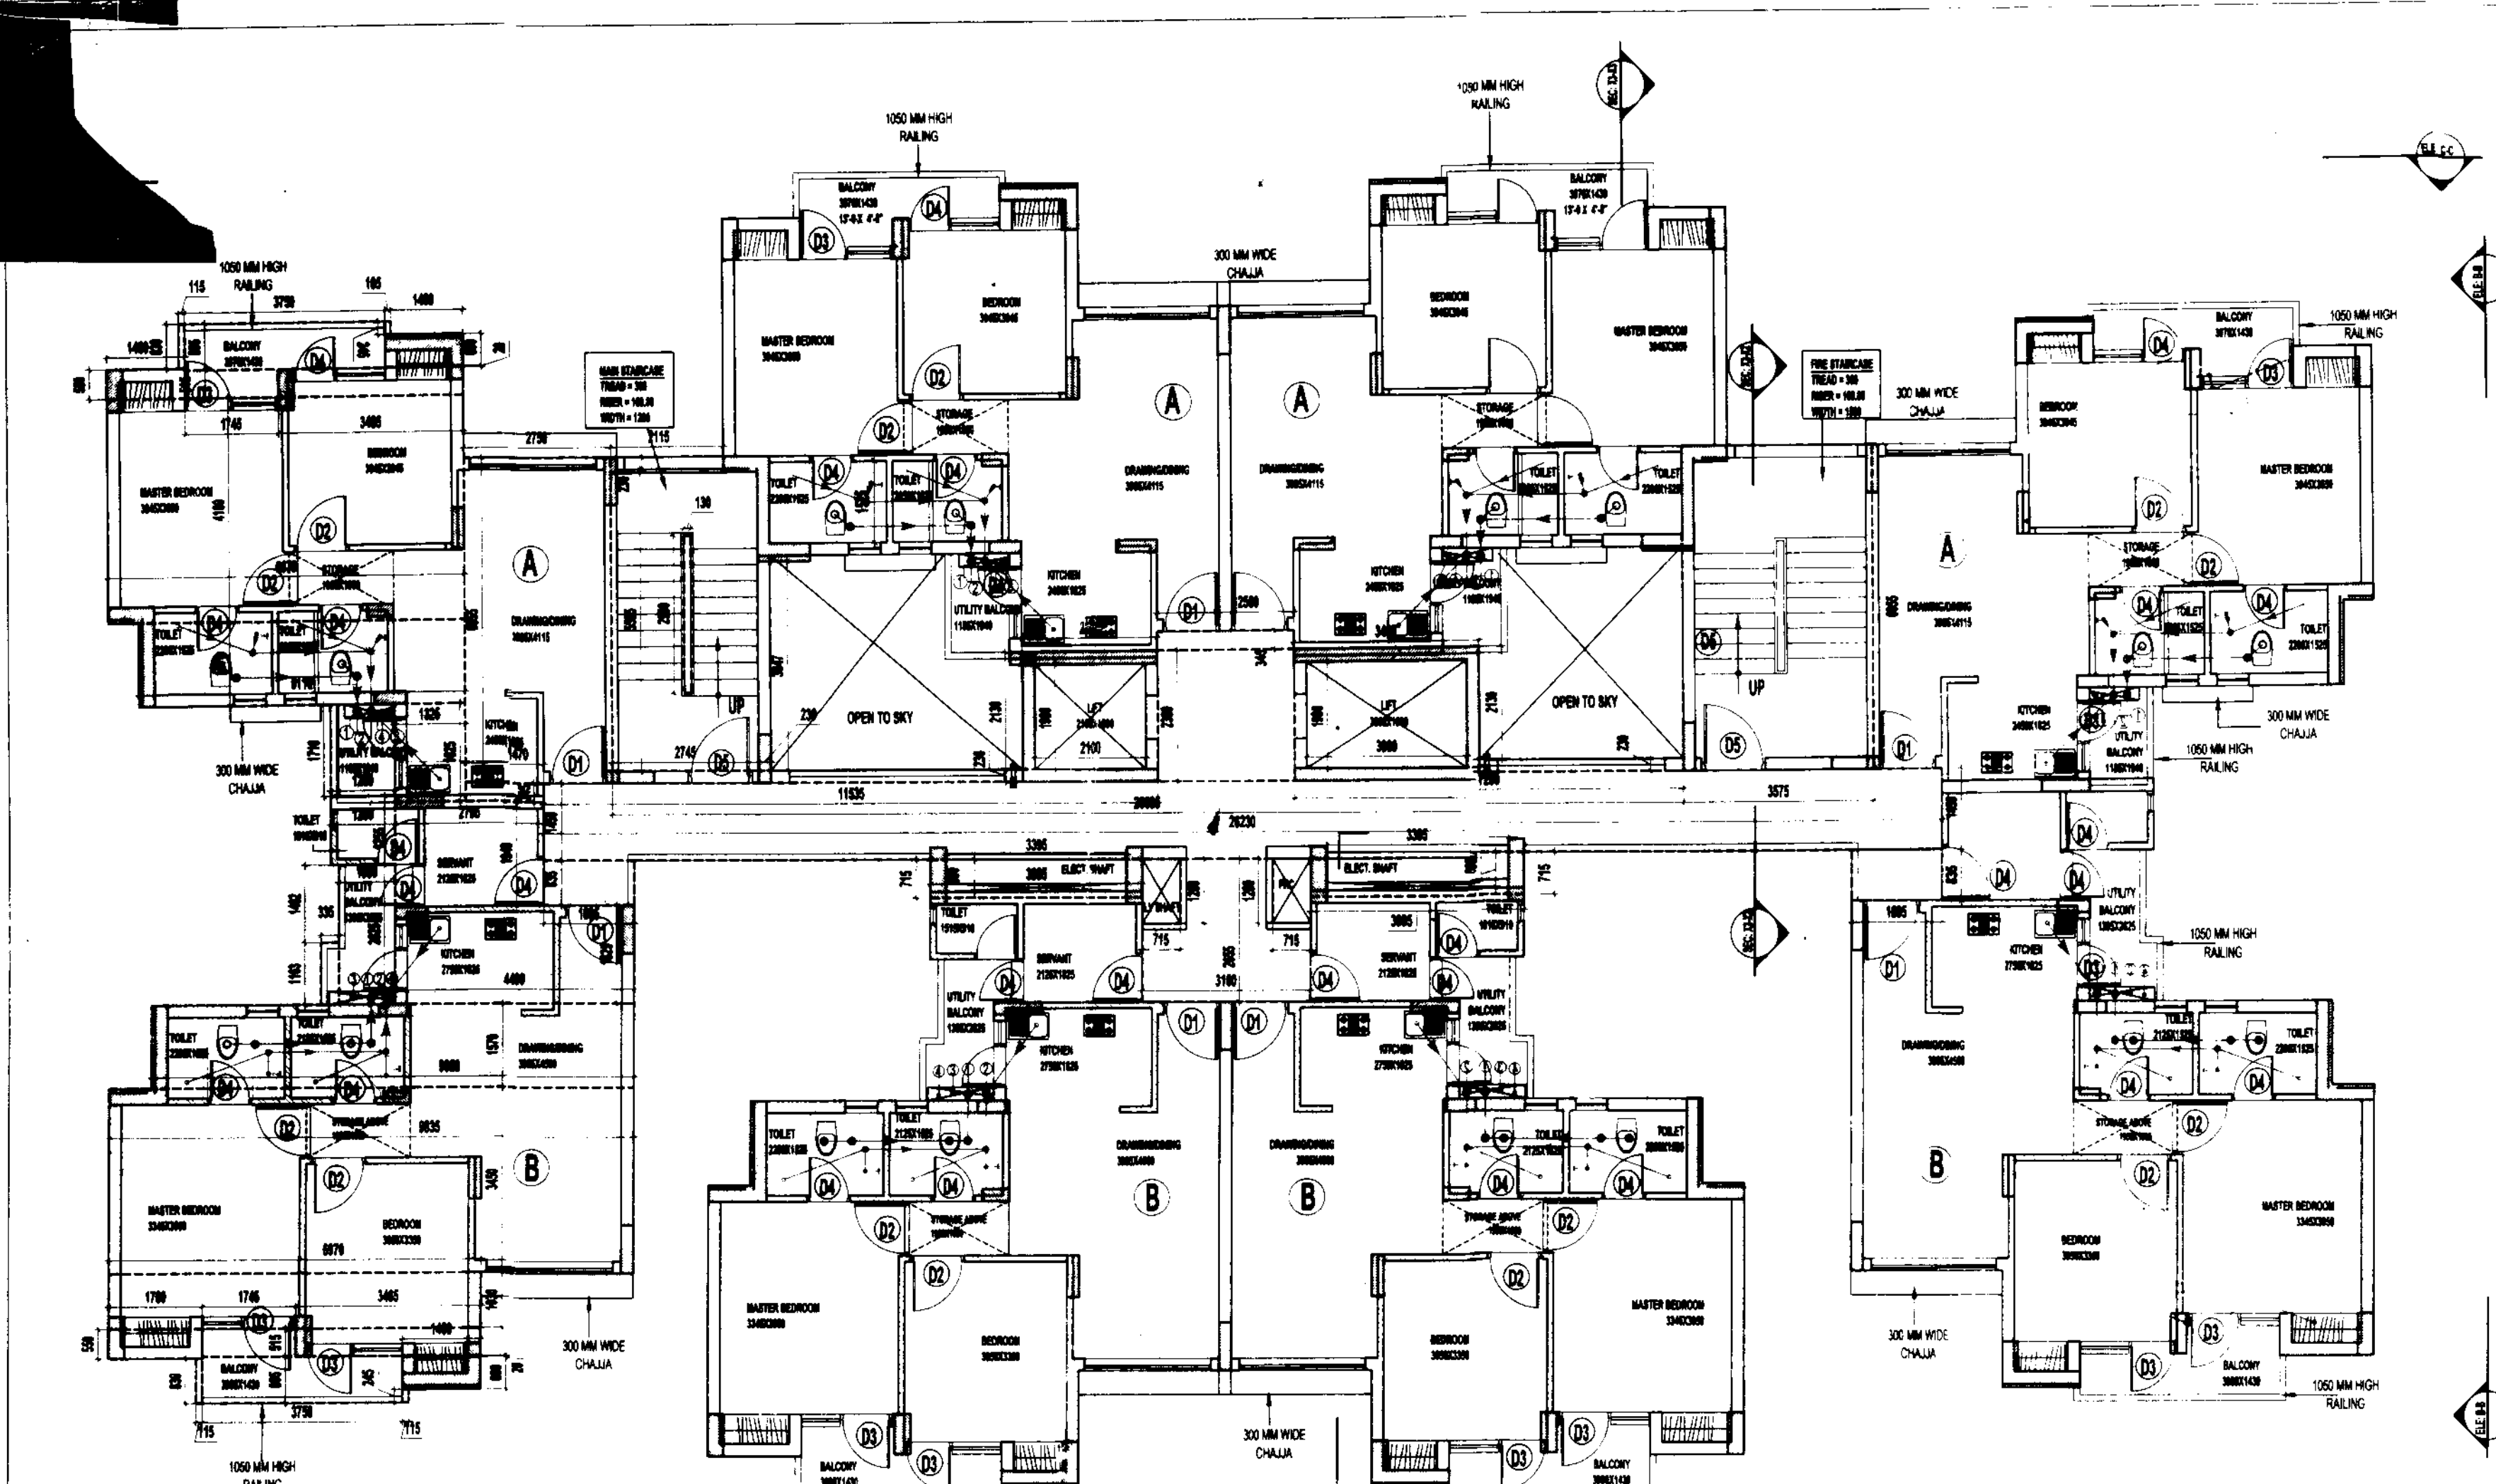

AREA DIAGRAM FOR TYPE - A


S.NO.	PARTICULARS	EA (SQ.M)
1	3.465 X 0.515 =	1.784
2	6.67 X 4.180 =	27.881
3	6.110 X 1.57 =	9.593
4	2.750 X 0.055 =	0.151
5	1.325 X 1.825 =	2.418
6	1.47 X 0.345 =	0.507
7	1.46 X 0.02 =	0.029
8	1.46 X 0.6 =	0.876
TOTAL F.A.R AREA OF UNIT - A		59.740

TOTAL F.A.R AREA FOR TYPE - A = TYPE (A) AREA
= 59.740 SQMT

S.NO.	PARTICULARS	EA (SQ.M)
Y1	0.115 X 0.830 =	0.095
Y2	1.745 X 0.515 =	0.899
Y3	3.750 X 0.865 =	3.244
Y4	0.105 X 0.245 =	0.026
Y5	1.200 X 1.710 =	2.052
TOTAL (A)		6.316

GROUND COVERAGE AREA OF - A = F.A.R. AREA + NON F.A.R.
= 59.740 + 6.316 SQMT
= 66.056 SQMT

TYPICAL FLOOR F.A.R AREA = TYPE - A X (4) + TYPE - B X (4) + CIRCULATION AREA
= (59.740 X 4) + (73.131 X 4) + 73.873
= 238.96 + 292.524 + 73.873
= 605.357 SQMT

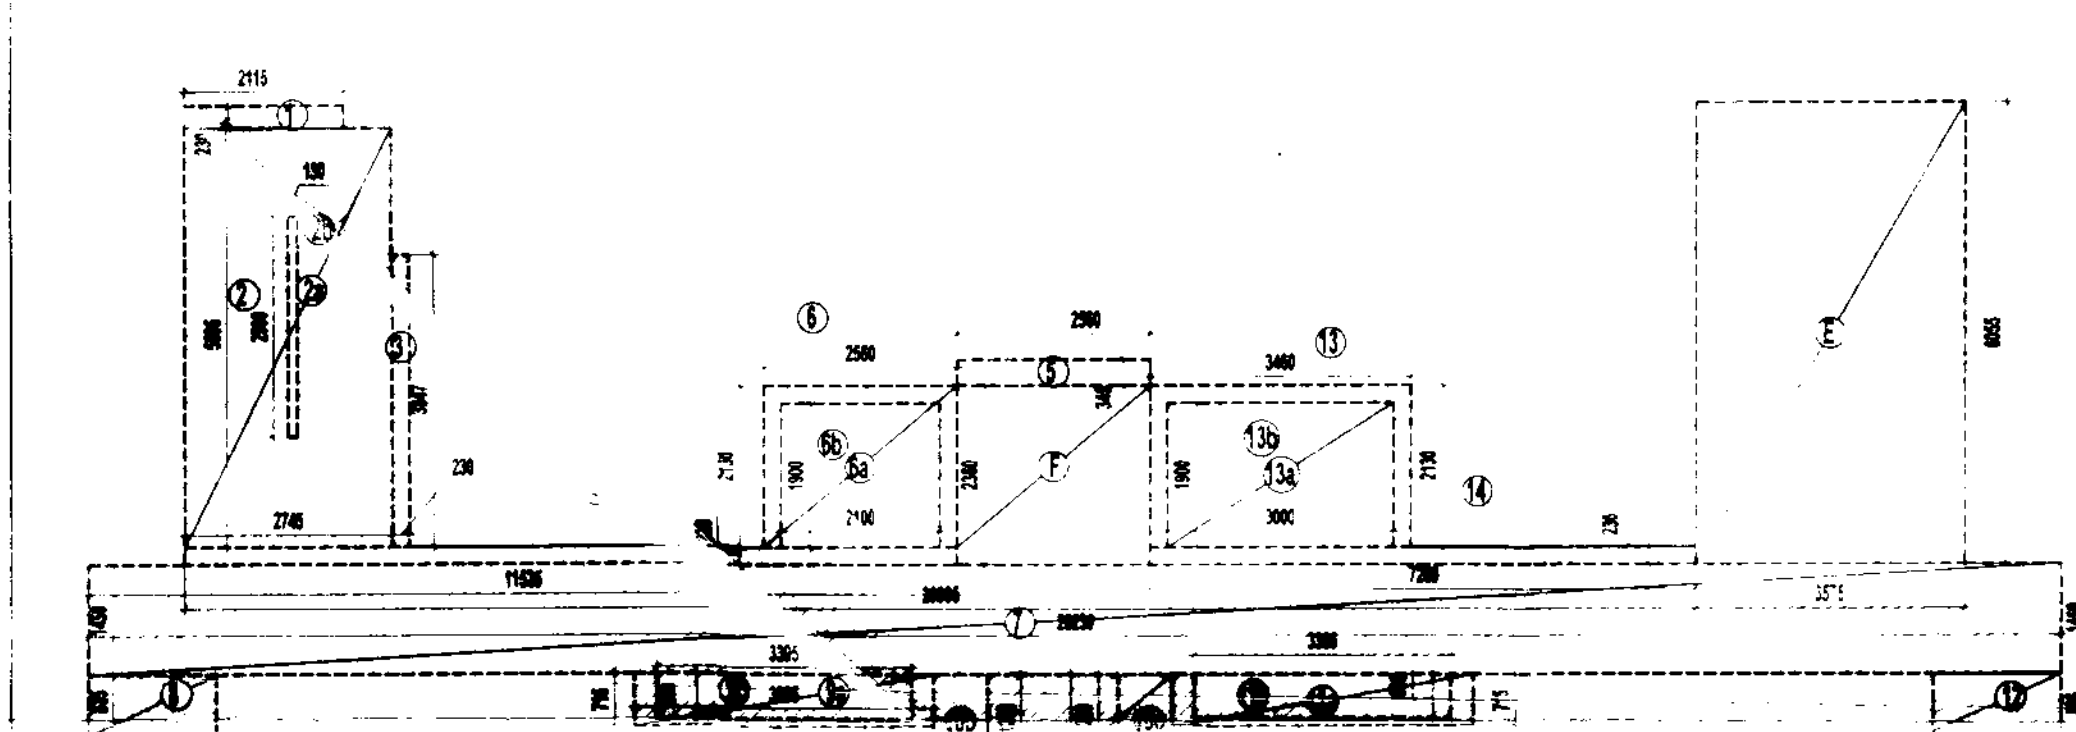


TYPICAL FLOOR AREA DIAGRAM FOR CIRCULATION

AREA DIAGRAM FOR LOFT AREA UNIT - (A & B)
AREA CALCULATION 1.950 X 1.000 = 1.950 SQMT

S.NO.	PARTICULARS	EA (SQ.M)
1	1000 SOIL & VENT PIPE	1.358
2	1000 WASTE & VENT PIPE	1.377
3	1500 RAIN WATER PIPE	2.031
4	COLD WATER SUPPLY DN TAKE	1.368
5	80 Ø CAS R SER PIPE TO D.H. TANK	1.368
6	75 Ø RAIN WATER PIPE	1.368
7	FLOOR DRAIN (WITH GRATING)	1.368
8	FLOOR TRAP (100 x 75mm WITH GRATING)	1.368
9	BALCONY DRAIN (WITH GRATING)	1.368
10	320 WASTE PIPE	1.368
11	AND WASTE PIPE	1.368
12	1000 SOIL PIPE	1.368

F.A.R. COVERED AREA CALCULATION FOR CIRCULATION		
S.NO	PARTICULARS	AREA (SQ.M)
1	2.115 x 2.115	4.47
2	2.115 x 2.115	4.47
 (Phc. & Arch.) (Time & P. ch.)
 Drawing Checked & Verified by
John J. [Signature]
 S. [Signature]
 Eng. Division St. Est. (Printed)

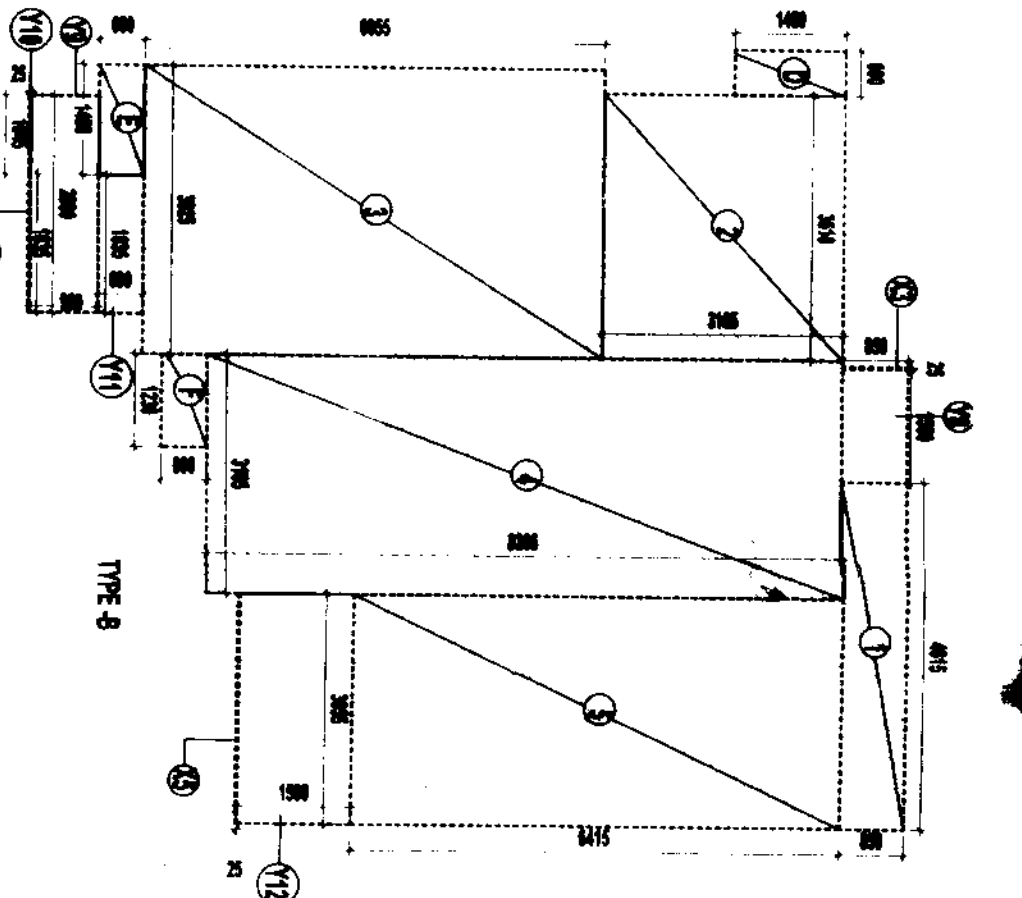


ON FAIRFIELD ALLCOY (B)									
	18	1	1500	X	0.650	=		2.75	
	19		2.680	X	0.900	=		2.962	
			1.045	X	0.025	=		3.026	
	11		1.835	X	0.680	=		4.00	
	12		3.055	X	1.500	=		4.963	
TOTAL (B)						=			9.57

DATE	PROJECT INCH.	CHECKED BY
3-3-1-11	DEVESH SHAKYA	RAVINDRA SINGH
SCALE	DEALT BY	APPROVED BY
1:1:100	R.S.R	VISHAL SHARMA
DRAWING TITLE	TOWER F & G	
TYPICAL FLOOR PLAN		


ARCHITECTS:-
 Conflicence Consultancy Services
 -106, LOWER GROUND, C.K. II, NEW DELHI
 Tel: 011-26100000, Fax: 011-26100001
 E-mail: info@conflicence.com, contact@conflicence.com
 Web site: www.conflicence.com, contact@conflicence.com

NO: 2001/2000

DRAWING NO	REVISION
------------	----------

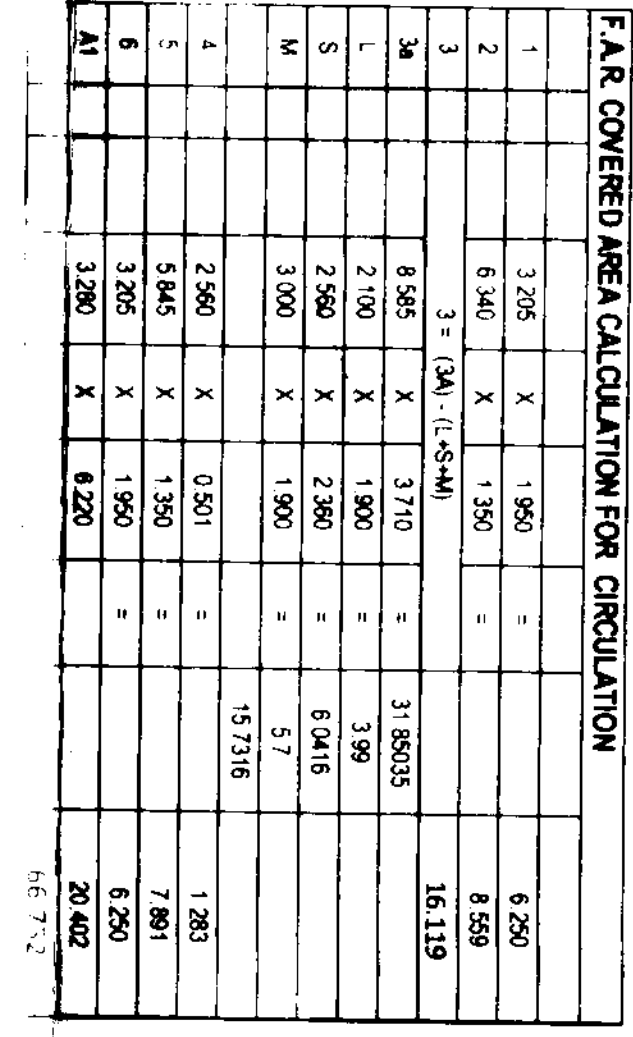

TYPICAL FLOOR

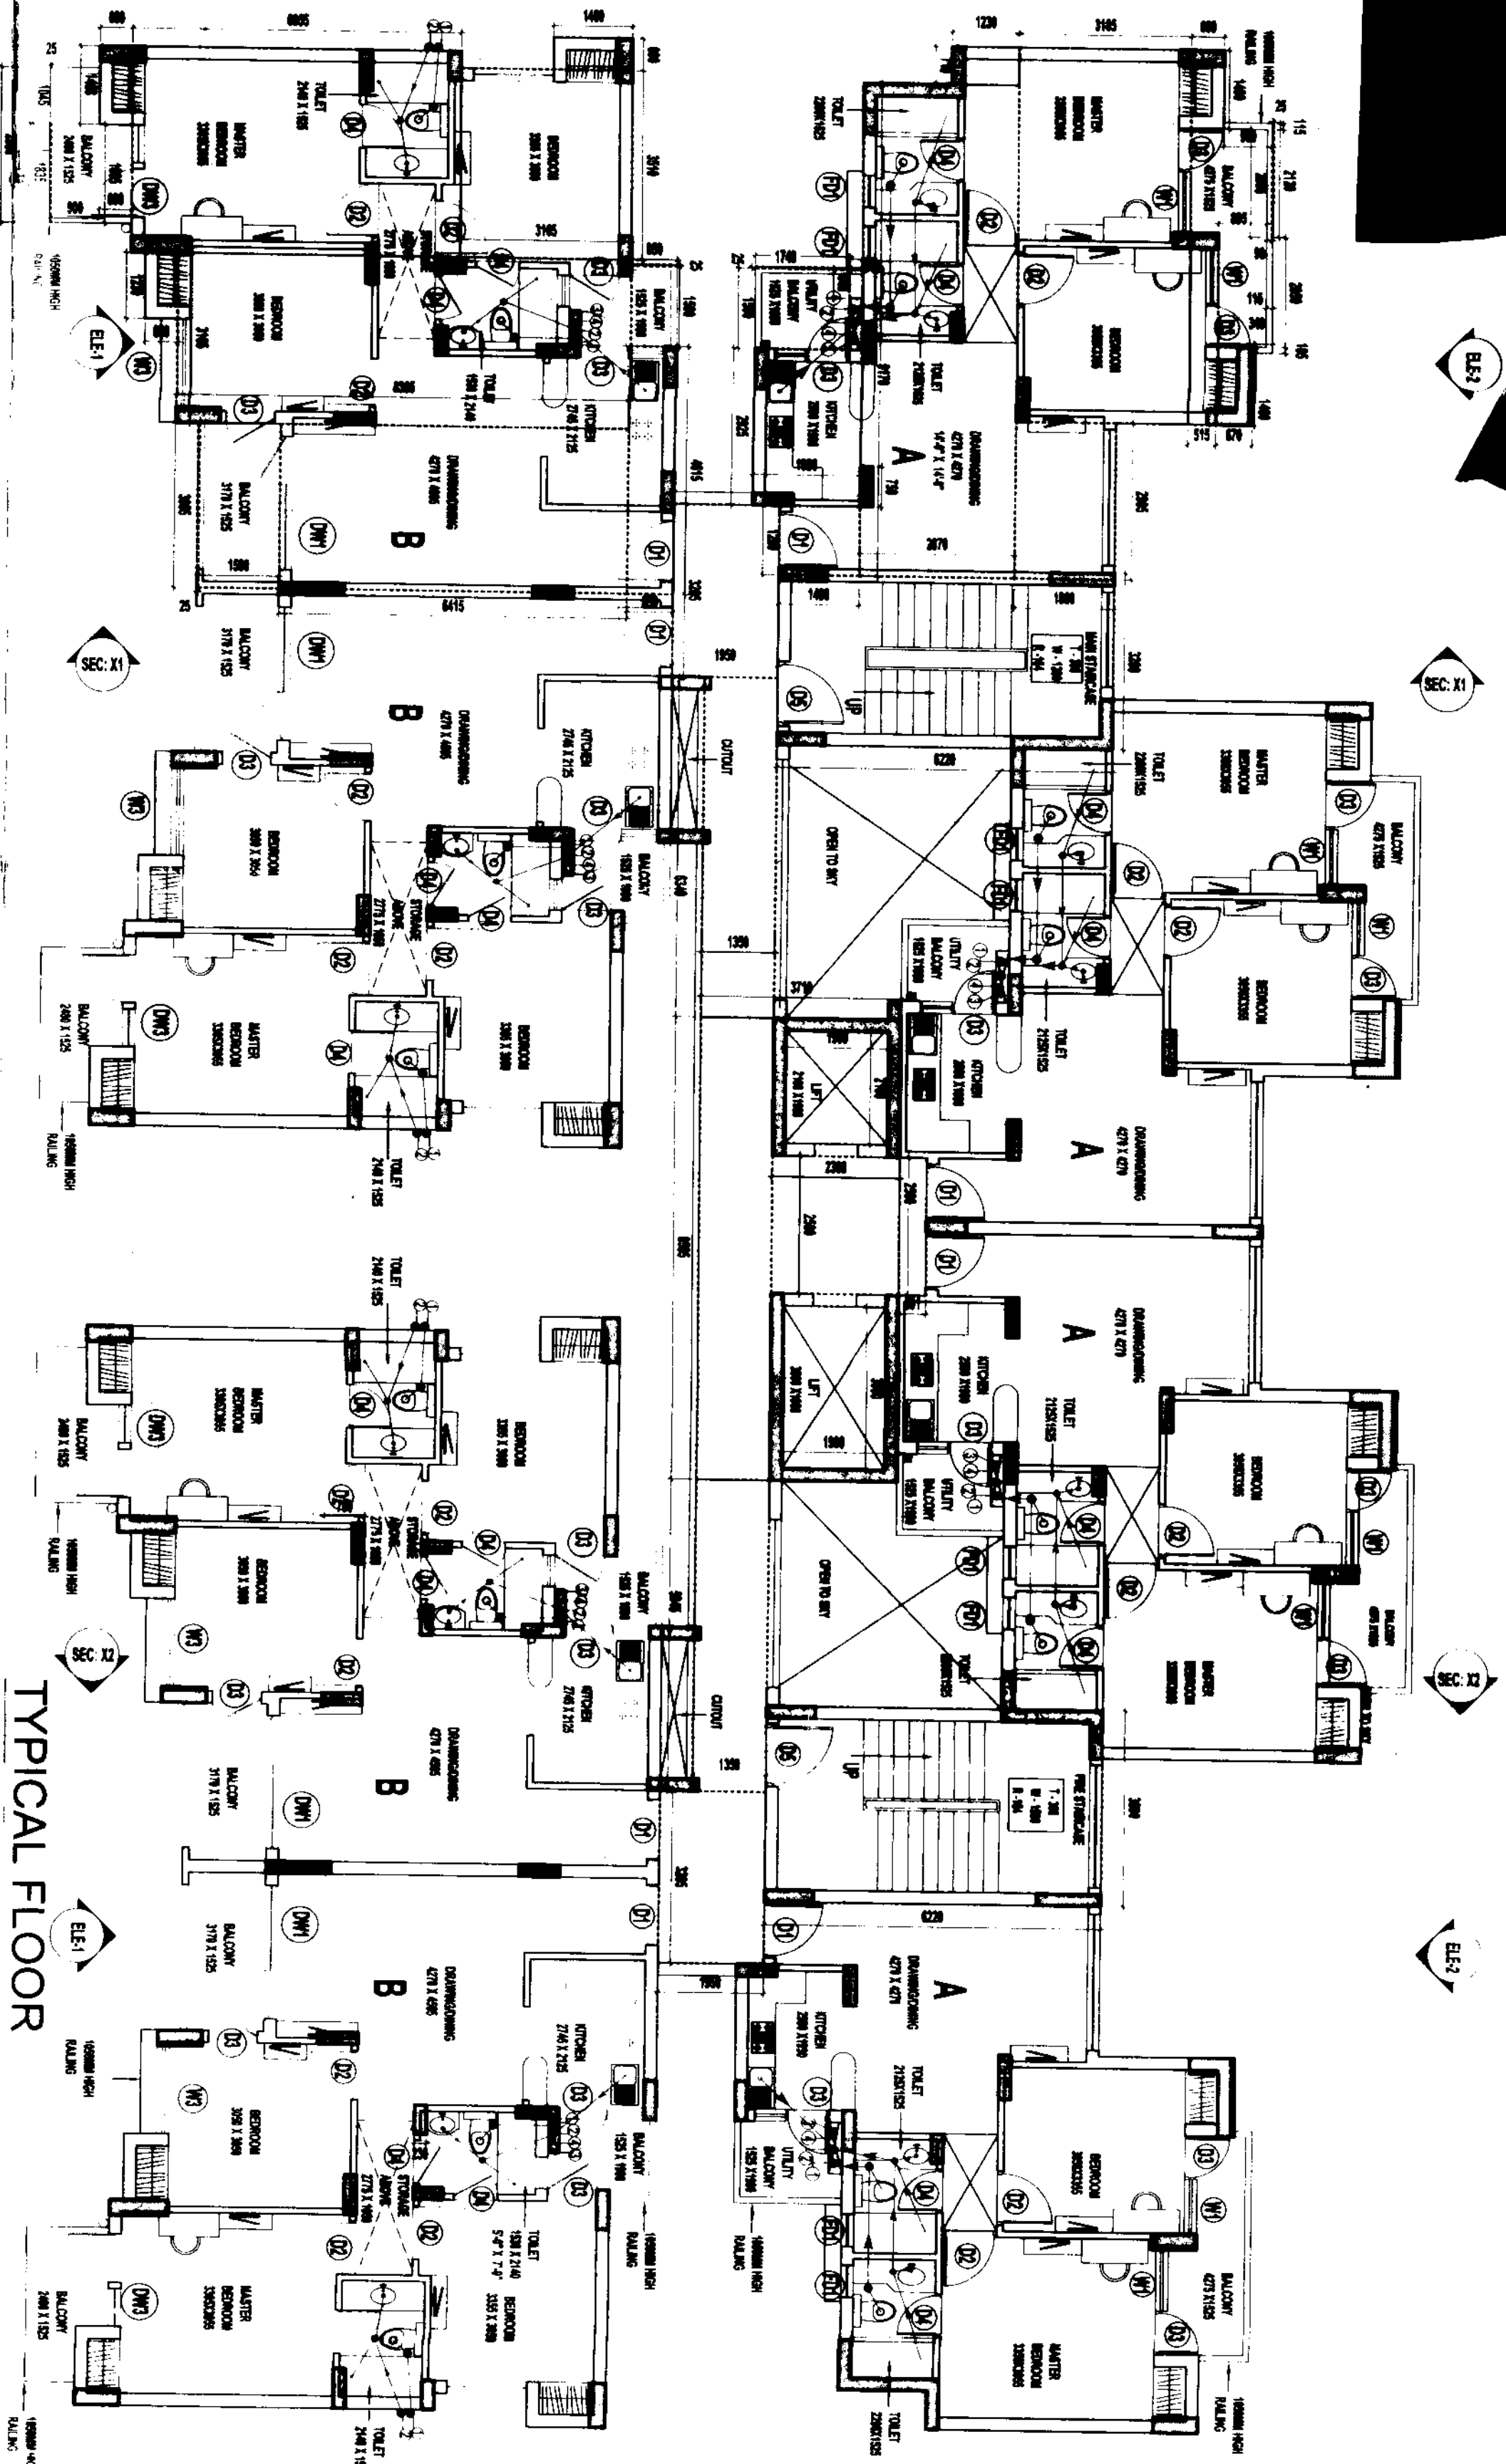

AREA DIAGRAM FOR LOFT AREA UNIT - (A)
AREA CALCULATION $1,800 \times 1,000 = 1,800 \text{ SQMT}$

VERTICAL STACK	1	1000 SOL. & VENT PIPE
VERTICAL STACK	2	1000 MASTE & VENT PIPE
VERTICAL STACK	3	1500 RAIN WATER PIPE
VERTICAL STACK	4	COLD WATER SUPPLY ON TANK
VERTICAL STACK	5	2" CH. DRAIN PIPE TO 1/4" RAIN
VERTICAL STACK	6	1/2" RAIN WATER PIPE
VERTICAL STACK	7	FLOOR DRAIN WITH (GLAZING)
VERTICAL STACK	8	FLOOR DRAIN WITH (GLAZING)
VERTICAL STACK	9	BALCOON RAINWATER (GLAZING)
VERTICAL STACK	10	320 WASTE PIPE
VERTICAL STACK	11	500 WASTE PIPE
VERTICAL STACK	12	1500 WASTE PIPE
VERTICAL STACK	13	1000 SOL. PIPE

SLNO	TYPE	WIDTH	HEIGHT	CL	REMARKS
1	ONE	200	200	200	UNDER DRAIN ROOF
2	ONE	200	200	200	REINFOR
3	ONE	175	200	200	REINFOR
4	ONE	150	200	200	REINFOR
5	ONE	160	200	200	REINFOR
6	ONE	200	200	200	REINFOR
7	ONE	200	200	200	REINFOR
8	ONE	200	200	200	REINFOR
9	ONE	200	200	200	REINFOR
10	ONE	200	200	200	REINFOR
11	ONE	200	200	200	REINFOR
12	ONE	200	200	200	REINFOR
13	ONE	200	200	200	REINFOR
14	ONE	150	200	200	REINFOR
15	ONE	150	200	200	REINFOR
This drawing is a "COPYRIGHT" contents of this drawing or part thereof may not be used or reproduced without the permission of the Architect

NO. OF SHEETS	DATE	REVISION	DATE
1	2011		
2	2011		
3	2011		
4	2011		
5	2011		
6	2011		
7	2011		
8	2011		
9	2011		
10	2011		

PLUMBING LEGEND:
1. 1000 SOIL & VENT PIPE
2. 1000 WASTE & VENT PIPE
3. 500 RAIN WATER PIPE
4. 500 COLD WATER SUPPLY DN TAKE
5. 500 COLD WATER SUPPLY DN TAKE
6. 500 RAIN WATER PIPE
7. 500 RAIN WATER PIPE
8. 500 RAIN WATER PIPE
9. 500 RAIN WATER PIPE
10. 500 RAIN WATER PIPE

AREA DIAGRAM FOR UNIT - 1
AREA DIAGRAM FOR UNIT - 2
AREA DIAGRAM FOR UNIT - 3
AREA DIAGRAM FOR UNIT - 4
AREA DIAGRAM FOR UNIT - 5

NO. OF SHEETS	DATE	REVISION	DATE
1	2011		
2	2011		
3	2011		
4	2011		
5	2011		
6	2011		
7	2011		
8	2011		
9	2011		
10	2011		

AREA DIAGRAM FOR UNIT - 5

OWNER SIGN
ARCHITECT SIGN
PROJECT
SUBMISSION
DATE
SCALE
DRAWING NO.

OWNER SIGN
ARCHITECT SIGN
PROJECT
SUBMISSION
DATE
SCALE
DRAWING NO.

OWNER SIGN
ARCHITECT SIGN
PROJECT
SUBMISSION
DATE
SCALE
DRAWING NO.

OWNER SIGN
ARCHITECT SIGN
PROJECT
SUBMISSION
DATE
SCALE
DRAWING NO.

F.A.R. COVERED AREA CALCULATION FOR UNIT - 1	
S.NO.	AREA (SQ. FT.)
1	1000
2	1000
TYPICAL FLOOR PLAN

TOTAL AREA OF TYPICAL FLOOR = (UNIT-1) X 2 + (UNIT-2) X 2 + (UNIT-3) X 1 + (UNIT-4) X 1 + (UNIT-5) X 1 + CIRCULATION /

$$= (77.64 \times 2) + (74.93 \times 2) + (71.03 \times 1) + (71.72 \times 1) + 59.00$$
$$= 155.28 + 149.86 + 72.03 + 72.19 + 59.00$$
$$= 580.08 \text{ SQM}$$

F.A.R. COVERED AREA CALCULATION FOR CIRCULATION TYPICAL FLOOR	
S.NO.	AREA (SQ. FT.)
1	1000
2	1000
F.A.R. COVERED AREA CALCULATION FOR UNIT - 1	
S.NO.	AREA (SQ. FT.)
1	1000
2	1000
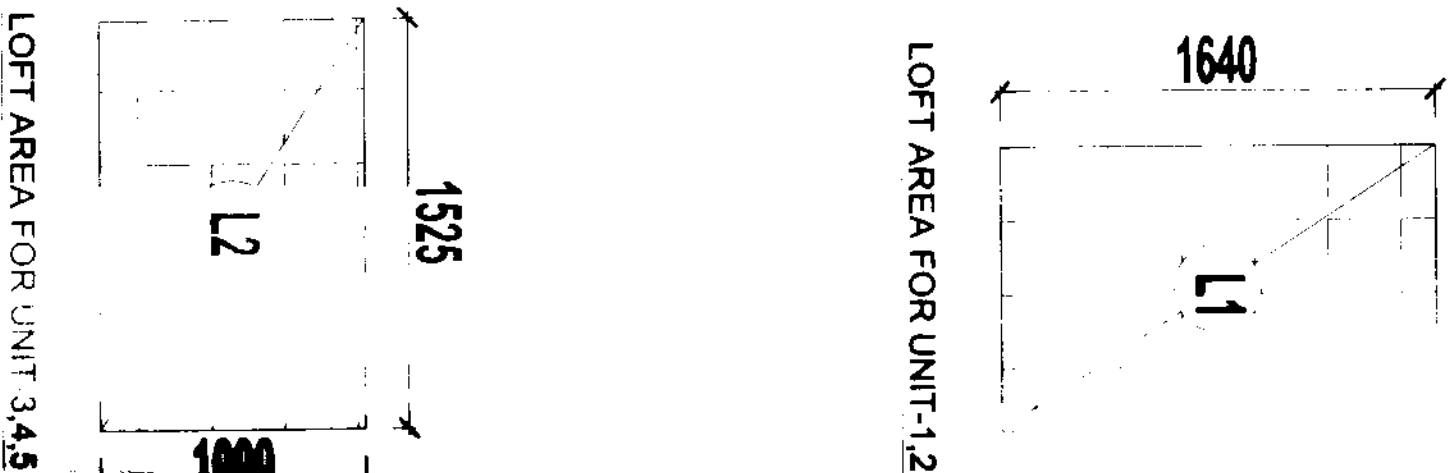

SCHEDULE OF OPENINGS FOR UNIT - 1.2	
S.NO.	TYPE
1	DW
2	DW
OWNER SIGN
ARCHITECT SIGN
PROJECT
SUBMISSION
DATE
SCALE
DRAWING NO.

[illegible]

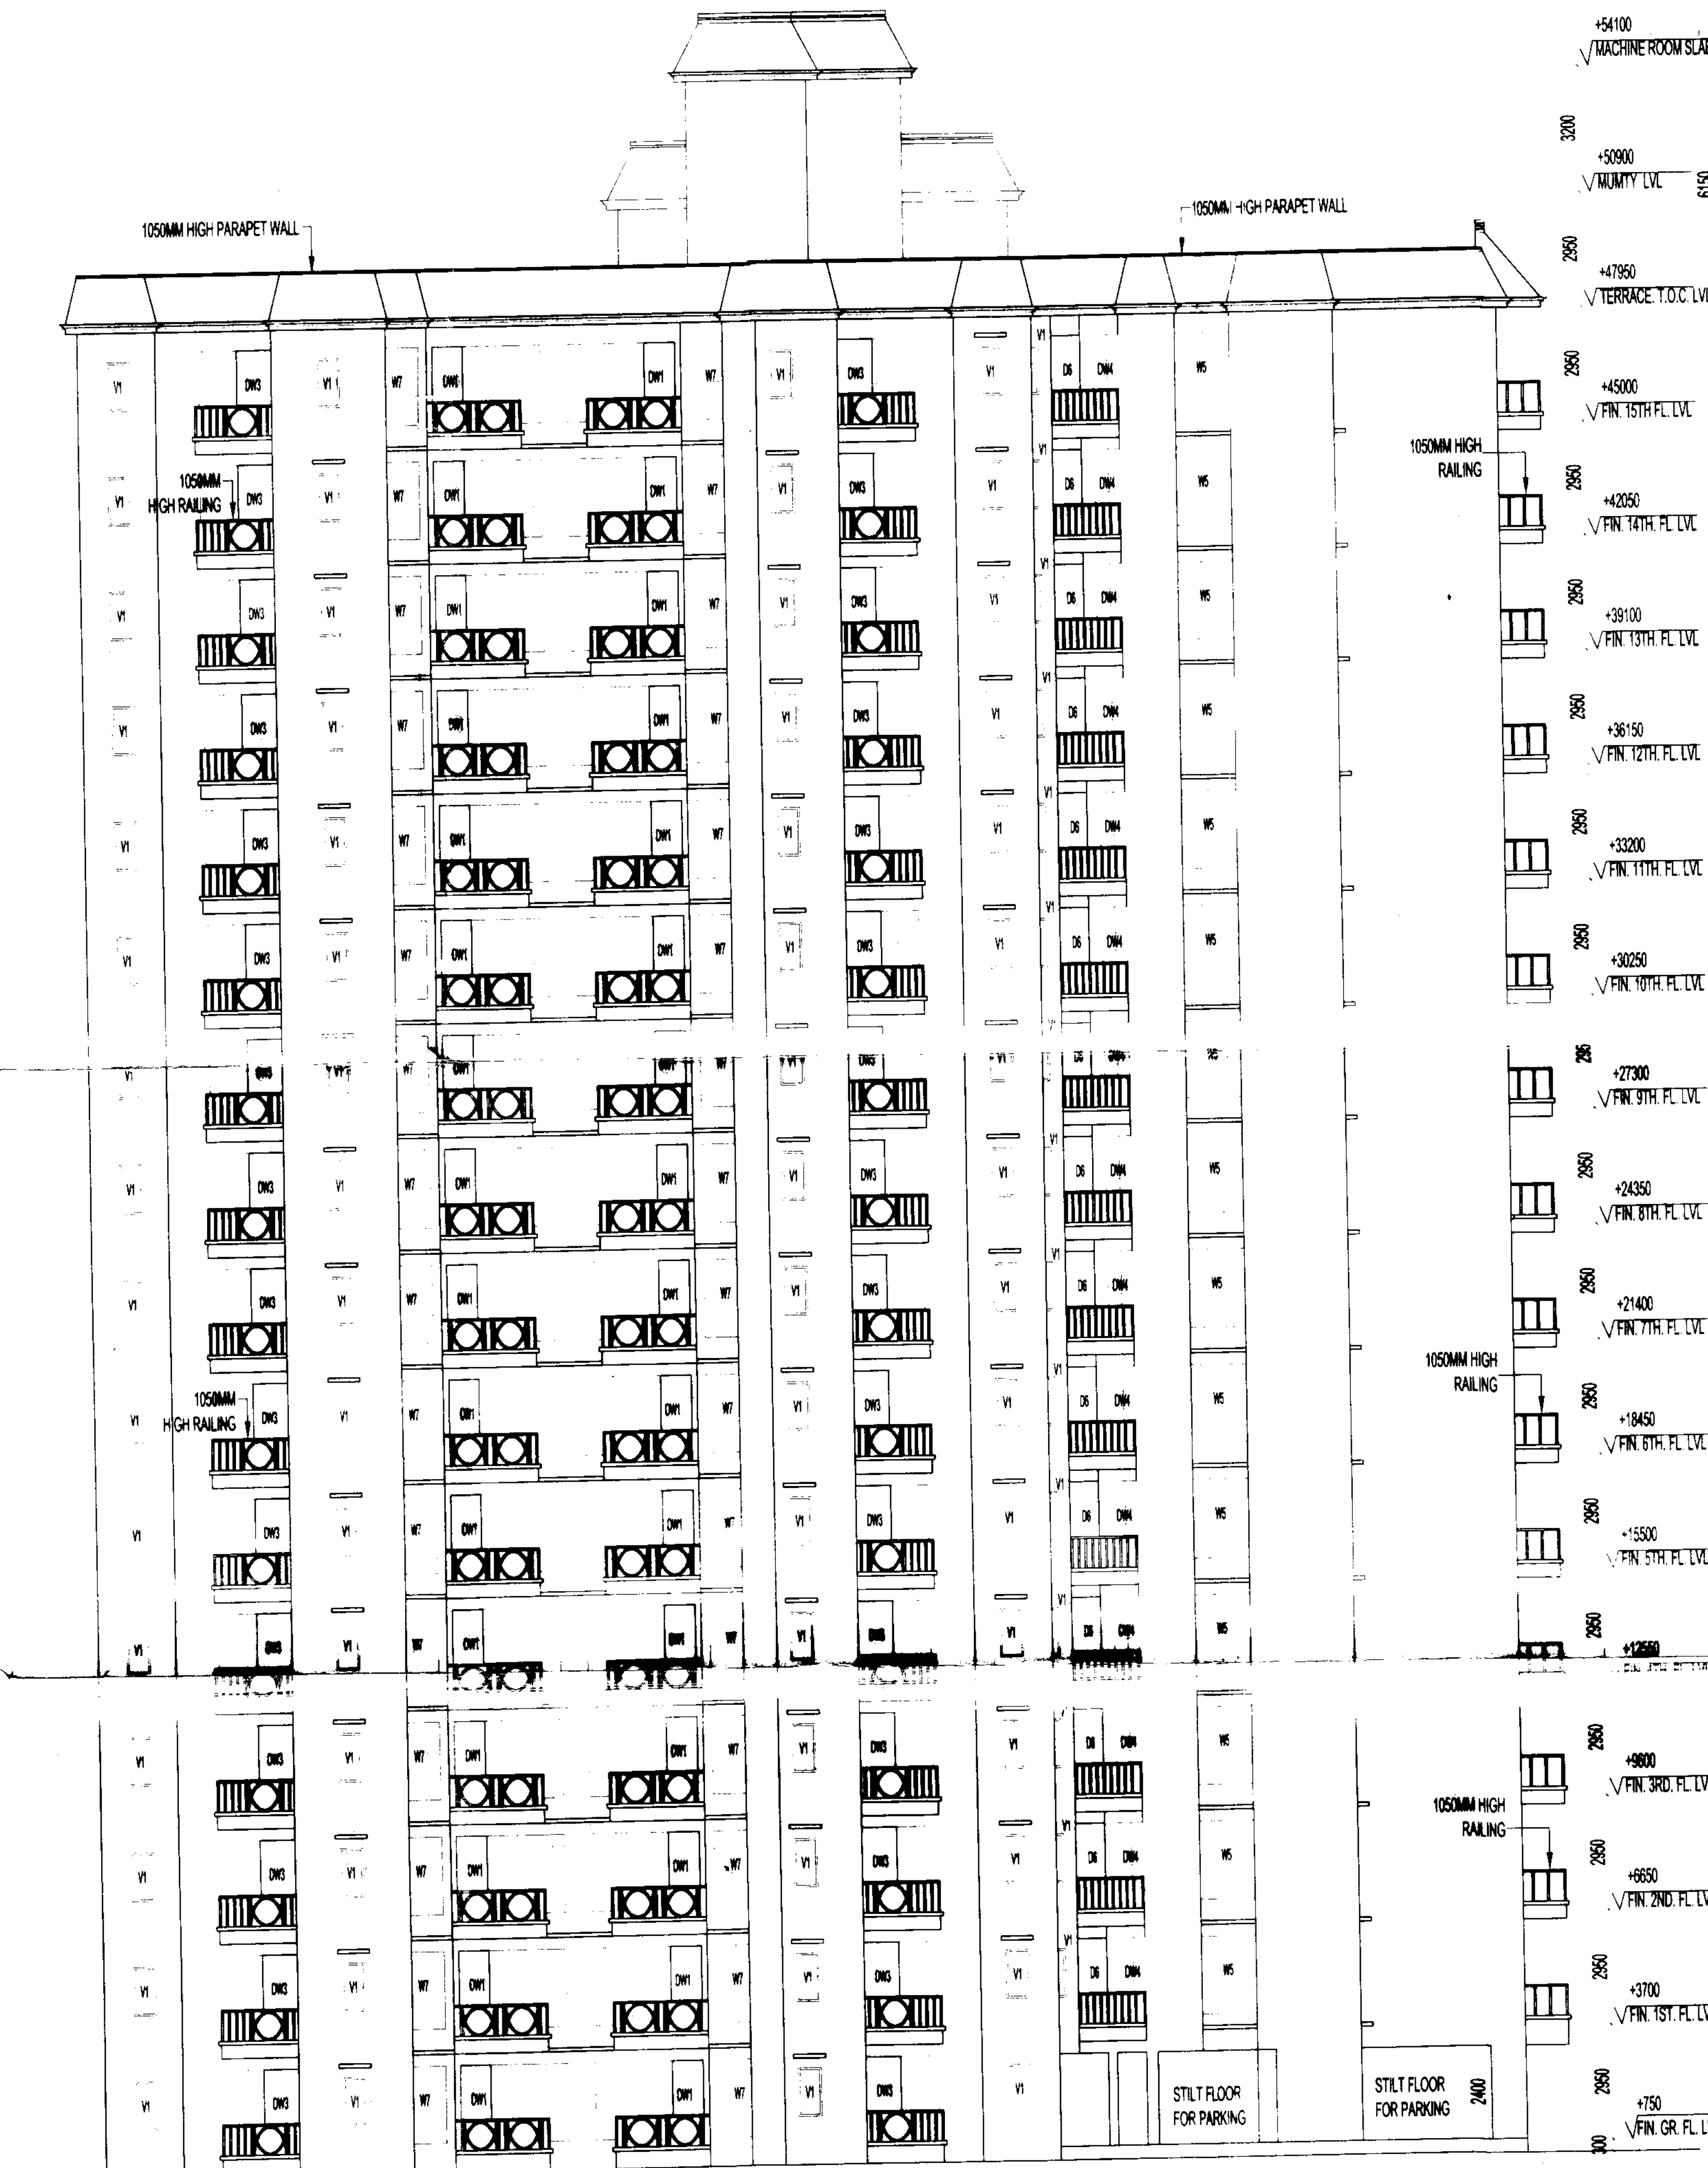

ELEVATION -1

+54100
✓ MACHINE ROOM SLAB LVL

3200
+50900
✓ MUMTY LVL

2850
+47950
✓ TERRACE T.O.C. LVL

2850
+45000
✓ FIN. 15TH FL. LVL

2850
+42050
✓ FIN. 14TH FL. LVL

2850
+39100
✓ FIN. 13TH FL. LVL

2850
+36150
✓ FIN. 12TH FL. LVL

2850
+33200
✓ FIN. 11TH FL. LVL

2850
+30250
✓ FIN. 10TH FL. LVL

2850
+27300
✓ FIN. 9TH FL. LVL

2850
+24350
✓ FIN. 8TH FL. LVL

2850
+21400
✓ FIN. 7TH FL. LVL

2850
+18450
✓ FIN. 6TH FL. LVL

2850
+15500
✓ FIN. 5TH FL. LVL

2850
+12550
✓ FIN. 4TH FL. LVL

2850
+9600
✓ FIN. 3RD FL. LVL

2850
+6650
✓ FIN. 2ND FL. LVL

2850
+3700
✓ FIN. 1ST FL. LVL

2850
+750
✓ FIN. GR. FL. LVL

54100

47950

2400

STILT FLOOR FOR PARKING

STILT FLOOR FOR PARKING

600
✓ TOP OF OUTSIDE

NORTH POINT		This drawing is a "COPYRIGHT" contents of this drawing or part thereof may not be used or reproduced without the permission of the Architect	
NO. OF PRINTS	DATE	ISSUED TO	REMARKS
APPROVED DATE: 03/02/2011 Valid upto Date: 03/02/2011 By: D. S. (Png. & Arch.) Gen. Manager (Png. & Arch.) Drawing Checked & Verified By: D. S. (Png. & Arch.) By: D. S. (Png. & Arch.)			
Revolution Greater Noida Industrial Dev. Authority APPROVED Letter No. 7399 Dated: 11/11/2010 Valid upto Date: 11/11/2010 By: D. S. (Png. & Arch.) Gen. Manager (Png. & Arch.) Drawing Checked & Verified By: D. S. (Png. & Arch.) By: D. S. (Png. & Arch.)			
OWNER SIGN		ARCHITECT SIGN	
Earthcon Universal Infratech Pvt. Ltd.		VISHAL SHARMA	
OWNER		ARCHITECT	
M/S EARTHCON UNIVERSAL INFRA TECH PVT LTD		CA-8923261	
SUBMISSION DRAWING		NEW DELHI	
PROJECT			
PROPOSED GROUP HOUSING AT PLOT NO. GH-10, SEC-01, GREATER NOIDA, U.P.			
DATE	PROJECT INCHARGE	CHECKED BY	
03-02-2011	DEVESH SHAKYA	DEVESH SHAKYA	
SCALE	DRAWN BY	APPROVED BY	
1:100	RSR	VISHAL SHARMA	
DRAWING TITLE			
TOWER-L			
ELEVATION -1			
ARCHITECTS:-			
Confluence Consultancy Services			
E-406, LOWER GROUND, G.K. II, NEW DELHI			
PH: +91-11-29216006, FAX NO: 011-2918006			
E-MAIL: cconfluence.com, confluenceindia@gmail.com			
Web site: www.inconfluence.com			
ISO 9001: 2000			
DRAWING NO.		REVISION	
		R-0	




TOTAL F.A.R AREA FOR TYPE -A = TYPE (A) AREA
= 59.740 SQMT

$$\begin{aligned}\text{GROUND COVERAGE AREA OF - A} &= \text{F.A.R. AREA} + \text{NON F.A.R.} \\ &= 59.740 + 6.316 \text{ SQMT} \\ &= 66.056 \text{ SQMT}\end{aligned}$$


**TOTAL F.A.R AREA FOR TYPE - B = TYPE (B) AREA
= 73.131 SQMIT**


GROUND COVERAGE AREA OF - B = F.A.R. AREA + NON F.A.R.
= 73.131 + 7.412 SQMFT
= 80.543 SQMFT

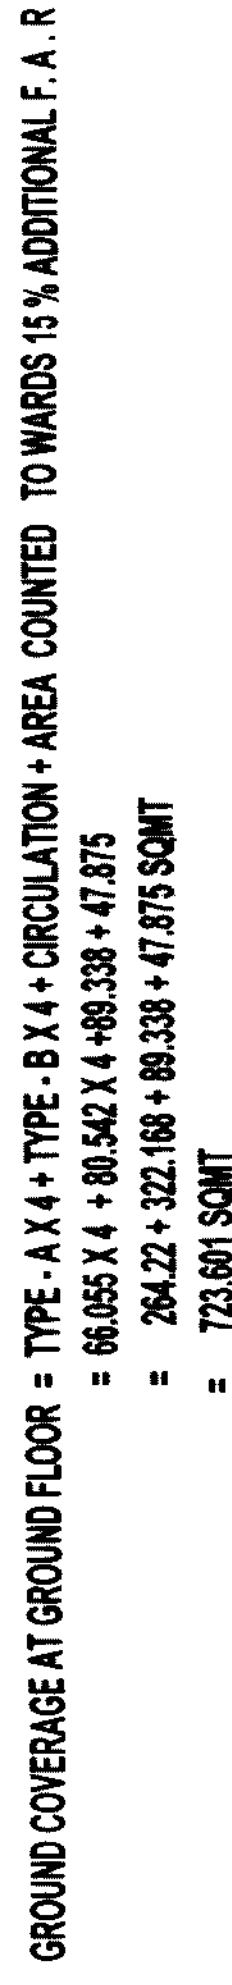


AREA CALCULATION TOWARDS 15% ADDITIONAL F.A.R				AREA (SQ.M)
S.NO.	PARTICULARS			
COURBOARDS				
A	3	X	1.460	X 0.600
B	3	X	1.460	X 0.600
C	4	X	0.950	X 1.460
FIRE STAIRCASE AREA				
E	1.375		X	6.055
LIFT LOBBY				
F	2.560		X	2.560
LOFT AREA				
G	7	X	1.950	X 1.000
TOTAL AREA				=
				13.650
				47.875

PLUMBING LEGEND	
1	1000 SOIL & VENT PIPE
2	1000 WASTE & VENT PIPE
3	1500 RAIN WATER PIPE
4	COLD WATER SUPPLY ON TANK
5	80 Ø OVER RISER PIPE 100 Ø TANK
6	75 Ø FLOOR WATER PIPE
• FD	FLOOR DRAIN(WITH GRATING)
• FT	FLOOR TRAP (100 x 150mm WITH GRATING)
• BD	BALCONY DRAIN(WITH GRATING)
WB TO FT	300 Ø WASTE PIPE
FT TO FT	500 Ø WASTE PIPE
FT TO VERTICAL STACK	750 Ø WASTE PIPE
FT TO VERTICAL STACK	1000 Ø SOIL PIPE


F.A.S. COVERED AREA CALCULATION FOR CIRCULATION				AREA 30.0
S.NO.	PARTICULARS	2.75%	X	0.90%
1		2.745	X	0.900
2		2.745	X	0.900
3		0.330	X	3.847
4		7.280	X	0.720
5		0.330	X	1.900
6		2.560	X	0.230
7		0.230	X	1.900
8		2.590	X	0.945
9		0.750	X	1.900
10		3.600	X	0.230
11		0.230	X	2.590
12		2.590	X	0.230
13		1.685	X	0.835
14		3.565	X	0.715
15		1.900	X	2.655
16		26.200	X	1.450
17		3.965	X	0.715
18		1.666	X	2.835
19		2.100	X	1.900
20		3.000	X	1.900
TOTAL F.A.S. AREA OF CIRCULATION				80.338

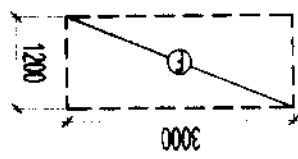

GROUND FLOOR AREA OF BUILDING

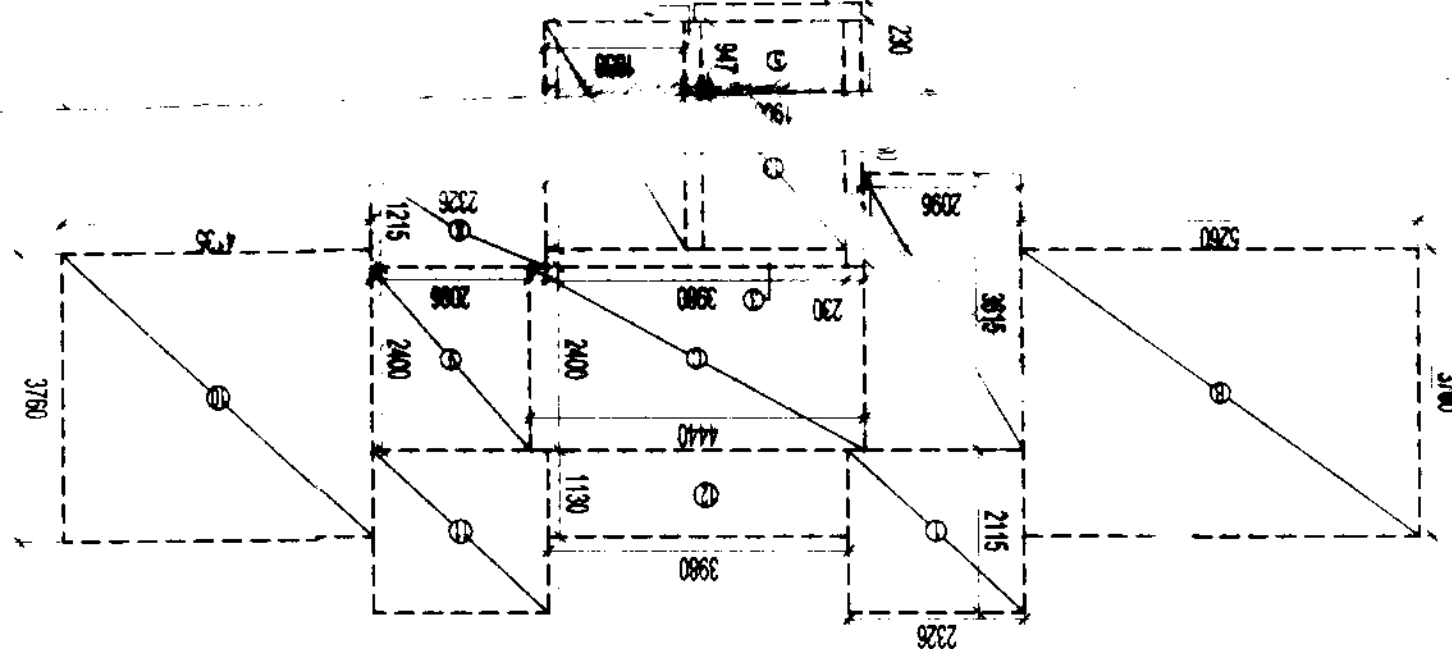


GROUND COVERAGE AT GROUND FLOOR = TYPE - A X 4 + CIRCULATION + AREA COUNTED
 = 493.659 SQM
 = 493.659 - 59.631
 = 434.028 - 59.631
 = 374.397 SQM
 TOTAL F.A.R. AREA OF GROUND FLOOR = TYPE - A X 3 + CIRCULATION
 = 144.676 X 3 + 59.631 SQM
 = 493.659 SQM
 TO WARDS 15% ADDITIONAL F.A.R.
 = 157.494 X 4 + 59.631 + 41.234 SQM
 = 629.976 + 59.631 + 41.234 SQM
 = 730.841 SQM

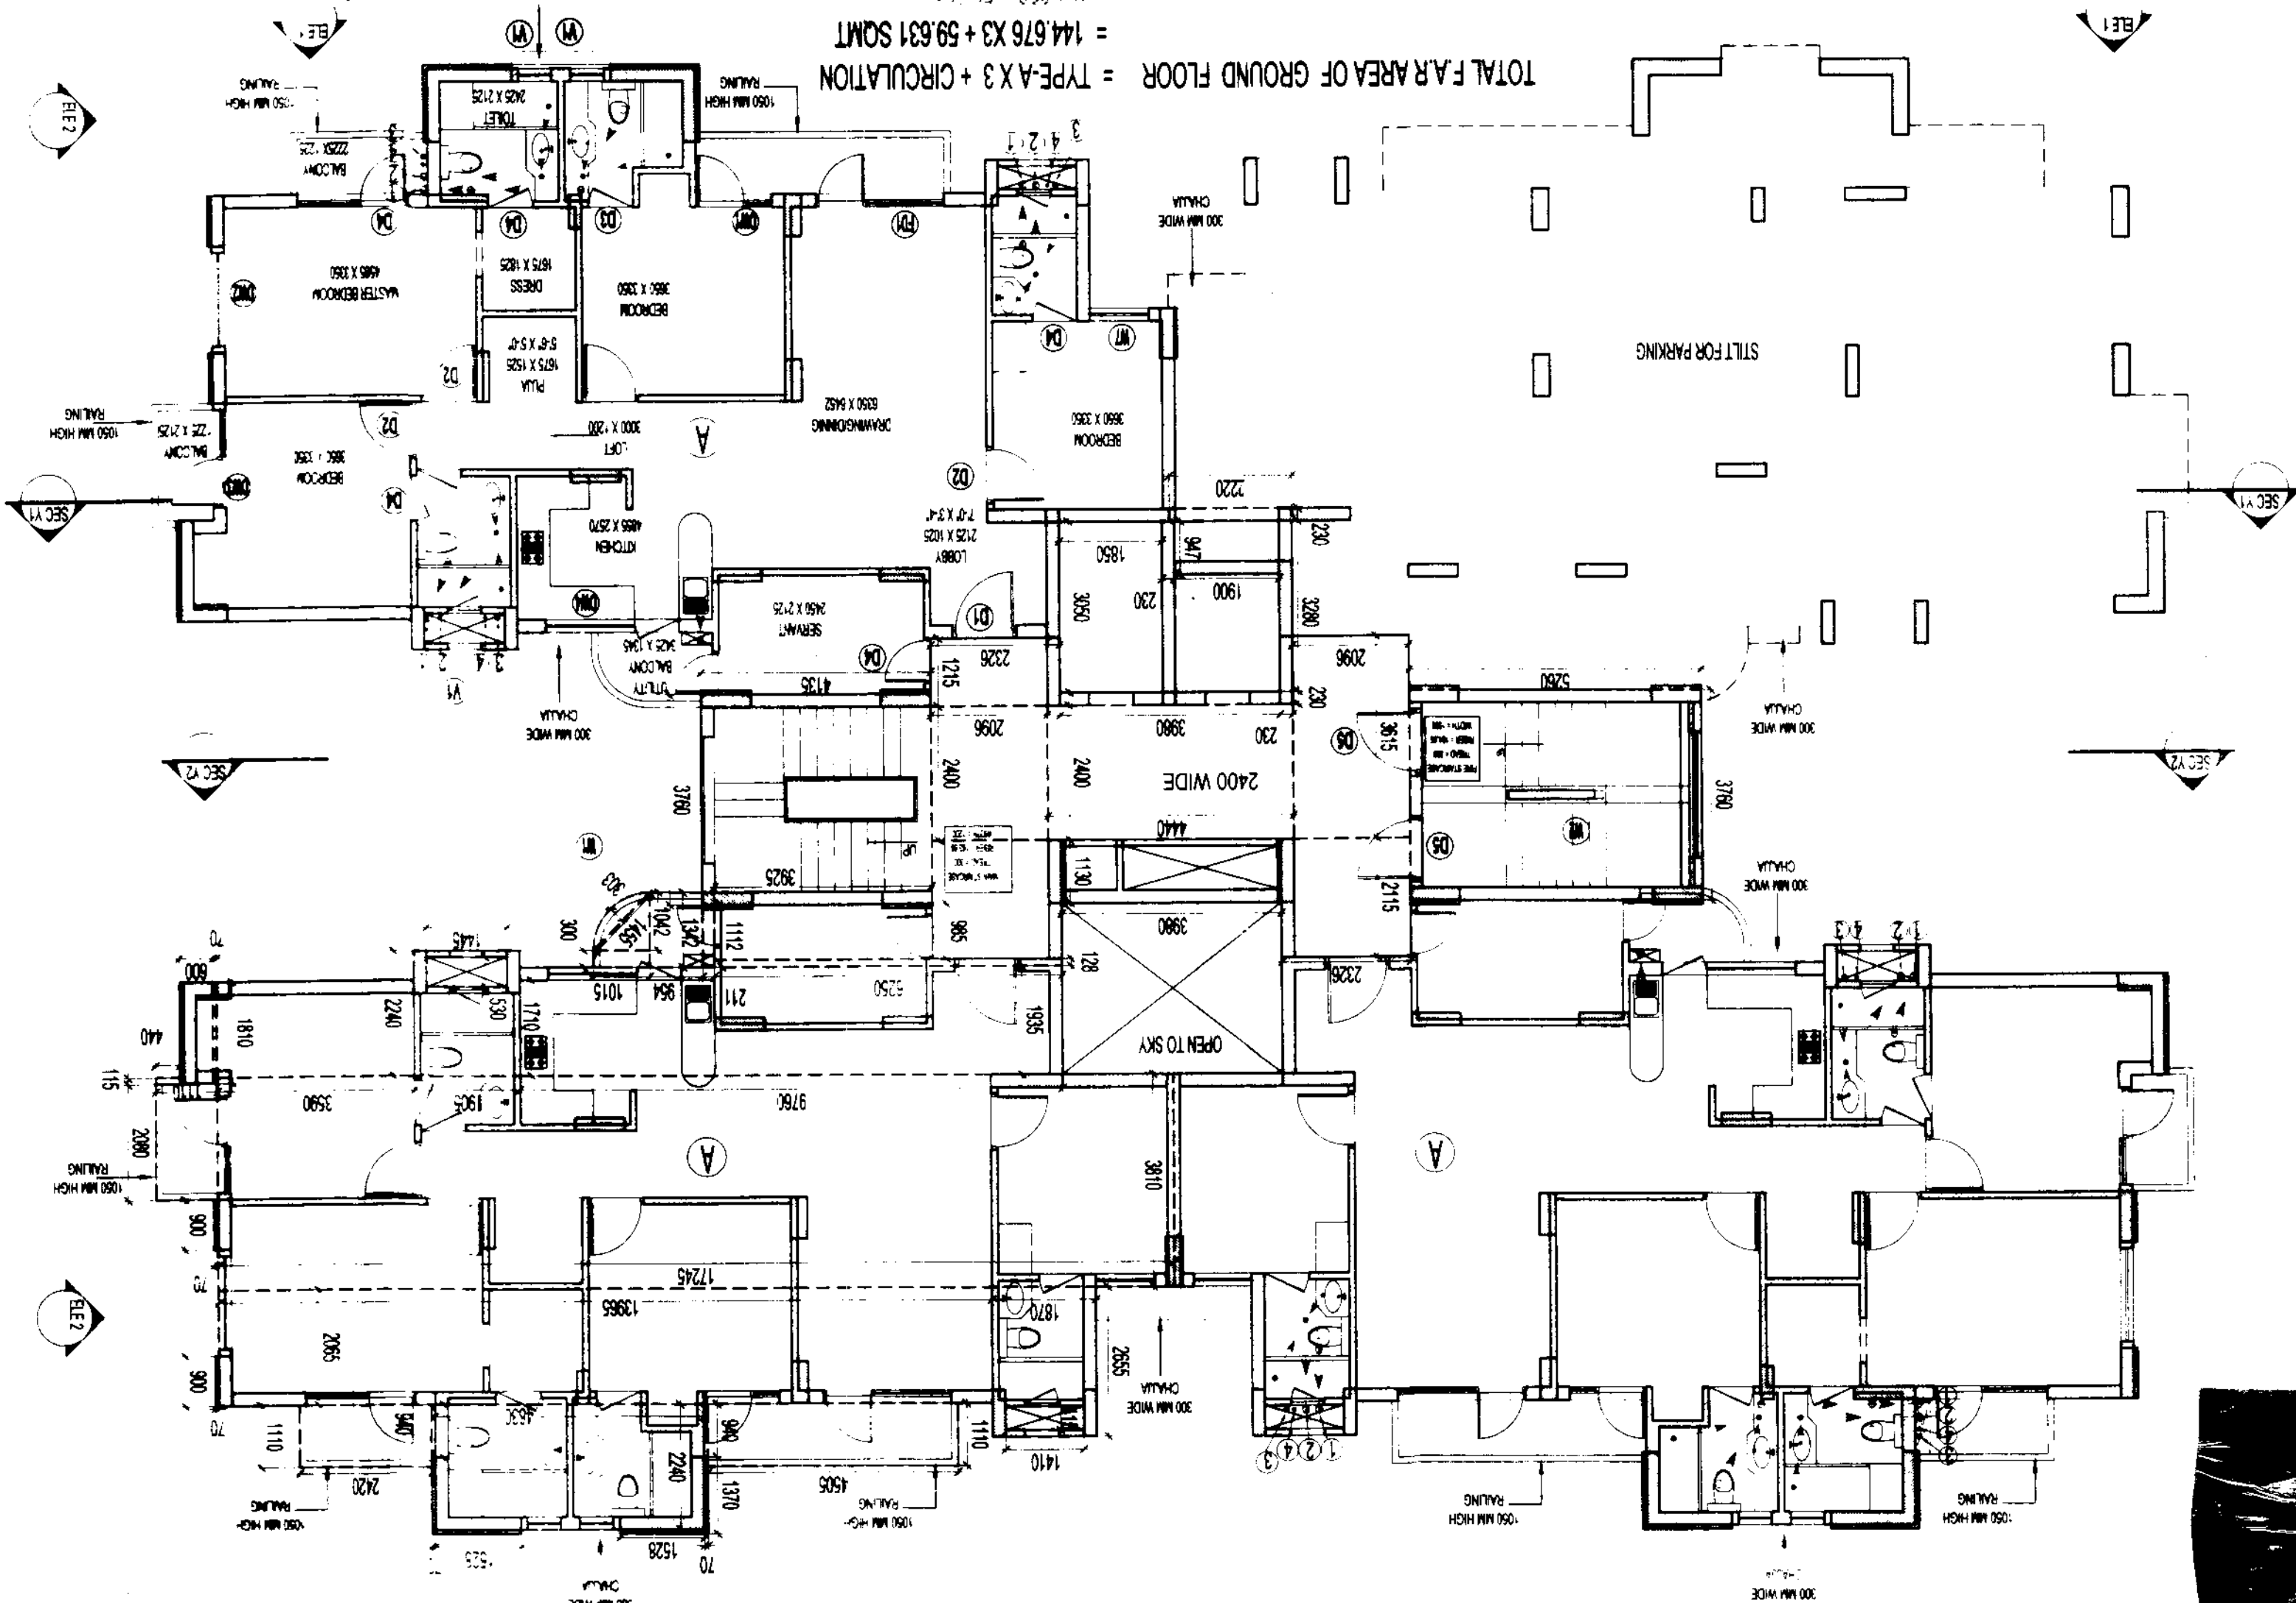

S.NO.	PARTICULARS	AREA (SQ.M)
1	LOFT AREA	10.800
2	LIFT LOBBY	0.656
3	FIRE STAIRCASE AREA	19.778
4	CUPBOARDS	
5	S.NO.	
6	AREA CALCULATION TOWARDS 15% ADDITIONAL F.A.R.	
7	TOTAL CIRCULATION AREA	59.631
8	LIFT WELL	2.996
9	1	4.497
10	2	15.548
11	3	4.919
12	4	0.754
13	5	0.915
14	6	7.577
15	7	4.919
16	8	0.511
17	9	0.230
18	10	0.230
19	11	0.230
100	92	0.230

S.NO.	TYPE	WIDTH	HEIGHT	CUT	REMARKS
1	1000 SOIL PIPE	1000	1000		
2	1000 WASTE PIPE	1000	1000		
3	1000 WASTE PIPE	1000	1000		
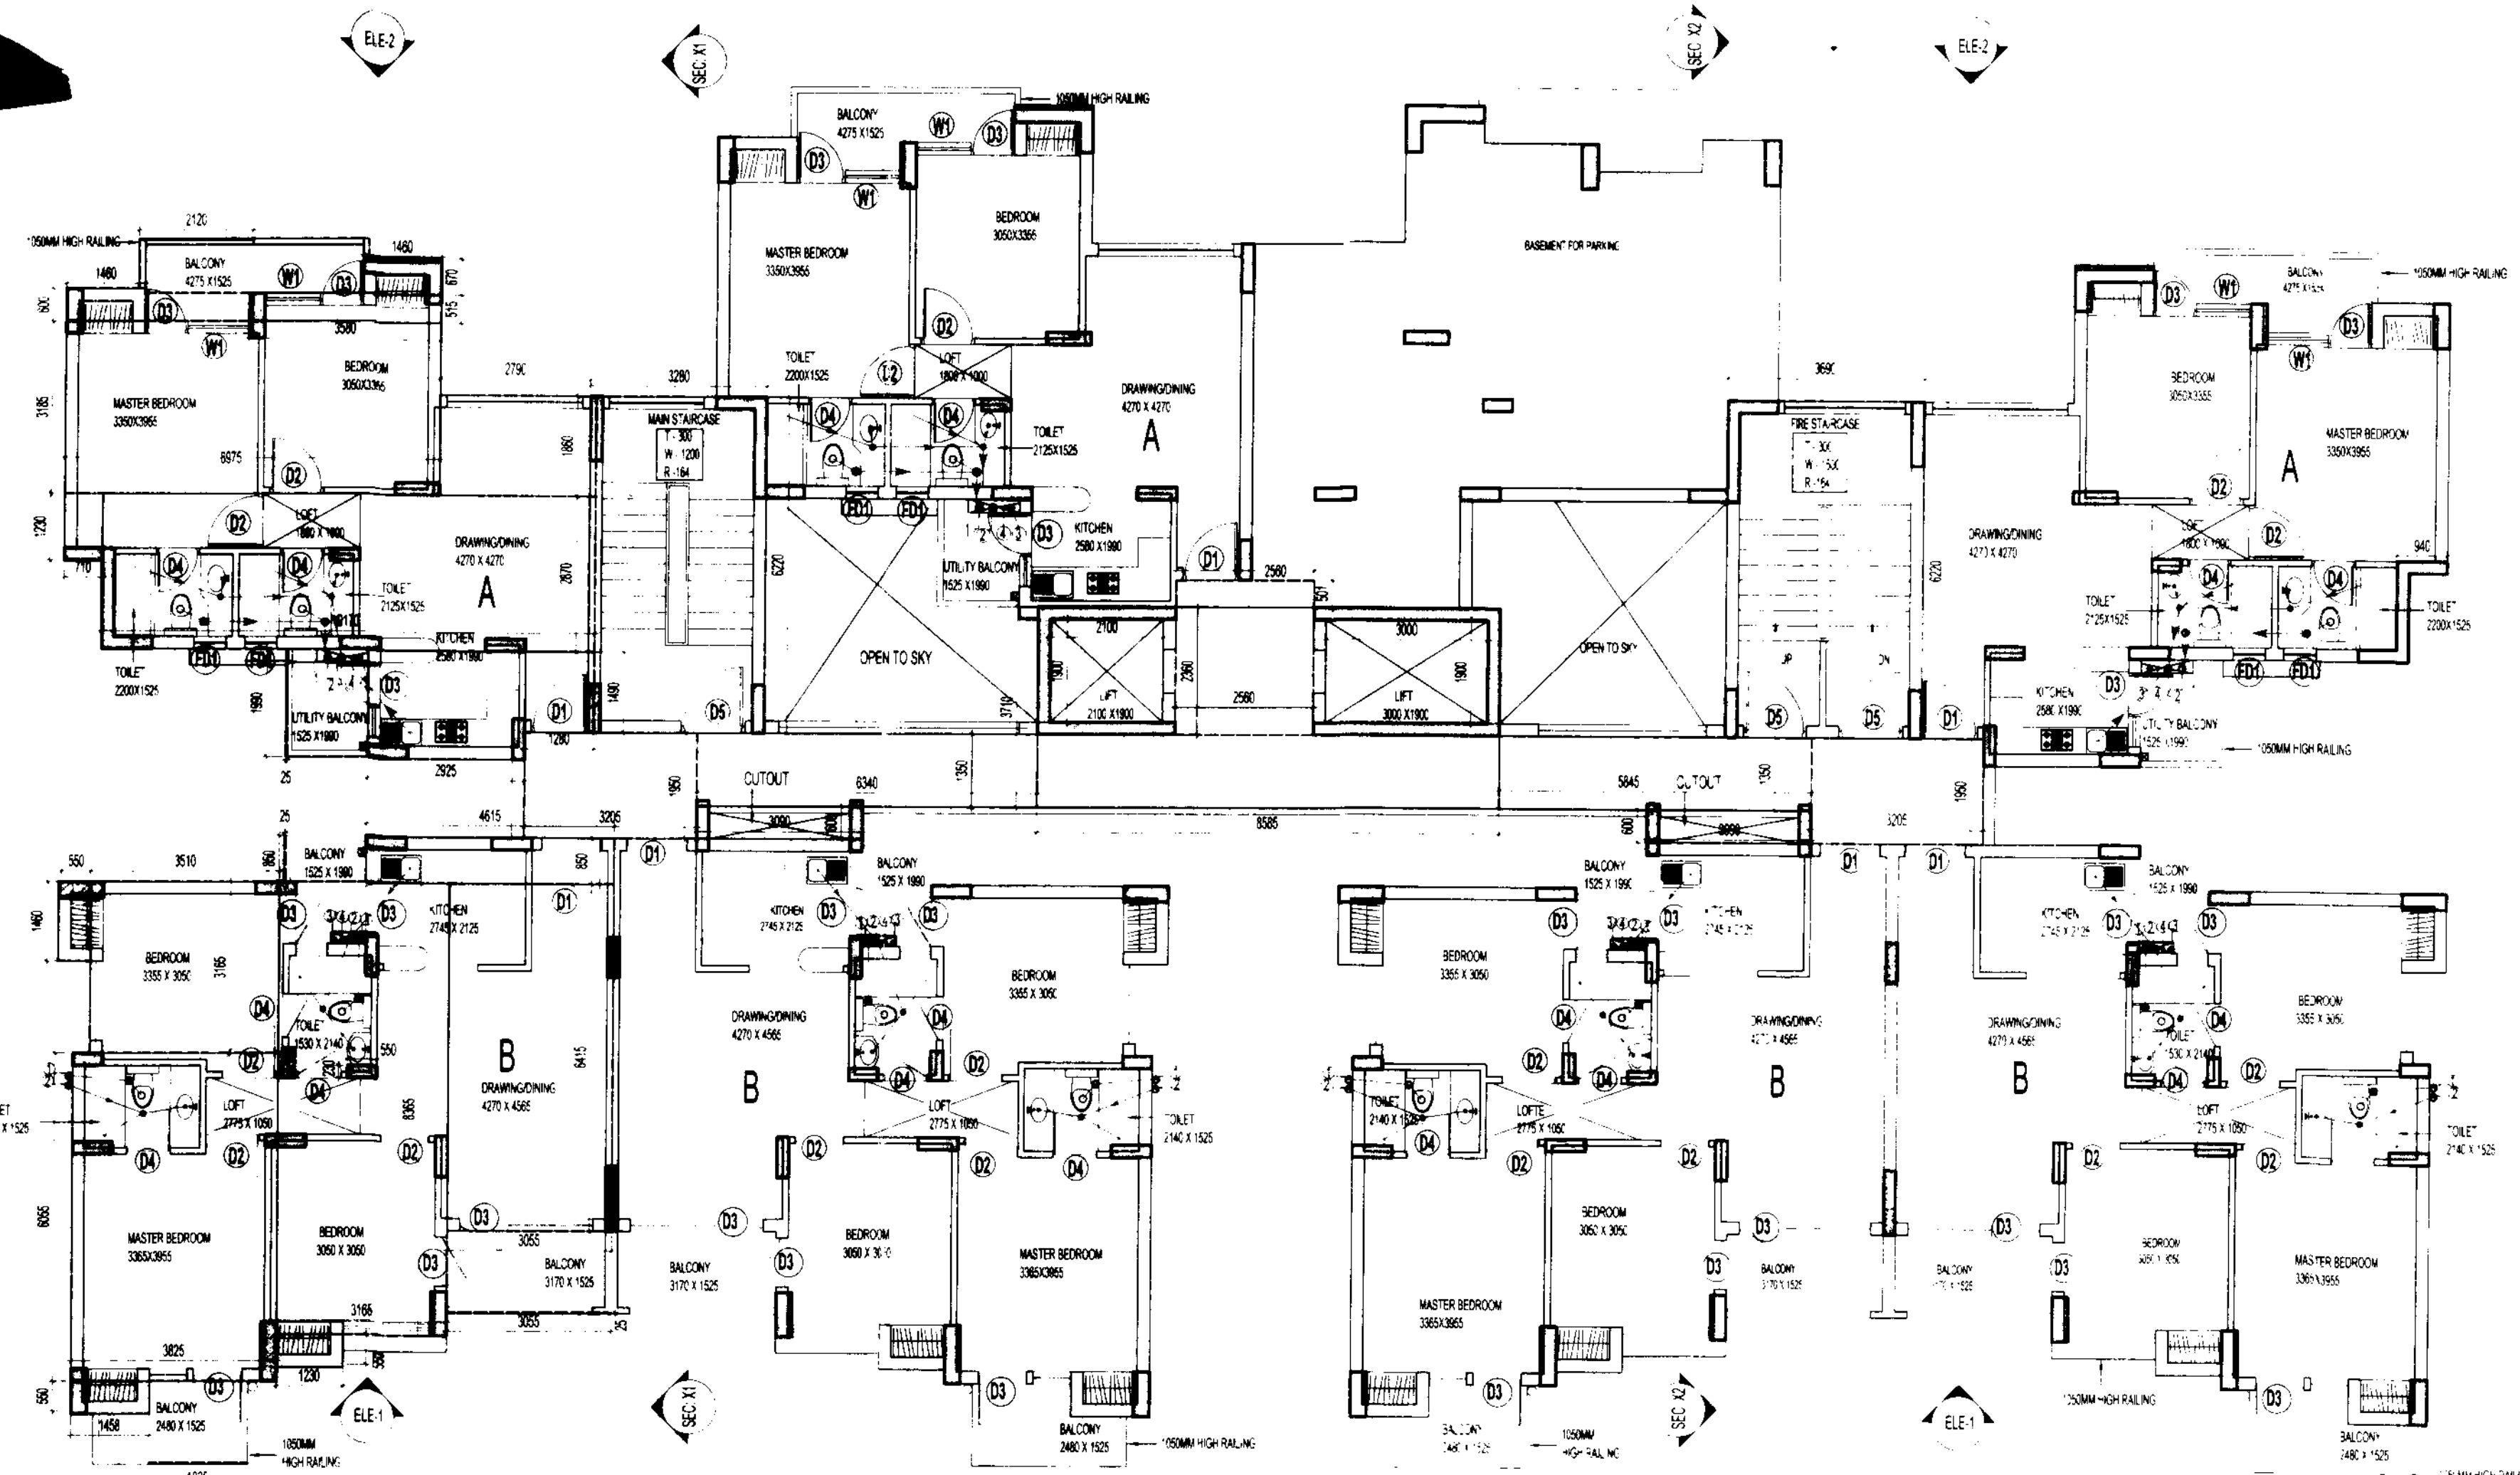

F.A.R. AREA OF
 = 65.411 X (3) + 24.337 X (4) + 80.150
 = 196.233 + 337.348 + 80.150 SQMT
 = 613.731 SQMT

GROUND COVERAGE AT GROUND FLOOR
 = TYPE - A X (4) + TYPE - B X (4) + CIRCULATION + AREA COUNTED
 TOWARDS 15% ADDITIONAL F.A.R.
 = 72.633 X (4) + 93.986 X (4) + 80.150 + 58.632
 = 290.532 + 375.944 + 80.150 + 58.632 SQMT
 = 805.258 SQMT

F.A.R. COVERED AREA CALCULATION FOR CIRCULATION


S.NO.	COVERED AREA OF UNIT	AREA (SQ.M)
1	3.205 X 1.950	6.250
2	6.340 X 1.350	8.559
3	3 = (3A) + (L+S+M)	16.119
3a	3 X 3.710	11.130
3b	3 X 1.900	5.700
3c	3 X 1.350	4.050
4	2.560 X 1.900	4.864
5	3.000 X 1.900	5.700
6	2.560 X 1.900	4.864
7	3.000 X 1.900	5.700
8	3.000 X 1.900	5.700
9	3.000 X 1.900	5.700
10	3.000 X 1.900	5.700
11	3.000 X 1.900	5.700
12	3.000 X 1.900	5.700
13	3.000 X 1.900	5.700
14	3.000 X 1.900	5.700
15	3.000 X 1.900	5.700
16	3.000 X 1.900	5.700
17	3.000 X 1.900	5.700
18	3.000 X 1.900	5.700
19	3.000 X 1.900	5.700
20	3.000 X 1.900	5.700
21	3.000 X 1.900	5.700
22	3.000 X 1.900	5.700
23	3.000 X 1.900	5.700
24	3.000 X 1.900	5.700
25	3.000 X 1.900	5.700
26	3.000 X 1.900	5.700
27	3.000 X 1.900	5.700
28	3.000 X 1.900	5.700
29	3.000 X 1.900	5.700
30	3.000 X 1.900	5.700
31	3.000 X 1.900	5.700
32	3.000 X 1.900	5.700
33	3.000 X 1.900	5.700
34	3.000 X 1.900	5.700
35	3.000 X 1.900	5.700
36	3.000 X 1.900	5.700
37	3.000 X 1.900	5.700
38	3.000 X 1.900	5.700
39	3.000 X 1.900	5.700
40	3.000 X 1.900	5.700
41	3.000 X 1.900	5.700
42	3.000 X 1.900	5.700
43	3.000 X 1.900	5.700
44	3.000 X 1.900	5.700
45	3.000 X 1.900	5.700
46	3.000 X 1.900	5.700
47	3.000 X 1.900	5.700
48	3.000 X 1.900	5.700
49	3.000 X 1.900	5.700
50	3.000 X 1.900	5.700
51	3.000 X 1.900	5.700
52	3.000 X 1.900	5.700
53	3.000 X 1.900	5.700
54	3.000 X 1.900	5.700
55	3.000 X 1.900	5.700
56	3.000 X 1.900	5.700
57	3.000 X 1.900	5.700
58	3.000 X 1.900	5.700
59	3.000 X 1.900	5.700
60	3.000 X 1.900	5.700
61	3.000 X 1.900	5.700
62	3.000 X 1.900	5.700
63	3.000 X 1.900	5.700
64	3.000 X 1.900	5.700
65	3.000 X 1.900	5.700
66	3.000 X 1.900	5.700
67	3.000 X 1.900	5.700
68	3.000 X 1.900	5.700
69	3.000 X 1.900	5.700
70	3.000 X 1.900	5.700
71	3.000 X 1.900	5.700
72	3.000 X 1.900	5.700
73	3.000 X 1.900	5.700
74	3.000 X 1.900	5.700
75	3.000 X 1.900	5.700
76	3.000 X 1.900	5.700
77	3.000 X 1.900	5.700
78	3.000 X 1.900	5.700
79	3.000 X 1.900	5.700
80	3.000 X 1.900	5.700

AREA CALCULATION TOWARDS 15% ADDITIONAL F.A.R.

S.NO.	COVERED AREA OF UNIT	AREA (SQ.M)
1	3.205 X 1.950	6.250
2	6.340 X 1.350	8.559
3	3 = (3A) + (L+S+M)	16.119
3a	3 X 3.710	11.130
3b	3 X 1.900	5.700
3c	3 X 1.350	4.050
4	2.560 X 1.900	4.864
5	3.000 X 1.900	5.700
6	2.560 X 1.900	4.864
7	3.000 X 1.900	5.700
8	3.000 X 1.900	5.700
9	3.000 X 1.900	5.700
10	3.000 X 1.900	5.700
11	3.000 X 1.900	5.700
12	3.000 X 1.900	5.700
13	3.000 X 1.900	5.700
14	3.000 X 1.900	5.700
15	3.000 X 1.900	5.700
16	3.000 X 1.900	5.700
17	3.000 X 1.900	5.700
18	3.000 X 1.900	5.700
19	3.000 X 1.900	5.700
20	3.000 X 1.900	5.700
21	3.000 X 1.900	5.700
22	3.000 X 1.900	5.700
23	3.000 X 1.900	5.700
24	3.000 X 1.900	5.700
25	3.000 X 1.900	5.700
26	3.000 X 1.900	5.700
27	3.000 X 1.900	5.700
28	3.000 X 1.900	5.700
29	3.000 X 1.900	5.700
30	3.000 X 1.900	5.700
31	3.000 X 1.900	5.700
32	3.000 X 1.900	5.700
33	3.000 X 1.900	5.700
34	3.000 X 1.900	5.700
35	3.000 X 1.900	5.700
36	3.000 X 1.900	5.700
37	3.000 X 1.900	5.700
38	3.000 X 1.900	5.700
39	3.000 X 1.900	5.700
40	3.000 X 1.900	5.700
41	3.000 X 1.900	5.700
42	3.000 X 1.900	5.700
43	3.000 X 1.900	5.700
44	3.000 X 1.900	5.700
45	3.000 X 1.900	5.700
46	3.000 X 1.900	5.700
47	3.000 X 1.900	5.700
48	3.000 X 1.900	5.700
49	3.000 X 1.900	5.700
50	3.000 X 1.900	5.700
51	3.000 X 1.900	5.700
52	3.000 X 1.900	5.700
53	3.000 X 1.900	5.700
54	3.000 X 1.900	5.700
55	3.000 X 1.900	5.700
56	3.000 X 1.900	5.700
57	3.000 X 1.900	5.700
58	3.000 X 1.900	5.700
59	3.000 X 1.900	5.700
60	3.000 X 1.900	5.700
61	3.000 X 1.900	5.700
62	3.000 X 1.900	5.700
63	3.000 X 1.900	5.700
64	3.000 X 1.900	5.700
65	3.000 X 1.900	5.700
66	3.000 X 1.900	5.700
67	3.000 X 1.900	5.700
68	3.000 X 1.900	5.700
69	3.000 X 1.900	5.700
70	3.000 X 1.900	5.700
71	3.000 X 1.900	5.700
72	3.000 X 1.900	5.700
73	3.000 X 1.900	5.700
74	3.000 X 1.900	5.700
75	3.000 X 1.900	5.700
76	3.000 X 1.900	5.700
77	3.000 X 1.900	5.700
78	3.000 X 1.900	5.700
79	3.000 X 1.900	5.700
80	3.000 X 1.900	5.700

AREA DIAGRAM FOR LOFT AREA UNIT - (B)
 AREA CALCULATION 2.775 X 1.050 = 2.913 SQMT


AREA DIAGRAM FOR LOFT AREA UNIT - (A)
 AREA CALCULATION 1.800 X 1.000 = 1.800 SQMT

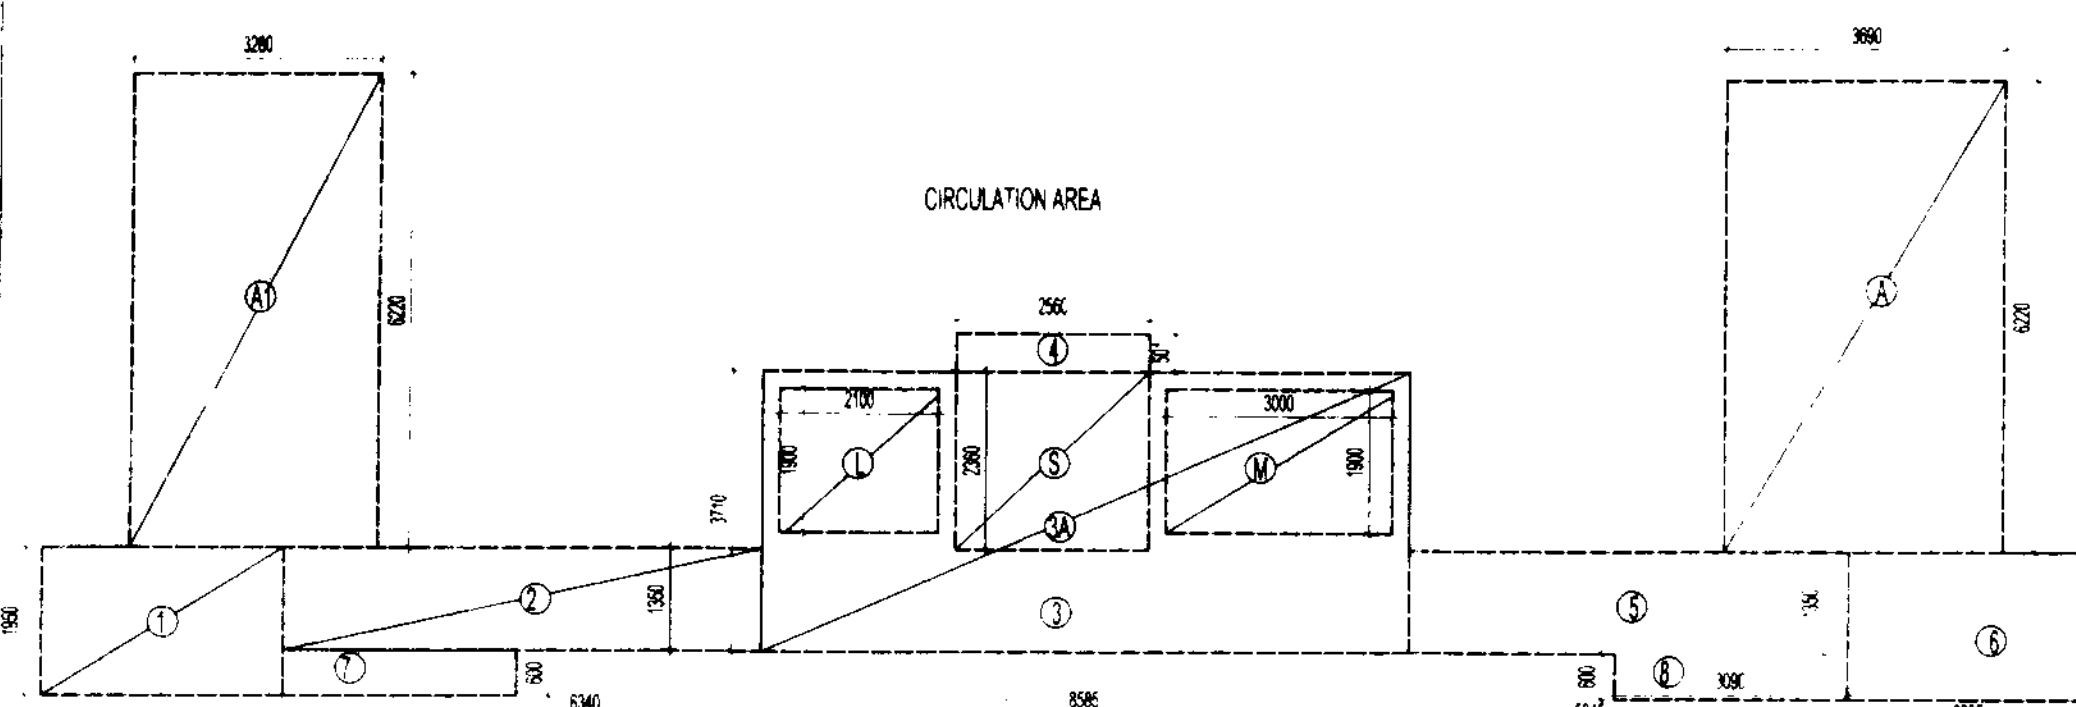

- LEGEND
- 1000 S.D. VENT PIPE
 - 1000 WASTE & VENT PIPE
 - 1500 RAIN WATER PIPE
 - COLD WATER SUPPLY ON TAP
 - 800 DRAIN PIPE TO TANK
 - 750 RAIN WATER PIPE
 - FLOOR DRAIN WITH GRATING
 - FLOOR DRAIN
 - 100 X 75MM WITH GRATING
 - BALCONY DRAIN WITH GRATING
 - 300 WASTE PIPE
 - 500 WASTE PIPE
 - 750 WASTE PIPE
 - 1000 S.D. PIPE

SCHEDULE OF OPENINGS

S.NO.	TYPE	WIDTH	HEIGHT	CILL	LINTEL	REMARKS
1	DW1	2270	2500	0300	2500	LIVING ROOM DINING ROOM
2	DW2	1800	2500	0300	2500	BEDROOM
3	DW3	1625	2500	0300	2500	BEDROOM
4	DW4	1300	2500	01050	2500	KITCHEN
5	D1	1050	2500	-	2500	ENTRANCE
6	D2	1000	2100	-	2100	BEDROOM
7	D3	900	2100	-	2100	KITCHEN
8	D4	800	2100	-	2100	TOILET
9	D5	1200	2500	-	2500	STAIRCASE
10	W1	1700	1450	1050	2100	MAIN STAIRCASE
11	W2	2300	1450	1050	2100	FIRE STAIRCASE
12	W3	1200	2500	-	2500	FIRE RATED DOOR
13	FD1	900	1000	1500	2500	GLAZED VENTILATOR

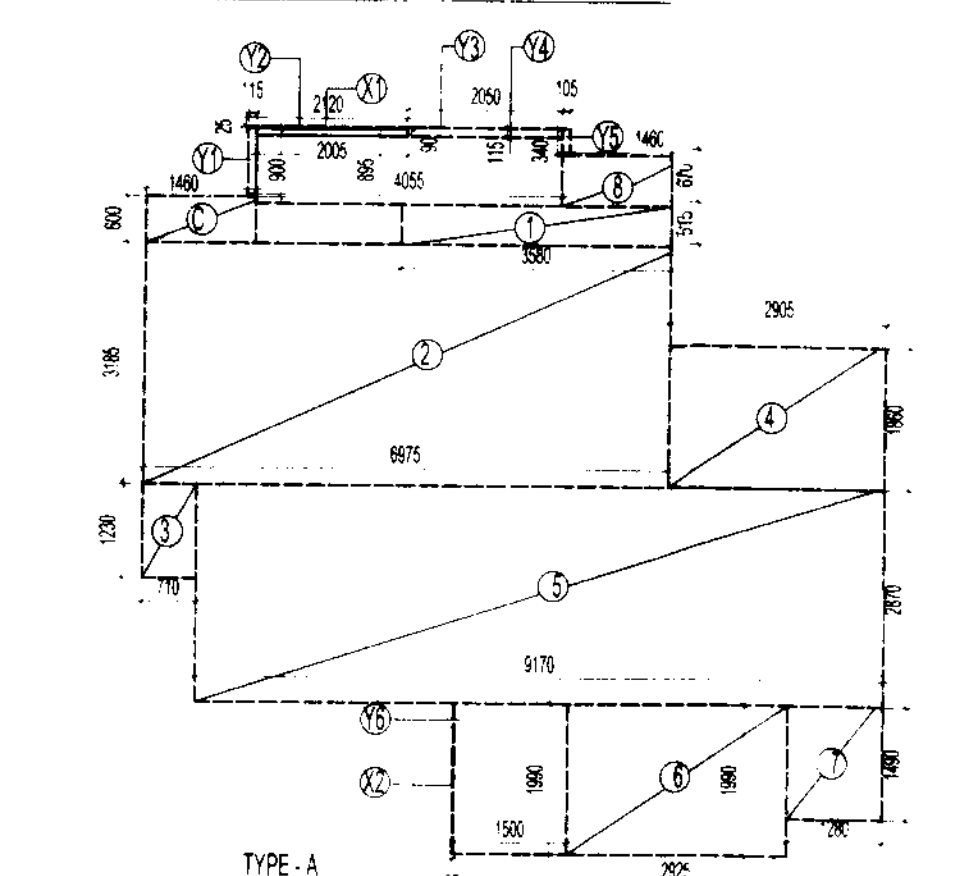


F.A.R. COVERED AREA CALCULATION FOR TYPE - A UNIT

S.NO.	COVERED AREA OF UNIT	AREA (SQ.M)
1	3.58 X 1.515	5.424
2	6.975 X 1.185	22.215
3	2.710 X 1.230	3.333
4	2.905 X 1.860	5.403
5	3.170 X 2.870	26.313
6	2.925 X 1.990	5.821
7	1.280 X 1.490	1.907
8	1.450 X 0.675	0.978
TOTAL AREA (A)		65.360
F.A.R. AREA OF BALCONY (B) = (X1 + X2) / 2		
X1	2.120 X 1.025	2.165
X2	1.990 X 1.025	2.030
TOTAL (B)		0.051
TOTAL UNIT A		65.411

GROUND COVERAGE AREA OF A = F.A.R. AREA + NON F.A.R.

S.NO.	COVERED AREA OF UNIT	AREA (SQ.M)
1	0.115 X 0.900	0.104
2	2.905 X 0.090	0.261
3	2.050 X 0.115	0.236
4	4.055 X 0.890	3.609
5	0.105 X 0.240	0.025
6	1.500 X 1.390	2.085
TOTAL (A)		4.170

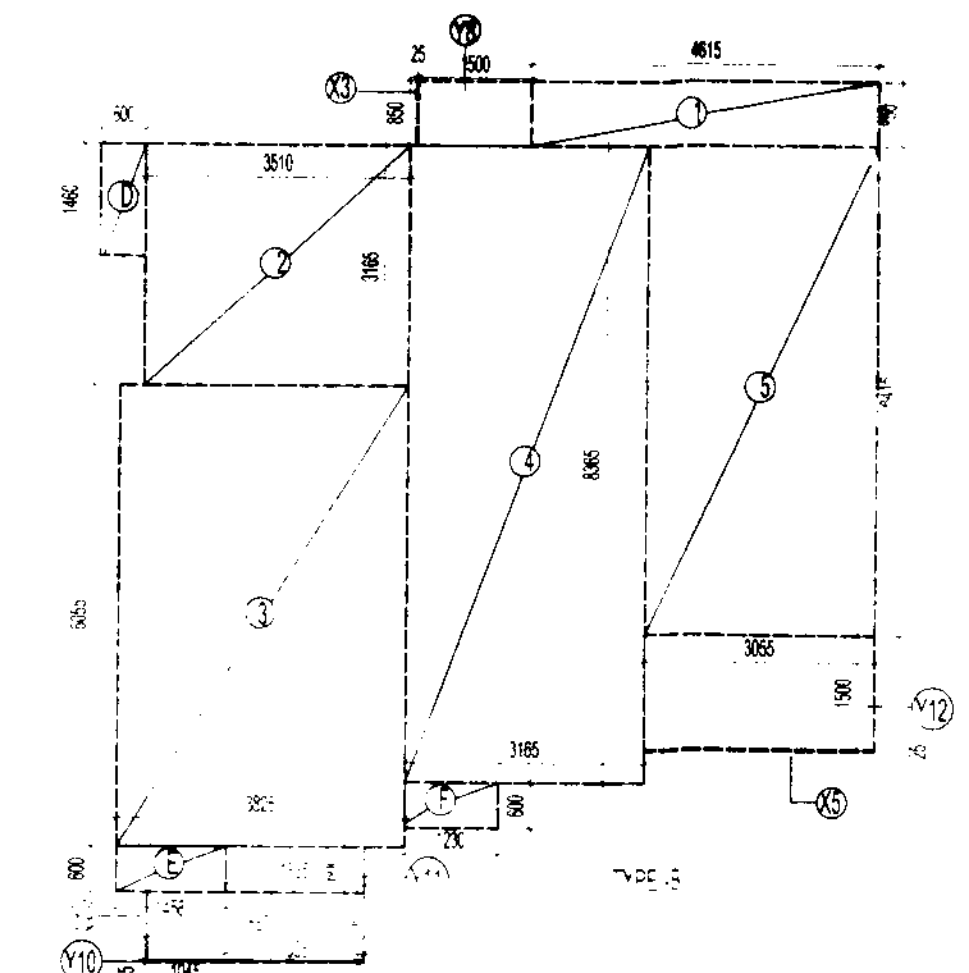

F.A.R. COVERED AREA CALCULATION FOR TYPE - B UNIT

S.NO.	COVERED AREA OF UNIT	AREA (SQ.M)
1	1.825 X 0.755	1.380
2	3.165 X 2.555	26.475
3	2.055 X 5.415	11.130
TOTAL AREA (B)		34.265
F.A.R. AREA OF BALCONY (B) = (X1 + X2) / 2		
X1	0.850 X 1.125	0.956
X2	1.835 X 1.125	2.064
X3	2.055 X 1.125	2.312
TOTAL (B)		0.144
TOTAL UNIT B		34.337
TOTAL F.A.R. AREA FOR TYPE - B = TYPE (B) AREA + BALCONY AREA		34.265 + 0.072 = 34.337 SQMT

NON F.A.R. AREA OF BALCONY (B)

S.NO.	COVERED AREA OF UNIT	AREA (SQ.M)
1	1.500 X 0.850	1.275
2	2.880 X 0.900	2.592
3	1.045 X 1.125	1.176
4	1.835 X 0.600	1.101
5	3.055 X 1.125	3.439
TOTAL (B)		9.577

GROUND COVERAGE AREA OF A = F.A.R. AREA + NON F.A.R.
 = 34.265 + 0.144 + 9.577 SQMT
 = 93.986 SQMT

NORTH POINT
 This drawing is a "COPYRIGHT"
 contents of this drawing or
 part thereof may not be used
 or reproduced without the
 permission of the Architect

NO. OF PRINTS	DATE	ISSUED TO	REMARKS
1	20/08/2016	Greater Noida BESCOM	APPROVED
2	20/08/2016	Greater Noida BESCOM	Valid upto Dated: 20/08/2016
3	20/08/2016	Greater Noida BESCOM	Valid upto Dated: 20/08/2016

Gen. Manager
 (Png. & Arch.)
 Drawing Checked & Verified By
 Mr. D. Singh
 Sr. Asst. (Png.)

Validation
 APPROVED
 20/08/2016
 Mr. D. Singh
 Sr. Asst. (Png.)

OWNER SIGN
 Earthcon Universal Infratech Pvt. Ltd.
 Director
 ARCHITECT SIGN
 VISHAL SHARMA
 ARCHITECT
 CA-9923261
 9510164666
 NEW DELHI

OWNER
 M/S EARTHCON UNIVERSAL INFRA TECH
 PVT. LTD.
 SUBMISSION DRAWING
 PROJECT
 PROPOSED GROUP HOUSING FOR
 M/S EARTHCON UNIVERSAL INFRA TECH
 PVT. LTD. AT PLOT NO. CH 10,
 SECTION 10, GREATER NOIDA, U.P.

DATE	PROJECT INCH.	CHECKED BY
3.1.11	DEVESH SHAKYA	RAVINDRA SINGH
SCALE	DEALT BY	APPROVED BY
1:100	R.S.R	VISHAL SHARMA


DRAWING TITLE
 TOWER F & G
 GROUND FLOOR PLAN

ARCHITECTS:-
 Confluence Consultancy Services
 E-406, LOWER GROUND, G.K. II, NEW DELHI
 PH: +91-11-29218006, FAX NO: 011-2918006
 E-MAIL: cc@confluence.com, confluenceindia@gmail.com
 Web site: www.confluence.com
 ISO 9001: 2000


DRAWING NO. REVISION

PLUMBING LEGEND		
1	1000 SOIL & VENT PIPE	
2	1000 WASTE & VENT PIPE	
3	1500 RAIN WATER PIPE	
4	COLD WATER SUPPLY DWY TAKE	
5	40 CWS RETURN PIPE TO CH. TANK	
6	75 Ø RAIN WATER PIPE	
7	FLOOR DRAIN	
8	FLOOR DRAIN WITH (GRATING)	
9	80 Ø 30mm VENT (GRATING)	
10	80 Ø 30mm VENT (GRATING)	
11	100 WASTE PIPE	
12	1000 SOIL PIPE	
13	VERTICAL STACK	
14	WATER TO	

SCHED. OF OPENINGS	S.NO.	TYPE	WIDTH	HEIGHT	CLL	UNIT	REMARKS
	1	DMW	2700	2100	0008	2500	2
	2	DMW	2500	2500	0008	2500	2
	3	DMW	1300	2500	0008	2500	2
	4	DMW	1700	2500	01050	2500	2
	5	DMW	2500	2500	0008	2500	2
	6	DMW	2100	2100	0008	2500	2
	7	DMW	2500	2100	0008	2500	2
	8	DMW	2500	2100	0008	2500	2
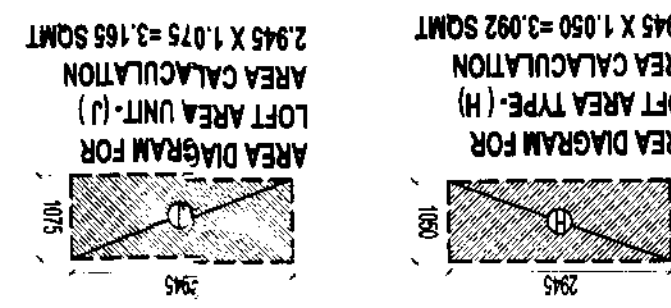

NO.		PARTICULARS		CIRCULATION	
NO.	NAME	NO.	NAME	NO.	NAME
1	100	100	100	100	100
2	101	101	101	101	101
3	102	102	102	102	102
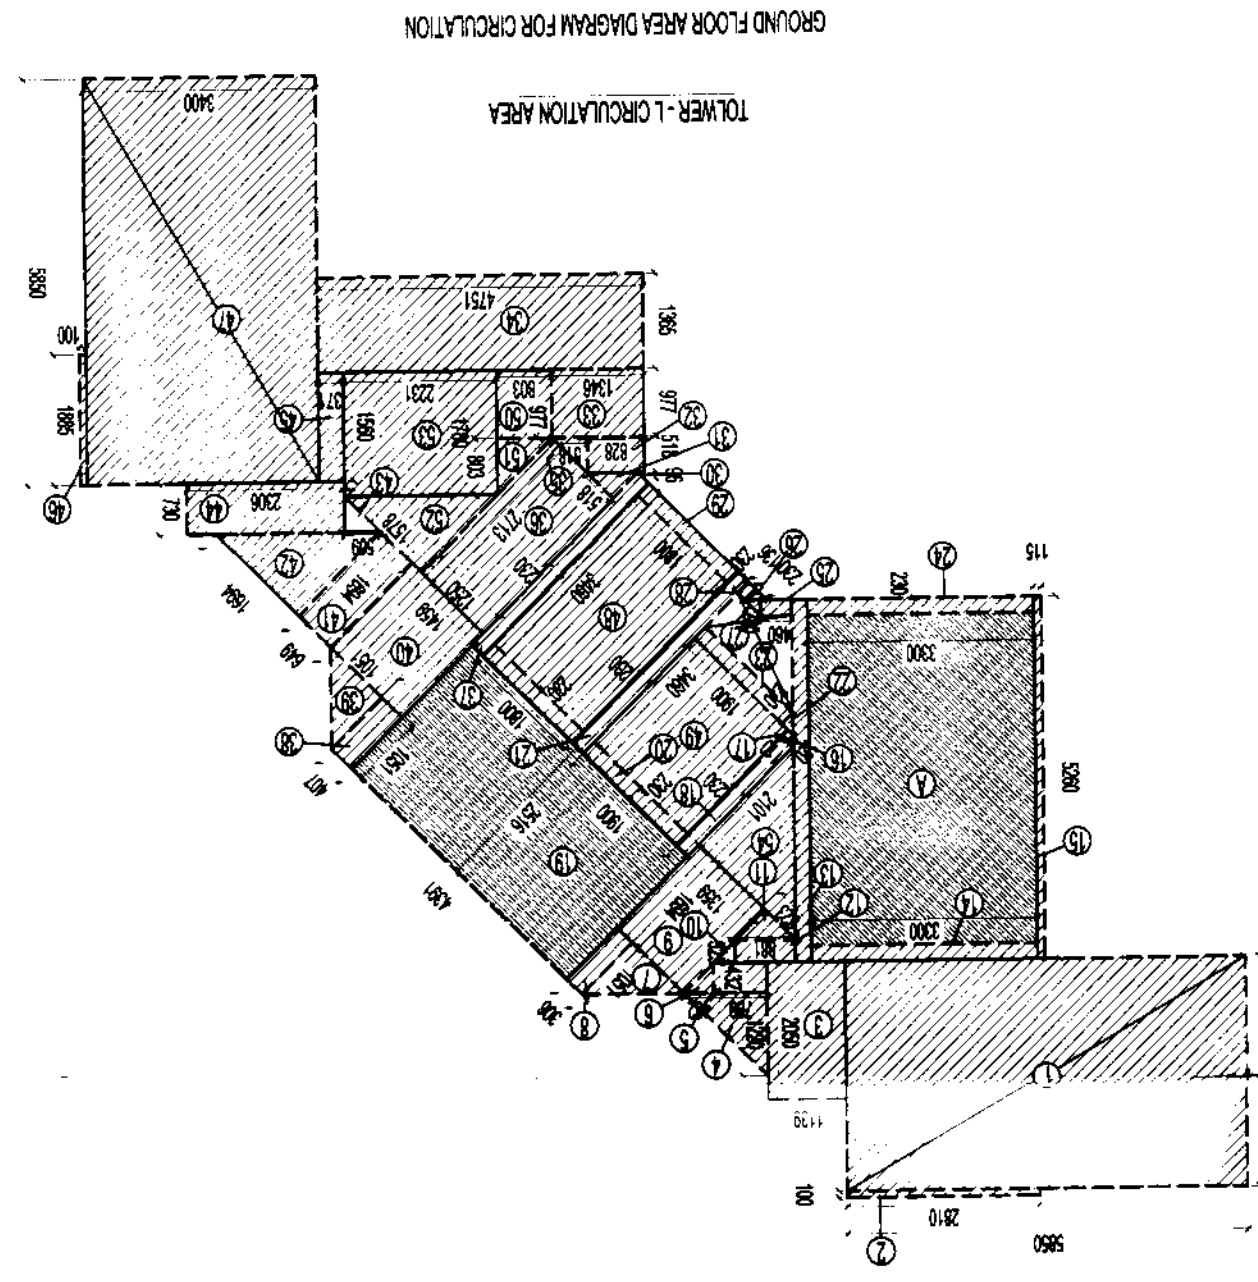



AREA CALCULATION TOWARDS 15% ADDITIONAL F.A.R									
PARTICULARS									
CURBROADENING									
NO. 18									
A 4									
B 2									
C 2									
D 2									
AREA 57.34									
X 2.307									
X 5.260									
X 16.660									
LIFT 0.887									
19									
1.211									
X 0.229									
X 1.050									
X 0.075									
TOTAL AREA									
=									
55.707									

[illegible][illegible]

GROUND COVERAGE AREA OF - A = F A R AREA + NON F A R				
1.35	X	1.970	=	2.495
1.740	X	1.050	=	2.827
1.500	X	2.450	=	3.675
1.210	X	1.990	=	2.408
1.210			=	9.465

TOTAL F.A.R. AREA FOR TYPE A = TYPE (A) AREA + BALCONY AREA					= 115.200 + 1.050 = 116.250 SQMT
TOTAL (B)					1.050
X1		0.145	X	2.450	=
F.A.R. AREA OF BALCONY (A) = (X1) / 2					2.099
					2.099







TOTAL AREA OF TYPE - A		=	
115.200			
	0.880	X	0.230
	1.210	X	2.559
	110.10		
110	1.280	X	0.650
10	2.700	X	0.015
9	1.665	X	1.080
8	7.120	X	5.166
7	2.825	X	3.666
6	1.190	X	1.050
5	3.885	X	1.370
4	4.785	X	4.960
3	5.000	X	3.665
2	0.635	X	1.550
1	4.985	X	2.010
	10.040		
	0.674		
	22.666		
	5.336		
	1.250		
	10.806		
	38.412		
	1.777		
	2.741		
	1.086		
	2.308		

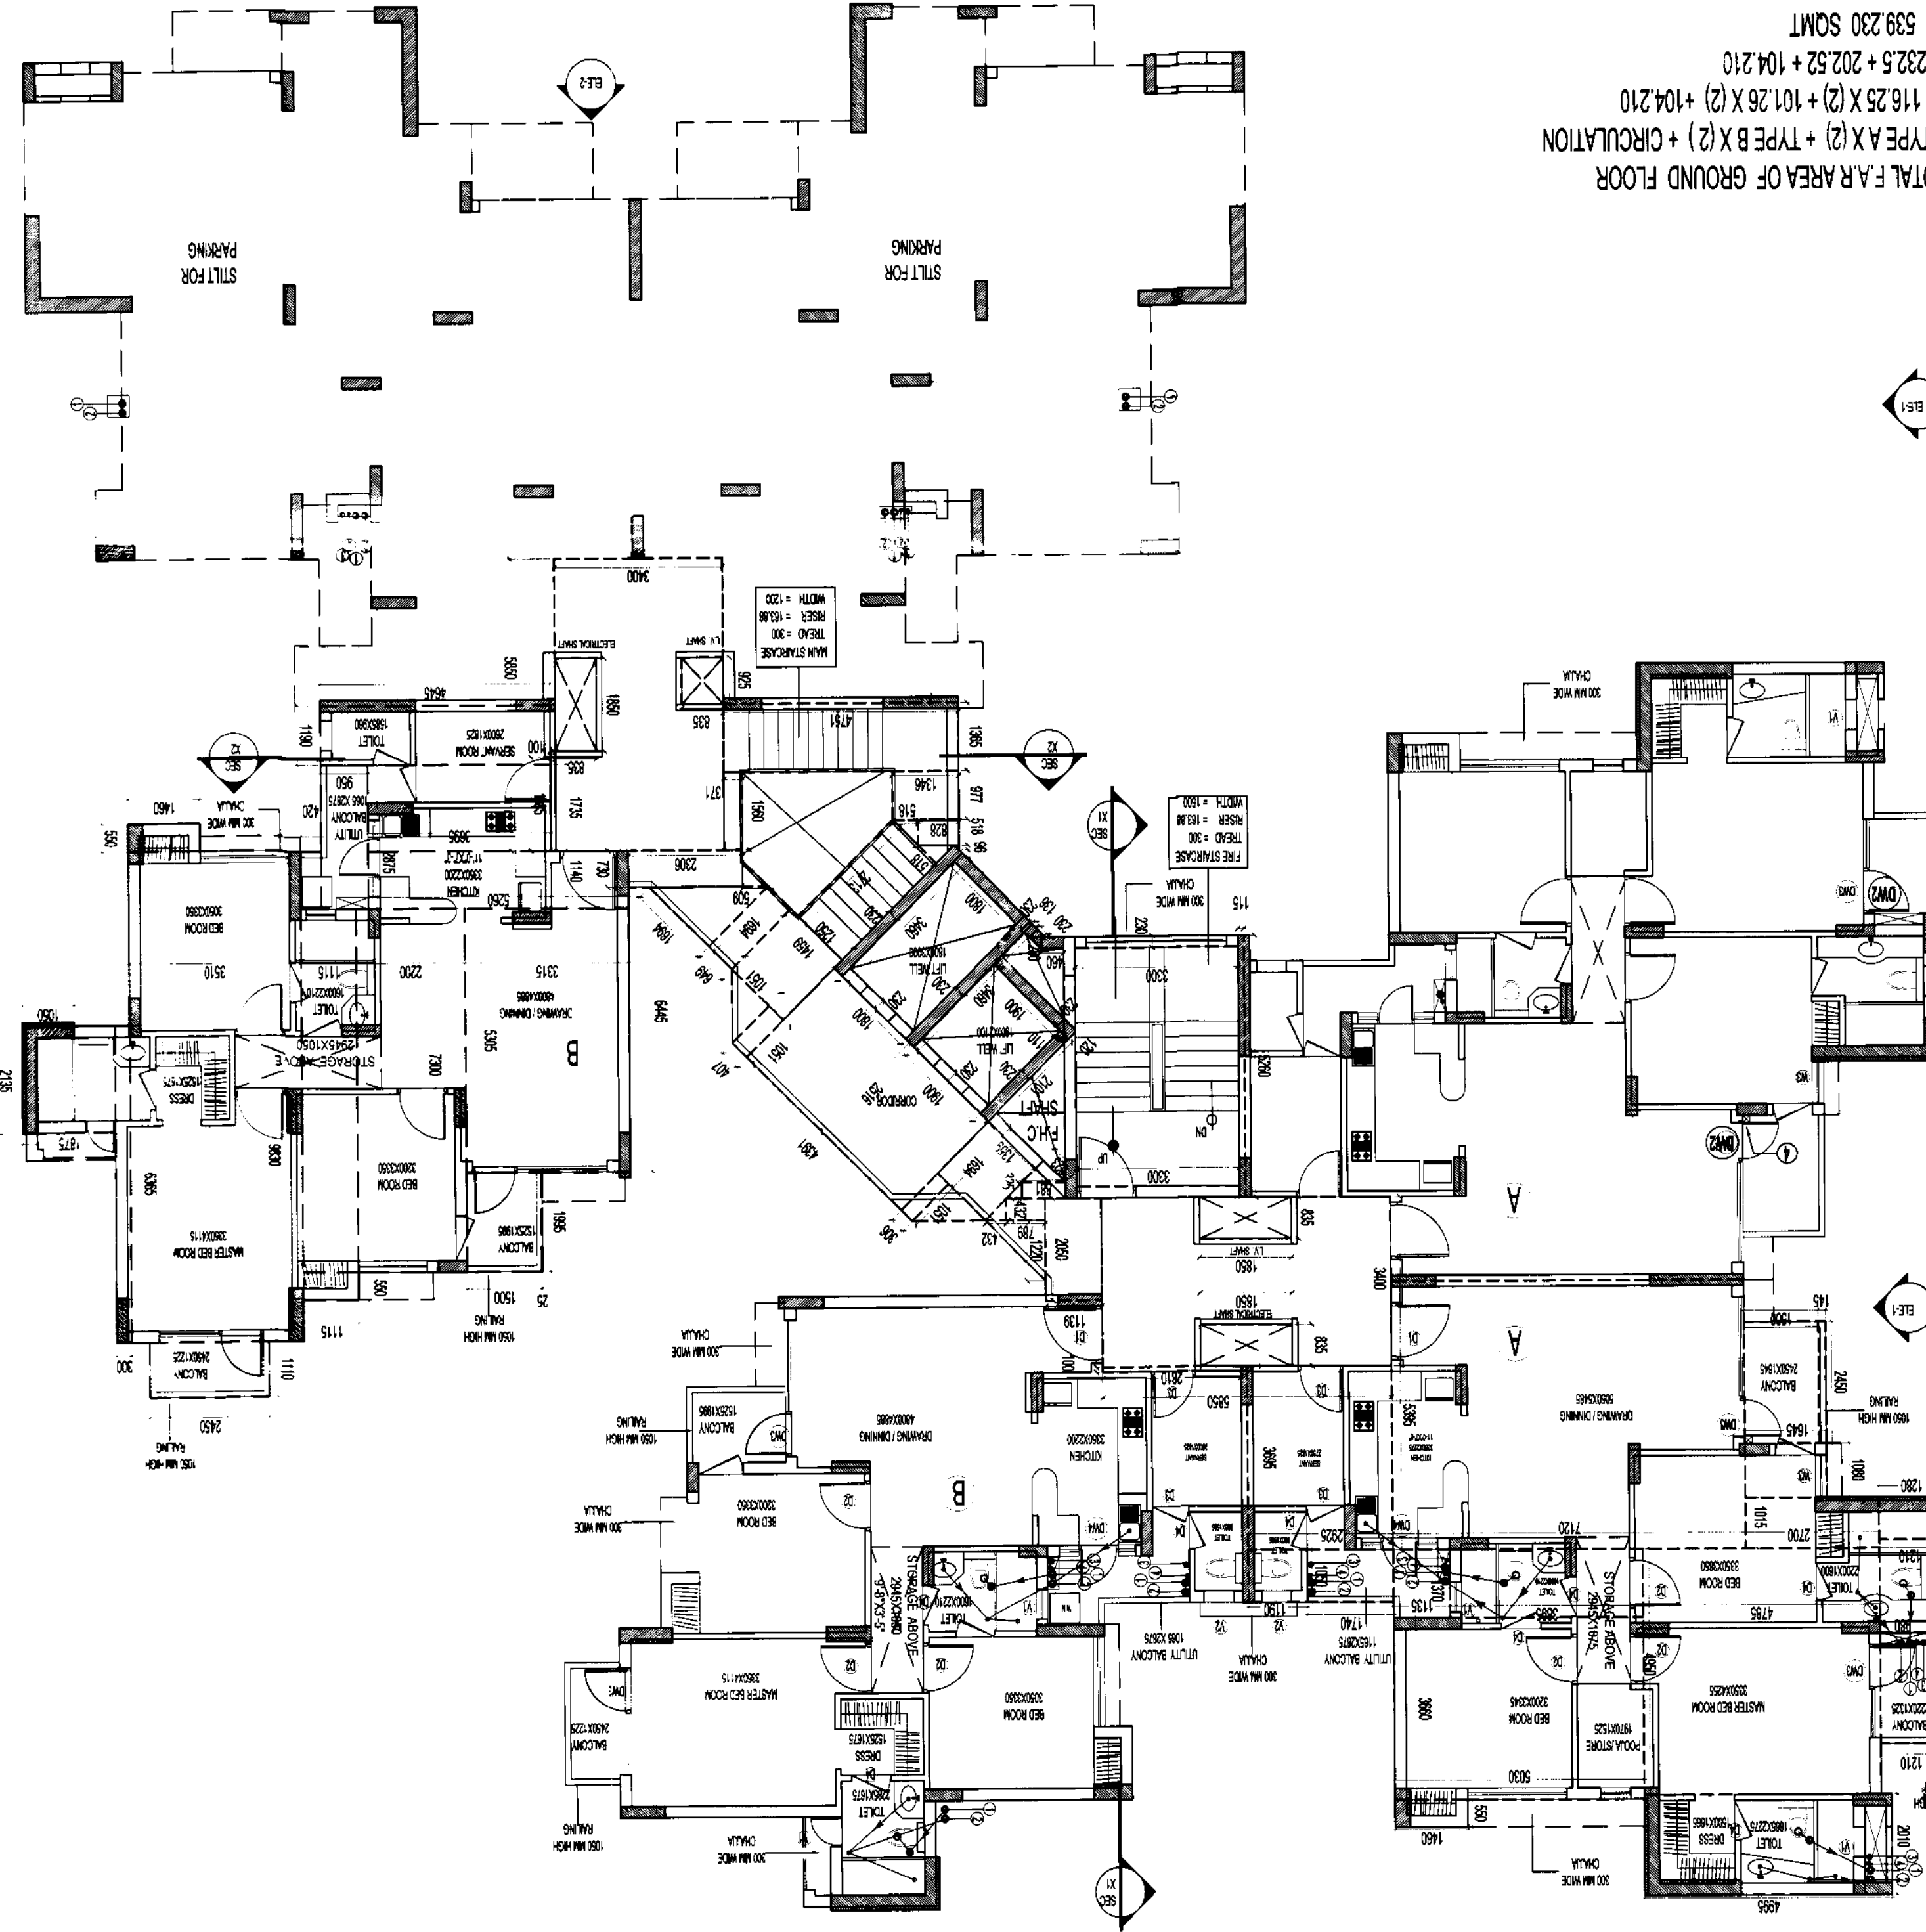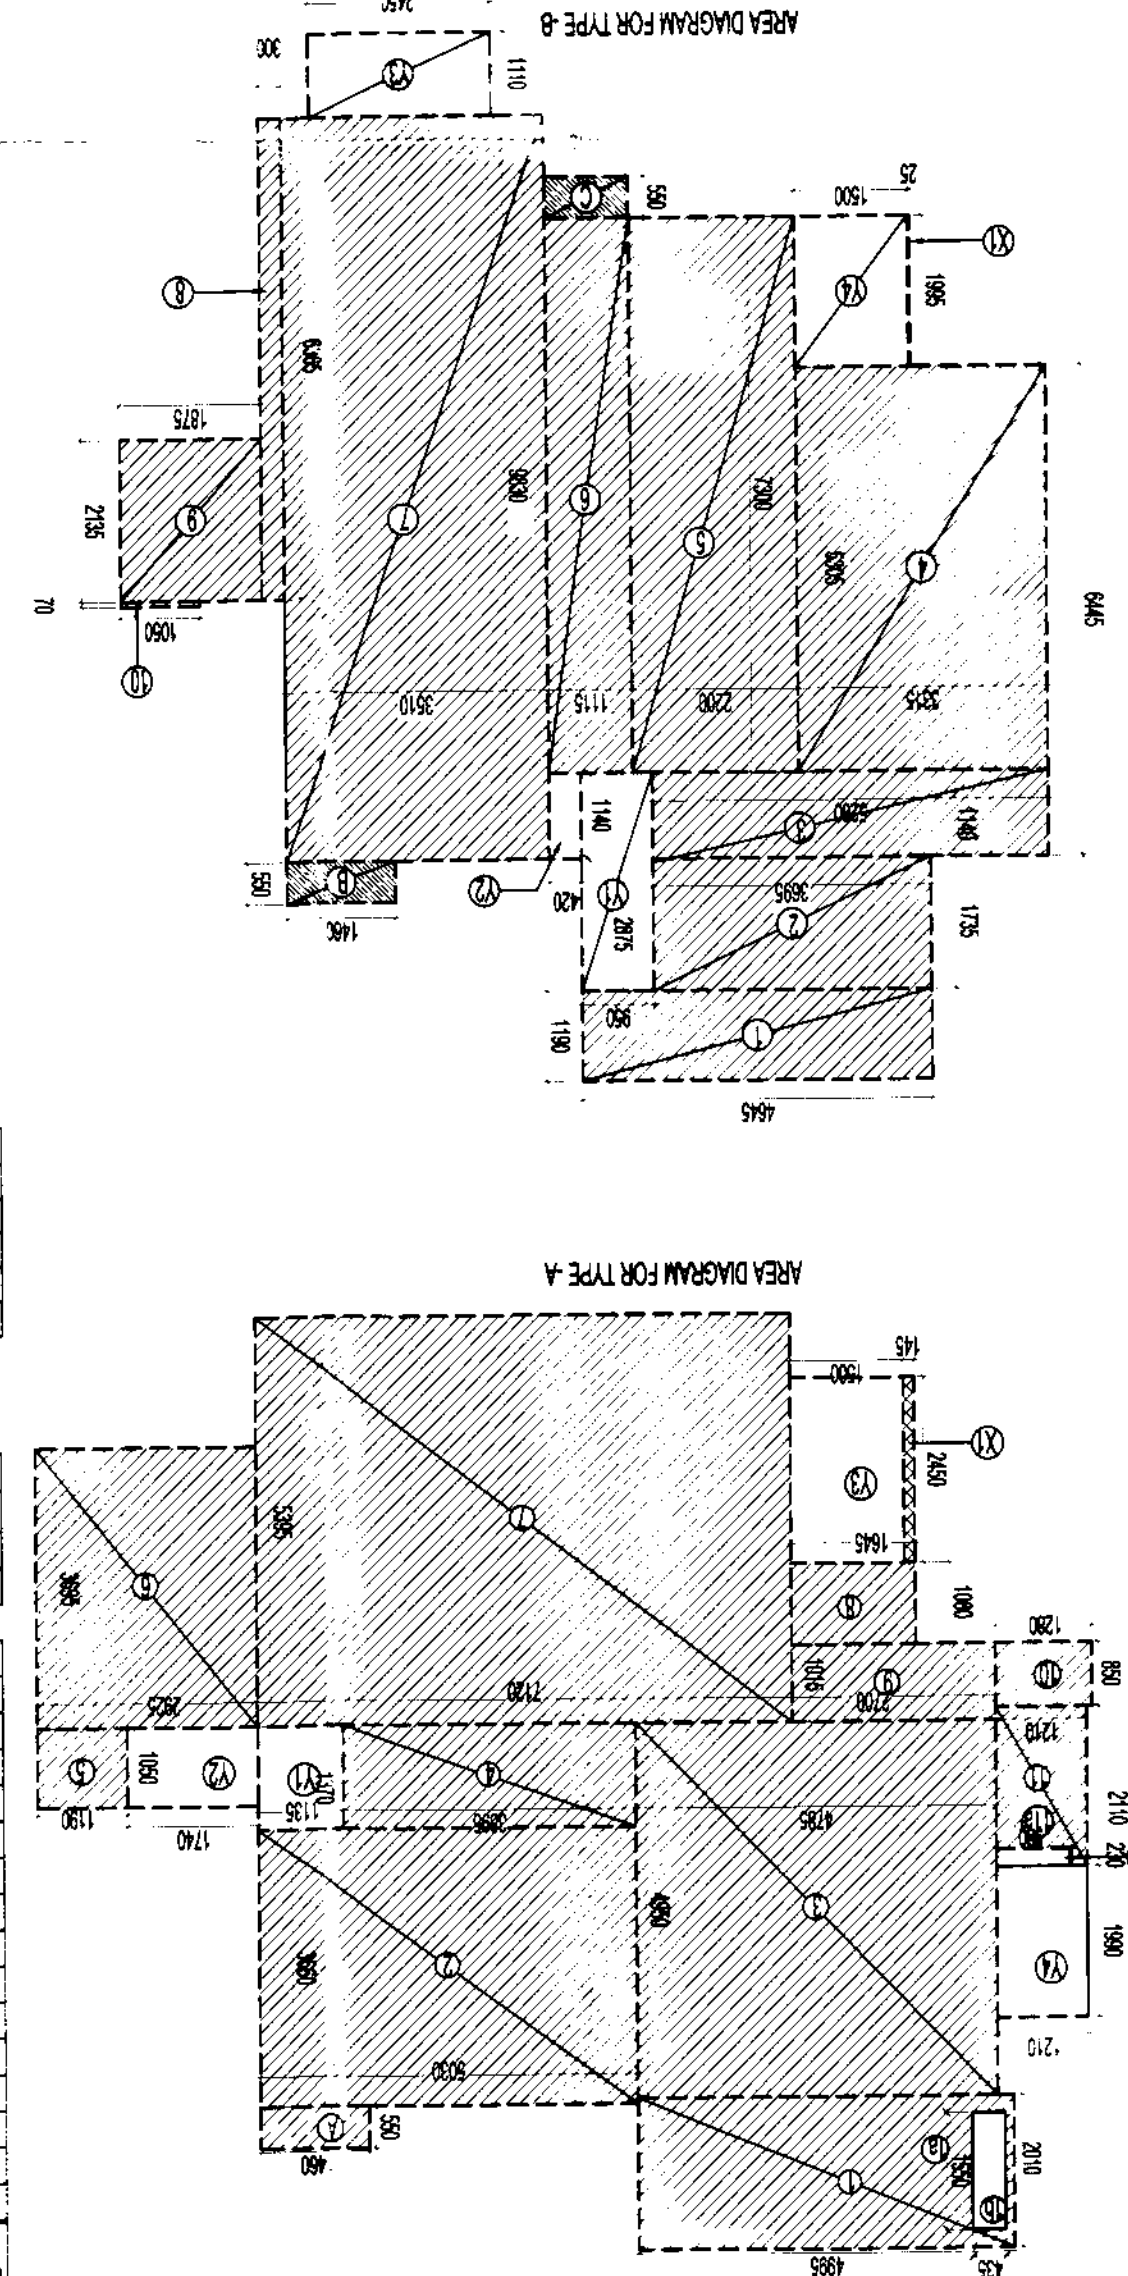

TOTAL FAR AREA OF GROUND FLOOR
TYPE A X (2) + TYPE B X (2) + CIRCULATION
116.25 X (2) + 101.26 X (2) + 104.210
539.230 SQM
104.210
= 507.056 + 222.462 + 104.210 + 35.707
= 869.435 SQM

$$\begin{aligned} \text{CIRCULATION} + 15\% \text{ ADDITIONAL F.A.R.} \\ \text{STILT COVERAGE FLOOR} = \text{GROUND COVERAGE AREA} - \text{TYPE A X (2)} + \text{TYPE B X (2)} + \\ 669.435 - 116.25 \text{ X (2)} + 101.26 \text{ X (2)} + 104.210 + 35.707 \text{ SQMT} \\ 669.435 - 232.5 + 202.52 + 104.210 + 35.707 \text{ SQMT} \\ = 574.857 \text{ SQMT} \\ = 294.498 \text{ SQMT} \end{aligned}$$

[illegible]

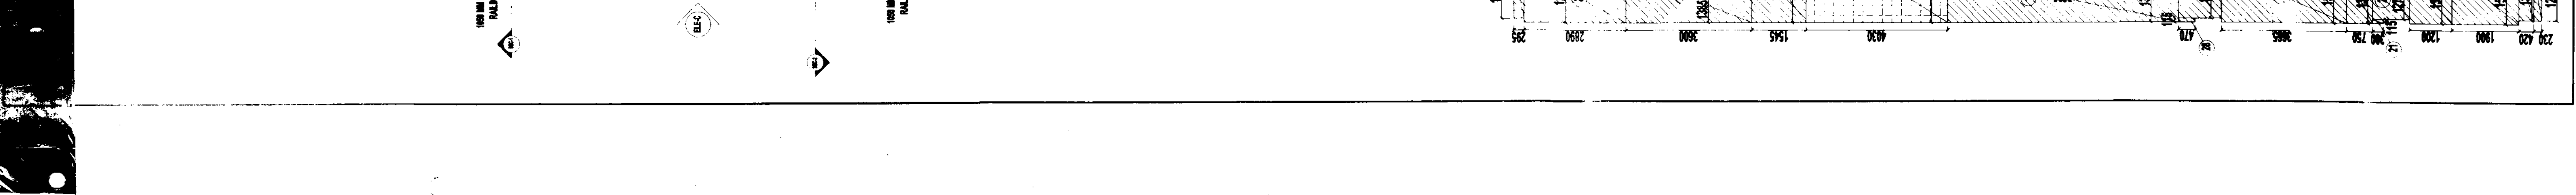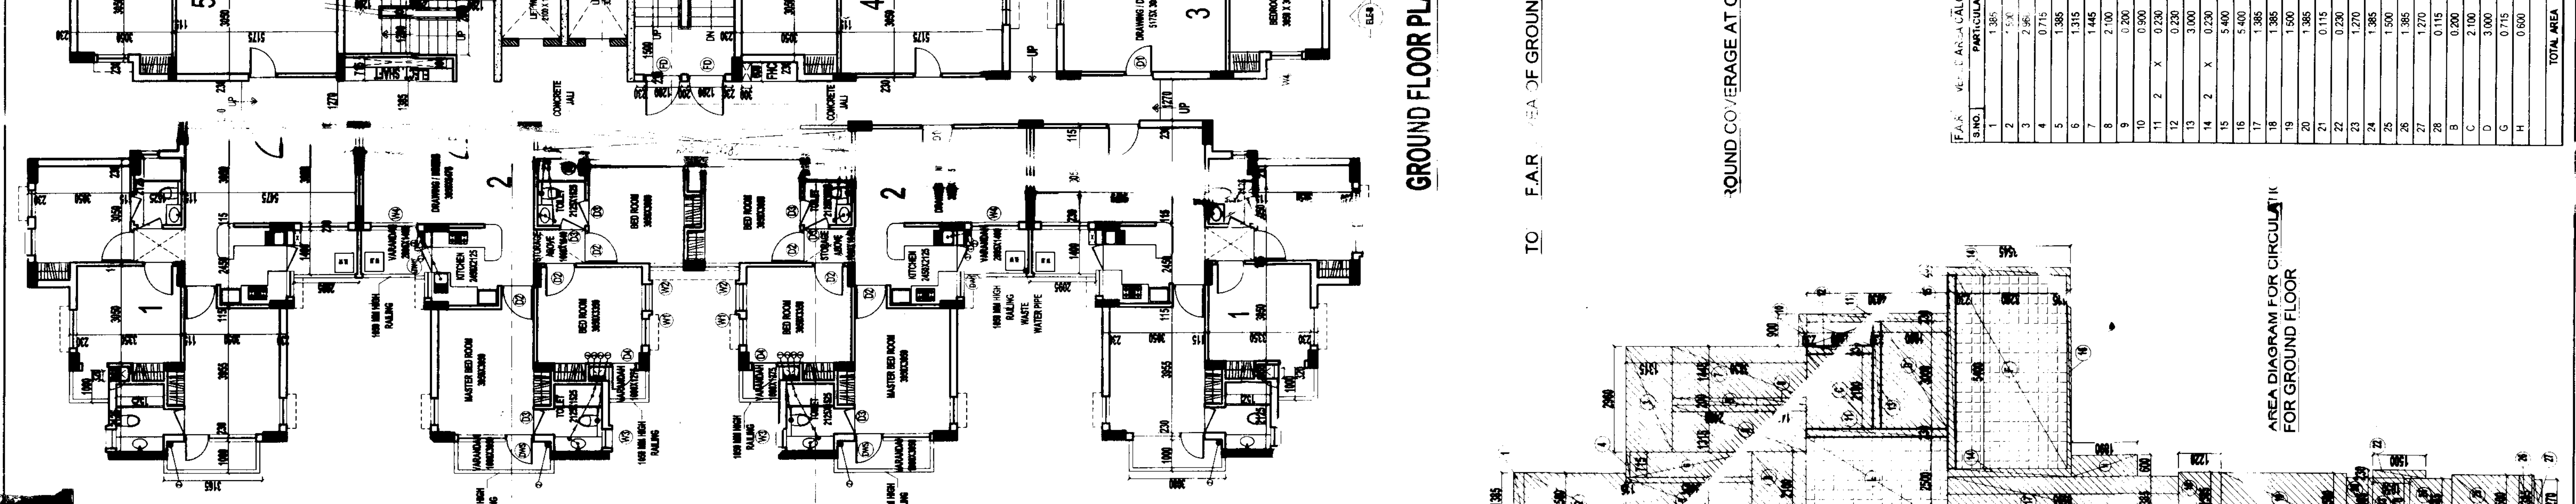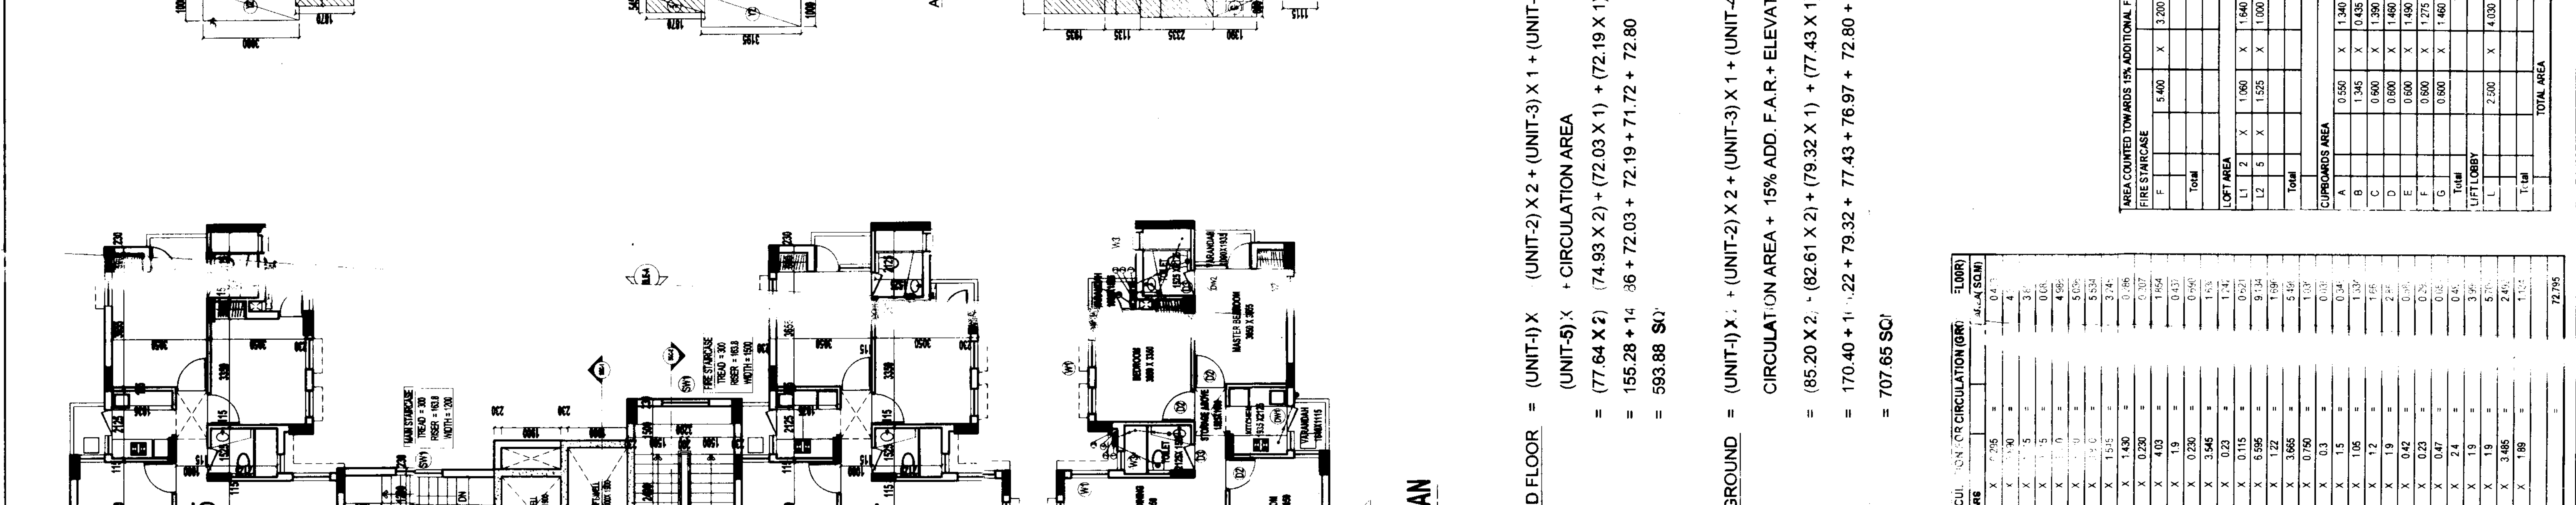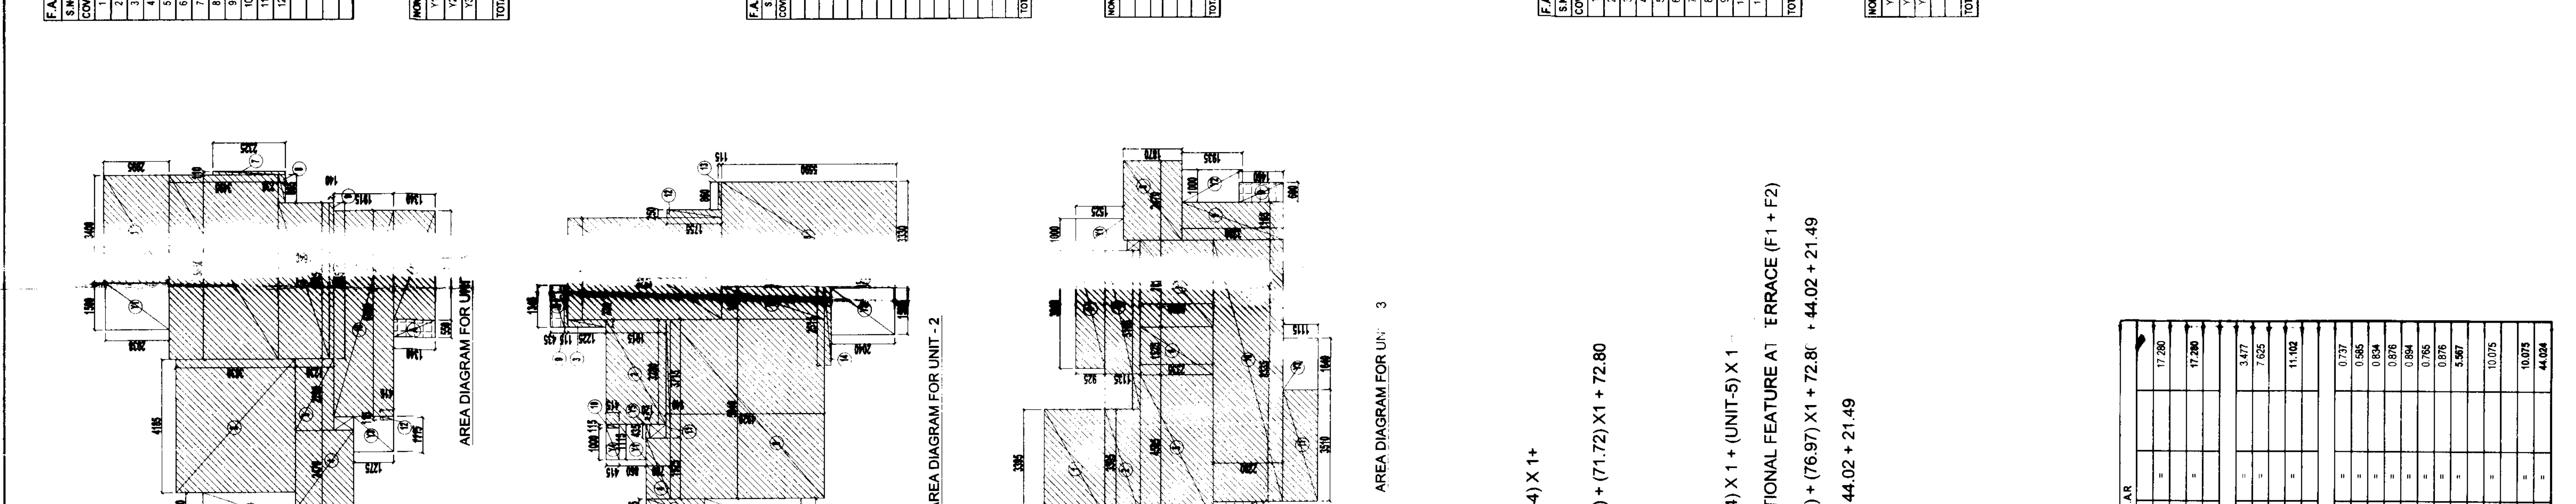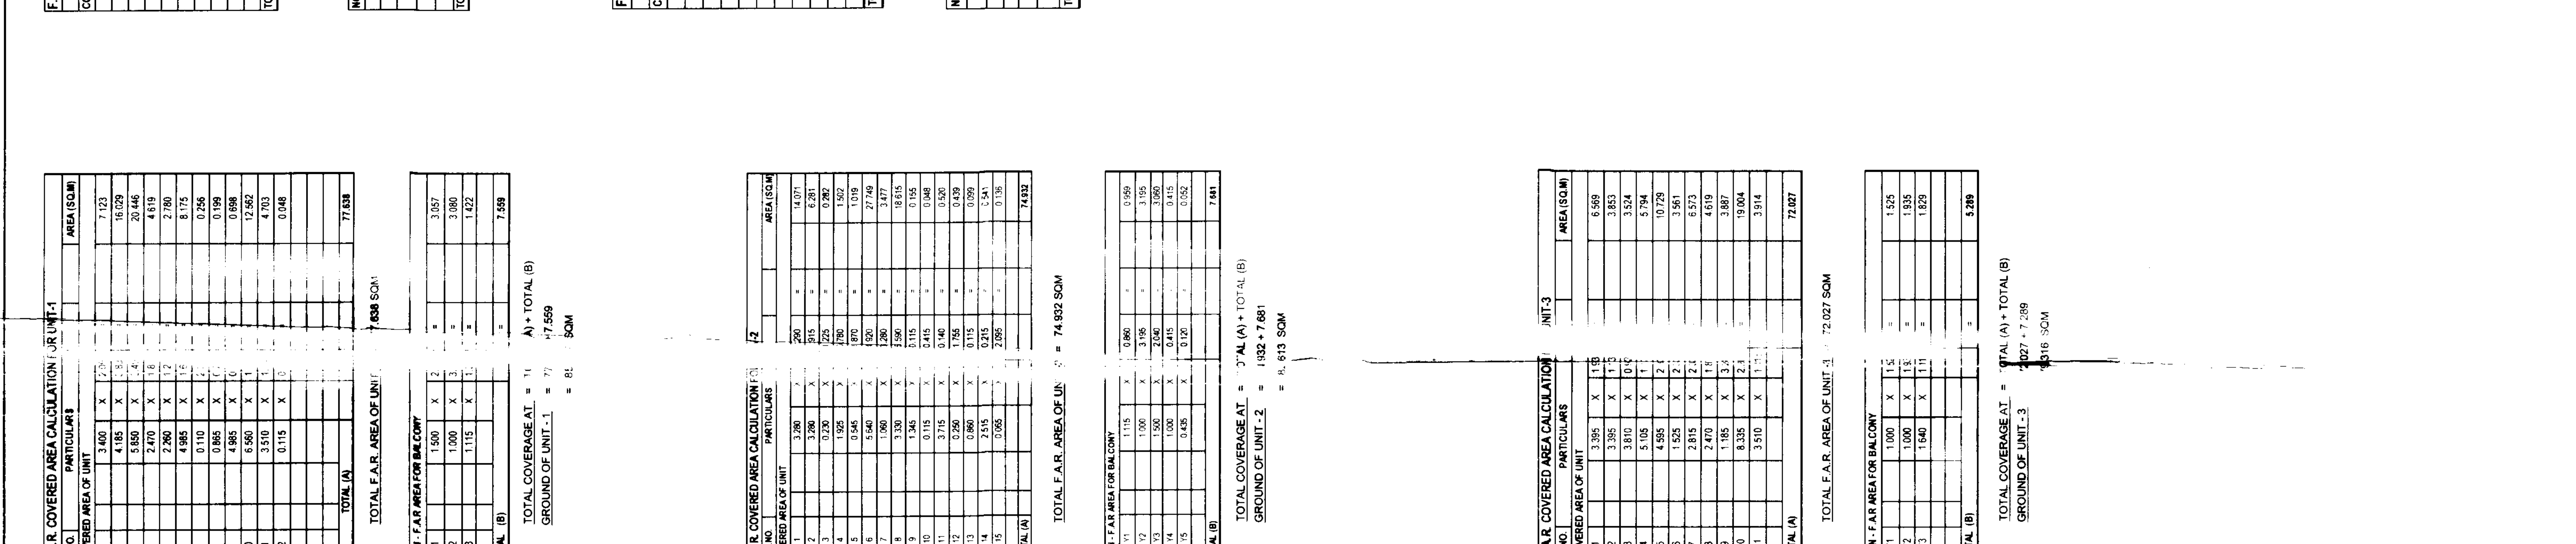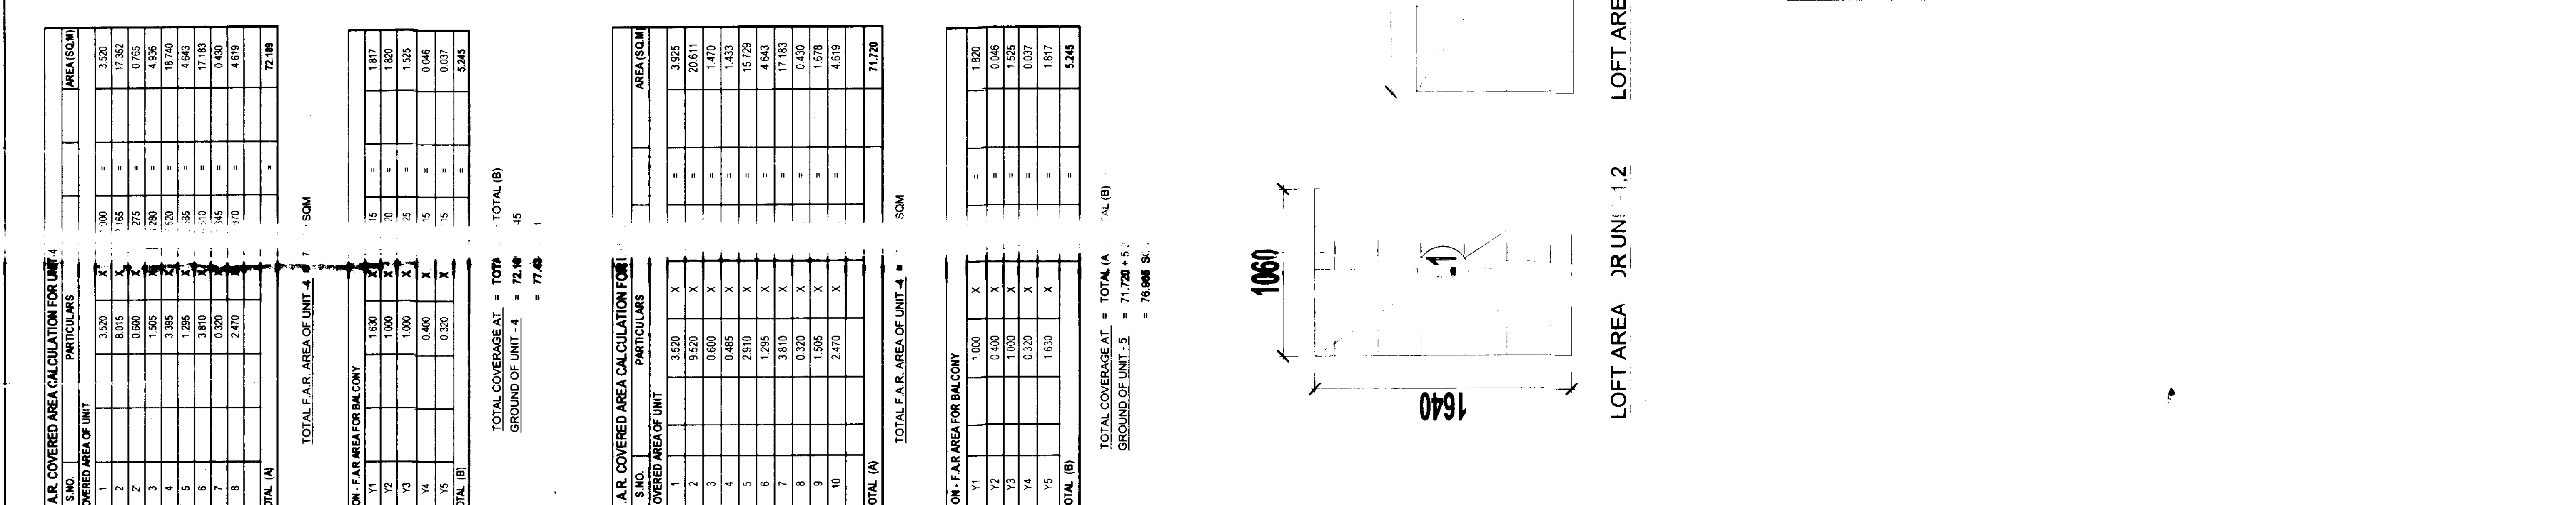

The figure contains architectural drawings for two units, Unit 4 and Unit 5. Each unit has an area diagram and a schedule of openings.

Unit 4: The area diagram shows a rectangular unit with dimensions 1500 (width) x 1000 (depth). The schedule of openings lists 10 items, including doors, windows, and a toilet.

Unit 5: The area diagram shows a rectangular unit with dimensions 1500 (width) x 1000 (depth). The schedule of openings lists 10 items, including doors, windows, and a toilet.

[illegible]

Q. NO.

PARTICULARS

COVERED AREA OF UNIT

AREA SQ.M

1

3.00

X 7.5

7.52

2

1.50

X 7.5

16.29

3

5.00

X 7.5

20.46

4

2.50

X 7.5

2.80

5

4.95

X 7.5

8.15

6

0.10

X 7.5

0.25

7

4.95

X 7.5

0.98

8

6.90

X 7.5

12.62

9

3.10

X 7.5

4.93

10

0.15

X 7.5

0.48

TOTAL IN

77.93

TOTAL F.A.R. AREA OF UNIT

78.93 SQ.M

R. F.A.R AREA FOR BALCONY

Q. NO.

PARTICULARS

COVERED AREA OF UNIT

AREA SQ.M

1

1.50

X 7.5

3.97

2

1.15

X 7.5

1.92

TOTAL IN

7.99

TOTAL F.A.R. AREA OF UNIT

86.92 SQ.M

TOTAL COVERAGE AT = 7.569

GROUND OF UNIT-1 = 81.50 SQ.M

TOTAL IN = TOTAL (B)

Q. NO.

PARTICULARS

COVERED AREA OF UNIT

AREA SQ.M

1

3.95

X 1.8

6.99

2

3.10

X 1.8

5.58

3

3.10

X 1.8

5.58

4

5.05

X 1.8

9.09

5

4.95

X 2.2

10.79

6

2.85

X 2.2

6.27

7

2.85

X 2.2

6.27

8

2.40

X 1.8

4.32

9

1.95

X 3.2

6.24

10

1.95

X 3.2

6.24

11

3.10

X 1.8

5.58

TOTAL IN

72.07

TOTAL F.A.R. AREA OF UNIT-1

72.07 SQ.M

TOTAL IN = TOTAL (B)

GROUND OF UNIT-3

72.07 SQ.M

Q. NO.

PARTICULARS

COVERED AREA OF UNIT

AREA SQ.M

1

3.95

X 1.8

6.99

2

3.10

X 1.8

5.58

3

3.10

X 1.8

5.58

4

5.05

X 1.8

9.09

5

4.95

X 2.2

10.79

6

2.85

X 2.2

6.27

7

2.85

X 2.2

6.27

8

2.40

X 1.8

4.32

9

1.95

X 3.2

6.24

10

1.95

X 3.2

6.24

11

3.10

X 1.8

5.58

TOTAL IN

72.07

TOTAL F.A.R. AREA OF UNIT-1





72.07 SQ.M

TOTAL IN = TOTAL (B)

GROUND OF UNIT-3

72.07 SQ.M

[illegible][illegible][illegible]

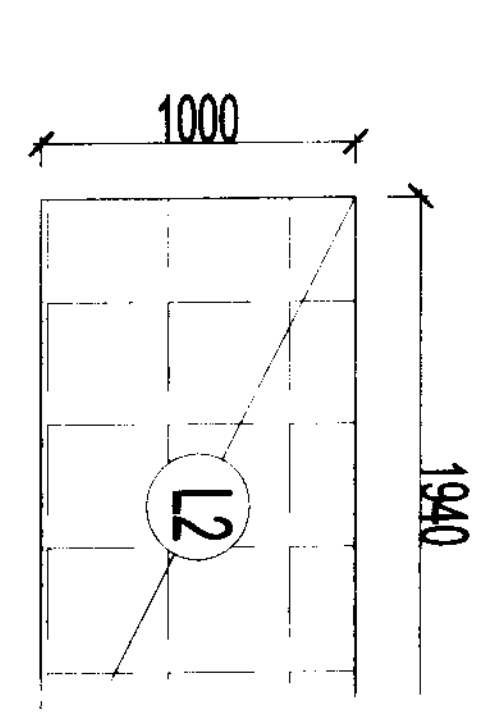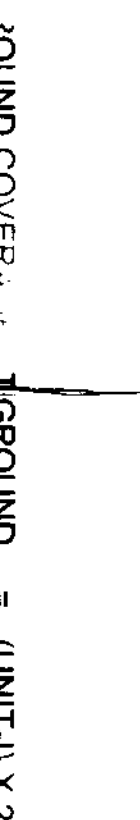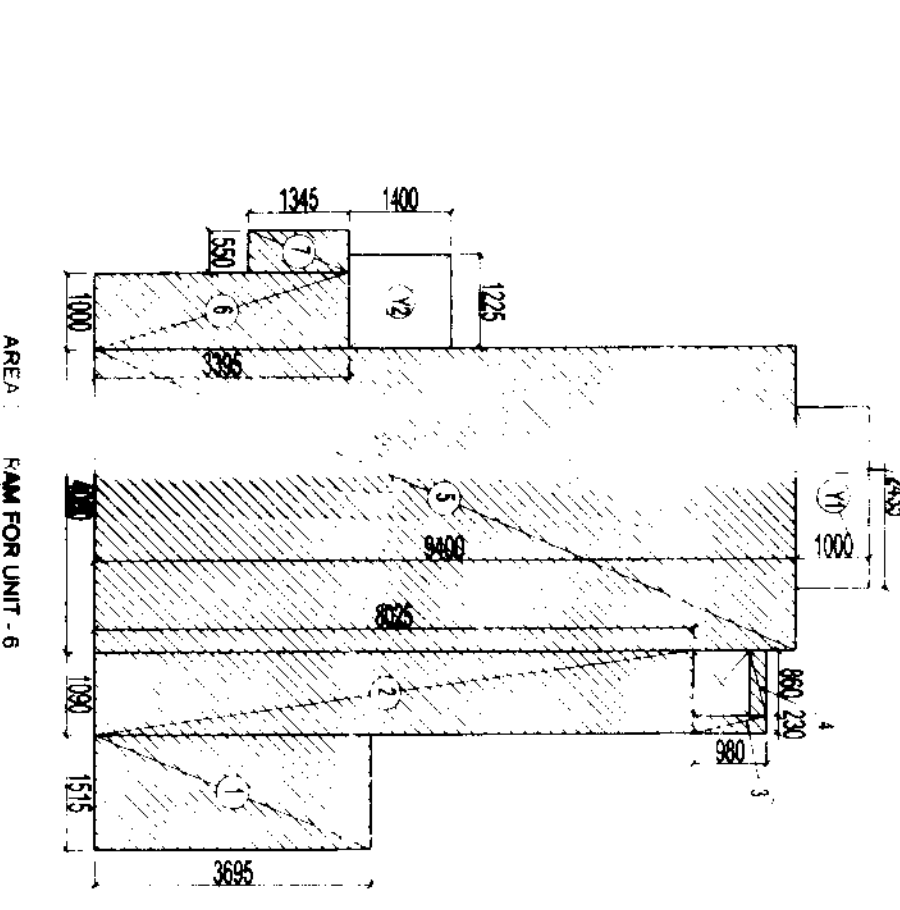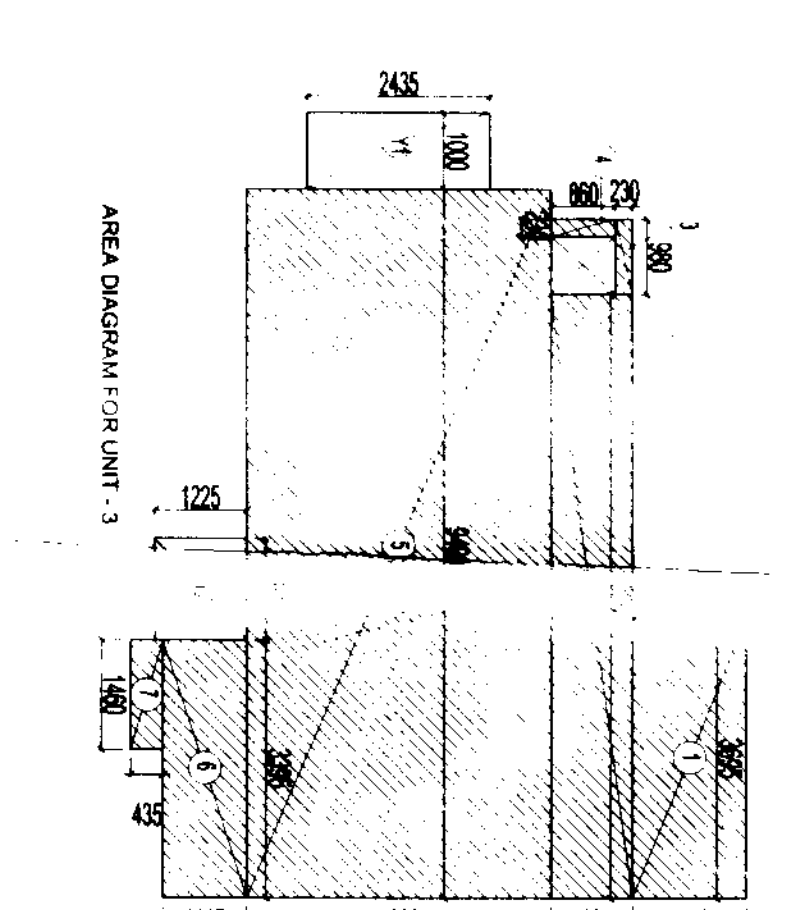

DRAWING TITLE
GROUND FLOOR PLAN

ARCHITECTS:—

Confidence Consultancy
E-406, LOWER GROUND, C.K. II, NEW DELHI,
PIN: +91-11-29321006, FAX NO. 011-2931
E-MAIL: conf@confidence.com, confidence
Web site: www.confidence.com
ISO 9001: 2000

DRAWING NO.

[illegible][illegible]

Revolution

Greater Roida Indonesian Dev. Authority
Bd-2522-07 APPROVED
VISA Letter No. 2543 Dated 11/11/90
Roida Indo Duesd... - S. Regent
Wheat
Gen. Manager
(Plng & Arch)
Checked & signed By
Husein
As Dir. Visa

OWNER SIGN	Architect Un versal Infratech Pvt. Ltd.  Director
ARCHITECT SIGN	 

OWNER	M/S EARTHCON UNIVERSAL INFRA TECH PVT LTD
-------	--

SUBMISSION DRAWING

PROJECT

PROPOSED GROUP HOUSING FOR
M/S EARTHCON UNIVERSAL INFRA TECH PVT.LTD
AT PLOT NO. GH-10, SEC-01,
GREATER NOIDA, U.P.

DATE	PROJECT INCHARGE	CHECKED BY
3-02-2011	DEVESH SHAKYA	DEVESH SHAKYA

SCALE	DRAWN BY	APPROVED BY
1:400	REP.	VISHAL SUDHMA

1:100	RSK	#FEDERAL JUDICIAL
DRAWING TITLE		
TOWER-A		


SECTIONS- X1,X1& X2,X2

ARCHITECTS:—

Confluence Consultancy Services

E-406, LOWER GROUND, G/K. II, NEW DELHI
PH: +91-11-23216005, 9310164866 FAX NO. 011-2316086
E-MAIL: cs@confluence.com, confluenceindia@gmail.com
Web site: www.confluence.com

DRAWING NO.	REVISION
ISO 9001: 2000	B-0

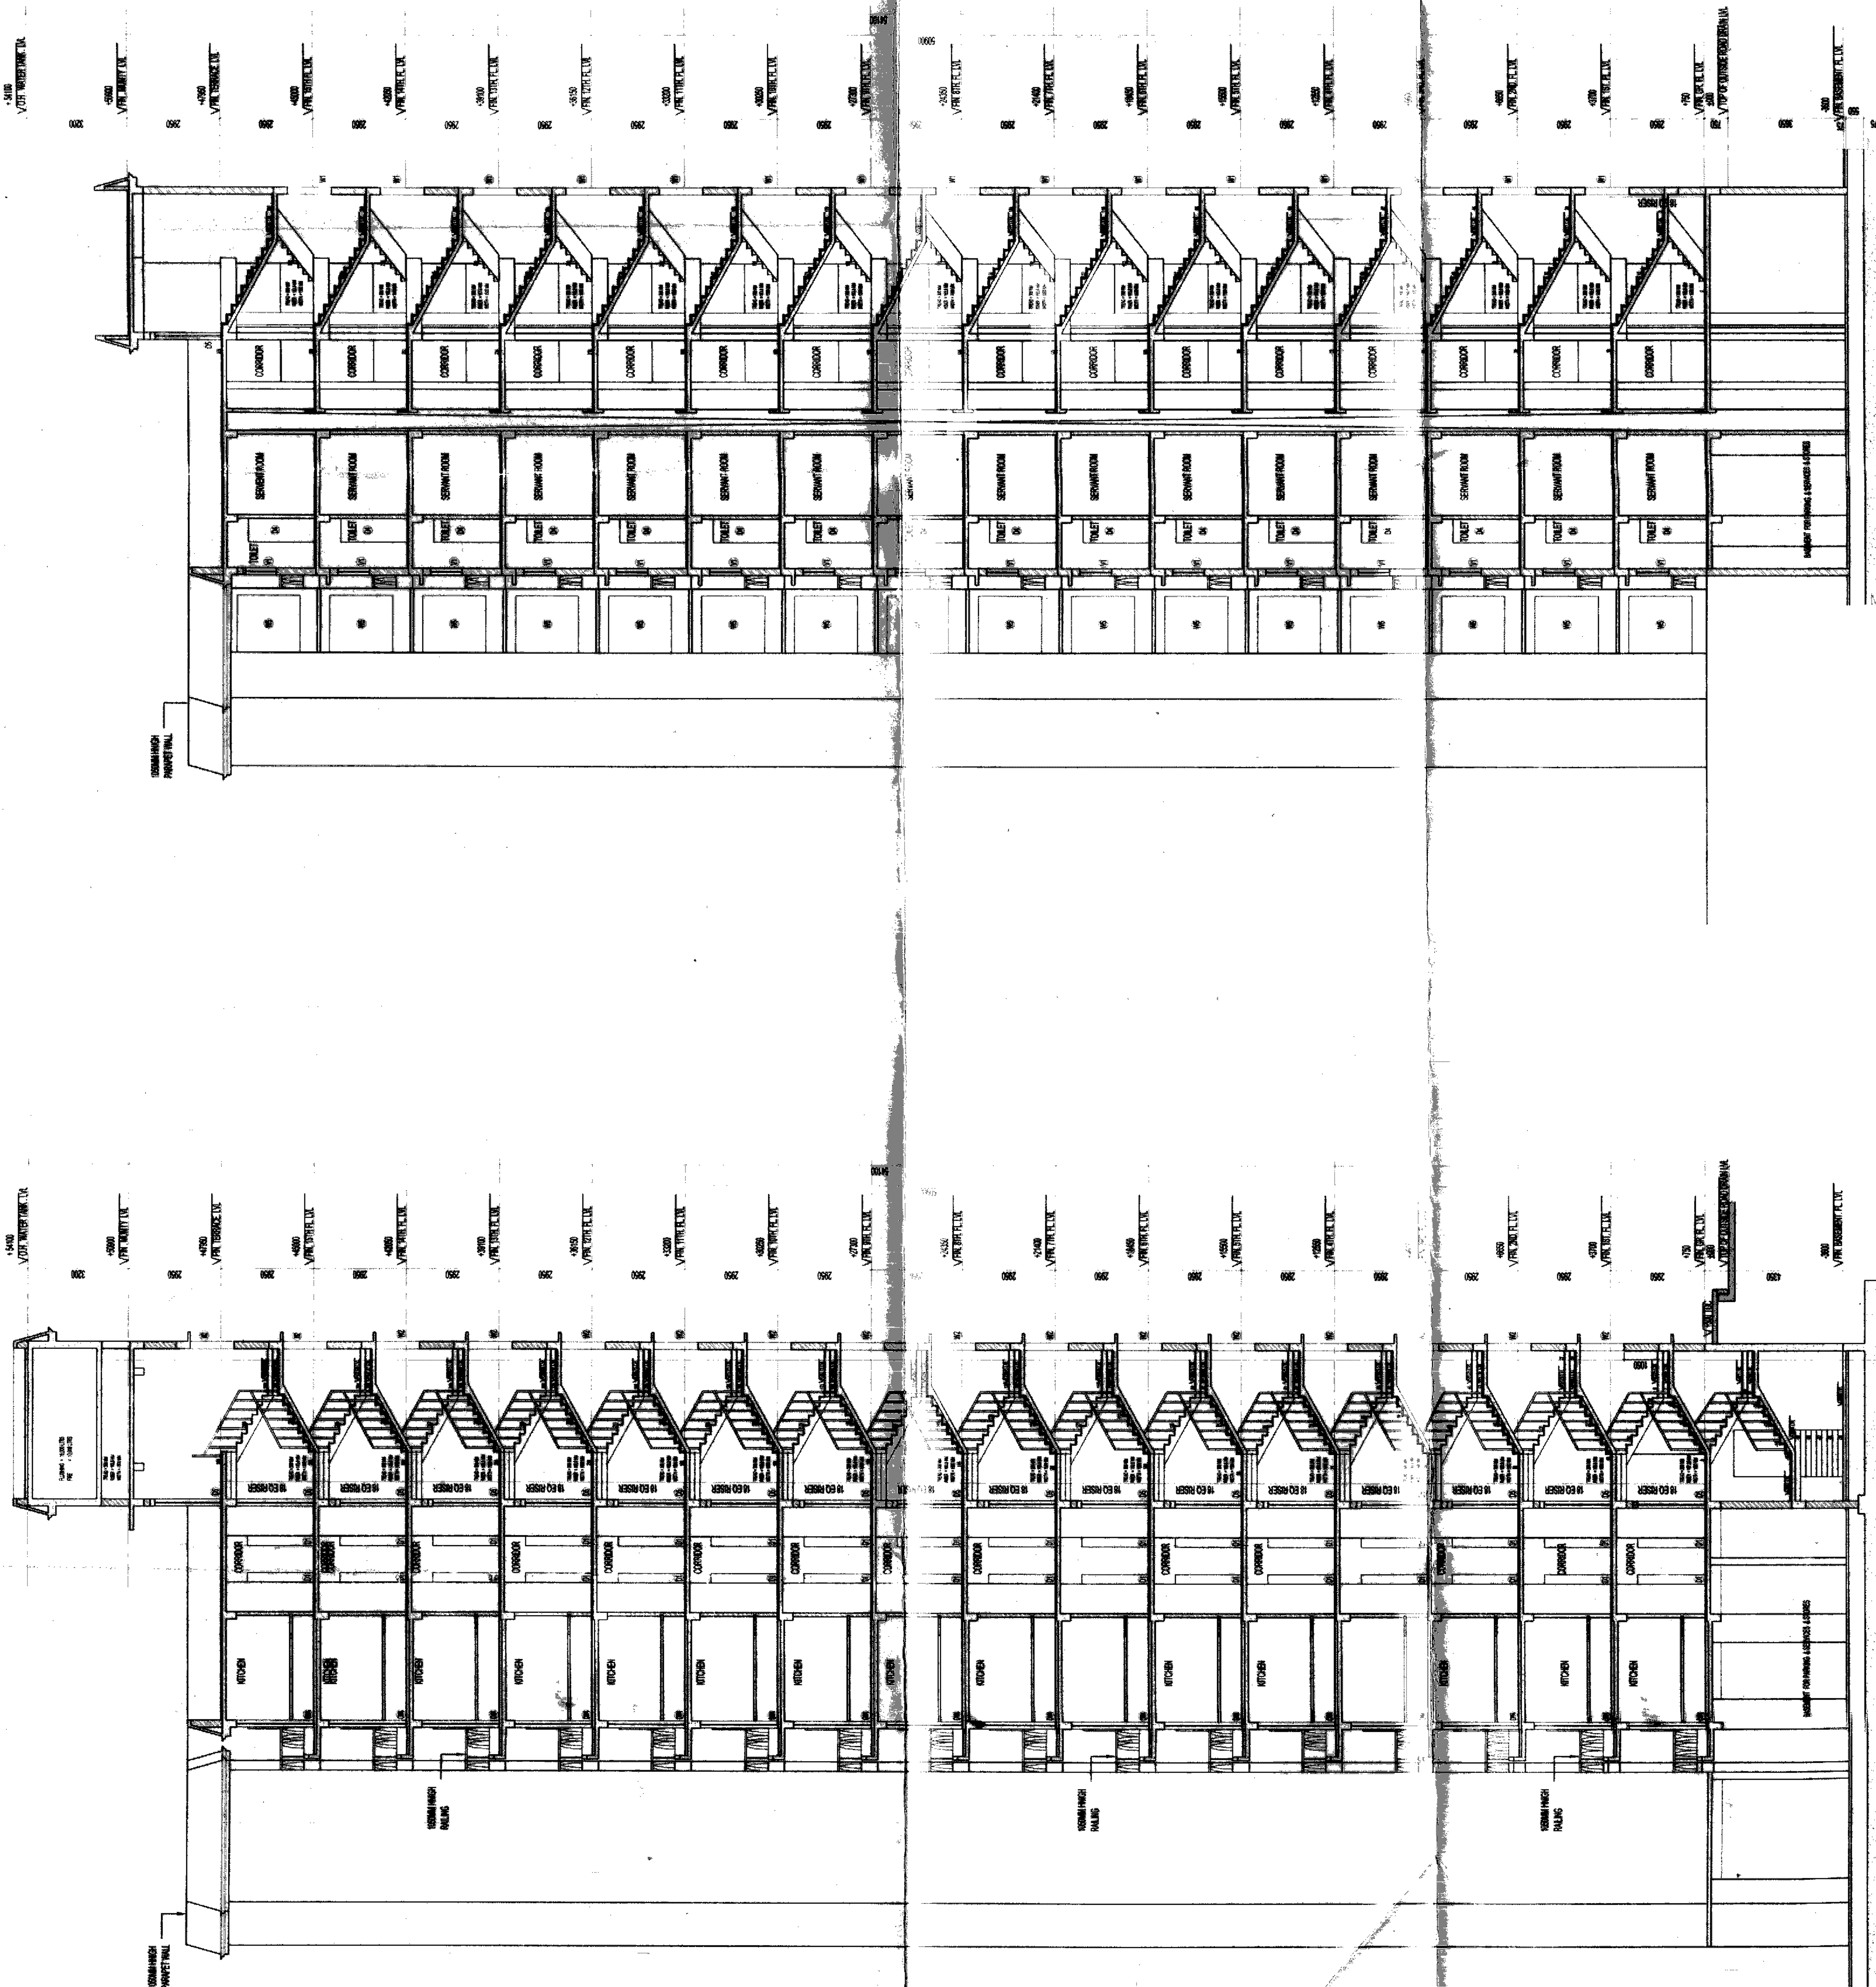

SECTION X2-X2

SECTION X1X1

[illegible]

REVISION ~~DATE~~ Industrial Despatchery
Greater Noida
APPROVED
3098, Dated. 6/4/201

Valid Upo Excd... 3/1/81-2-175
 155 High
 Gen. Member
 (Orig. & 1st Copy)
 (Print. & Arch.)
 Drawing Checked & Verified By
 S. E. (Print)

[illegible]

OWNER SIGN _____ ARCHITECT SIGN _____

Universal Infratech Pvt. Ltd.  Director

OWNER
M/S EARTHCON UNIVERSAL INFR
PVT.LTD

SUBMISSION DRAWING

PROJECT
PROPOSED GROUP HOUSING FOR
44/5 EARTHCON UNIVERSAL INFR
WFT, LTD AT PLOT NO. GH - 11
SECTOR -1, GREATER NODIA, (


DATE	PROJECT INCH.	CHECK
5-02-11	DEVESH SHAKYA	DEVES
SCALE	DEALT BY	APPRO
1:100	R.S.R	VISHAL

DRAWING TITLE

OWER-B,C,E,H,I & K
ELEVATION B-B & SECTION :

ARCHITECTS:-
Confidence Consultancy Services
-406, LOWER GROUND, G.K. II, NEW DELHI
H:- +91-11-28216006, FAX NO. 011-2916006
-MAIL:- ccs@confidence.com, confidence.india@gmail.com
Web site :- www.in-confidence.com
SO 9001: 2000

DRAWING NO.


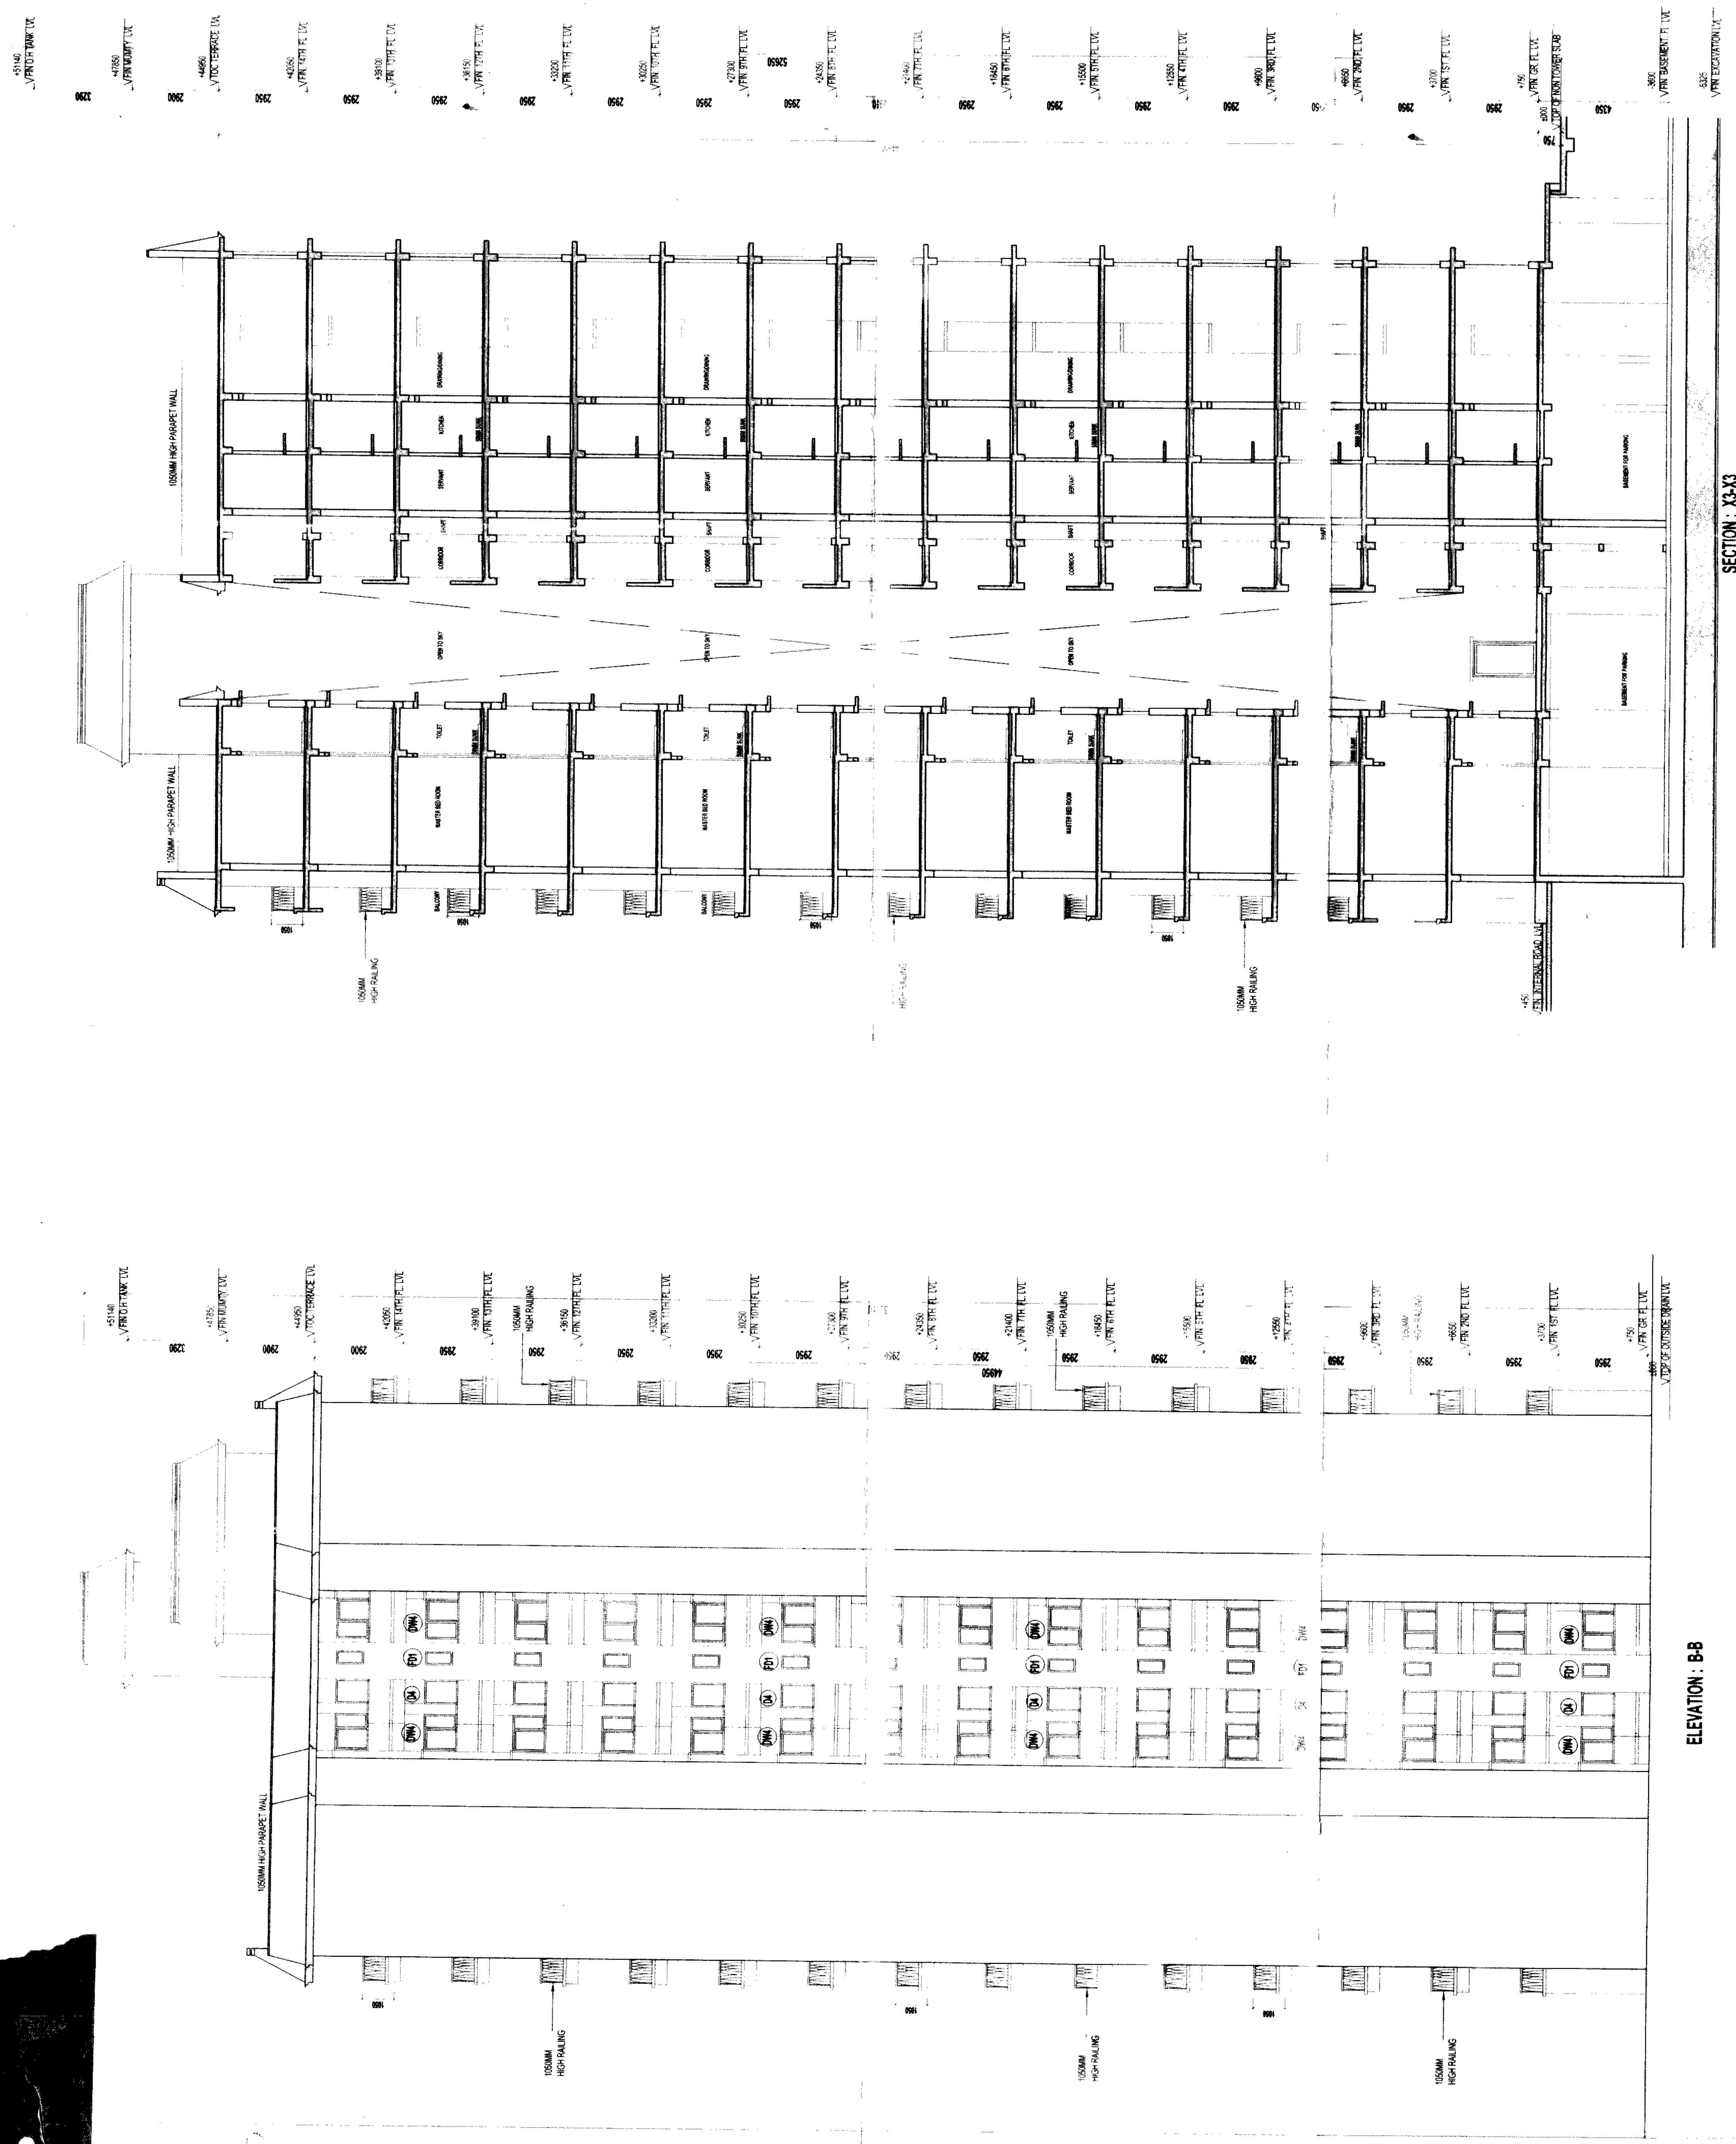


ELEVATION: B-B

SECTION: X3-X3

NO. OF PRINTS	DATE	ISSUED TO	REMARKS
	DATE	General Noida Industrial Ex. Authority <i>A person</i>	10/12/20 Valid upto Dated. 30.12.2020


376
 2
 Gen. Manager
 (Eng. & Arch.)
 DGM
 (Eng. & Arch.)
 Drawing Checked & Verified by
 16/5/97
 St. Ex. (Vish)
 16/5/97

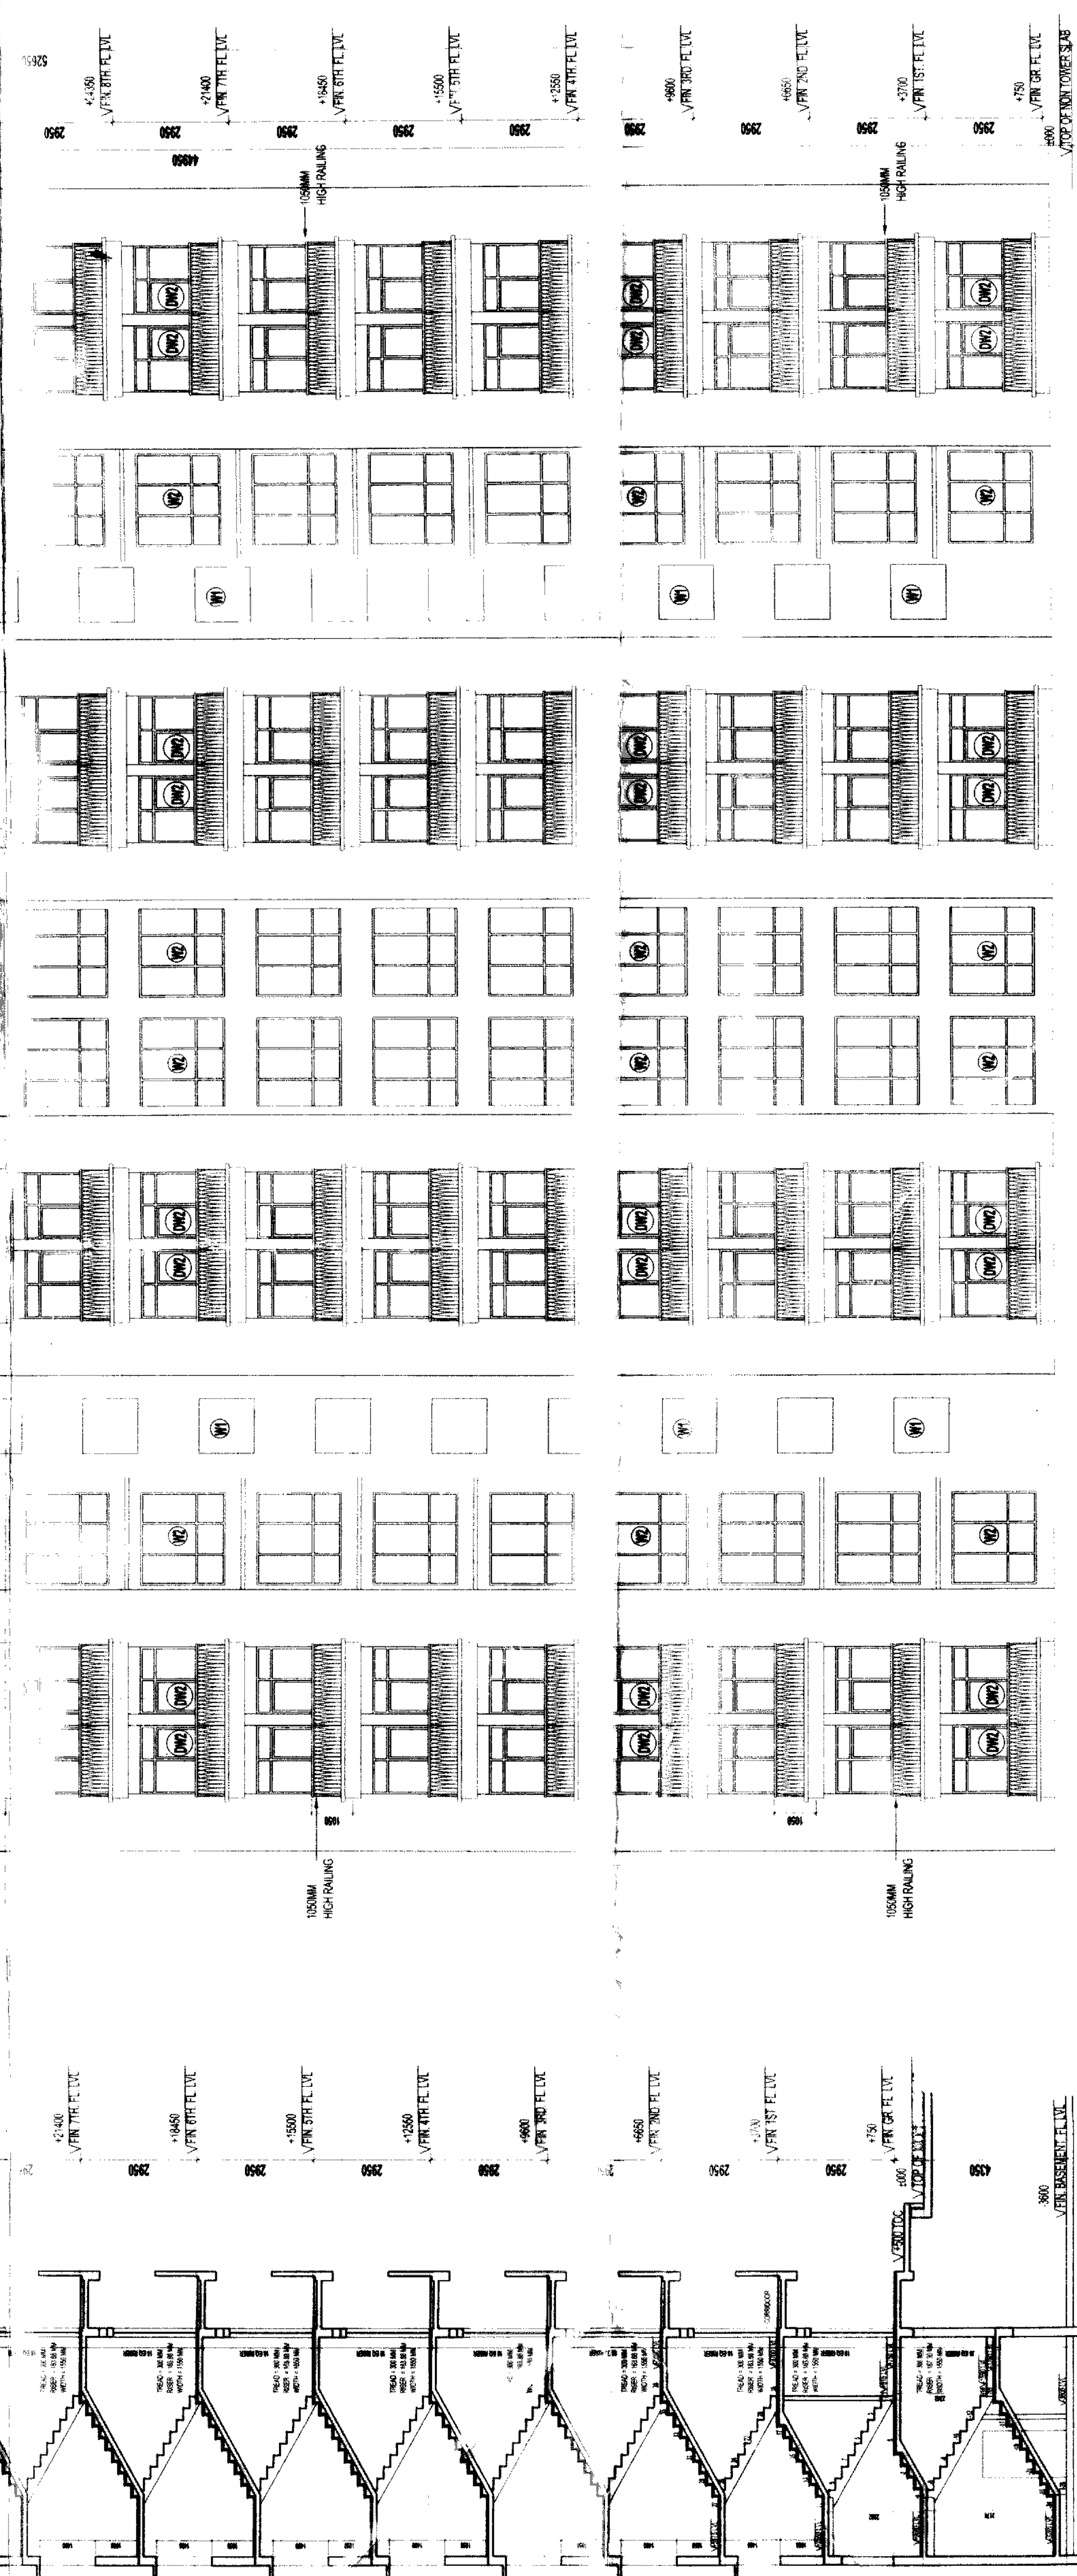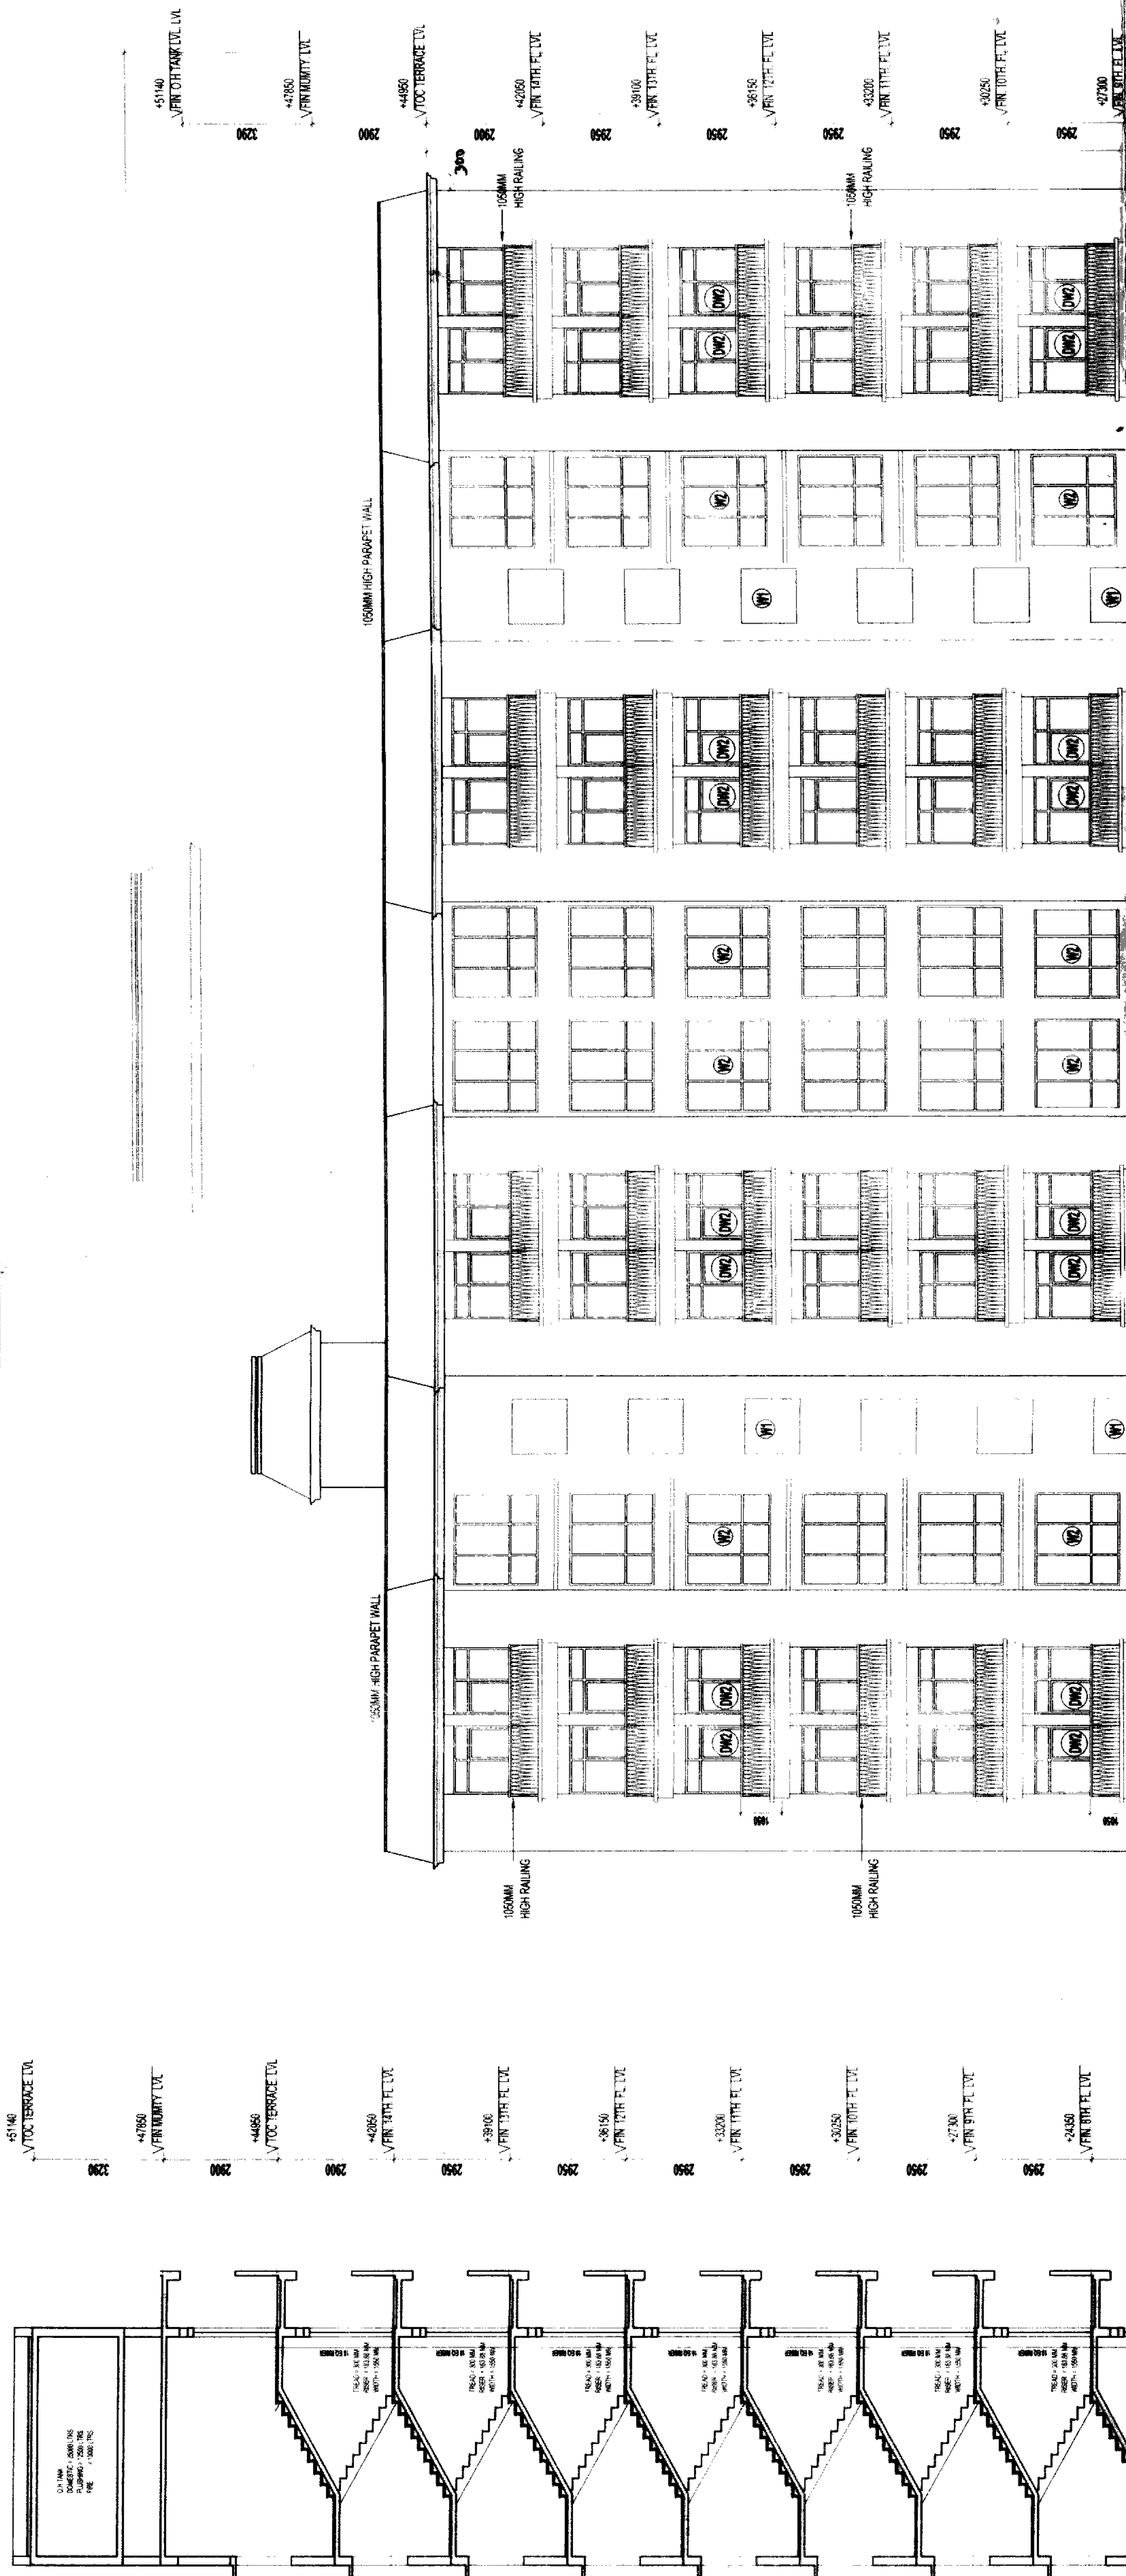[illegible]

ELEVATION : C-C


SECTION X2-X2

OWNER SIGN Earthcon Universal InfraTech Pvt. Ltd.	ARCHITECT SIGN ARCHITECT CA-8925066 28/06/2008
<i>[Signature]</i> Director	
OWNER M/S EARTHCON UNIVERSAL INFRATECH PVT.LTD	
SUBMISSION DRAWING	
PROJECT PROPOSED GROUP HOUSING FOR M/S EARTHCON UNIVERSAL INFRATECH PVT.LTD. PLOT NO. 31E-10, SECTOR -1, GREATER NODIA, UP.	
DATE 3-02-11	CHECKED BY DEVESH SHAKYA
SCALE 1:100	APPROVED BY VISHAL SHARMA
DRAWING TITLE TOWER-B,C,E,H,I & K ELEVATION C-C & SECTION X2-X2	
ARCHITECTS:- Confidence Consultancy Services E-406, Tower Ground, C.A. 10, NEW DELHI Ph: 011-26100000, 26100001 E-mail: csd@confidence.com , confidence.fird@gmail.com Web site: www.in.confidence.com 100 90001, 2000	
DRAWING NO.	
REVISION	

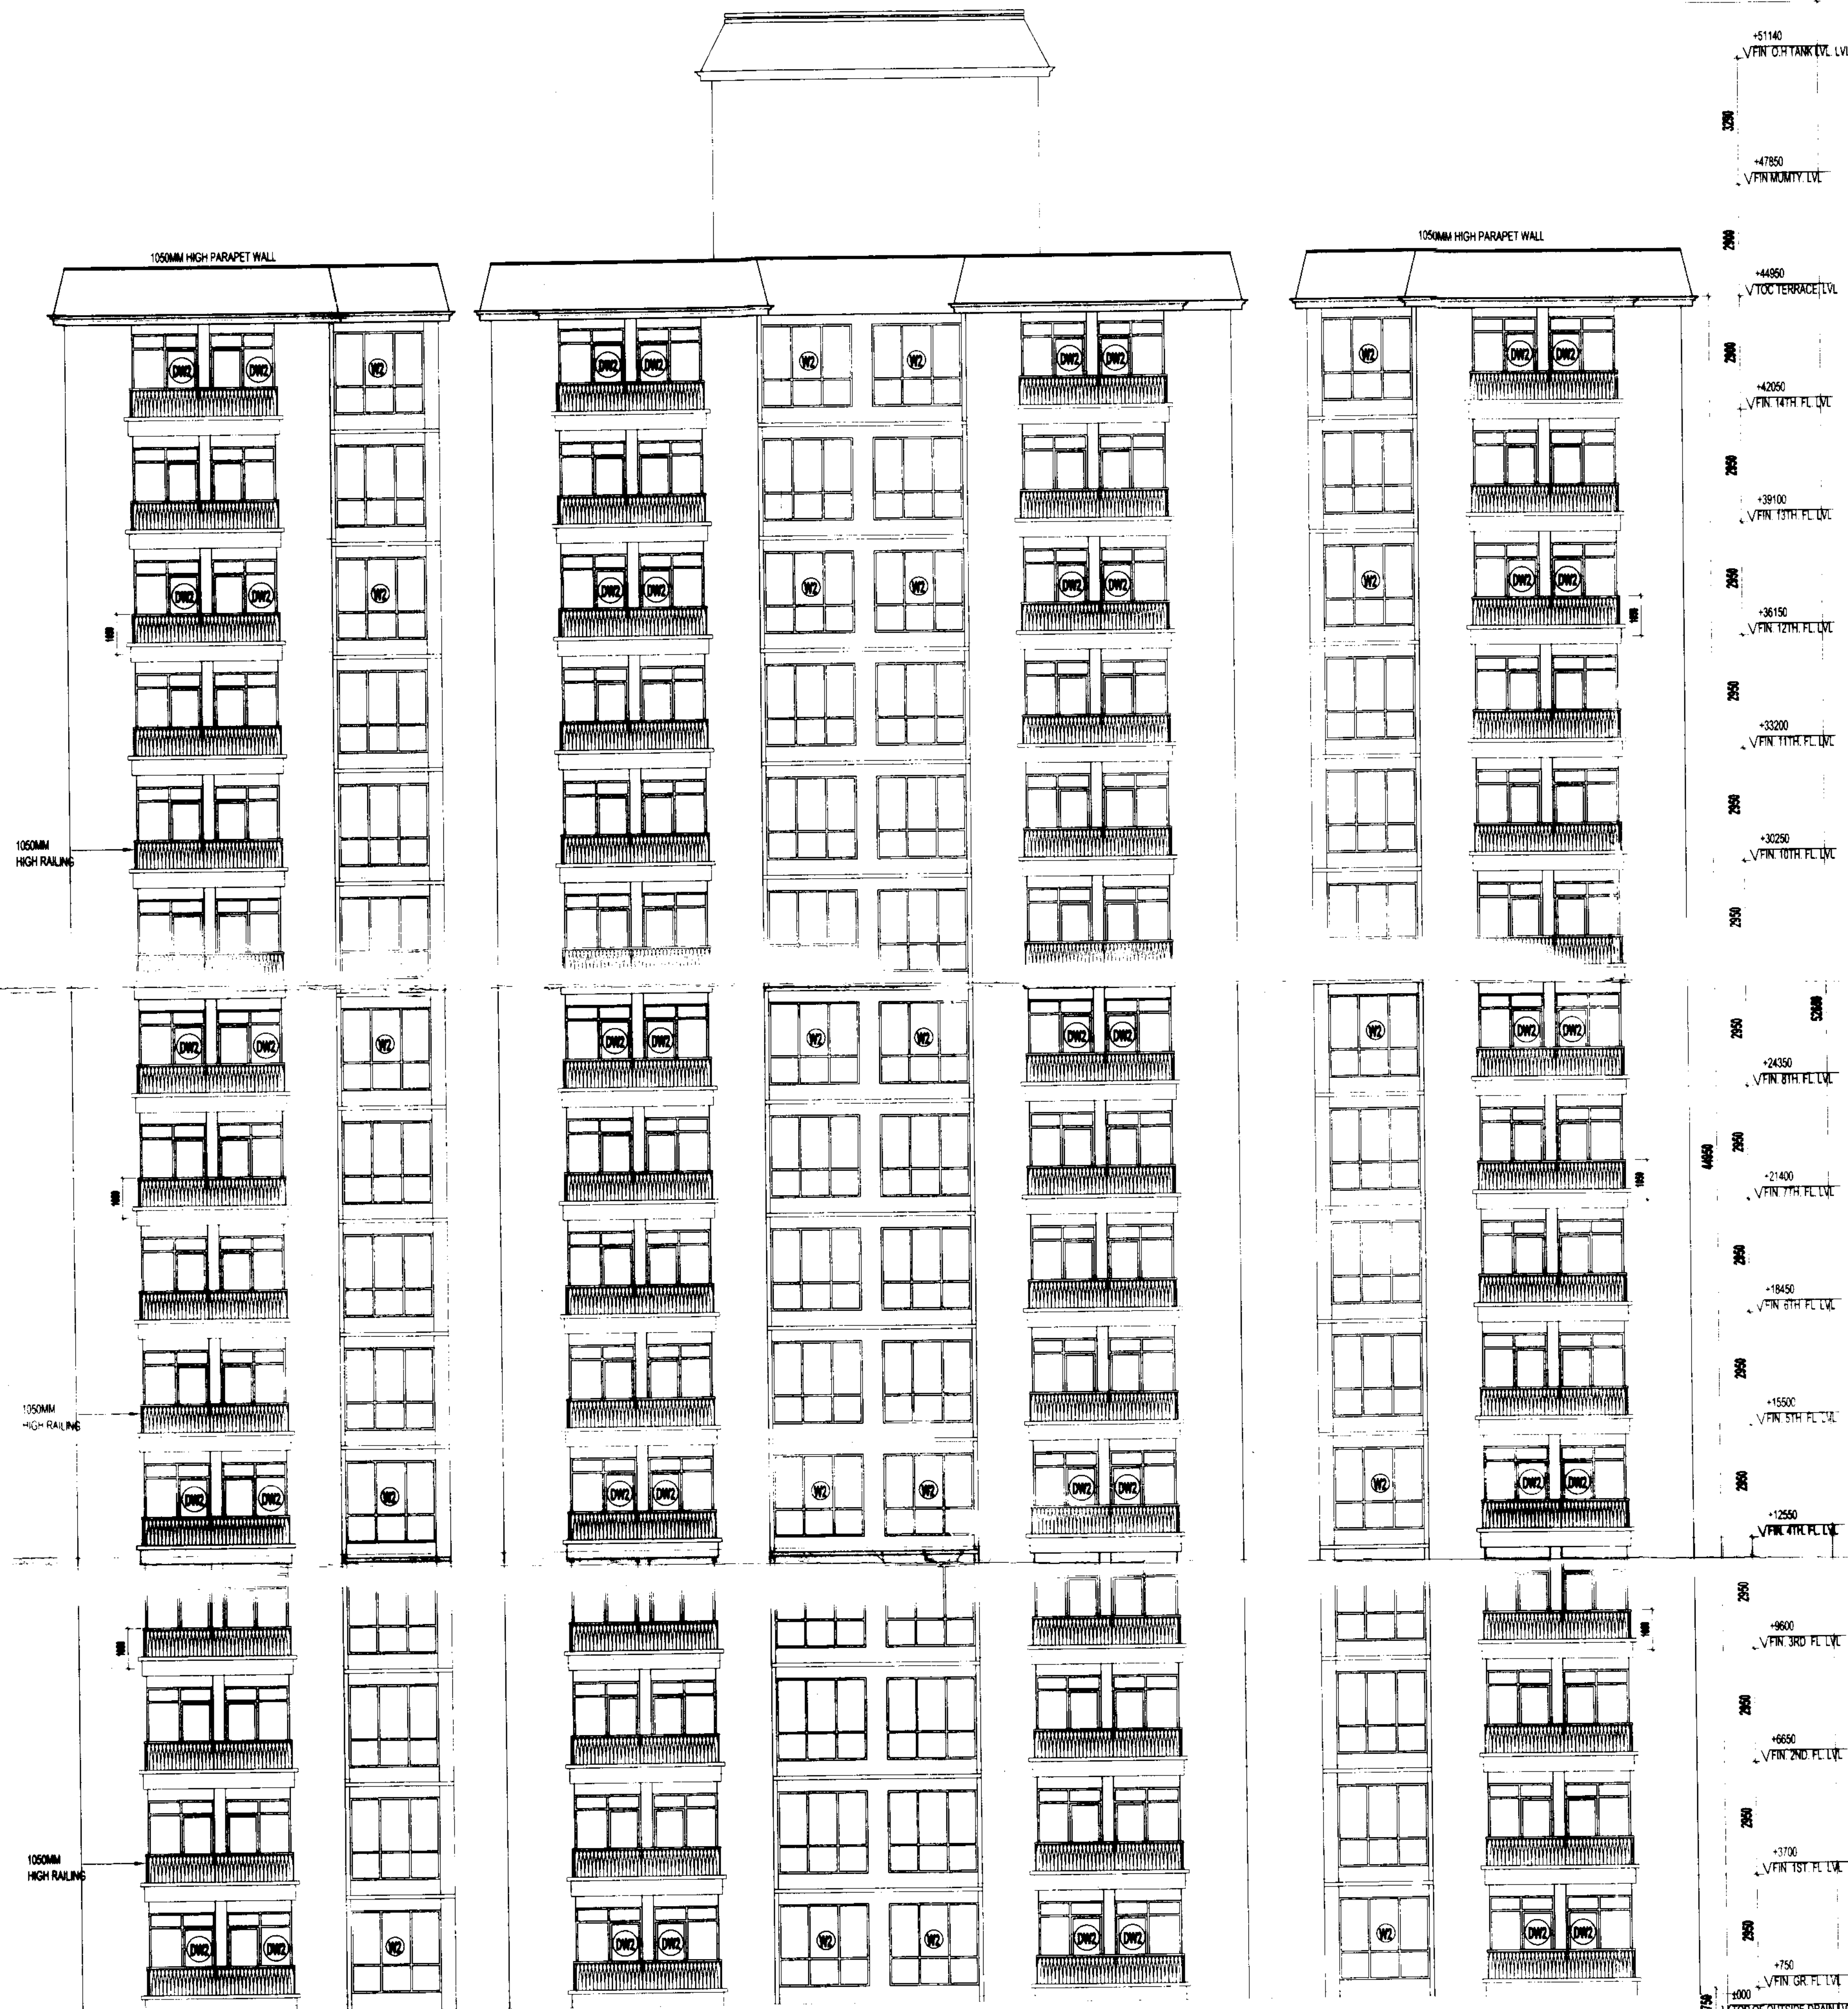

ELEVATION: A-A


NORTH POINT		This drawing is a "COPYRIGHT" contents of this drawing or part thereof may not be used or reproduced without the permission of the Architect	
NO. OF PRINTS	DATE	ISSUED TO	REMARKS
REVISION	DATE	DESCRIPTION	BY
Greater Noida Industrial Dev. Authority APPROVED Vide Letter No. 2088 Dated 6/14/2017 Valid upto Dated: 31/8/2017 Gen. Manager (Eng. & Arch.) Gen. Manager (Prog. & Arch.) Drawing Checked & Verified By H. Singh St. No. 17/200			
Revalidation Greater Noida Industrial Dev. Authority APPROVED Order No. 2200 Dated 11/11/2020 Valid upto Dated: 31/8/2021 Gen. Manager (Eng. & Arch.) Gen. Manager (Prog. & Arch.) Drawing Checked & Verified By H. Singh St. No. 17/200			
OWNER SIGN		ARCHITECT SIGN	
Earthcon Universal Infratech Pvt. Ltd. <i>[Signature]</i> Director		<i>[Signature]</i> VISHAL SHARMA ARCHITECT CA-99223 95101848 NEW DELHI	
OWNER			
M/S EARTHCON UNIVERSAL INFRATECH PVT. LTD.			
SUBMISSION DRAWING			
PROJECT			
PROPOSED GROUP HOUSING FOR M/S EARTHCON UNIVERSAL INFRATECH PVT. LTD. AT PLOT NO. GH - 16, SECTOR - 1, GREATER NODIA, UP.			
DATE	PROJECT INCH.	CHECKED BY	
3-02-11	DEVESH SHAKYA	DEVESH SHAKYA	
SCALE	DEALT BY	APPROVED BY	
1:100	R.S.R	VISHAL SHARMA	
DRAWING TITLE			
TOWER-B,C,E,H,I & K			
ELEVATION A-A			
ARCHITECTS:-			
Confluence Consultancy Services			
E-406, LOWER GROUND, G.K. II, NEW DELHI			
Ph: +91-11-29216008, FAX NO. 011-2916008			
E-MAIL: cc@confluence.com, confluence_india@gmail.com			
Web site: www.in.confluence.com			
ISO 9001: 2000			
DRAWING NO.		REVISION	

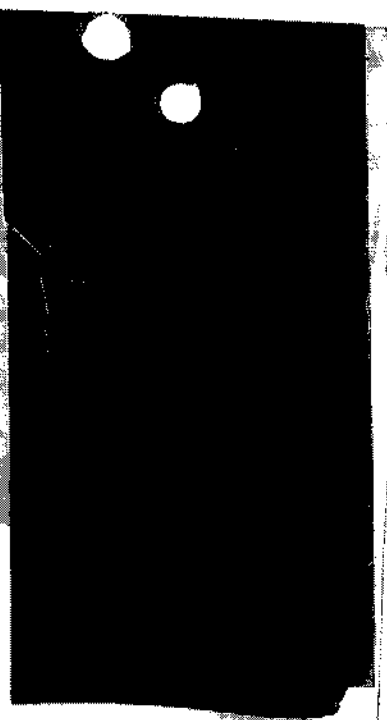



ELEVATION 1-1

NORTH POINT		This drawing is a "COPYRIGHT" contents of this drawing or part thereof may not be used or reproduced without the permission of the Architect.	
NO. OF SHEETS	DATE	ISSUED TO	REMARKS
1	03-02-11		
PROJECT: PROPOSED GROUP HOUSING FOR M/S EARTHCON UNIVERSAL INFRA TECH PVT. LTD. AT PLOT NO. 10, SECTOR -1, GREATER NODIA, UP.		REVISIONS:	
SUBMISSION DRAWING		BY: [Signature]	
OWNER: M/S EARTHCON UNIVERSAL INFRA TECH PVT. LTD.		DATE: 03/18/2013	
PROJECT: PROPOSED GROUP HOUSING FOR M/S EARTHCON UNIVERSAL INFRA TECH PVT. LTD. AT PLOT NO. 10, SECTOR -1, GREATER NODIA, UP.		APPROVED: [Signature]	
DRAWING TITLE: TOWER F & G		DATE: 03/18/2013	
ELEVATION 1-1		Valid upto Date: 31/12/2013	
ARCHITECTS:- Confluence Consultancy Services		[Stamp: Confluence Consultancy Services]	
E-408, LOKES GROUND, C-1, NEW DELHI		[Stamp: Confluence Consultancy Services]	
E-Mail: confluence.consultancy@gmail.com		[Stamp: Confluence Consultancy Services]	
Web site: www.confluence.consultancy.com		[Stamp: Confluence Consultancy Services]	
ISO 9001: 2000		[Stamp: Confluence Consultancy Services]	
DRAWING NO.	REVISION		

NORTH POINT		This drawing is a "COPYRIGHT" contents of this drawing or part thereof may not be used or reproduced without the permission of the Architect	
NO. OF PRINTS	DATE	ISSUED TO	REMARKS
REVISION	DATE	DESCRIPTION	
APPROVED Greater Noida Vide Letter No. 3848, Dated: 07/11/2011 Valid upto Dated: 21/12/13 Gen. Manager (P.E. & Arch.) Drawing Checked & Verified By S. Singh S. Singh			
validation 02512/1110/1300 Dated: 11/12/2013 d. 05 Jan Handwritten S. Singh S. Singh			
OWNER SIGN		ARCHITECT SIGN	
Earthcon Universal Infratech Pvt. Ltd.		VISHAL SHARMA ARCHITECT CA-9923261 9310164860 DELHI	
OWNER M/S EARTHCON UNIVERSAL INFRA TECH PVT. LTD.			
SUBMISSION DRAWING			
PROJECT EARTHCON GRADE HOUSING FOR M/S EARTHCON UNIVERSAL INFRA TECH PVT. LTD AT PLOT NO. GH - 10, SECTOR -1, GREATER NODIA, UP.			
DATE 04 FEB. 2011	PROJECT INCH. EKTA BALI	CHECKED BY DEVESH SHAKYA	
SCALE 1:100	DEALT BY SANJAY	APPROVED BY VISHAL SHARMA	
TOWER-M & N			
DRAWING TITLE ELEVATION-A (FRONT)			
ARCHITECTS:- Confluence Consultancy Services E-406, LOWER GROUND, G.K. II, NEW DELHI PH: +91-11-29216006, FAX NO. 011-2916006 E-MAIL: cca@confluence.com, confluenceindia@gmail.com Web site: www.inconfluence.com ISO 9001: 2000			
DRAWING NO.		REVISION	

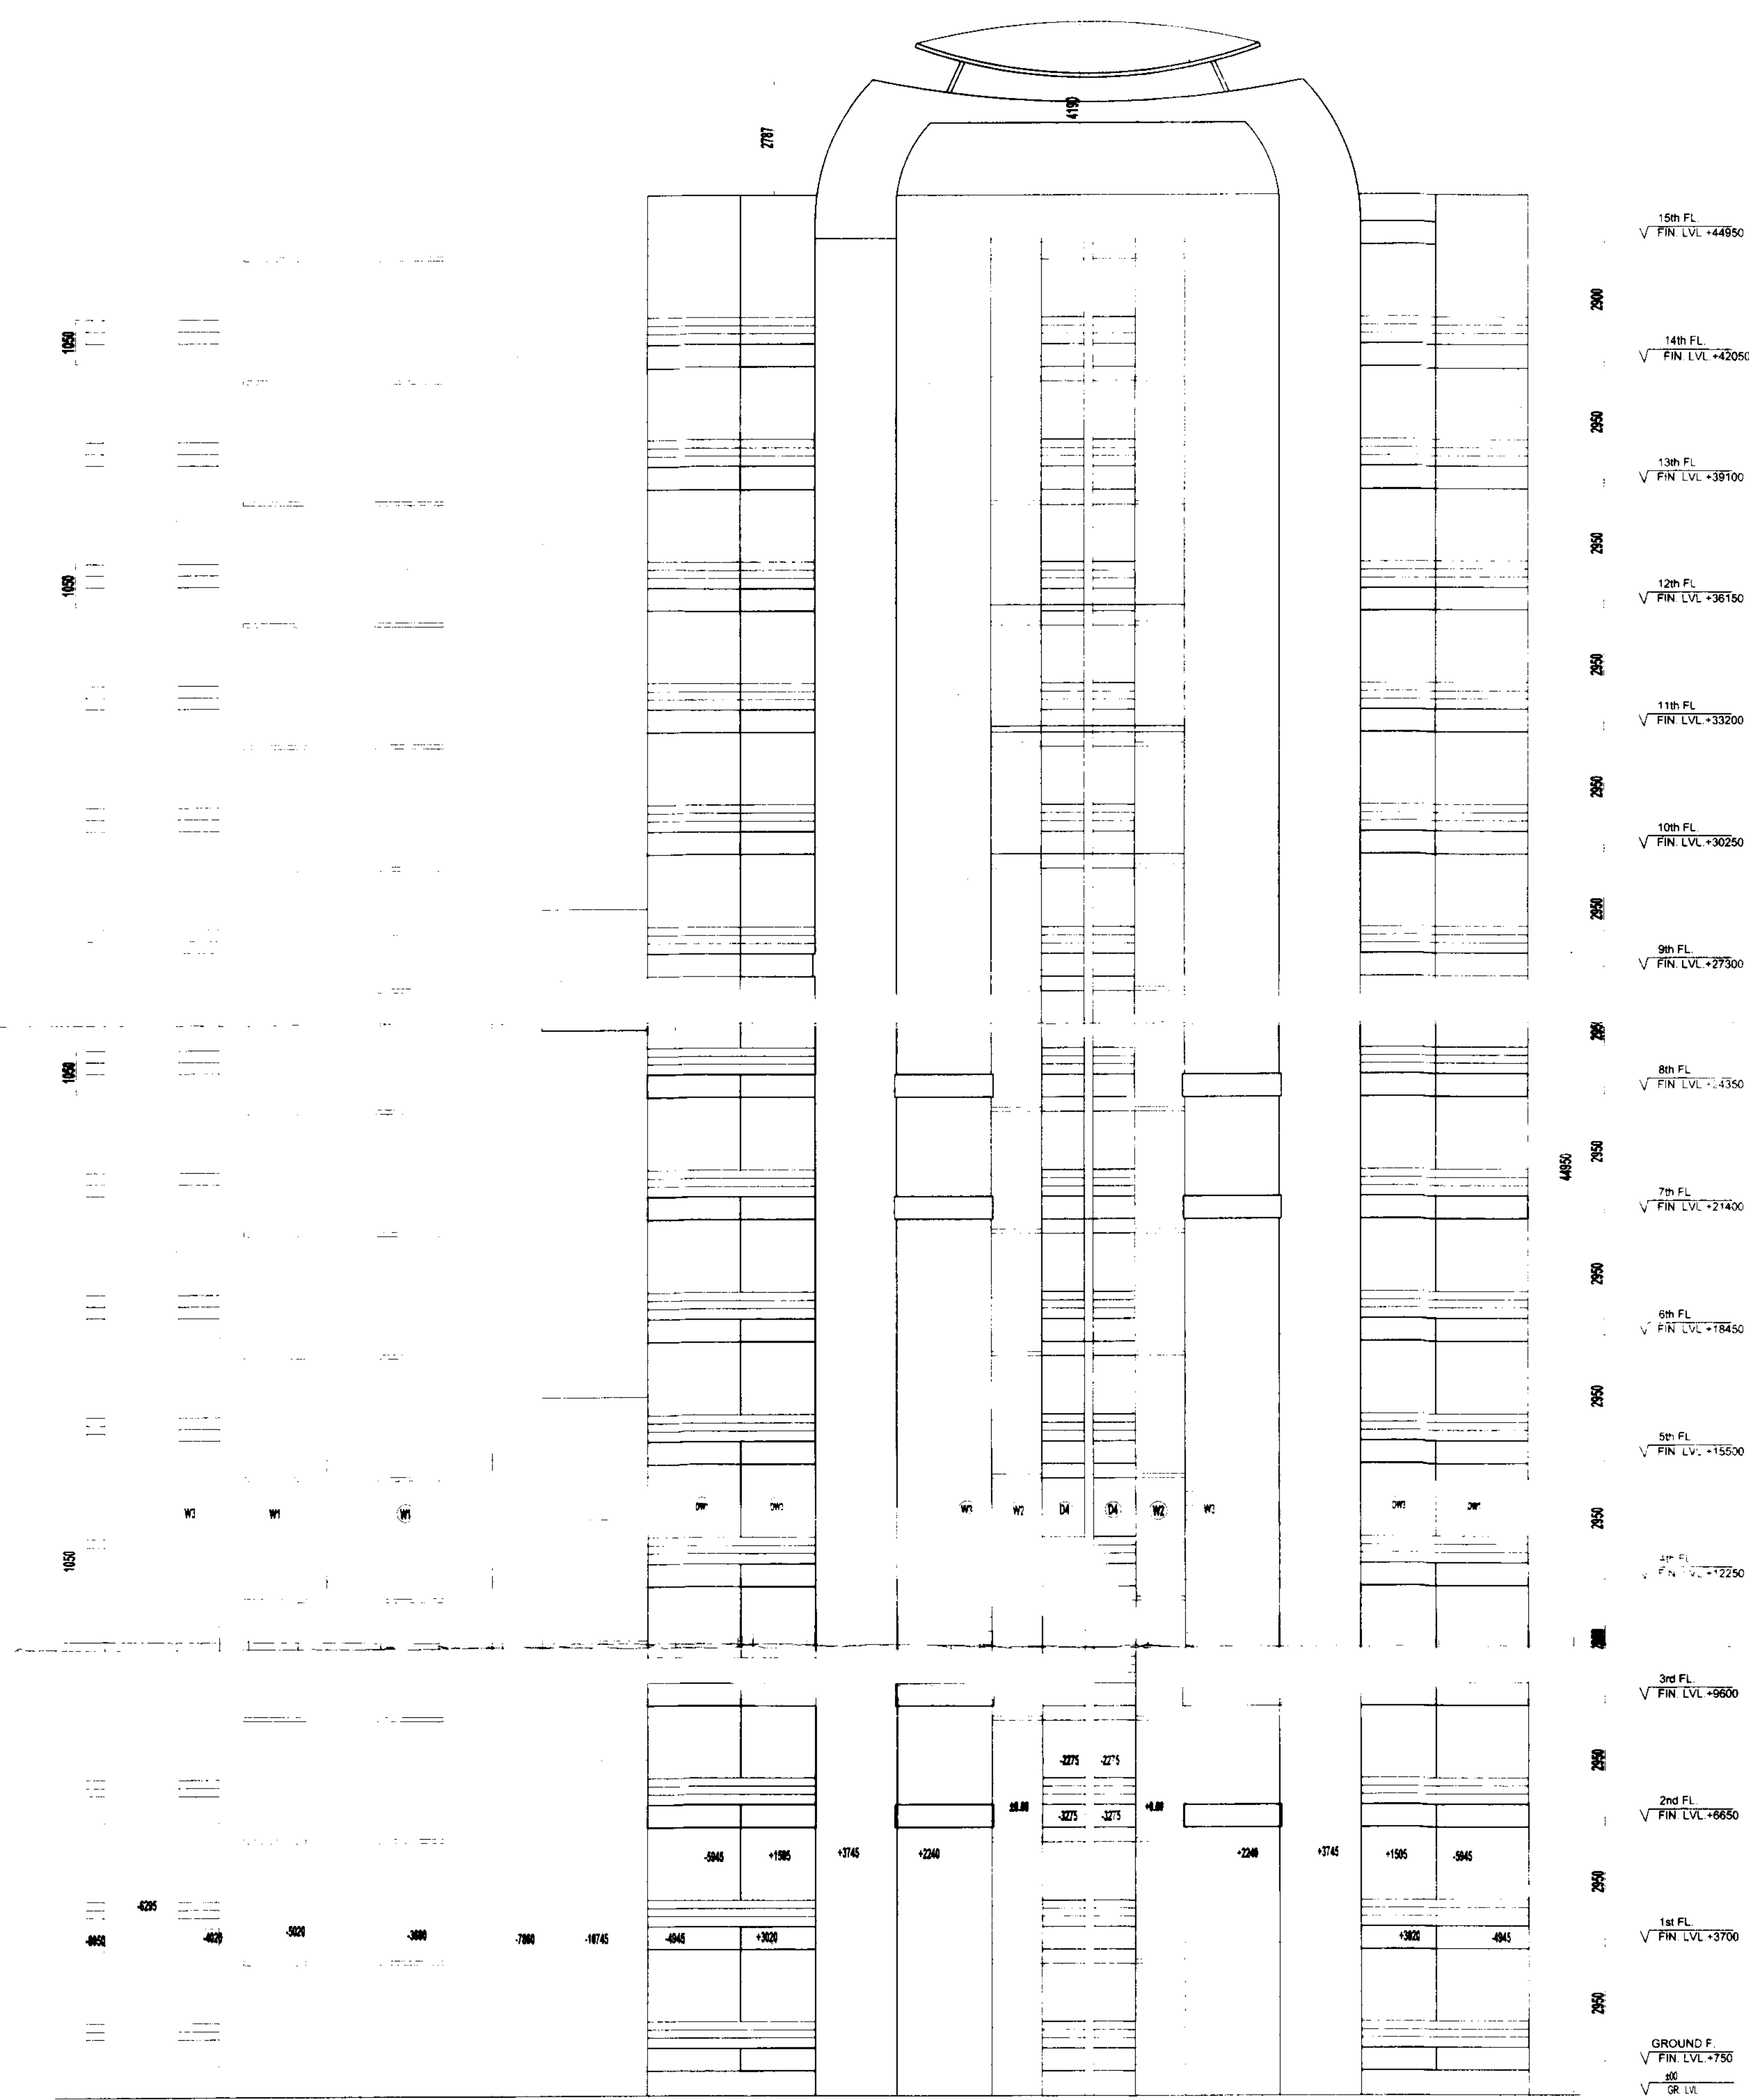

ELEVATION - A (FRONT)

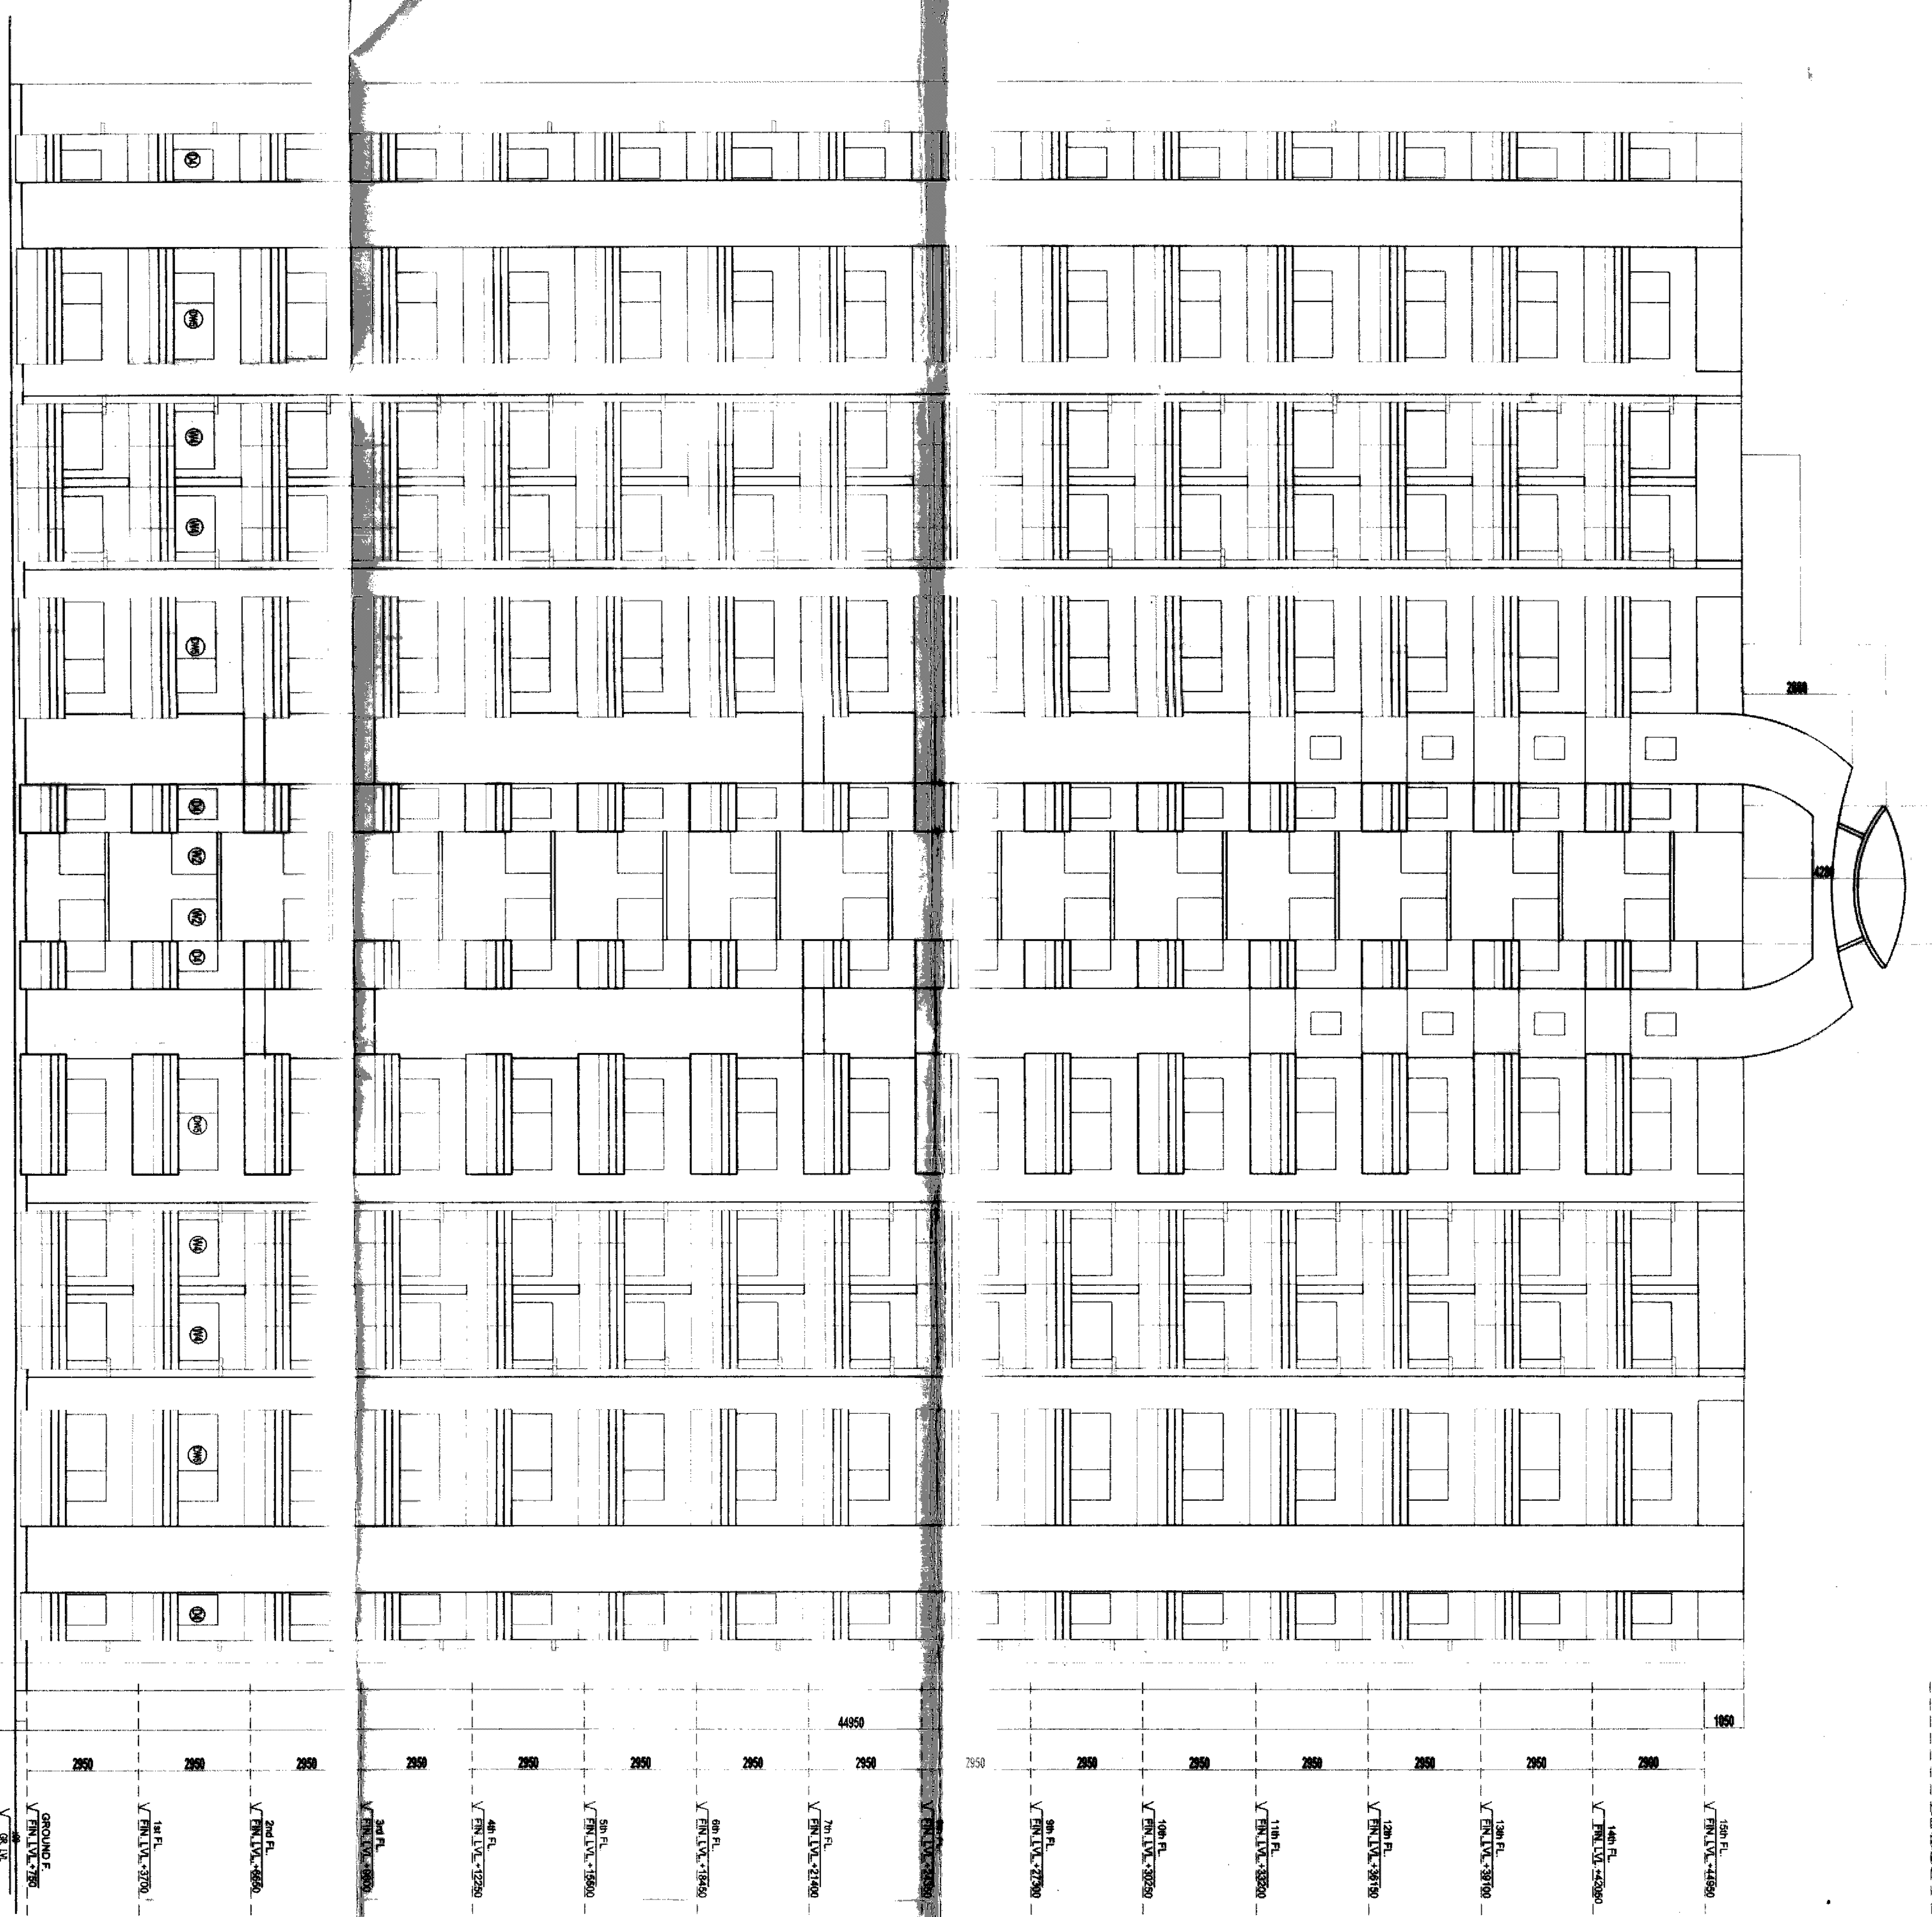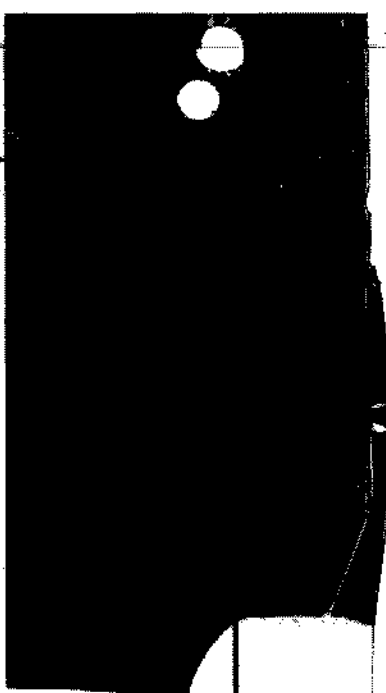

ELEVATION - C (REAR)

NORTH POINT

This drawing is a "COPYRIGHT" of the architect and is not to be used or reproduced without the permission of the architect.

NO. OF SHEETS	DATE	ISSUED TO	REMARKS
1	2011		
REVISION	DATE	DESCRIPTION	BY
1	2011		

APPROVED
Vide letter No. 3 of 2011 dated 21/5/2011
Valid upto Date: 21/5/2013

As Validation
2011-2013
2011-2013
2011-2013

2011-2013
2011-2013
2011-2013

OWNER SIGN

ARCHITECT SIGN

M/S. EARTHCON UNIVERSAL INFRA TECH PVT. LTD.

SUBMISSION DRAWING

PROPOSED GROUP HOUSING FOR M/S. EARTHCON UNIVERSAL INFRA TECH PVT. LTD AT PLOT NO. GH - 10, SECTOR - 1, GREATER NODIA, UP.

DATE: 04 FEB 2011
SCALE: 1:100
PROJECT INCH: 1/8" = 1'-0"
CHECKED BY: DEVESH SHARMA
DEALT BY: SANJAY
APPROVED BY: VISHAL SHARMA

TOWER-O

DRAWING TITLE
ELEVATION-C (REAR)

ARCHITECTS:-

Confidence Consultancy Services
E-408, LOMES GROUND, G.K. II, NEW DELHI
Ph: 91-11-26218008, FAX NO. 011-2618008
E-MAIL: confidenceconsultancy@gmail.com
ISO 9001:2000

DRAWING NO. REVISION

This drawing is a "COPYRIGHT" work of the Architect. The contents of this drawing or part thereof may not be used or reproduced without the permission of the Architect.

NO. OF PRINTS	DATE	ISSUED TO	REMARKS
		K.	
		Green Narda Industrial Dev. Auth.	
		APPROVED	
		DESIGNED BY SCS-8	
		DRAWN BY SCS-8	
		Valid up to 06/01/78	
		Went	

Greater Nevada Industrial Dev. Authority
APPROVED
 DESCRIPTION 3098 Barry 614
 Year/Make/Model
 Valid upon 12/18/19
meint meint
 PGM. Gen. Manager
 (Plng. & Arch.) (Plng. & Arch.)
 Drawing Checked & Verified By
halsigh lll
 Prg. Mgr. Sr. Est. (Plng.)

2
 3
OWNER SIGN

Earthcon Universal Infratech Pvt. Ltd.

Suman
Director

M/S EARTHCON UNIVERSAL INFRATECH
PVT LTD

PROJECT
~~PROPOSED GROUP HOUSING FOR~~
M/S EARTHCON UNIVERSAL INFRACON PVT. LTD.
AT PLOT NO. GH-10, SEC-01,
GREATER NOIDA, U.P.

DATE	PROJECT INCHARGE	CHECKED BY
30-12-2010	DEVESH SHAKYA	DEVESH SHAKYA
SCALE	DRAWN BY	APPROVED BY
1:100	RSR	VISHAL SHARMA

ELEVATION -1

Confluence Consultancy Services

E-406, LOWER GROUND, G.K. II, NEW DELHI
PH: +91-11-29216006, FAX NO. 011-2916006
E-MAIL : ccs@inconfluence.com, confluenceindia@gmail.com
Web site : www.inconfluence.com
ISO 9001: 2000

DRAWING NO.

REVISION

ELEVATION -1

North Point

NO. OF PRINTS	DATE	ISSUED TO	REMARKS

APPROVED

Valid upto Date: 22/11/2013

Gen. Manager (Eng. & Arch.)

Drawing Checked & Verified By

22/11/2013

Revocation


Project Noida Industrial Dev. Authority

Valid upto Date: 22/11/2013


Gen. Manager (Eng. & Arch.)

Drawing Checked & Verified By

OWNER SIGN	ARCHITECT SIGN	
Earthcon Universal Infotech Pvt. Ltd.	Architect	
OWNER	M/S EARTHCON UNIVERSAL INFOTECH PVT LTD	
SUBMISSION DRAWING		
PROJECT		
PROPOSED GROUP HOUSING FOR M/S EARTHCON UNIVERSAL INFOTECH PVT. LTD AT PLOT NO. GH-10, SEC-01, GREATER NOIDA, U.P		
DATE	PROJECT INCHARGE	CHECKED BY
3-02-2011	DEVESH SHAKYA	DEVESH SHAKYA
SCALE	DRAWN BY	APPROVED BY
1:100	RSR	VISHAL SHARMA
DRAWING TITLE		
TOWER - A		
ELEVATION - 2		
ARCHITECTS:-		
Confluence Consultancy Services		
E-404, LOMES, GROUND FLOOR, NEW DELHI		
PH: 91-11-26216000, FAX: 91-11-26216005		
E-Mail: confluence@confluence.com, confluenceinfo@gmail.com		
Web site: www.confluence.com		
IS: 2001: 2000		
DRAWING NO.		REVISION
		R-0

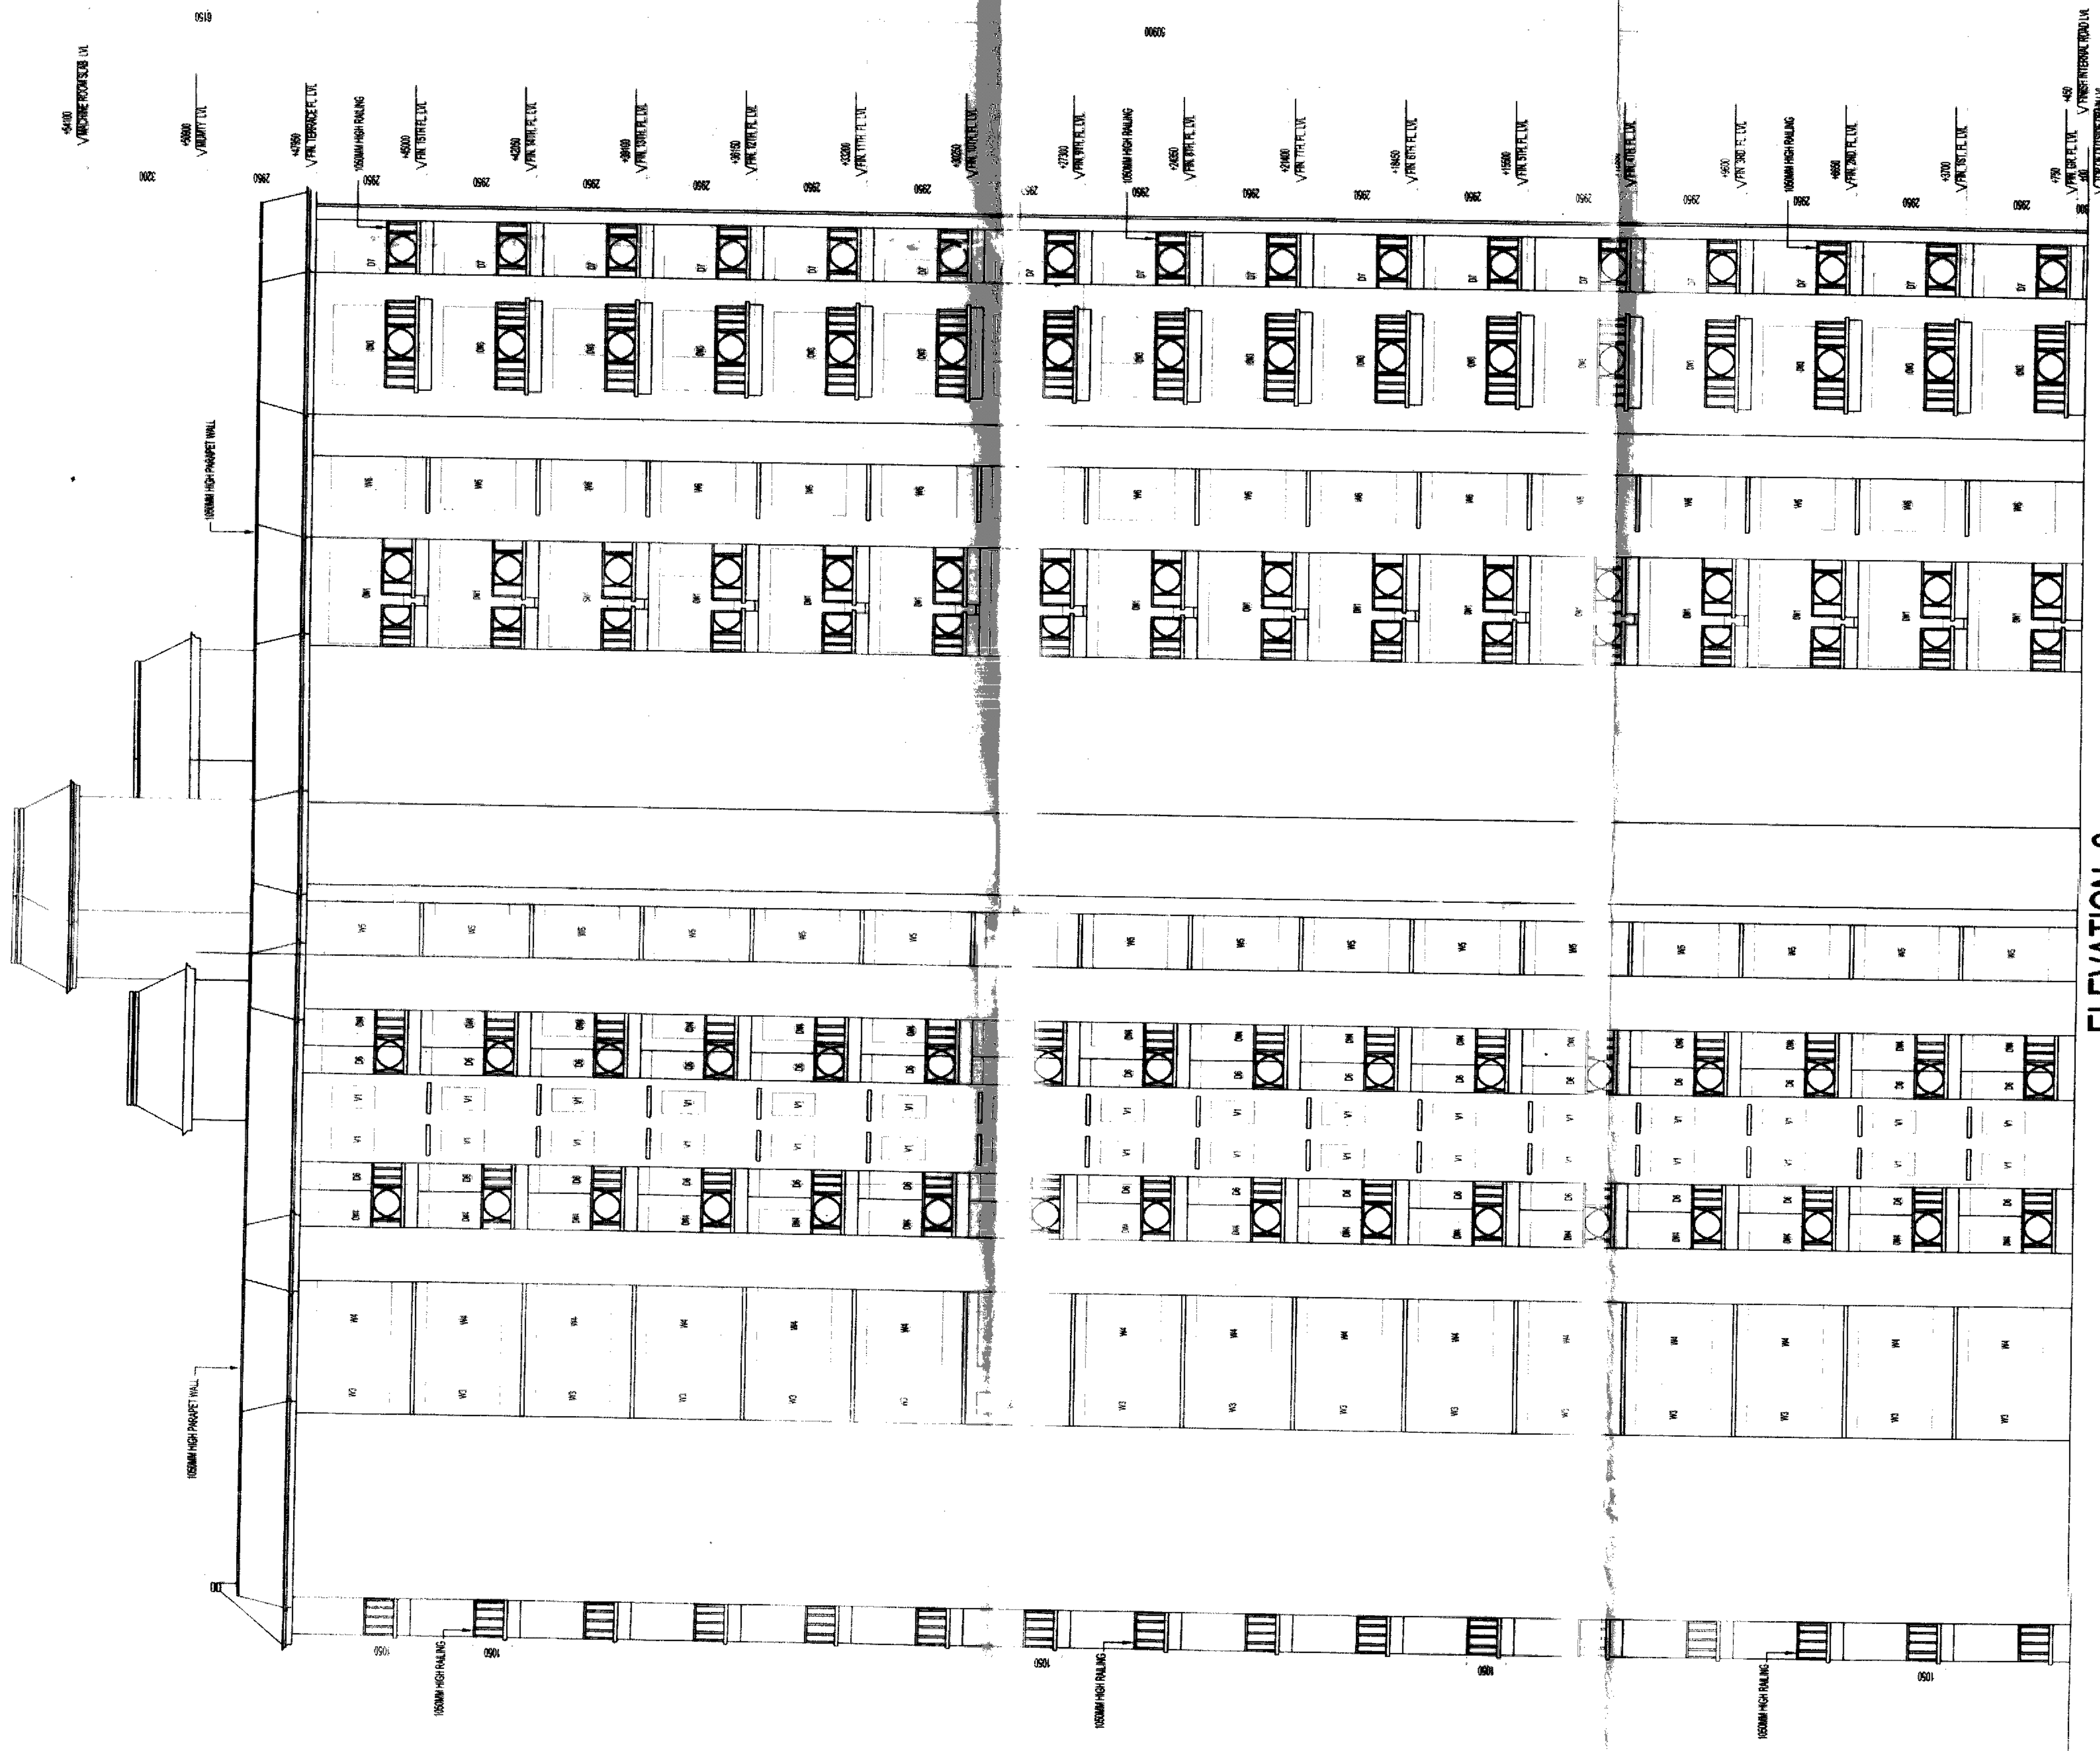


ELEVATION - 2

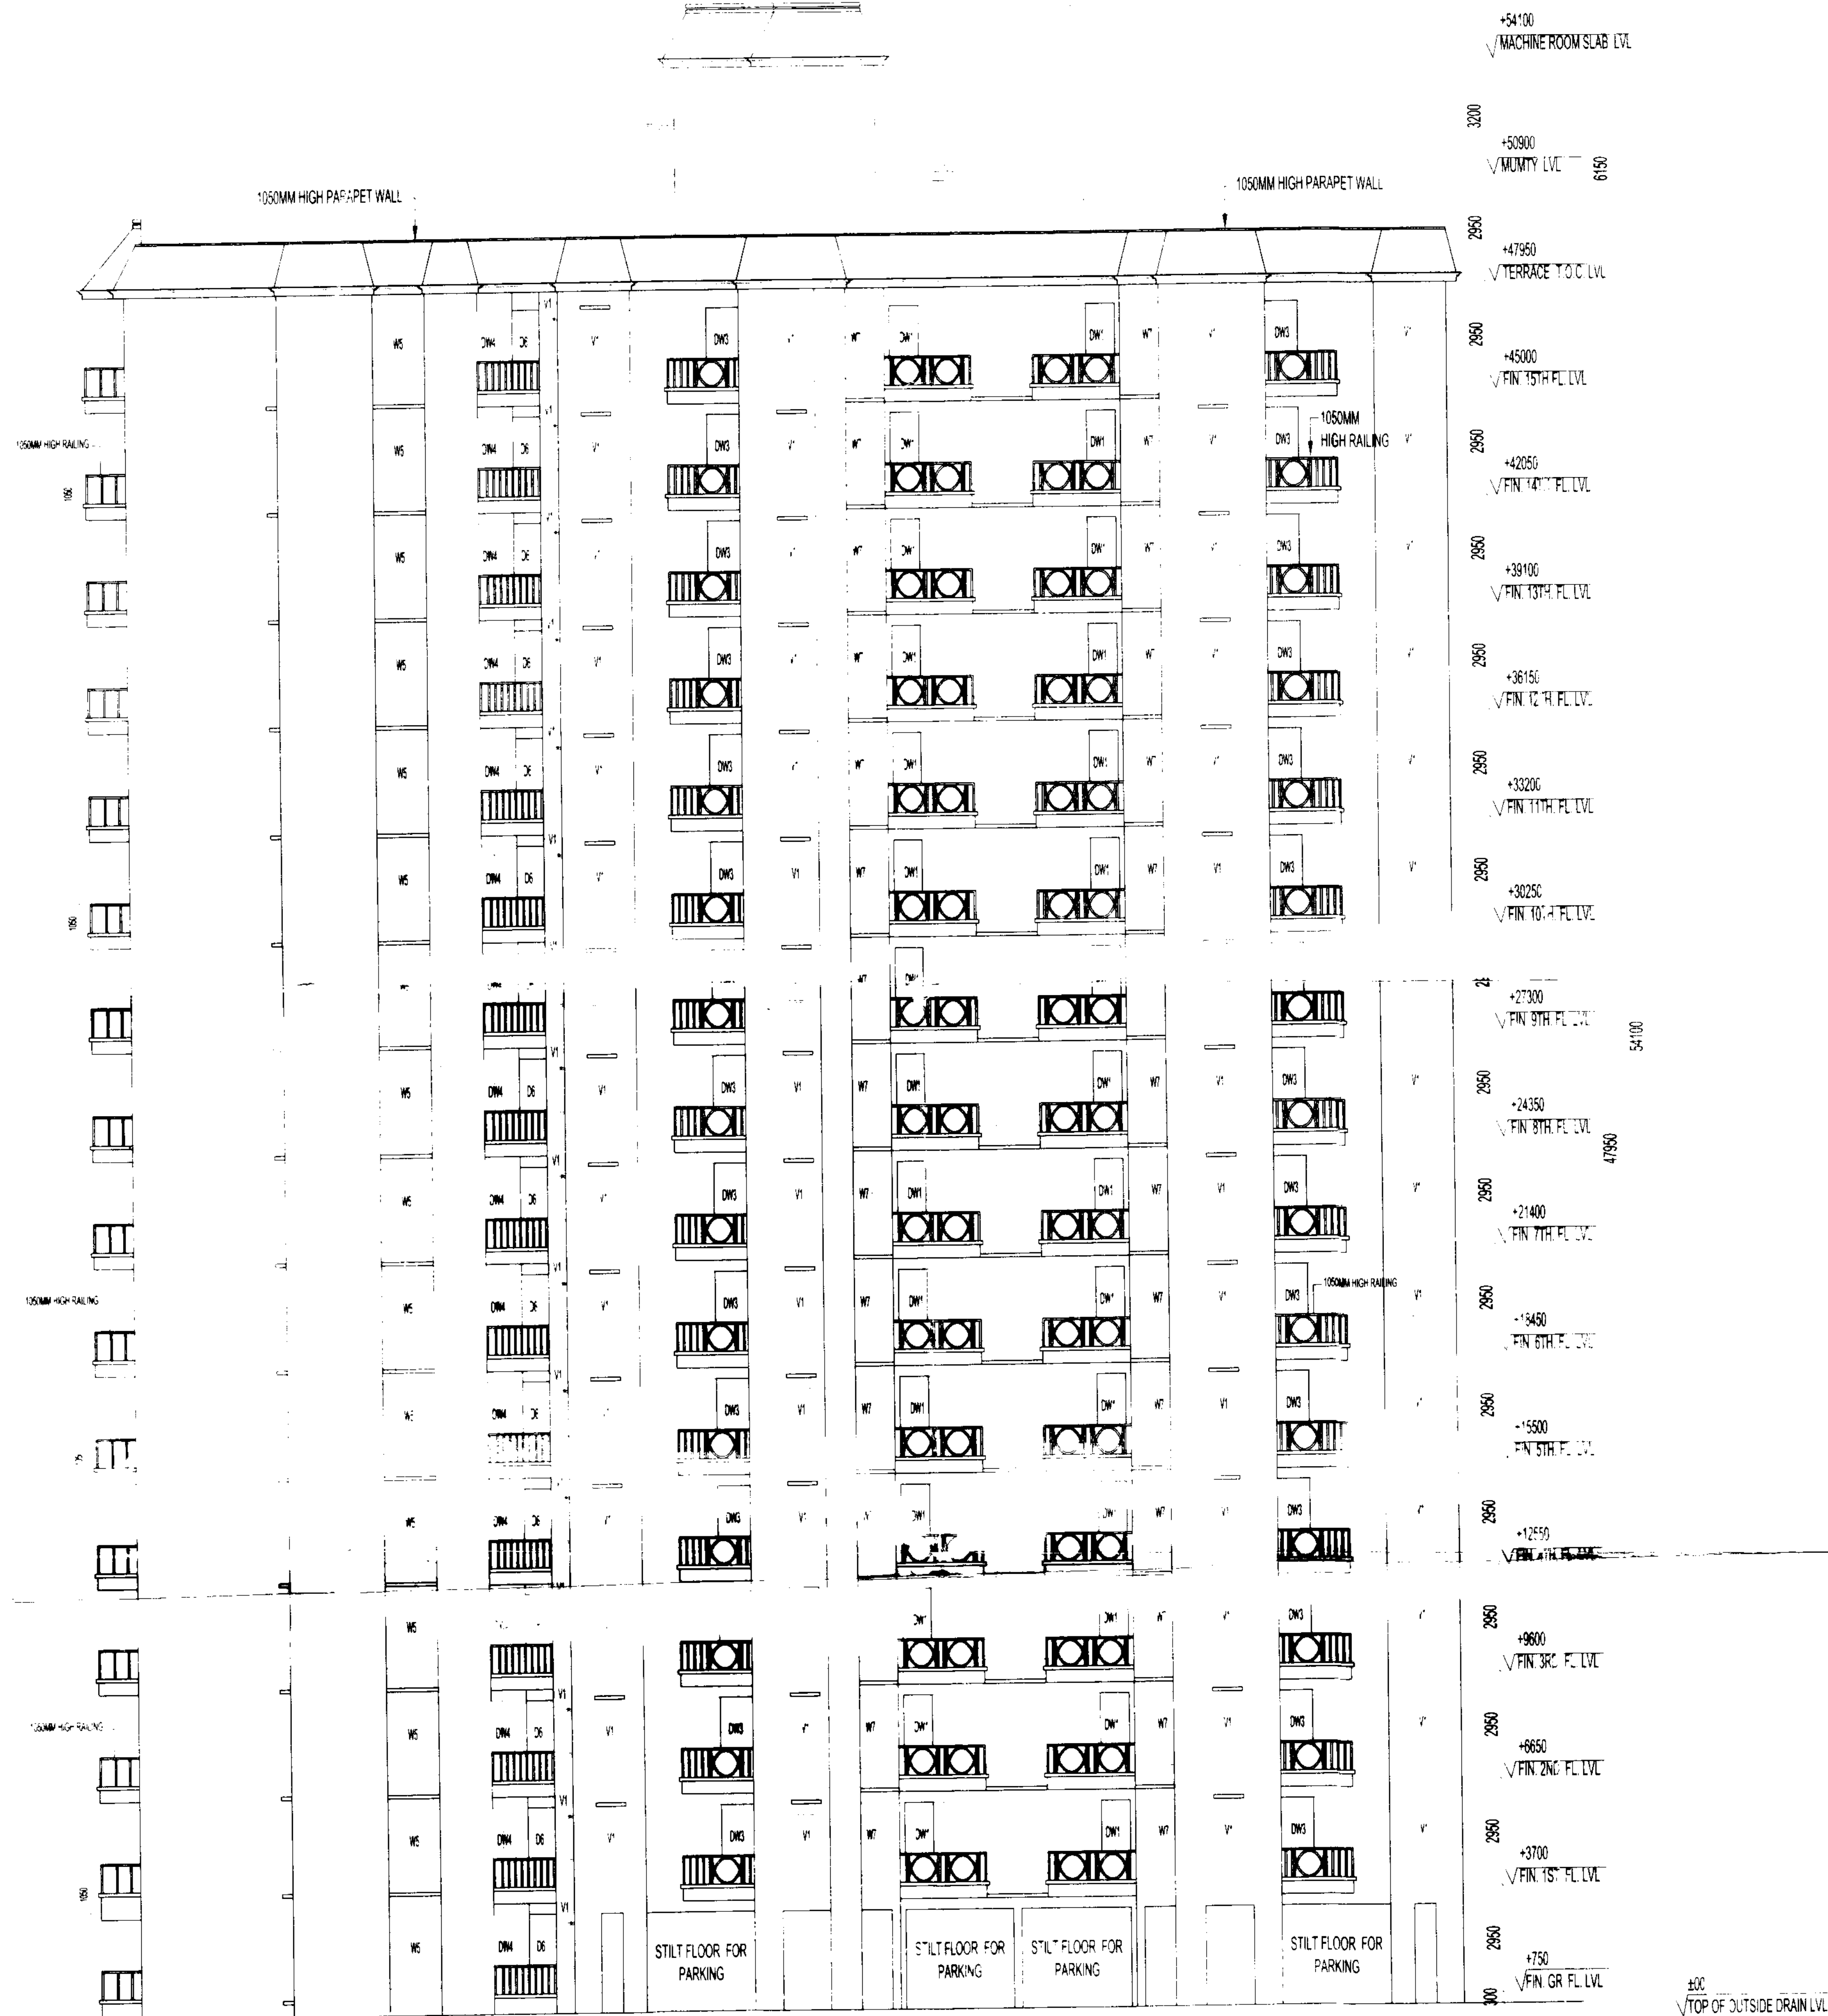

ELEVATION -2

NORTH POINT		This drawing is a "COPYRIGHT" contents of this drawing or part thereof may not be used or reproduced without the permission of the Architect	
NO. OF PRINTS	DATE	ISSUED TO	REMARKS
DATE: 03/02/2011 VISA Ltr No: 2046 Valid upto Date: 01/02/2012 By: D'man Sr. Ex. (Arch.) Grn. Morarer (Prg. & Arch.) Drawing Checked & Verified By			
Resolution APPD 03/02/2011 03/02/2011			
OWNER SIGN		ARCHITECT SIGN	
Earthcon Universal Infratech Pvt. Ltd.		VISHAL SHARMA ARCHITECT CA-9823261 9310164866 NEW DELHI	
OWNER			
M/S EARTHCON UNIVERSAL INFRA TECH PVT LTD			
SUBMISSION DRAWING			
PROJECT			
PROPOSED GROUP HOUSING FOR			
AT PLOT NO. GH-10, SEC-01, GREATER NOIDA, U.P.			
DATE	PROJECT INCHARGE	CHECKED BY	
03-02-2011	DEVESH SHAKYA	DEVESH SHAKYA	
SCALE	DRAWN BY	APPROVED BY	
1:100	RSR	VISHAL SHARMA	
DRAWING TITLE			
TOWER-L			
ELEVATION -2			
ARCHITECTS:-			
Confluence Consultancy Services			
E-406, LOWER GROUND, G.K. II, NEW DELHI			
PH: +91-11-29216008, FAX NO. 011-2916006			
E-MAIL: ccs@confluence.com, confluenceindia@gmail.com			
Web site: www.inconfluence.com			
ISO 9001: 2000			
DRAWING NO.		REVISION	
		R-0	

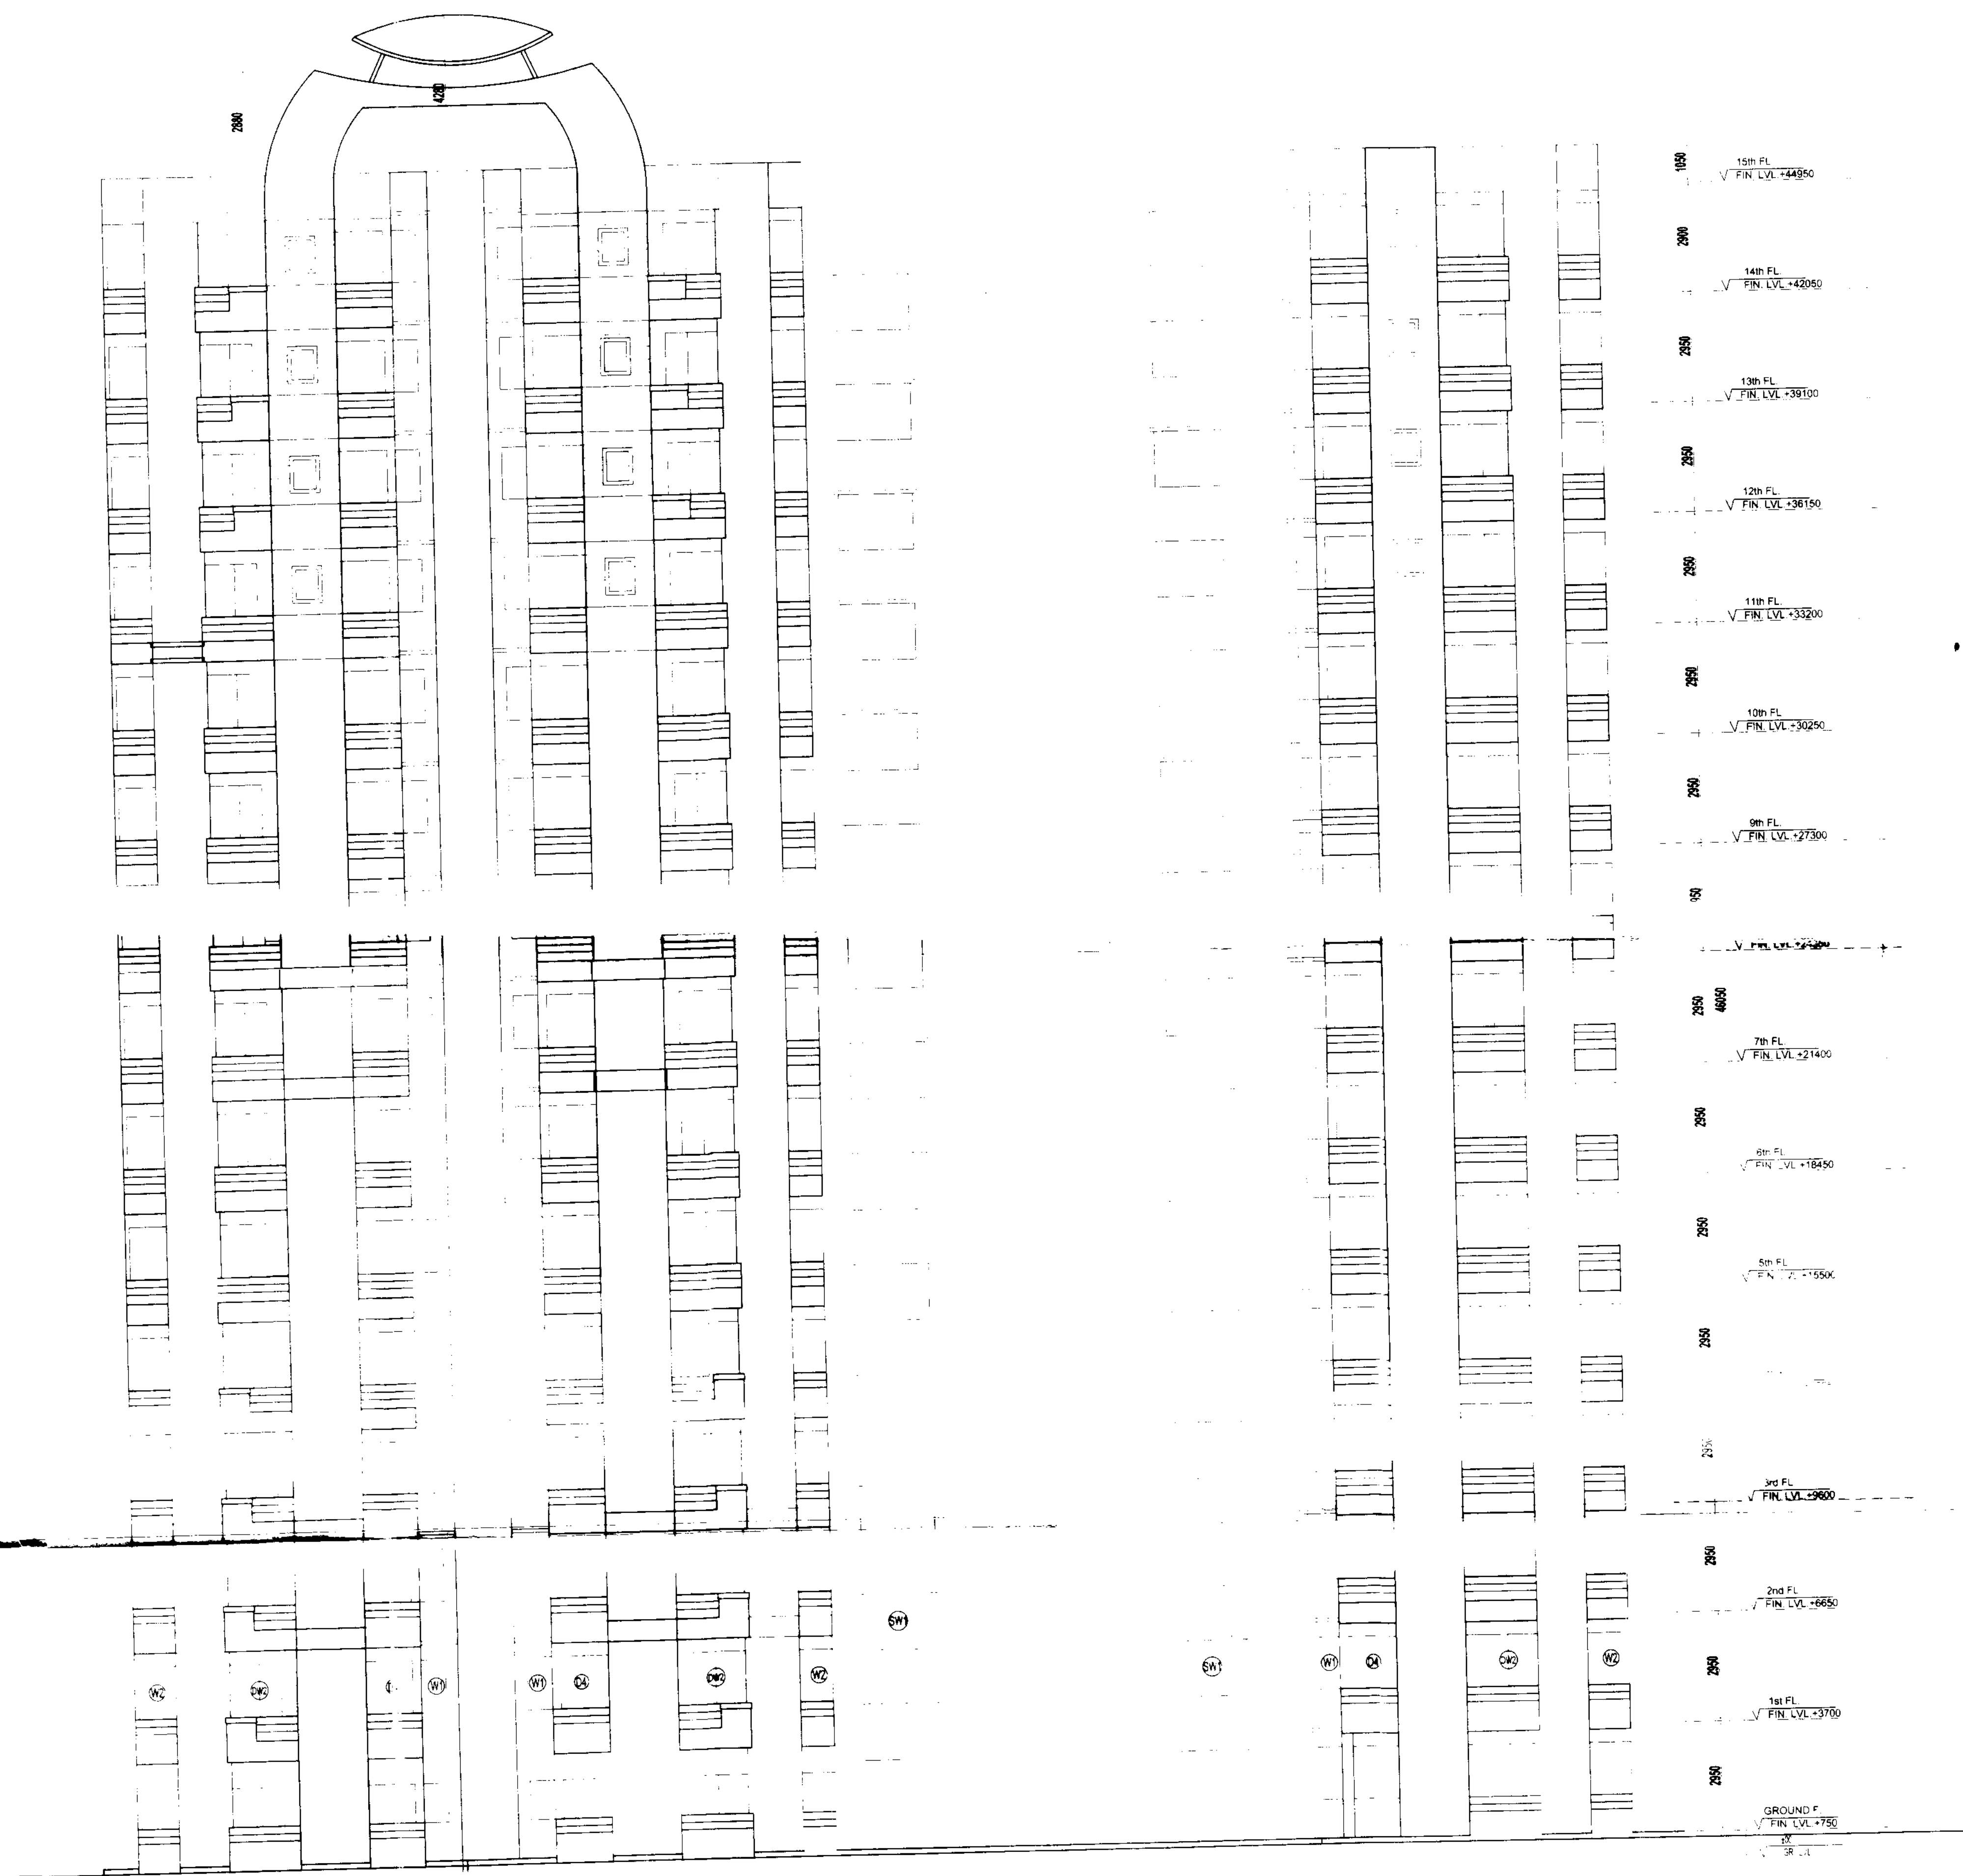

ELEVATION - A (FRONT)

NORTH POINT		This drawing is a "COPYRIGHT" contents of this drawing or part thereof may not be used or reproduced without the permission of the Architect	
NO. OF PRINTS	DATE	ISSUED TO	REMARKS
REVISION	DATE	DESCRIPTION	BY
3098 Dated: 6/14/2017 31/8/2013 Drawing Checked & Verified By Jalsign Sd/- P. R. (Arch.) Revalidation Industrial Dev. Authority Re 25214/19/2013 Dated: 11/11/2013 Number Jalsign Sd/- P. R. (Arch.)			
OWNER SIGN		ARCHITECT SIGN	
Earthcon Universal Infratech Pvt. Ltd.		VISHAL SHARMA ARCHITECT CA-98/23261 9310164866 NEW DELHI	
OWNER M/S EARTHCON UNIVERSAL INFRA TECH PVT. LTD.			
SUBMISSION DRAWING			
PROJECT PROPOSED GROUP HOUSING FOR M/S EARTHCON UNIVERSAL INFRA TECH			
SECTOR -1, GREATER NODIA, UP.			
DATE 04 FEB. 2011	PROJECT INCH. EKTA BALI	CHECKED BY DEVESH SHAKYA	
SCALE 1:100	DEALT BY SANJAY	APPROVED BY VISHAL SHARMA	
TOWER-0			
DRAWING TITLE ELEVATION-A (FRONT)			
ARCHITECTS:- Confluence Consultancy Services E-408, LOWER GROUND, G.K. II, NEW DELHI PH: +91-11-29216006, FAX NO. 011-2918006 E-MAIL: ccs@confluence.com, confluenceindia@gmail.com Web site: www.inconfluence.com ISO 9001: 2000			
DRAWING NO.		REVISION	