




1 AREA CHART - PROPOSED "GAUR CITY CENTER" C-1-A, GAUR CITY, GREATER NOIDA									
1	PLOT AREA								= 22223.80
2	PERMISSIBLE FAR *								= 93294.40
3	5 % GREEN BUILDING FAR								= 4664.72
4	TOTAL PERMISSIBLE FAR (2+3)								= 97959.12
5	PERMISSIBLE GROUND COVERAGE @ 30%								= 6667.08
6	PRECAED GROUND COVERAGE @ 10%								= 2222.36
7	TOTAL PERMISSIBLE GROUND COVERAGE @ 40%								= 8889.44
8	PROPOSED TOTAL FAR AREA								= 97949.93
9	PROPOSED TOTAL GROUND COVERAGE AREA								= 8888.64
10	PROPOSED TOTAL 15% PRESCRIBED FAR AREA								= 7915.68
11	PROPOSED BASEMENT-II NON FAR AREA								= 17185.22
12	PROPOSED BASEMENT-I NON FAR AREA								= 781.98
13	PROPOSED SERVICES FLOOR NON FAR AREA								= 12460.61
14	TOTAL PROPOSED NON FAR AREA								= 30427.81
15	PROPOSED TOTAL PARKING								= 1959

ALL AREA IN SQMT.									
12 TOTAL FLOOR FAR, 15% FAR & NON FAR AREA DETAIL									
FLOORS		FAR	15 % FAR	NON FAR	BUILT-UP AREA				
1	BASEMENT - II		962.64	17185.22	18147.87				
2	BASEMENT - I		12705.87	346.59	781.98	13834.45			
3	GROUND FLOOR		8639.18	249.47		8888.64			
4	FIRST FLOOR		8559.58	329.06		8888.64			
5	SECOND FLOOR		8559.58	329.06		8888.64			
6	THIRD FLOOR		5421.73	339.23		5760.96			
7	SERVICES FLOOR				4153.54				
8	FOURTH FLOOR		3861.71	291.82		4153.54			
9	FIFTH FLOOR		3861.71	291.82		4153.54			
10	SIXTH FLOOR		3861.71	291.82		4153.54			
11	SEVENTH FLOOR		3861.71	291.82		4153.54			
12	SERVICES FLOOR		3861.71	291.82		4153.54			
13	EIGHTH FLOOR		3861.71	291.82		4153.54			
14	NINTH FLOOR		3861.71	291.82		4153.54			
15	TENTH FLOOR		3861.71	291.82		4153.54			
16	ELEVENTH FLOOR		3861.71	291.82		4153.54			
17	SERVICES FLOOR		3861.71	291.82		4153.54			
18	TWELTH FLOOR		3861.71	291.82		4153.54			
19	THIRTEENTH FLOOR		3861.71	291.82		4153.54			
20	FOURTEENTH FLOOR		3861.71	291.82		4153.54			
21	FIFTEENTH FLOOR		3861.71	291.82		4153.54			
22	SIXTEENTH FLOOR		3861.71	291.82		4153.54			
23	SEVENTEENTH FLOOR		3861.71	291.82		4153.54			
24	MUMTY & MACH RM			350.00		350.00			
25	UGT			250.00		250.00			
26	MUMTY, MACHINE & WT.			674.13		674.13			
TOTAL			97949.93	7915.68	30427.81	136293.43			

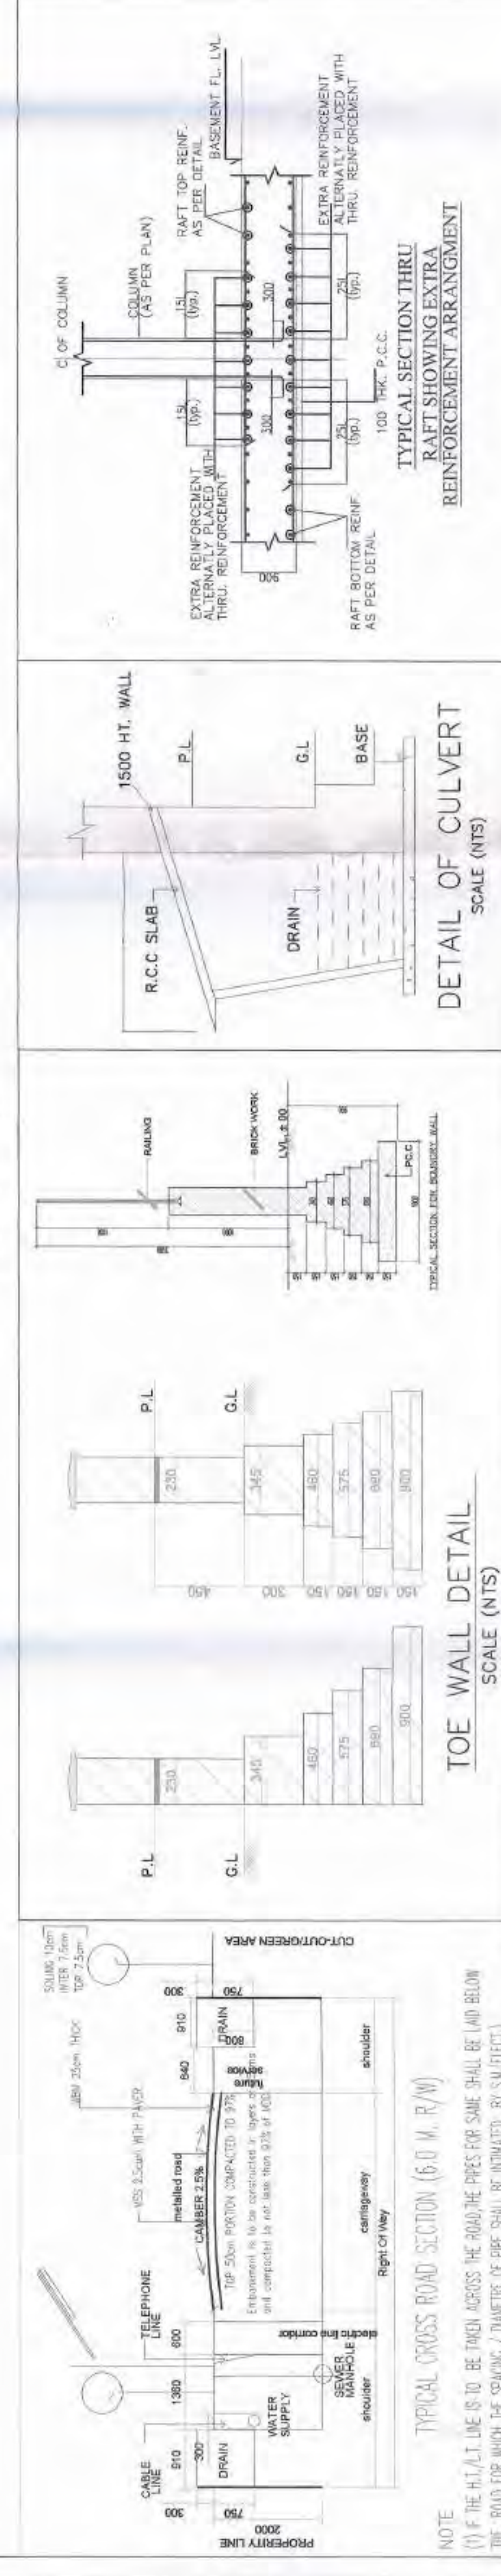

CLIENT - GAURSONS HI-TECH INFRASTRUCTURE (P) LTD
GAUR BEZ PARK PLOT NO.-1, ABHAY KHANDEL
INDUSTRIAL AREA, GREATER NOIDA

PROJECTED COMMERCIAL "GAUR CITY CENTER"
PLOT NO. C-1-A/GH-01 AT GAUR CITY, SEC-04,
GREATER NOIDA

SUBMISSION DRAWING

SCALE - SITE PLAN


OWNER'S SIGN ARCHITECT SIGN

KAILASH AGGARWAL
ARCHITECT
Gaur City Park, Plot No. 1
Industrial Area, Greater Noida, U.P.

SITE PLAN

SD-02

Approved
36696530
14.05.2016
5.9.2023

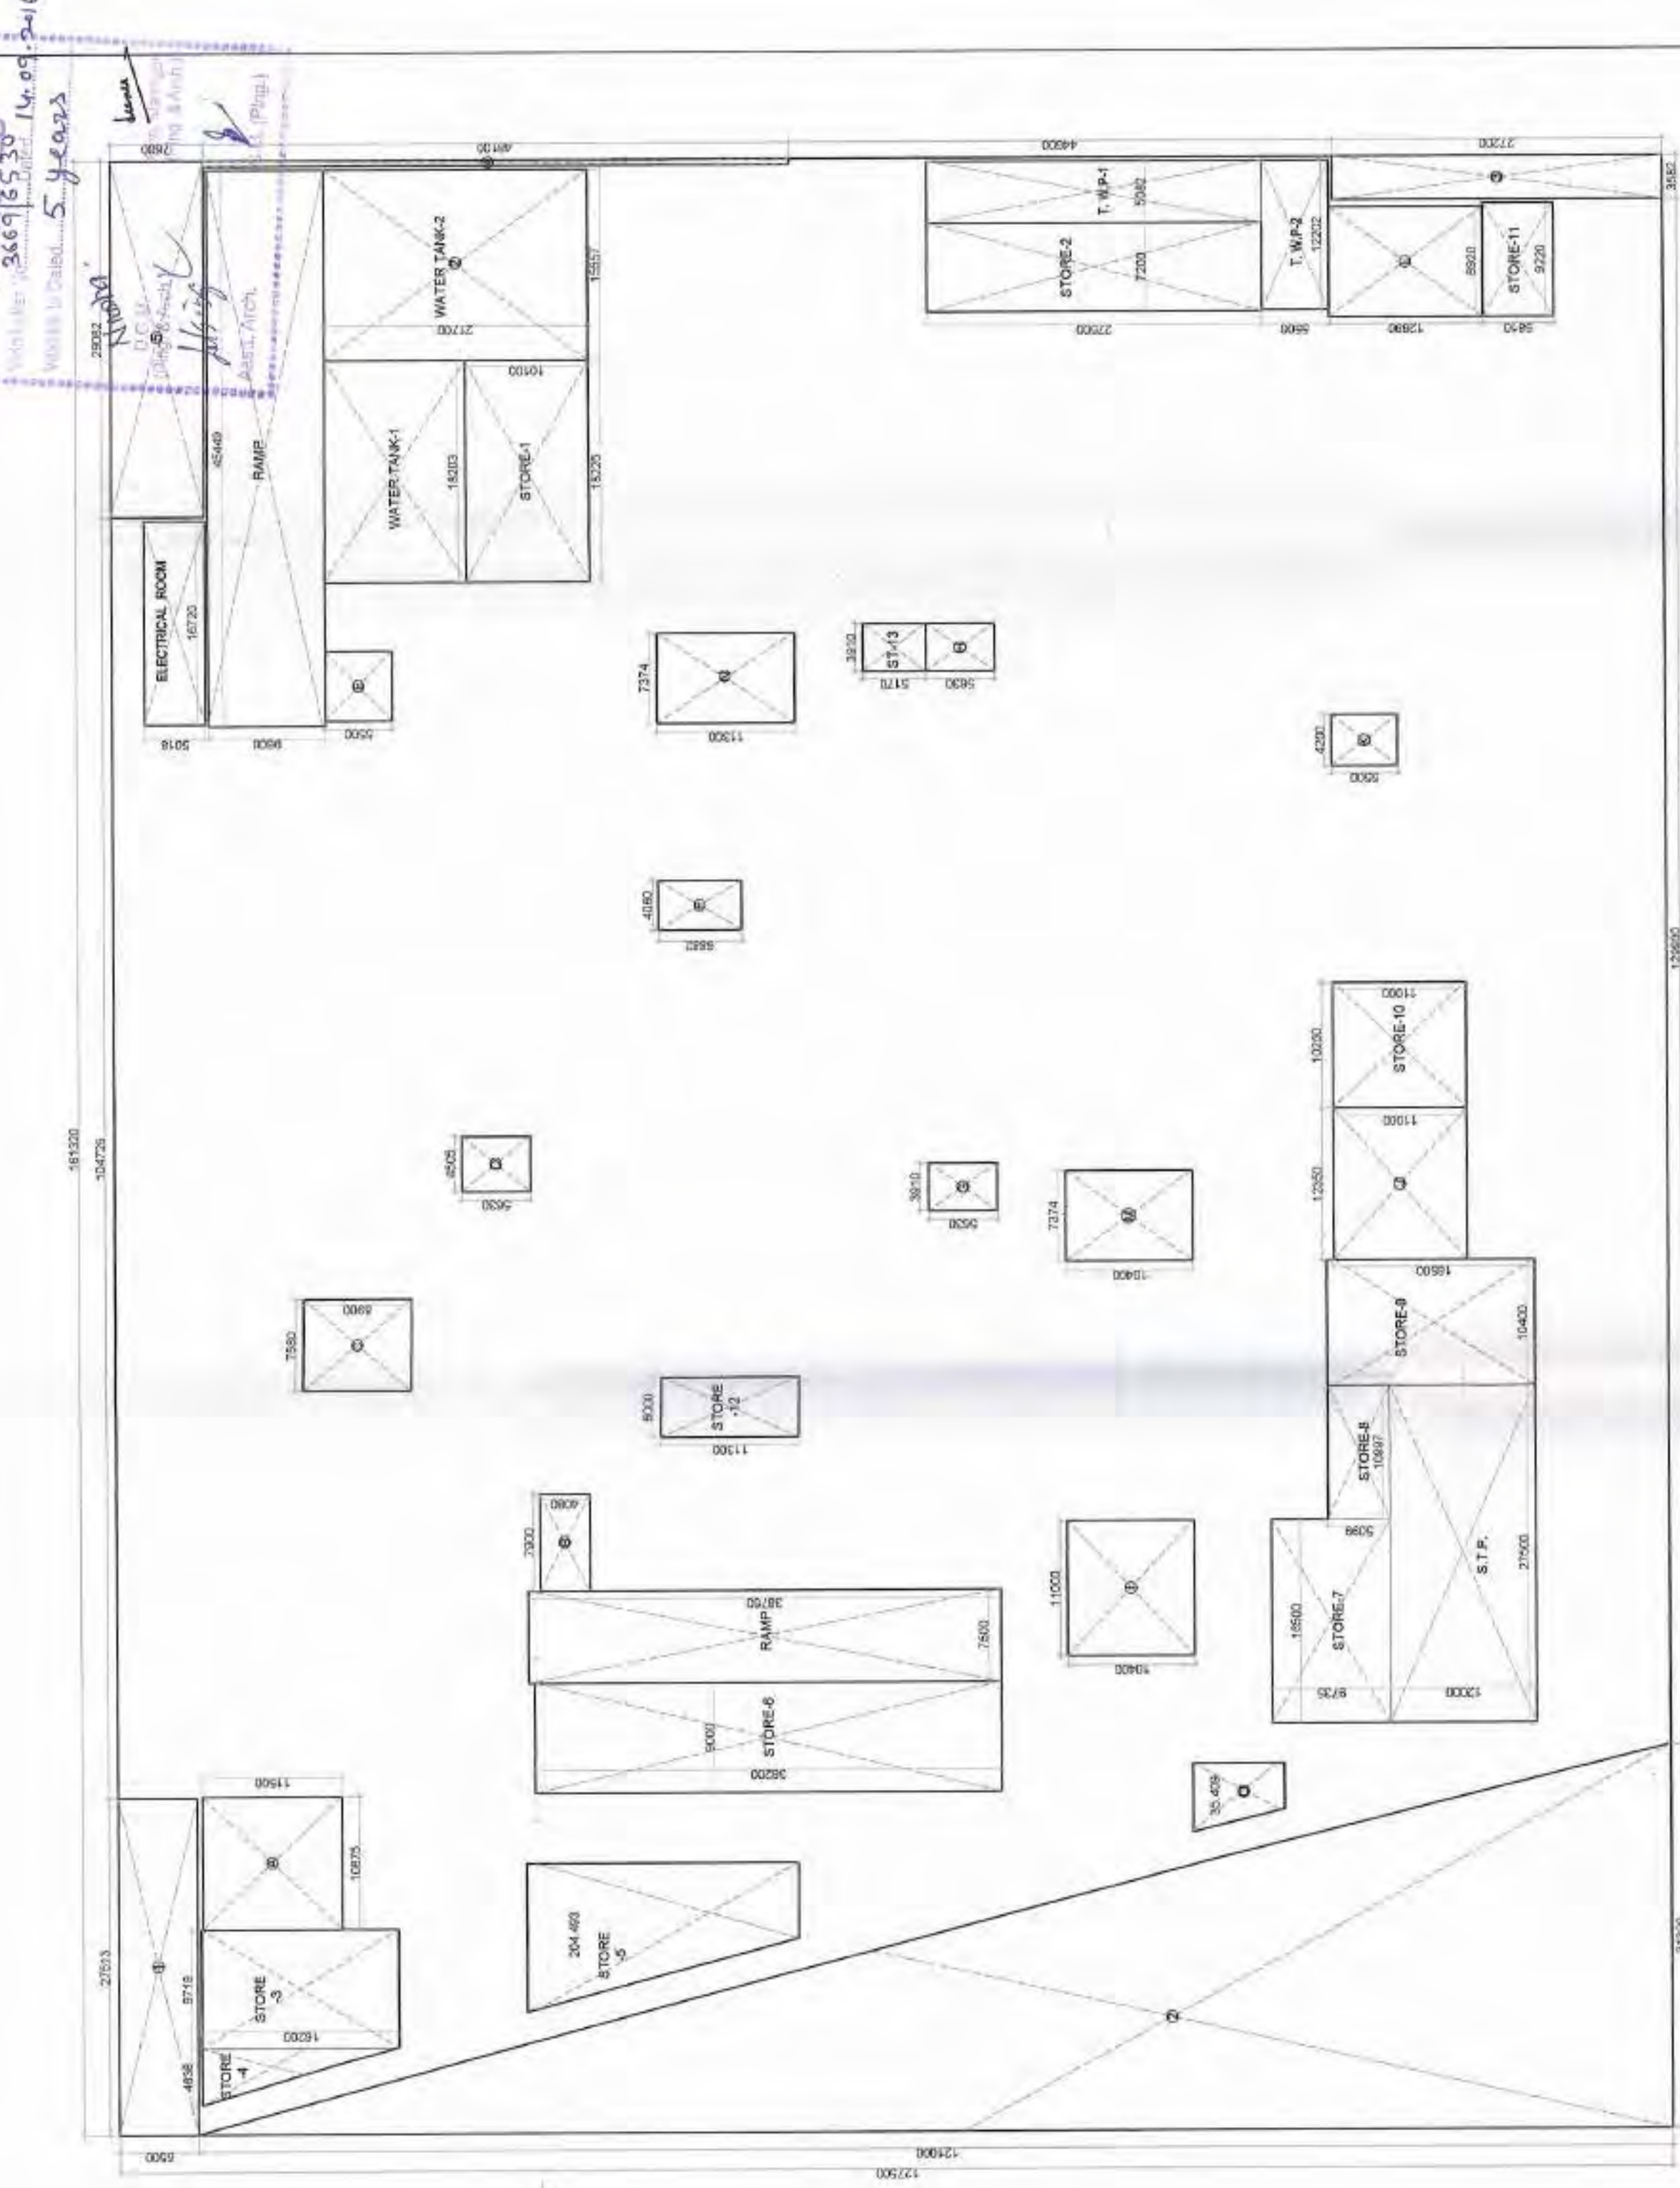

BASEMENT- II AREA DETAIL



BASEMENT- II PLAN

9 BASEMENT-II NON FAR AREA DETAIL					
TOTAL AREA		161.320	X	127.500	= 20568.30 SQM.
LESS AREA:-					
1	1	X	27.513	X	6.500
2	0.5	X	31.390	X	121.000
3	1	X	3.582	X	27.200
4	1	X	0.500	X	48.100
5	1	X	29.082	X	7.600
				TOTAL	= 2420.43 SQM.
TOTAL BASEMENT AREA = TOTAL AREA (-) TOTAL LESS AREA					
		20568.30	-	2420.43	= 18147.87 SQM.
15% FAR AREA IN BASEMENT					
					= 962.64 SQM.
NET BASEMENT NON FAR AREA = TOTAL BESEMENT AREA (-) 15% FAR AREA					
		18147.87	=	962.64	= 17185.22 SQM.

S/NO BASEMENT-II LIFT, LOBBY,STAIRCASE AREA DETAIL									
A	1	X	10.875	X	11.500	=	125.06	SQM.	
B	1	X	7.900	X	4.080	=	32.23	SQM.	
C	1	X	7.580	X	6.900	=	52.46	SQM.	
D	1	X	4.505	X	5.630	=	25.36	SQM.	
E	1	X	5.700	X	5.500	=	31.35	SQM.	
F	1	X	4.060	X	6.882	=	27.84	SQM.	
G	1	X	3.910	X	5.630	=	22.01	SQM.	
H	1	X	3.910	X	5.630	=	22.01	SQM.	
I	1	X	11.000	X	10.400	=	114.40	SQM.	
J	1	X	12.350	X	11.000	=	135.85	SQM.	
K	1	X	4.200	X	5.500	=	23.10	SQM.	
L	1	X	8.920	X	12.680	=	113.19	SQM.	
M	1	X	7.374	X	10.400	=	76.69	SQM.	
N	1	X	7.374	X	11.300	=	83.33	SQM.	
O	1	X	35.409	X	1.000	=	35.41	SQM.	
TOTAL BASEMENT LIFT, LOBBY AREA						=	935.41 SQM.		
S/NO RAMP AREA DETAIL (BASEMENT-II)									
1	RAMP-1	1	X	45.449	X	9.600	=	436.31	
2	RAMP-2	1	X	38.750	X	7.500	=	290.63	
TOTAL							=	726.94	
S/NO 15% FAR AREA DETAIL (BASEMENT-II)									
1	UGT-1	1	X	18.203	X	11.600	=	211.15	SQM.
2	UGT-2	1	X	21.700	X	15.557	=	337.59	SQM.
3	S.T.P.	1	X	27.500	X	12.000	=	330.00	SQM.
4	EL.RM.	1	X	16.720	X	5.018	=	83.90	SQM.
TOTAL							=	962.64 SQM.	
TWO WHEELER PARKING AREA DETAIL									
1	TWP-1	1	X	45.449	X	9.600	=	436.31	
2	TWP-2	1	X	27.500	X	5.082	=	139.76	
TOTAL							=	576.07	

CLIENT :-
GAURSONS HI-TECH INFRASTRUCTURE (P) LTD
GAUR BIZ PARK PLOT NO- 1, ABHAY KHAND- II,
INDRAPURAM, GHAZIABAD

PROJECT :-
PROPOSED COMMERCIAL "GAUR CITY CENTER"
PLOT NO. C-1A/GH-01 AT GAUR CITY, SEC-04,
GREATER NOIDA

SUBMISSION DRAWING

SCALE :-


TITLE :- BASEMENT -II PLAN

OWNER'S SIGN

ARCHITECT SIGN

KAILASH AGGARWAL
ARCHITECT
(C-1A/GH-01)
Gaur Biz Park
Abhay Khanda-II, Indrapuram, Gha.

DRG. NO. :- SD-03

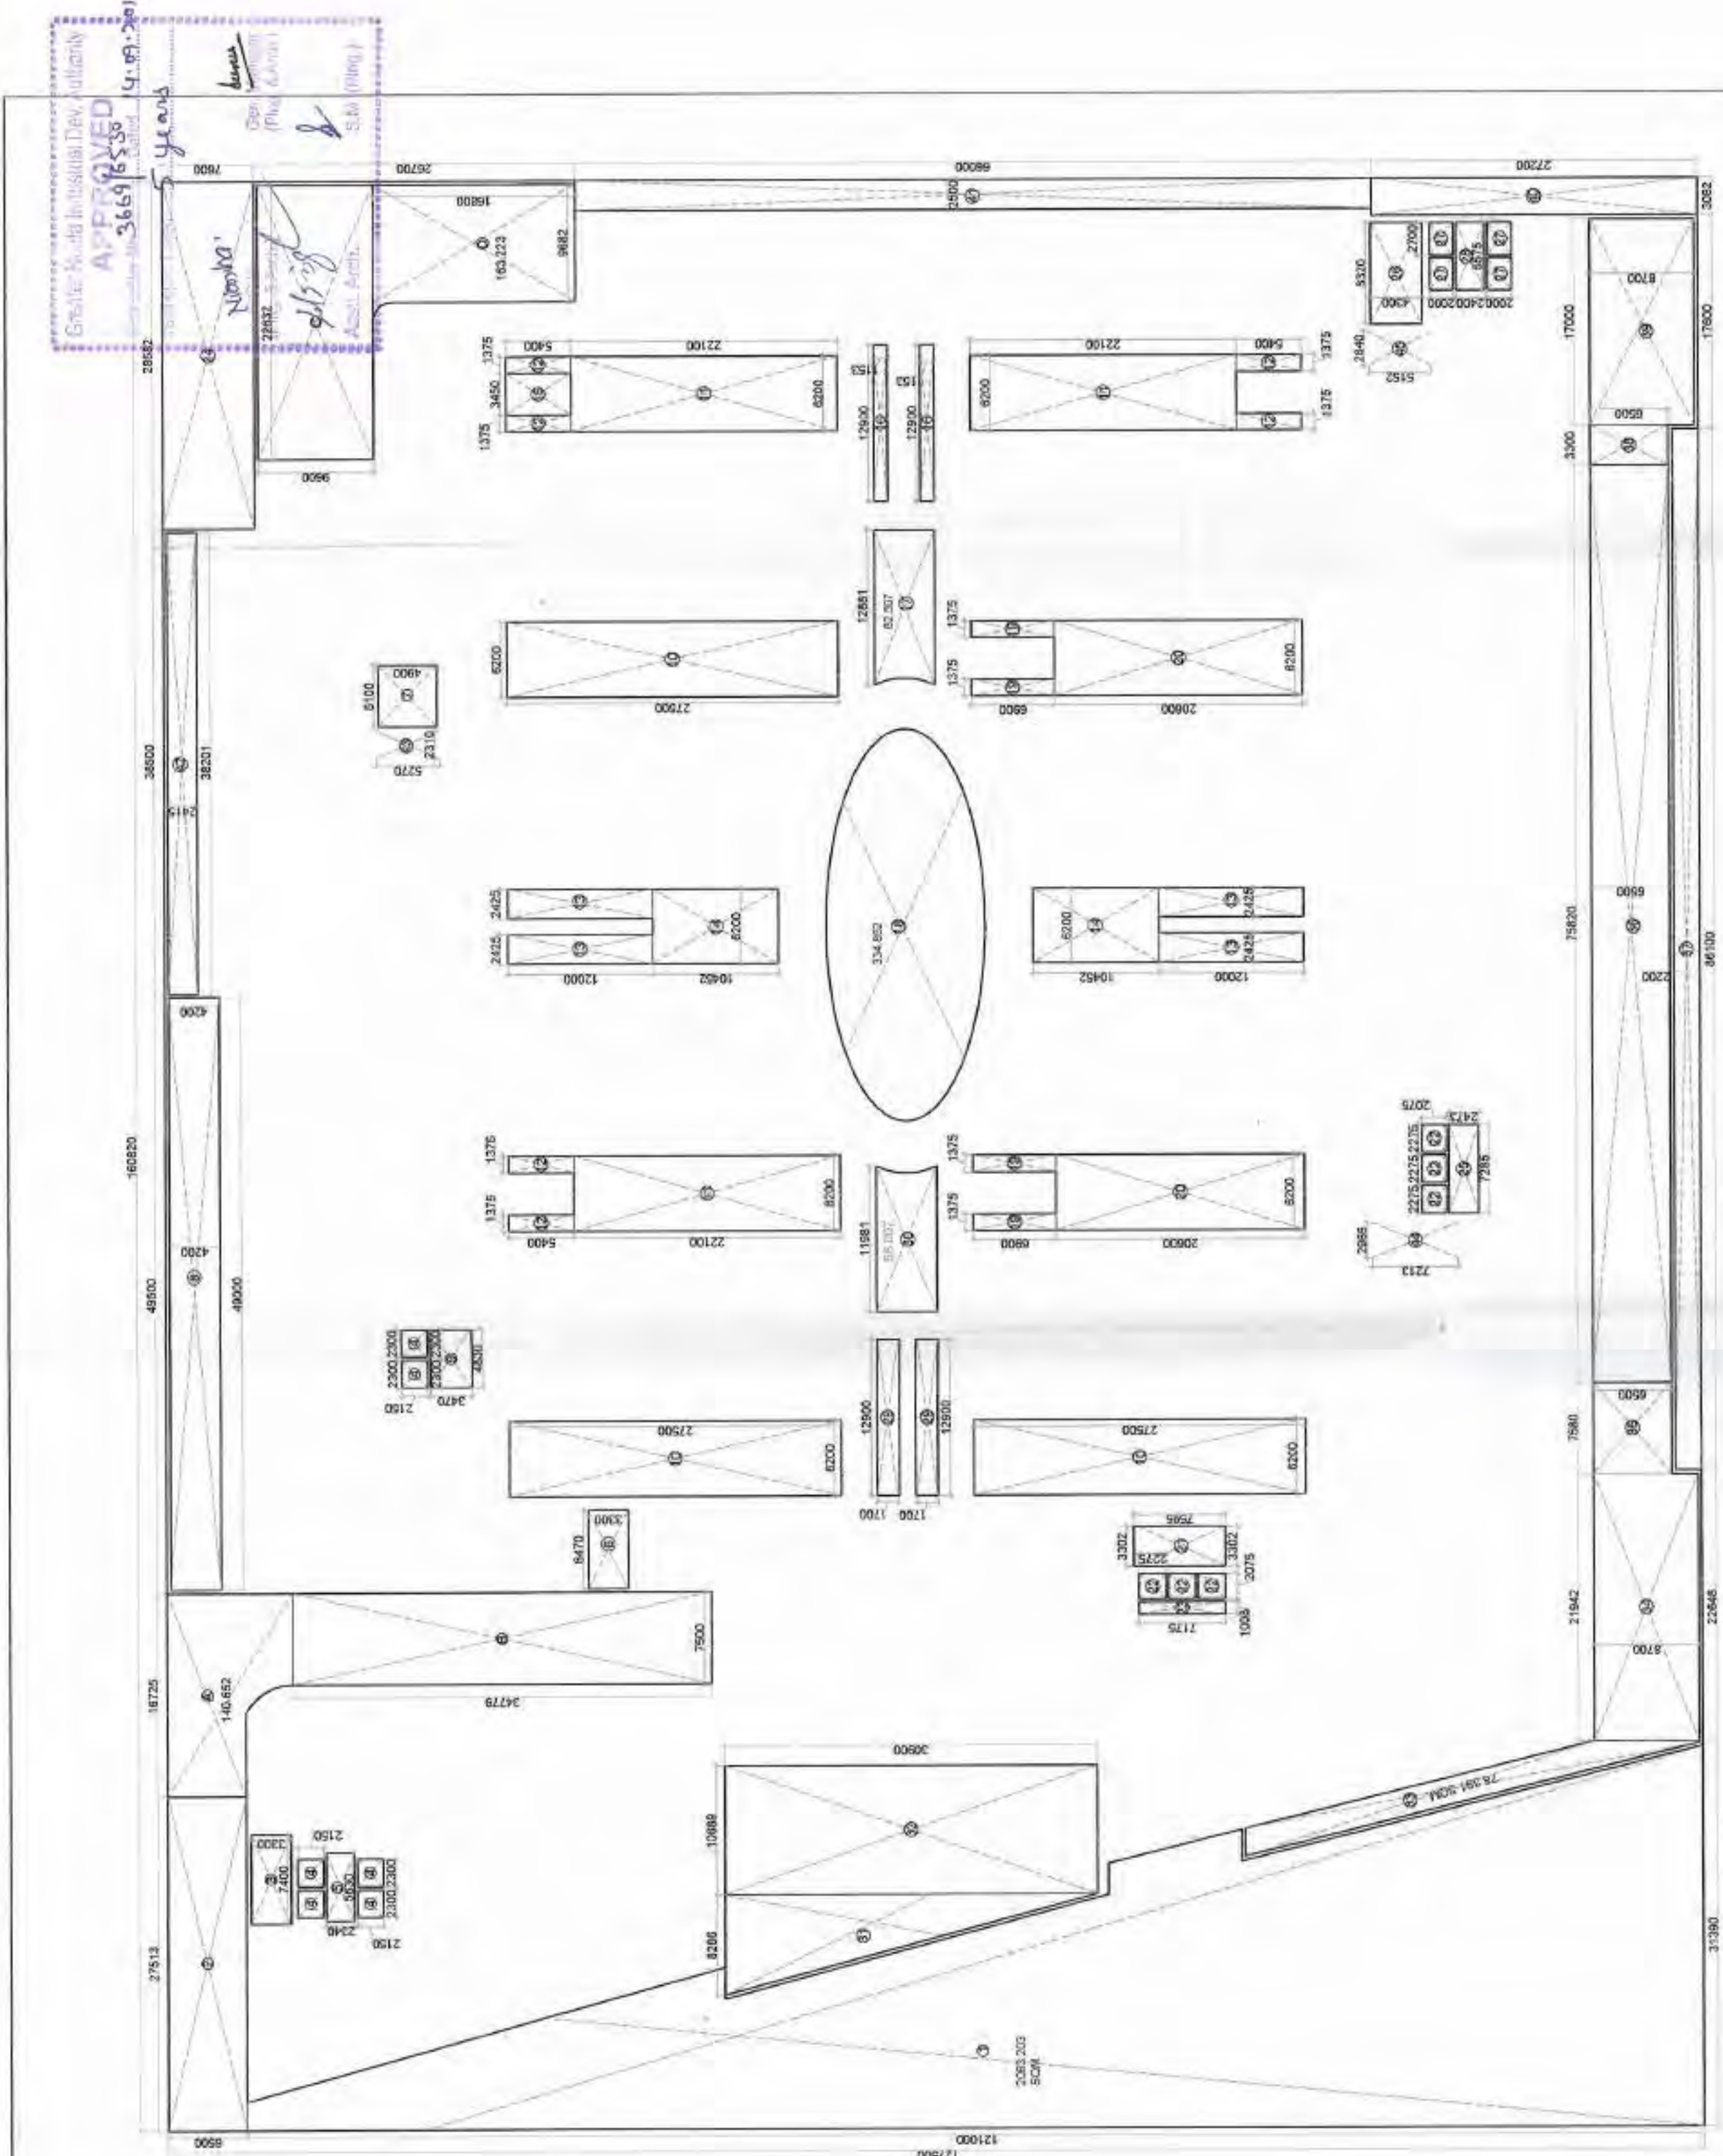

BASEMENT-I FLOOR AREA DETAIL



BASEMENT-I PLAN

8. BASEMENT-I FLOOR FAR & NON FAR DETAIL				15% PRESCRIBED FAR			
TOTAL AREA				ITEM			
1	1	X	2000.00	X	1.000	=	2000.00
2	1	X	27.51	X	6.000	=	165.06
3	1	X	2.86	X	2.860	=	8.17
4	1	X	2.86	X	2.860	=	8.17
5	1	X	0.65	X	2.860	=	1.86
6	1	X	6.47	X	3.300	=	21.35
7	1	X	1.00	X	4.000	=	4.00
8	1	X	48.00	X	4.000	=	192.00
9	1	X	4.80	X	3.470	=	16.67
10	1	X	1.00	X	1.000	=	1.00
11	1	X	1.00	X	1.000	=	1.00
TOTAL FAR = TOTAL AREA (1) TOTAL LESS AREA				TOTAL			
2000.00				1795.00			

CLIENT :-
GAURSONS HI-TECH INFRASTRUCTURE (P) LTD
GAUR BIZ PARK PLOT NO. - I, ABHAY KHAND-II,
INDIRAPURAM, GHAZIABAD

PROJECT :-
PROPOSED COMMERCIAL "GAUR CITY CENTER"
PLOT NO. C-1-A/GH-01 AT GAUR CITY, SEC-04,
GREATER NOIDA

SUBMISSION DRAWING

SCALE :-

TITLE :-
BASEMENT-I PLAN & AREA DETAIL


OWNERS SIGN

ARCHITECT SIGN


KAILASH AGGARWAL
ARCHITECT
(CA-86-11009)
Gaur Biz Park, Plot No. 1
Abhay Khand-II, Indirapuram, GZ.

BASEMENT-I PLAN

DRG NO. :- **SD-04**

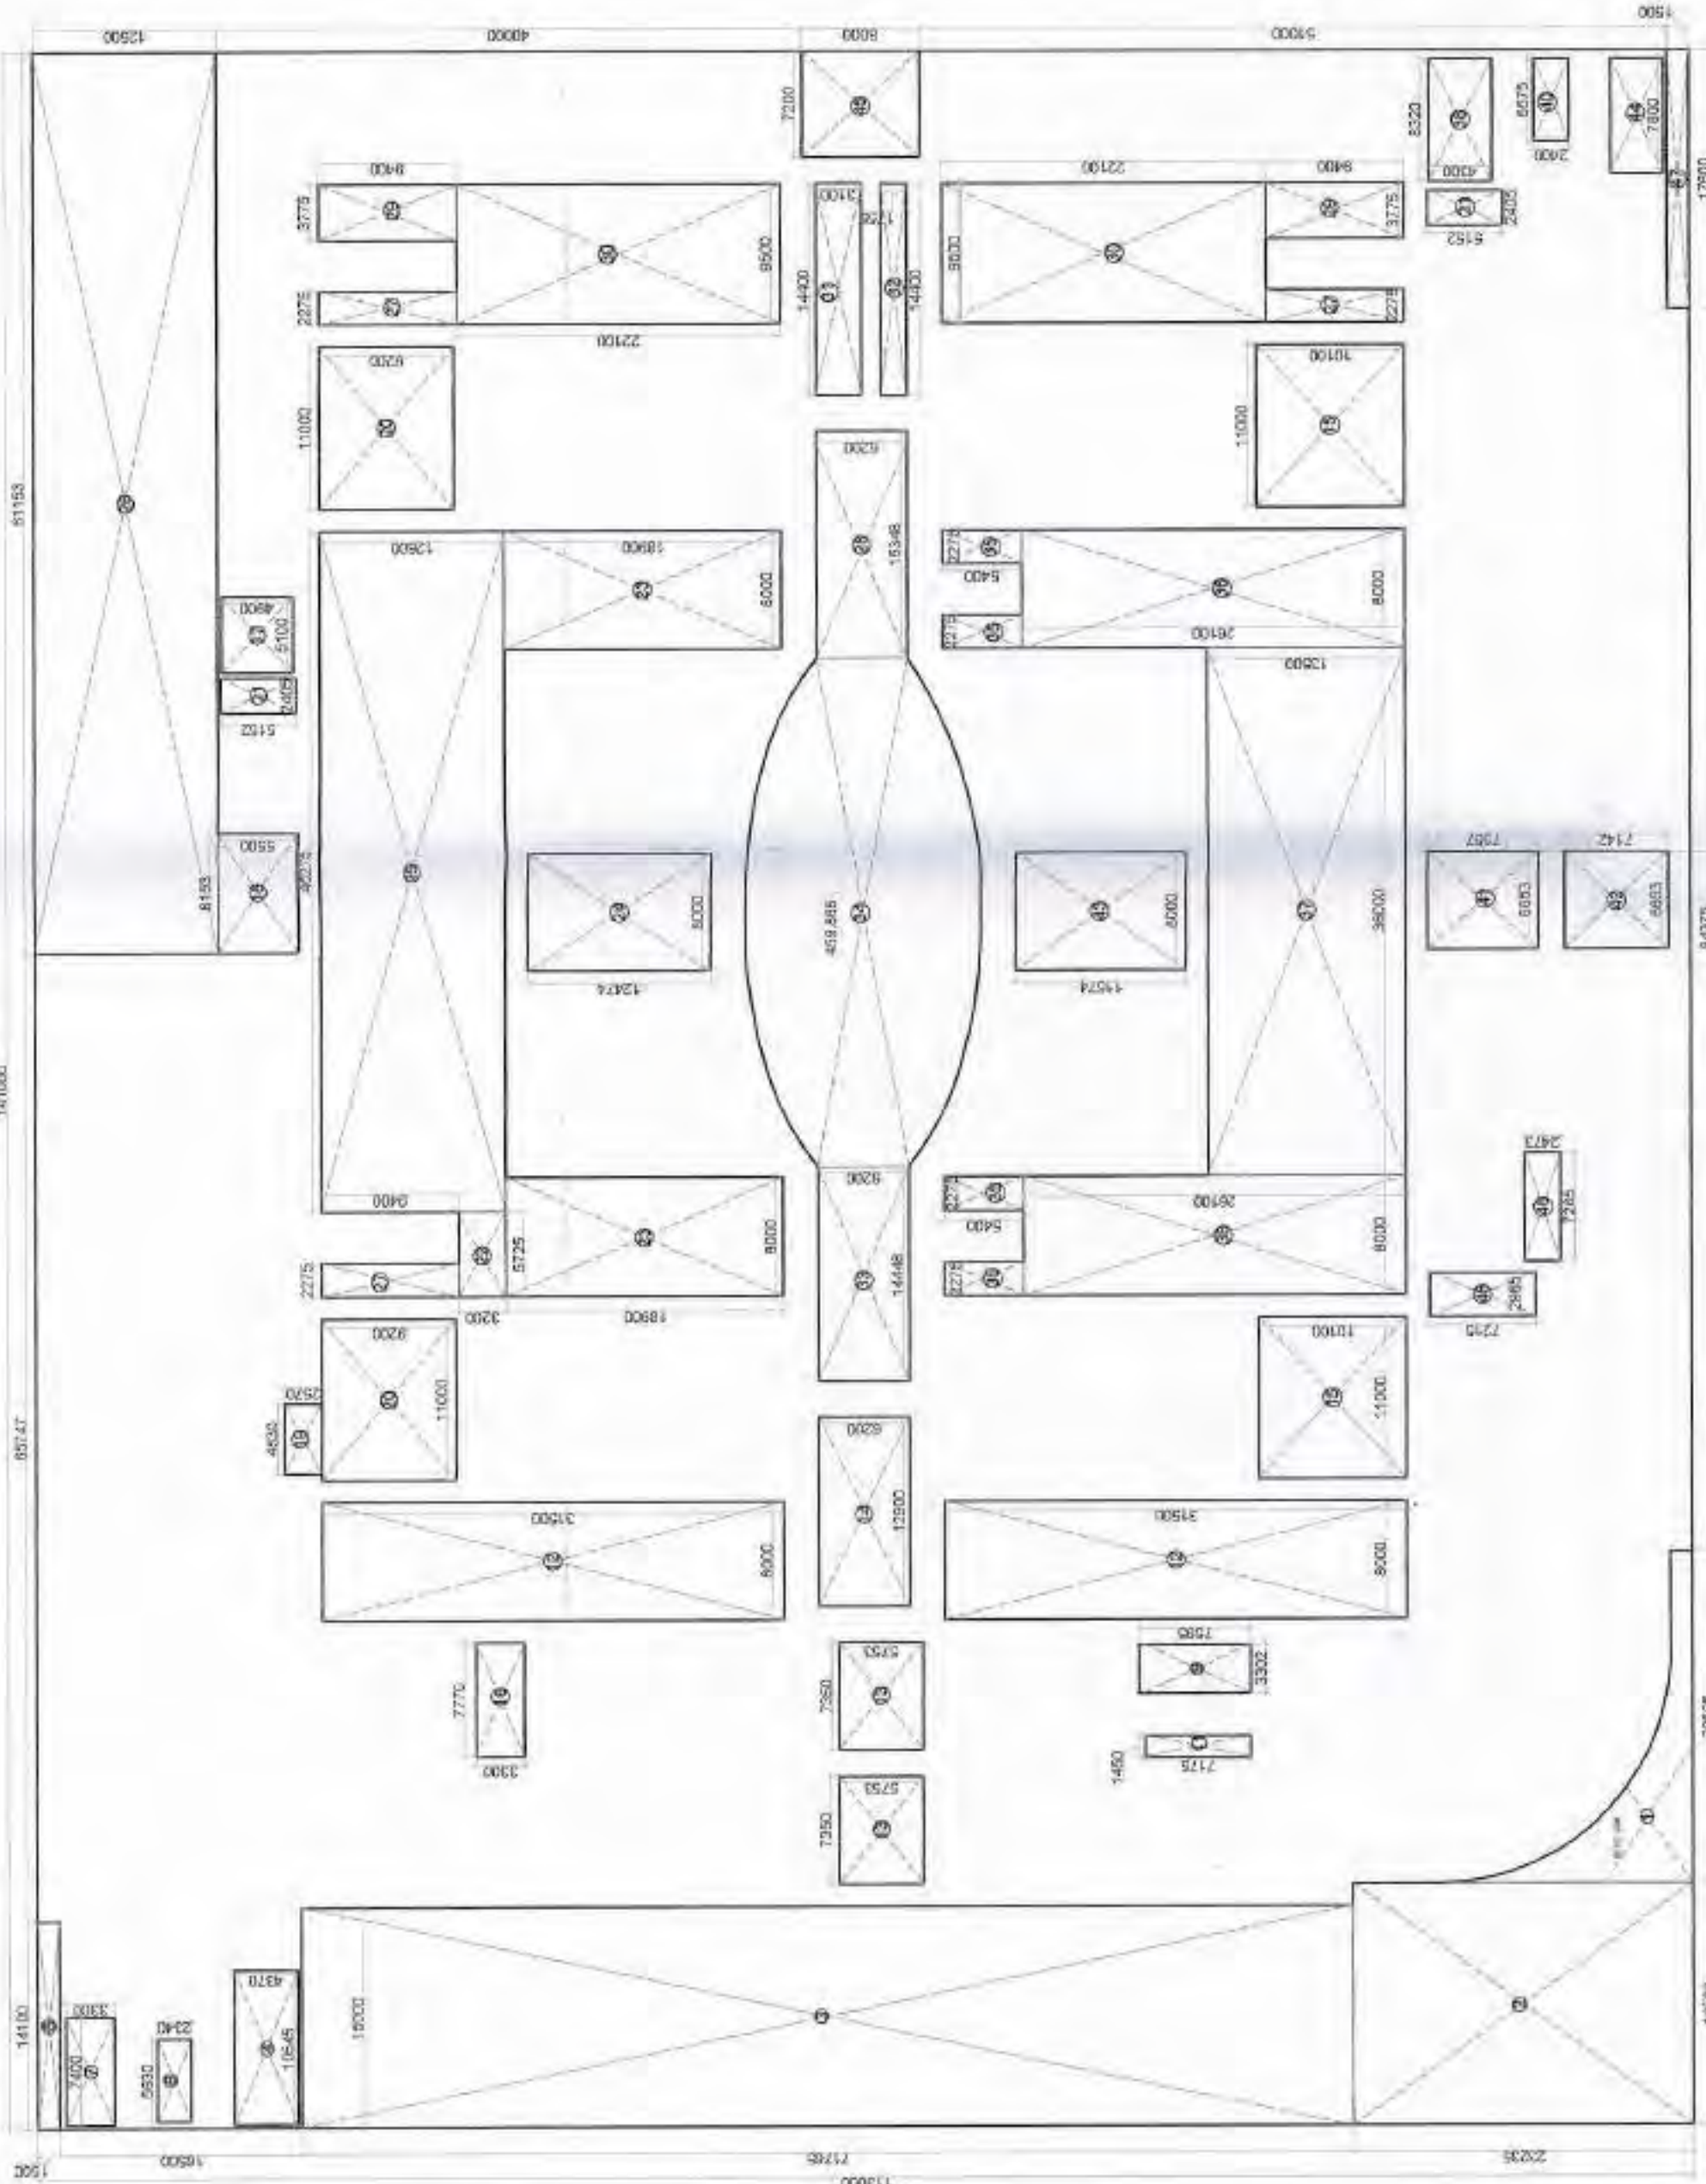

GROUND FLOOR AREA DETAIL

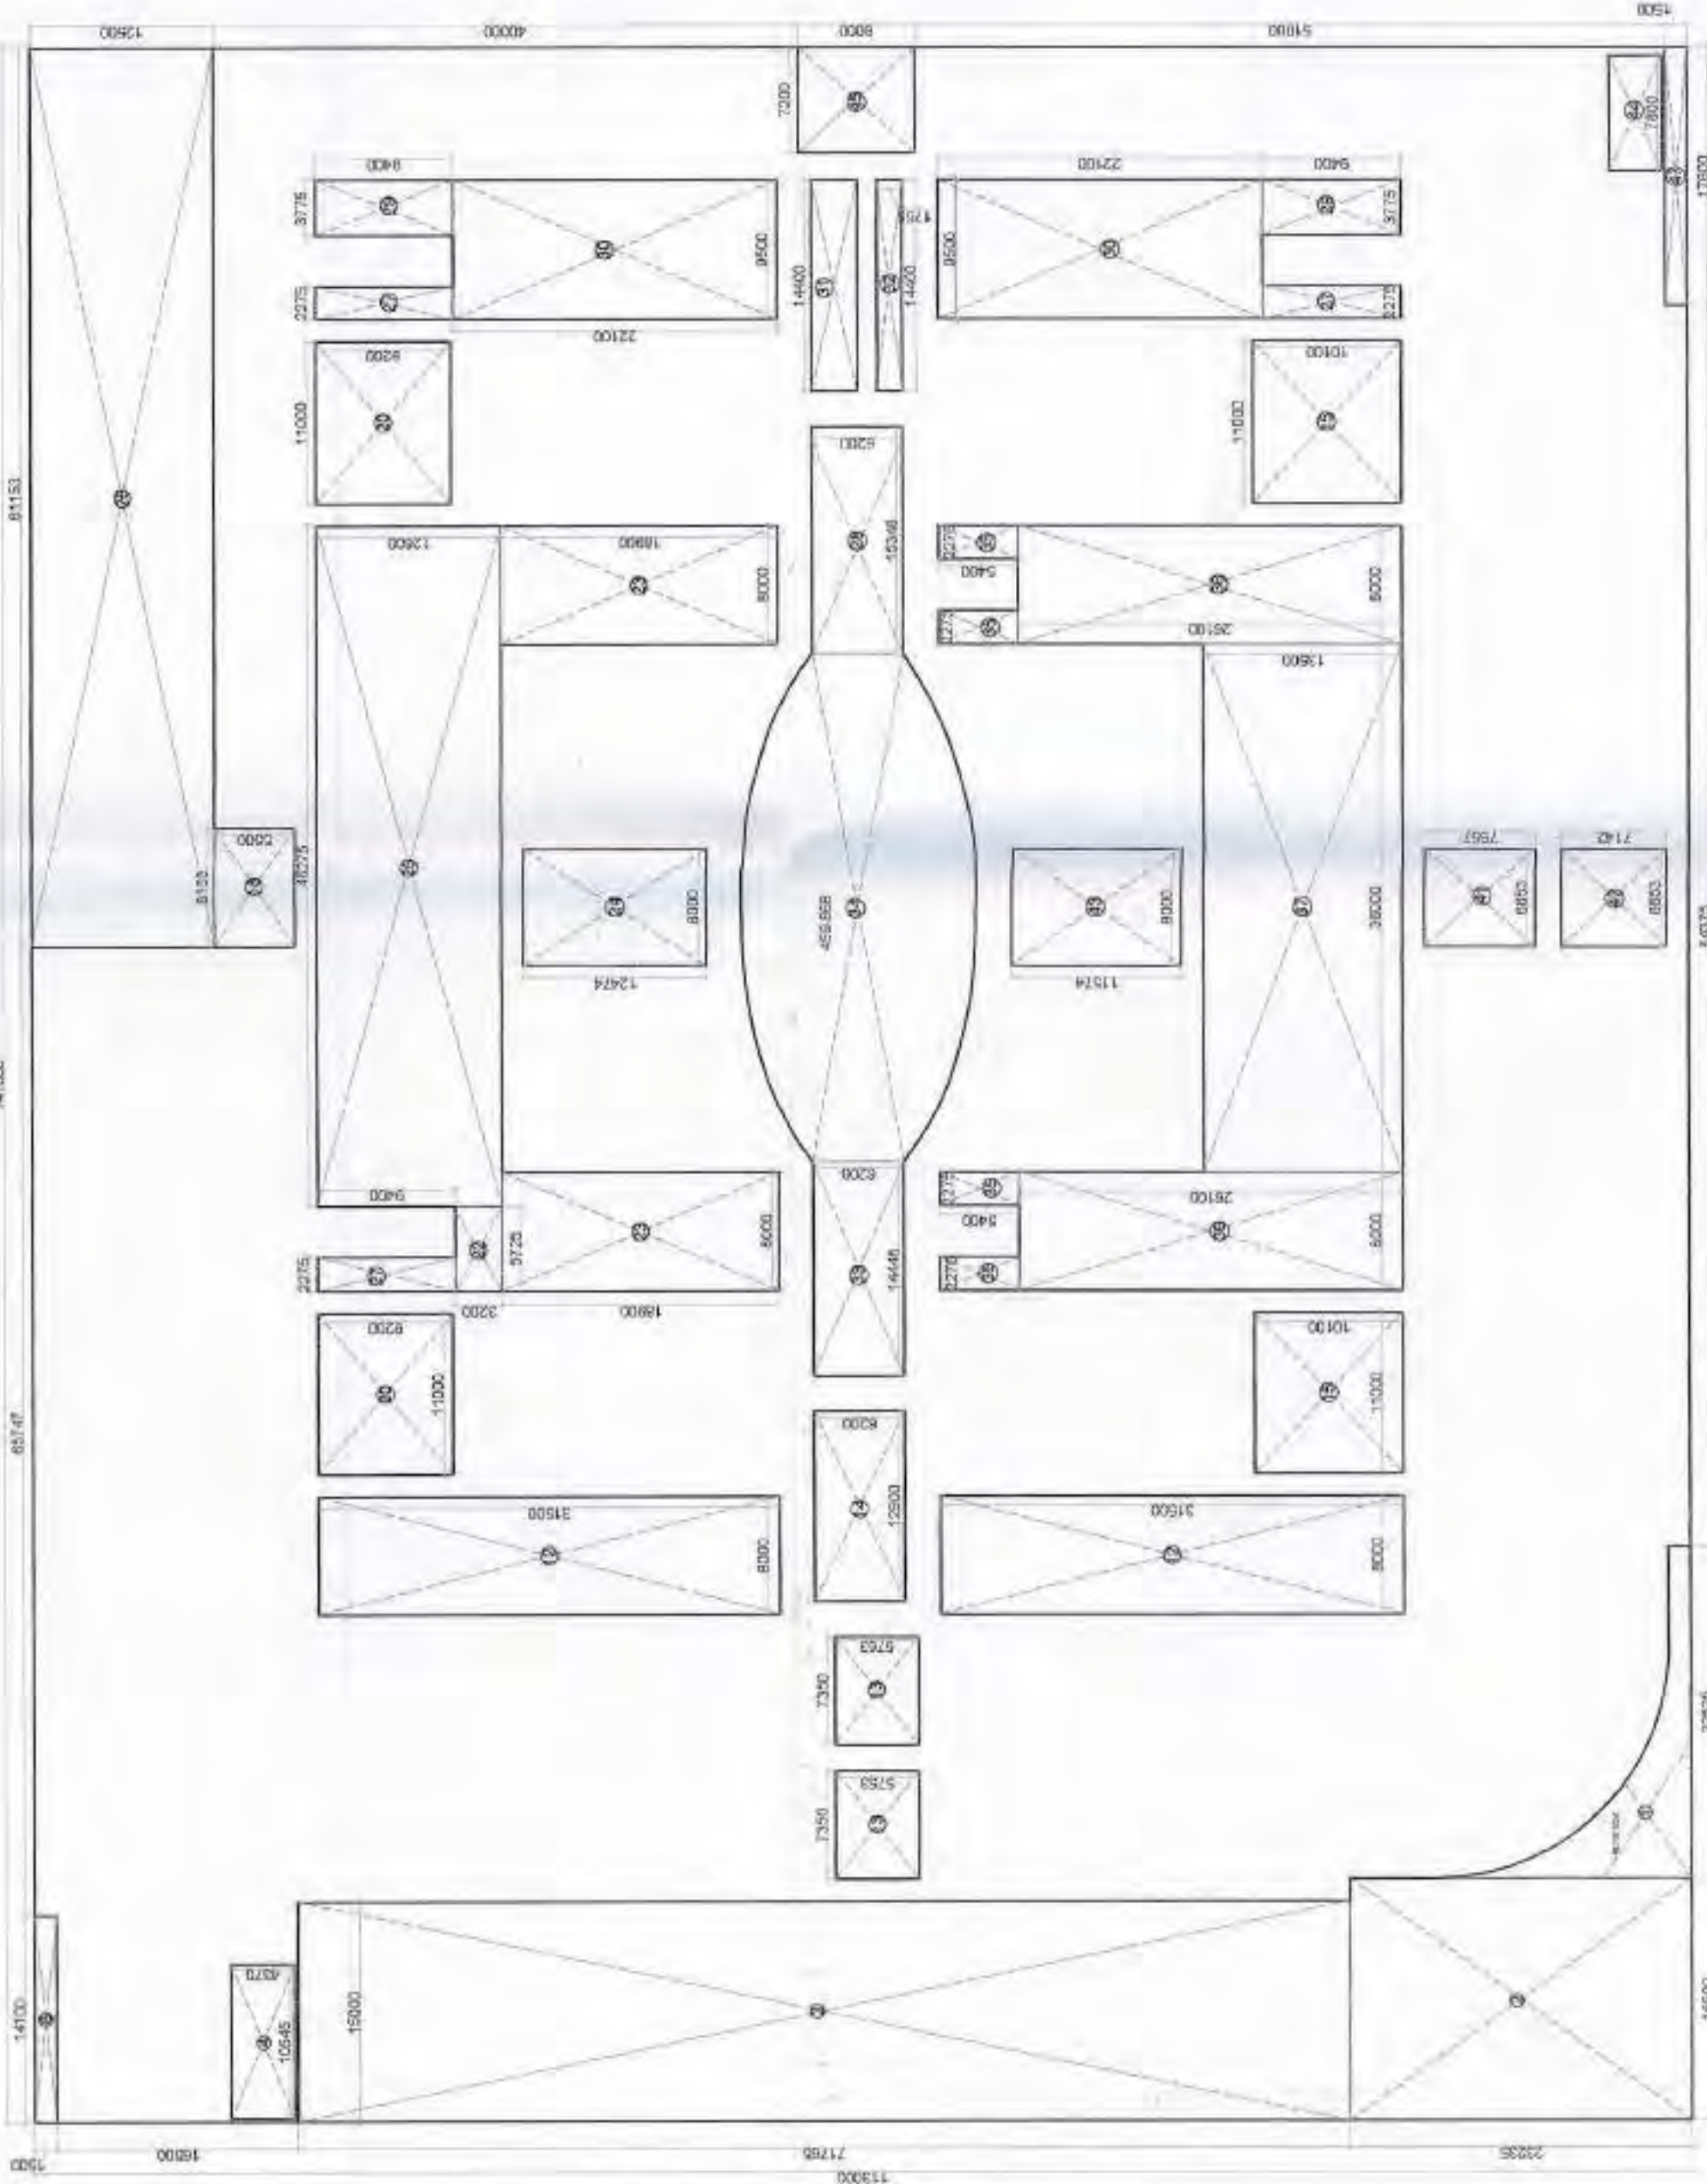

GROUND COVERAGE AREA DETAIL



GROUND FLOOR/SITE PLAN

LEGEND

- BALCONY AREA
- 15 % PRESCRIBED F.A.R AREA

CLIENT :
GAURSONS HI-TECH INFRASTRUCTURE (P) LTD
GAUR BIZ PARK PLOT NO.-1, ASHAY KHAND-II,
INDRAPRASTH, CHANDIGARH

PROJECT :
PROPOSED COMMERCIAL "GAUR CITY CENTER"
PLOT NO. C-1-A/GH-01 AT GAUR CITY, SEC-04,
GREATER NOIDA

SUBMISSION DRAWING

SCALE :

TITLE :
GROUND FLOOR PLAN & AREA DETAIL

OWNERS SIGN

ARCHITECT SIGN

ARCHITECT
MAILASH AGGARWAL
ARCHITECT
(C-186-10069)
Gaur City Park, Sec-04, Noida
(Gaur City Park, Sec-04, Noida)

GROUND FLOOR PLAN

DWG NO. : SD-06

2. GROUND COVERAGE AREA DETAIL				3. GROUND FLOOR FAR DETAIL				15.15 PRESCRIBED FAR			
TOTAL AREA	LESS AREA	141.000 X	113.000 = 15833.00	TOTAL AREA	LESS AREA	141.000 X	113.000 = 15833.00	ITEM	AREA		
1	1	X	68.725 X 1.000 = 68.71	1	1	X	68.725 X 1.000 = 68.71	LIFT			
2	1	X	18.520 X 23.250 = 393.35	2	1	X	18.520 X 23.250 = 393.35	FIRE STAIR	13.17		
3	1	X	15.000 X 71.765 = 1076.48	3	1	X	15.000 X 71.765 = 1076.48	FIRE STAIR	24.42		
4	1	X	10.546 X 4.370 = 46.08	4	1	X	10.546 X 4.370 = 46.08	FIRE STAIR	25.08		
5				5				LIFT LOBBY	10.40		
6				6	1	X	5.603 X 2.340 = 13.17	FIRE LOBBY	13.17		
7				7	1	X	7.402 X 3.300 = 24.42	FIRE STAIR	24.42		
8	1	X	14.100 X 1.500 = 21.15	8	1	X	14.100 X 1.500 = 21.15	FIRE STAIR	25.08		
9				9	1	X	3.302 X 7.560 = 25.08	LIFT			
10				10				LIFT LOBBY	10.40		
11				11	1	X	1.460 X 7.715 = 10.40				
12	2	X	8.000 X 31.500 = 504.00	12	2	X	8.000 X 31.500 = 504.00				
13	2	X	7.350 X 6.750 = 49.73	13	2	X	7.350 X 6.750 = 49.73				
14	1	X	12.000 X 6.200 = 78.68	14	1	X	12.000 X 6.200 = 78.68				
15	2	X	11.000 X 10.100 = 222.20	15	2	X	11.000 X 10.100 = 222.20				
16				16	1	X	7.770 X 3.300 = 25.64				
17				17	1	X	5.100 X 4.900 = 24.99				
18	1	X	8.153 X 5.500 = 44.84	18	1	X	8.153 X 5.500 = 44.84				
19				19	1	X	4.855 X 2.570 = 12.41				
20	2	X	11.000 X 8.200 = 200.40	20	2	X	11.000 X 9.200 = 202.40				
21	1	X	9.725 X 3.300 = 16.32	21	2	X	2.400 X 5.100 = 24.78				
22	1	X	8.000 X 18.000 = 144.00	22	1	X	5.725 X 18.000 = 103.05				
23	2	X	5.000 X 12.474 X 8.000 = 509.57	23	2	X	8.000 X 18.000 = 144.00				
24	1	X	48.115 X 8.000 = 384.92	24	1	X	8.000 X 13.670 = 109.36				
25	1	X	61.150 X 12.000 = 733.80	25	1	X	46.275 X 12.000 = 555.30				
26	1	X	61.150 X 12.000 = 733.80	26	1	X	61.153 X 12.000 = 733.84				
27	3	X	2.375 X 9.600 = 22.80	27	3	X	2.275 X 9.600 = 21.84				
28	1	X	13.548 X 6.300 = 85.36	28	1	X	13.548 X 6.300 = 85.36				
29	2	X	8.975 X 9.600 = 70.67	29	2	X	3.775 X 9.600 = 70.67				
30	2	X	9.000 X 22.100 = 418.80	30	2	X	9.500 X 22.100 = 418.80				
31	3	X	14.400 X 3.100 = 44.64	31	1	X	14.400 X 3.100 = 44.64				
32	1	X	14.400 X 1.750 = 25.27	32	1	X	14.400 X 1.750 = 25.27				
33	1	X	14.645 X 6.300 = 89.58	33	1	X	14.448 X 6.200 = 89.58				
34	1	X	459.667 X 1.000 = 459.67	34	1	X	459.667 X 1.000 = 459.67				
35	4	X	2.275 X 5.900 = 49.14	35	4	X	2.275 X 5.900 = 49.14				
36	2	X	8.000 X 28.100 = 417.60	36	2	X	8.000 X 28.100 = 417.60				
37	1	X	36.000 X 13.000 = 468.00	37	1	X	36.000 X 13.000 = 468.00				
38				38	1	X	8.320 X 4.300 = 35.78				
39				39				FIRE STAIR	35.78		
40				40	1	X	2.400 X 2.400 = 13.36	LIFT			
41	1	X	6.603 X 7.057 = 50.76	41	1	X	6.603 X 7.057 = 50.76	LIFT LOBBY	13.36		
42	1	X	6.603 X 7.142 = 47.52	42	1	X	6.603 X 7.142 = 47.52				
43	1	X	9.000 X 11.974 = 92.58	43	1	X	9.000 X 11.974 = 92.58				
44	1	X	7.900 X 3.300 = 27.67	44	1	X	7.900 X 3.300 = 27.67				
45	1	X	7.300 X 8.000 = 57.60	45	1	X	7.300 X 8.000 = 57.60				
46				46	1	X	1.205 X 2.475 = 16.02	LIFT LOBBY	16.02		
47	1	X	17.500 X 1.500 = 26.40	47	1	X	17.500 X 1.500 = 26.40				
48				48	1	X	2.658 X 7.715 = 31.36	SERVICES	31.36		
TOTAL FAR = TOTAL AREA - TOTAL LESS AREA				TOTAL FAR = TOTAL AREA - TOTAL LESS AREA				TOTAL FAR = TOTAL AREA - TOTAL LESS AREA			
15833.00				15833.00				15833.00			
15833.00				15833.00				15833.00			
15833.00											



SITE PLAN

Greater Noida Industrial Dev. Authority
APR 15 2016
Vide Letter No. 158/15614-09/2016
Multi-Use Industrial
5 Years
Noor
D.S.A.
(Prg. & Arch.)
16/5
Arch. (Prg.)



SITE PLAN



SECTION AA'

CLIENT :-
GAURSONS HI-TECH INFRASTRUCTURE (P) LTD
GAUR BIZ PARK PLOT NO. 1, ABHAY KHAND-II,
INDRAPURAM, GHAZIABAD

PROJECT :-
PROPOSED COMMERCIAL "GAUR CITY CENTER"
PLOT NO. C-1-A/GH-01 AT GAUR CITY, SEC.-04,
GREATER NOIDA

SUBMISSION DRAWING

SCALE :-

TITLE :-

SECTION

OWNER'S SIGN


ARCHITECT SIGN

ARCHITECT
KAILASH AGGARWAL
(CA-86-10089)
Gaur Biz Park, Plot No. 1,
Abhay Khanda, Indrapuram, Gzb.


SECTION

DRG NO :- **SD-14**

Approved
14.09.2016
5 years
Kailash Aggarwal
Architect
Gaur Biz Park
Plot No. C-1A/GH-01
Greater Noida

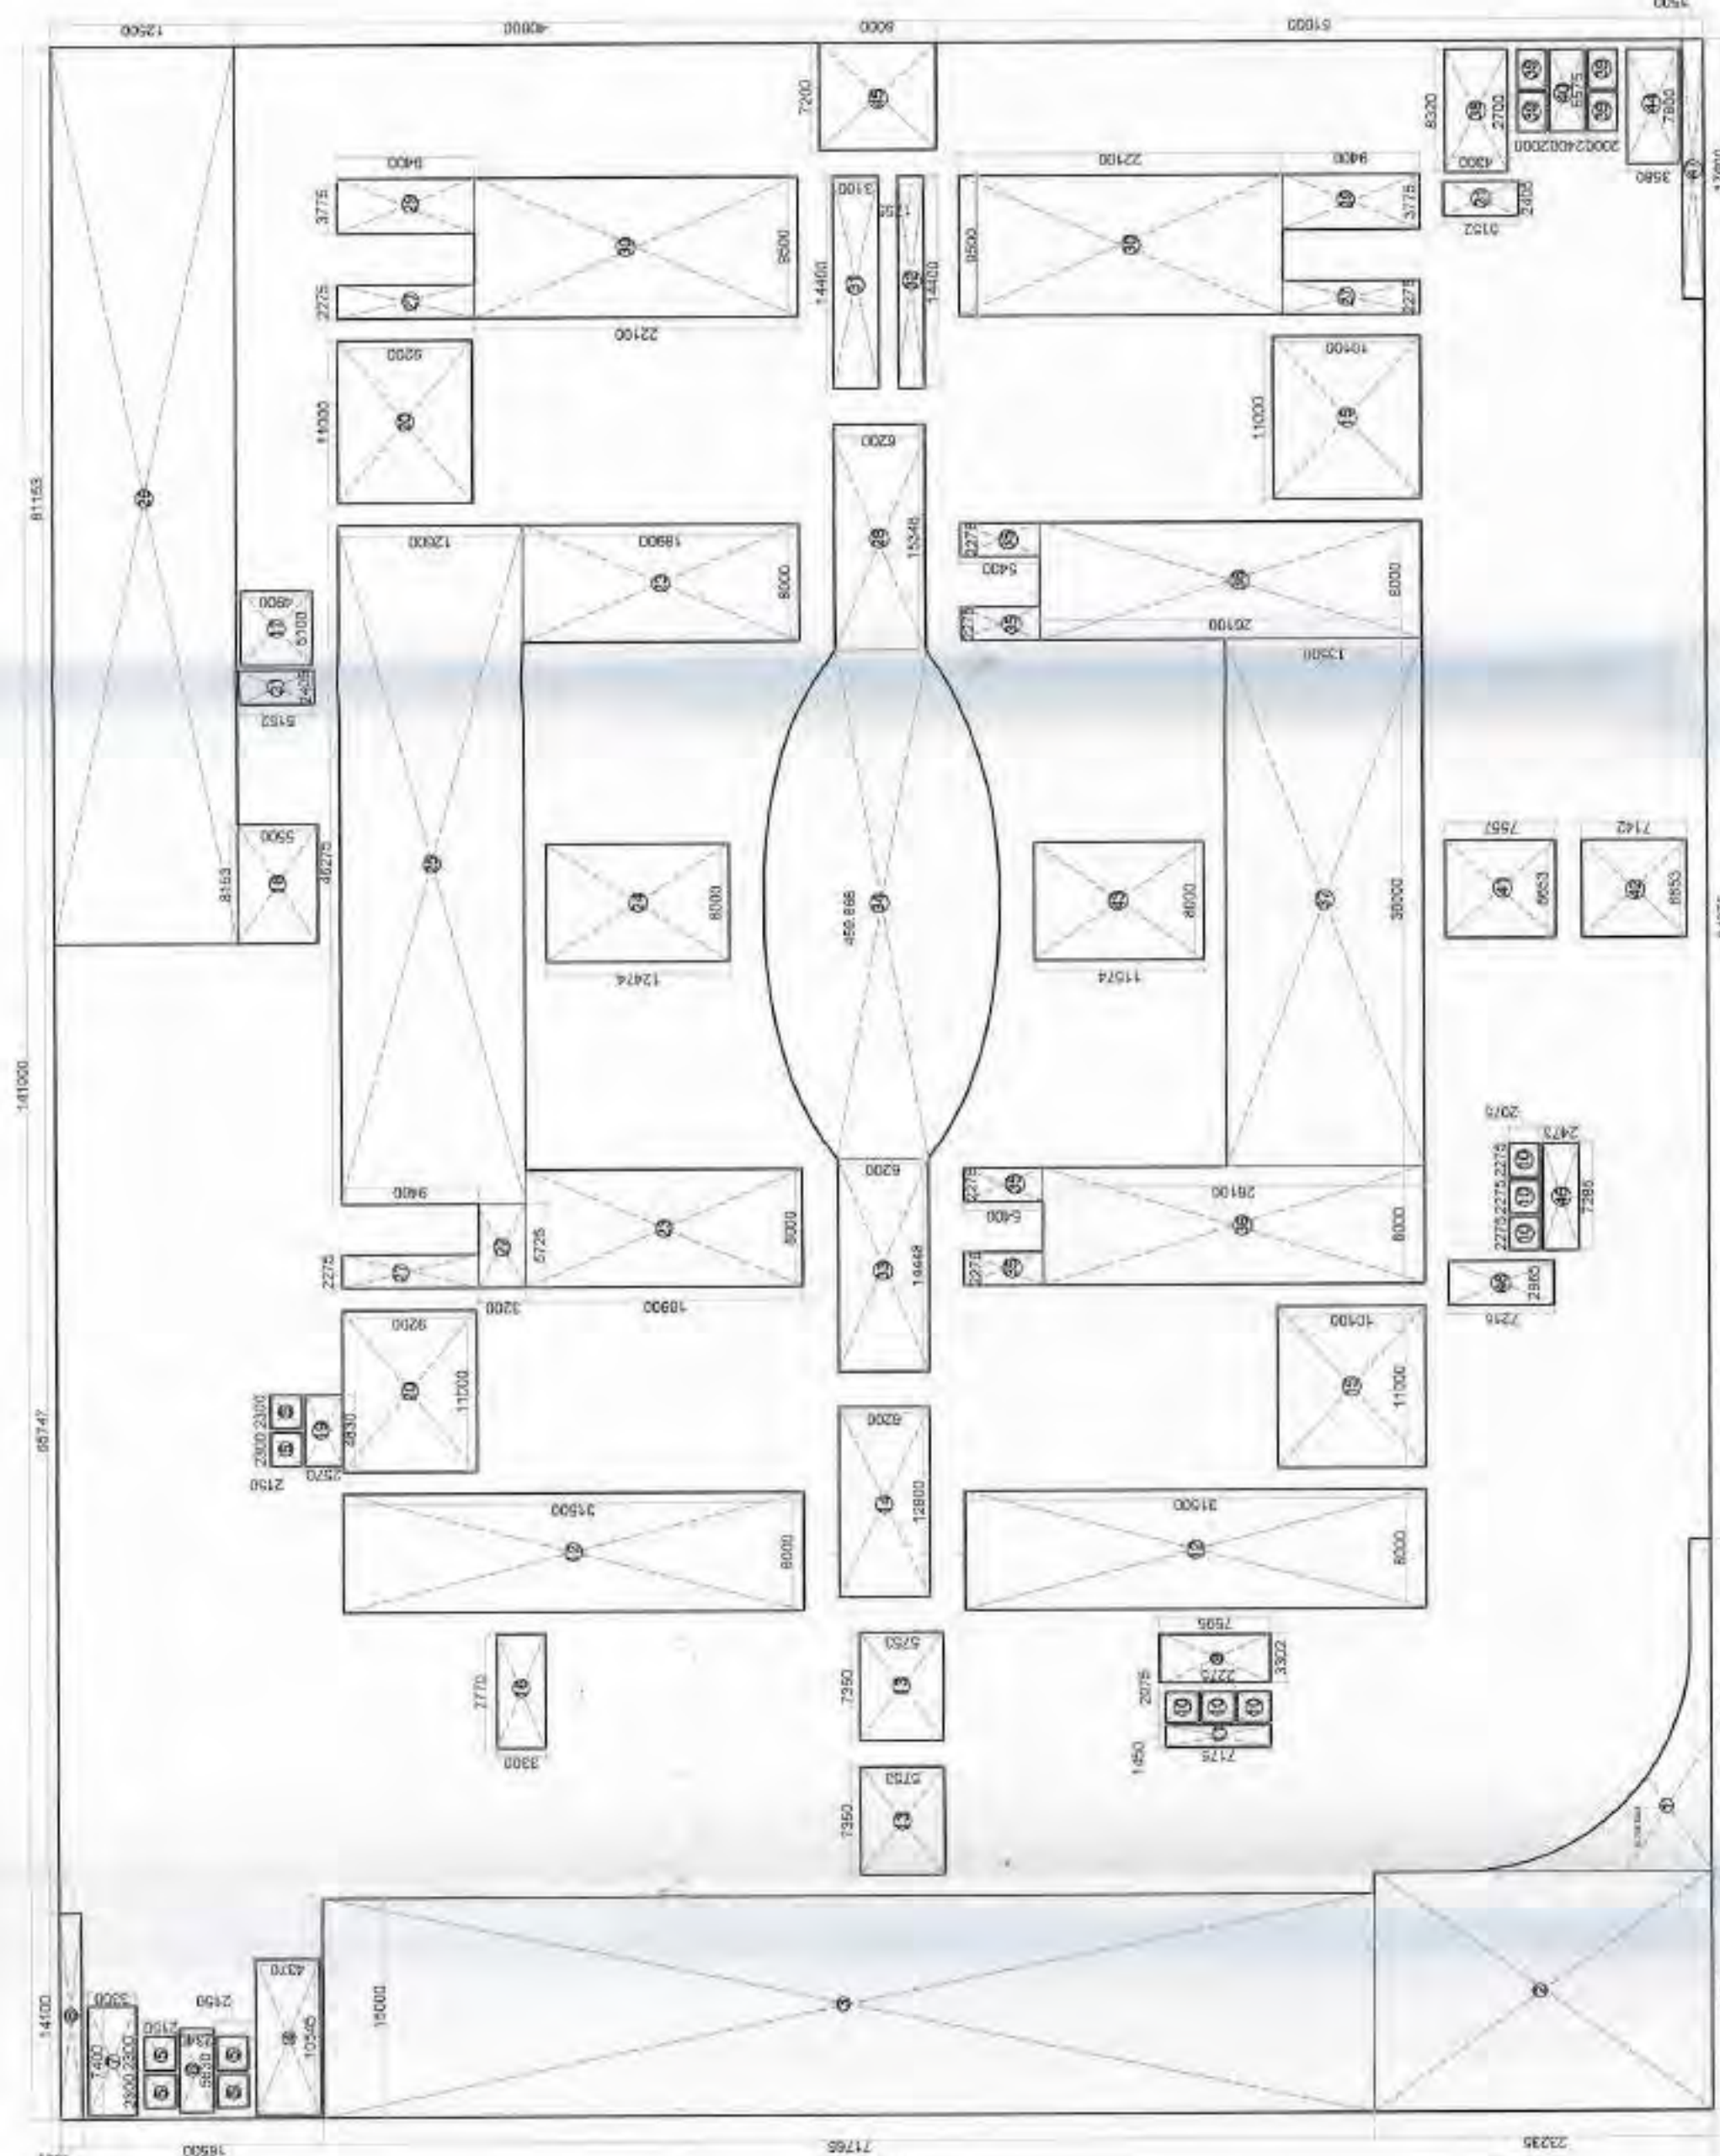

SECOND FLOOR AREA DETAIL

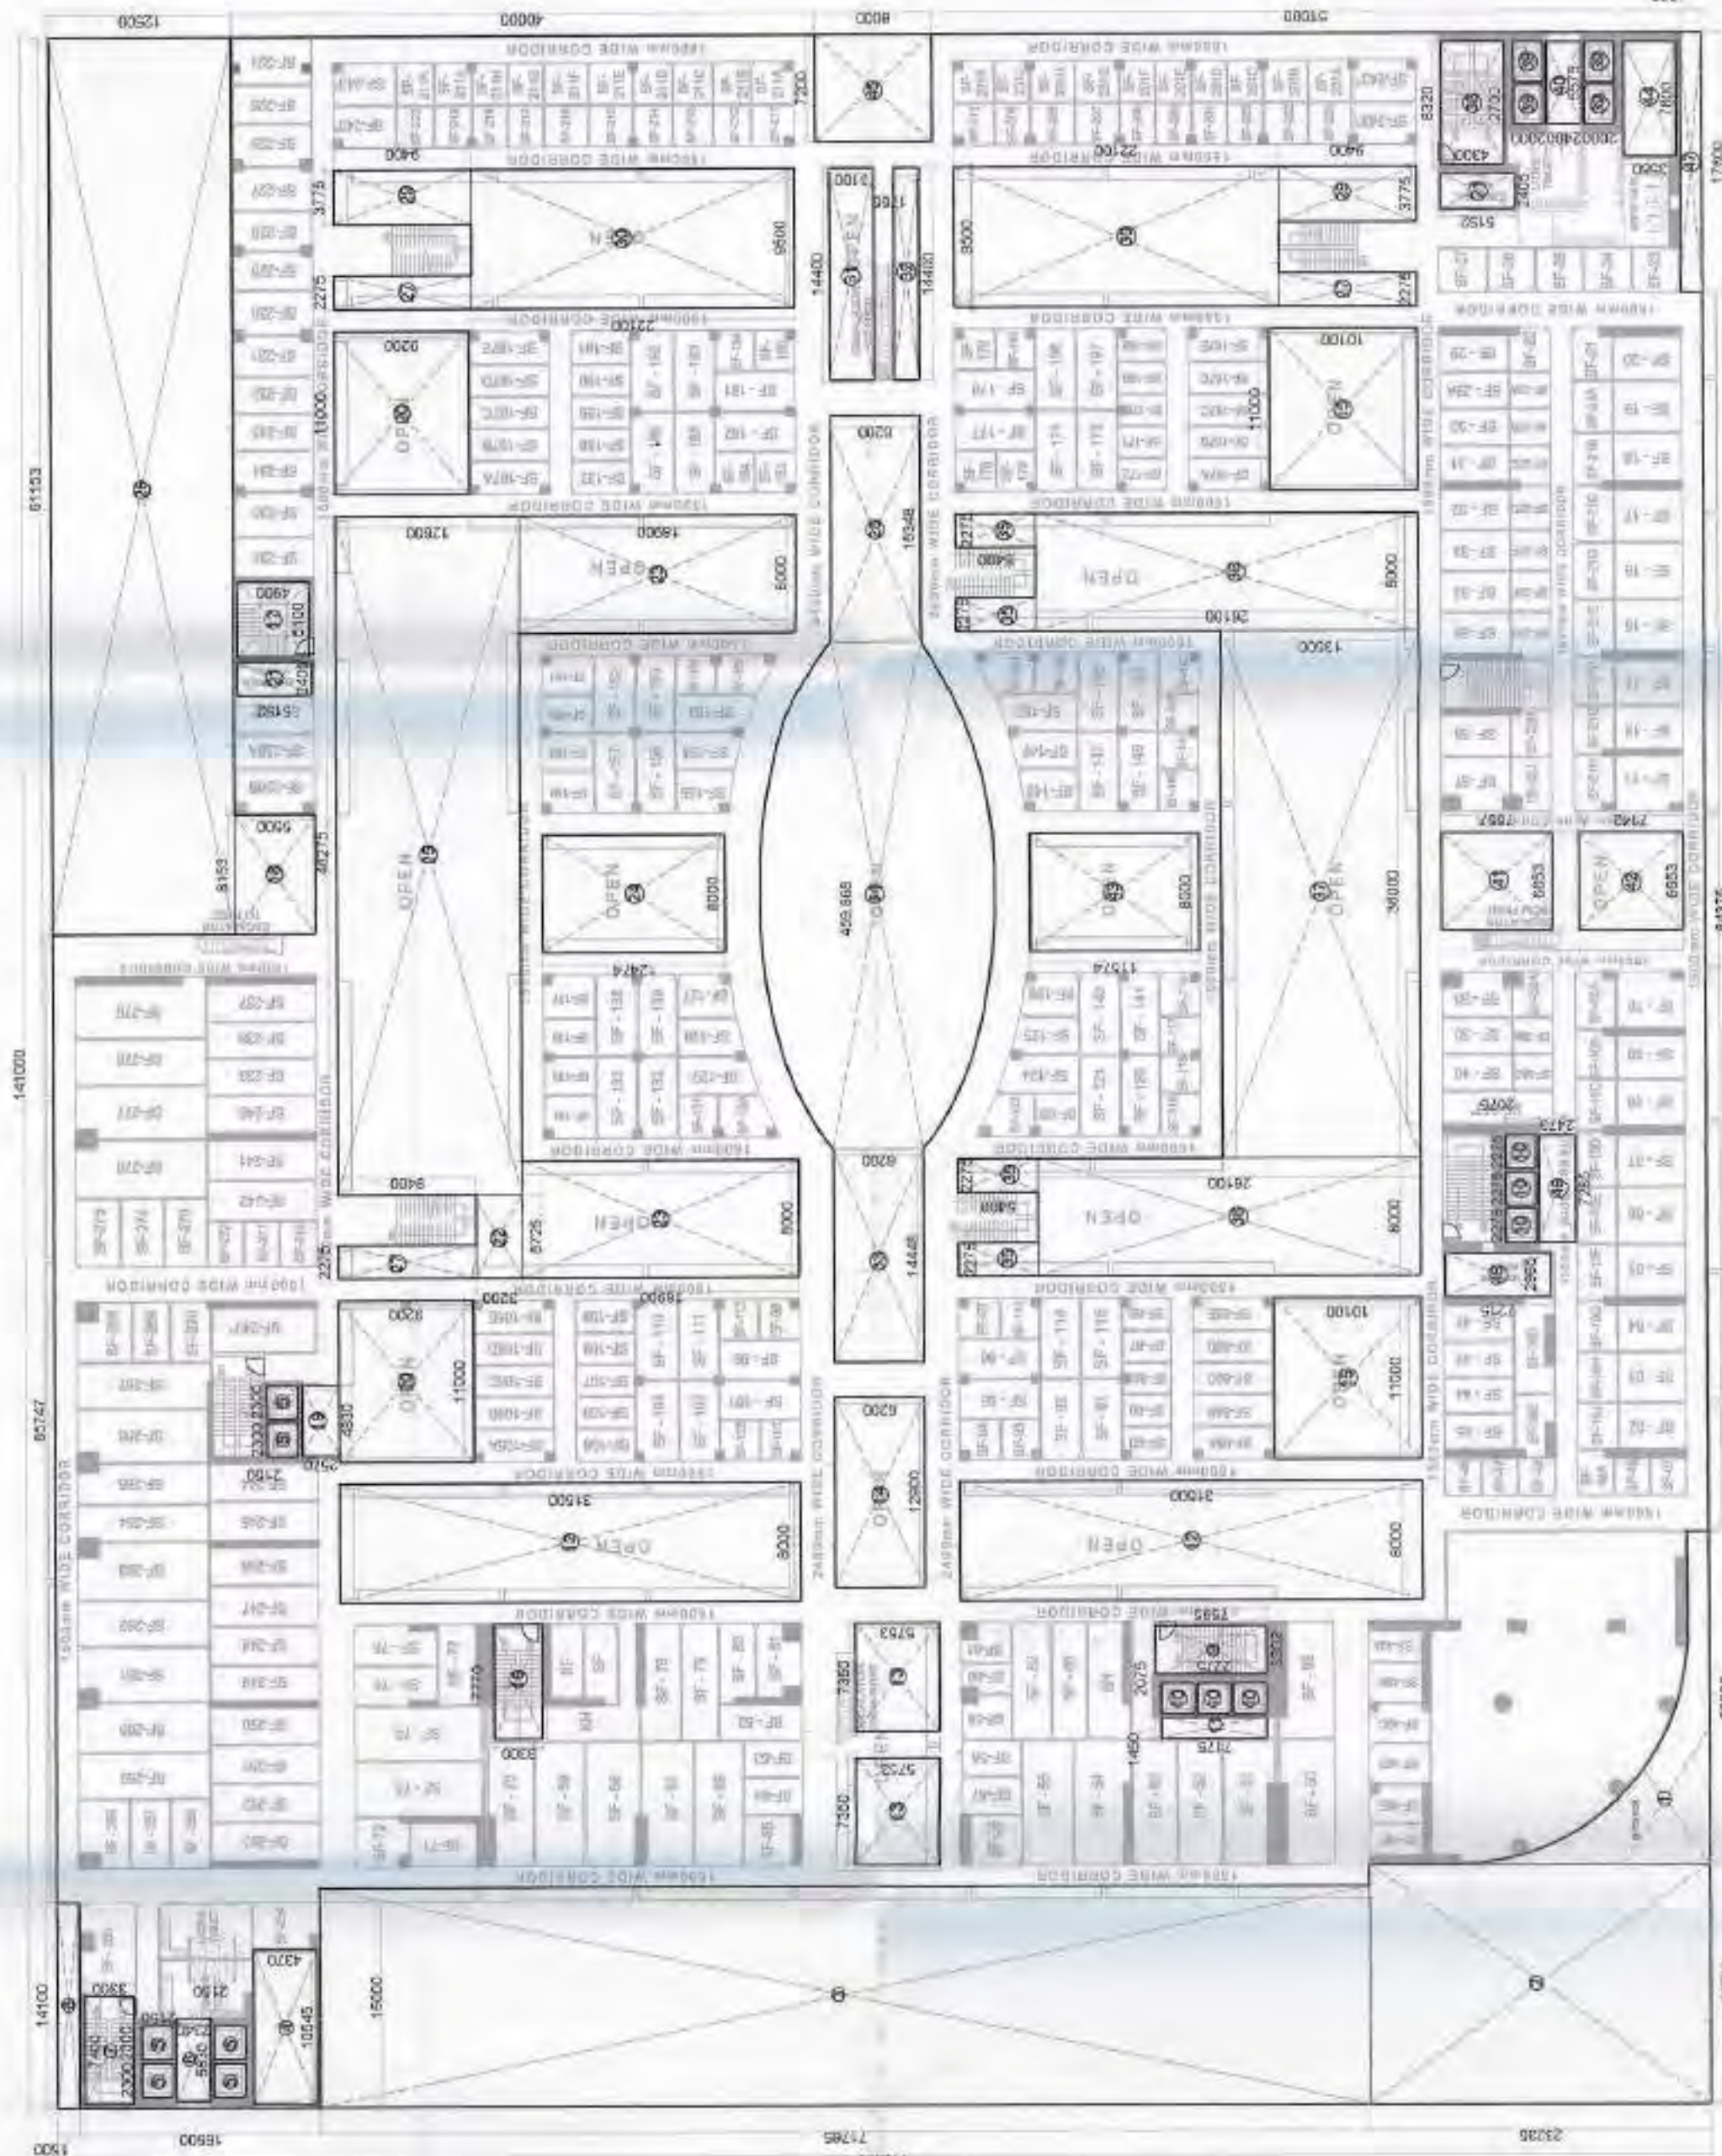

SUPERIMPOSED PLAN

SECOND FLOOR PLAN

4 FIRST & SECOND FLOOR FAR DETAIL				15% PRESCRIBED FAR	
TOTAL AREA	141.000	X	113.000	=	15933.00
LESS AREA:-					
1	1	X	96.705	X	1.000
2	1	X	16.600	X	23.235
3	1	X	15.000	X	71.765
4	1	X	10.545	X	4.370
5	6	X	2.300	X	2.150
6	1	X	5.630	X	2.340
7	1	X	7.400	X	3.300
8	1	X	14.100	X	1.500
9	1	X	3.302	X	7.585
10	6	X	2.075	X	2.275
11	1	X	1.450	X	7.175
12	2	X	8.000	X	31.500
13	2	X	7.350	X	5.753
14	1	X	12.900	X	6.200
15	2	X	11.000	X	10.100
16	1	X	7.770	X	3.300
17	1	X	5.100	X	4.900
18	1	X	6.153	X	5.500
19	1	X	4.830	X	2.570
20	2	X	11.000	X	9.200
21	2	X	2.405	X	5.122
22	1	X	5.725	X	3.200
23	2	X	8.000	X	18.900
24	1	X	8.000	X	12.474
25	1	X	48.275	X	12.600
26	1	X	61.153	X	12.500
27	3	X	2.275	X	9.400
28	1	X	15.348	X	6.200
29	2	X	3.775	X	9.400
30	2	X	9.500	X	22.100
31	1	X	14.400	X	3.100
32	1	X	14.400	X	1.755
33	1	X	14.448	X	6.200
34	1	X	459.857	X	1.000
35	4	X	2.275	X	5.400
36	2	X	6.000	X	28.100
37	1	X	36.000	X	13.500
38	1	X	8.320	X	4.300
39	4	X	2.700	X	2.000
40	1	X	5.575	X	7.557
41	1	X	6.653	X	7.142
42	1	X	8.000	X	11.574
43	1	X	7.800	X	3.560
44	1	X	7.200	X	9.000
45	1	X	7.285	X	2.473
46	1	X	17.600	X	1.500
47	1	X	2.965	X	7.215
48	1	X			
TOTAL FAR = TOTAL AREA (-) TOTAL LESS AREA					15933.00
					7373.42
					8559.58



CLIENT :-
GAURSONS HI-TECH INFRASTRUCTURE (P) LTD
GAUR BIZ PARK PLOT NO. - 1, ABHAY KHAND-II,
INDRAPURAM, GHAZIABAD

PROJECT :-
PROPOSED COMMERCIAL "GAUR CITY CENTER"
PLOT NO. C-1A/GH-01 AT GAUR CITY, SEC-04,
GREATER NOIDA

SUBMISSION DRAWING

SCALE :-

TITLE :-
SECOND FLOOR PLAN & AREA SHEET

OWNER'S SIGN


ARCHITECT SIGN

GAURSONS HI-TECH INFRASTRUCTURE (P) LTD

KAILASH AGGARWAL
ARCHITECT
(CA-86-1-0086)
Gaur Biz Park, Plot No. 1,
Abhay Khanda-II, Indrapuram, Gh.


SD-09

CHG. NO. :-

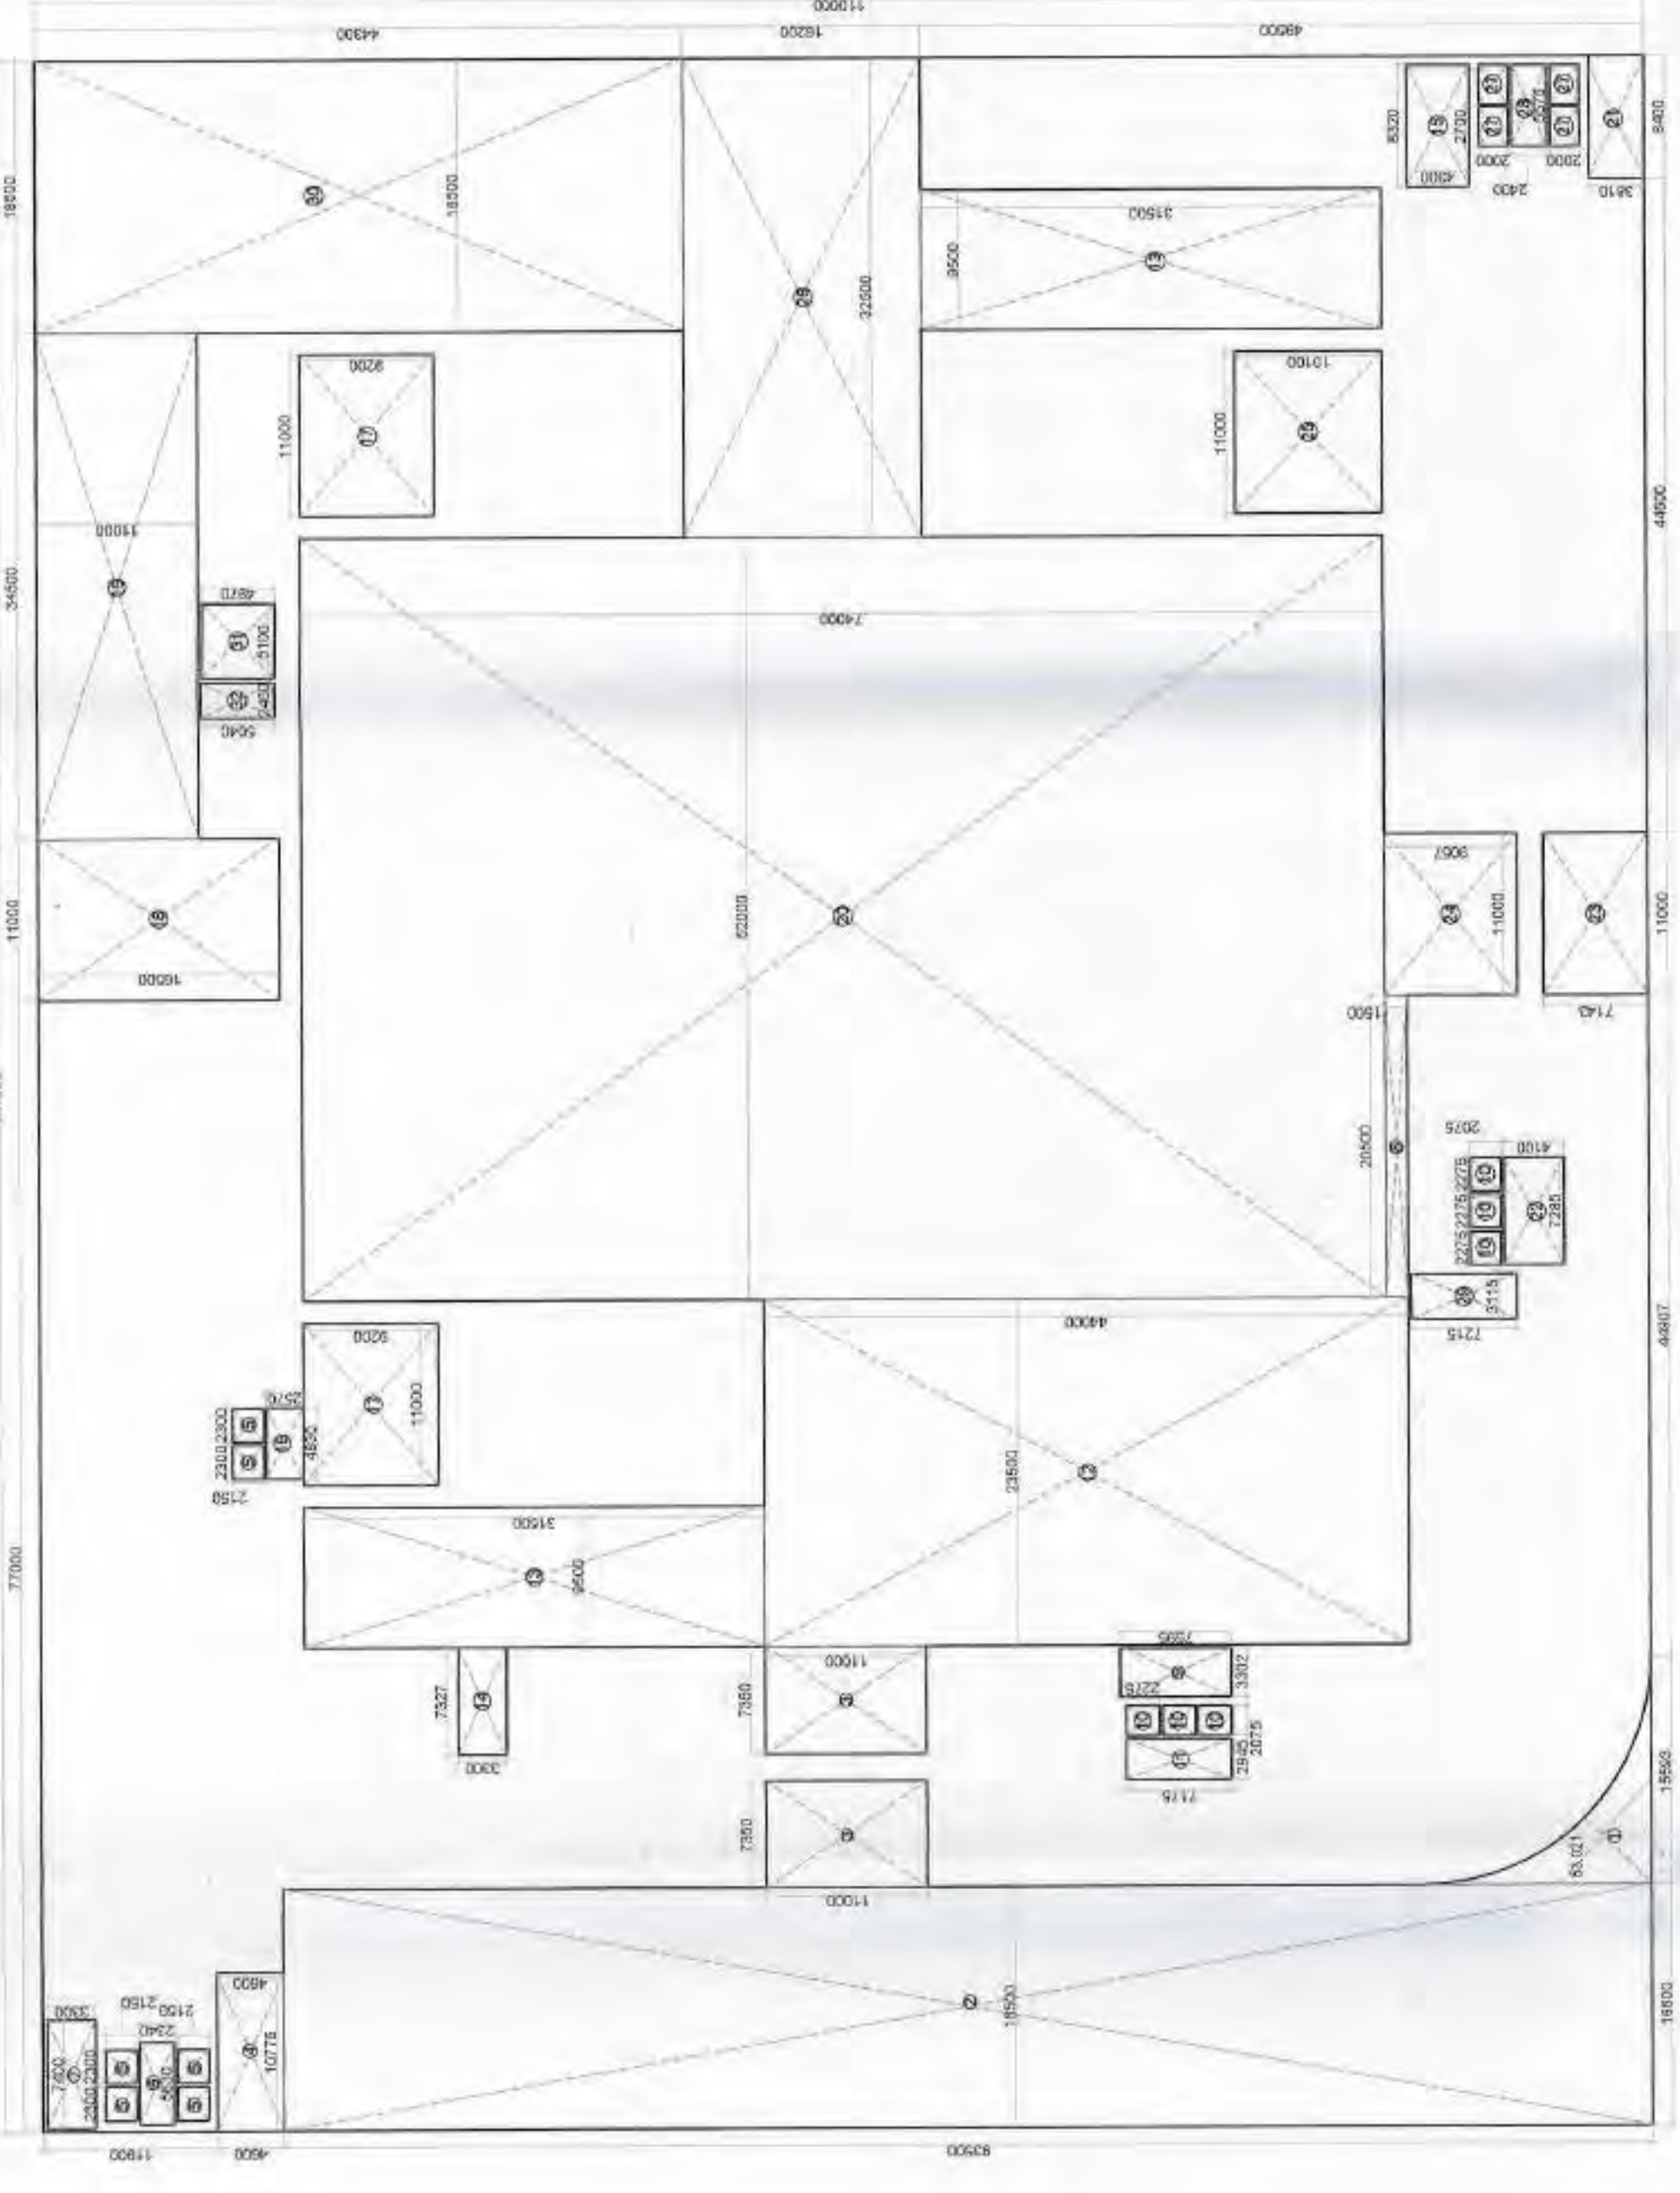


THIRD FLOOR PLAN

5 THIRD FLOOR FAR DETAIL				15 % PRESCRIBED FAR	
TOTAL AREA	141,000	X	110,000	=	15510.00
LESS AREA:-					
1	1	X	53.021	X	1.000
2	1	X	16.500	X	93.500
3	2	X	7.350	X	11.000
4	1	X	10.775	X	4.800
5	6	X	2.300	X	2.150
6	1	X	5.630	X	2.340
7	1	X	7.400	X	3.300
8	1	X	20.500	X	1.500
9	1	X	3.302	X	7.595
10	6	X	2.075	X	2.275
11	1	X	2.945	X	7.175
12	1	X	23.500	X	44.000
13	2	X	9.500	X	31.500
14	1	X	7.327	X	3.300
15	1	X	8.320	X	4.300
16	1	X	4.830	X	2.570
17	2	X	11.000	X	9.200
18	1	X	11.000	X	16.500
19	1	X	34.500	X	11.000
20	1	X	52.000	X	74.000
21	1	X	8.400	X	3.810
22	1	X	7.285	X	4.100
23	1	X	11.000	X	7.143
24	1	X	11.000	X	9.057
25	1	X	11.000	X	10.100
26	1	X	32.500	X	16.200
27	4	X	2.700	X	2.000
28	1	X	5.575	X	2.400
29	1	X	3.115	X	7.215
30	1	X	18.500	X	44.300
31	1	X	5.100	X	4.970
32	1	X	2.460	X	5.040
TOTAL				=	10088.27
TOTAL FAR = TOTAL AREA (-) TOTAL LESS AREA				=	5421.73

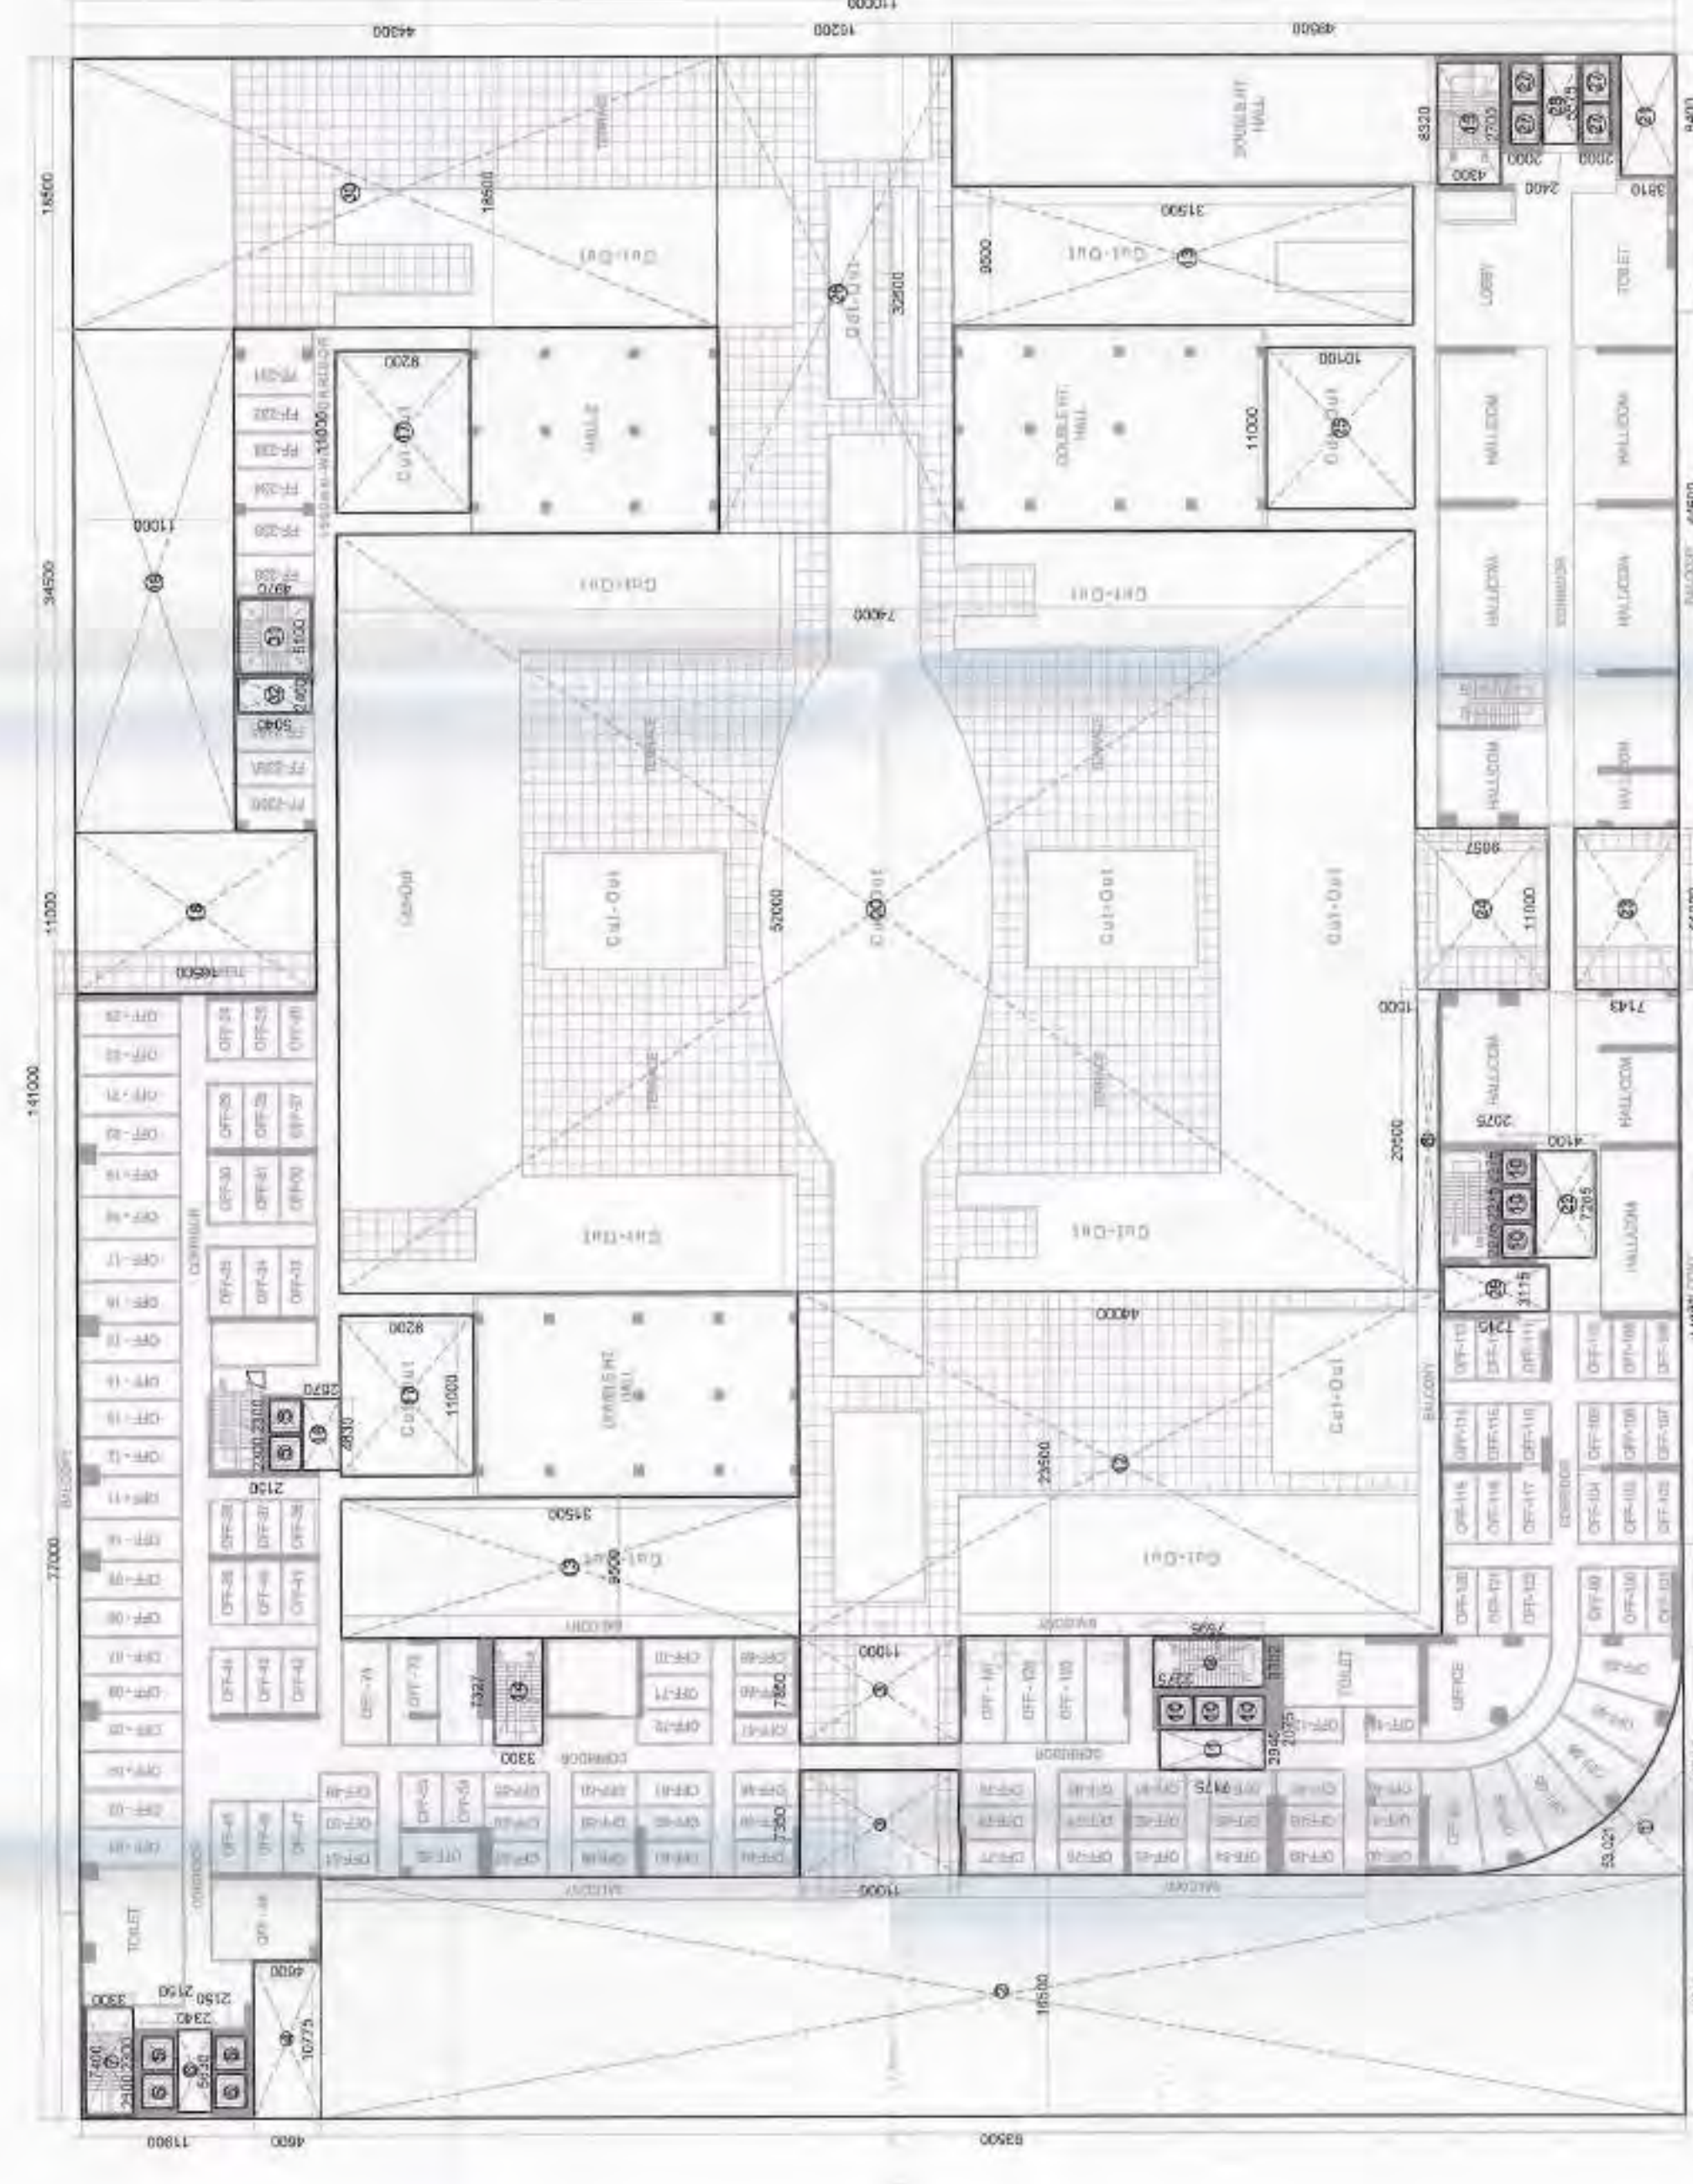

SUPERIMPOSED PLAN

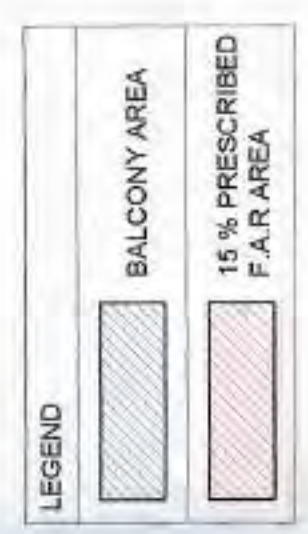

CLIENT :- GAURSONS HI-TECH INFRASTRUCTURE (P) LTD
GAUR BID PARK PLOT NO.-1, ABHAY KHAND-II,
INDRAPURAM, GHAZIABAD

PROJECT :- PROPOSED COMMERCIAL "GAUR CITY CENTER"
PLOT NO. C-1-A/GH-01 AT GAUR CITY, SEC.-04,
GREATER NOIDA

■ SUBMISSION DRAWING

SCALE :-

TITLE :- THIRD FLOOR PLAN & AREA DETAIL

OWNER'S SIGN

ARCHITECT SIGN

KAILASH AGGARWAL
Architect
Gaur Bid Park, Plot No. 1
Abhay Khand-II, Indrapuram, Gzb.



THIRD FLOOR PLAN

DRG NO. :- SD-10


Approved
14.09.2016
5 years

14.09.2016

14.09.2016

  

CLIENT :- GAURSONS HI-TECH INFRASTRUCTURE (P) LTD GAUR BIZ PARK PLOT NO.-1, ABHAY KHAND- II, INDRAPURAM, GH-21ABAD	PROJECT :- PROPOSED COMMERCIAL "GAUR CITY CENTER" PLOT NO. C-1-A/GH-01 AT GAUR CITY, SEC.-04, GREATER NOIDA	■ SUBMISSION DRAWING	SCALE :-	TITLE :- SERVICES FLOOR (ABOVE THIRD FLOOR & TENTH FLOOR)	OWNER'S SIGN	ARCHITECT SIGN	DWG. NO. :-	SD-12
--	---	------------------------------------	------------------------	---	----------------------------	------------------------------	---------------------------	---------------------

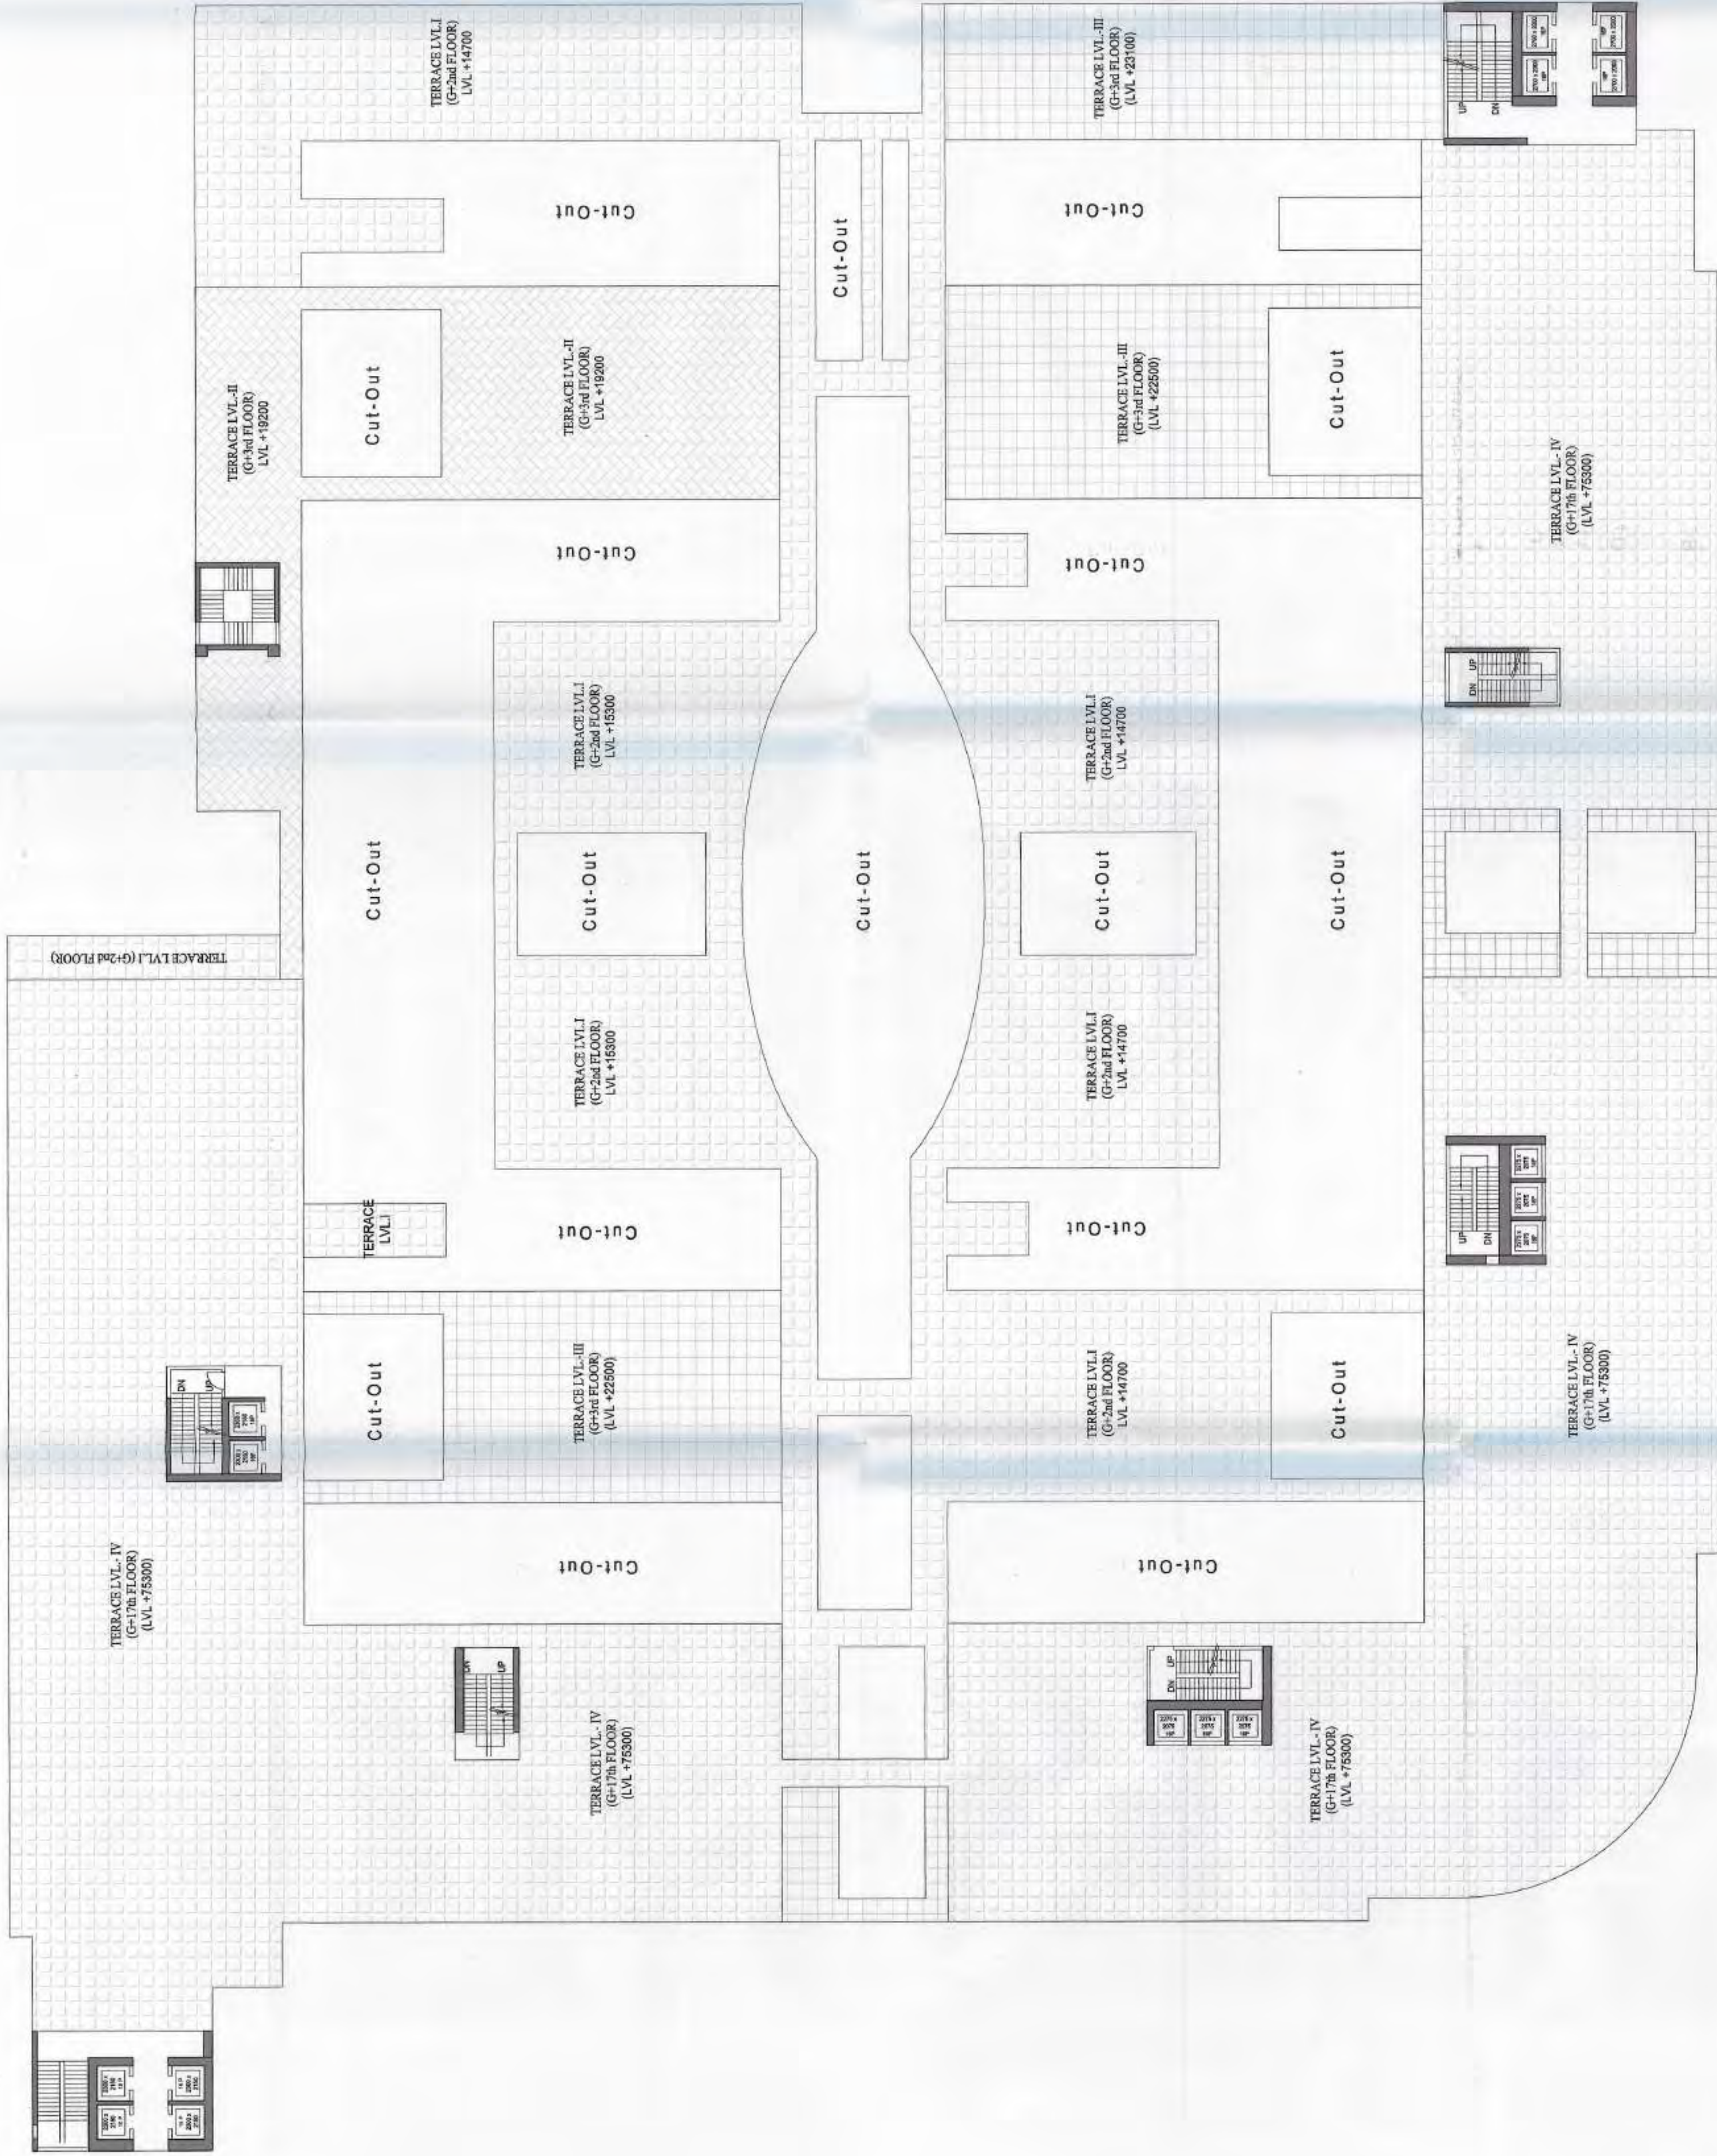

For Damons & Tech Infrastructure (P) Ltd

ARCHITECT SIGN

DRG. NO. :-

S-10-13

Greater Noida Industrial Development Authority
APPROVED
Valid till 14-09-2016
5 Years
Noor
D.D.A.
(P.O. 64/11)
16/9
16/9



SITE PLAN



CLIENT :-
GAURSONS HI-TECH INFRASTRUCTURE (P) LTD
GAUR BIZ PARK PLOT NO. 1, ABHAY KHAND-II,
INDRAPURAM, GHAZIABAD

PROJECT :-
PROPOSED COMMERCIAL "GAUR CITY CENTER"
PLOT NO. C-1-A/GH-01 AT GAUR CITY, SEC.-04,
GREATER NOIDA

■ SUBMISSION DRAWING

SCALE :-

TITLE :-

SECTION

OWNER'S SIGN

ARCHITECT SIGN

KAILASH AGGARWAL
ARCHITECT
(CA-86-10089)
Gaur Biz Park, Plot No. 1,
Abhay Khanda, Indrapuram, Gzb

SECTION

DRG NO :- **SD-14**