


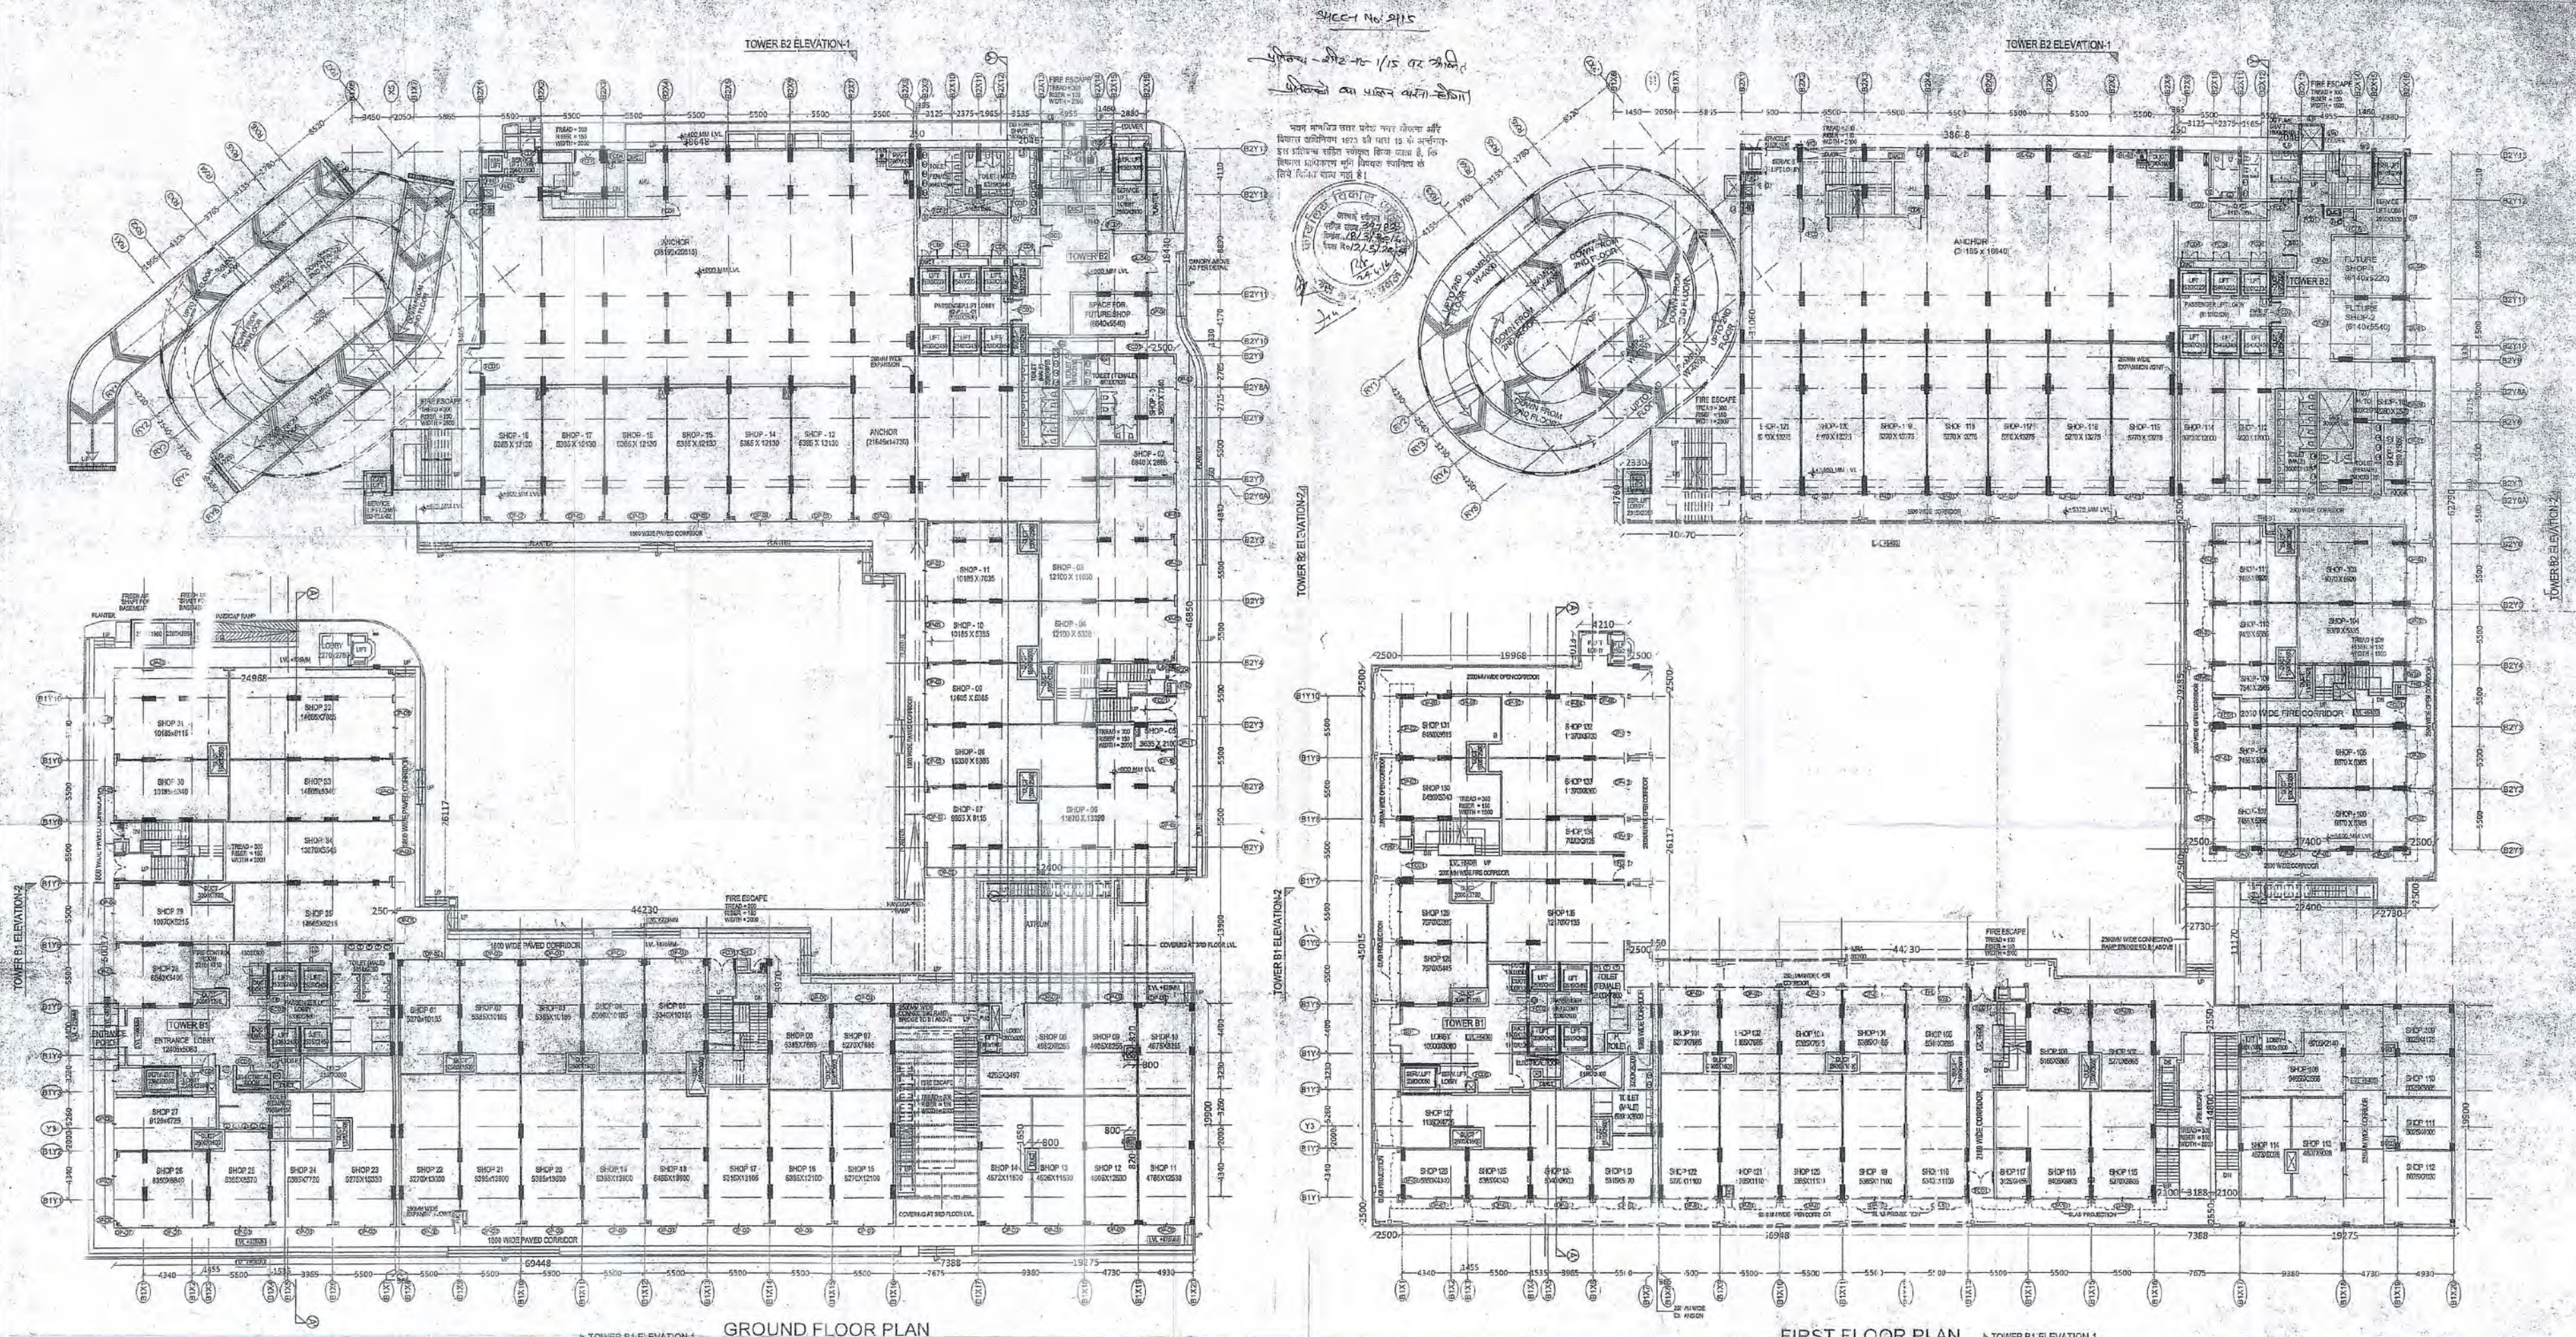

TOWER B1 CALCULATION OF TOILET REQUIREMENTS (60:40) (MALE : FEMALE)									
GROUND FLOOR									
TOTAL FLOOR AREA = 2854.85 M ²									
SHOPS									
FLOOR AREA = 2854.85 M ²									
POPULATION = 285.48									
TOTAL POPULATION (INCLUDING 10%) = 314.03									
PERMANENT FLOTTING									
TOTAL	97	856							
MALE	58	525							
FEMALE	39	331							
PROVIDE									
MALE	58	525							
FEMALE	39	331							
W.C.									
W.C.	2.30	2.30	5.30	8.0	W.C.	2.68	3.0	5.8	8.0
W.B.	2.30	2.30	5.30	8.0	W.B.	2.68	3.0	5.8	8.0
URINALS	3.0	10.51	12.51	15.0	URINALS	3.0	10.51	12.51	15.0

TOWER B2 CALCULATION OF TOILET REQUIREMENTS (60:40) (MALE : FEMALE)									
GROUND FLOOR									
TOTAL FLOOR AREA = 2859.97 M ²									
SHOPS									
FLOOR AREA = 2859.97 M ²									
POPULATION = 285.99									
TOTAL POPULATION (INCLUDING 10%) = 314.59									
PERMANENT FLOTTING									
TOTAL	99	868							
MALE	59	533							
FEMALE	40	335							
PROVIDE									
MALE	59	533							
FEMALE	40	335							
W.C.									
W.C.	2.40	2.40	5.37	8.0	W.C.	2.69	3.0	5.9	8.0
W.B.	2.40	2.40	5.37	8.0	W.B.	2.69	3.0	5.9	8.0
URINALS	2.00	10.63	12.63	15.0	URINALS	2.00	10.63	12.63	15.0

TOWER B1 CALCULATION OF TOILET REQUIREMENTS (60:40) (MALE : FEMALE)									
FIRST FLOOR									
TOTAL FLOOR AREA = 2018.75 M ²									
SHOPS									
FLOOR AREA = 2018.75 M ²									
POPULATION = 201.87									
TOTAL POPULATION (INCLUDING 10%) = 222.06									
PERMANENT FLOTTING									
TOTAL	67	333							
MALE	41	200							
FEMALE	26	133							
PROVIDE									
MALE	41	200							
FEMALE	26	133							
W.C.									
W.C.	0.9	0.9	1.39	2.0	W.C.	0.99	2.0	3.0	3.0
W.B.	0.9	0.9	1.39	2.0	W.B.	0.99	2.0	3.0	3.0
URINALS	1.11	4.0	5.11	15	URINALS	1.11	4.0	5.11	15

TOWER B2 CALCULATION OF TOILET REQUIREMENTS (60:40) (MALE : FEMALE)									
FIRST FLOOR									
TOTAL FLOOR AREA = 2269.94 M ²									
SHOPS									
FLOOR AREA = 2269.94 M ²									
POPULATION = 226.99									
TOTAL POPULATION (INCLUDING 10%) = 249.69									
PERMANENT FLOTTING									
TOTAL	42	274							
MALE	25	224							
FEMALE	17	150							
PROVIDE									
MALE	25	224							
FEMALE	17	150							
W.C.									
W.C.	1.0	2.0	3.0	7.0	W.C.	0.99	2.0	3.0	7.0
W.B.	1.0	2.0	3.0	7.0	W.B.	0.99	2.0	3.0	7.0
URINALS	1.25	4.49	5.74	17.0	URINALS	1.25	4.49	5.74	17.0

PROJECT: PROPOSED COMMERCIAL CUM STUDIO APARTMENT

AT: PLOT NO. TG/G-6, VIBHUTI KHAND, GOMTI NAGAR, LUCKNOW

REVISED SUBMISSION DRAWING

SR.NO.	ITEM	LENG. TH	HEIG. TH	BILL	SR.NO.	ITEM	LENG. TH	HEIG. TH	BILL
1	C.P-01	600.0	30.0	18000	15	FC-04	1500	2100	31500
2	C.P-02	400.0	30.0	12000	16	FC-05	1500	2100	31500
3	C.P-03	400.0	30.0	12000	17	FC-06	1500	2100	31500
4	C.P-04	200.0	30.0	6000	18	FC-07	1500	2100	31500
5	C.P-05	200.0	30.0	6000	19	FC-08	1500	2100	31500
6	C.P-06	300.0	30.0	9000	20	FC-09	1500	2100	31500
7	C.P-07	100.0	30.0	3000	21	FC-10	1500	2100	31500
8	C.P-08	100.0	30.0	3000	22	FC-11	1500	2100	31500
9	C.P-09	100.0	30.0	3000	23	FC-12	1500	2100	31500
10	C.P-10	220.0	30.0	6600	24	FC-13	1500	2100	31500
11	C.P-11	150.0	30.0	4500	25	FC-14	1500	2100	31500
12	C.P-12	240.0	30.0	7200	26	FC-15	1500	2100	31500
13	C.P-13	240.0	30.0	7200	27	FC-16	1500	2100	31500
14	C.P-14	150.0	30.0	4500	28	FC-17	1500	2100	31500

SCALE: 1:200

DATE: JAN-2015

DRW. NO: 2/15

DRAWING TITLE: GROUND FLOOR PLAN & FIRST FLOOR PLAN

NORTH

DRAWN BY: ALAM NISHIRE

APPROVED & SIGNED BY:

FOR: VASTULIPI

ARCHITECT'S SIGNATURE

ARCHITECTS & INTERIOR DESIGNERS: VASTULIPI ARCHITECTS & INTERIOR DESIGNERS

91/10, GRAM KHAND, GOMTI NAGAR, LUCKNOW

PH: 9114111111, 9114111111

EMAIL: vastuli@gmail.com

WEBSITE: www.vastuli.com

PROJECT
PROPOSED COMMERCIAL CUM
STUDIO APARTMENT
AT
PLOT NO. TC/G-6, VIBHUTI KHAND,
GOMTI NAGAR,
LUCKNOW

AREA STATEMENT	
FIRST BASEMENT FLOOR AREA	
1- PARKING AREA	= 11688.36 M ²
2- STAIRCASE & SERVICES AREA	= 1235.83 M ²
3- TOTAL FIRST BASEMENT AREA	= 12294.19 M ²
PARKING DETAIL	
1- PARKING AREA (11688.36 M ² /32)	= 365.26 ECS
2- MECHANIZED PARKING	= 51 ECS
3- TOTAL FIRST BASEMENT PARKING	= 416.26 ECS

ALL THE INFORMATION REGARDING THE LAND & ITS SURROUNDING IS PROVIDED BY THE OWNER.
ARCHITECTS SHALL NOT BE RESPONSIBLE FOR ANY KIND OF DISCREPANCY REGARDING LAND INFORMATION.


REVISED SUBMISSION DRAWING

SCALE	DATE
1 : 200	JAN. - 2016
DWG. TITLE	DRG. NO.
FIRST BASEMENT FLOOR PLAN	3/15
DRAWN BY	NORTH
AJAI KISHORE	
OWNER SIGNATURE	ARCHITECT SIGNATURE

FIRST BASEMENT FLOOR PLAN

PROJECT
PROPOSED COMMERCIAL CUM
STUDIO APARTMENT

AT
PLOT NO. TC/G-6, VIBHUTI KHAND,
GOMTI NAGAR,
LUCKNOW

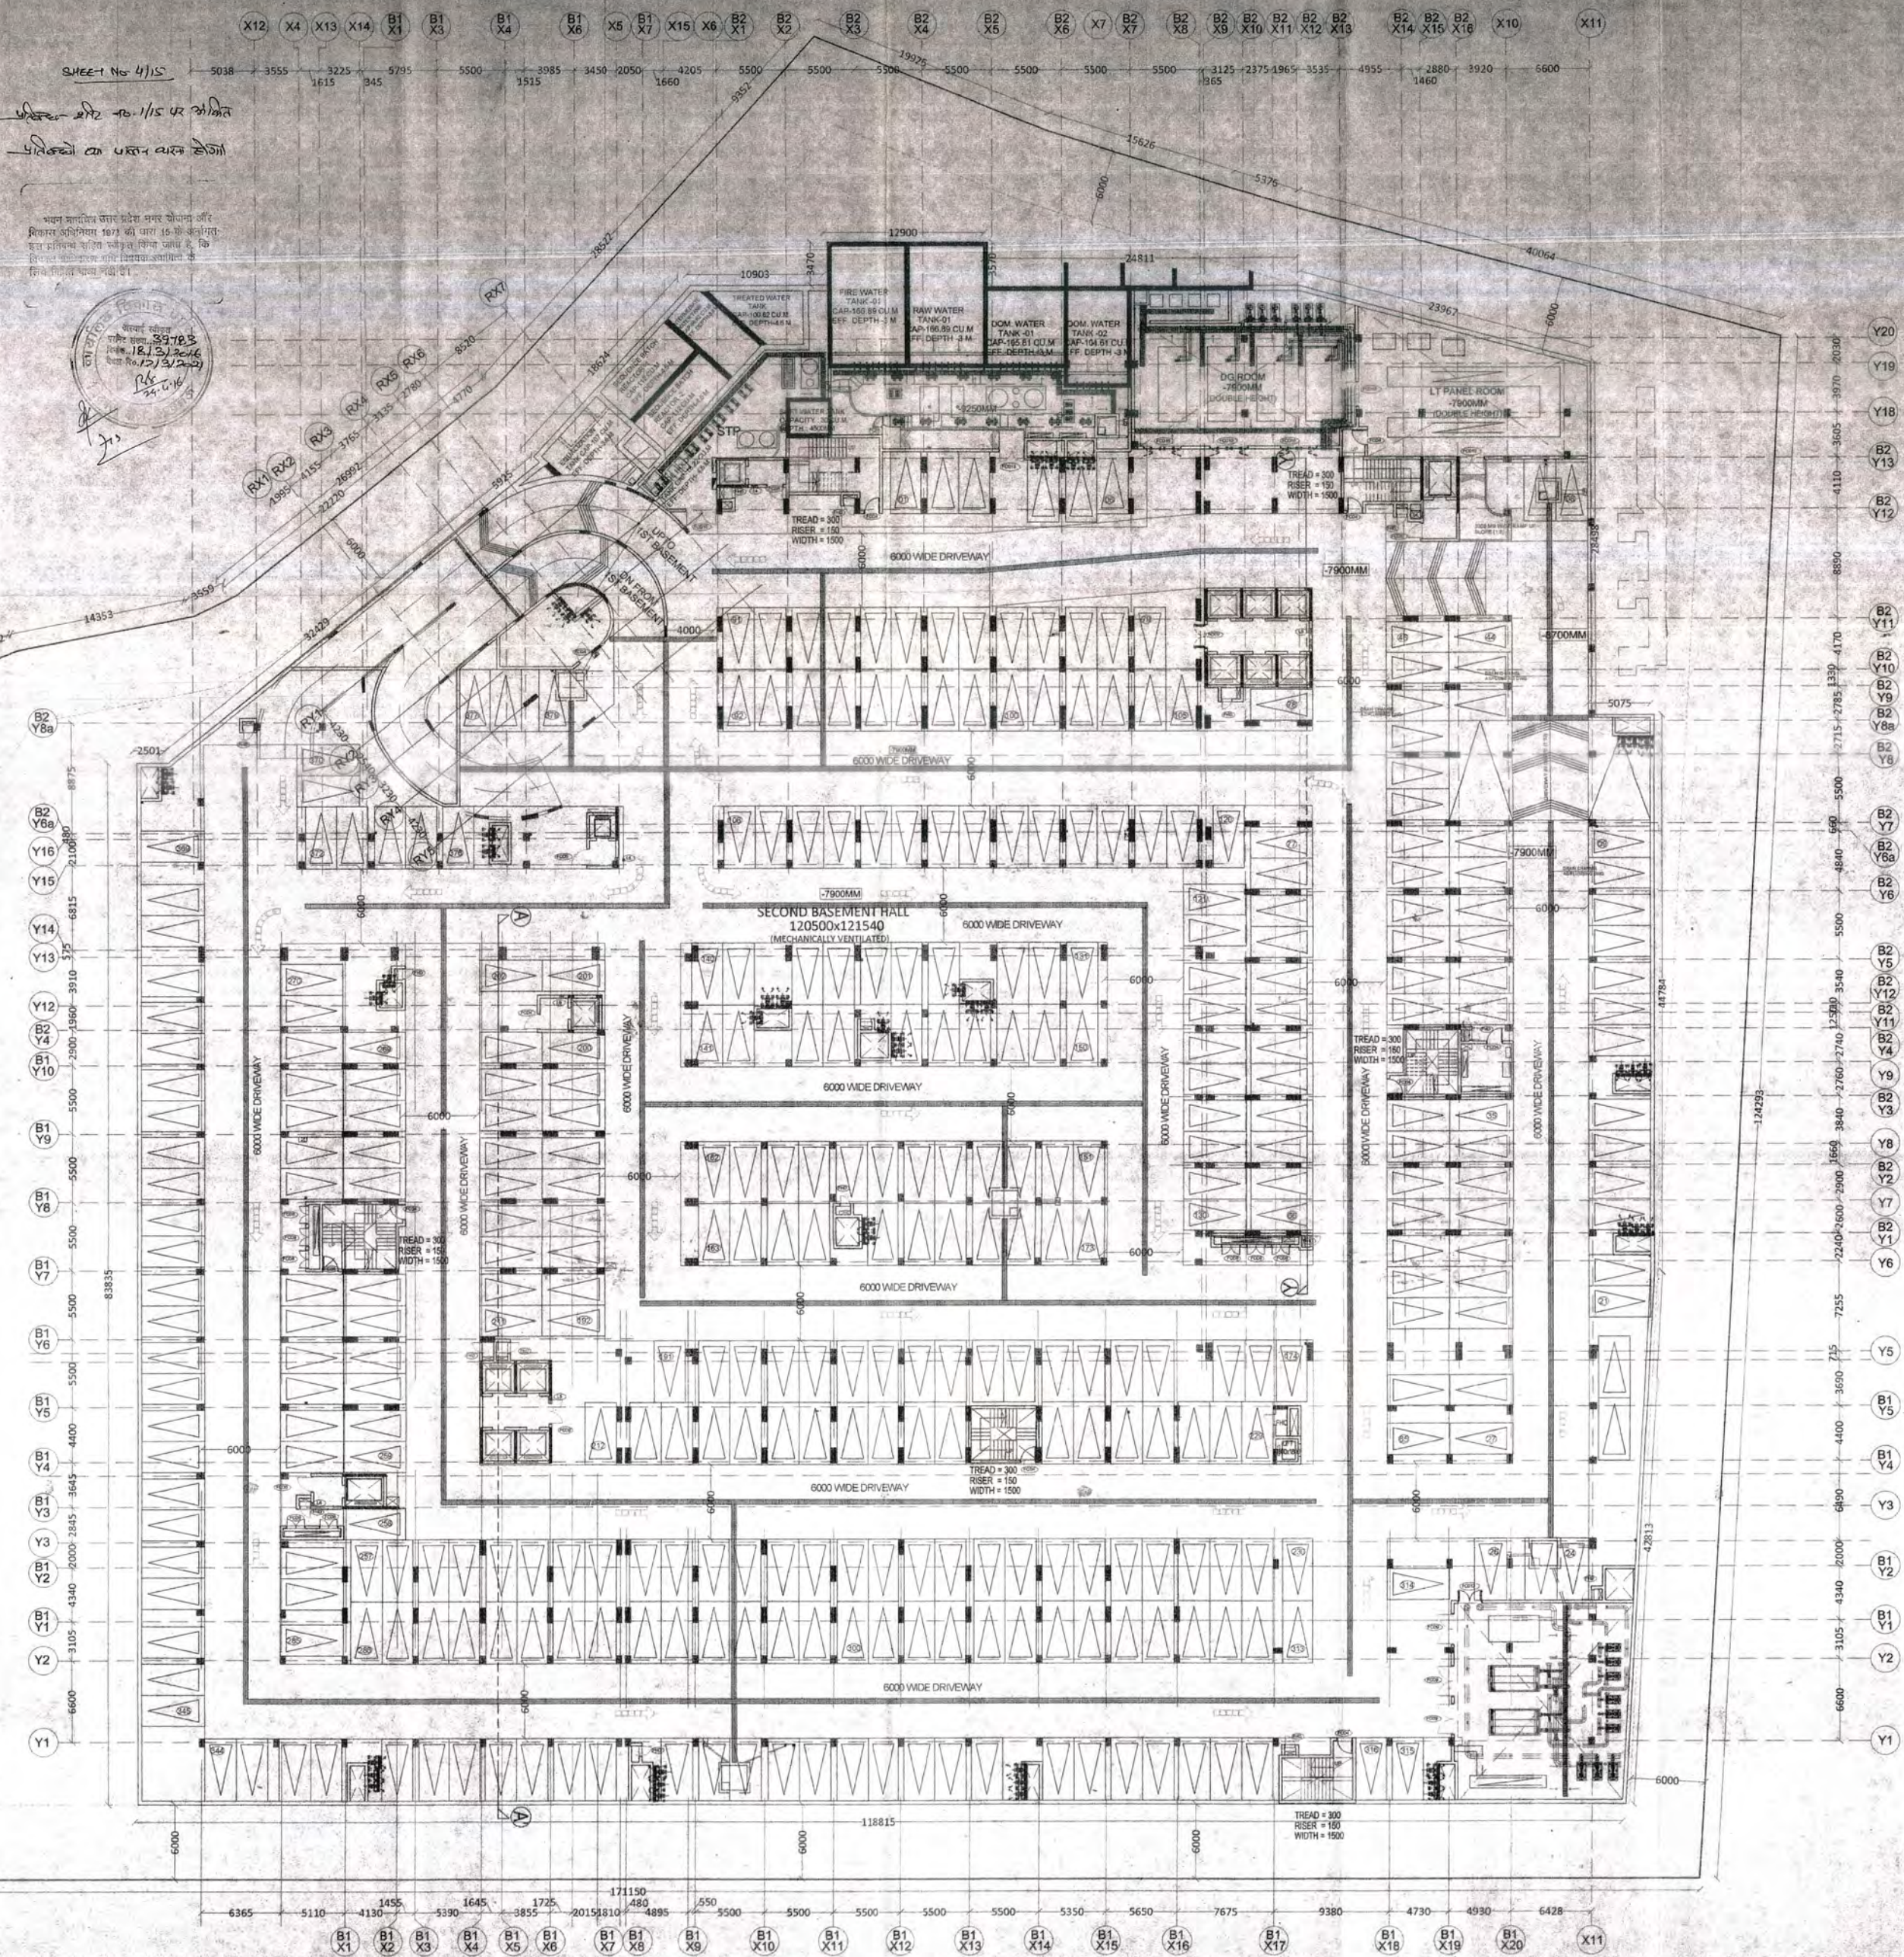

AREA STATEMENT	
SECOND BASEMENT FLOOR AREA	
1- PARKING AREA	= 11758.90 M ²
2- STAIRCASE & SERVICES AREA	= 1676.66 M ²
3- TOTAL SECOND BASEMENT AREA	= 13435.56 M ²

PARKING	
1- PARKING AREA	(11758.90 M ² /32) = 367.46 ECS

ALL THE INFORMATION REGARDING THE LAND & ITS SURROUNDINGS IS PROVIDED BY THE OWNER. ARCHITECTS SHALL NOT BE RESPONSIBLE FOR ANY KIND OF DISCREPANCY REGARDING LAND INFORMATION.

REVISED SUBMISSION DRAWING

SCALE	DATE
1 : 200	JAN.- 2016
DWG. TITLE	DRG. NO.
SECOND BASEMENT FLOOR PLAN	4/15
DRAWN BY	NORTH
AJAI KISHORE	
OWNER SIGNATURE	ARCHITECT SIGNATURE

For DLF UNIVERSAL LIMITED
OWNER SIGNATURE


For DLF UNIVERSAL LIMITED
ARCHITECT SIGNATURE

PUNIT SRIVASTAV
VASTULIPI
ARCHITECTS & INTERIOR DESIGNERS
VASTU SHASTRA CONSULTANTS
S/171, VIRAM KHAND, GOMTI NAGAR
LUCKNOW
PH. NO. - 9415418151, 9935590999
email - vastulipi@gmail.com
website - www.vastulipi.com


SHEET NO 5/15

प्रतिबंध शीट नं. 1/15 पर अंकित
प्रतिबंधों का पालन करना होगा।

महान मानवविज्ञान प्रयोग कक्षा सांख्यिक और
द्वितीय आधुनिक 1073 की धारा 15 के अनुसार
1073 प्रयोग कक्षा सांख्यिक विभाग के
विभाग प्रमुख, महान मानवविज्ञान प्रयोग कक्षा के
विभाग प्रमुख के रूप में है।

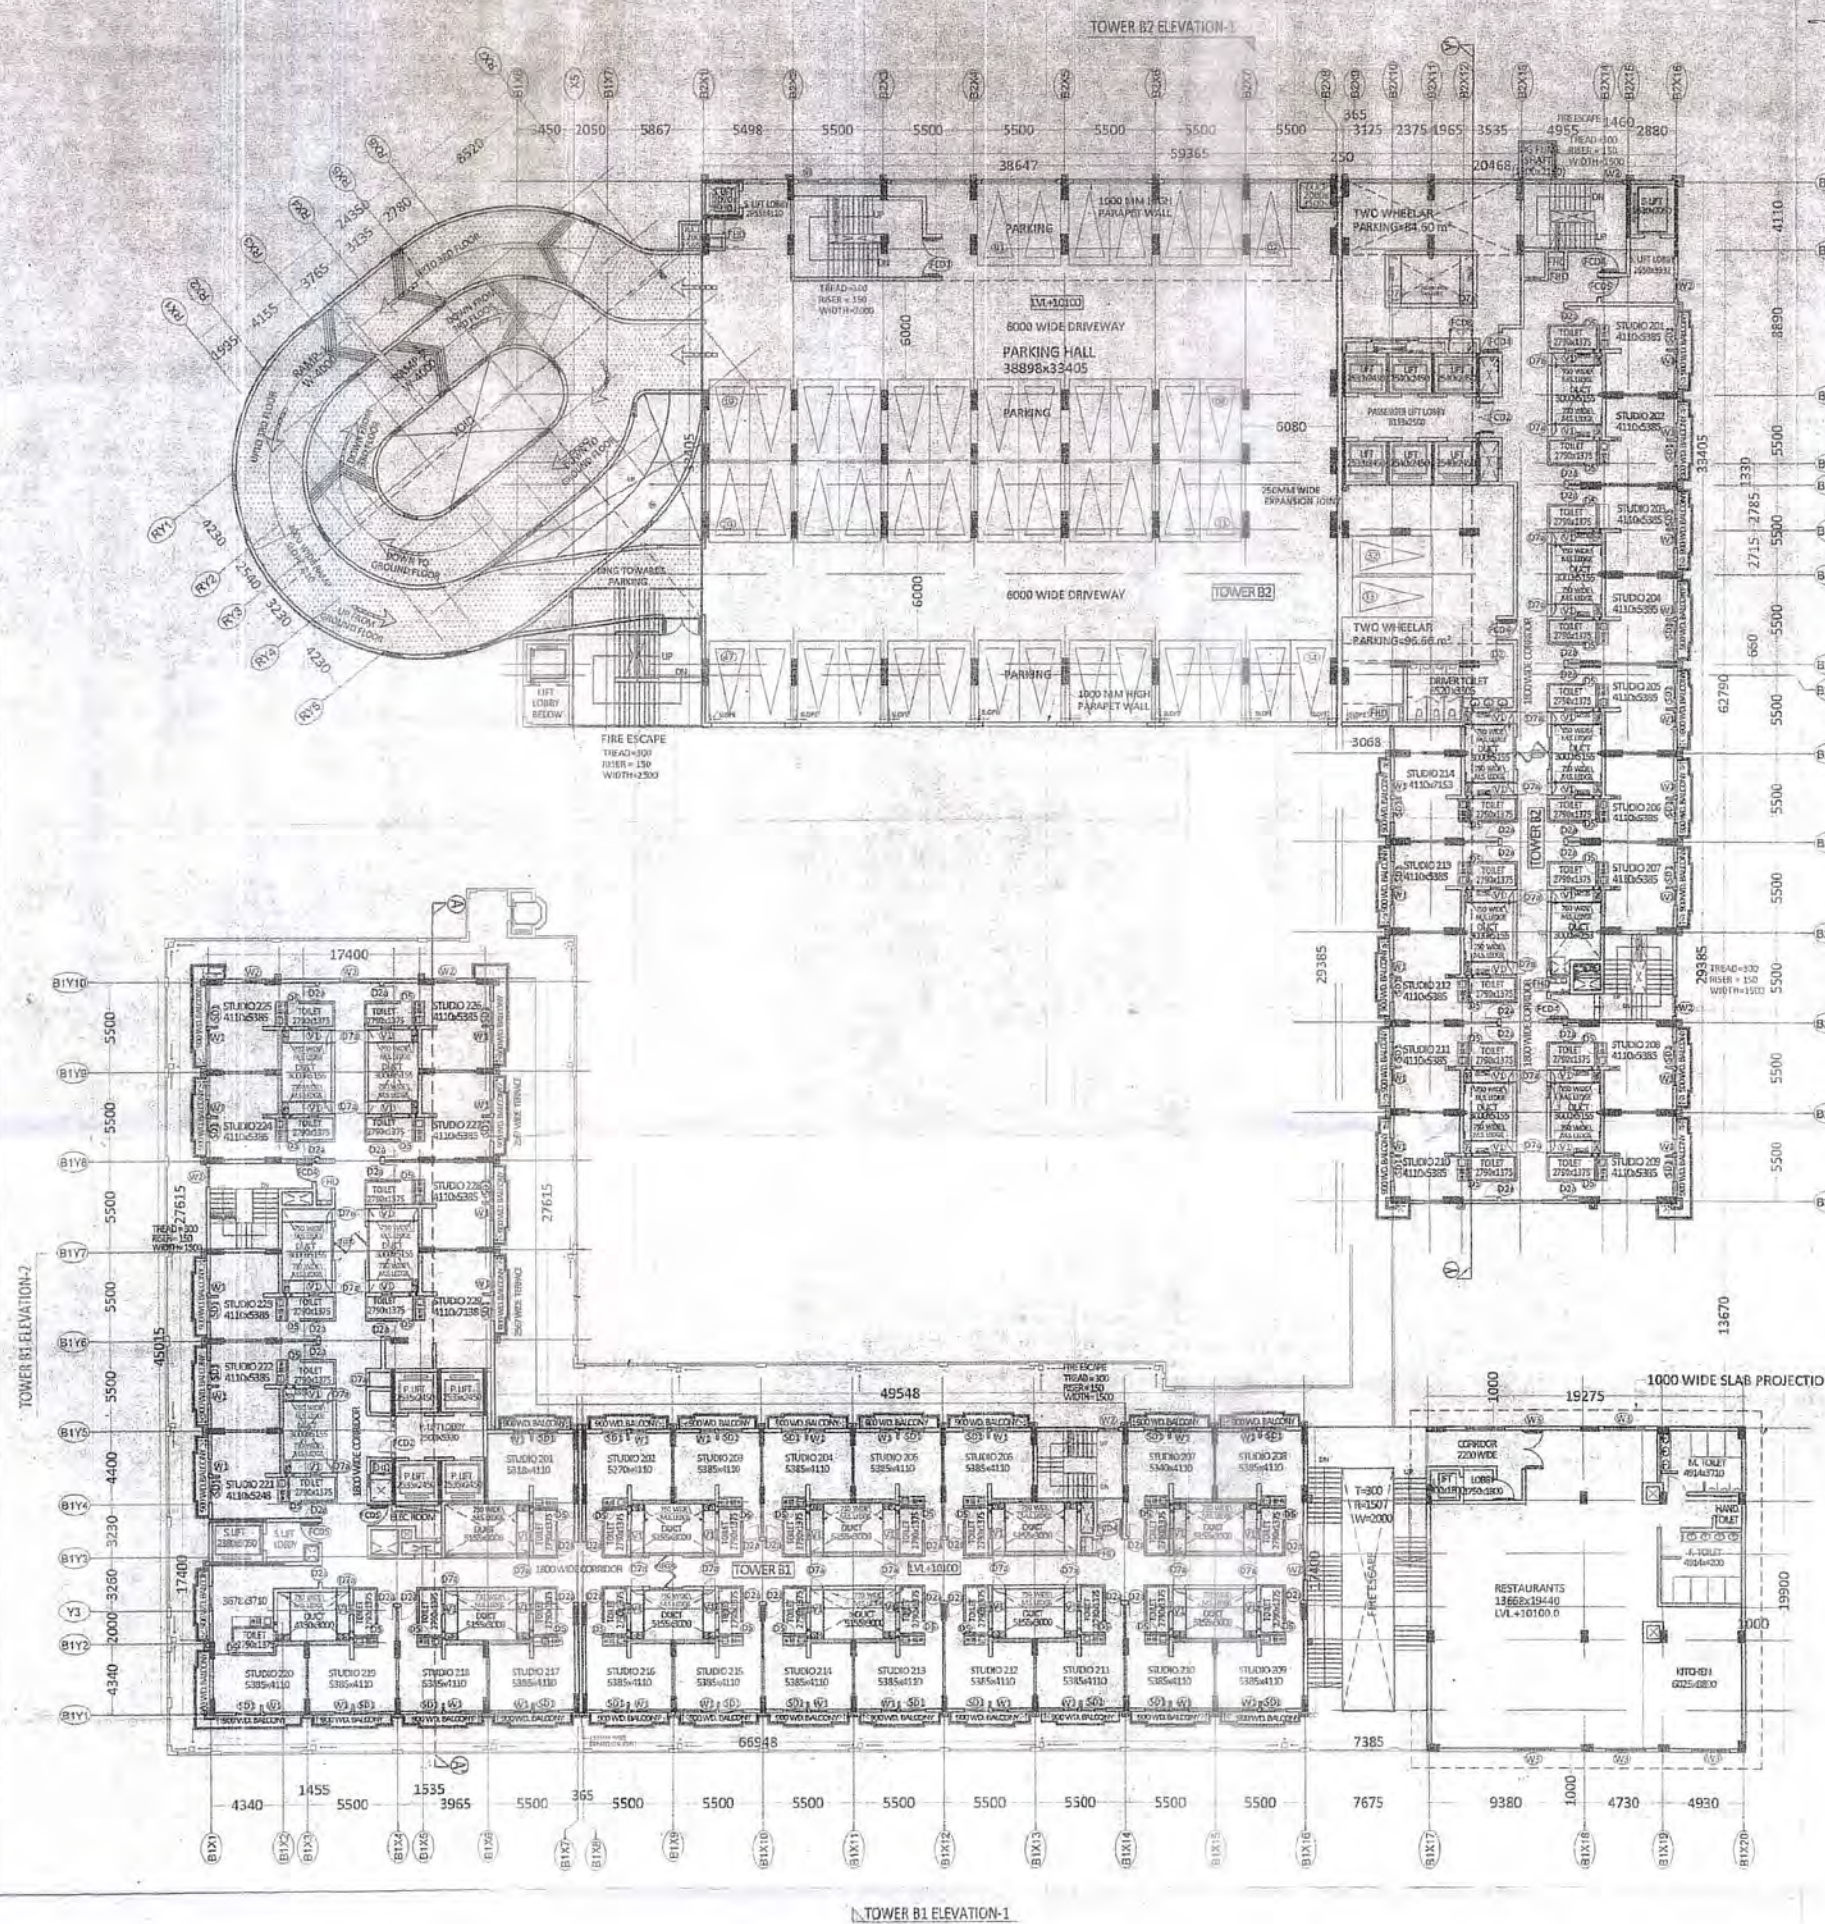

SECOND FLOOR PLAN

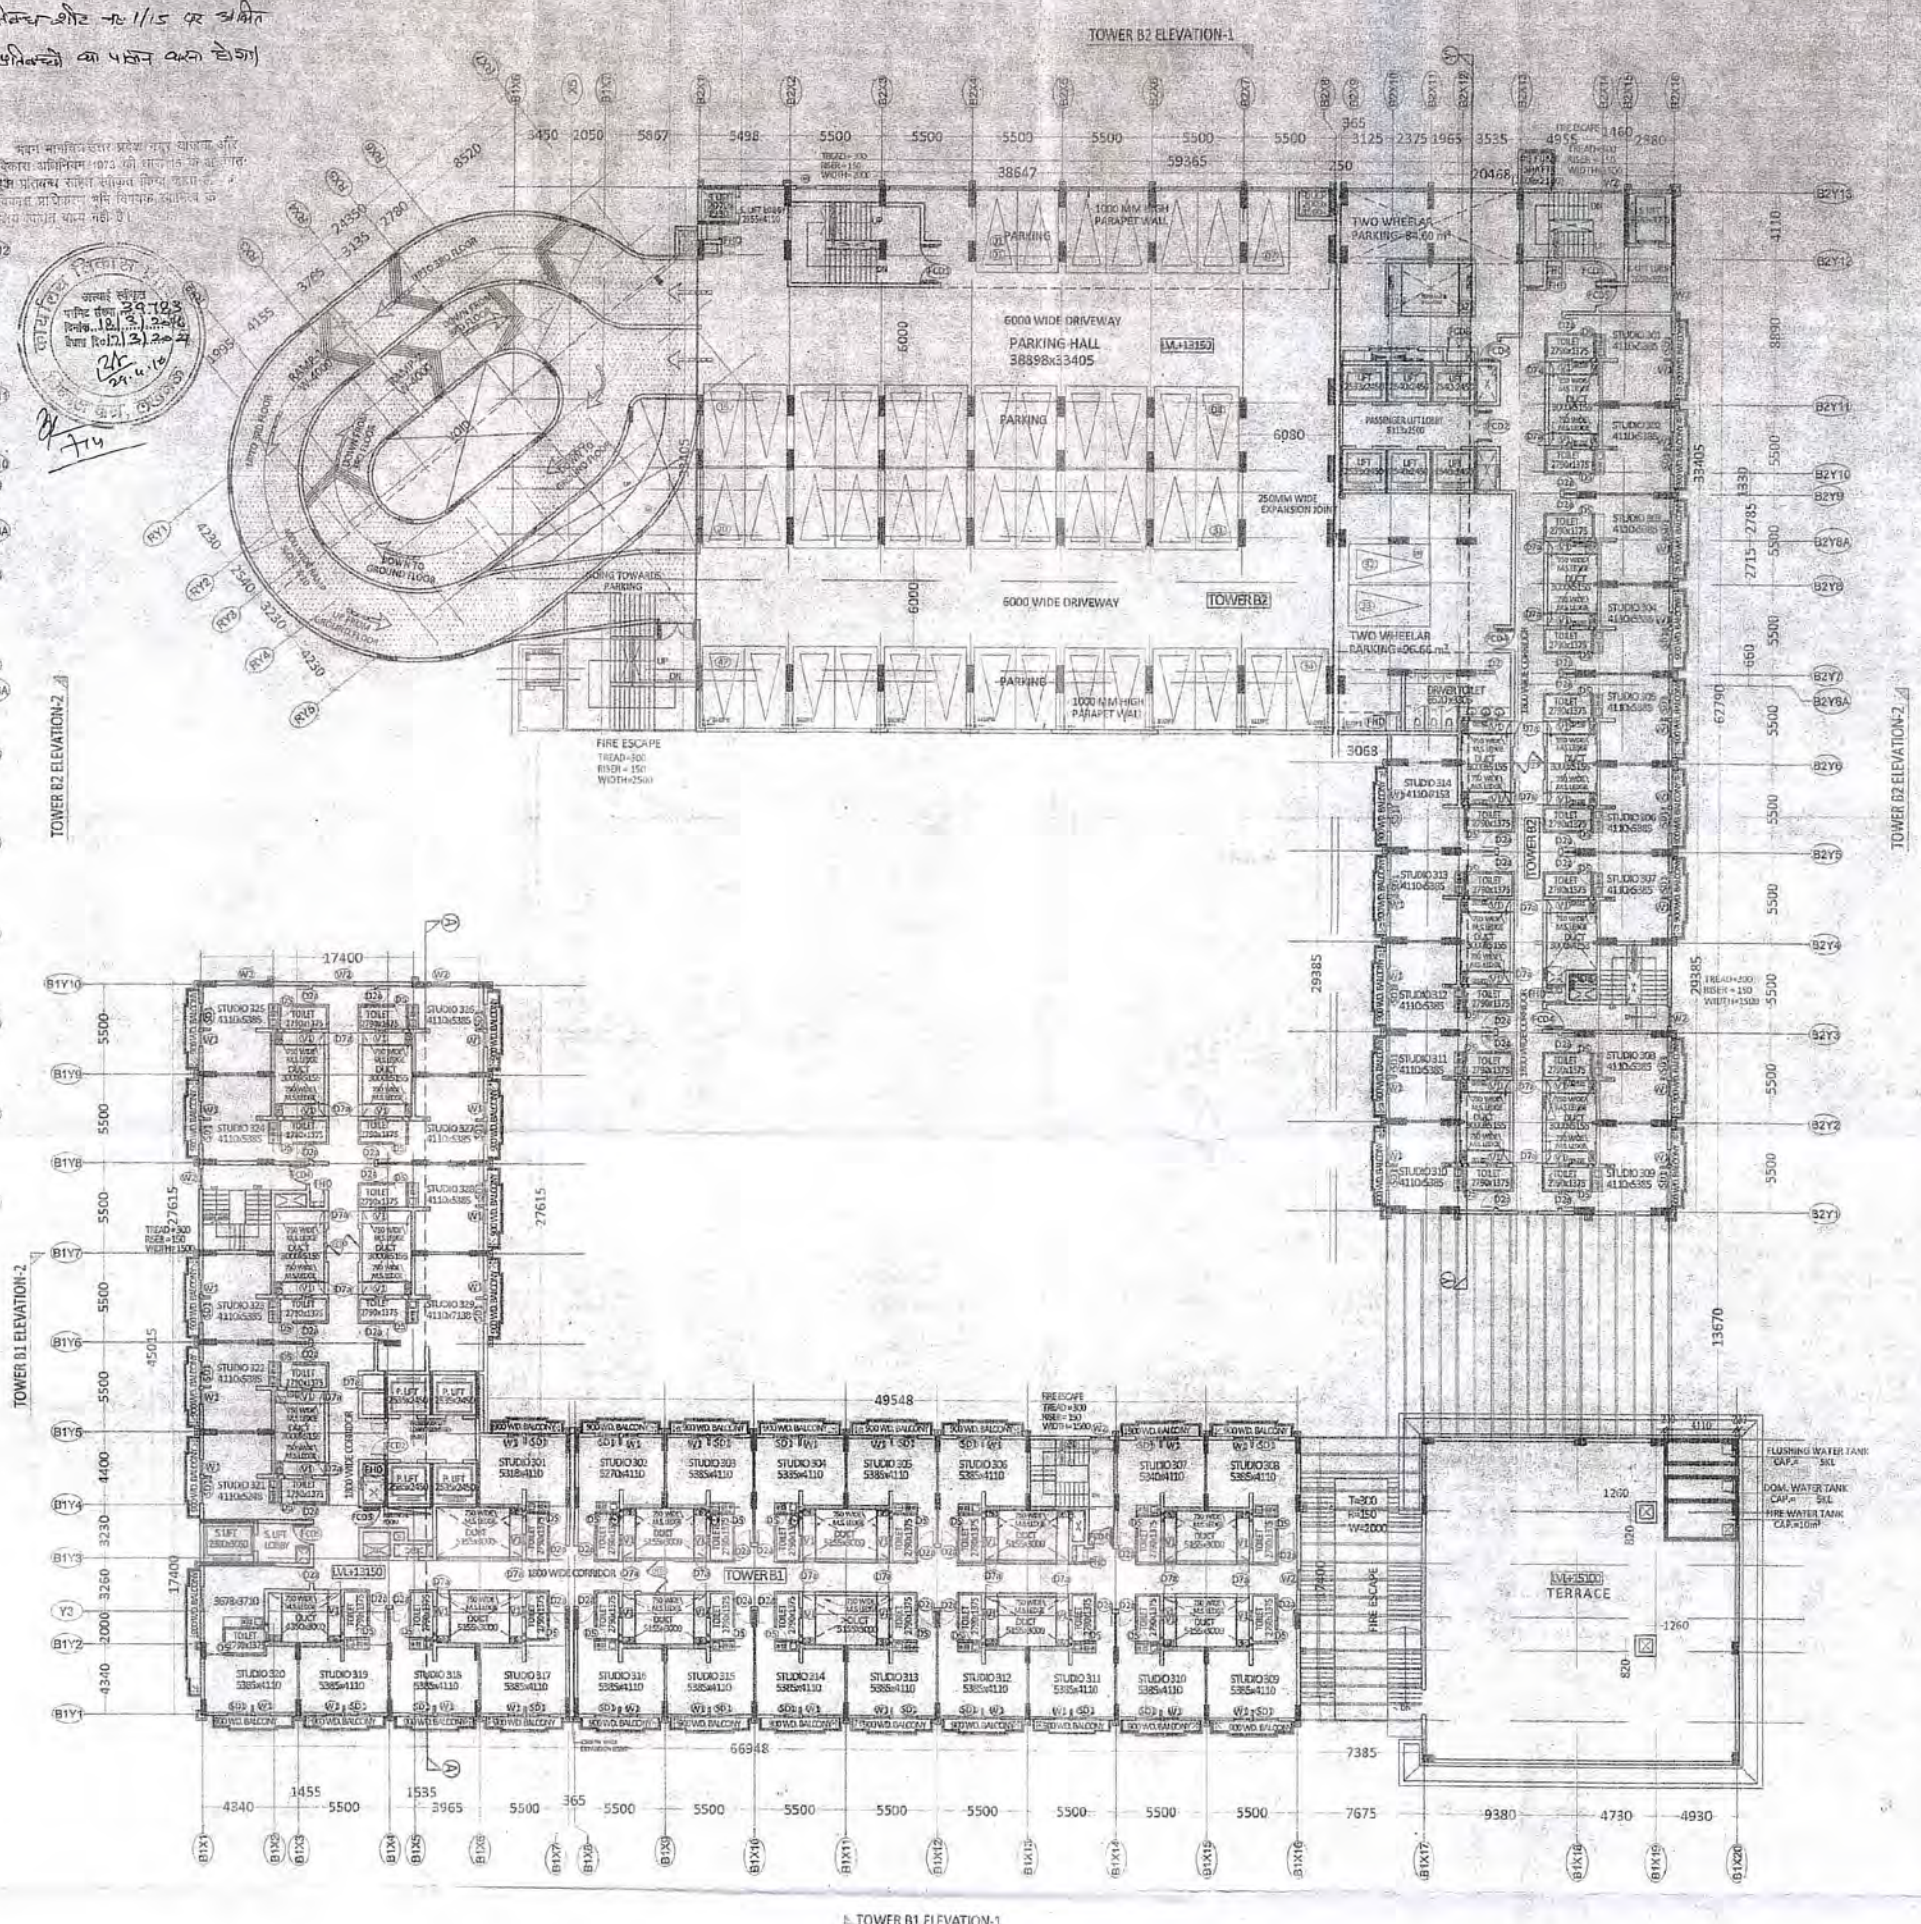

THIRD FLOOR PLAN

ALL THE INFORMATION REGARDING THE LAND & ITS SURROUNDING IS PROVIDED BY THE OWNER.
ARCHITECTS SHALL NOT BE RESPONSIBLE FOR ANY KIND OF DISCREPANCY REGARDING LAND INFORMATION.

PROPOSED COMMERCIAL CUM STUDIO APARTMENT
AT
PLOT NO. TC/G-6, VIBHUTI KHAND, GOMTI NAGAR,
LUCKNOW

REVISID SUBMISSION DRAWING

DOOR WINDOW SCHEDULE									
SR.NO.	ITEM	LENGTH	HEIGHT		SR.NO.	ITEM	LENGTH	HEIGHT	SRL
1	IC01	2400	2100	15	D7	750	1125	975	
2	IC02	2050	2100	16	D7A	750	1125	975	
3	IC03	1500	2100	17	D6	1500	2000	975	
4	IC04	1500	2100	18	W1	900	2325	75	
5	IC05	1500	3100	19	W2	1200	2325	75	
6	IC06	1990	2100	20	W2A	1200	1700	2400	
7	D1	1530	2450	21	V1	600	1000	1450	
8	D13	1620	3520						
9	D1	1300	2100						
10	D2	1000	2100						
11	D2A	1000	2100	75					
12	D3	750	2025						
13	D5	750	2100						
14	D6	850	3100	500					

SCALE 1:200	DATE JAN. -2016	DRG. NO. 5/15
DRAWING TITLE SECOND FLOOR PLAN & THIRD FLOOR PLAN		
NORTH 	DRAWN BY ATAI KISHORE	



FIFTH FLOOR PLAN

DOOR WINDOW SCHEDULE



CALC.	DATE	DRG. NO.
1:200	JAN - 2016	6/15
DRAWING TITLE		
FOURTH FLOOR PLAN & FIFTH FLOOR PLAN		
NORTH	DRAWN BY	
	AJAI KISHORE	

[illegible]

SHEET No. 7/15

आपका - 2018-19/15 के अंतर्गत
प्रमाणित किया गया है कि
यह प्रमाणित किया गया है कि
यह प्रमाणित किया गया है कि



आपका - 2018-19/15 के अंतर्गत
प्रमाणित किया गया है कि
यह प्रमाणित किया गया है कि
यह प्रमाणित किया गया है कि

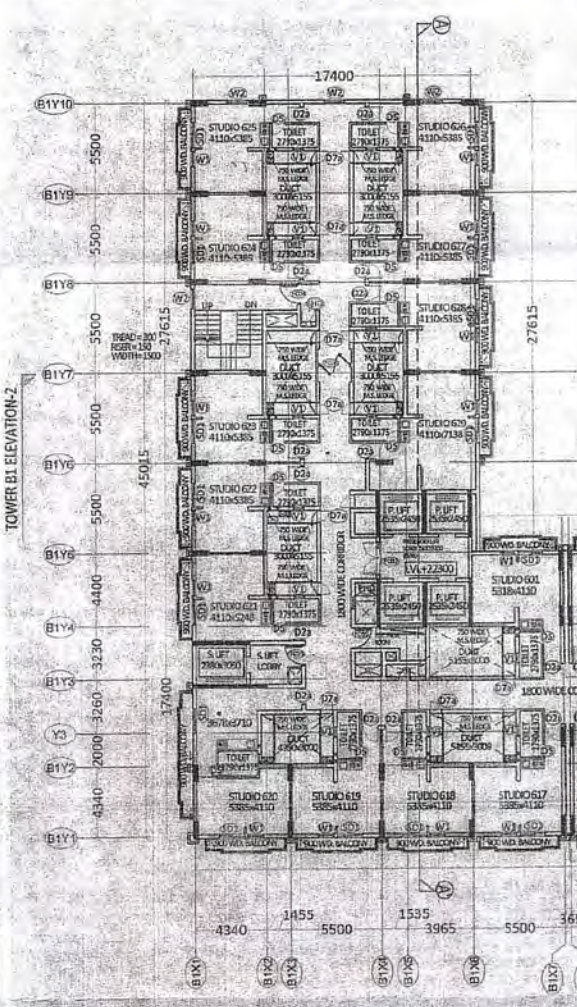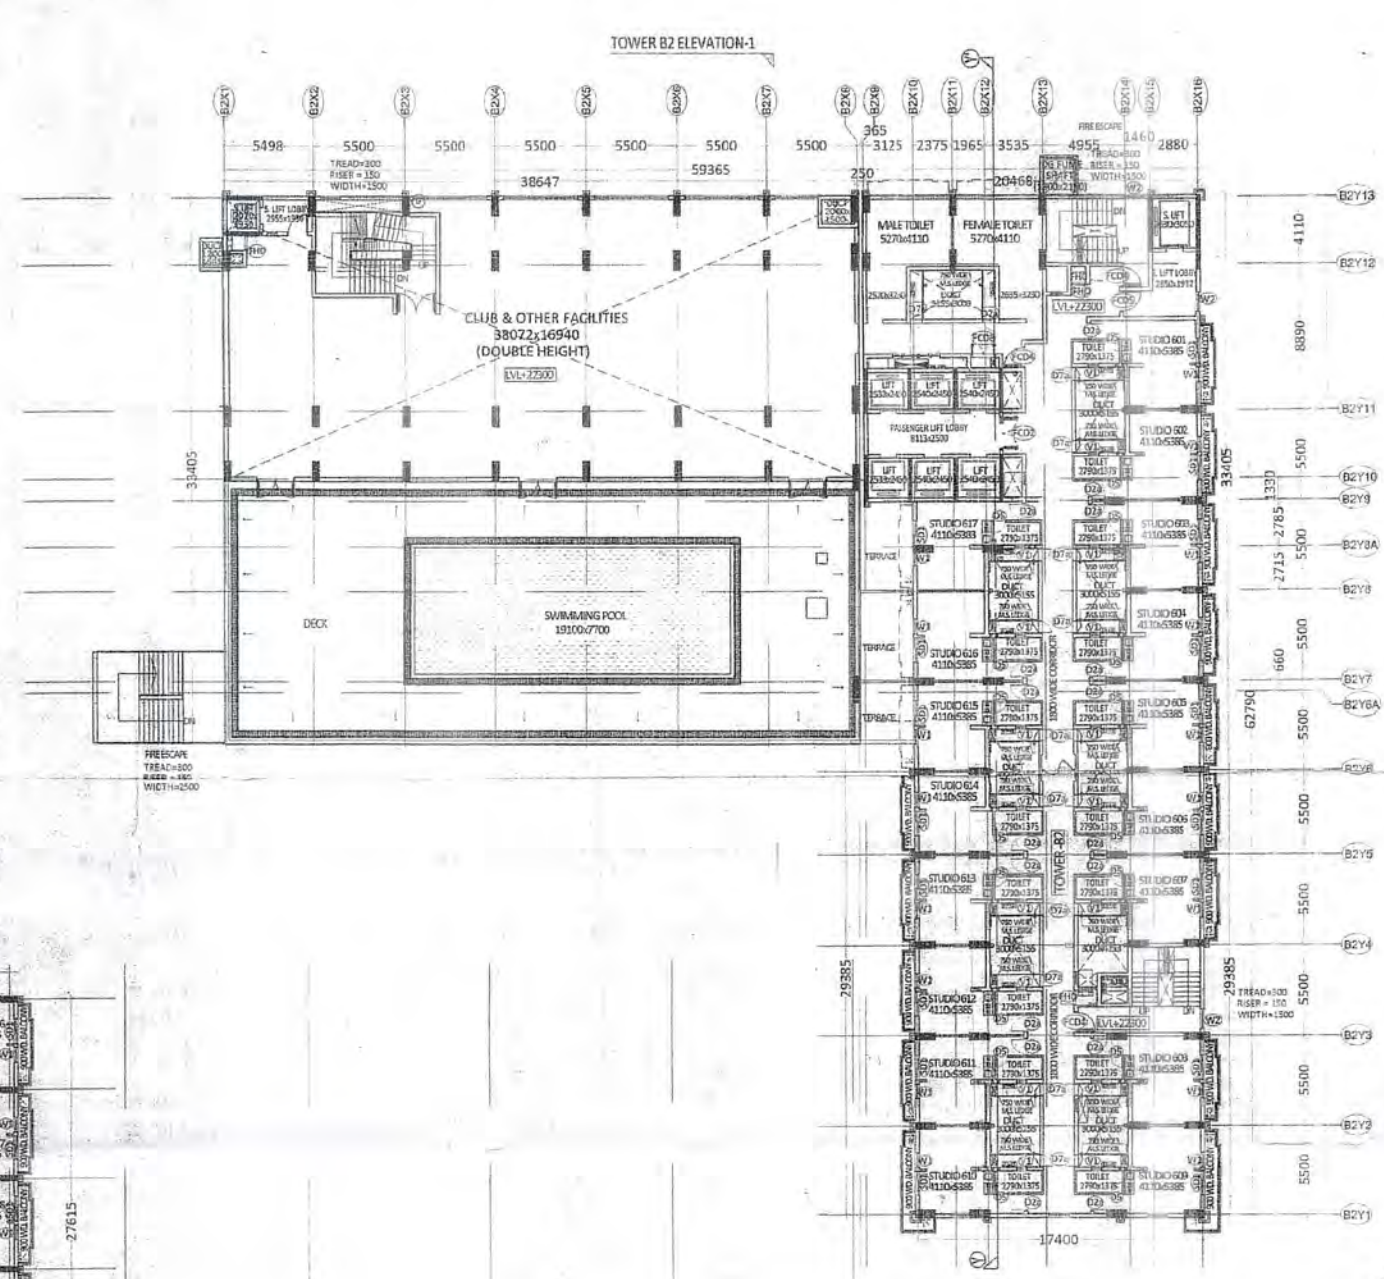

TOWER B1 ELEVATION-1

TOWER B2 ELEVATION-2

SIXTH FLOOR PLAN

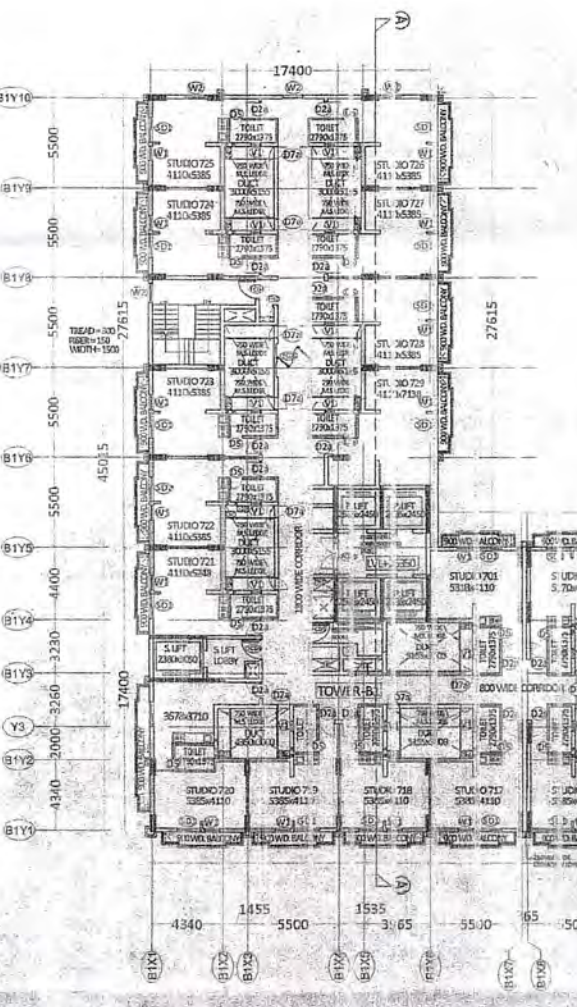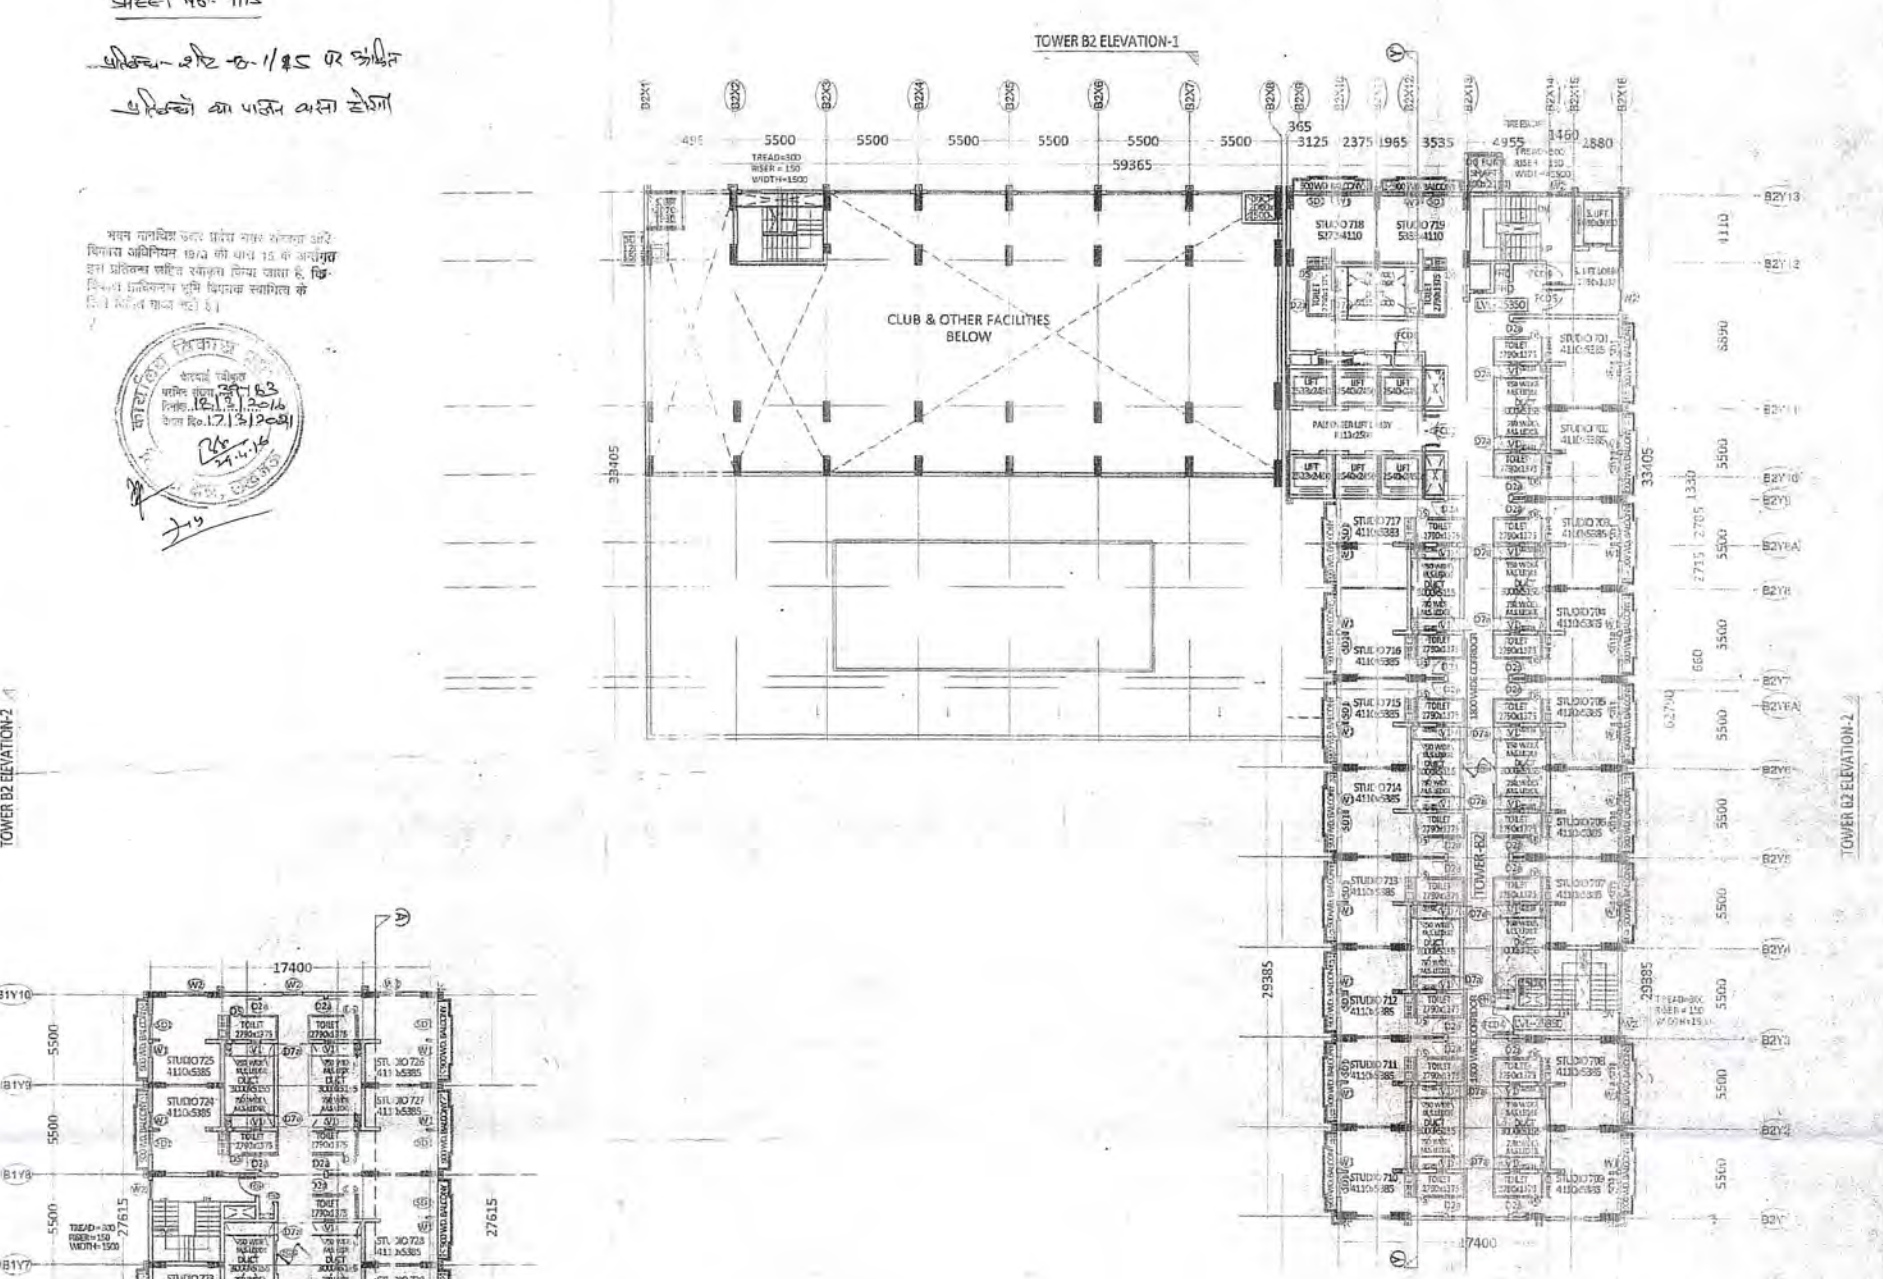

TOWER B1 ELEVATION-1

TOWER B2 ELEVATION-2

SEVENTH FLOOR PLAN

ALL THE INFORMATION REGARDING THE LAND & ITS SURROUNDING IS PROVIDED BY THE OWNER.
ARCHITECTS SHALL NOT BE RESPONSIBLE FOR ANY KIND OF DISCREPANCY REGARDING LAND INFORMATION.

PROJECT
PROPOSED COMMERCIAL CUM STUDIO APARTMENT
AT
PLOT NO. TC/G-6, VIBHUTI KHAND, GOMTI NAGAR,
LUCKNOW

REVISED SUBMISSION DRAWING

DOOR WINDOW SCHEDULE							
SR.NO.	ITEM	LENGTH	HEIGHT	SR.NO.	ITEM	LENGTH	HEIGHT
1	FD1	1.00	2.00	15	OW	7.50	2.125
2	FD2	1.00	2.00	16	OWA	7.50	2.125
3	FD3	1.00	2.00	17	OW	7.50	2.125
4	FD4	1.00	2.00	18	W1	3.00	2.125
5	FD5	1.00	2.00	19	W2	3.00	2.125
6	FD6	1.00	2.00	20	W2A	3.00	2.125
7	OW1	1.00	2.00	21	W2	3.00	2.125
8	OW2	1.00	2.00				
9	OW3	1.00	2.00				
10	OW4	1.00	2.00				
11	OW5	1.00	2.00				
12	OW6	1.00	2.00				
13	OW7	1.00	2.00				
14	OW8	1.00	2.00				


SCALE	DATE	DRG. NO.
1:200	JAN. 2015	7/15
DRAWING TITLE		
SIXTH FLOOR PLAN & SEVENTH FLOOR PLAN		
NORTH	DRAWN BY	APPROVED BY
	AKASH KISHORE	

ARCHITECTS & ENGINEERS
VASTUJIPI
5/32, ANAND KHAND, GOMTI NAGAR,
LUCKNOW
PH: 0522-2414141, 2414142
WWW.VASTUJIPI.COM


SHEET No. 8/15

प्रोपोजेड - सीट नं-1/15 पर अंकित
प्रतिको का पक्कन मसला होना

आम पक्कन का नक्का नक्का नक्का नक्का
नक्का नक्का नक्का नक्का नक्का नक्का नक्का नक्का
नक्का नक्का नक्का नक्का नक्का नक्का नक्का नक्का
नक्का नक्का नक्का नक्का नक्का नक्का नक्का नक्का

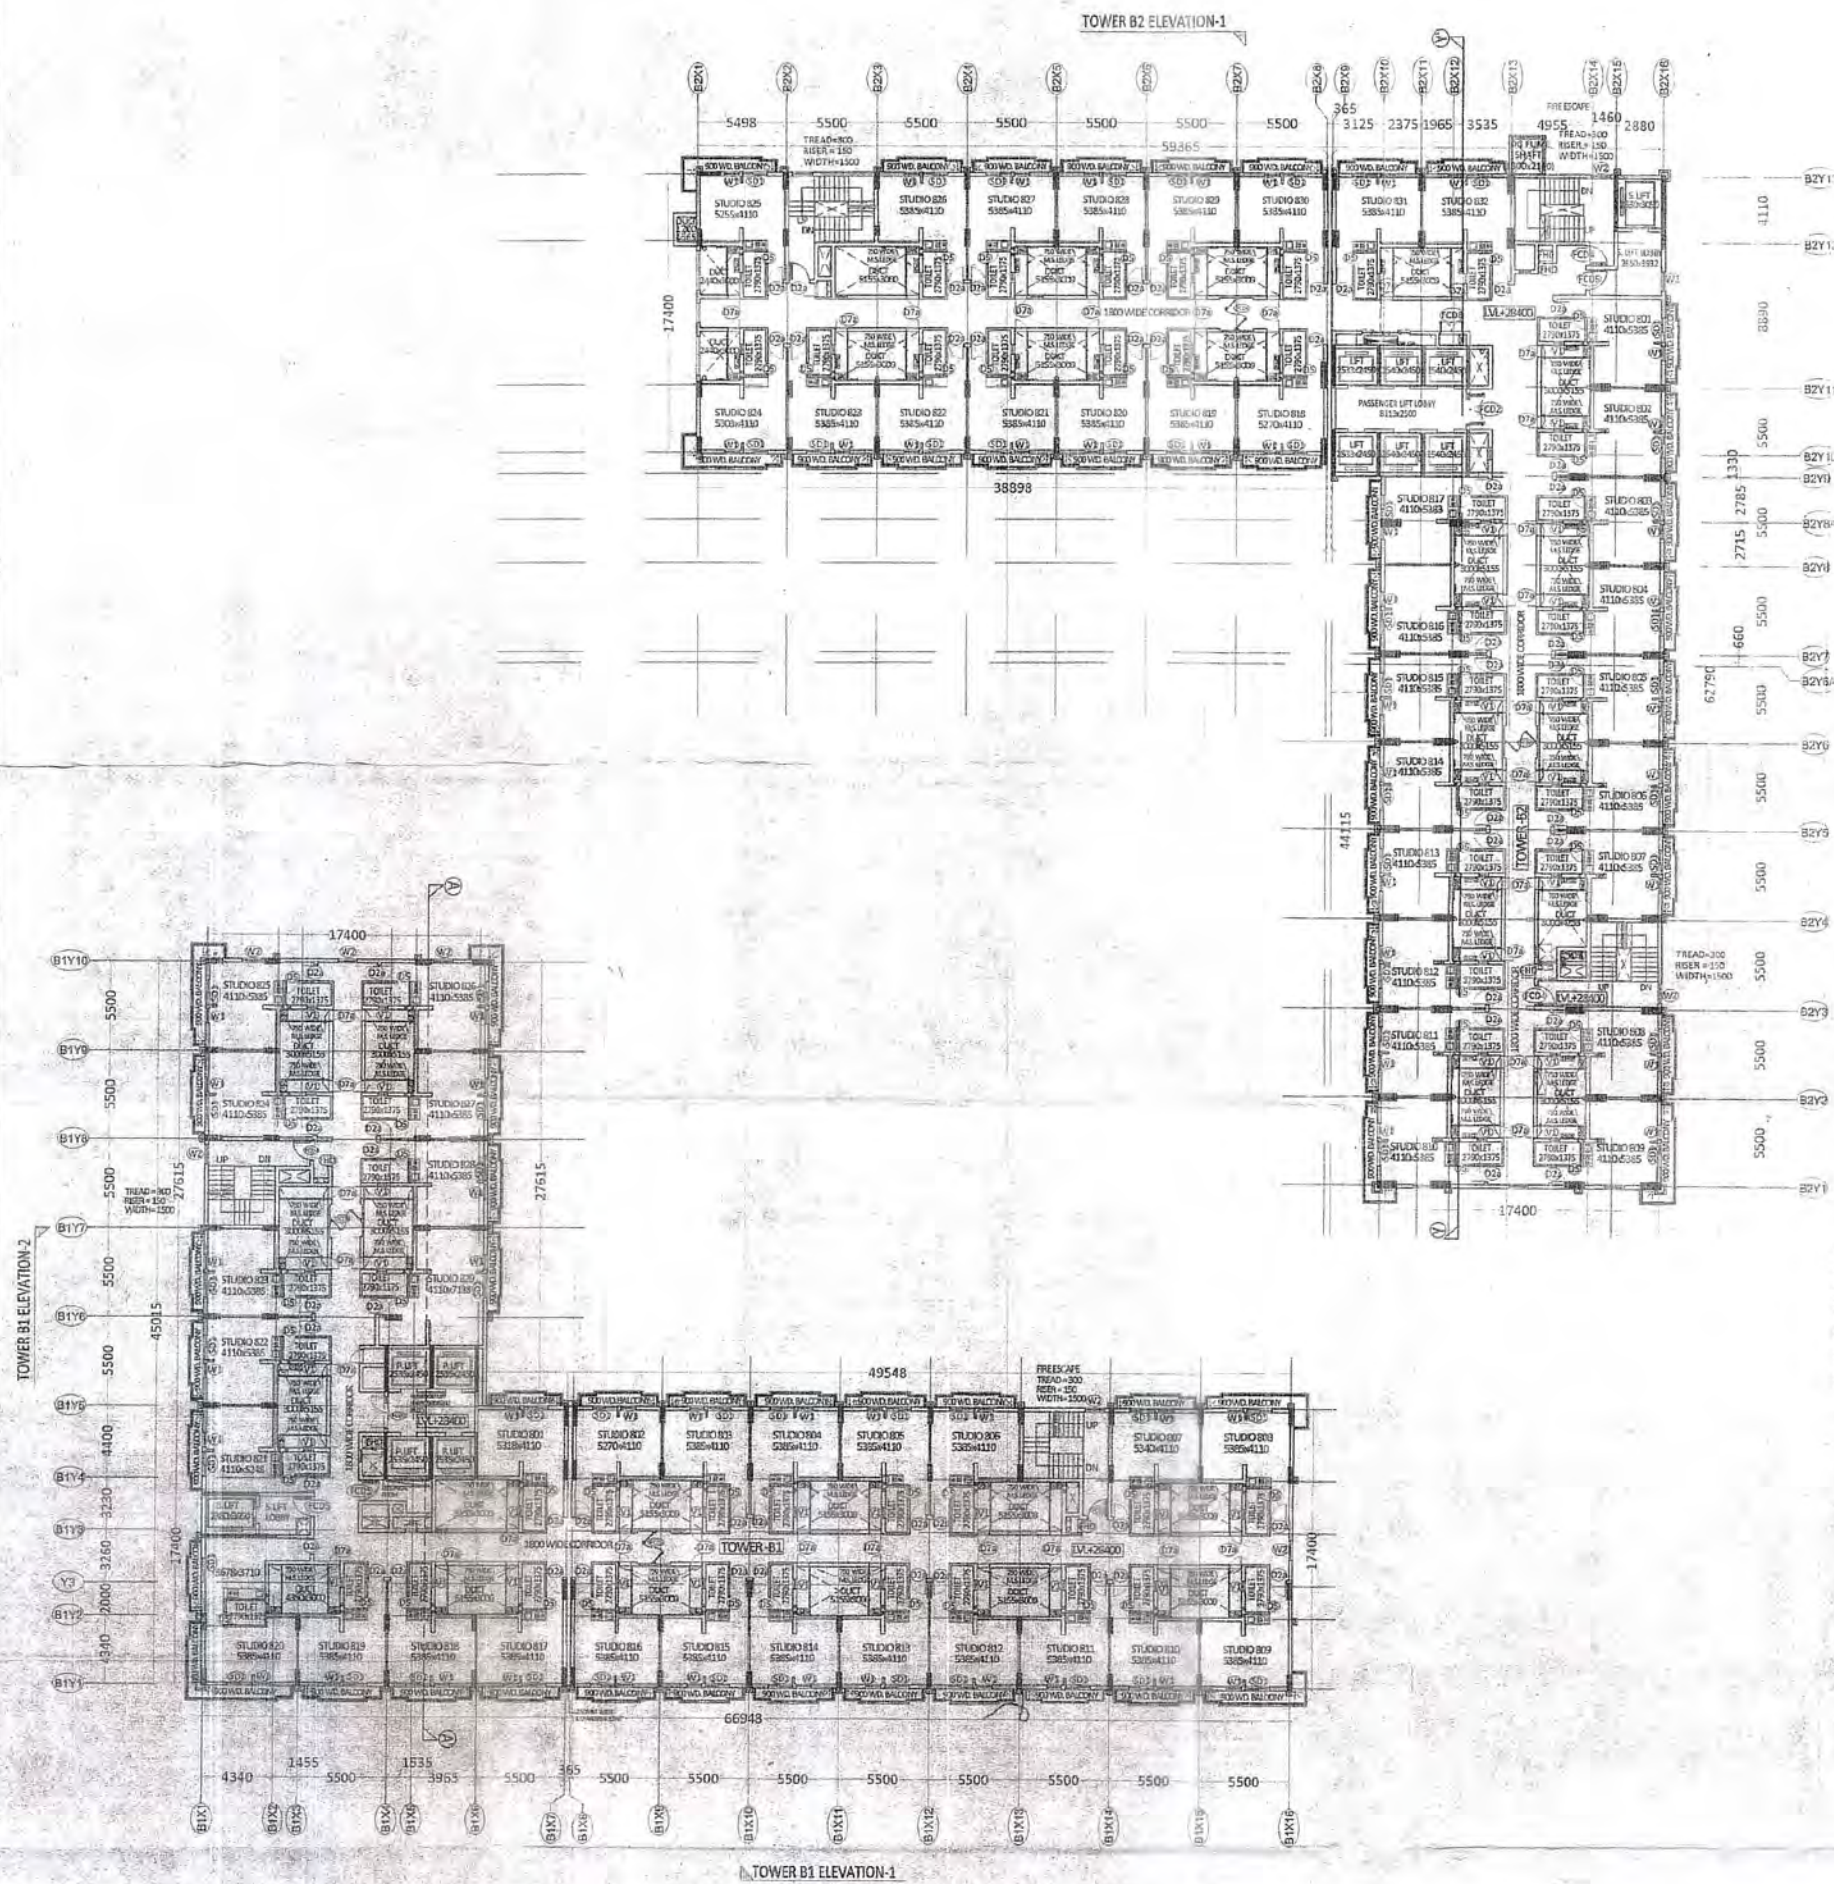

EIGHTH FLOOR PLAN

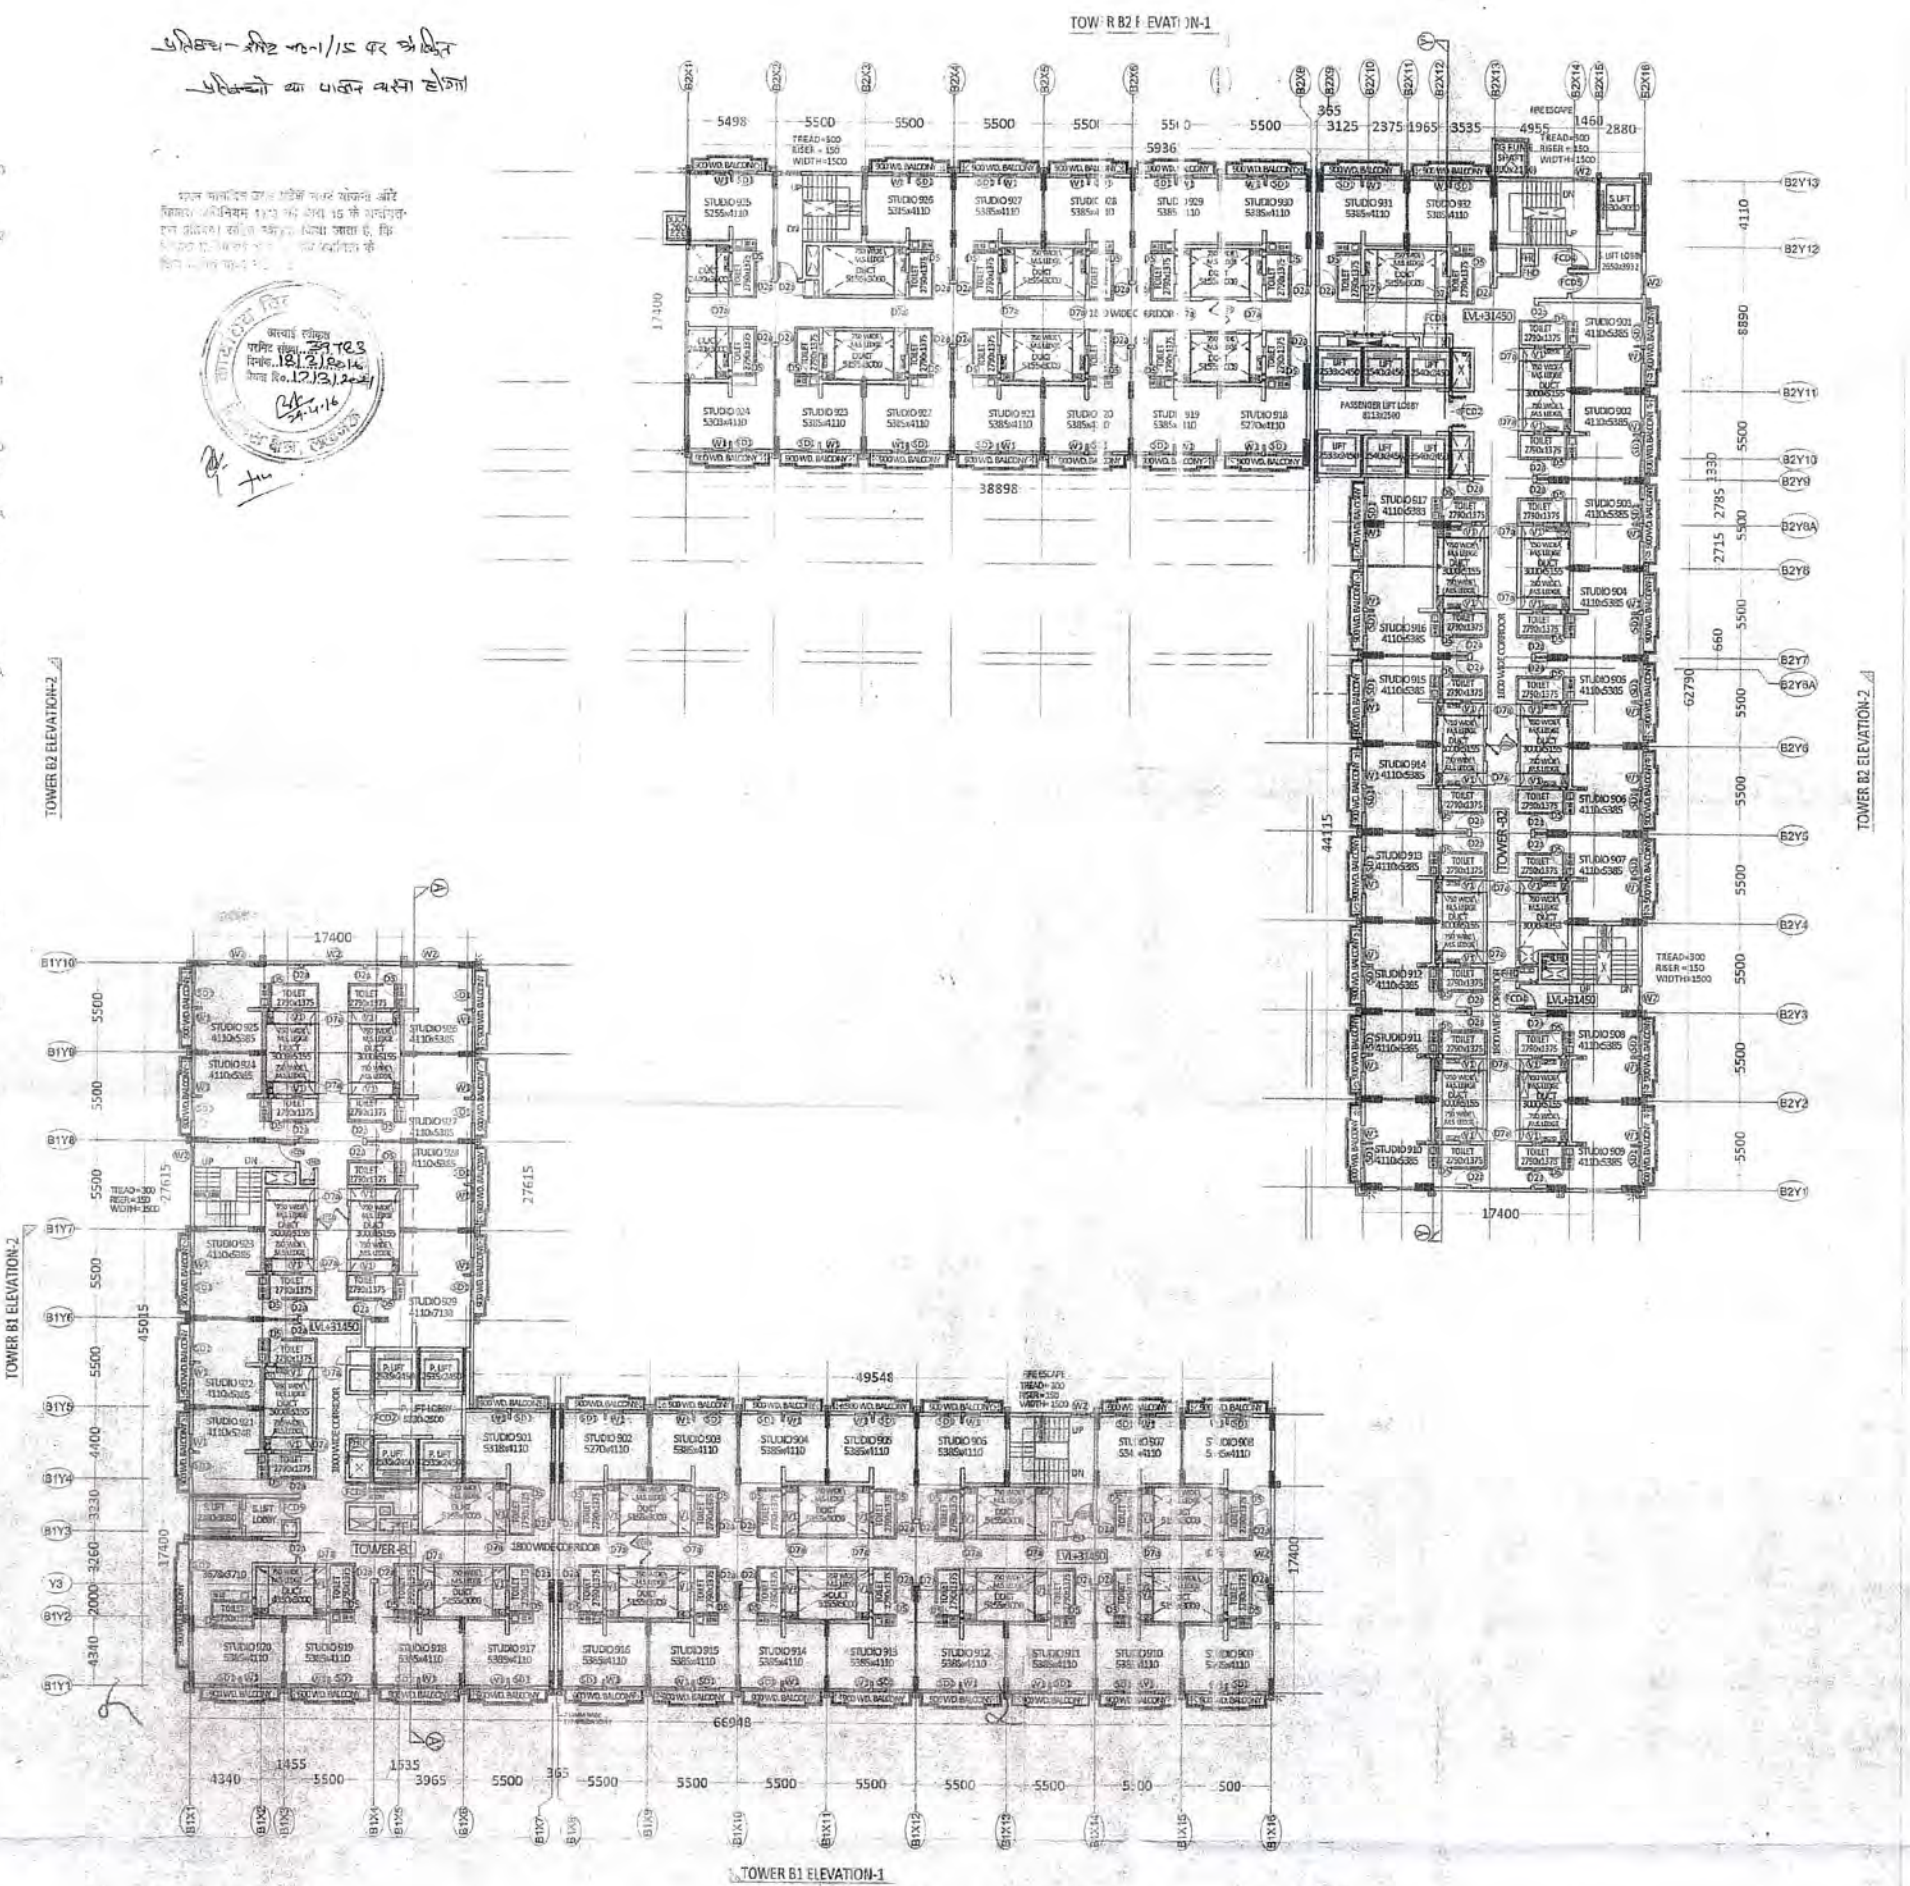

NINTH FLOOR PLAN

ALL THE INFORMATION REGARDING THE LAND & ITS SUBSISTING IS PROVIDED BY THE OWNER.
ARCHITECTS SHALL NOT BE RESPONSIBLE FOR ANY KIND OF DISCREPANCY REGARDING LAND INFORMATION.

PROJECT
PROPOSED COMMERCIAL CUM STUDIO APARTMENT
AT
PLOT NO. TC/G-6, VIBHUTI KHAND, GOMTI NAGAR,
LUCKNOW

REVISED SUBMISSION DRAWING

DOOR WINDOW SCHEDULE

SR. NO.	ITEM	LENGTH	HEIGHT	SRL	SR. NO.	ITEM	LENGTH	HEIGHT	SRL
1	FC-1	2400	2100	15	15	W1	1200	1125	75
2	FC-2	2000	2400	17	16	W2	1200	1125	75
3	FC-3	1500	2100	18	17	W3	1200	1125	75
4	FC-4	1500	2100	19	18	W4	1200	1125	75
5	FC-5	1500	2100	20	19	W5	1200	1125	75
6	FC-6	1500	2100	21	20	W6	1200	1125	75
7	FC-7	1500	2100	22	21	W7	1200	1125	75
8	FC-8	1500	2100	23	22	W8	1200	1125	75
9	FC-9	1500	2100	24	23	W9	1200	1125	75
10	FC-10	1500	2100	25	24	W10	1200	1125	75
11	FC-11	1500	2100	26	25	W11	1200	1125	75
12	FC-12	1500	2100	27	26	W12	1200	1125	75
13	FC-13	1500	2100	28	27	W13	1200	1125	75
14	FC-14	1500	2100	29	28	W14	1200	1125	75

SCALE: 1:100
DATE: JAN-2016
DRG. NO: 8/15


PROJECT TITLE
EIGHTH FLOOR PLAN &
NINTH FLOOR PLAN

DRAWN BY
AJAI KISHORE

ARCHITECT'S SIGNATURE
PUNIT SRIVASTAV
VASTULPI
ARCHITECTS & INTERIOR DESIGNERS
VASTU SHASTRA CONSULTANTS
5/17, VIKRAM SHAKTI, GOMTI NAGAR
LUCKNOW
PH. NO. 9415411511, 9935599299
email - vastulpi@gmail.com
website - www.vastulpi.com

SHEET No. 9/15

प्रमाणित की गई 1/15 के अंकित
प्रमाणित की गई प्लान का प्रमाण


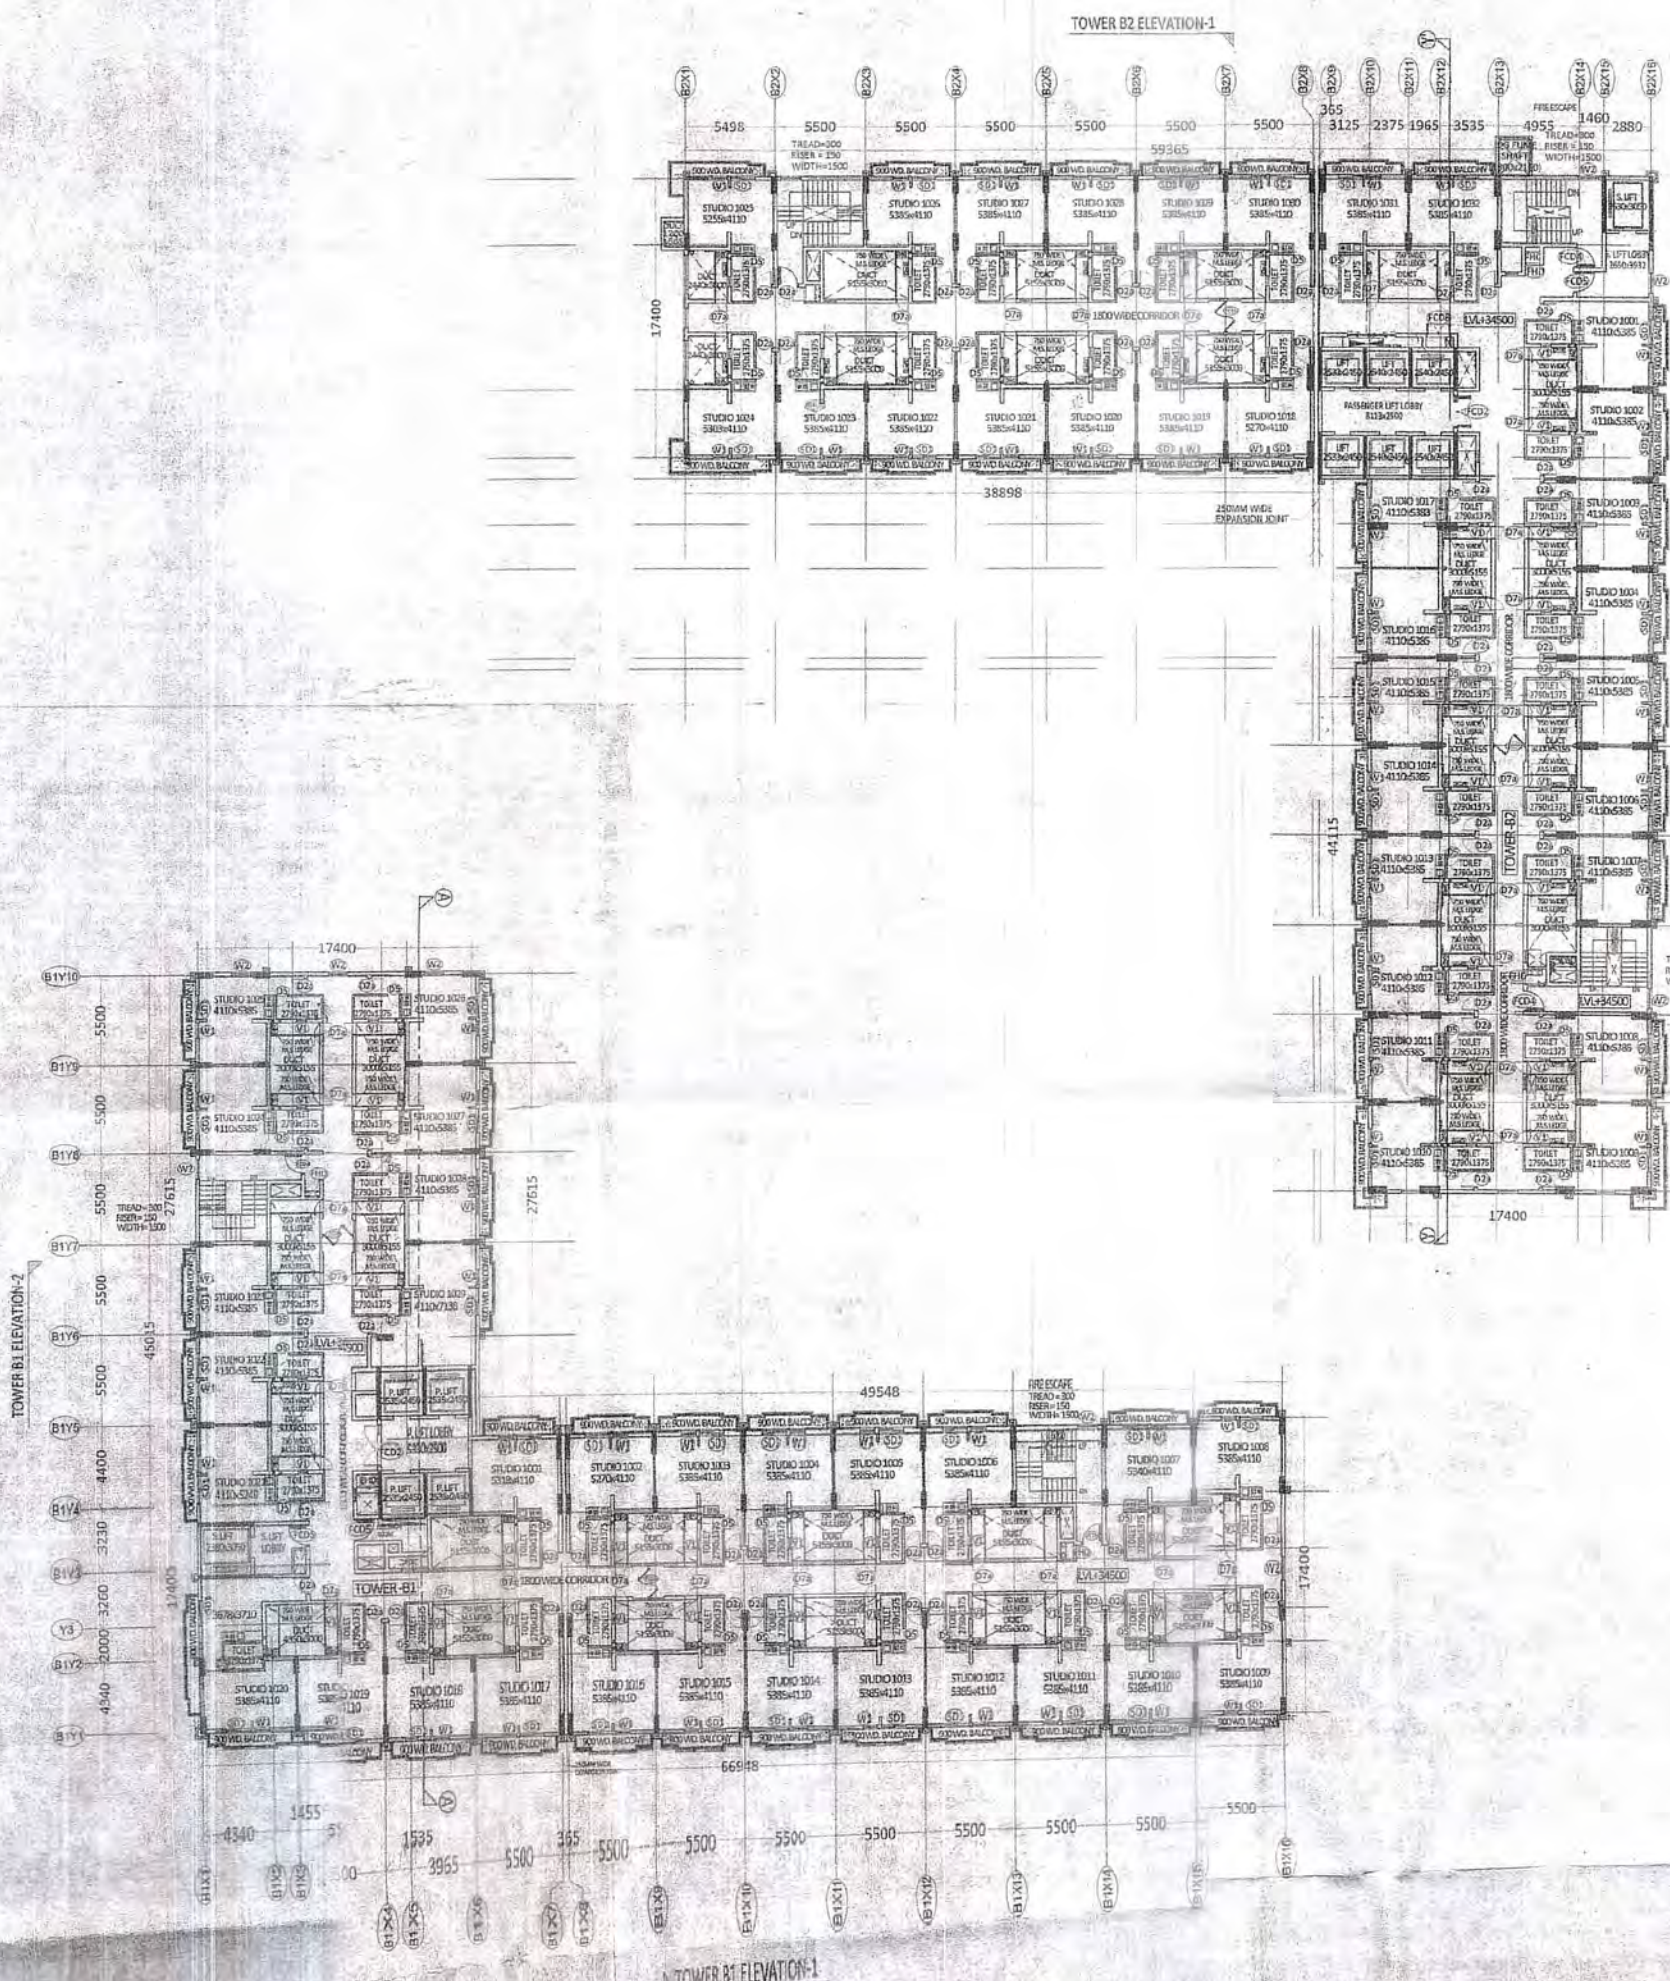


प्लान प्रमाणित करने वाले नगर प्रशासन की
विचारणा दिनांक 19/01/2016 को प्लान 15 के अनुसार
प्लान प्रमाणित करने वाले नगर प्रशासन के
हस्ताक्षर और मुद्रा प्रमाणित करने वाले
हस्ताक्षर प्रमाणित करने वाले



TOWER B2 ELEVATION-2

TOWER B1 ELEVATION-2

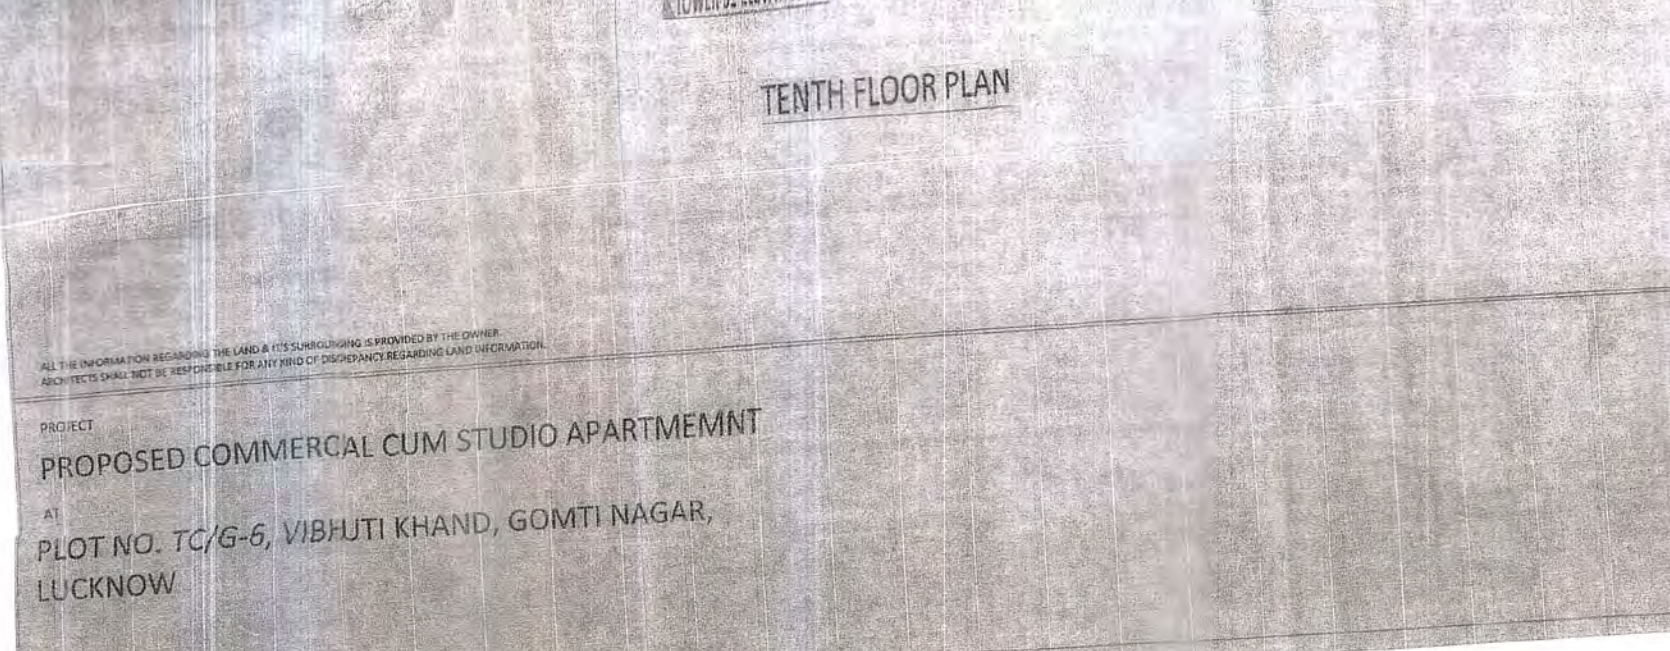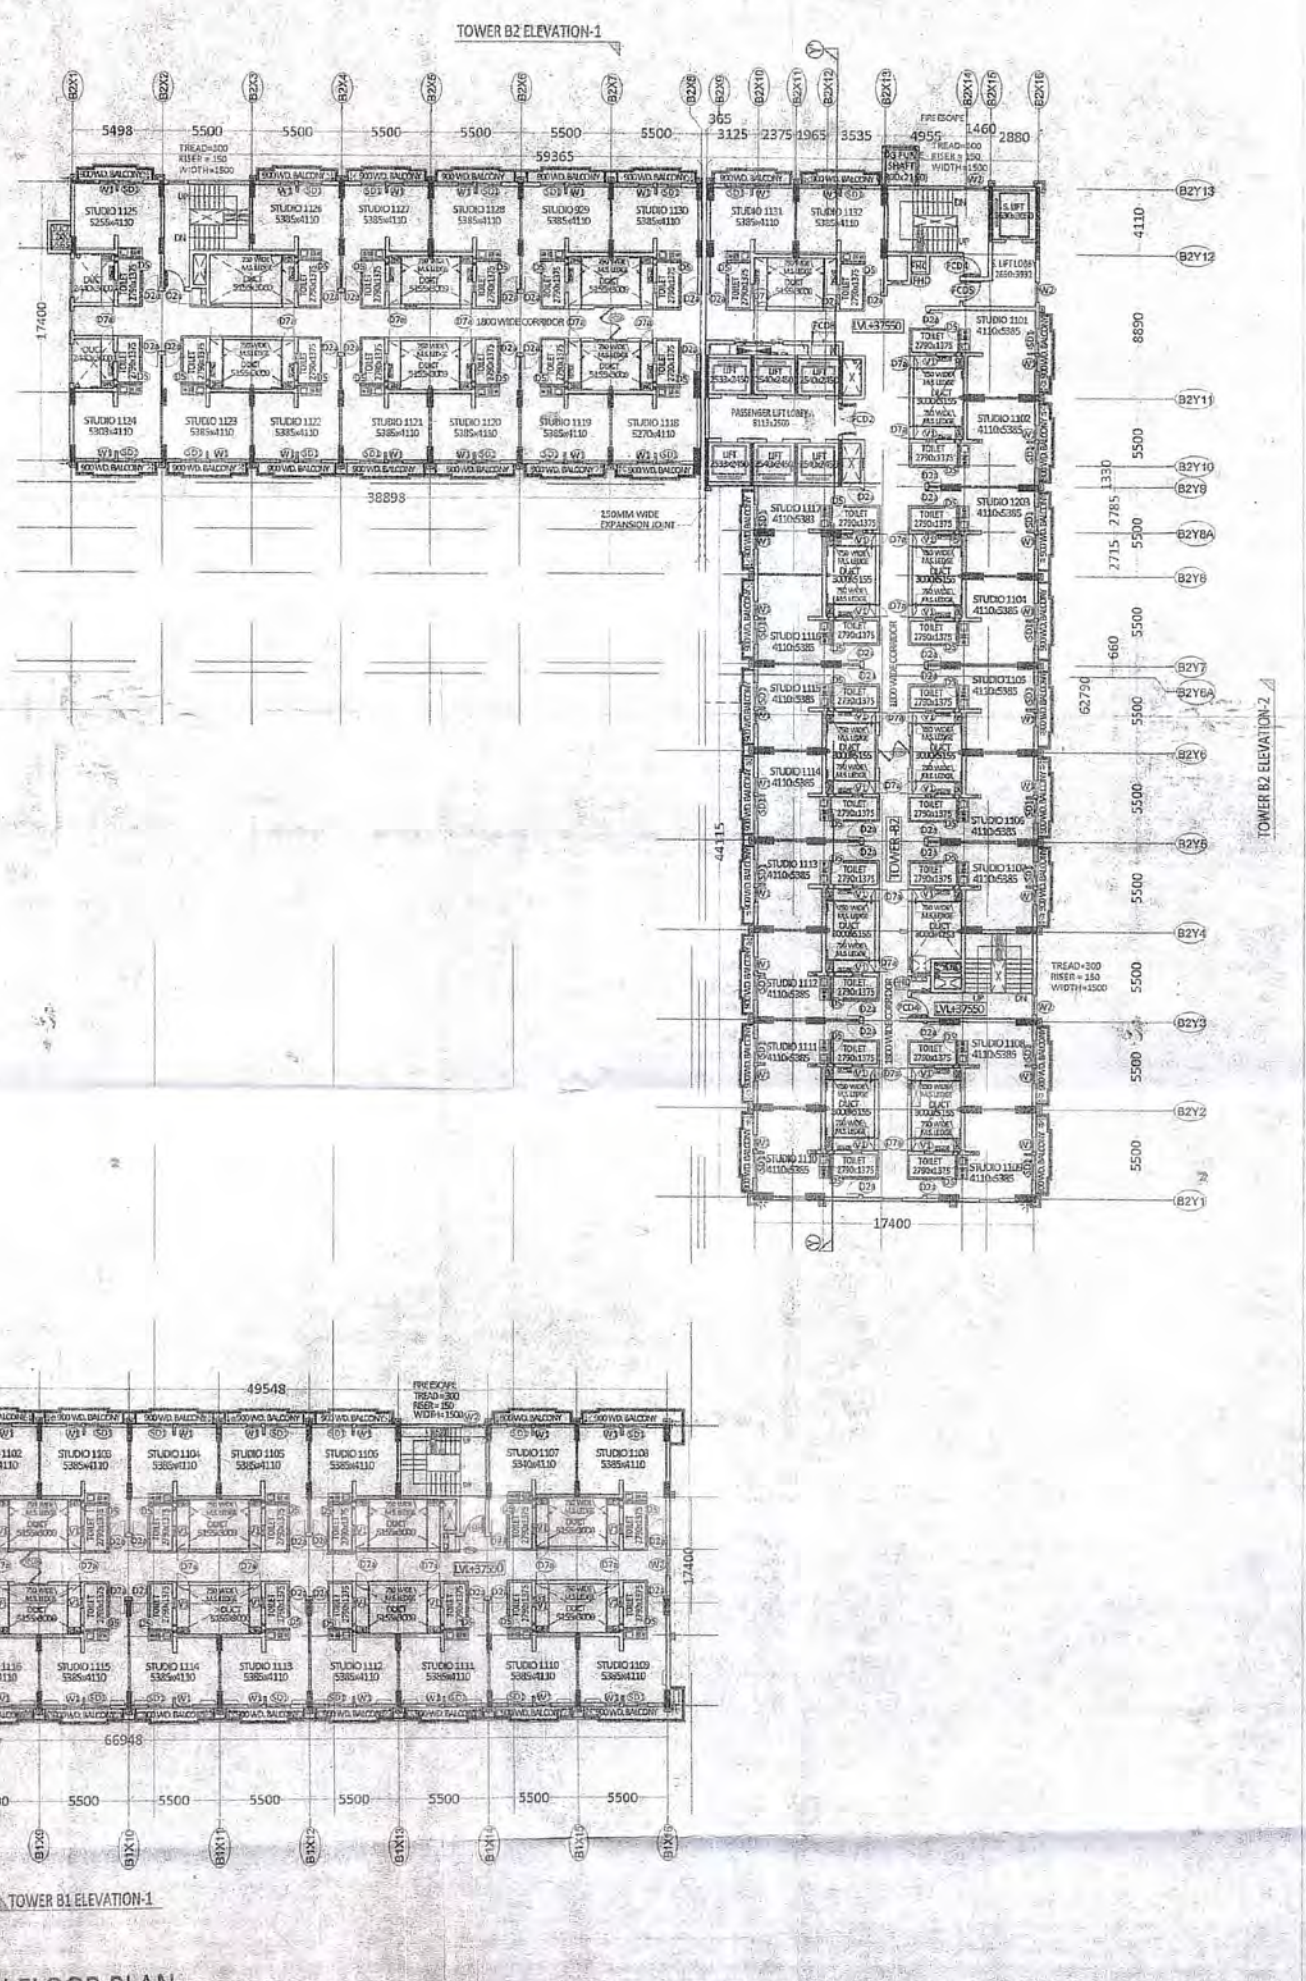

ELEVENTH FLOOR PLAN

TENTH FLOOR PLAN

ALL THE INFORMATION REGARDING THE LAND & ITS SURROUNDING IS PROVIDED BY THE OWNER.
ARCHITECTS SHALL NOT BE RESPONSIBLE FOR ANY KIND OF DISCREPANCY REGARDING LAND INFORMATION.

PROJECT
PROPOSED COMMERCIAL CUM STUDIO APARTMENT
AT
PLOT NO. TC/G-6, VIBHUTI KHAND, GOMTI NAGAR,
LUCKNOW


REVISED SUBMISSION DRAWING

DOOR WINDOW SCHEDULE									
SR.NO.	ITEM	LENGTH	HEIGHT	SILL	DR.HGT.	ITEM	LENGTH	HEIGHT	SILL
1	DCD1	2400	2100	15	D7	750	1125	975	
2	PCD2	2400	2100	15	D8	750	1125	975	
3	PCD3	2400	2100	15	D9	750	1125	975	
4	PCD4	1500	2100	15	D10	750	1125	975	
5	PCD5	1500	2100	15	D11	750	1125	975	
6	PCD6	1500	2100	15	D12	750	1125	975	
7	SD1	1500	2100	15	D13	750	1125	975	
8	SD2	1500	2100	15	D14	750	1125	975	
9	D1	1200	2100	15	D15	750	1125	975	
10	D2	1200	2100	15	D16	750	1125	975	
11	D3	1200	2100	15	D17	750	1125	975	
12	D4	1200	2100	15	D18	750	1125	975	
13	D5	1200	2100	15	D19	750	1125	975	
14	D6	1200	2100	15	D20	750	1125	975	


SCALE
1:200
DATE
JAN-2016
DRG. NO.
9/15
DRAWING TITLE
TENTH FLOOR PLAN &
ELEVENTH FLOOR PLAN
NORTH
DRAWN BY
AJAI KISHORE

ARCHITECT'S SIGNATURE
PUNIT SRIVASTAV
VASTULIPI
ARCHITECTS & INTERIOR DESIGNERS
VASTU SHASTRA CONSULTANTS
5/122, VIKRAM KHAND, GOMTI NAGAR
LUCKNOW
PH. NO. 9622418151, 9633550999
Email: vstudio@gmail.com
website: www.vstudio.com


राज्य नागरिकों को प्रेरित करके योजना और विकास अधिनियम 1973 की धारा 15 से अनुसूचित क्षेत्र प्रतिपक्ष सहित स्वीकृत किया जाता है, कि विकास प्राधिकरण भूमि विपक्षक स्थानों के लिये विधि व्यवस्था नहीं है।

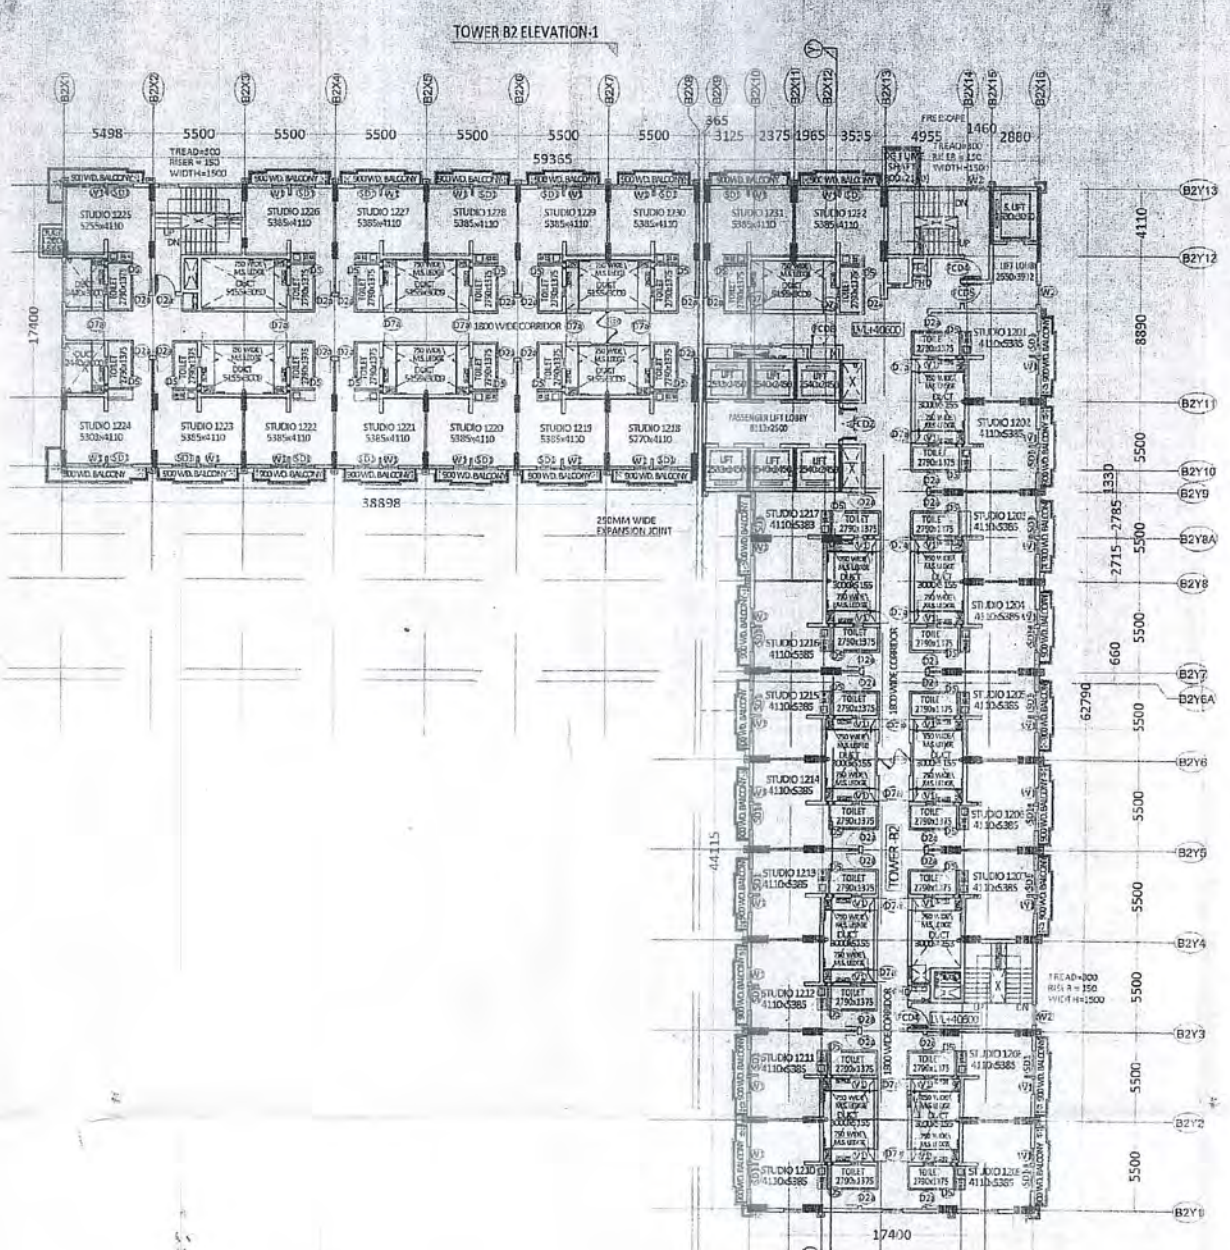


TOWER B2 ELEVATION-2 A

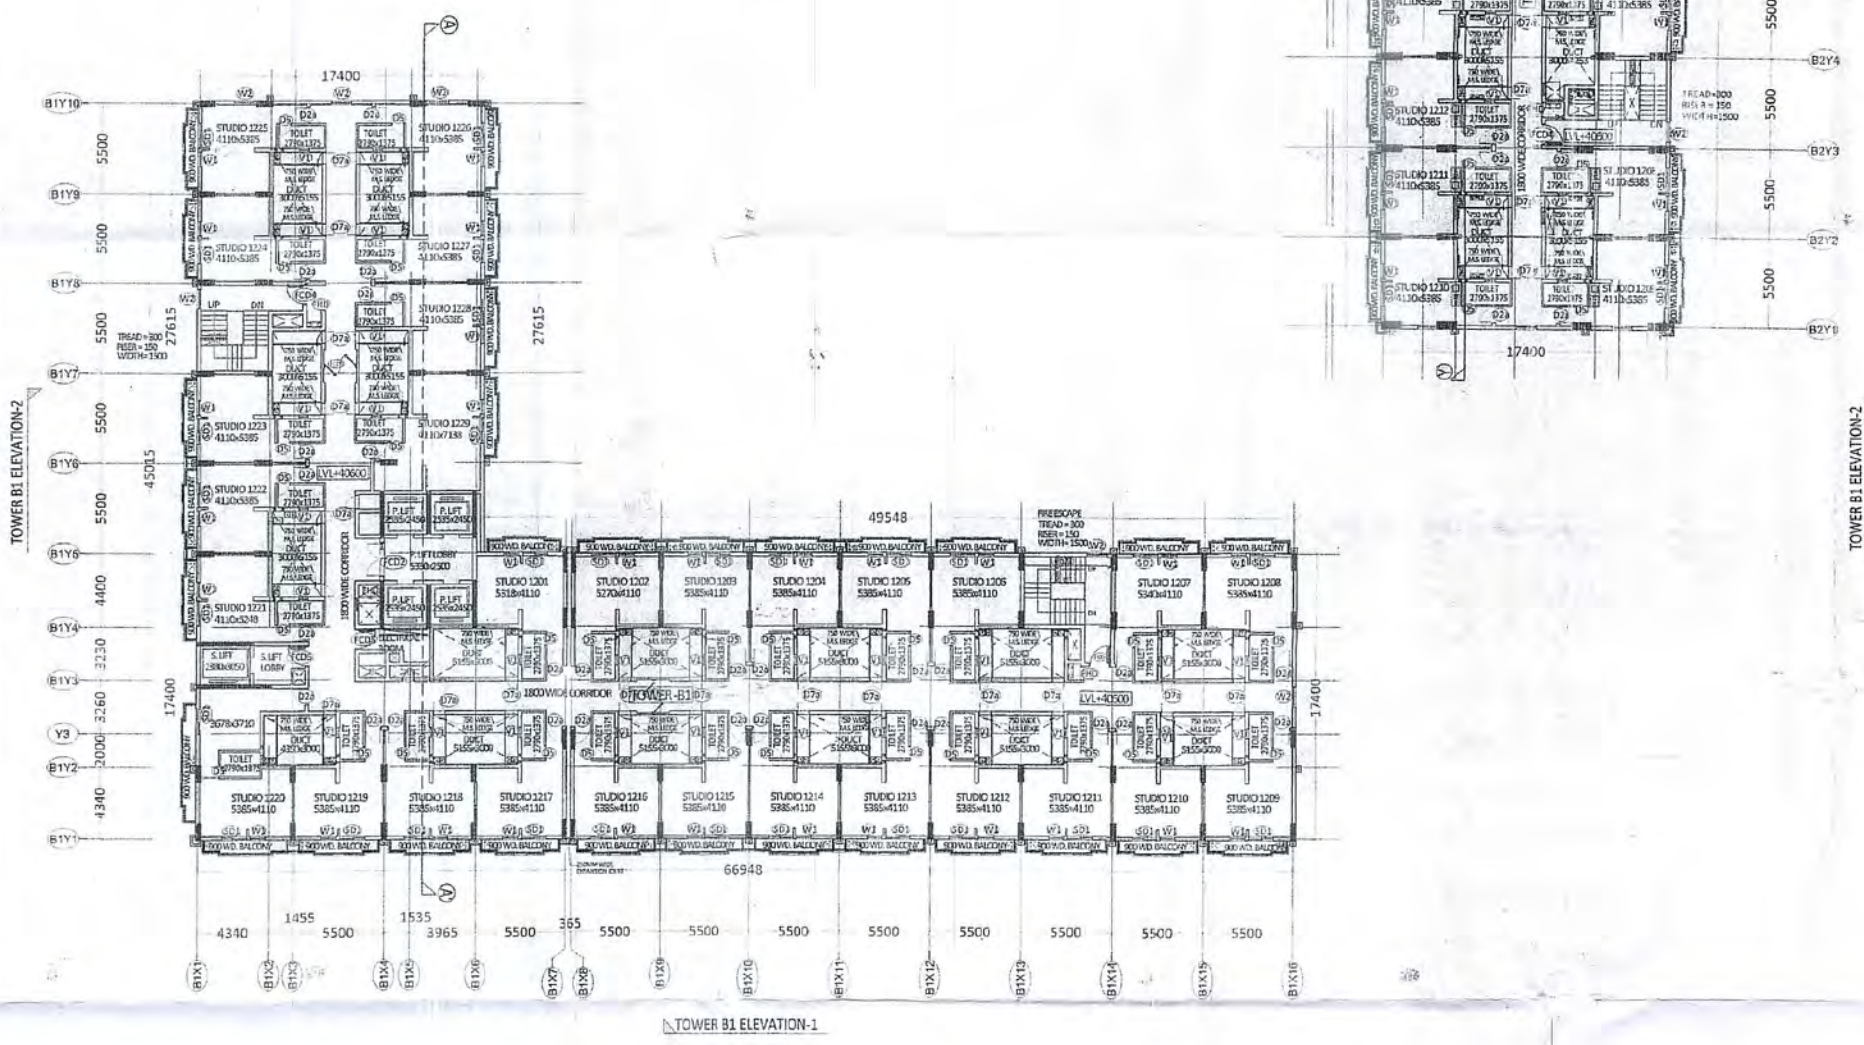[illegible]

TOWER B2 ELEVATION-2

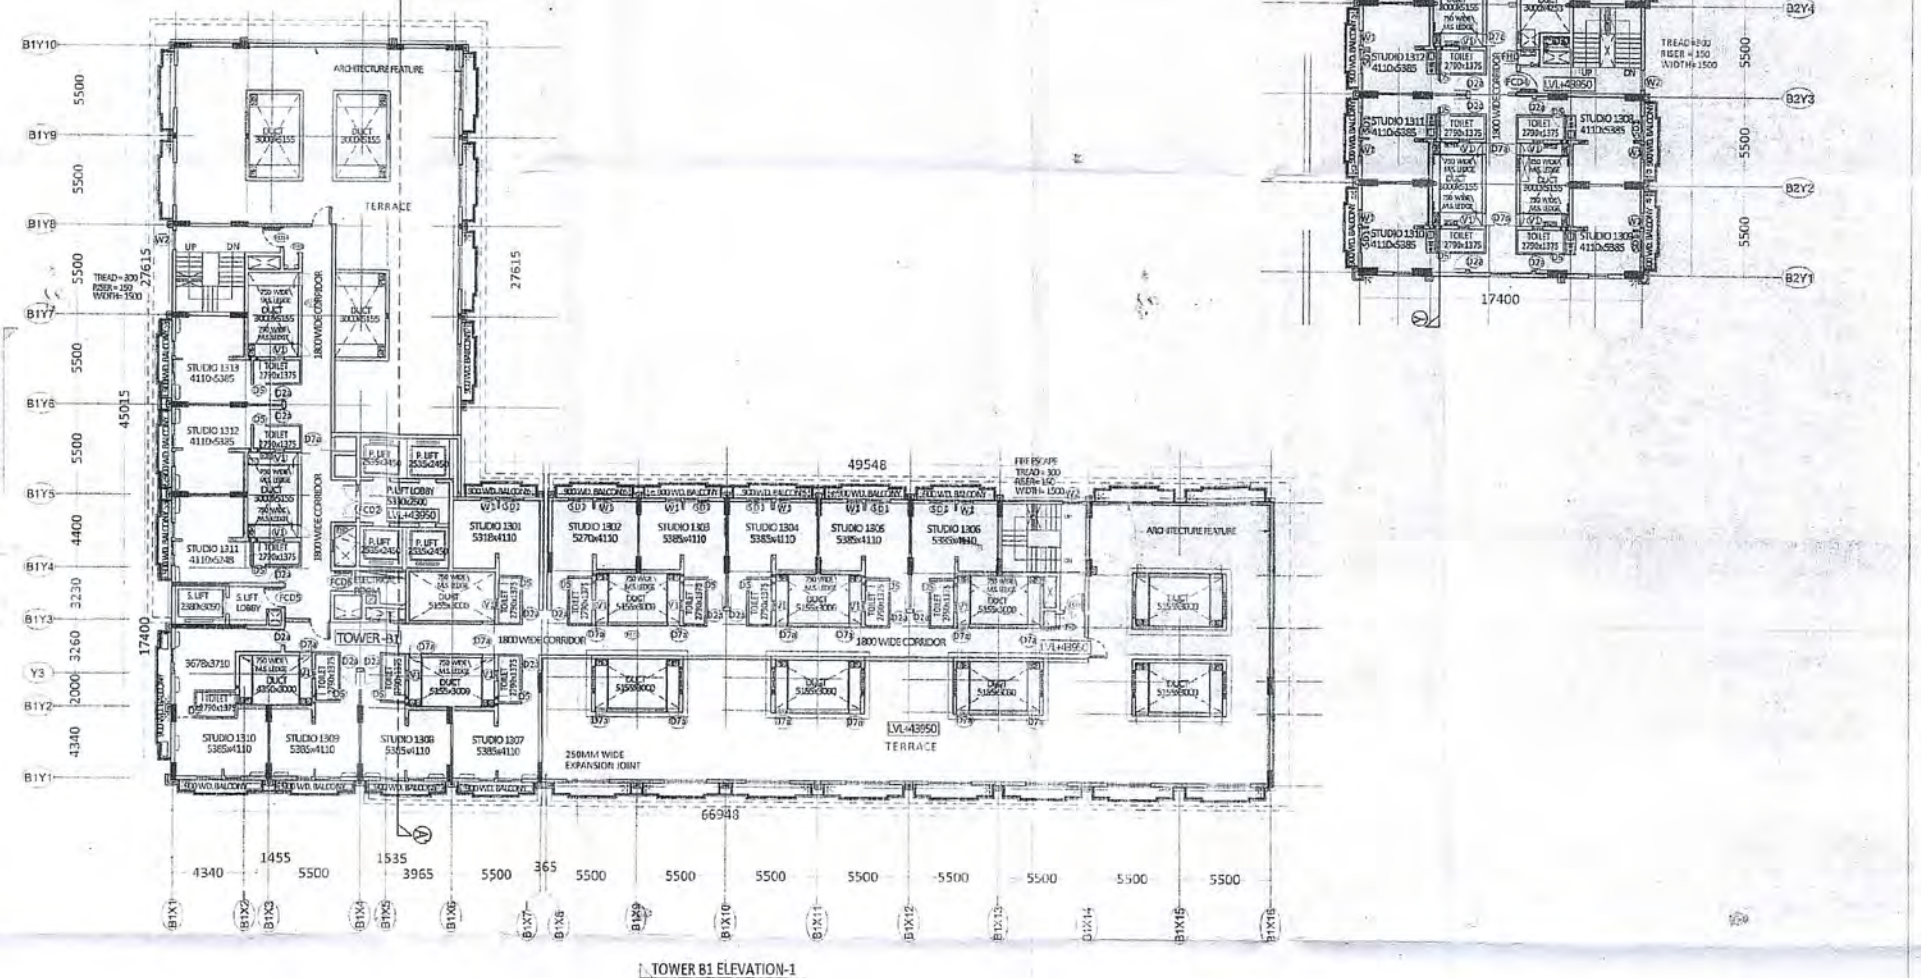


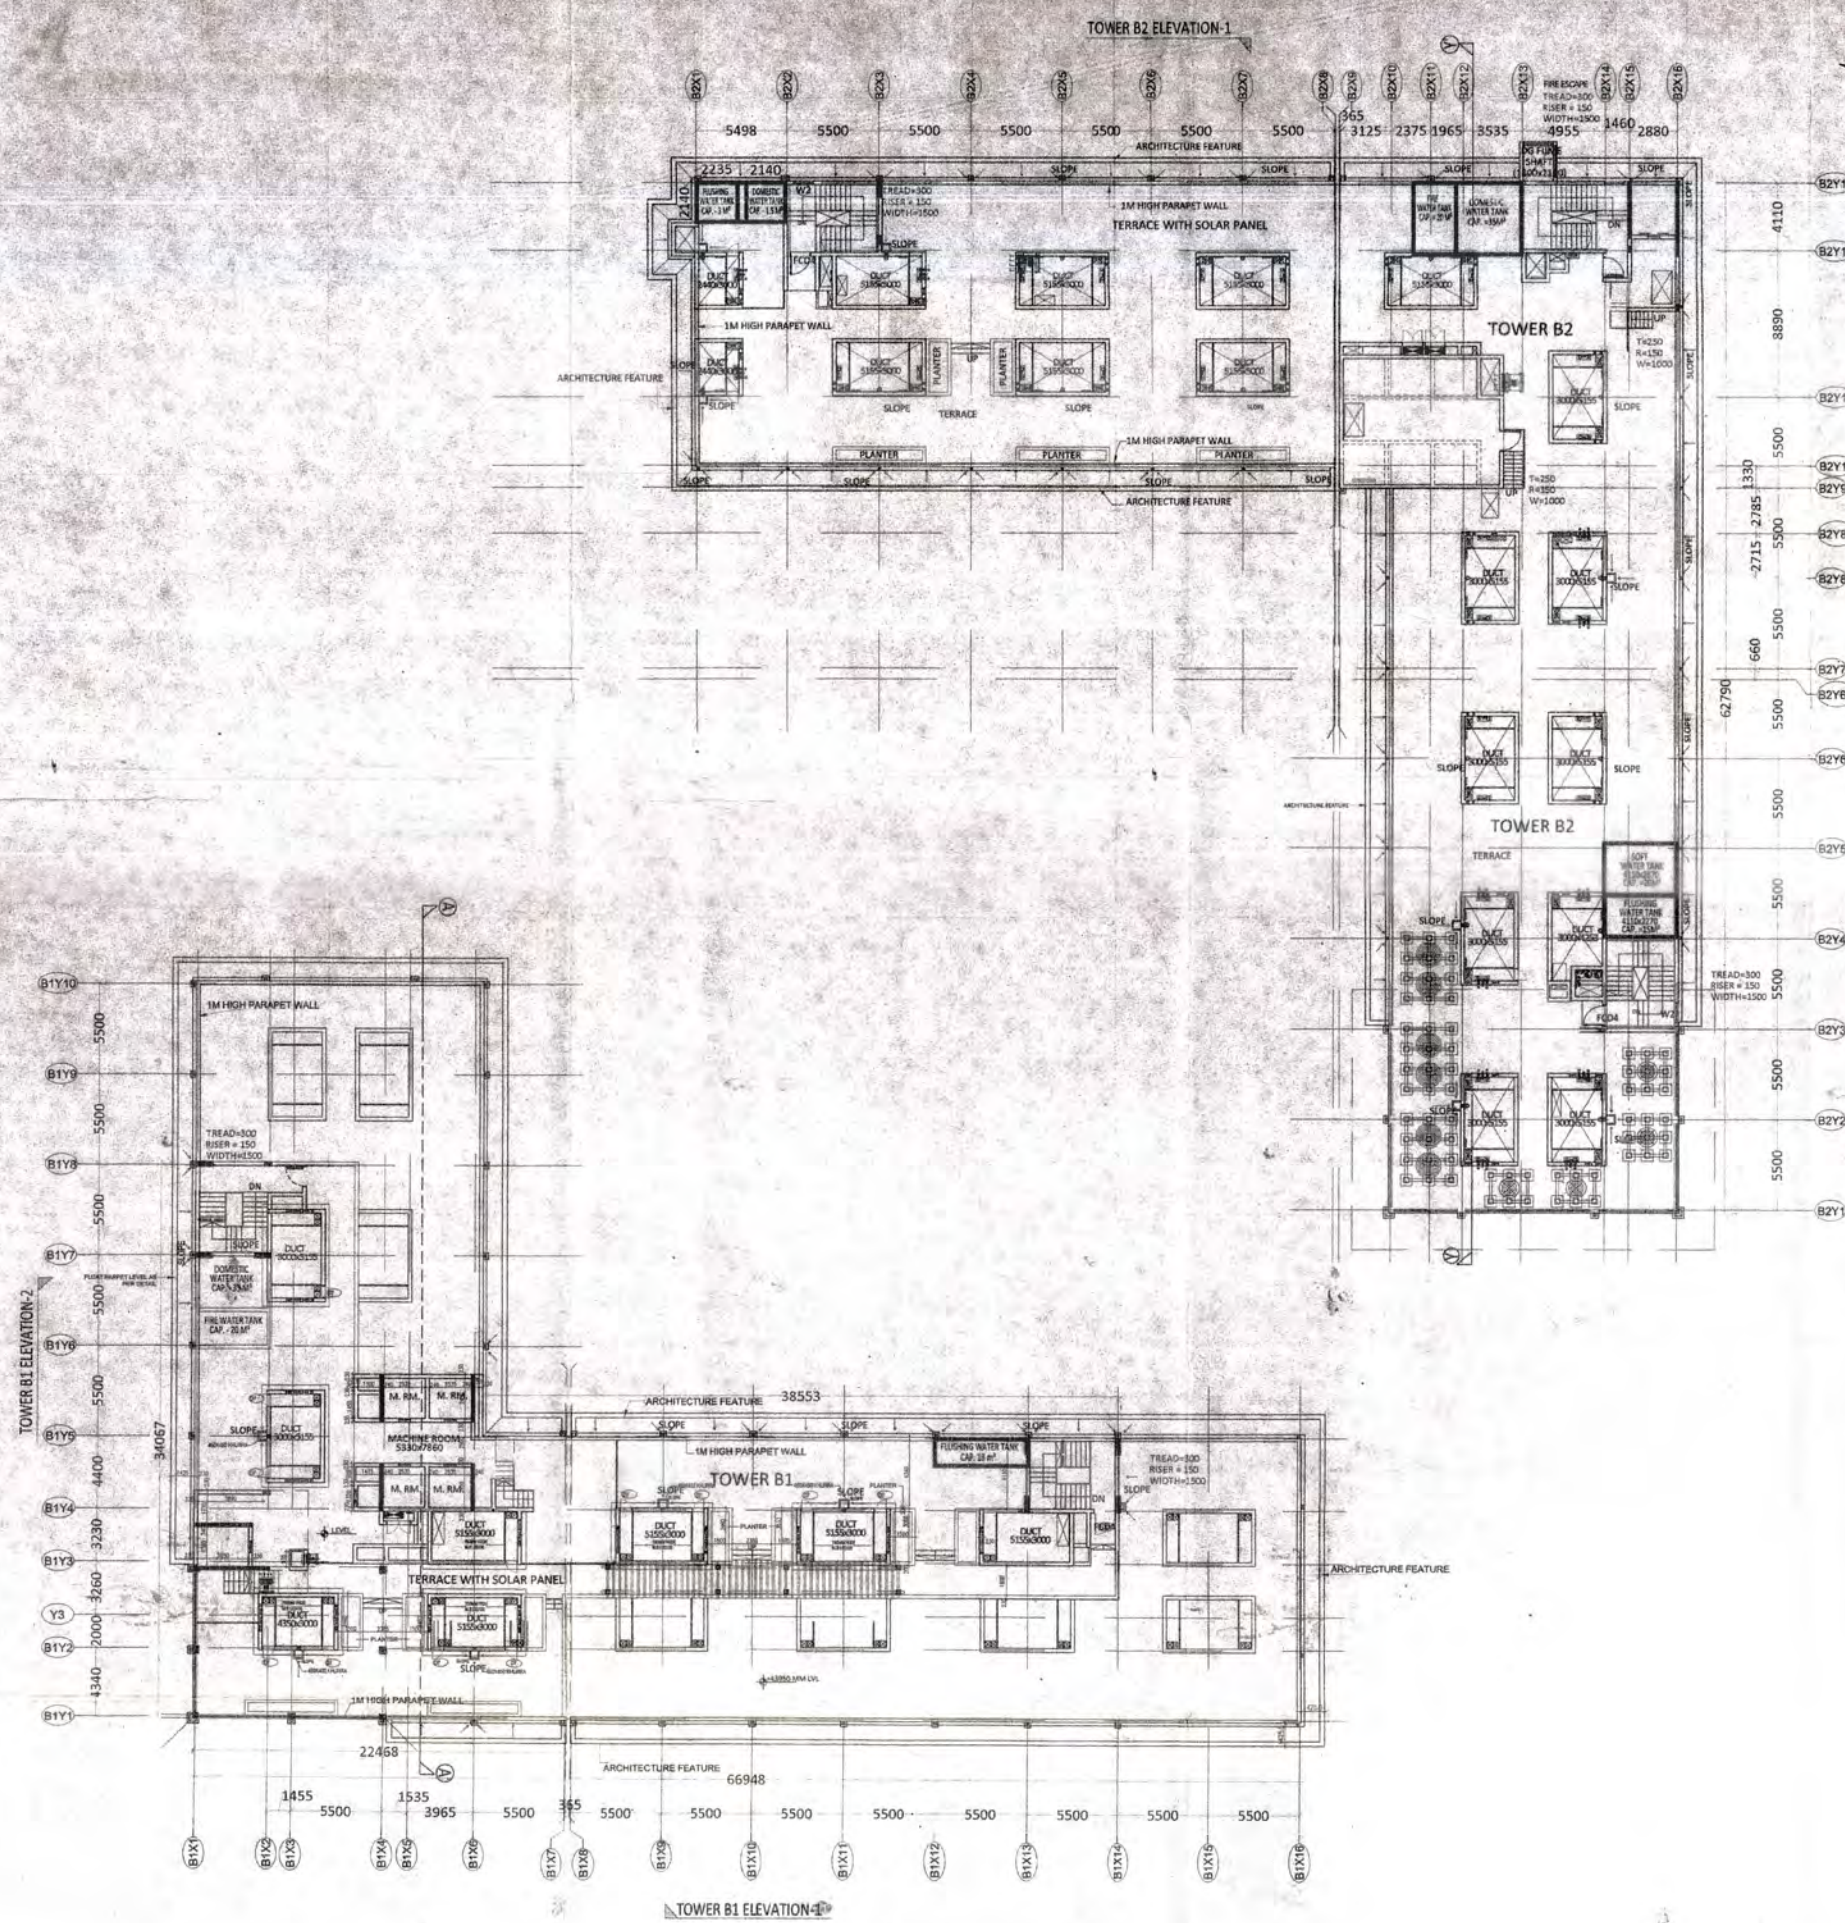


TERRACE FLOOR PLAN

SHREE NO- 11/15
प्रतिबंध कीर्ति नं- 1/15 पर अधिकत
प्रतिबंधों का पालन करना होगा।


महान् मानयित उततः प्रहस्य नगस्य योष्यमा अरि
 तिहा अधिनियम 1973 की धारा 15 के अन्तर्गत
 3 प्रतिद्वय सहित स्वीकृत किया जाता है, कि
 1. इस प्राधिकरण भूमि विनयक स्वामित्व के
 सिधे रिजित वायु नदी है।

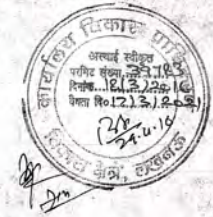

TOWER B2 ELEVATION-2

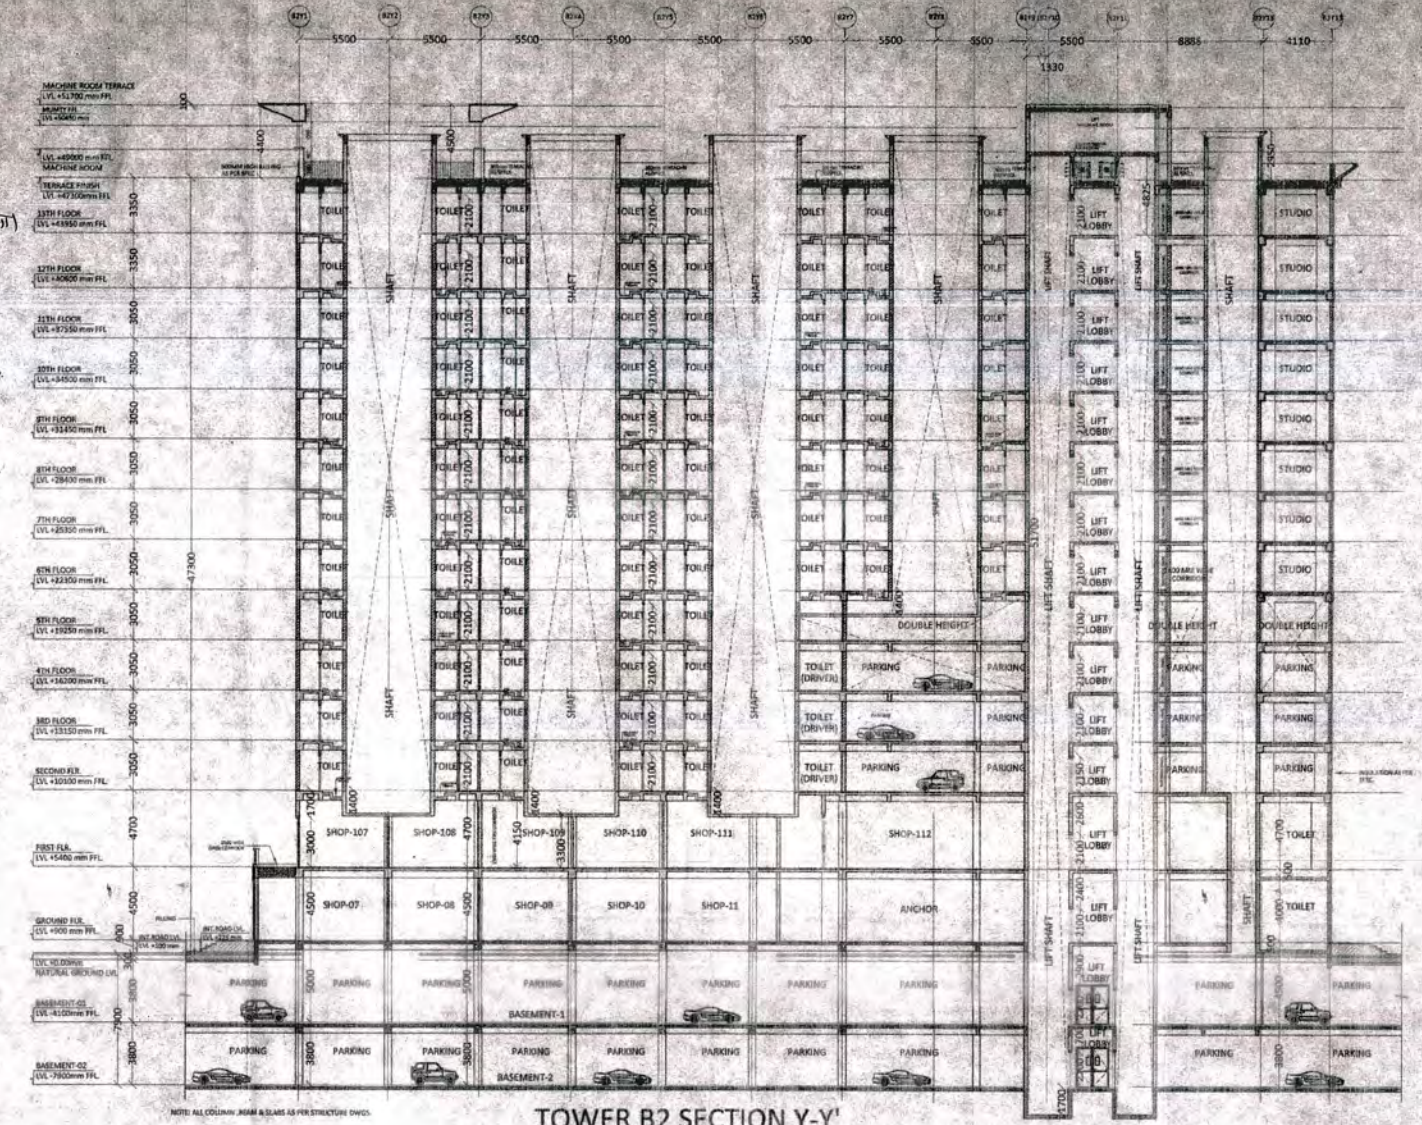

TOWER B2 SECTION Y-Y'

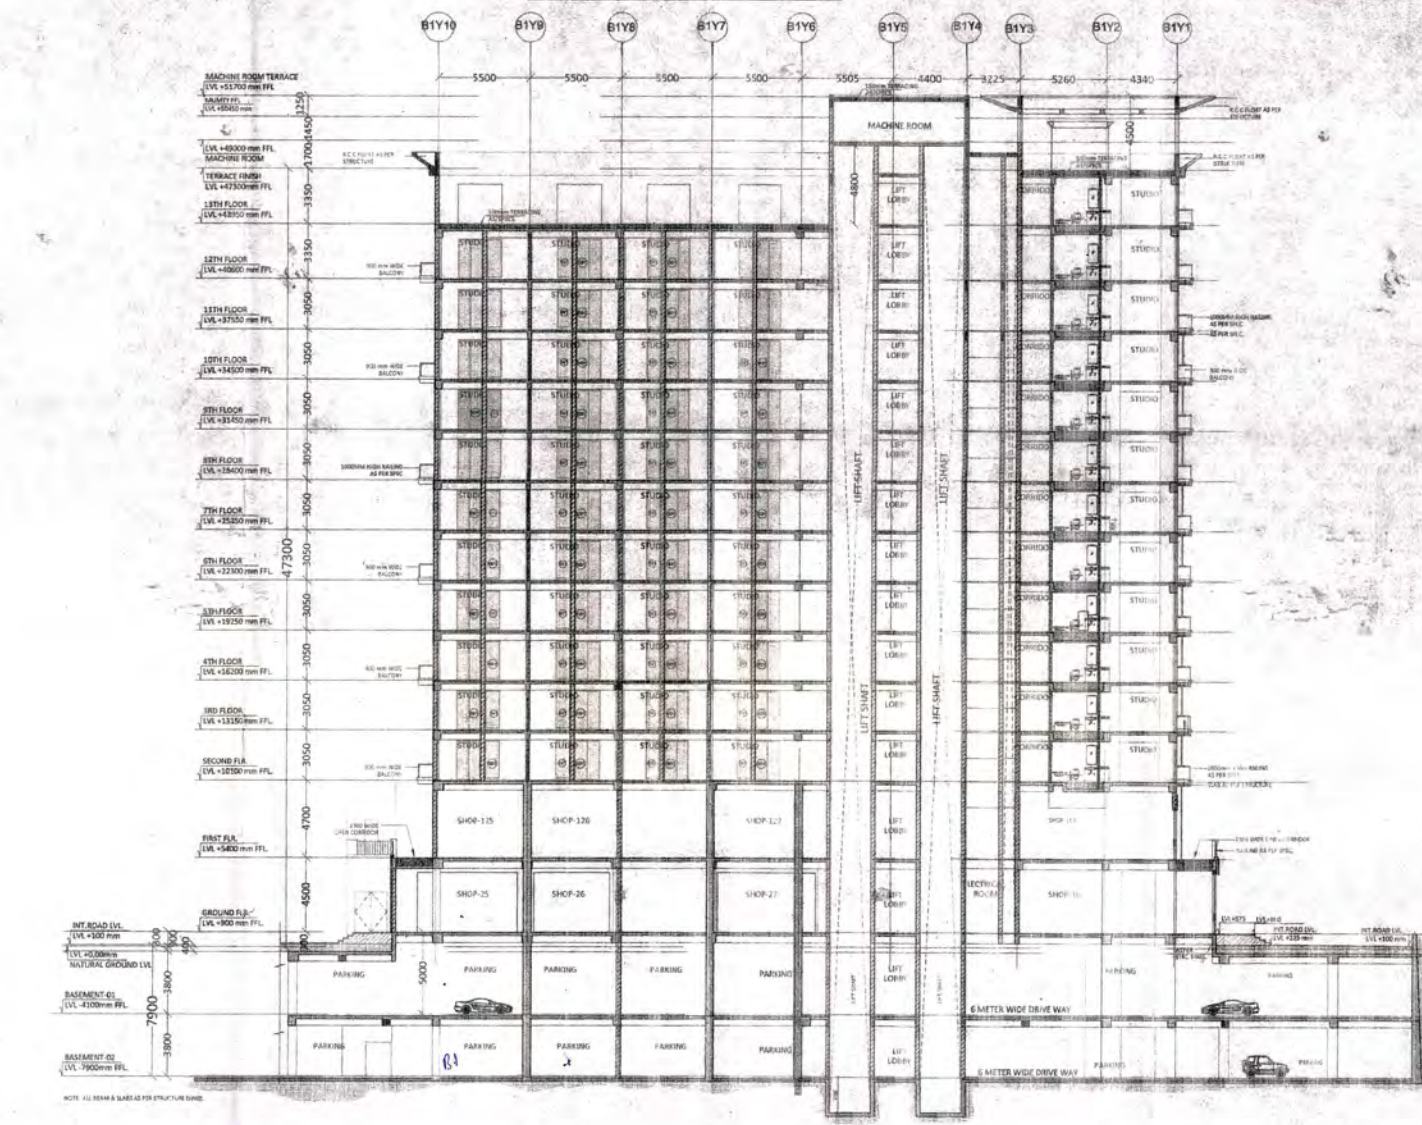

TOWER B1 SECTION A-A'


ALL THE INFORMATION REGARDING THE LAND & IT'S SURROUNDING IS PROVIDED BY THE OWNER.
ARCHITECTS SHALL NOT BE RESPONSIBLE FOR ANY KIND OF DISCREPANCY REGARDING LAND INFORMATION.

PROPOSED COMMERCIAL CUM STUDIO APARTMENT
AT
PLOT NO. TC/G-6, VIBHUTI KHAND, GOMTI NAGAR,
LUCKNOW

REVISÉ SUBMISSION DRAWING

DOOR WINDOW SCHEDULE									
SR.NO.	ITEM	LENGTH	HEIGHT	SILL	SR.NO.	ITEM	LENGTH	HEIGHT	SILL
1	FCD1	2400	2100		15	D7	750	1125	975
2	FCD2	2000	2400		16	D7A	750	1125	975
3	FCD3	1500	2100		17	D8	1500	2000	975
4	FCD4	1500	2100		18	W1	600	2375	75
5	FCD5	1500	2100		19	W2	1200	2325	
6	FCD6	1930	2100		20	W2A	1200	1700	2400
7	SD1	1500	2450		21	V1	600	1000	1450
8	GD1	4620	3600						
9	D1	1200	2100						
10	D2	1000	2100						
11	D2A	1000	2100						
12	B3	750	2025	75					
13	B6	750	2100						
14	D6	850	1500	600					


SCALE	DATE	DWG. NO.
1:200	JAN. -2016	11/15
DRAWING TITLE		
TERRACE FLOOR PLAN & SECTIONS		
NORTH	DRAWN BY	
	AJAI KISHORE	

  Authorized Signatory (Name) for VASTULUPI LIMITED  OWNER SIGNATURE	  ARCHITECT SIGNATURE
ARCHITECTS & INTERIOR DESIGNERS VASTU SHASTRA CONSULTANTS 5/2/1, VIRAM KHANAD, GOMTI NAGAR LUCKNOW PH. NO - 8415418151, 9935550999 email - vastulupi@gmail.com website - www.vastulupi.com	


SHEET No. 12/15

प्रो. वि. नं. 1/15 पर तैयार
प्रो. वि. नं. 1/15 पर तैयार


भारत गणराज्य के तहत प्रो. वि. नं. 1/15 पर तैयार
प्रो. वि. नं. 1/15 पर तैयार

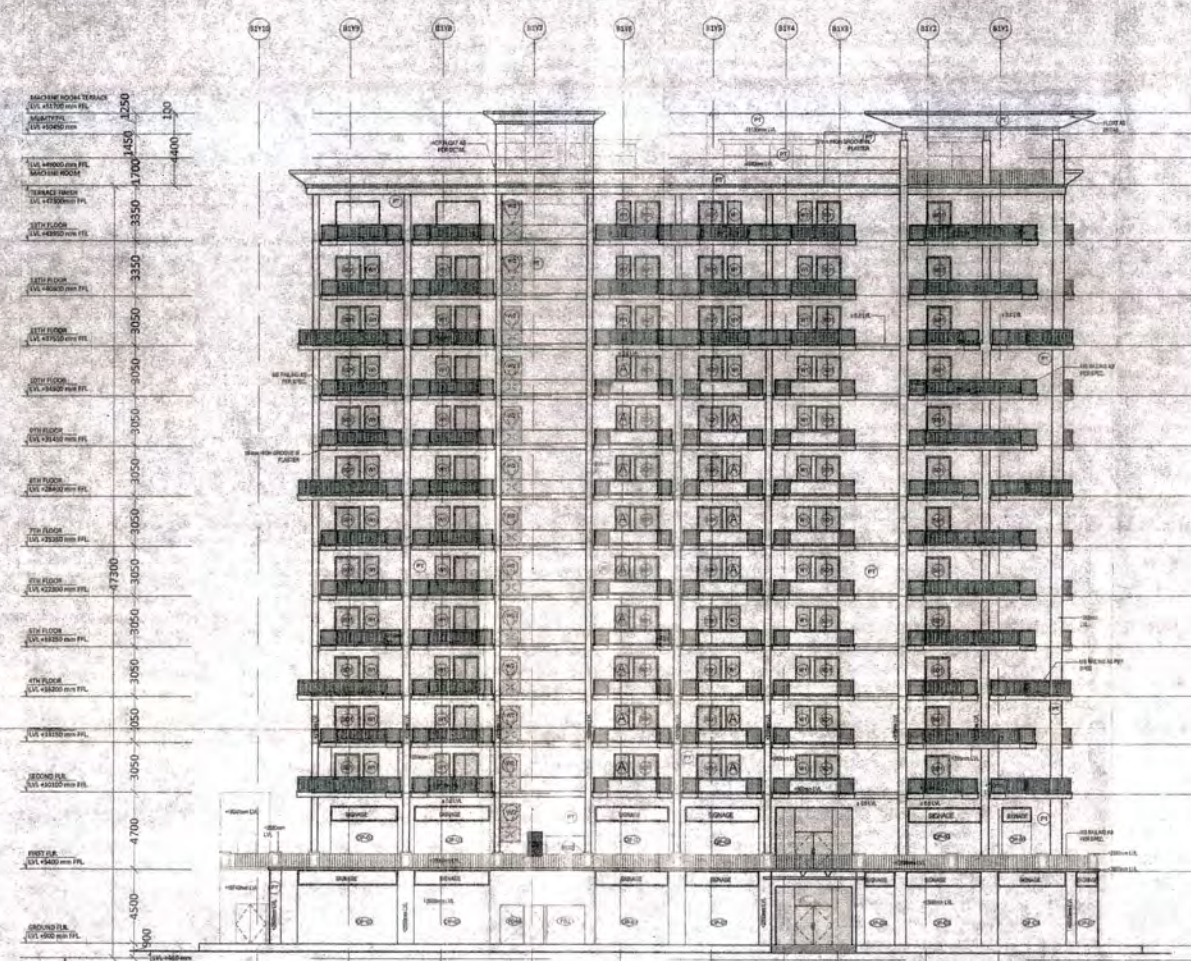


TOWER B1 ELEVATION-2

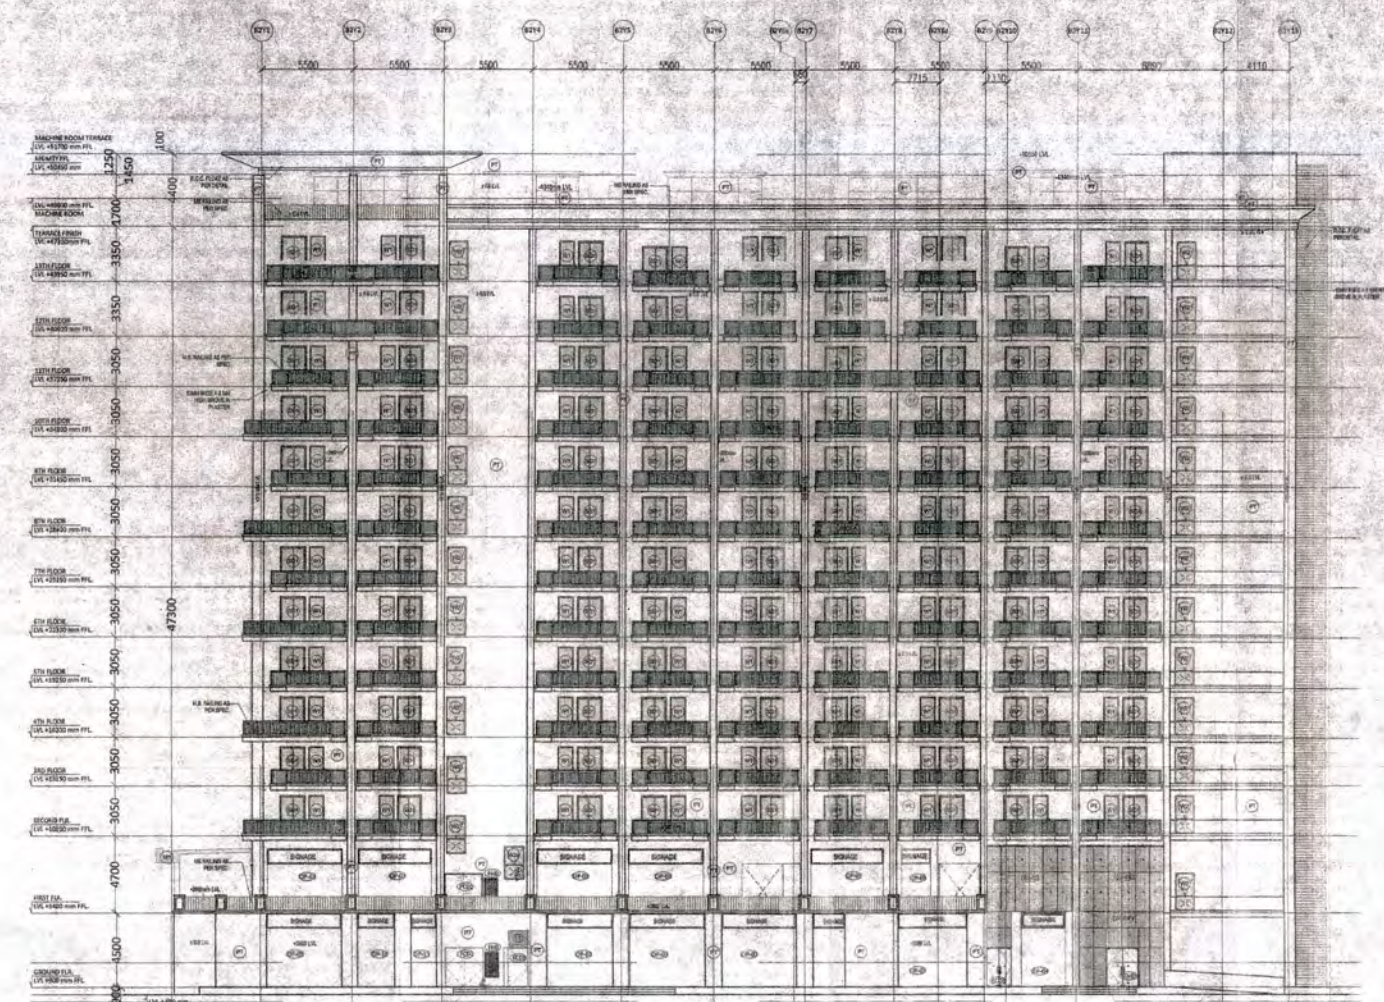

TOWER B2 ELEVATION 2

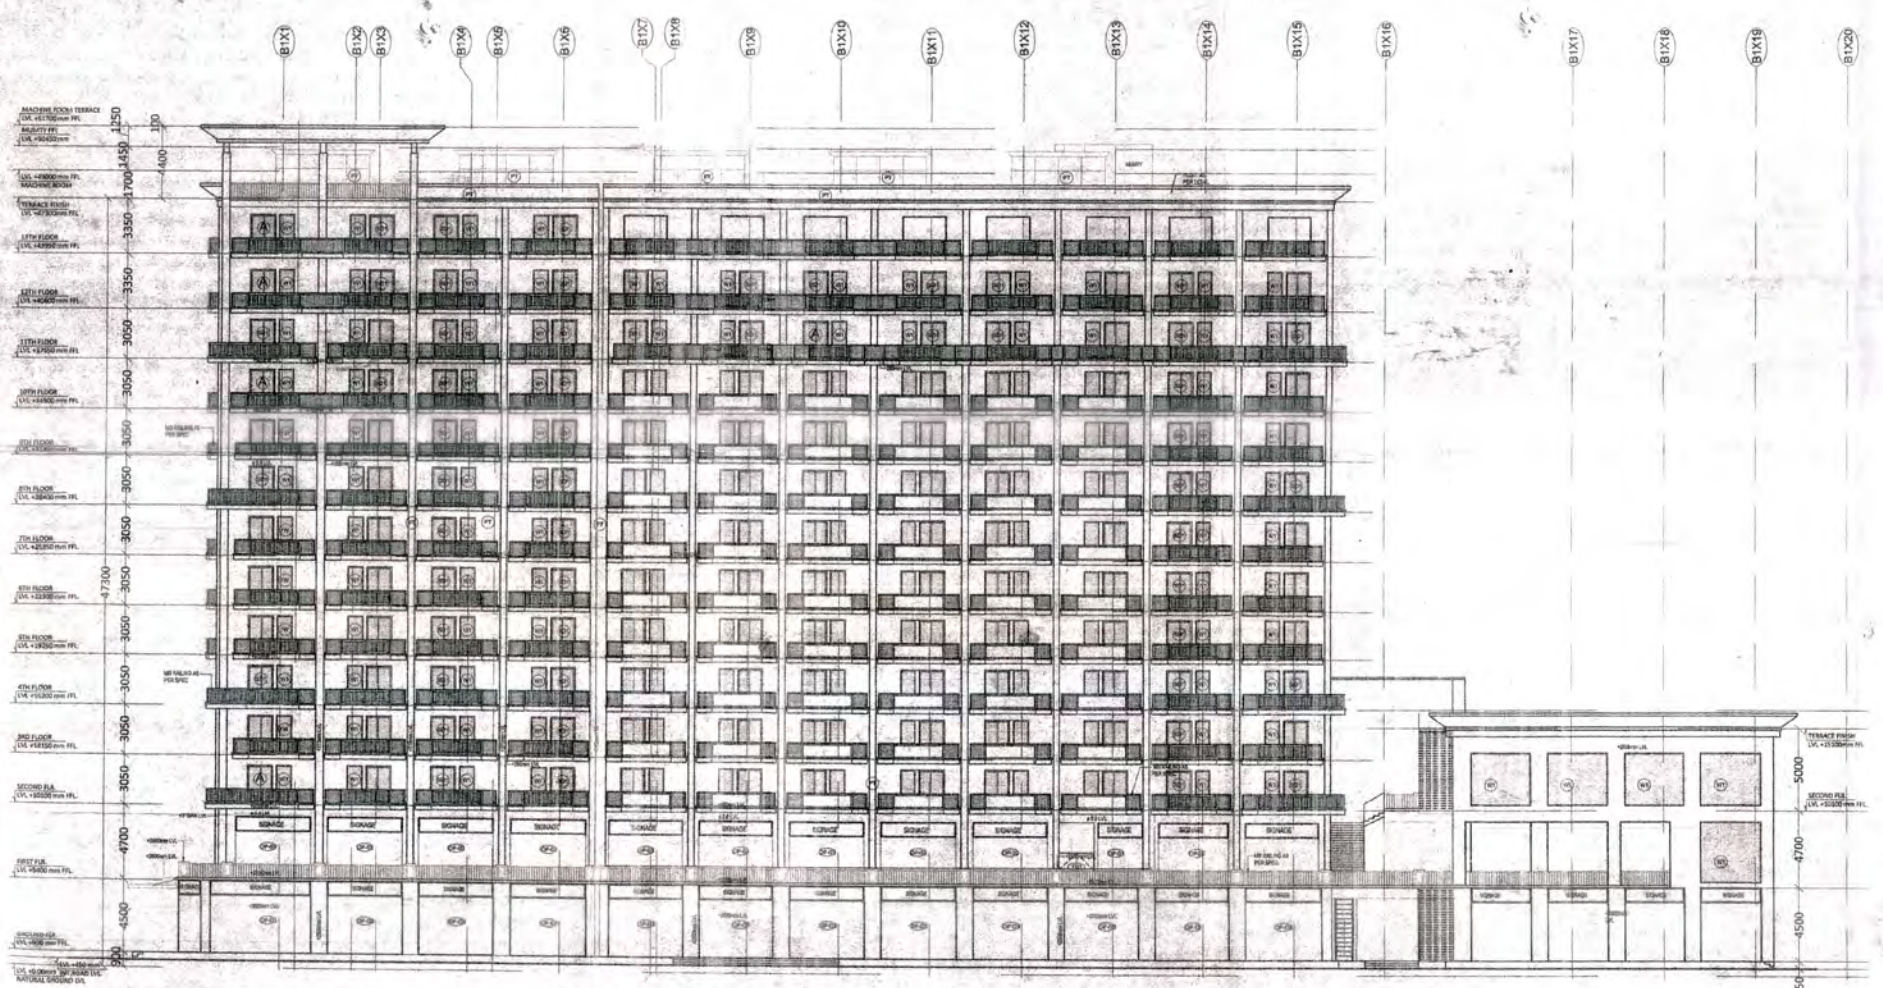

TOWER B1 ELEVATION-1

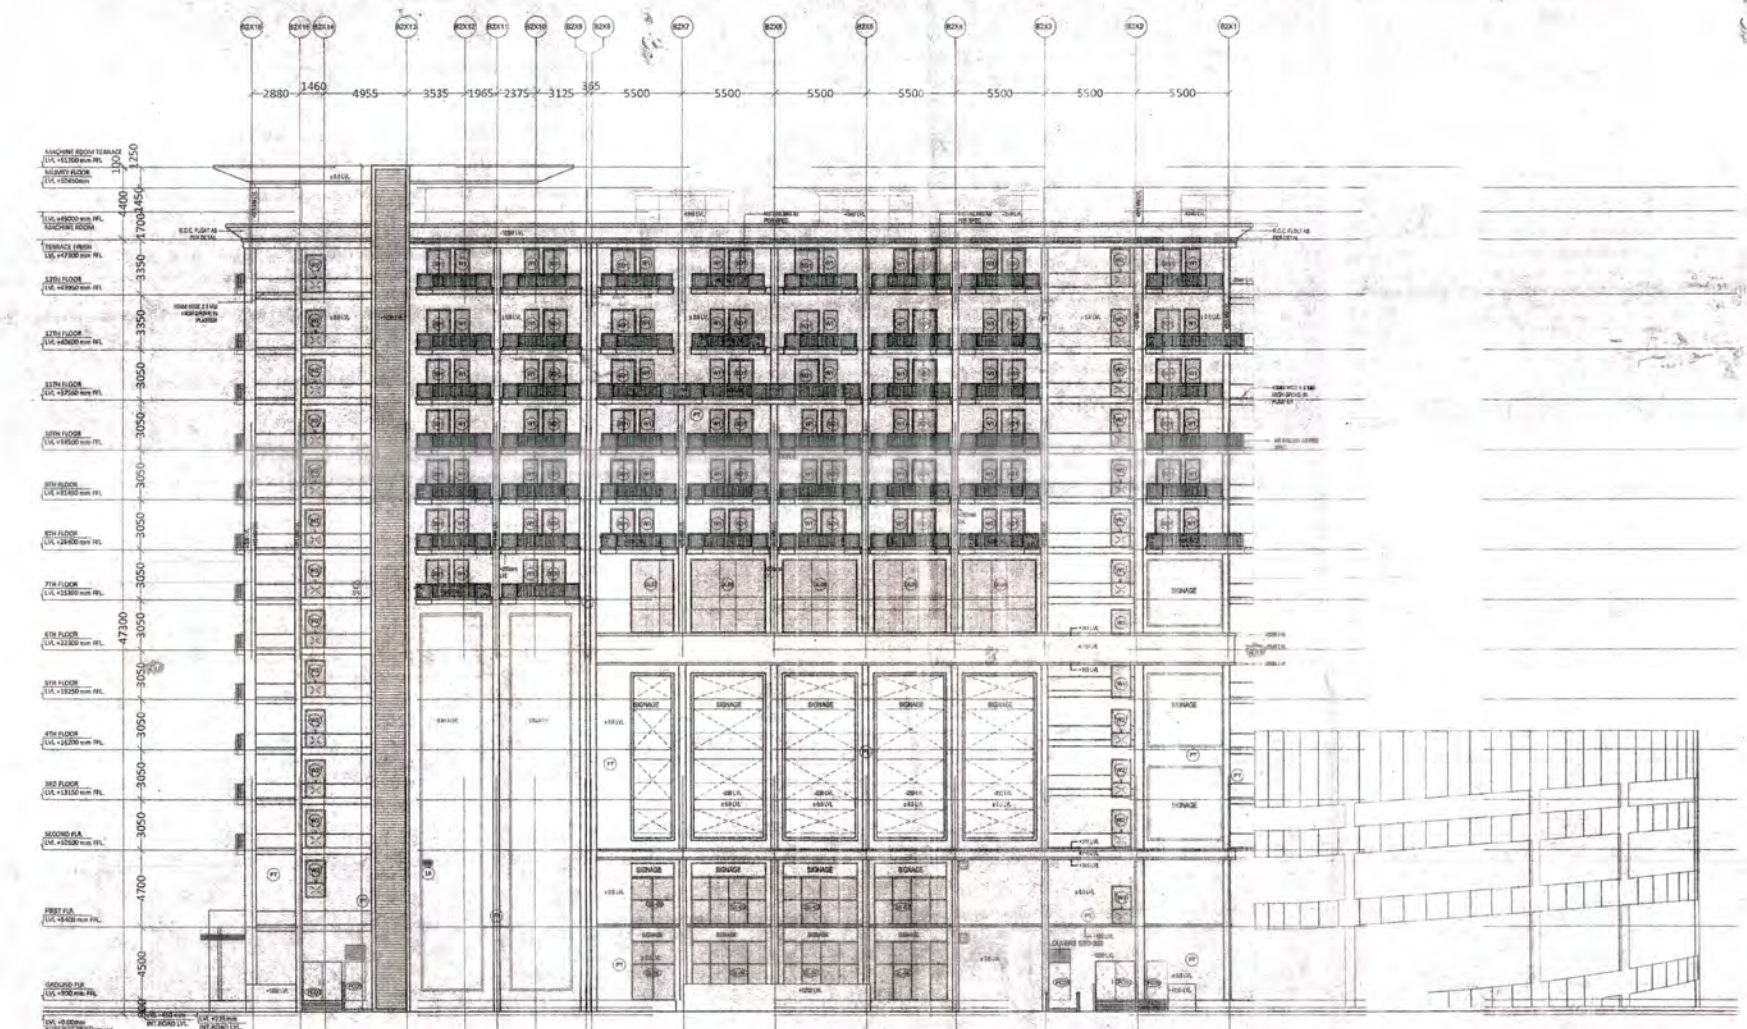

TOWER B2 ELEVATION 1

ALL THE INFORMATION REGARDING THE LAND & ITS SURROUNDING IS PROVIDED BY THE OWNER.
ARCHITECTS SHALL NOT BE RESPONSIBLE FOR ANY KIND OF DISCREPANCY REGARDING LAND INFORMATION.

PROJECT
PROPOSED COMMERCIAL CUM STUDIO APARTMENT
AT
PLOT NO. TC/G-6, VIBHUTI KHAND, GOMTI NAGAR,
LUCKNOW

SCALE 1:200	DATE JAN - 2016	DRG. NO. 12/15
DRAWING TITLE TOWER B1 ELEVATIONS & TOWER B2 ELEVATIONS		
NORTH 	DRAWN BY AJAI KISHORE	ARCHITECT SIGNATURE

For DLF UNIVERSITY LIMITED
Authorized Signatory
Rajesh Singh
Sr. VP - Construction


For DLF UNIVERSITY LIMITED
OWNER SIGNATURE
Punit Shrivastava

ARCHITECTS & INTERIOR DESIGNERS
VASTU SHASTRA CONSULTANTS
S/173, VIRAM KHAND, GOMTI NAGAR
LUCKNOW
PH. NO. - 9415418151, 9935590999
email - vastulipi@gmail.com
website - www.vastulipi.com

SHEET No. 14/15


प्रो. वि. नं. 1/15 पर अंकित
प्रो. वि. नं. 1/15 पर अंकित

भारत मानचित्र सर्वेक्षण विभाग द्वारा जारी मानचित्र
प्रो. वि. नं. 1/15 पर अंकित

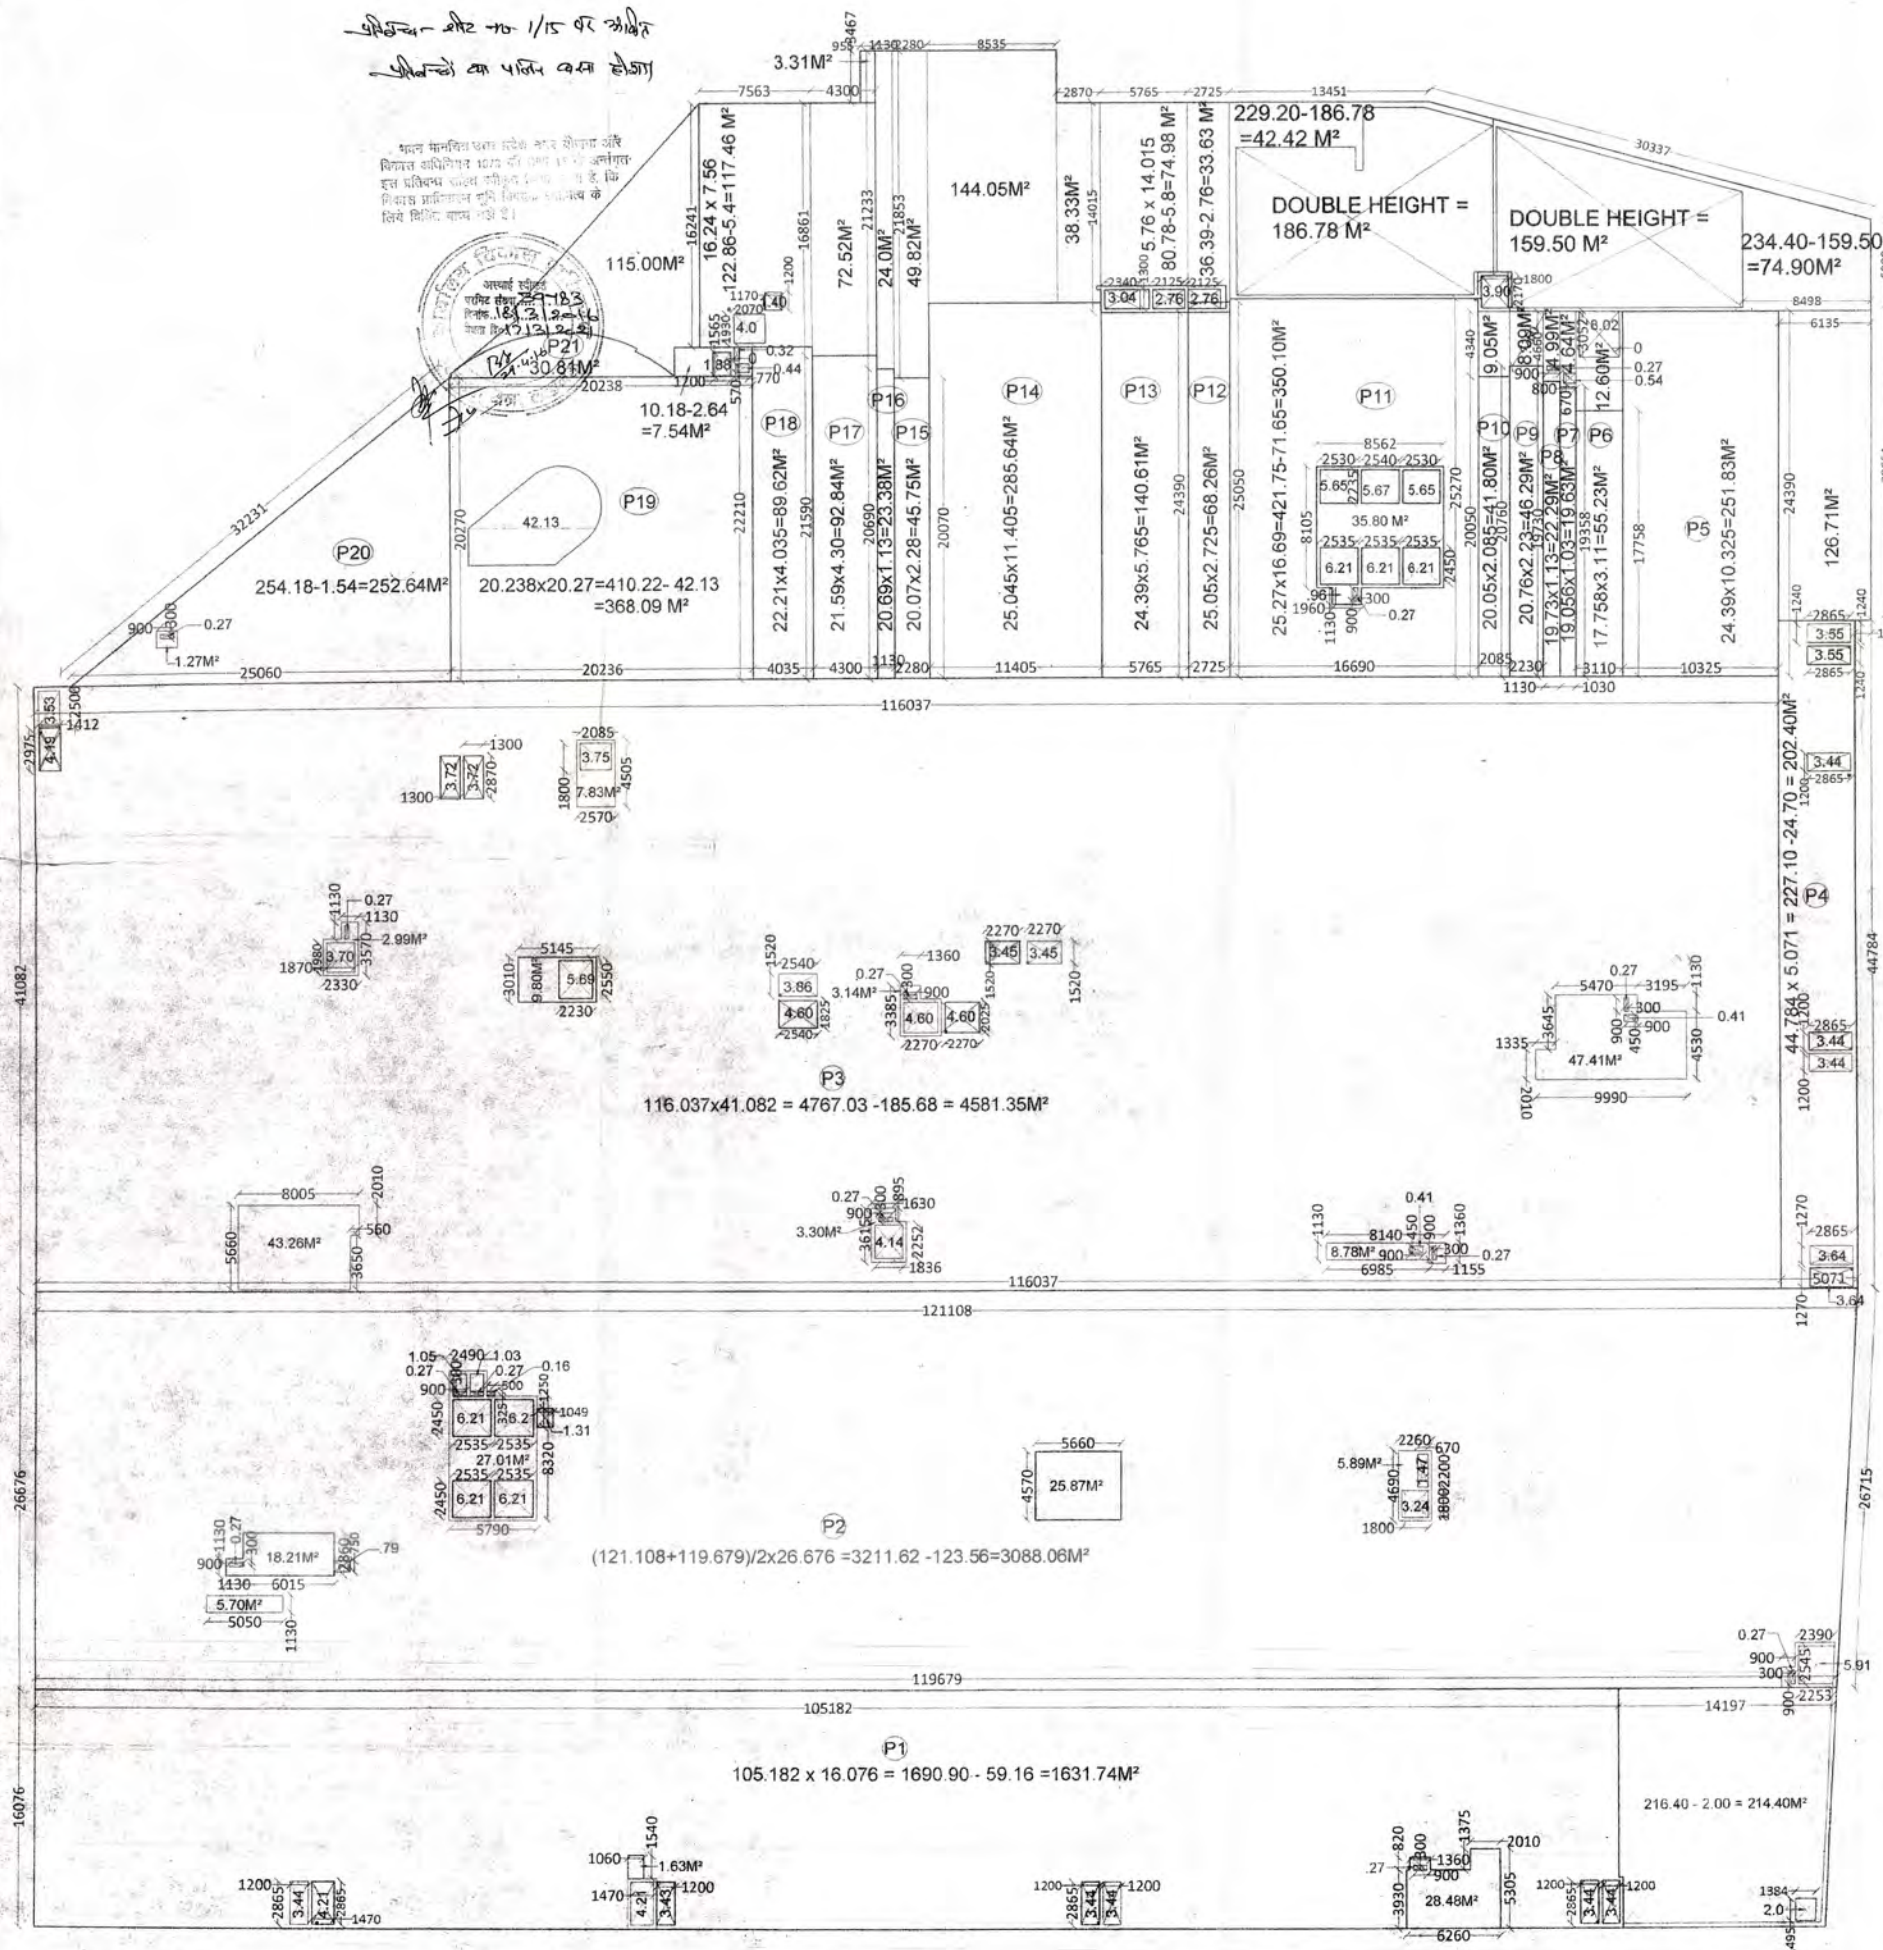

FIRST BASEMENT FLOOR PLAN

PARKING AREA = 11688.36 M²
SERVICE AREA = 1235.83 M²

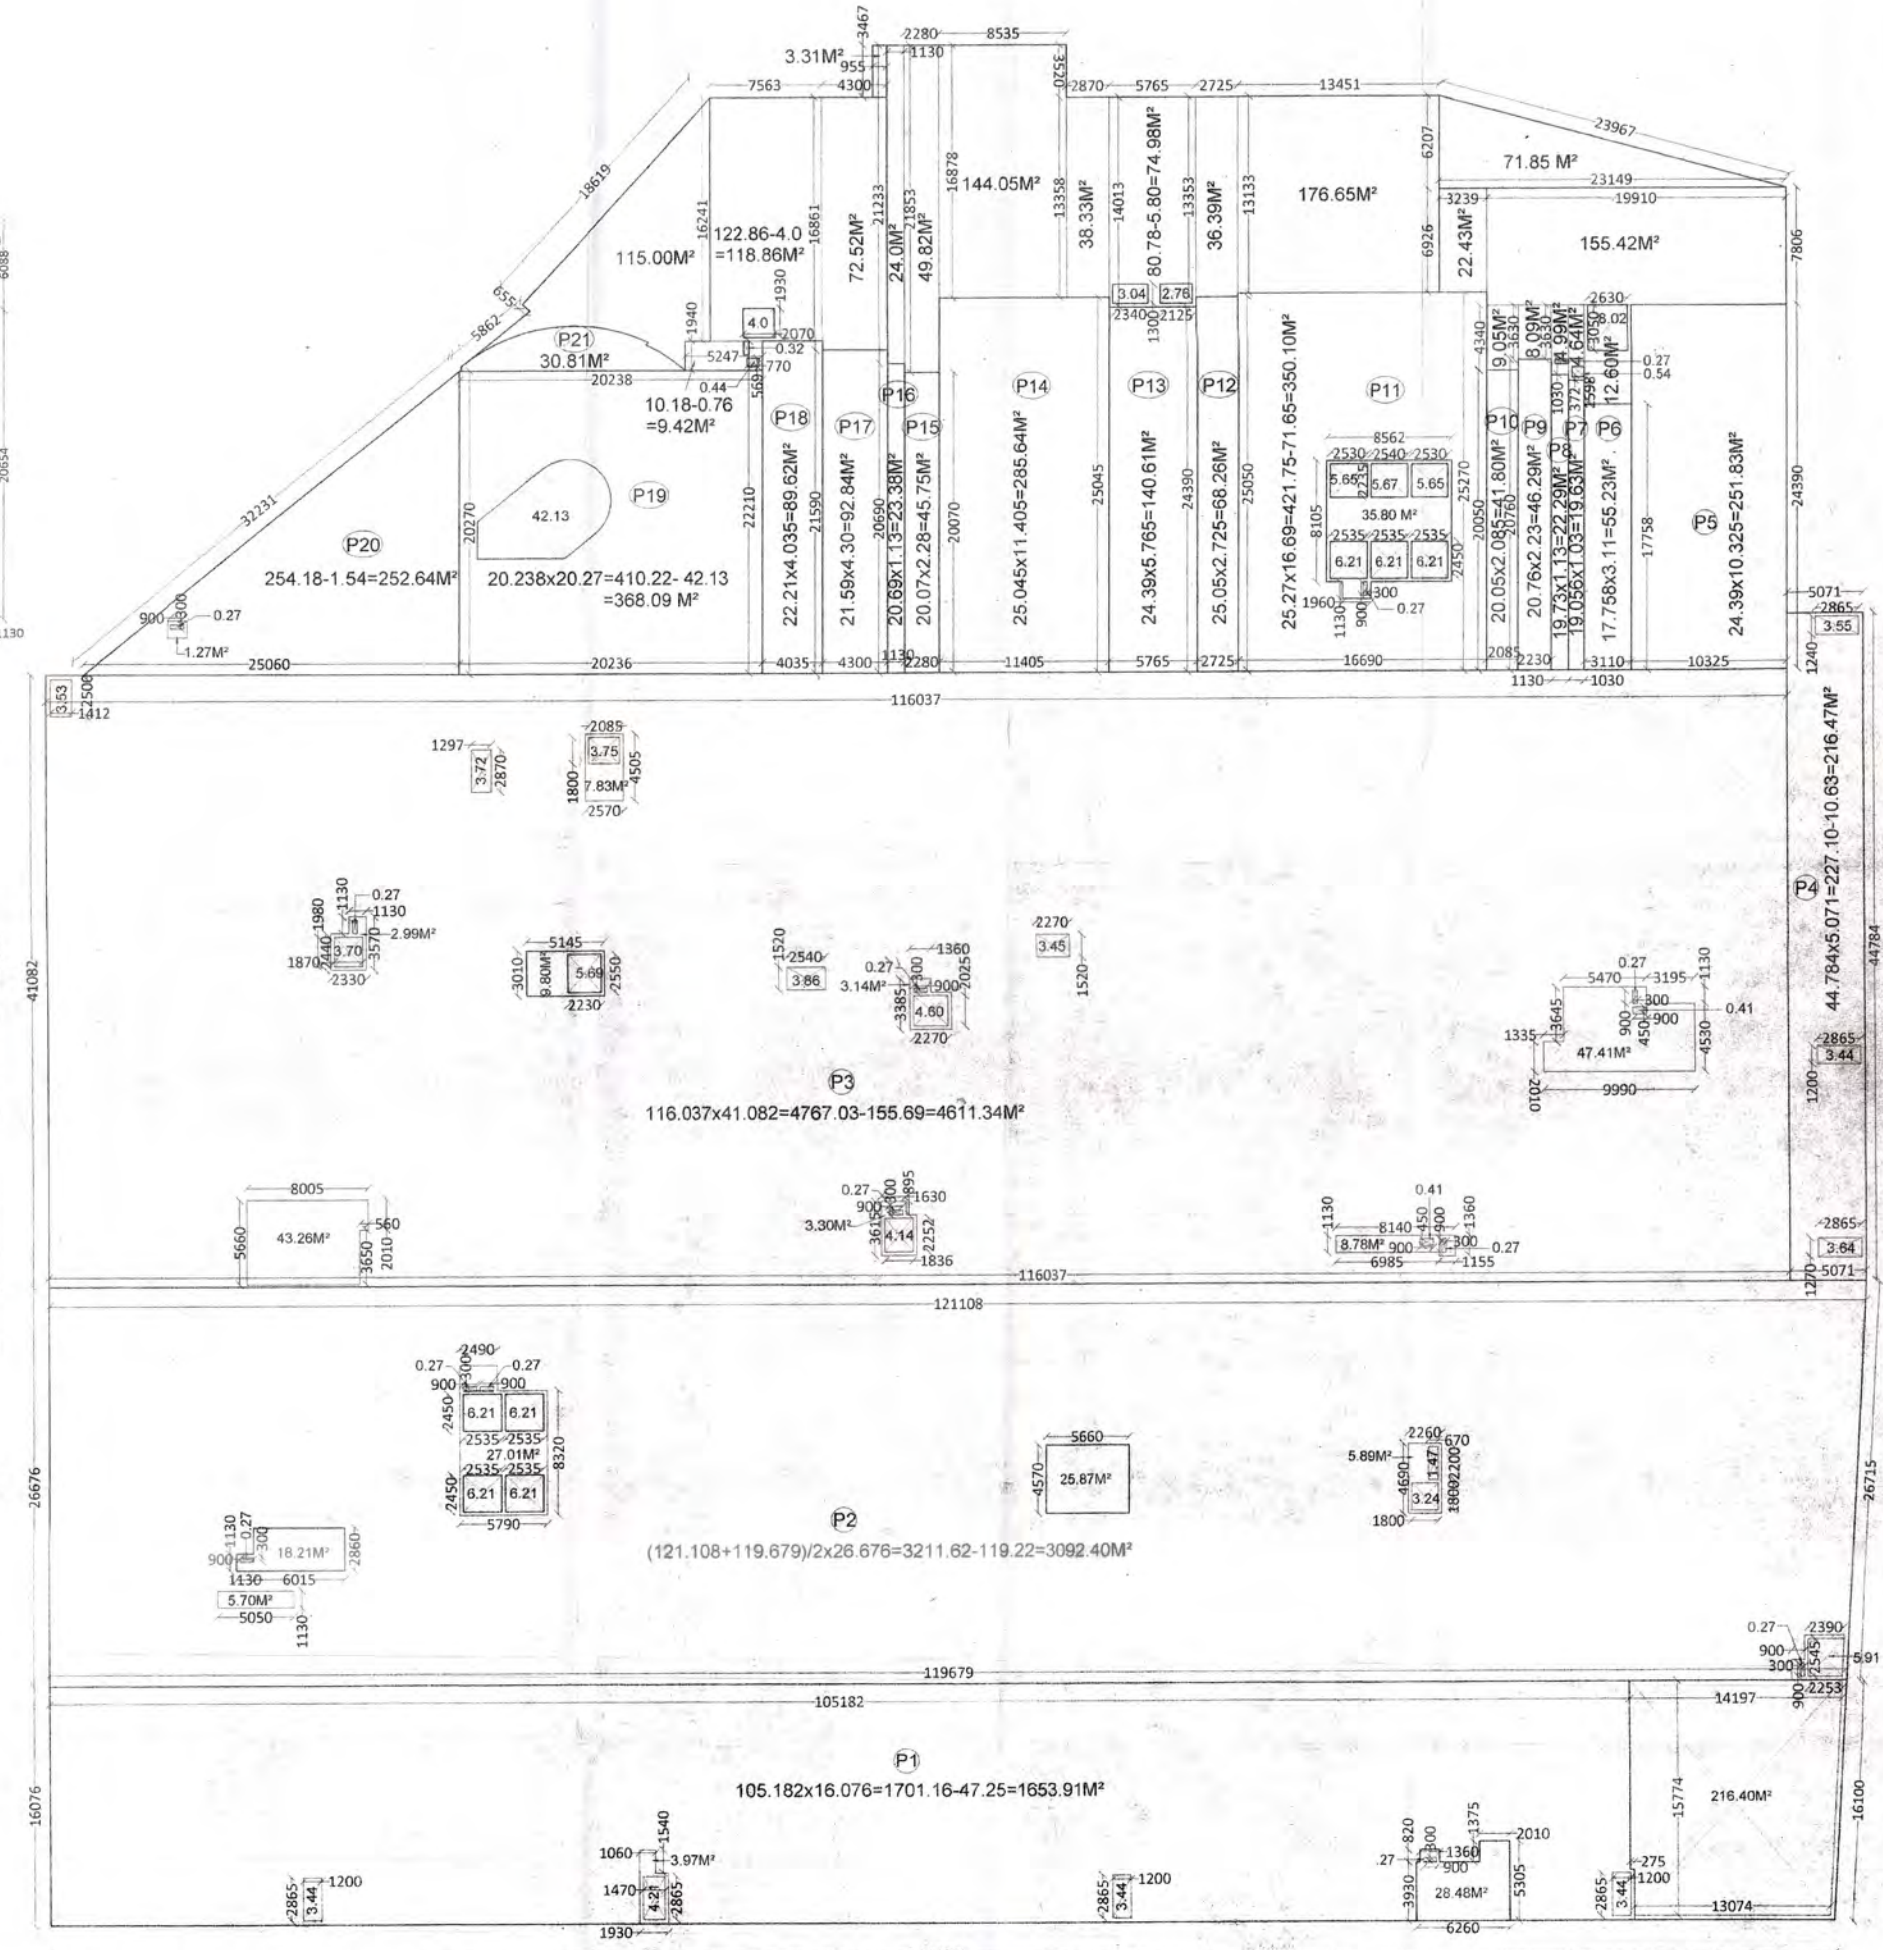

SECOND BASEMENT FLOOR PLAN

PARKING AREA = 11758.90 M²
(P1 TO P21)
SERVICE AREA = 1676.66 M²

ALL THE INFORMATION REGARDING THE LAND & IT'S SURROUNDING IS PROVIDED BY THE OWNER.
ARCHITECTS SHALL NOT BE RESPONSIBLE FOR ANY KIND OF DISCREPANCY REGARDING LAND INFORMATION.

PROJECT
PROPOSED COMMERCIAL STUDIO APARTMENT
AT
PLOT NO. TC/G-6, VIBHUTIPUR, GOMTI NAGAR,
LUCKNOW

REVISED SUBMISSION DRAWING








SCALE	DATE	DRG. NO.
1:200	JAN-2015	14/15
DRAWING TITLE	1ST BASEMENT & 2ND BASEMENT AREA DIAGRAM	
NORTH	DRAWN BY AJAI KISHORE	

ARCHITECT'S SIGNATURE
PUNIT SRIVASTAV
VASTULIPI
ARCHITECTS & INTERIOR DESIGNERS
VASTU SHASTRA CONSULTANTS
5/171, VIRAM KHAND, GOMTI NAGAR
LUCKNOW
PH. NO. - 9415418151, 9935590999
email - vastulip@gmail.com
website - www.vastulipi.com





TOWER-B1

SHEET No 15/15

श्रीमान अजीत कुमार शर्मा
आविष्कार का पत्र पत्राचार होगा

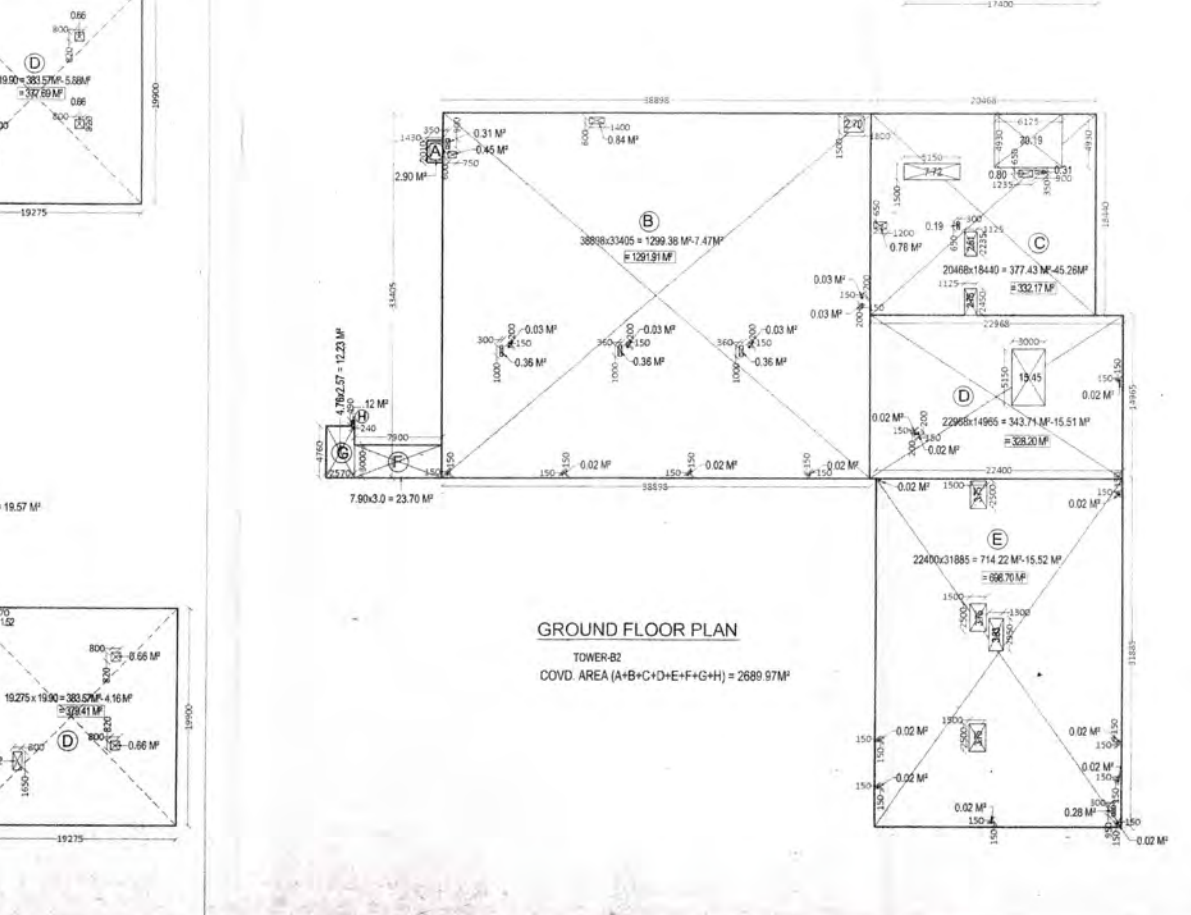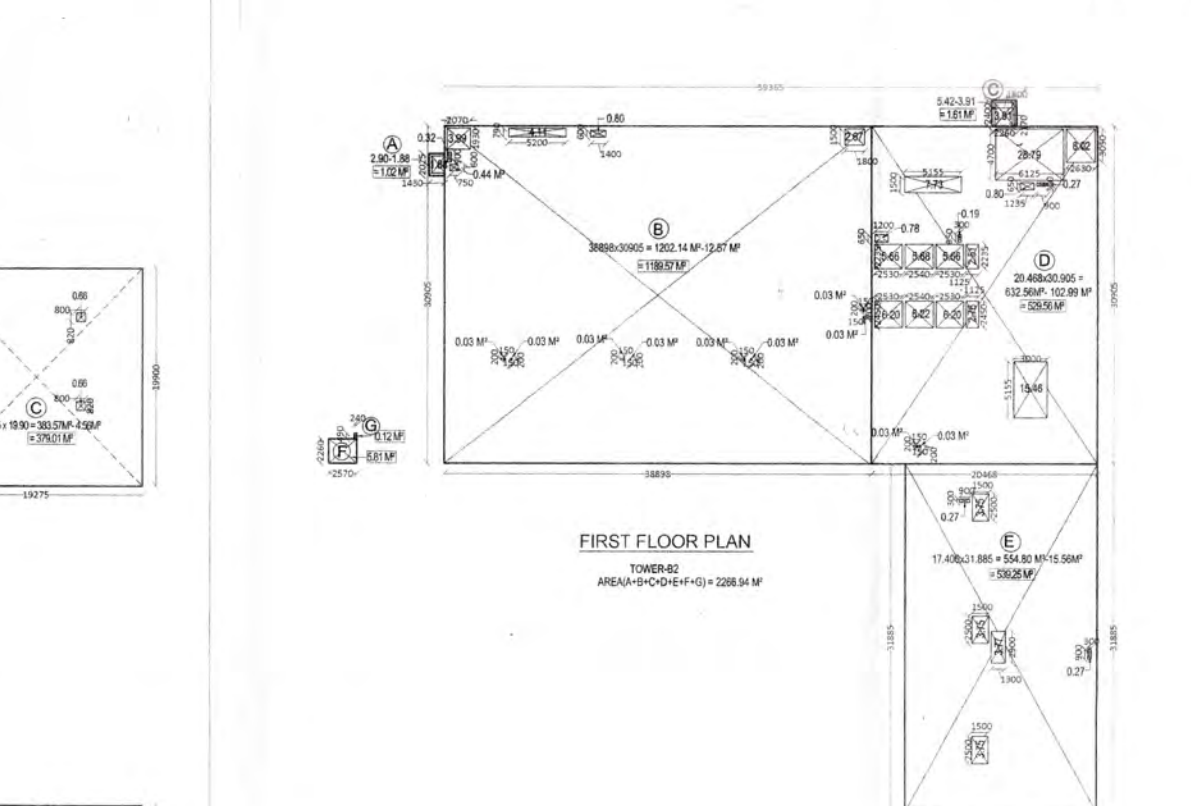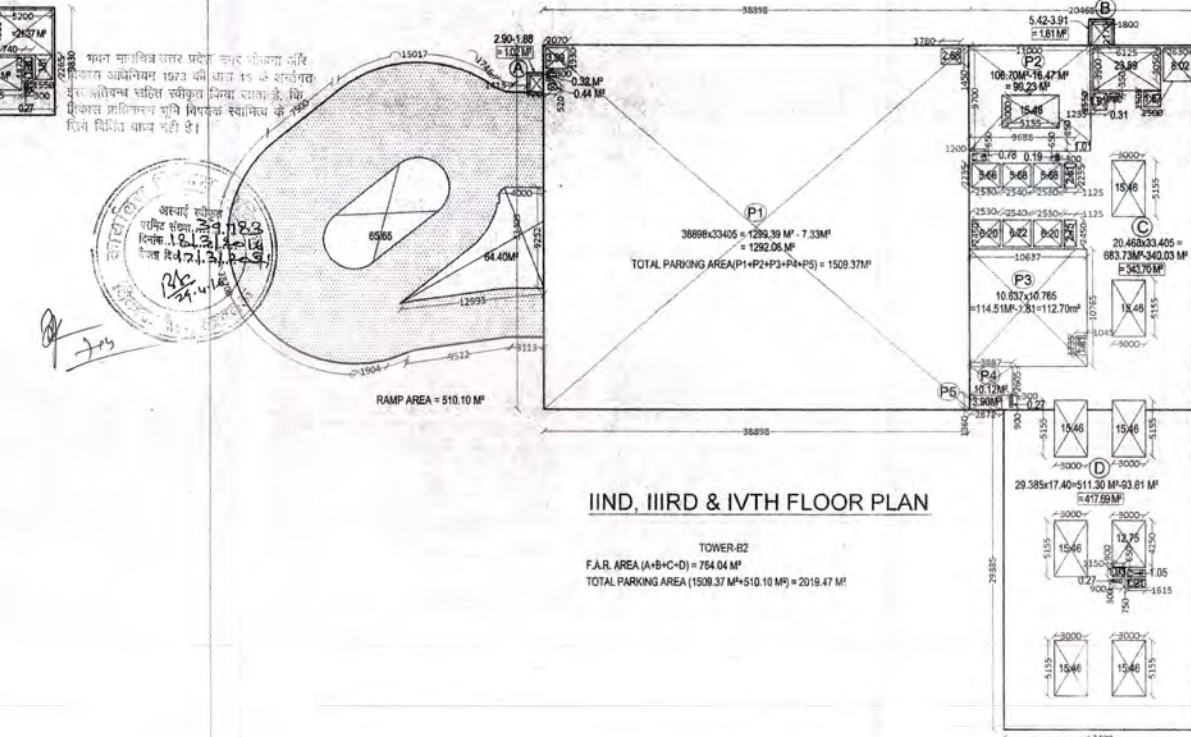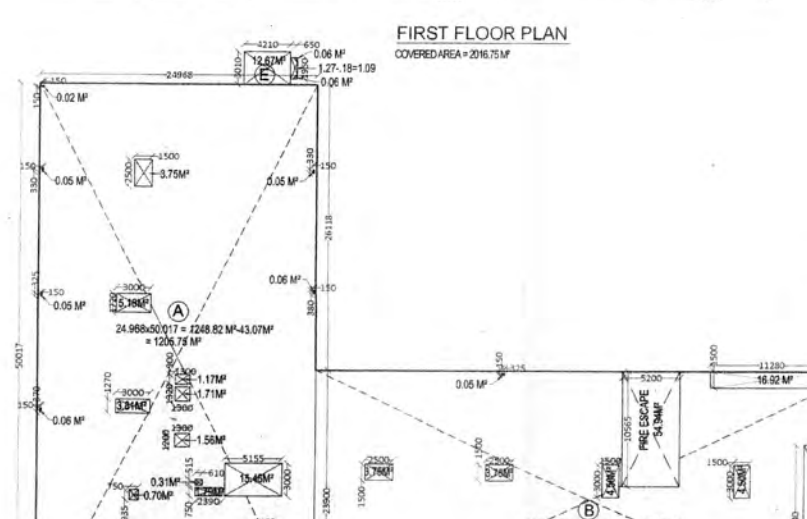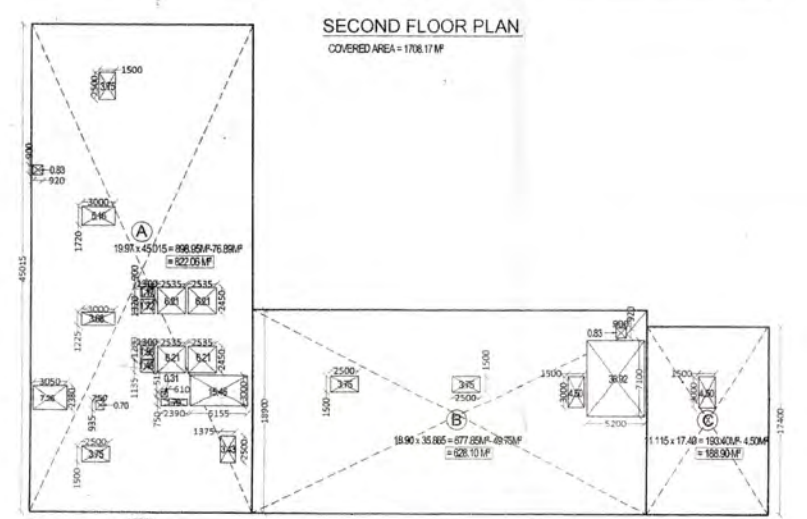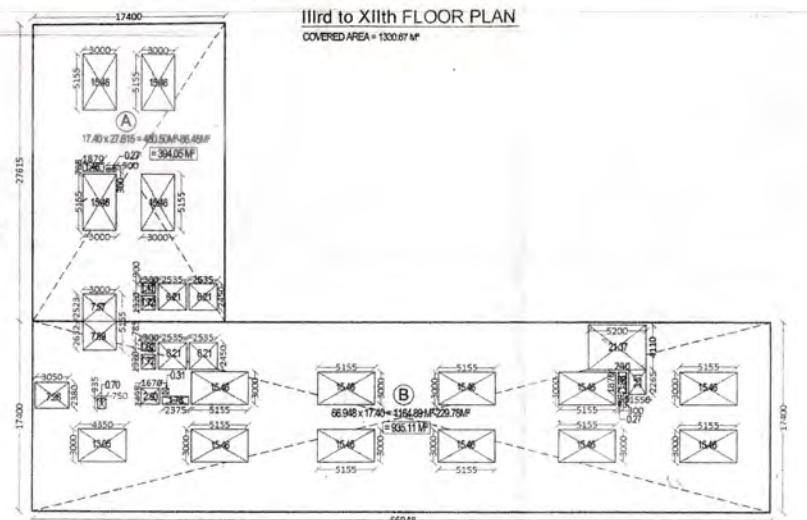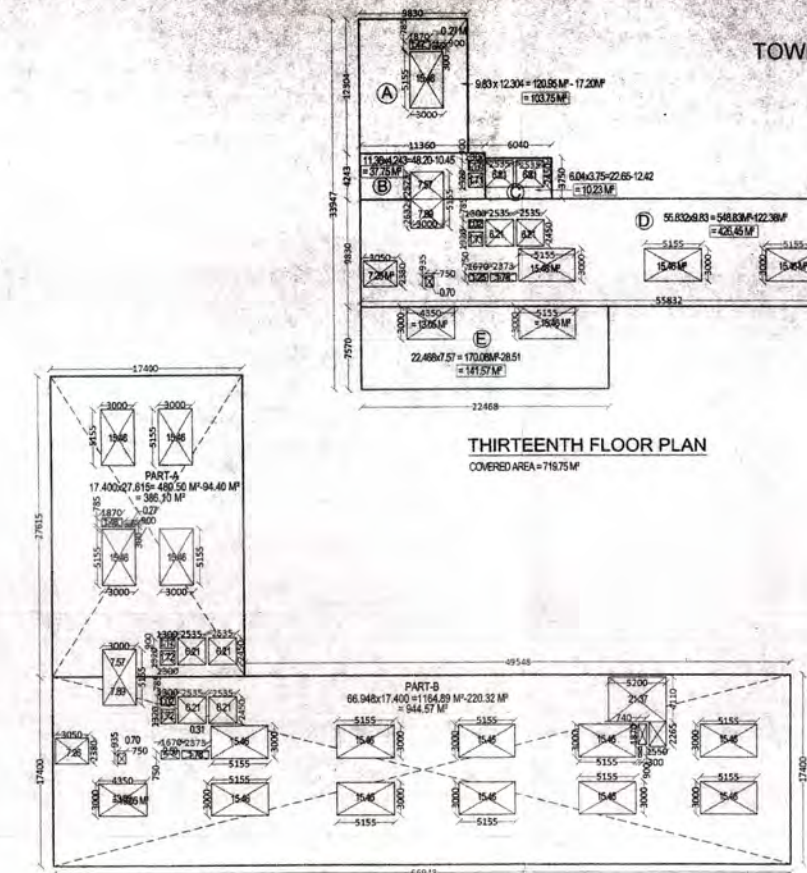

TOWER-B2

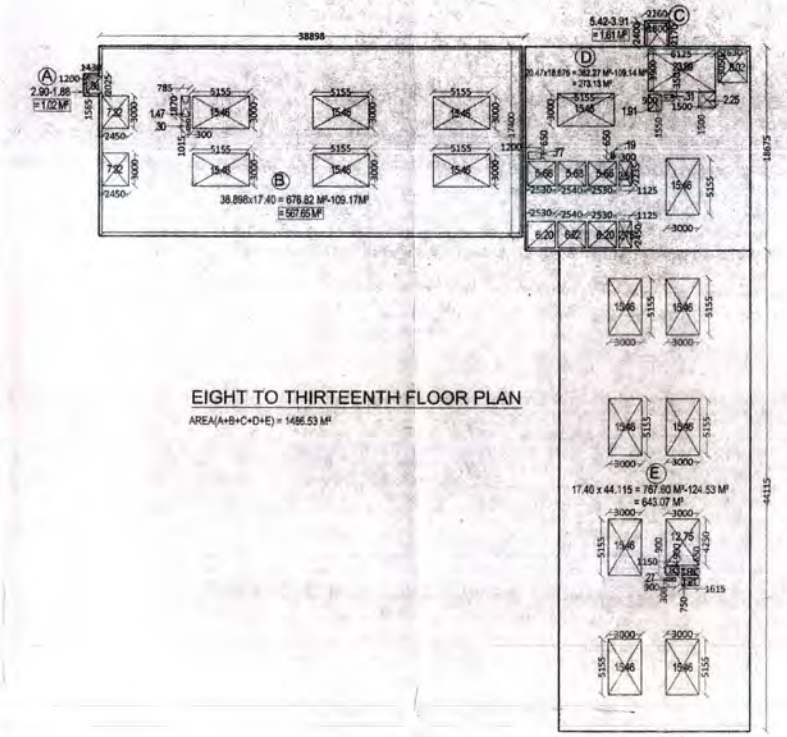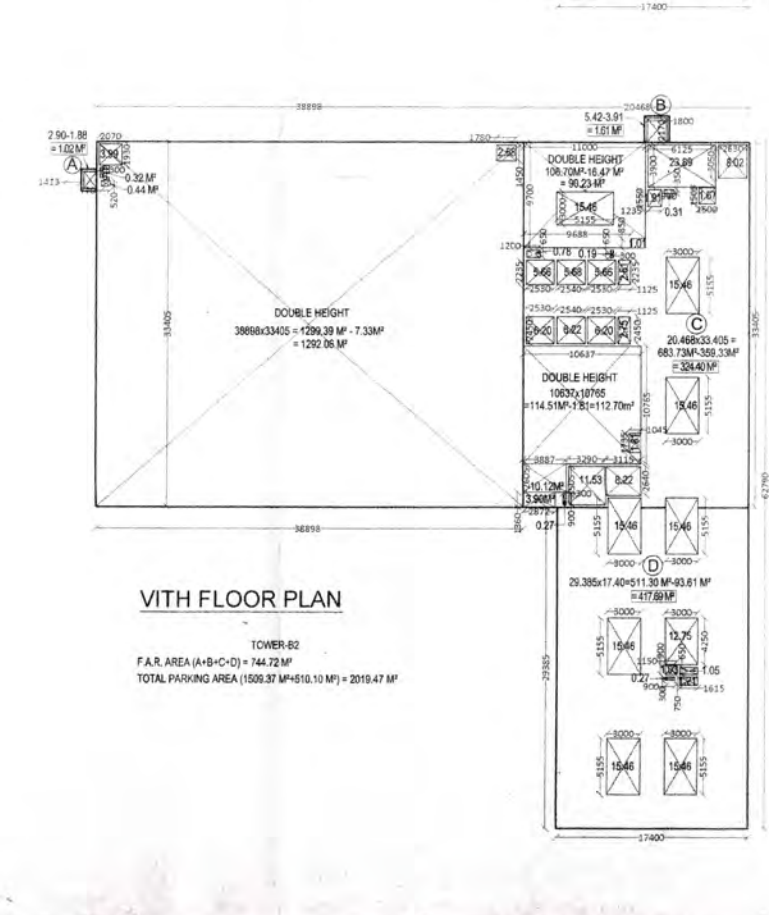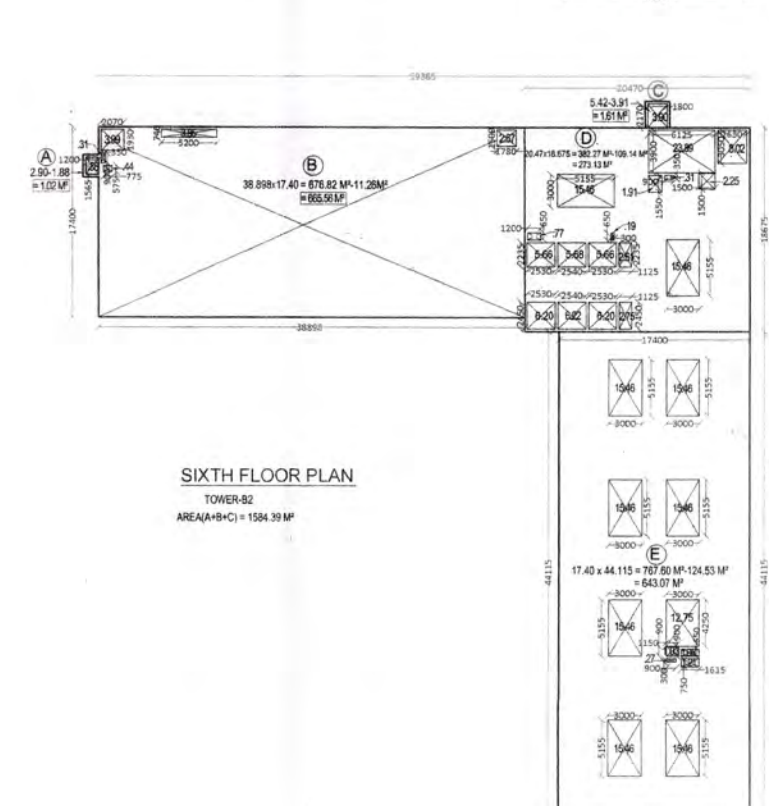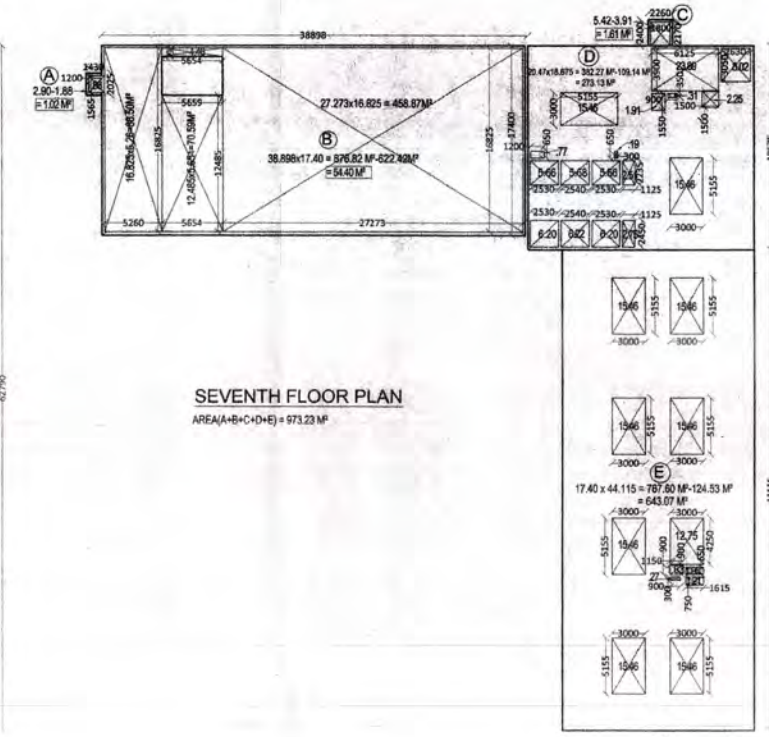

PROJECT
**PROPOSED COMMERCIAL CUM
STUDIO APARTMENT**
AT
**PLOT NO. TC/G-6, VIBHUTI KHAND,
GOMTI NAGAR,
LUCKNOW**

ALL THE INFORMATION REGARDING THE LAND & ITS SURROUNDING IS PROVIDED BY THE OWNER.
ARCHITECTS SHALL NOT BE RESPONSIBLE FOR ANY KIND OF DISCREPANCY REGARDING LAND INFORMATION.

REVISED SUBMISSION DRAWING

SCALE	DATE
1 : 300	JAN.- 2016
DWG. TITLE	DRG. NO.
AREA DIAGRAM	15/15
DRAWN BY	NORTH
AJAI KISHORE	SE SW NE NW E W N N
OWNER SIGNATURE	ARCHITECT SIGNATURE

For DLF UNIVERSAL LIMITED
Authorized Signatory
Ajai Kishore
Sr. VP-Construction

For DLF UNIVERSAL LIMITED
Authorized Signatory
Ajai Kishore
Sr. VP-Construction

**PUNIT SRIVASTAV
VASTULIPI**
ARCHITECTS & INTERIOR DESIGNERS
VASTU SHASTRA CONSULTANTS
5/171, VIRAM KHAND, GOMTI NAGAR
LUCKNOW
PH. NO. - 9415418151, 9935560999
email - vastulipi@gmail.com
website - www.vastulipi.com