



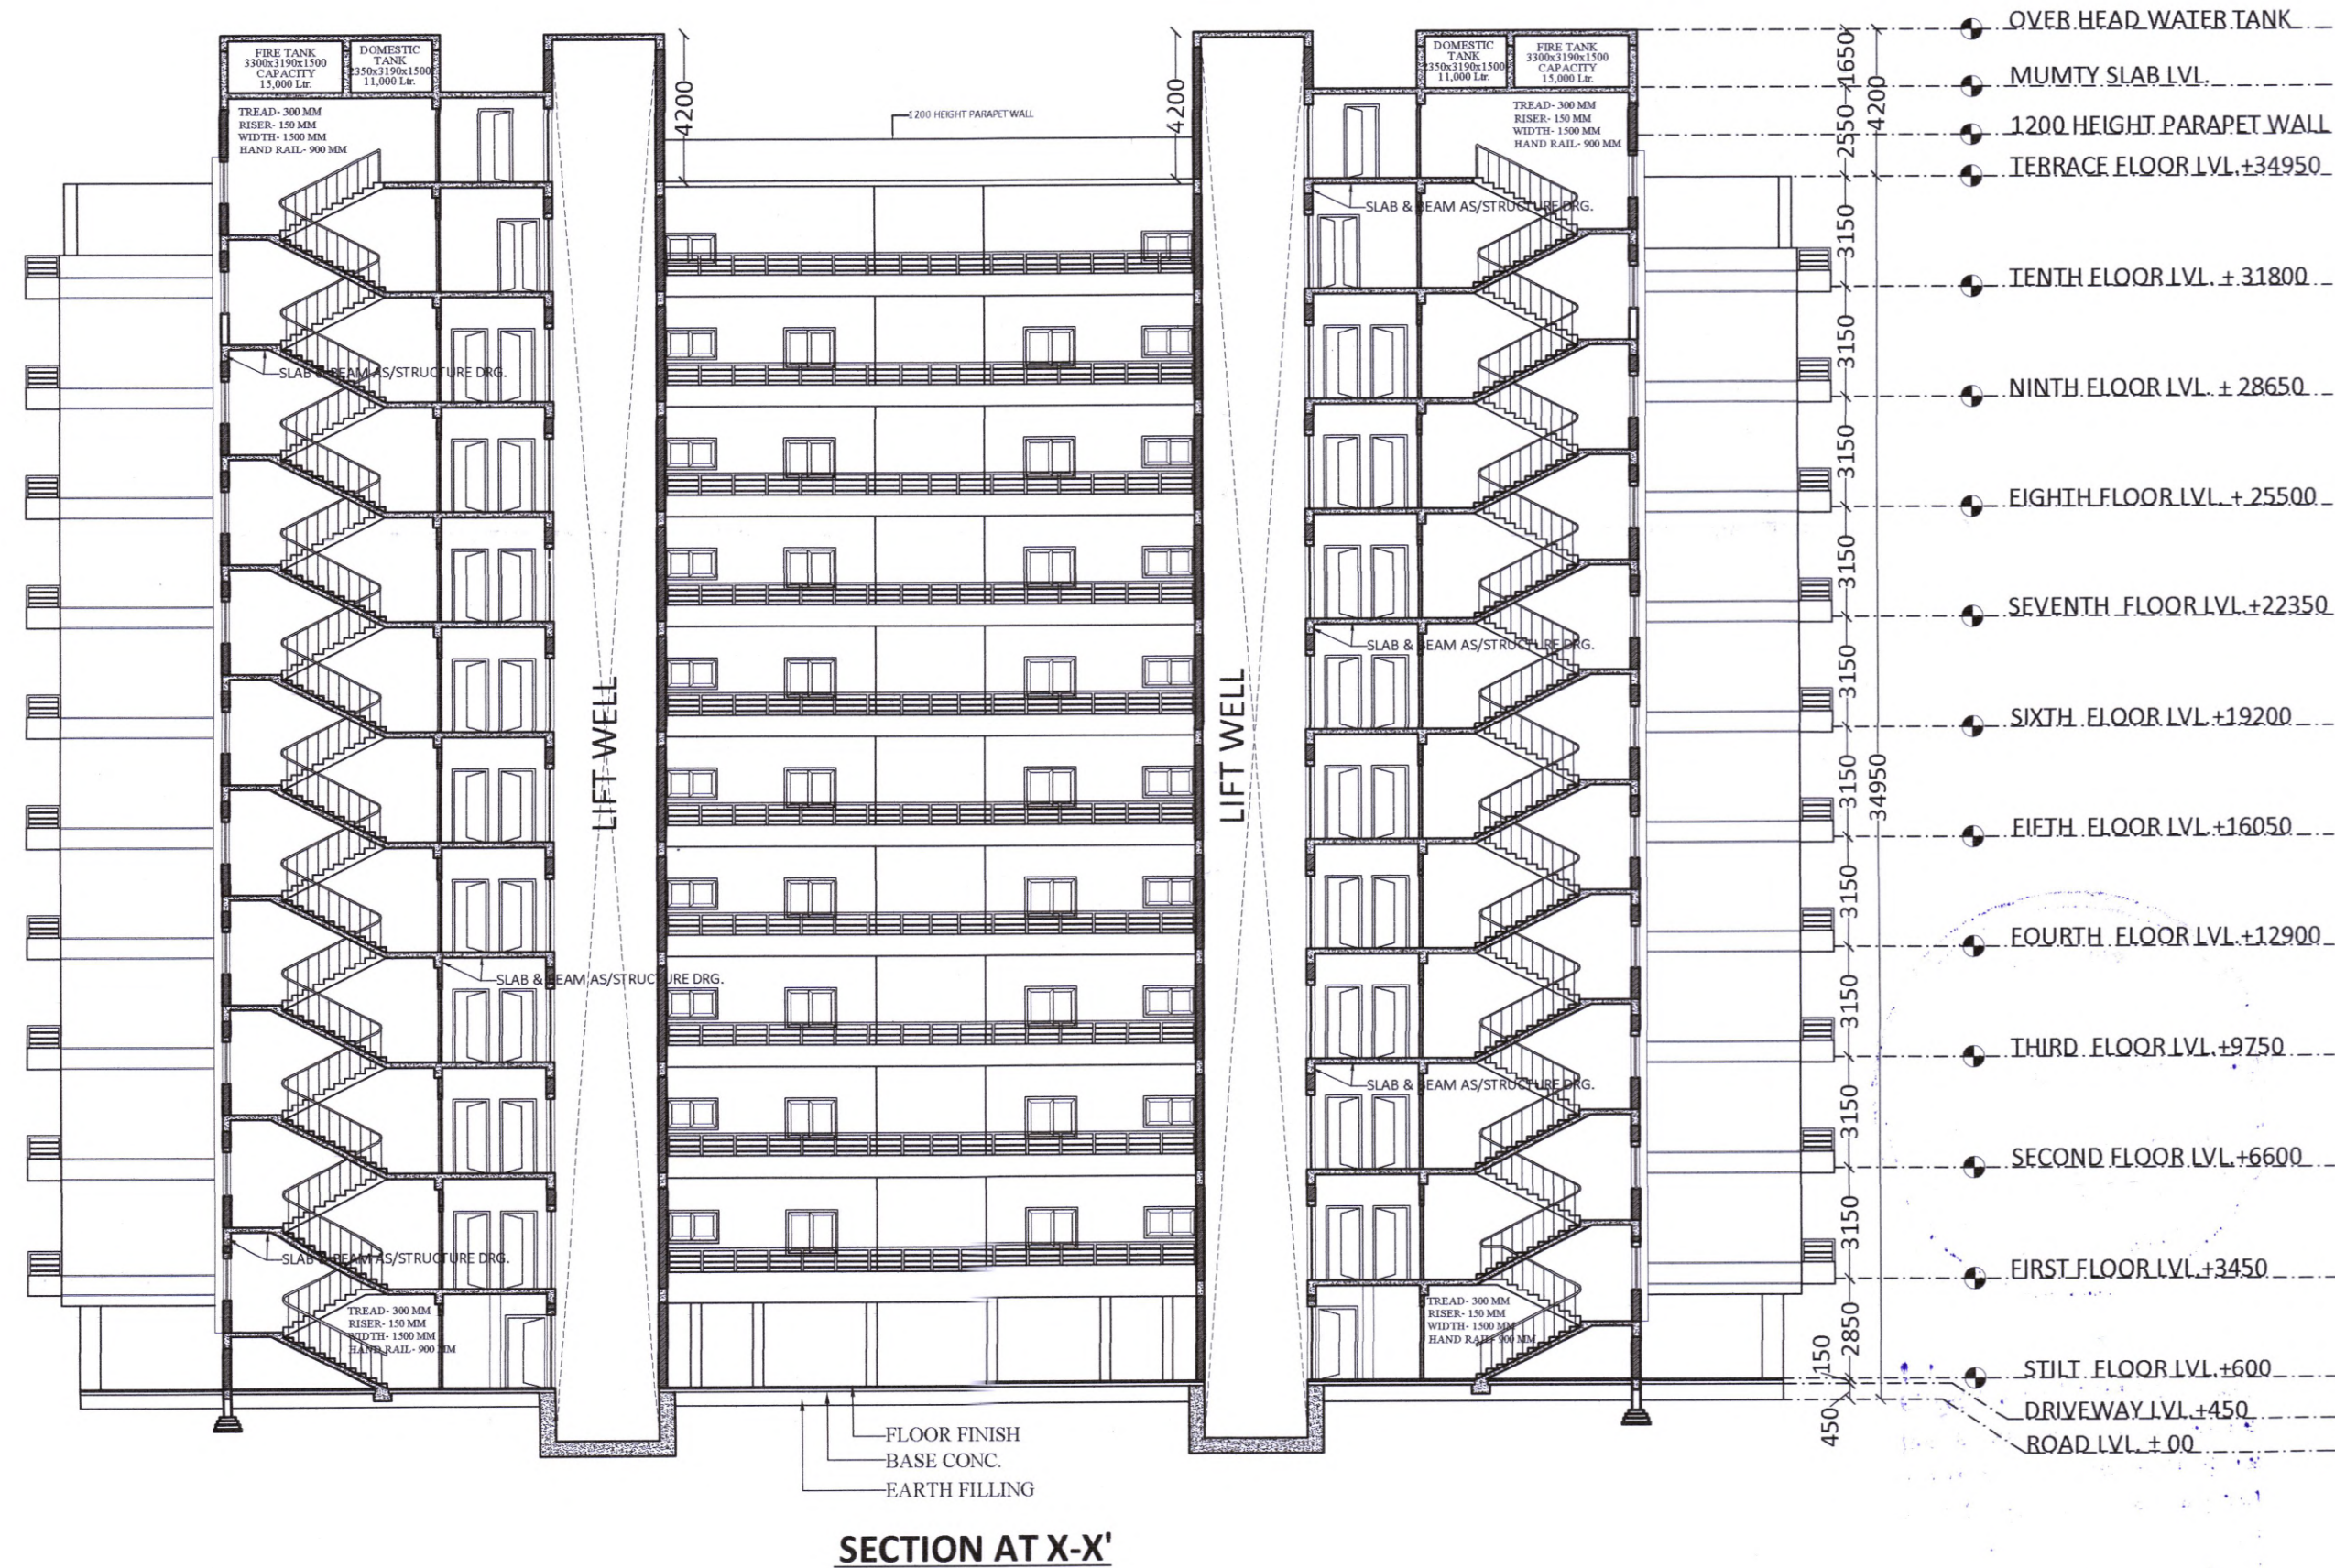


SECTION AT X-X'


भवन मानाचित्र उभय नगर भवन,
भोर विकास अधिनियम १९७३ की
धारा १५ के अन्तर्गत इस प्रतिमा
के साथ स्वीकृत किया जाता है।
विकास प्राधिकरण भूमि विवरक
स्वास्थ्य के लिए विहित बाध्य बनी है।

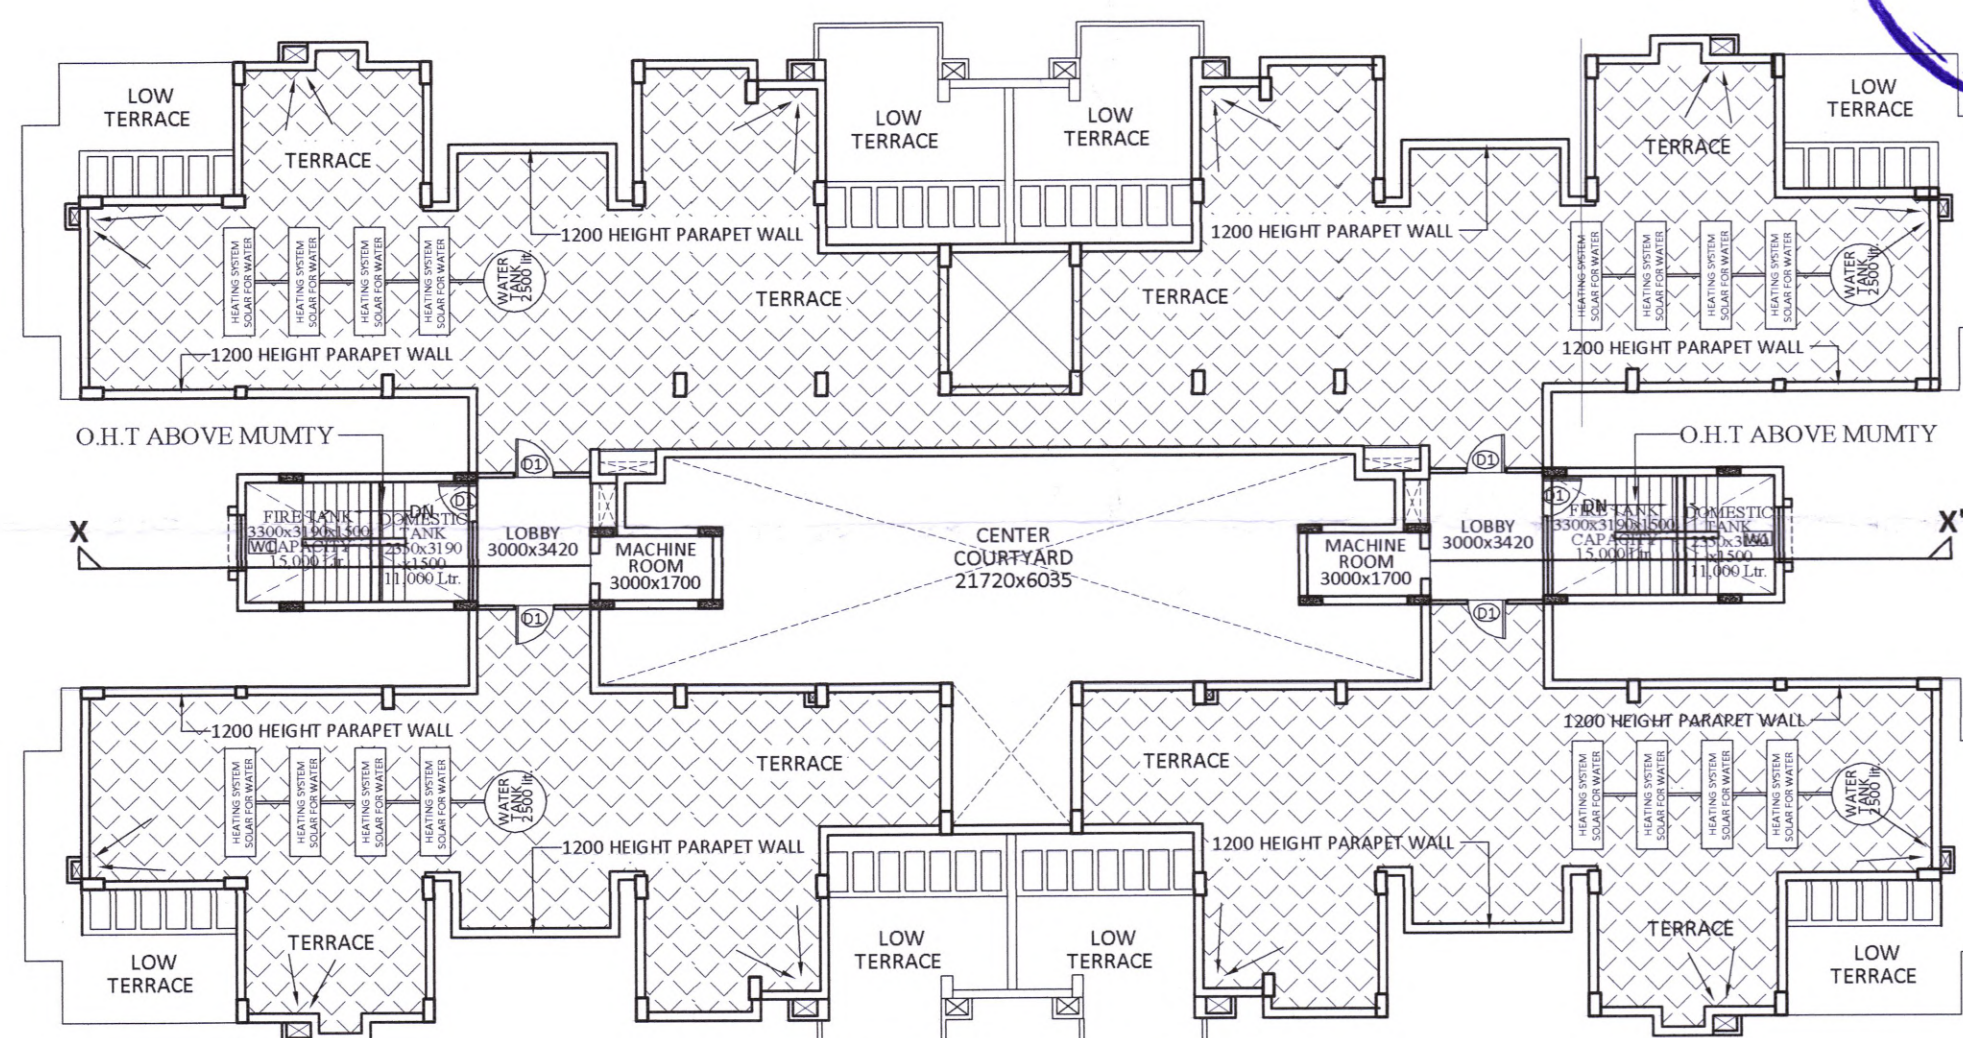


TERRACE FLOOR PLAN

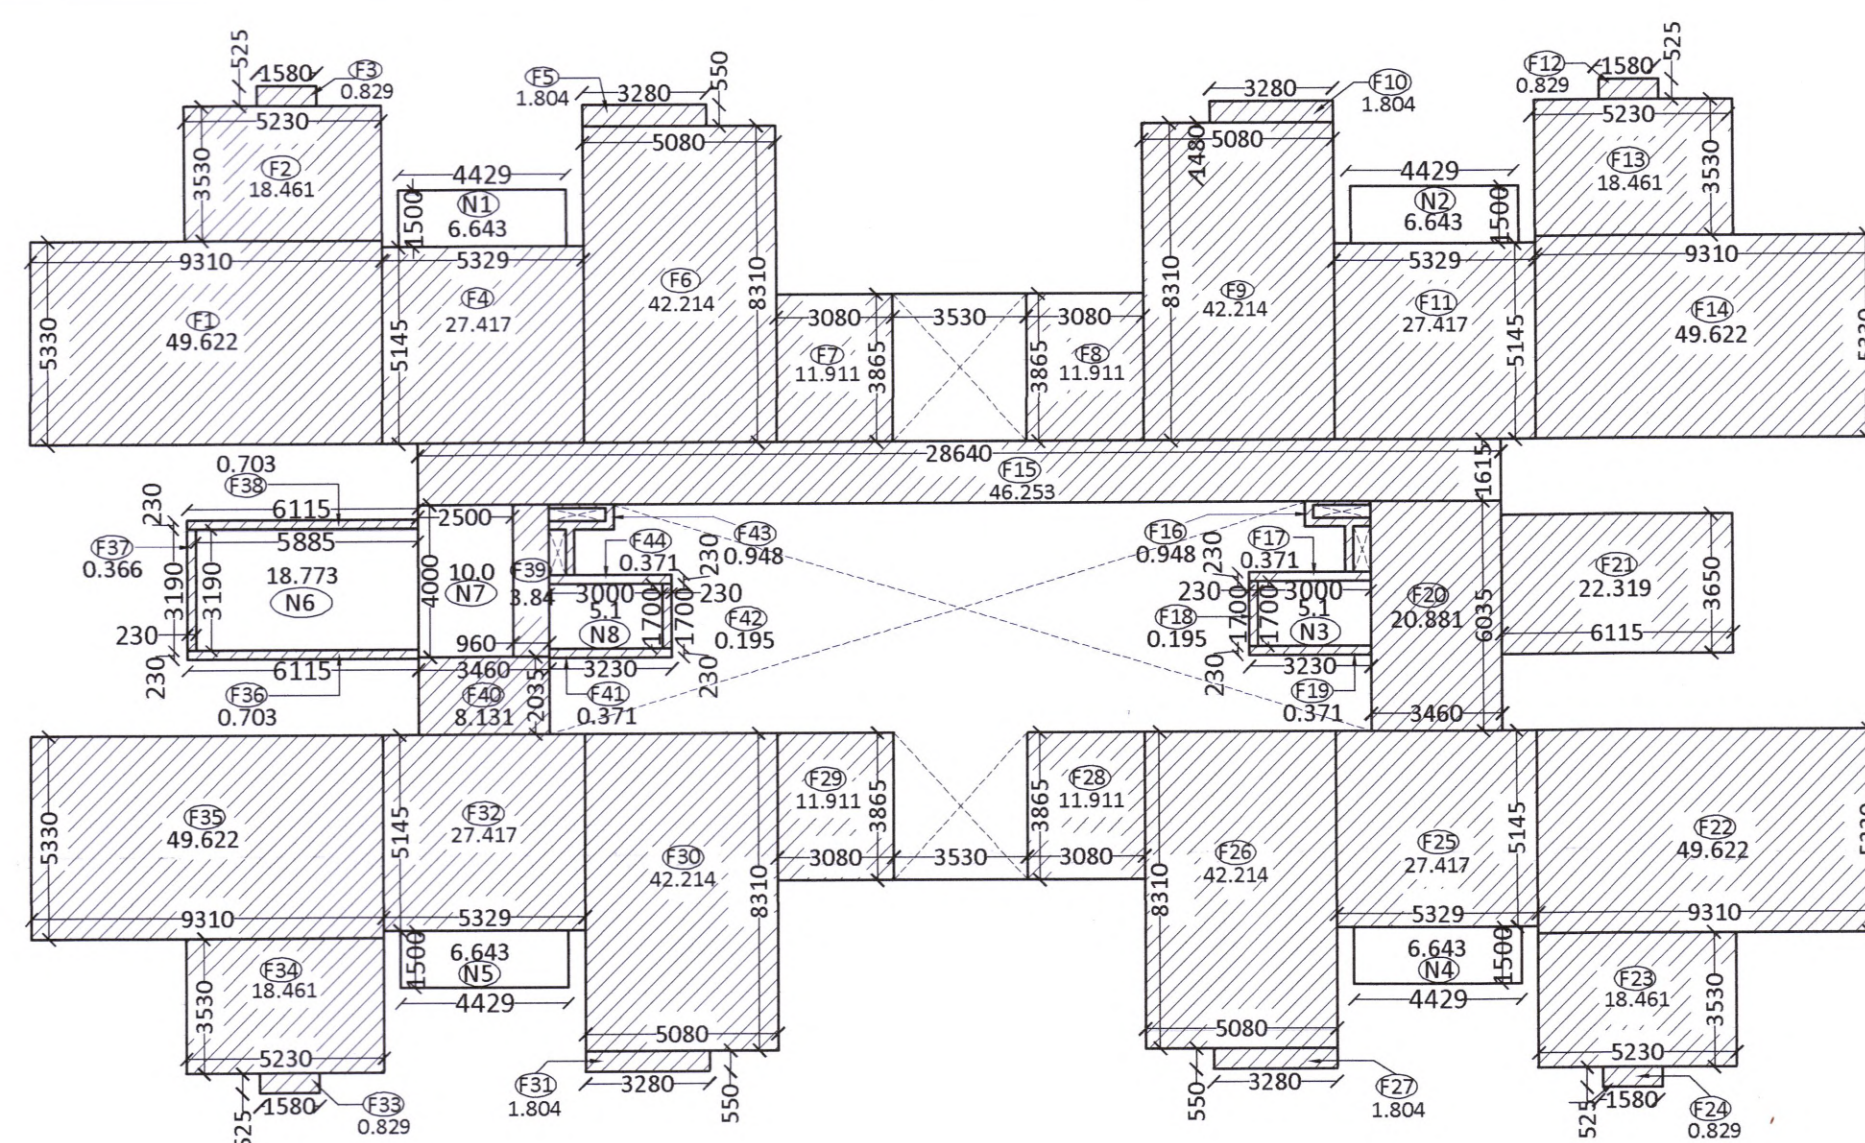

TENTH FLOOR AREA DIAGRAM

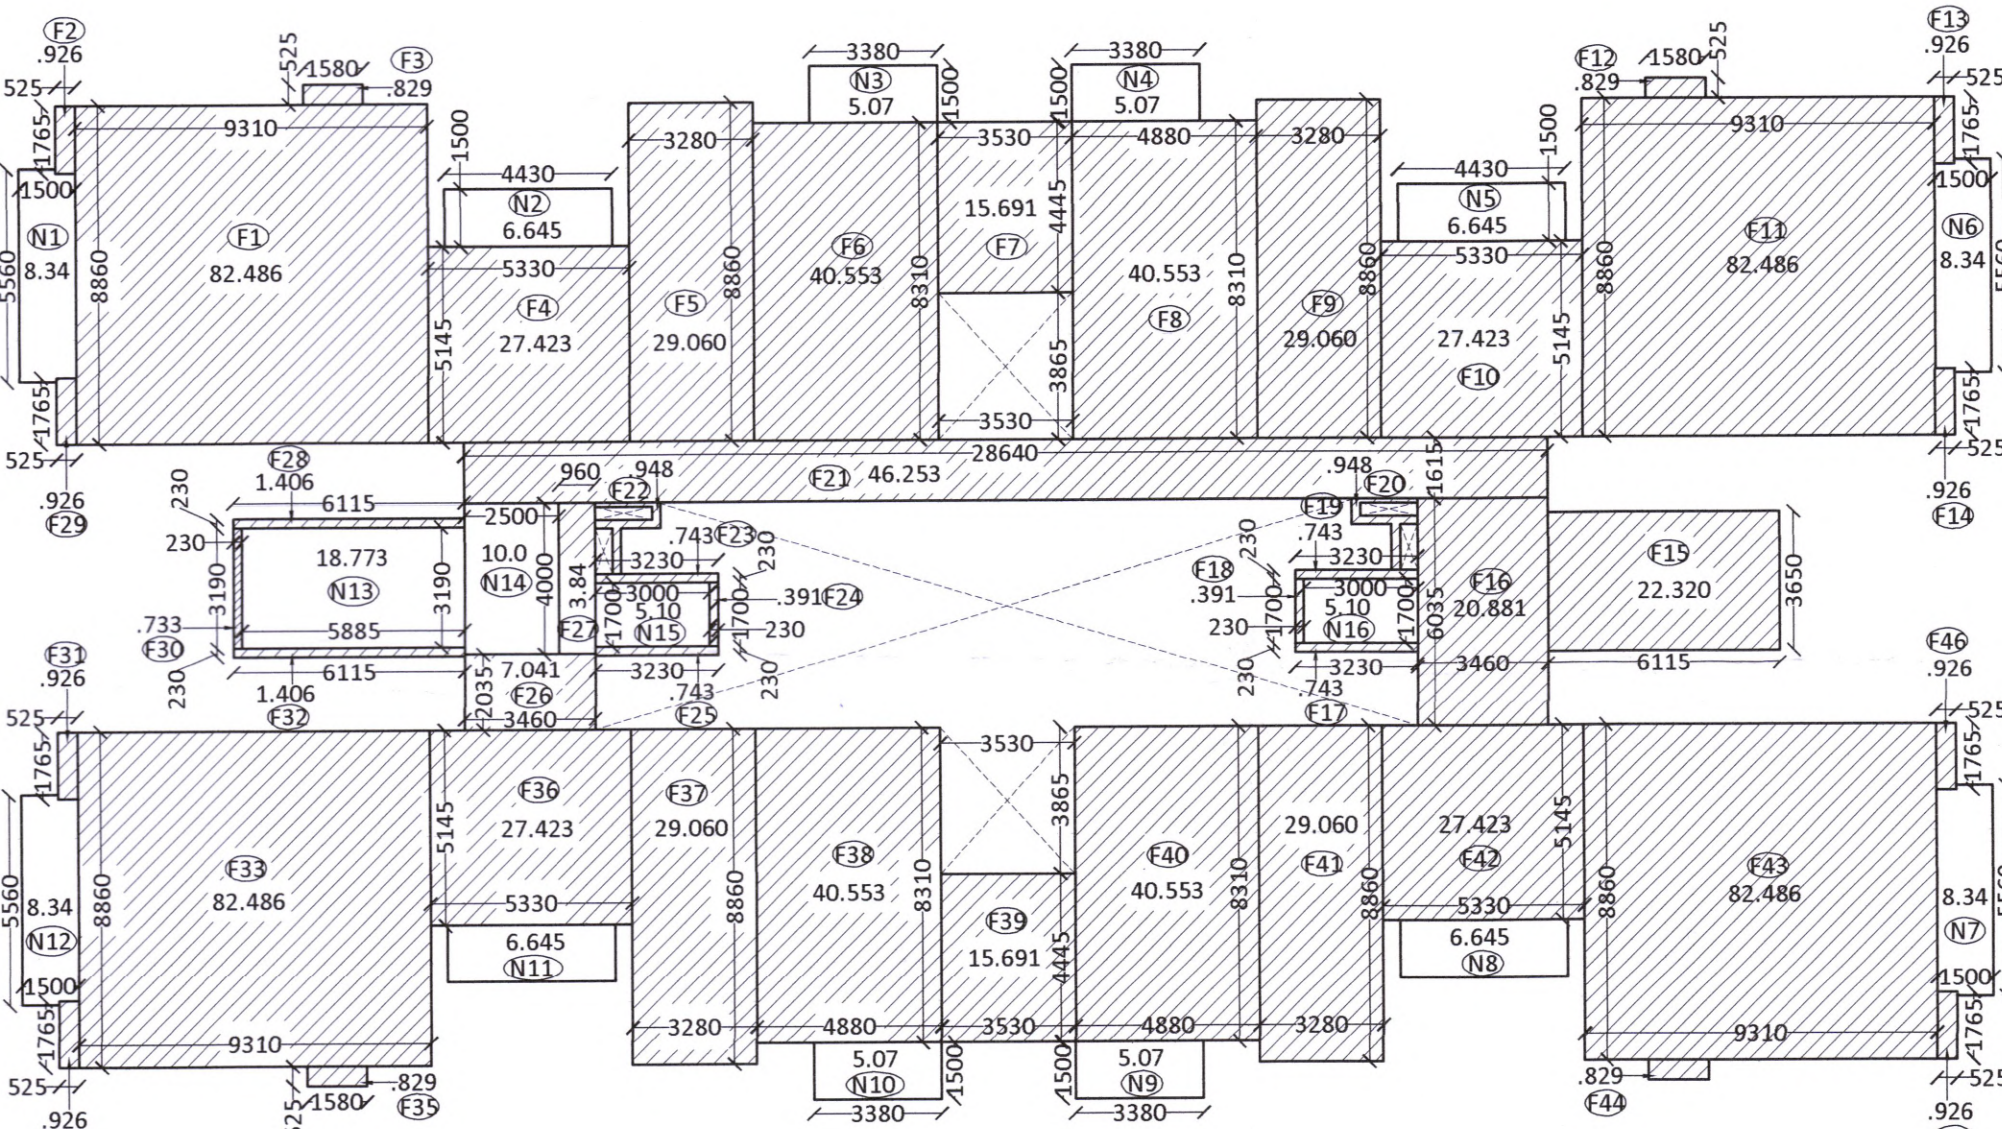

TYPICAL FLOOR AREA DIAGRAM
(1st to 10th FLOOR)

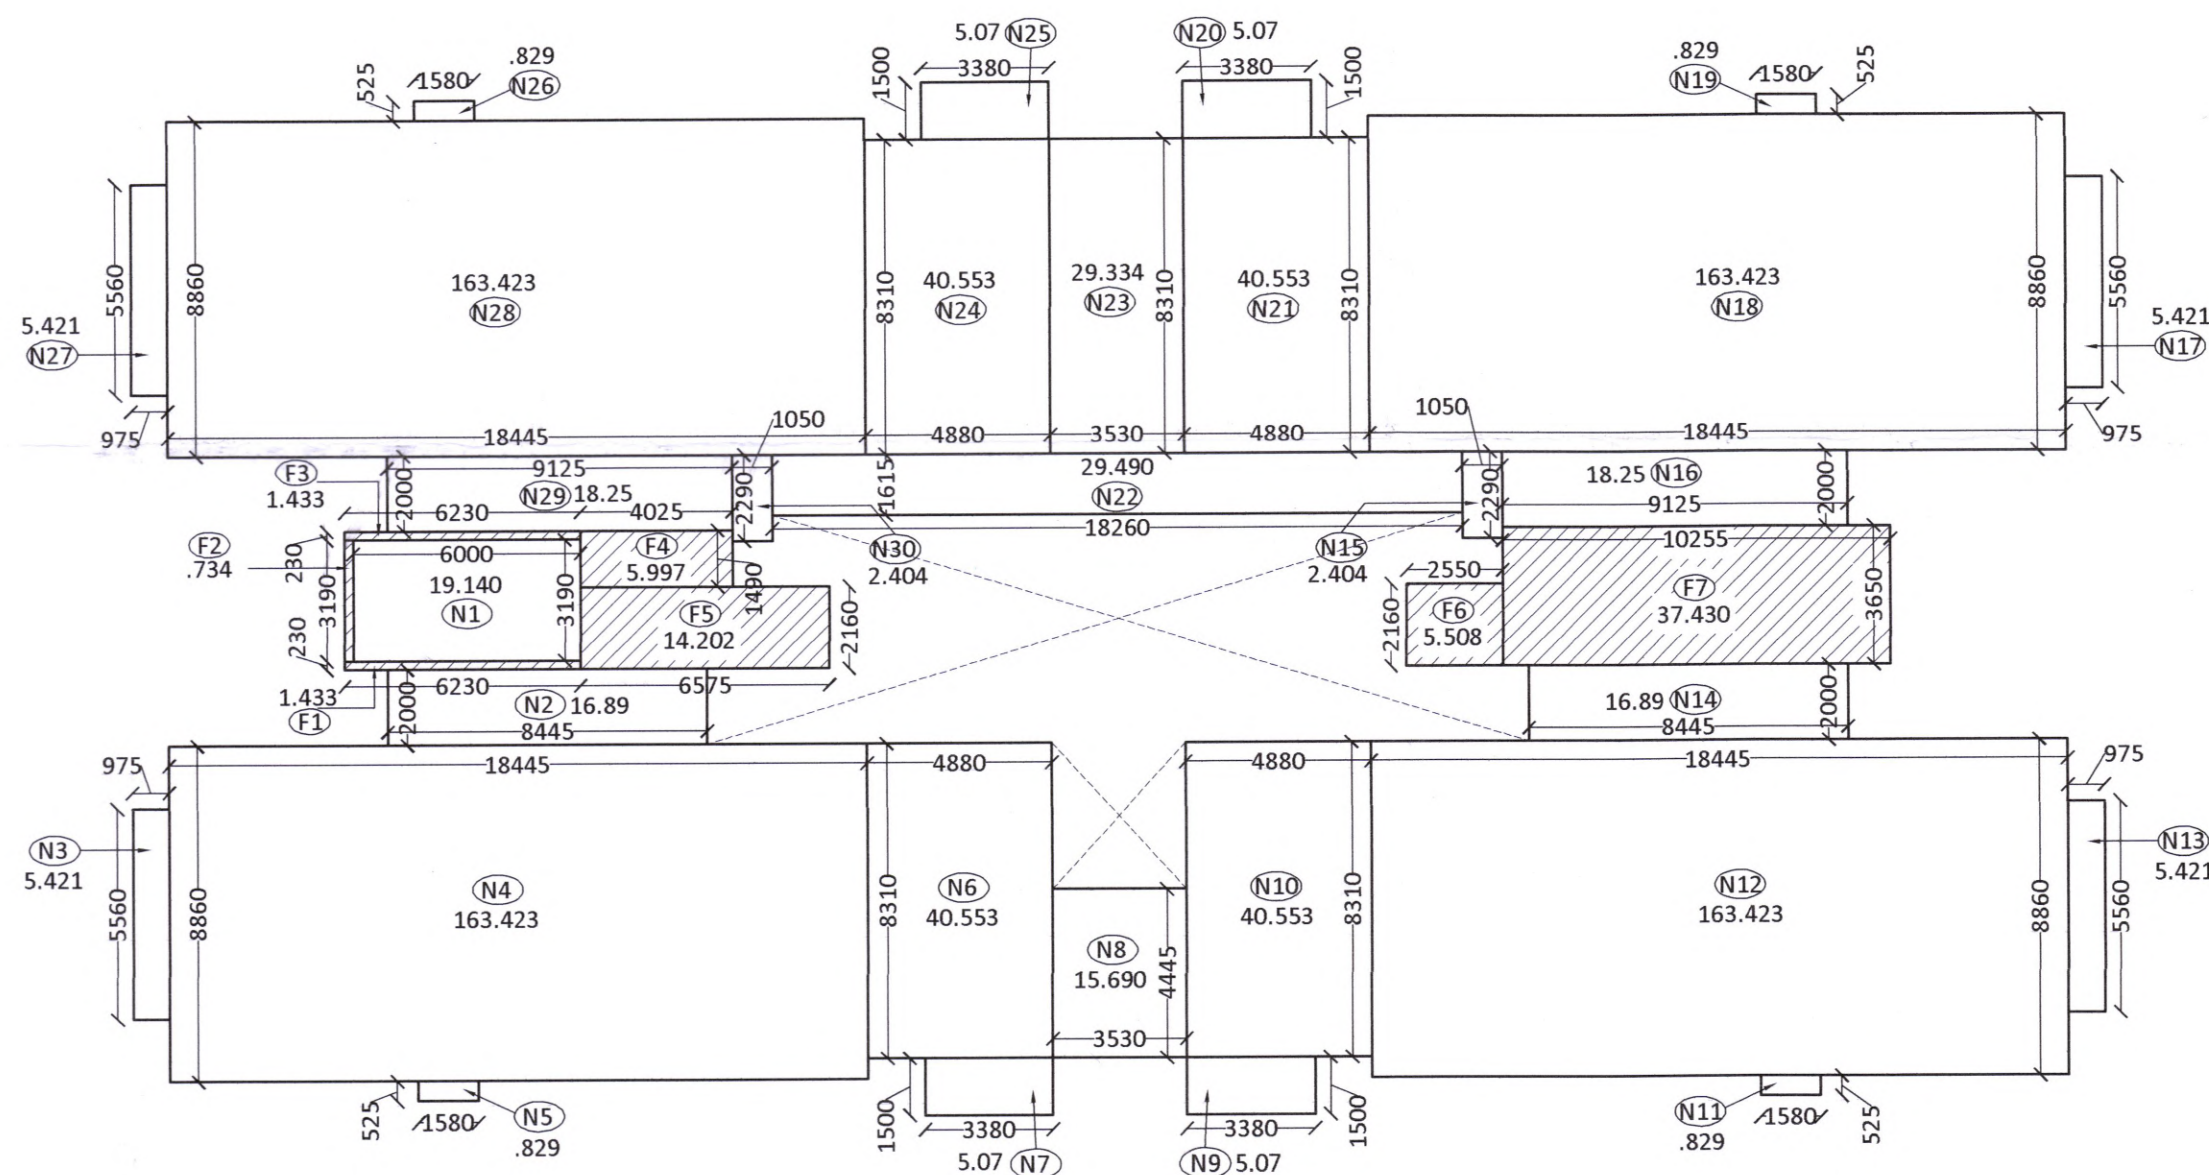

STILT FLOOR AREA DIAGRAM

DRG. No.- 3/3

PROJECT PROPOSED GROUP HOUSING

FOR
Mr. VIKAS TRIVEDI

AT
**PLOT No.- 1, BEARING NAZUL LAND
KHASRA No.- 230, 231, 232, & 233
MOHALLA- BHADWAN, AISHBAGH,
LUCKNOW**

FIRE LEGEND :-

S. No.	SYMBOL	DESCRIPTION	POSITION
1.	●	MANUAL CALL POINT	1050
2.	▶	HOOTER	2250
3.	⊙	800 DRAIN PIPE	
4.	⊙	1500 DOWN COMER PIPE	
5.	⊠	FIRE HOSE CABINET	
6.	⊞	FIRE EXTINGUISHERS	

DOOR WINDOW SCHEDULE

S.N.	SYM.	LENGTH	HEIGHT	SILL
1-	ALD	1500	2100	---
2-	D	1200	2100	---
3-	D1	1050	2100	---
4-	D2	1000	2100	---
5-	D3	900	2100	---
6-	D4	750	2100	---
7-	SLD	4130	2100	---
8-	SLD1	1950	2100	---
9-	SLD2	1800	2100	---
10-	SLD3	1500	2100	---
11-	W1	1500	1200	900
12-	W2	1200	1200	900
13-	KW	1500	900	1200
14-	V1	750	600	---

ALL THE INFORMATION REGARDING THE LAND & ITS SURROUNDING IS PROVIDED BY THE OWNER.
ARCHITECT SHALL NOT BE RESPONSIBLE FOR ANY KIND OF DISCREPANCY REGARDING LAND INFORMATION

SCALE 1:200	DATE
DWG. TITLE TERRACE FLOOR PLAN SECTION & AREA DIAGRAM	DRG. NO. 3/3
DRAWN BY RAJ KAMAL	NORTH W S N E
OWNER SIGNATURE 	ARCHITECT SIGNATURE


ARCHITECT
**PUNIT SRIVASTAV
VASTULIPI**
ARCHITECTS & INTERIOR DESIGNERS
VASTU SHASTRA CONSULTANTS
5/171, VIRAM KHAND, GOMTI NAGAR, LUCKNOW
PH. NO.- 9415418151, 9935590999
email - vastulipi@gmail.com
website - www.vastulipi.com




FRONT ELEVATION




SIDE ELEVATION

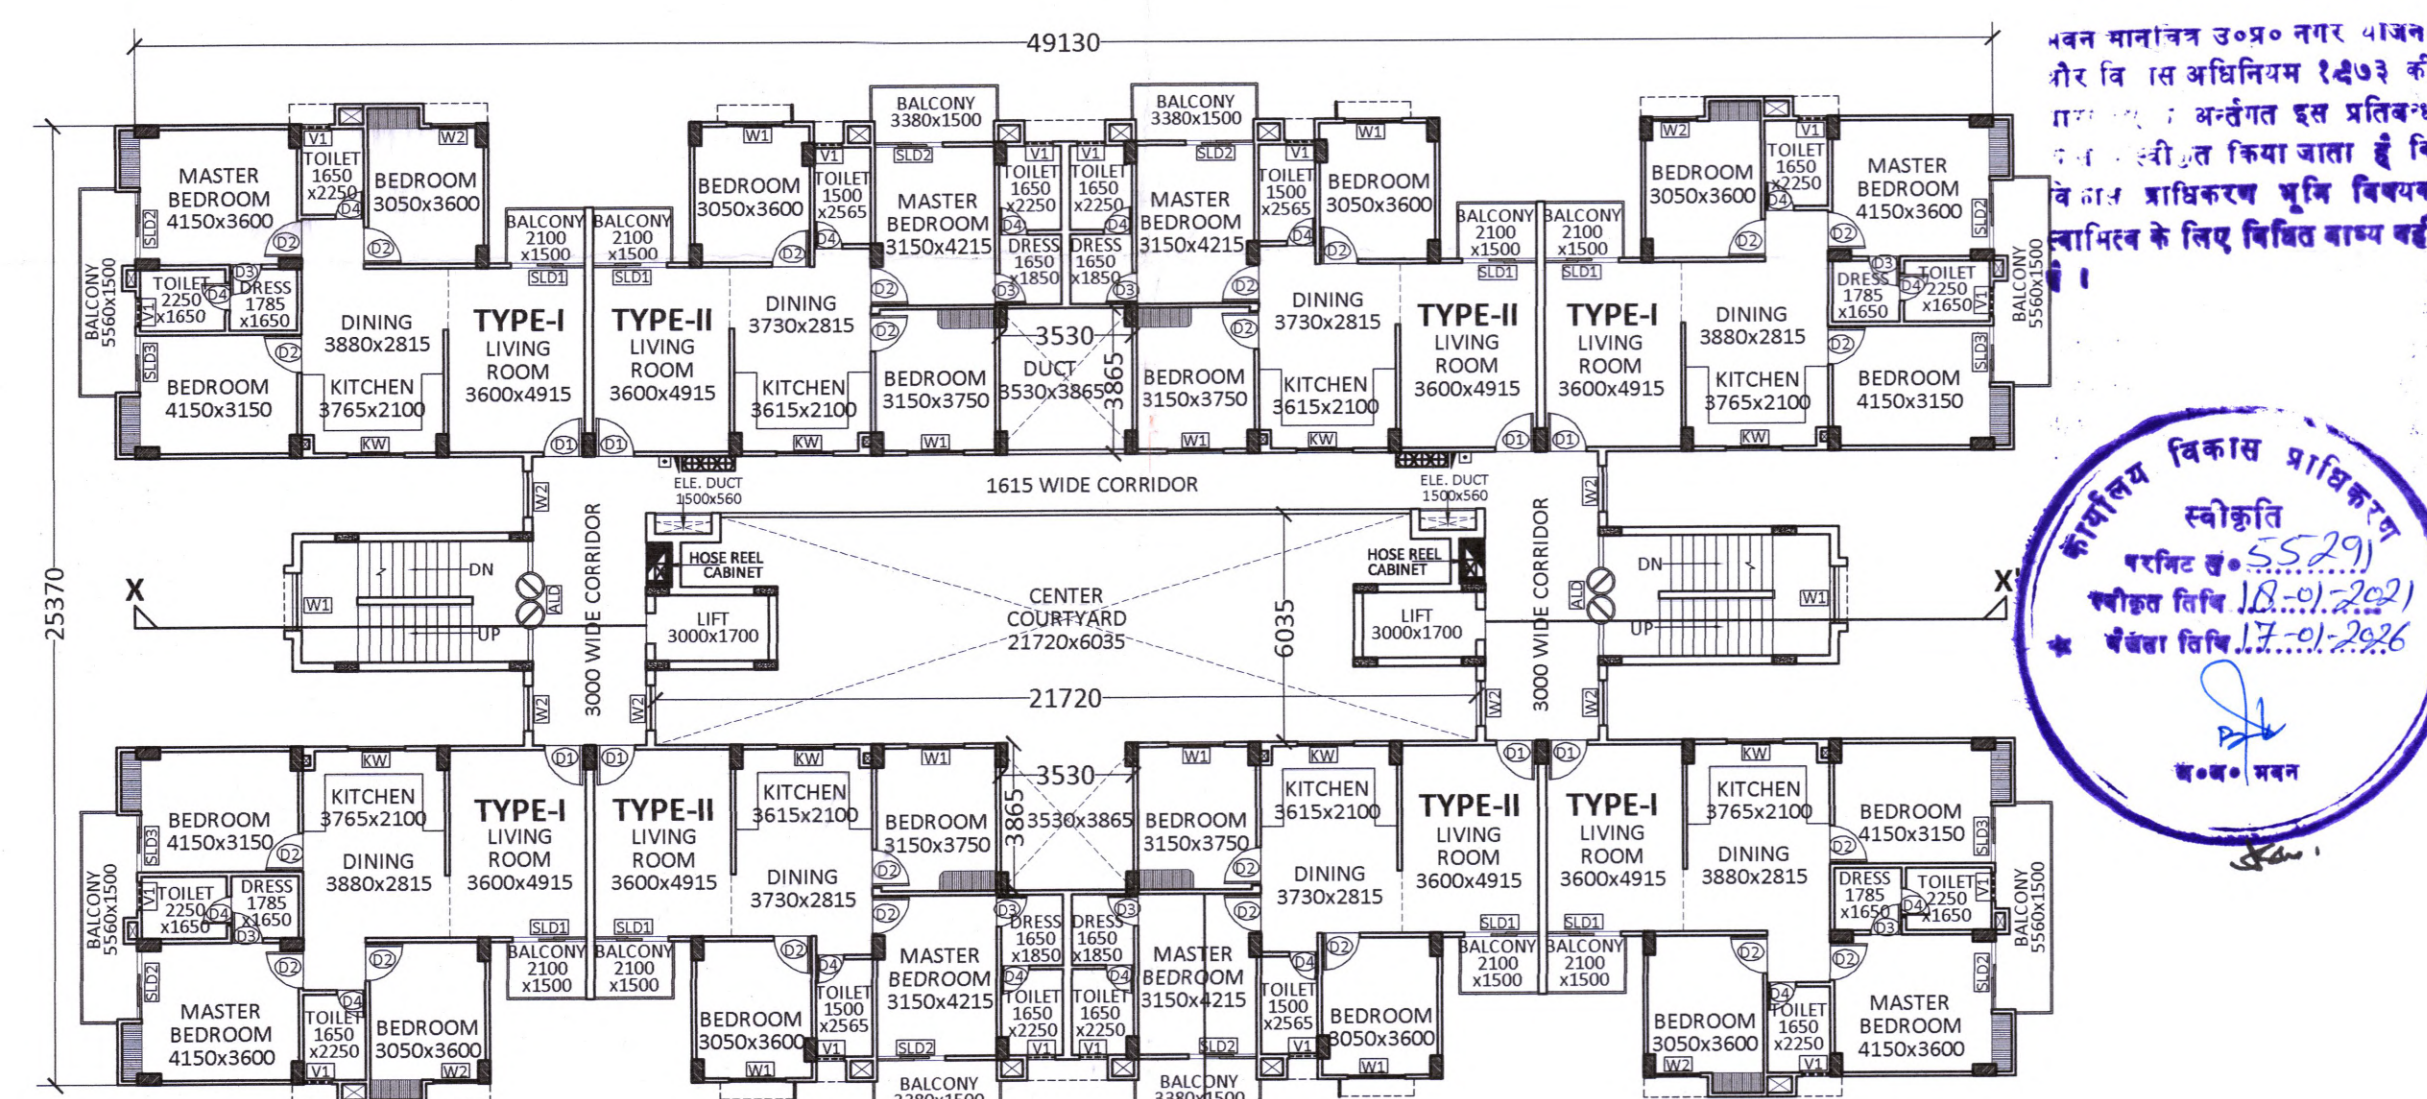


TYPICAL FLOOR PLAN
(Ind TO IXth FLOOR)

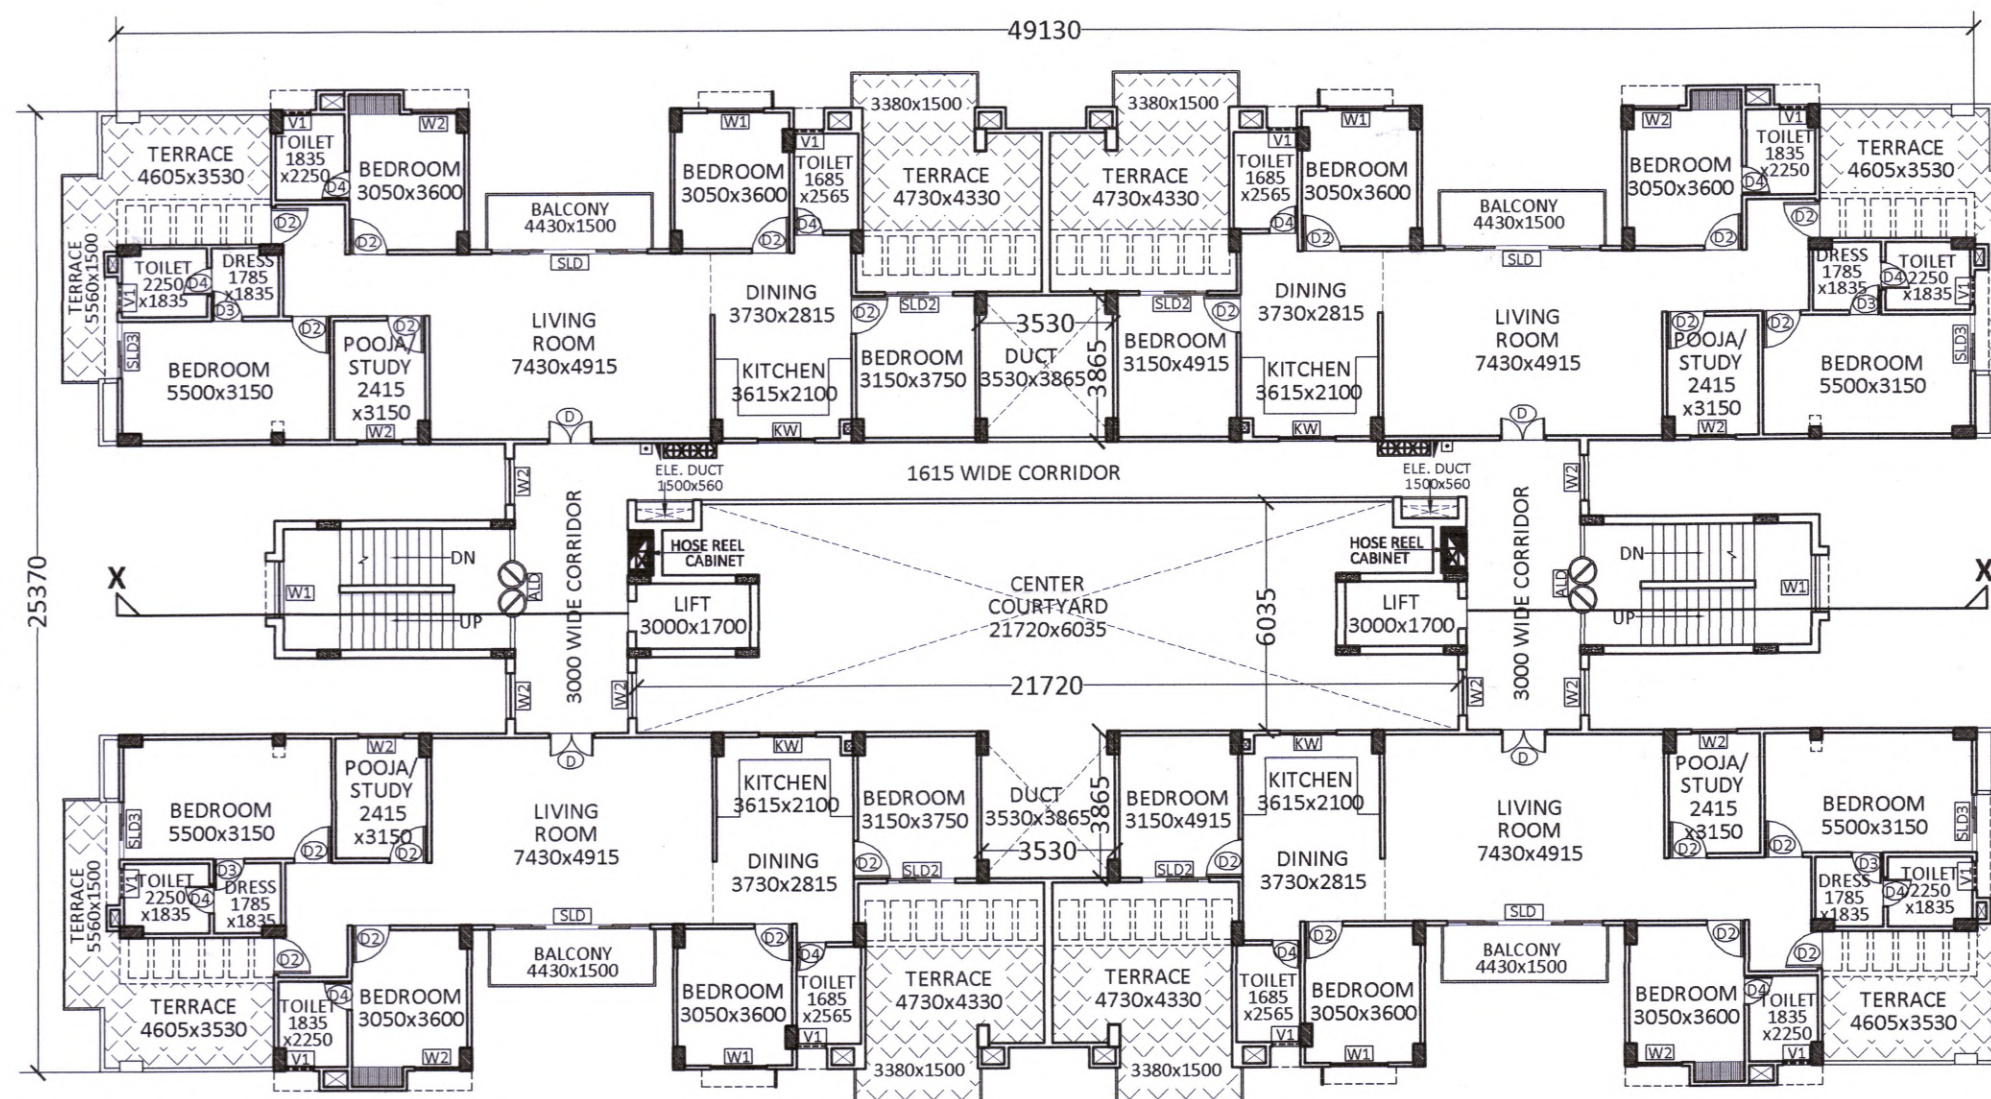

TENTH FLOOR PLAN

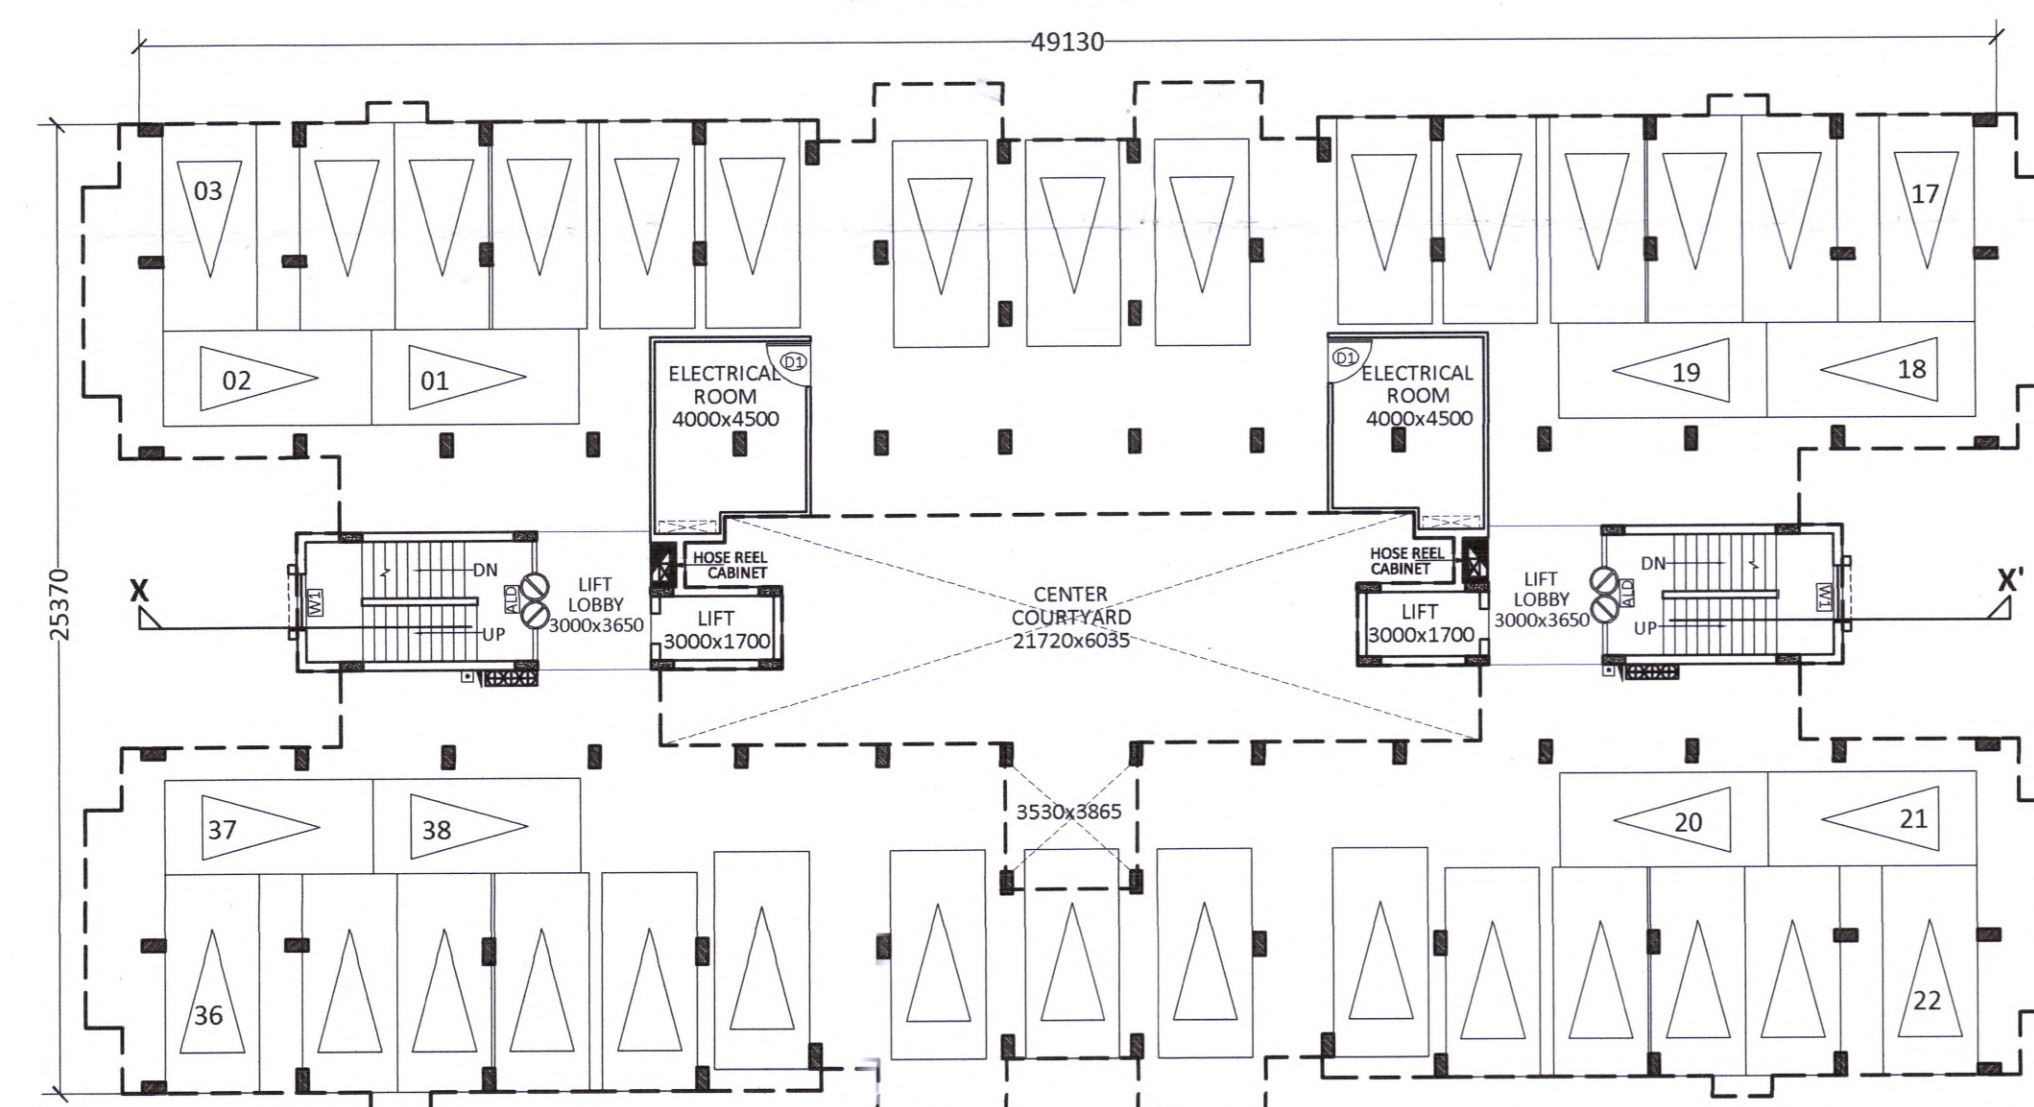

STILT FLOOR PLAN

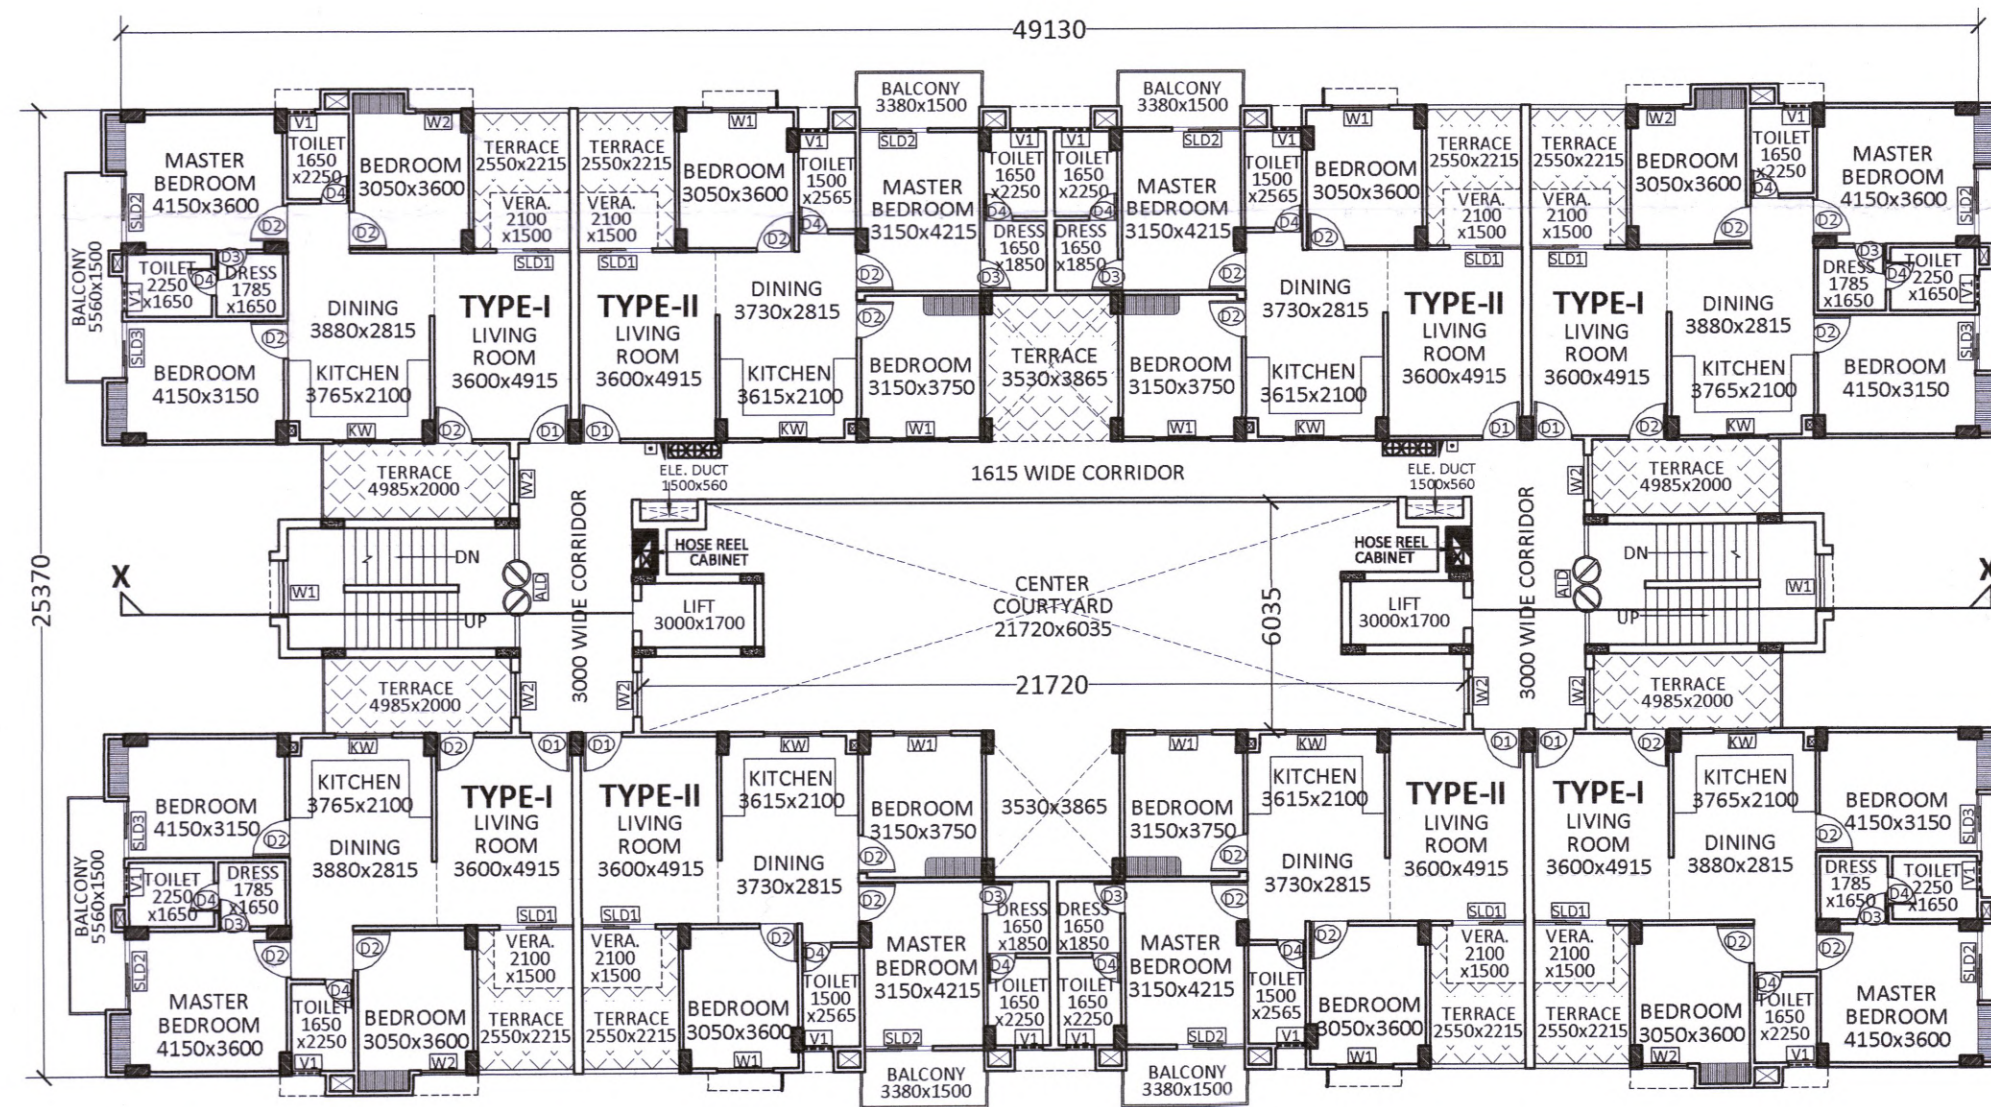

FIRST FLOOR PLAN

DRG. No.- 2/3

PROJECT PROPOSED GROUP HOUSING

FOR
Mr. VIKAS TRIVEDI

AT
PLOT No.- 1, BEARING NAZUL LAND
KHASRA No.- 230, 231, 232, & 233
MOHALLA- BHADWAN, AISHBAGH,
LUCKNOW

FIRE LEGEND :-

S. No.	SYMBOL	DESCRIPTION	POSITION
1.	●	MANUAL CALL POINT	1050
2.	▲	HOOTER	2250
3.	⊙	80Ø DRAIN PIPE	
4.	⊙	150Ø DOWN COMER PIPE	
5.	⊠	FIRE HOSE CABINET	
6.	⊠	FIRE EXTINGUISHERS	

DOOR WINDOW SCHEDULE

S.N.	SYM.	LENGTH	HEIGHT	SILL
1-	ALD	1500	2100	---
2-	D	1200	2100	---
3-	D1	1050	2100	---
4-	D2	1000	2100	---
5-	D3	900	2100	---
6-	D4	750	2100	---
7-	SLD	4130	2100	---
8-	SLD1	1950	2100	---
9-	SLD2	1800	2100	---
10-	SLD3	1500	2100	---
11-	W1	1500	1200	900
12-	W2	1200	1200	900
13-	KW	1500	900	1200
14-	V1	750	600	---

ALL THE INFORMATION REGARDING THE LAND & ITS SURROUNDING IS PROVIDED BY THE OWNER
ARCHITECT SHALL NOT BE RESPONSIBLE FOR ANY KIND OF DISCREPANCY REGARDING LAND INFORMATION

SCALE 1:200	DATE
DWG. TITLE FLOOR PLANS & ELEVATION	DRG. NO. (2/3)
DRAWN BY RAJ KAMAL	NORTH W N S E
OWNER SIGNATURE 200004	ARCHITECT SIGNATURE PUNIT SRIVASTAV VASTULIPI 19/11/24

ARCHITECT



PUNIT SRIVASTAV
VASTULIPI

ARCHITECTS & INTERIOR DESIGNERS
VASTU SHASTRA CONSULTANTS

5/171, VIRAM KHAND, GOMTI NAGAR, LUCKNOW

PH. NO.- 9415418151, 9935590999

email - vastulipi@gmail.com

website - www.vastulipi.com