


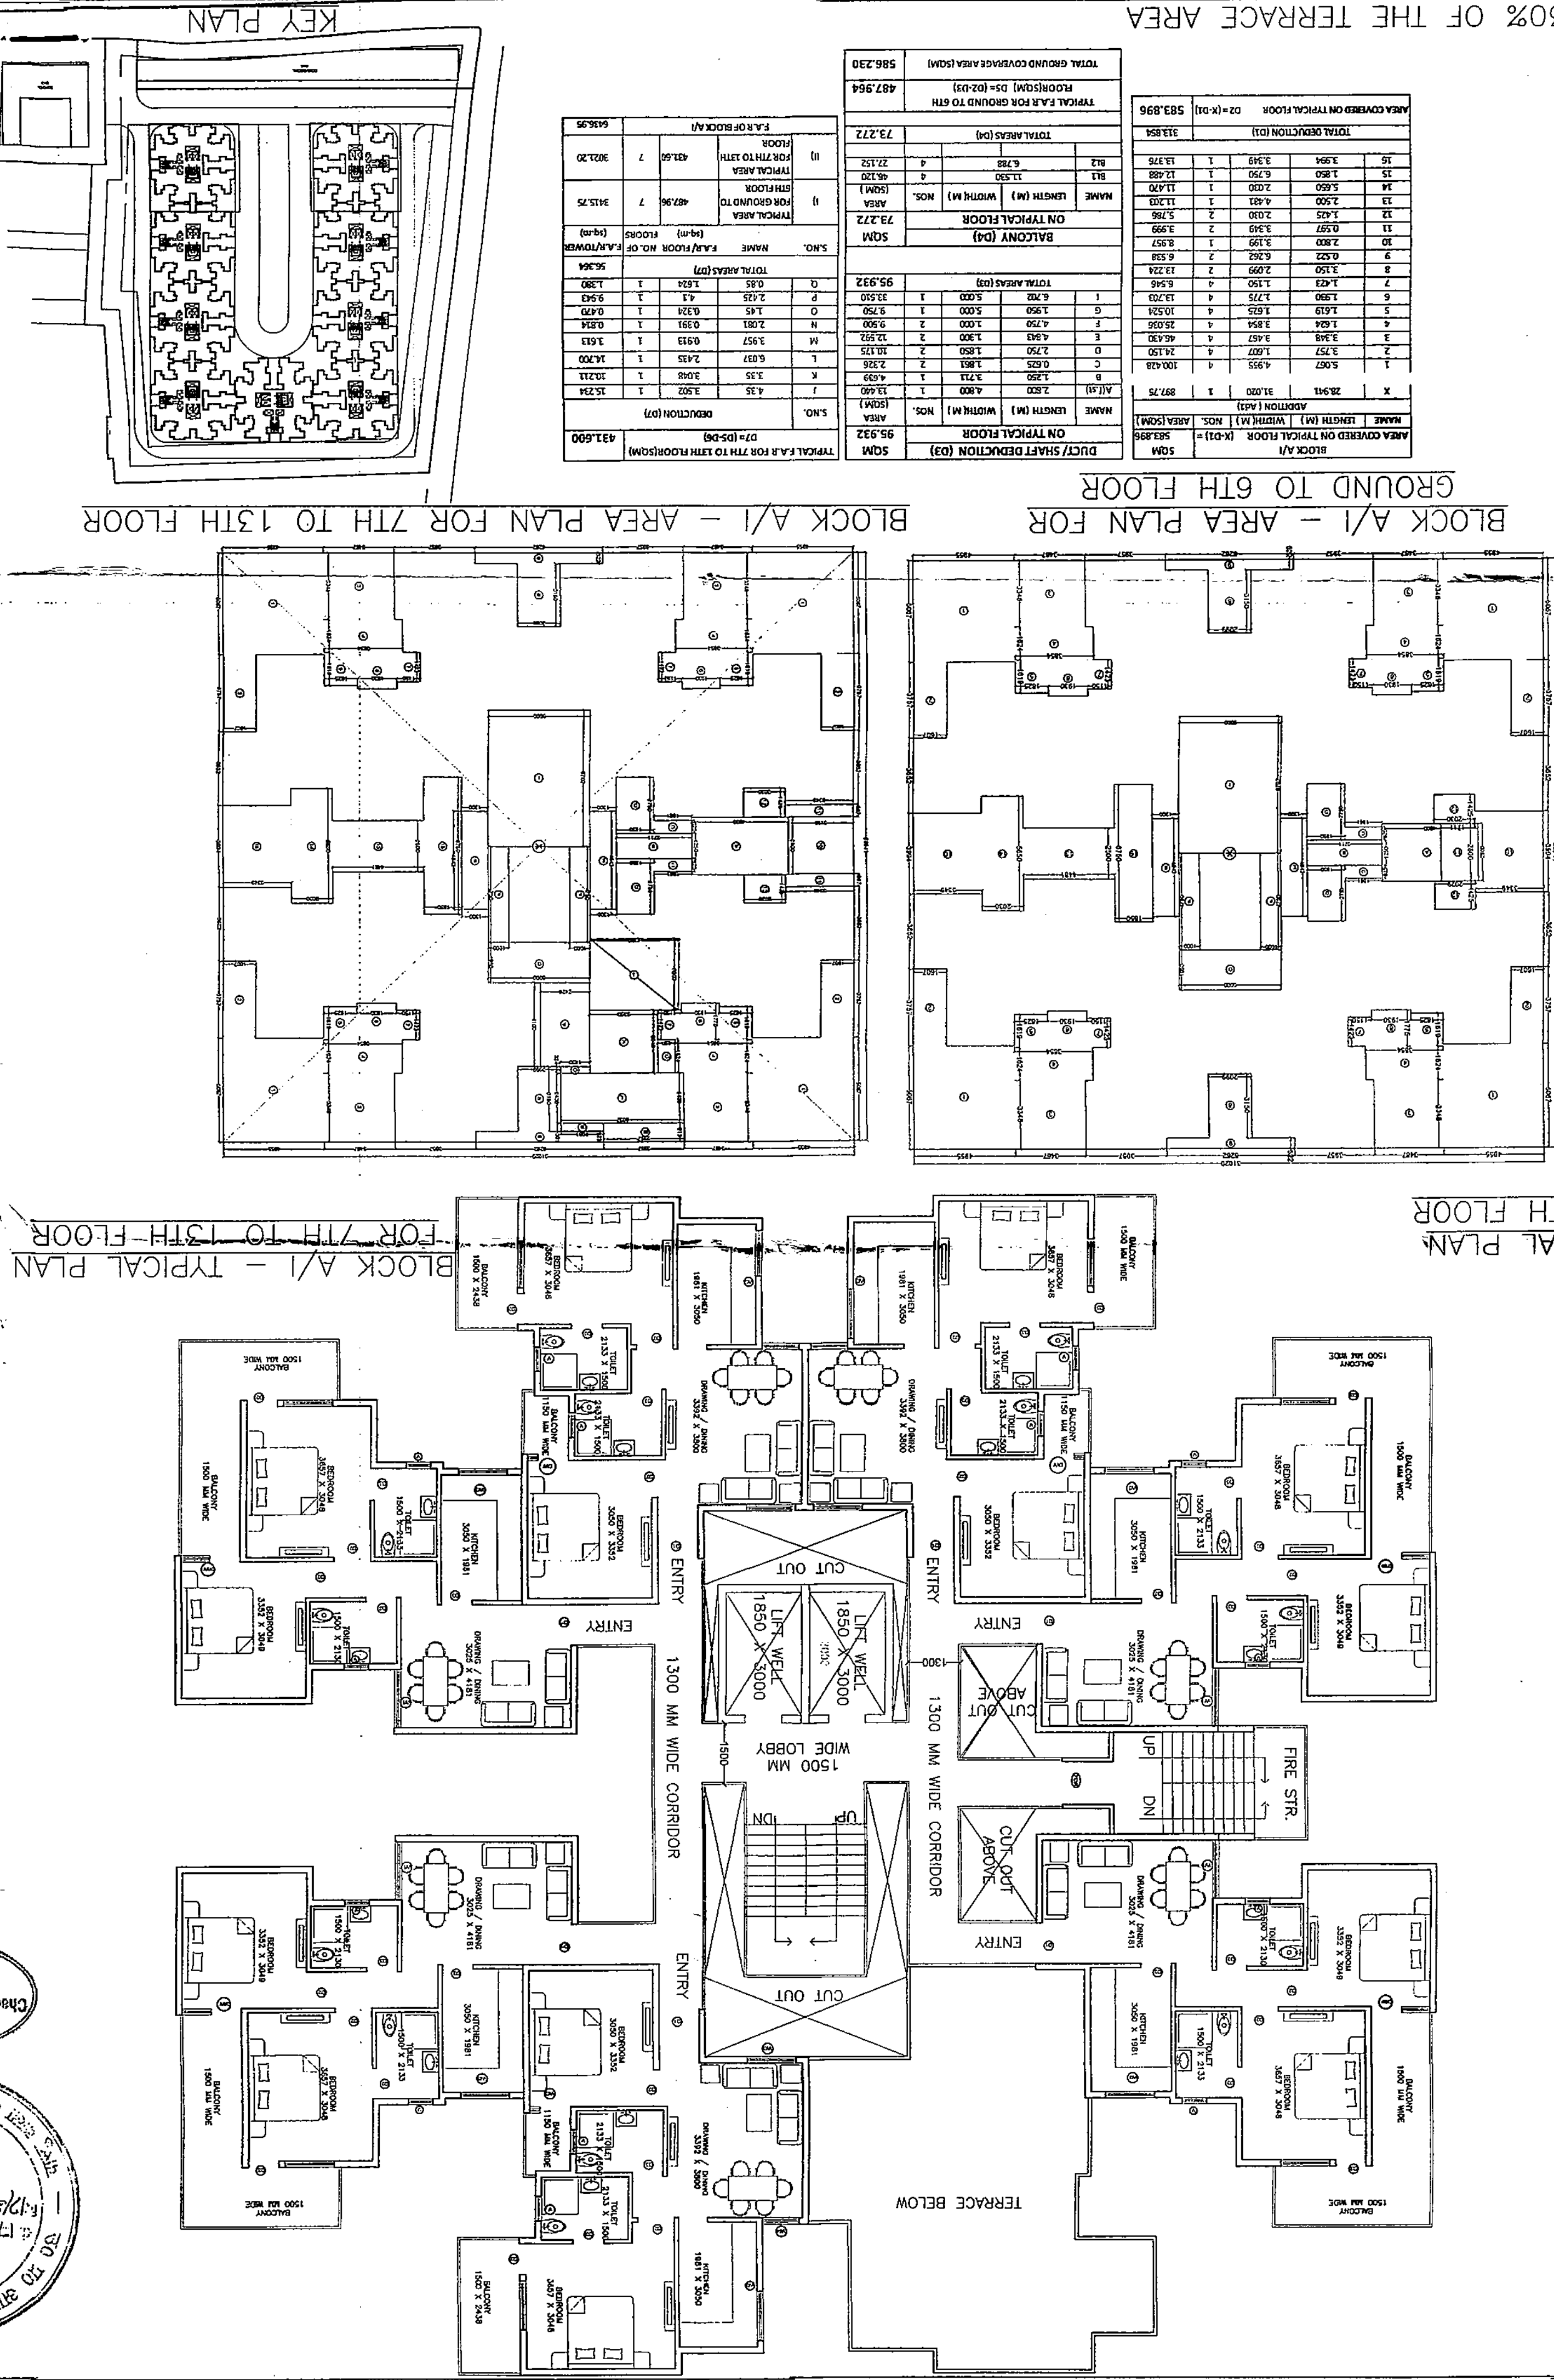

TYPICAL F.A. FOR LOADS ON 6TH FLOOR									
TOTAL LOADS (kN)		73.272							
W1	6.782								
W2	11.530								
W3	1.000								
W4	1.000								
TYPICAL FLOOR (7TH TO 15TH FLOOR)		FLOOR AREA (sq.m)		FLOOR AREA (sq.m)		FLOOR AREA (sq.m)	
S.NO.	DESCRIPTION (m)	S.NO.	DESCRIPTION (m)	S.NO.	DESCRIPTION (m)	S.NO.	DESCRIPTION (m)
1	15.734	1	15.734	1	15.734	1	15.734
2	12.711	2	12.711	2	12.711	2	12.711
3	6.337	3	6.337	3	6.337	3	6.337
4	2.405	4	2.405	4	2.405	4	2.405
5	1.913	5	1.913	5	1.913	5	1.913
6	0.991	6	0.991	6	0.991	6	0.991
7	1.474	7	1.474	7	1.474	7	1.474
8	0.285	8	0.285	8	0.285	8	0.285
9	1.624	9	1.624	9	1.624	9	1.624
10	1.390	10	1.390	10	1.390	10	1.390
11	56.364	11	56.364	11	56.364	11	56.364
TOTAL FLOOR AREA (sq.m)		TOTAL FLOOR AREA (sq.m)		TOTAL FLOOR AREA (sq.m)		TOTAL FLOOR AREA (sq.m)	
12	431.600	12	431.600	12	431.600	12	431.600

DOOR WINDOW SCHEDULE									
S.NO.	NAME	OPENING	SILL	INT'L	LOCATION				
1	D1	1000x2500			2500	MAIN			
2	D2	900x2500	0.0		2500	BEDROOM			
3	D3	750x2500	0.0		2500	TOTILET			
4	W1	1425x1600	900		2500	BEDROOM			
5	D/W	1000x2500	0.0		2500	BEDROOM			
6	W3	1200x2500	900		2500	BEDROOM & KITCHEN			
7	W4	900x2500	900		2500	DRAWING ROOM			
8	V	600x850	1650		2500	LIVING/DINING			
9	FDR	1050x2500	0.0		2500	FIRST STAIRCASE			

[illegible]


DETAILS
BLOCK A/- FLOOR PLANS & AREA
 DRAWING TITLE:
 PROJECT TITLE:
 ANTHERA- AFFORDABLE HOUSING AT
 SECTOR 12D,AWAS VIKAS SIKANDRA
 YOJNA, AGRA
 CLIENT:
 M/S OP CHAINS HOUSINGS LLP &
 M/S BHARAT NAGAR HOUSING
 CHECKED BY:
 DD UPADHYAY
 SHEET NO. R-07
 NORTH:

 SCALE 1:100
 CLIENT
 For Bhara: Nagar Housing
 Partner

 ARCHITECT:
 NEXUSPLUS
 CONSULTANTS PVT. LTD.
 B-116 2ND FLOOR, SECTOR-50,
 MIDDA-201301
 PHONE NO. 0120 4356781 / 4250683
 ARCHITECTS


S.NO.	NAME	OPENING	SILL	LVL	LOCATION
1	D1	1000X2500	0.0	2500	MAIN
2	D2	900X2500	0.0	2500	BEDROOM
3	D3	750X2500	0.0	2500	TILET
4	W1	1425X1600	900	2500	BEDROOM
5	D/W	1000X2500	0.0	2500	BEDROOM
6	W3	1200X2500	900	2500	BEDROOM & KITCHEN
7	W4	900X2500	900	2500	DRAWING/DINING
8	V	600X850	1650	2500	TOILET
9	FDR	1050X2500	0.0	2500	FIRE STAIRCASE

DOOR WINDOW SCHEDULE

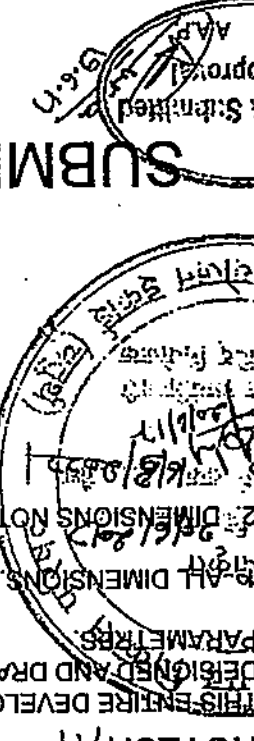

SUBMISSION DRAWING

APPROVED

DATE

DRAWING TITLE: BLOCK D / F - FLOOR PLANS AND AREA
DETAIL


[illegible]

1 2 3 4 5 6 7 8 9 10 11 12 13 14 15 16


THIS DRAWING IS TO BE USED FOR THE PURPOSES OF THE PROJECT ONLY

THIS DRAWING IS TO BE USED FOR THE PURPOSES OF THE PROJECT ONLY


DOOR WINDOW SCHEDULE						
S.NO.	NAME	OPENING SIZE	SILL	LINTEL	LOCATION	
1	D1	1000X2500	0.0	0.250	MAIN	
2	D2	900X2500	0.0	0.250	BEDROOM	
3	D3	1425X2500	0.0	0.250	TOTALT	
4	W1	1450X1600	900	2500	BEDROOM	
5	D/W	1000X2500	0.0	2500	BEDROOM	
6	W3	1200X2500	900	2500	KITCHEN, BEDROOM & DRAWING ROOM	
7	W4	900X2500	900	2500	LIVING/DINING	
8	V	600X850	1650	2500	FIRE STAIRCASE	
9	FBR	1050X2500	0.0	2500		

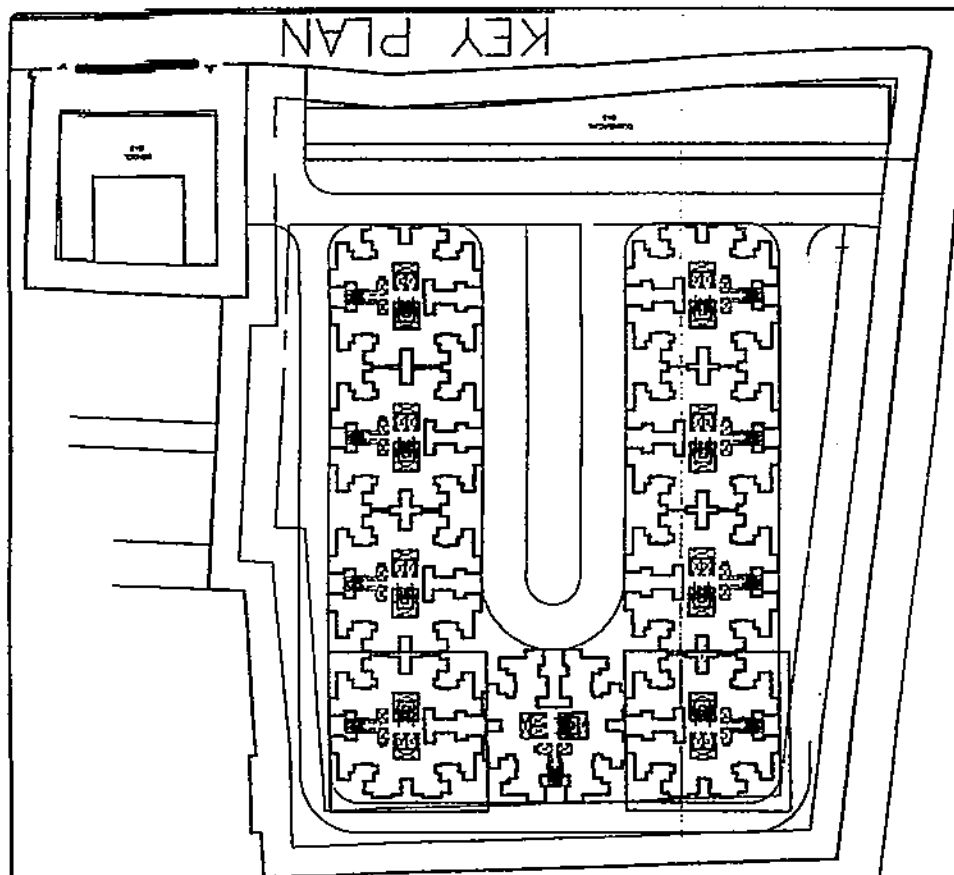


BLOCK D/F-AREA PLAN FOR GROUND FLOOR

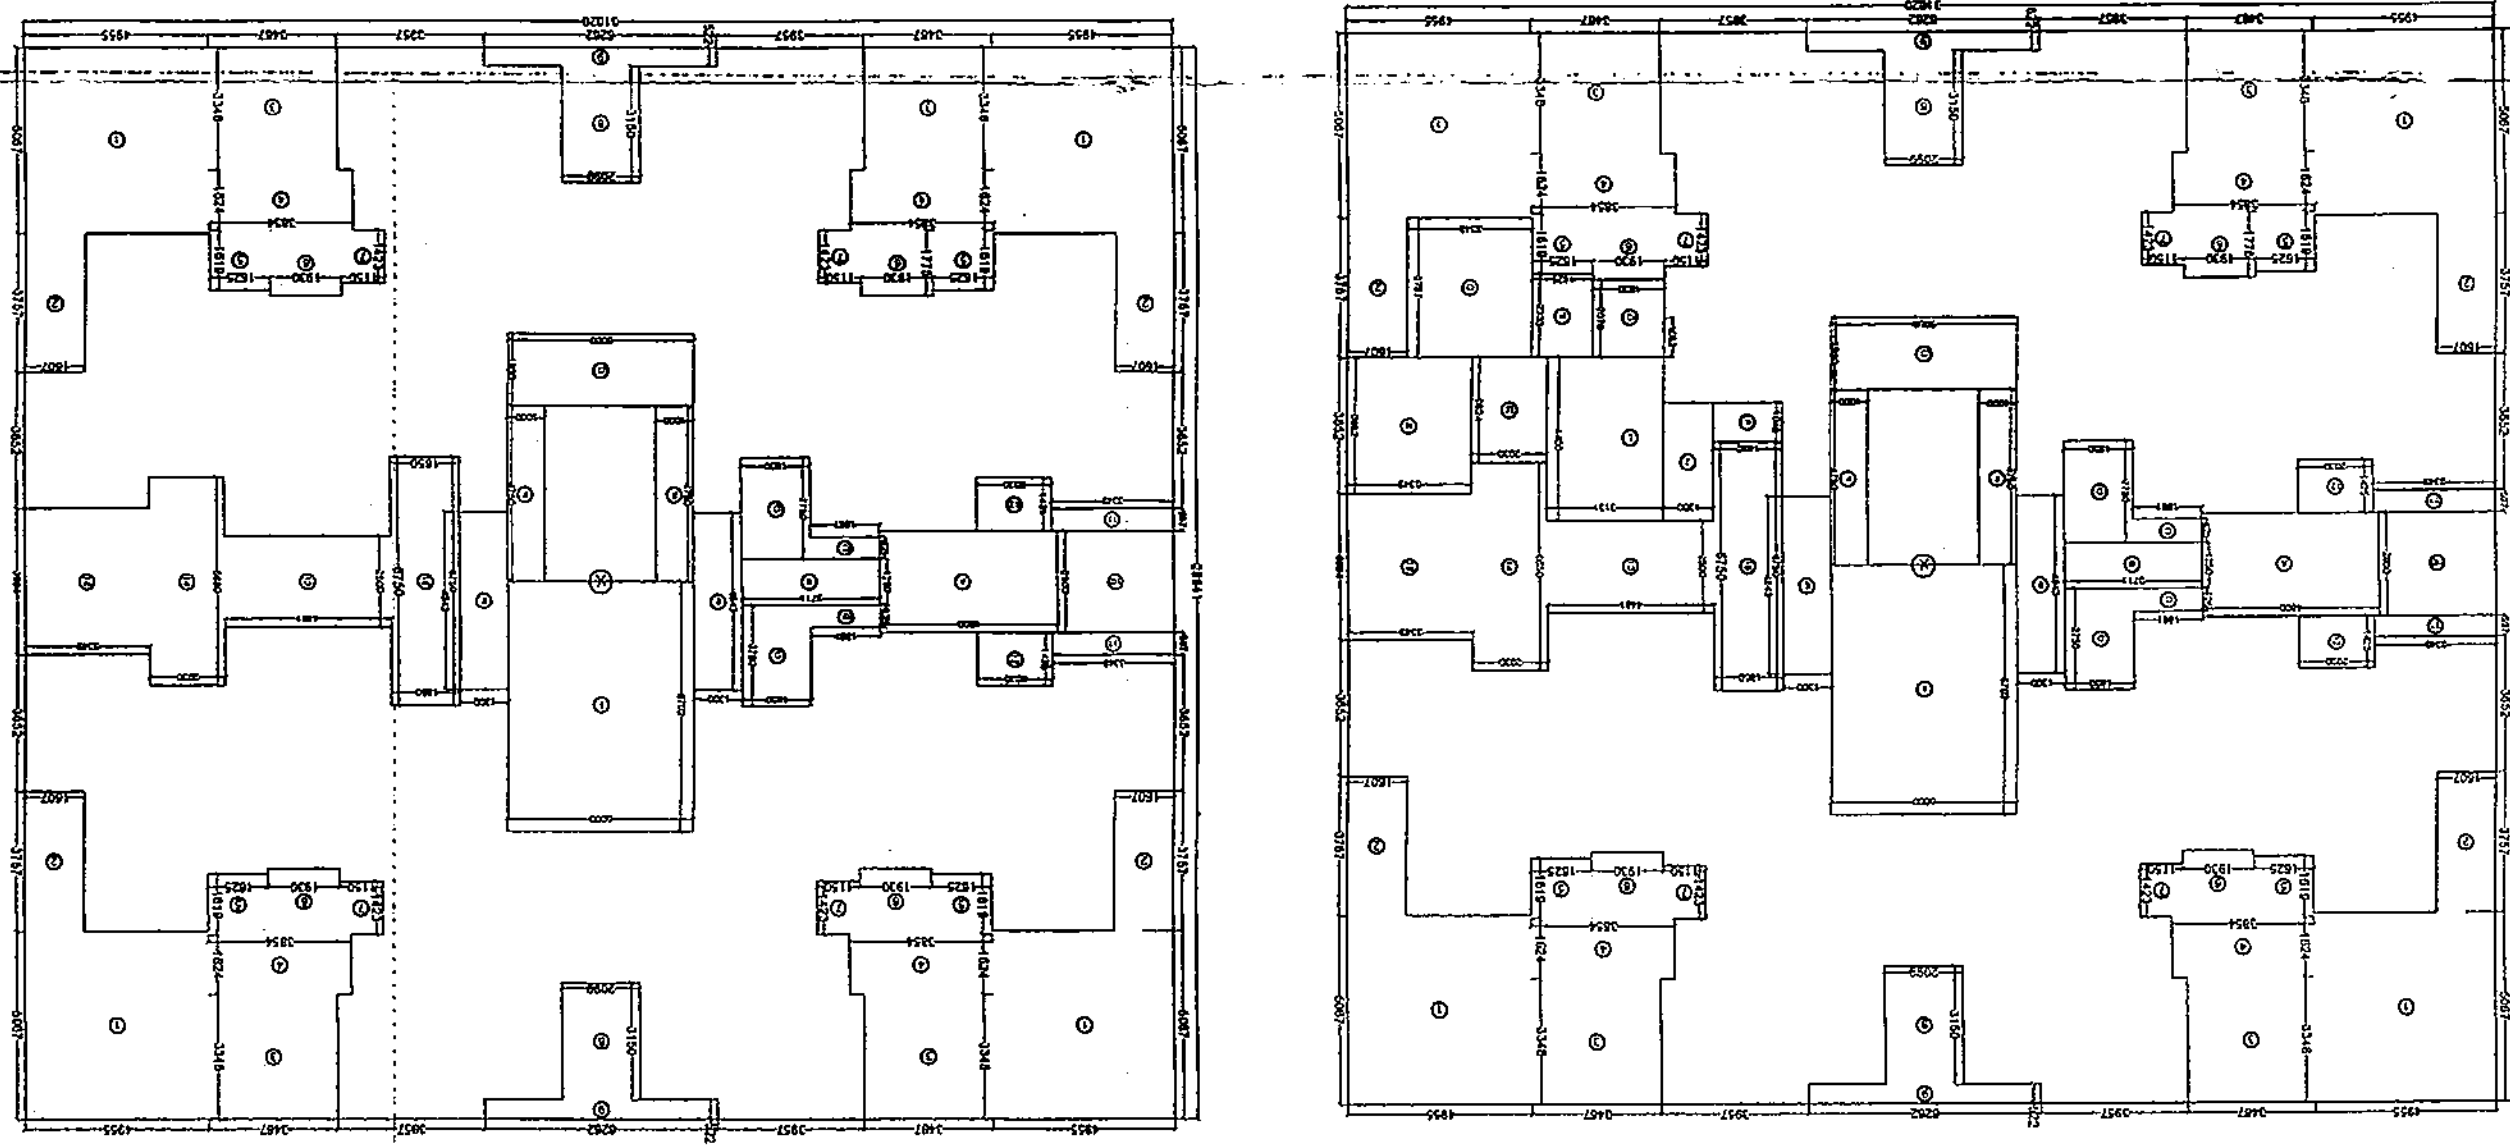


BLOCK D/F - TYPICAL PLAN FOR
1ST TO 14TH FLOOR

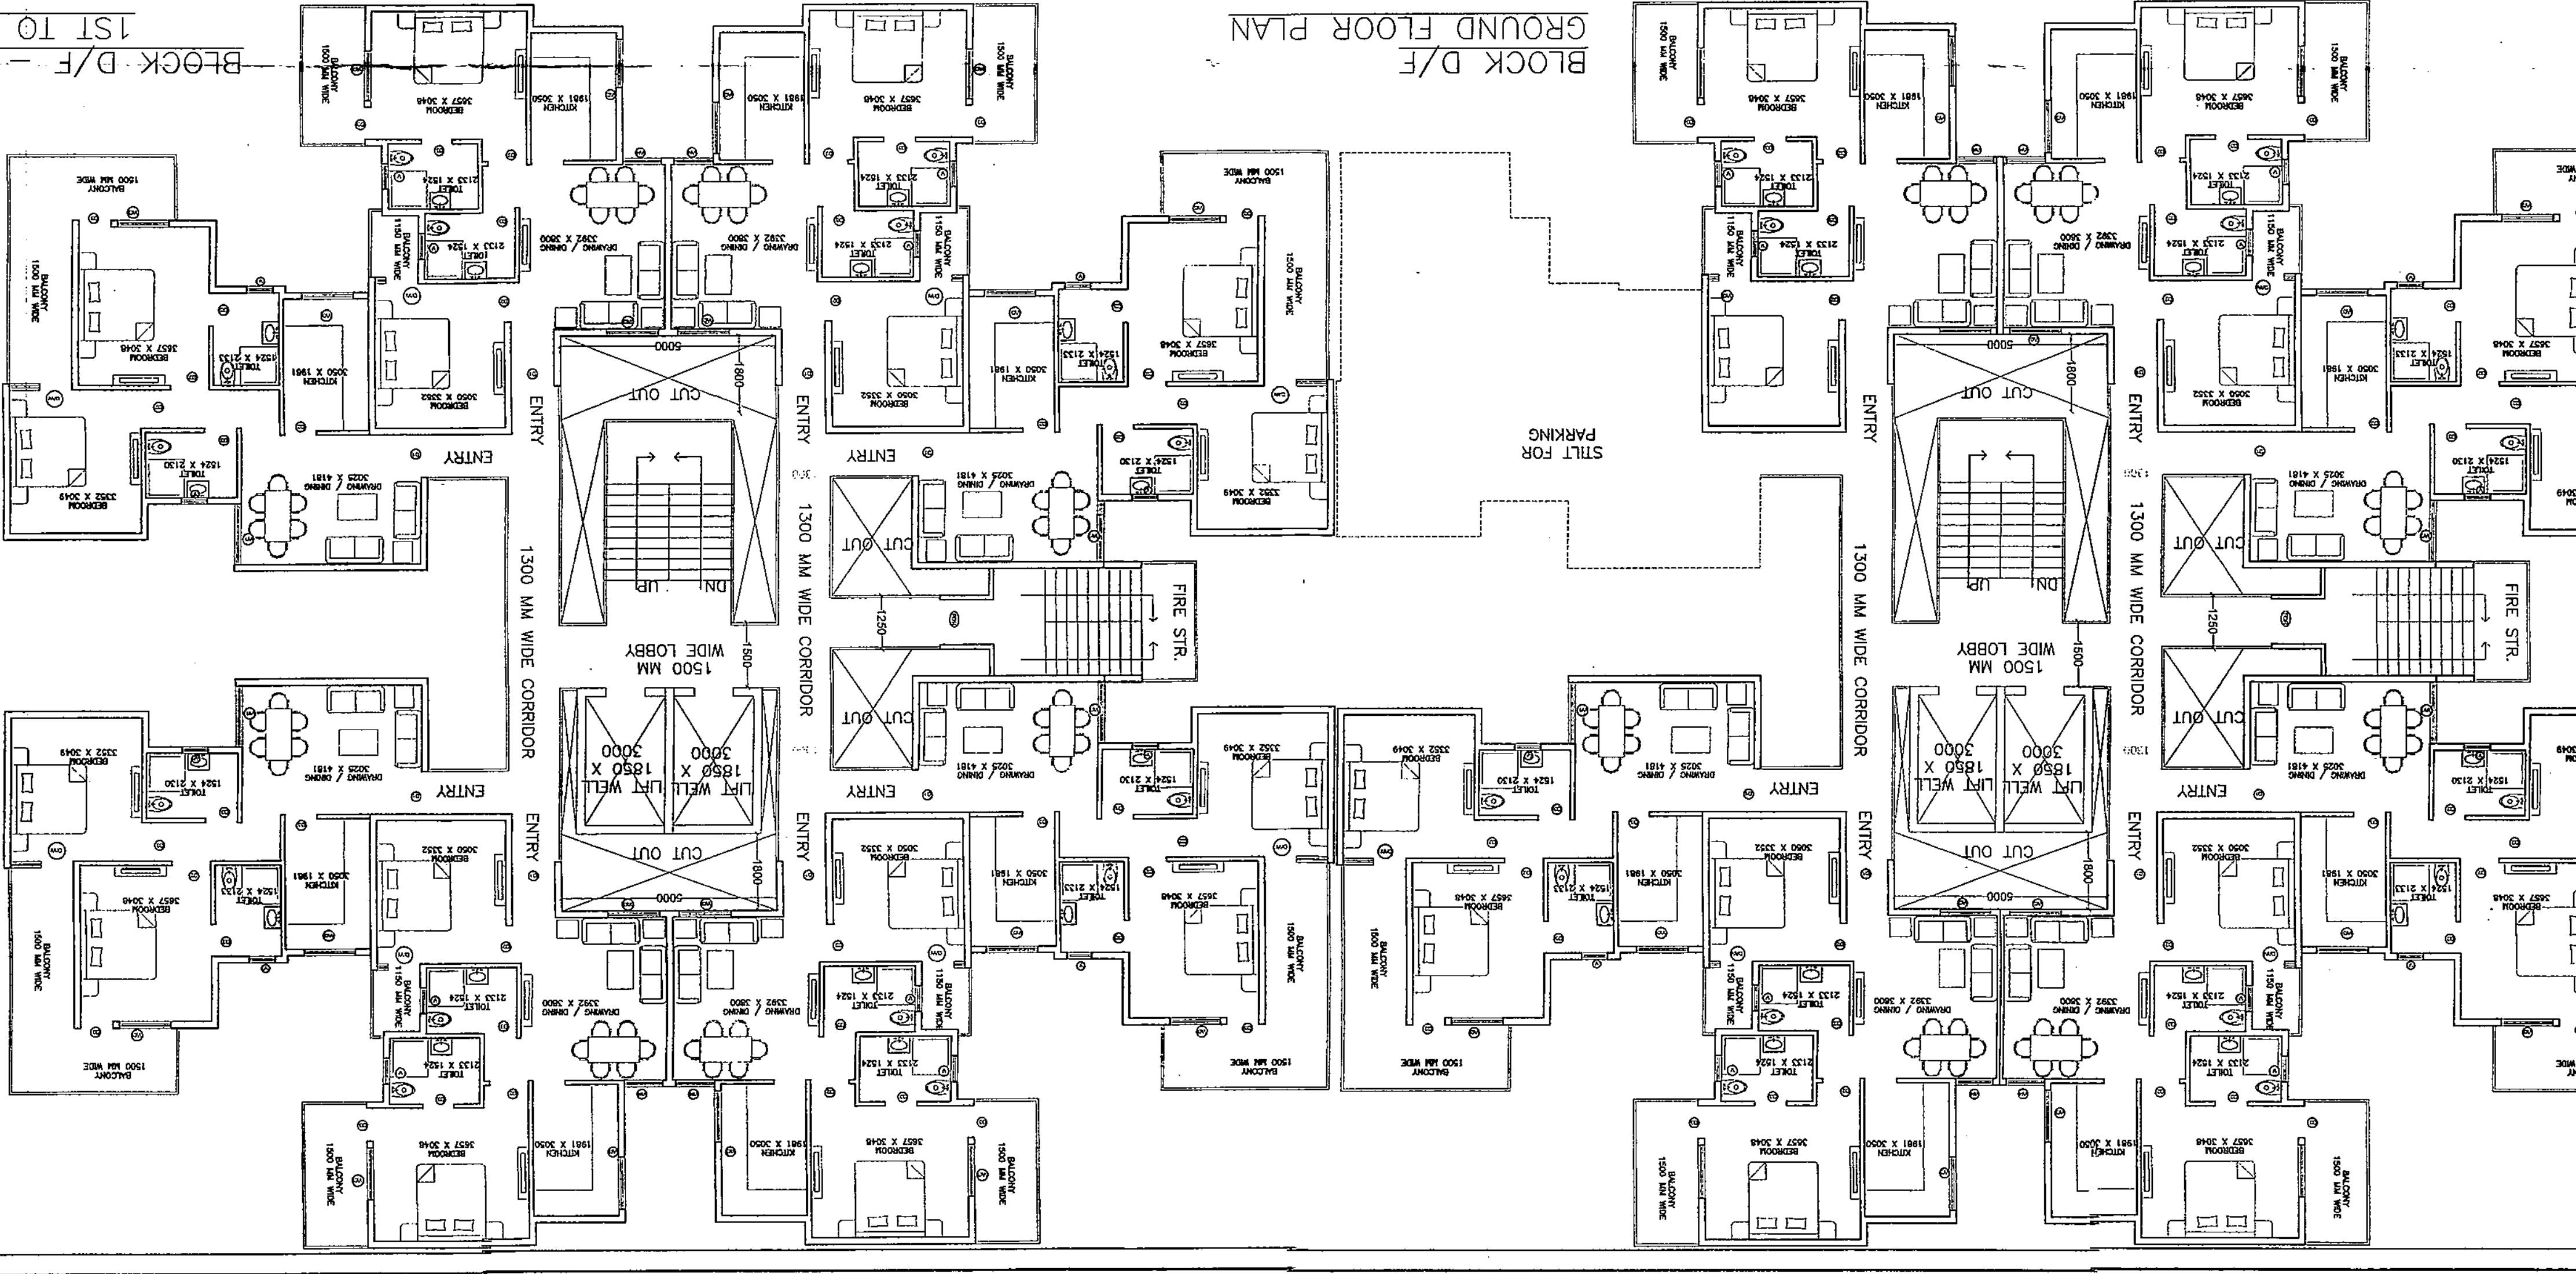

BLOCK D/F - TERRACE PLAN

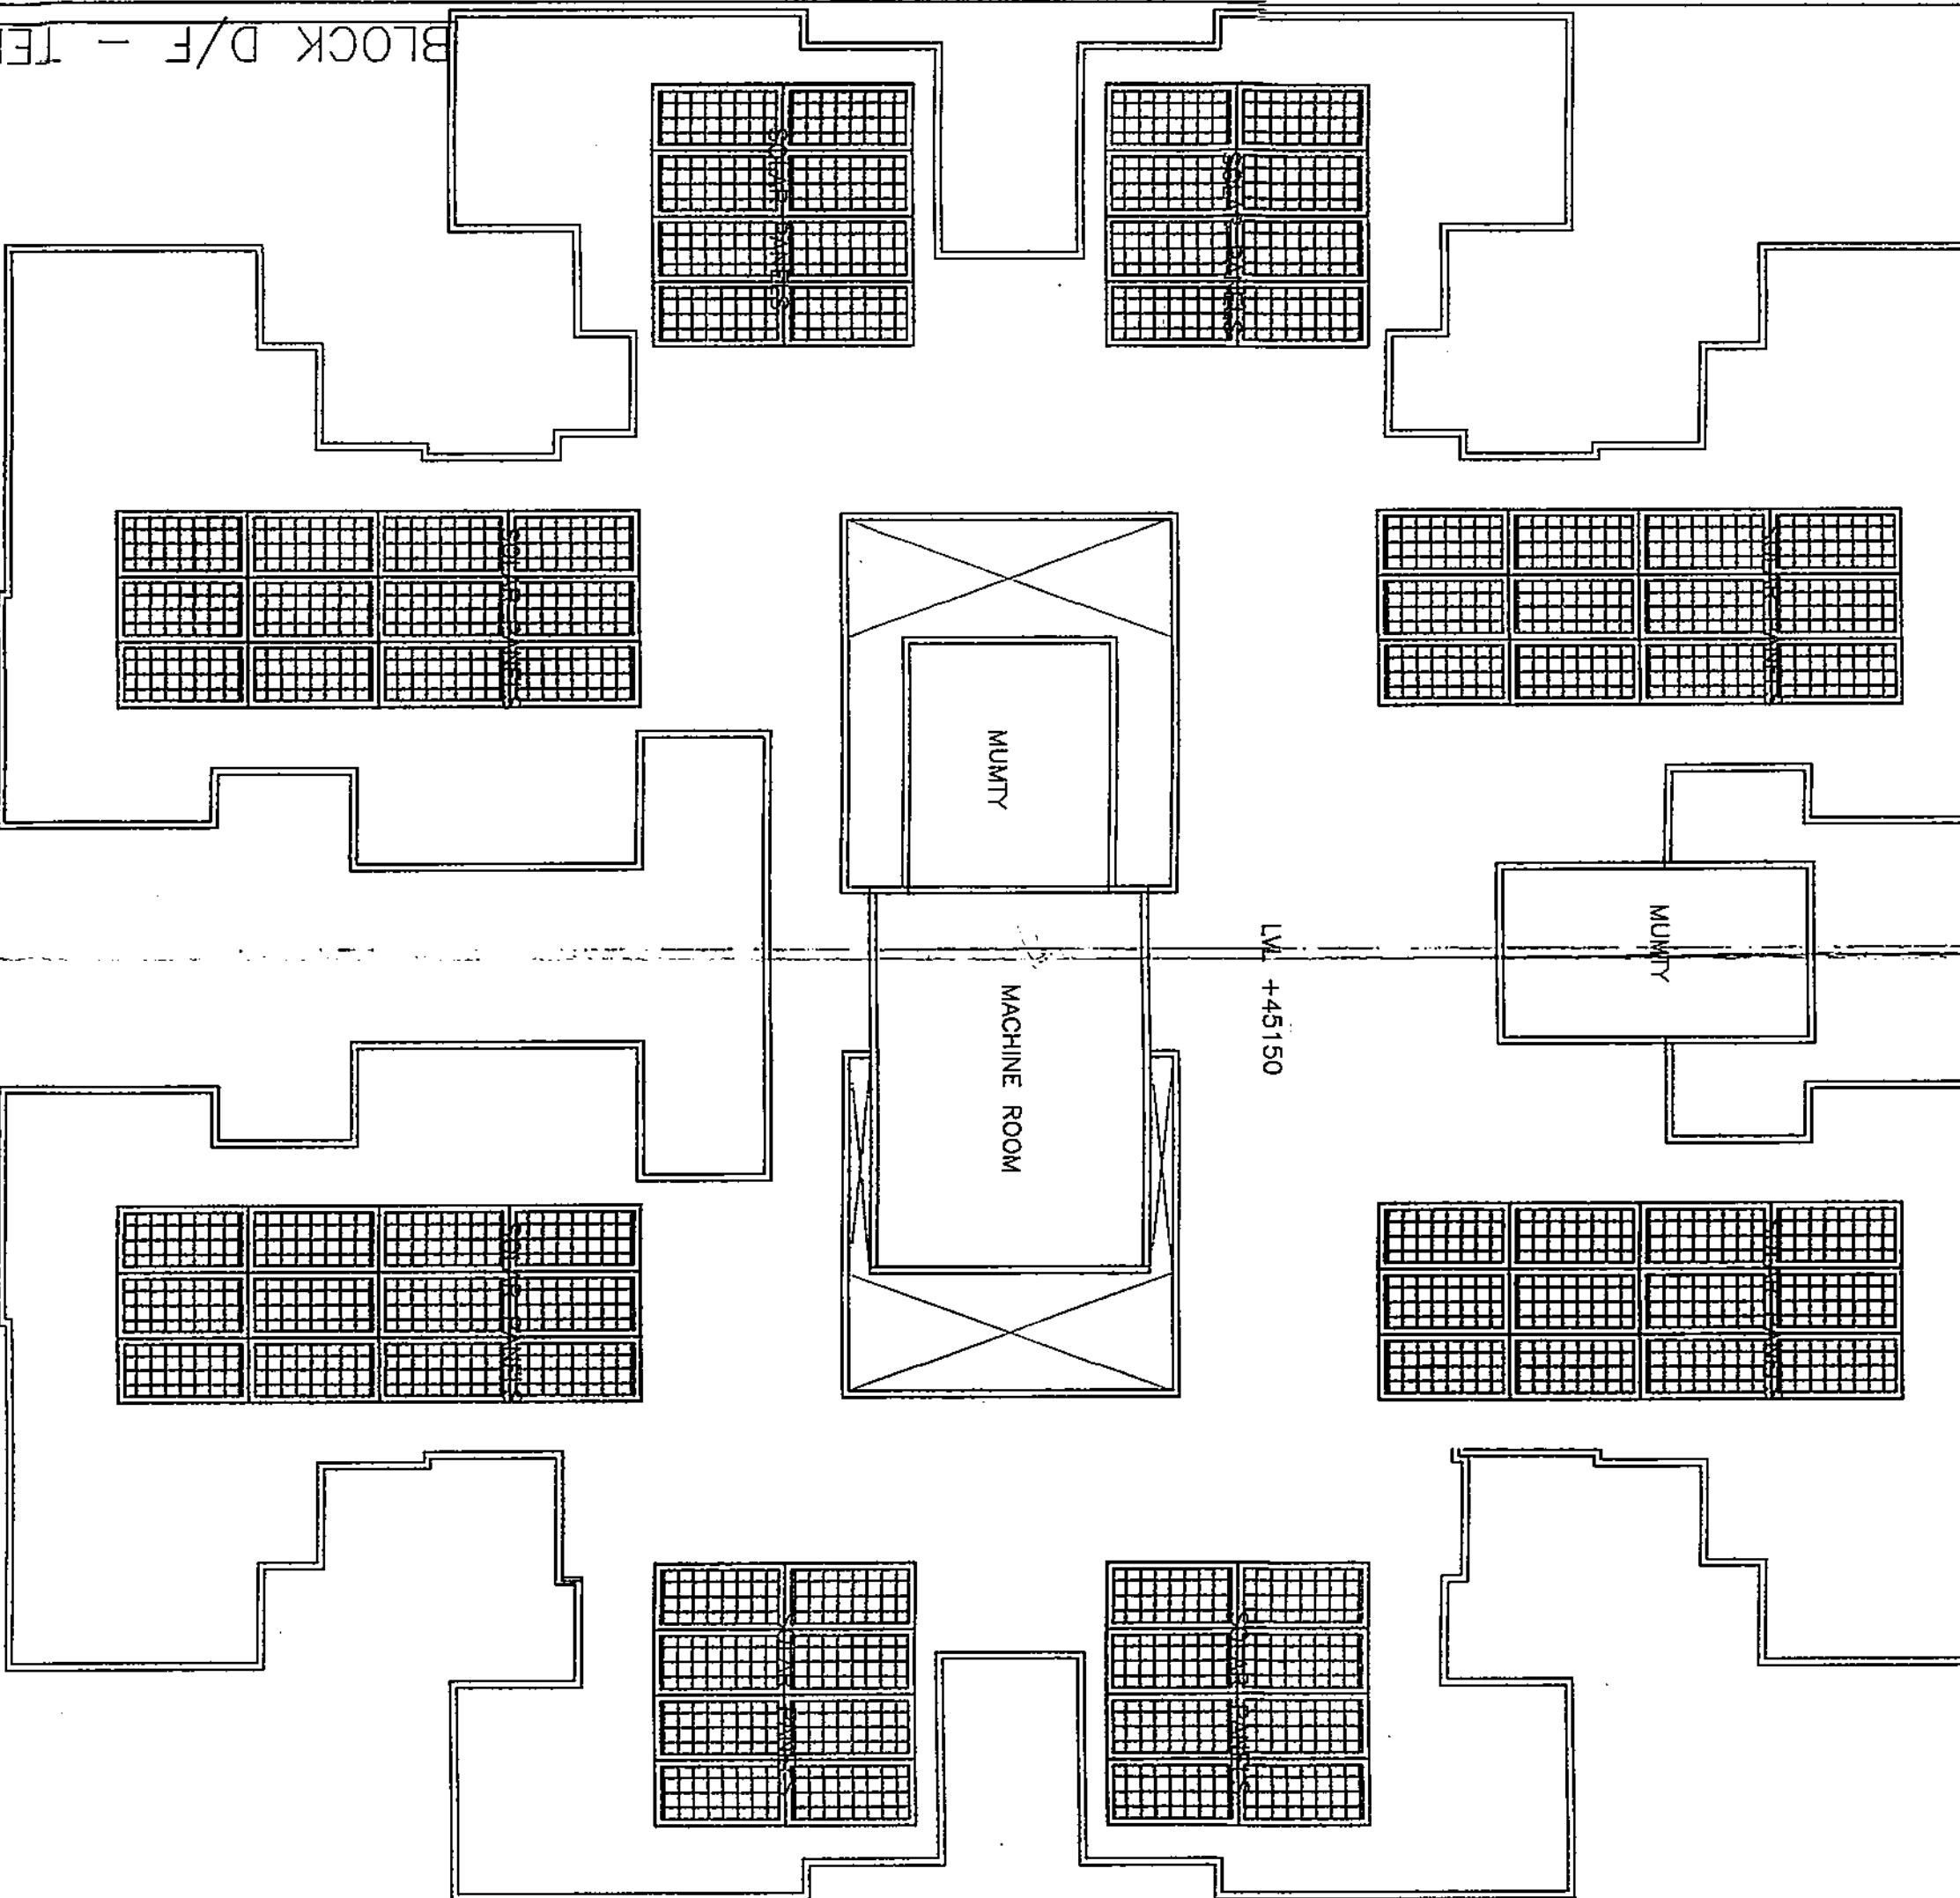

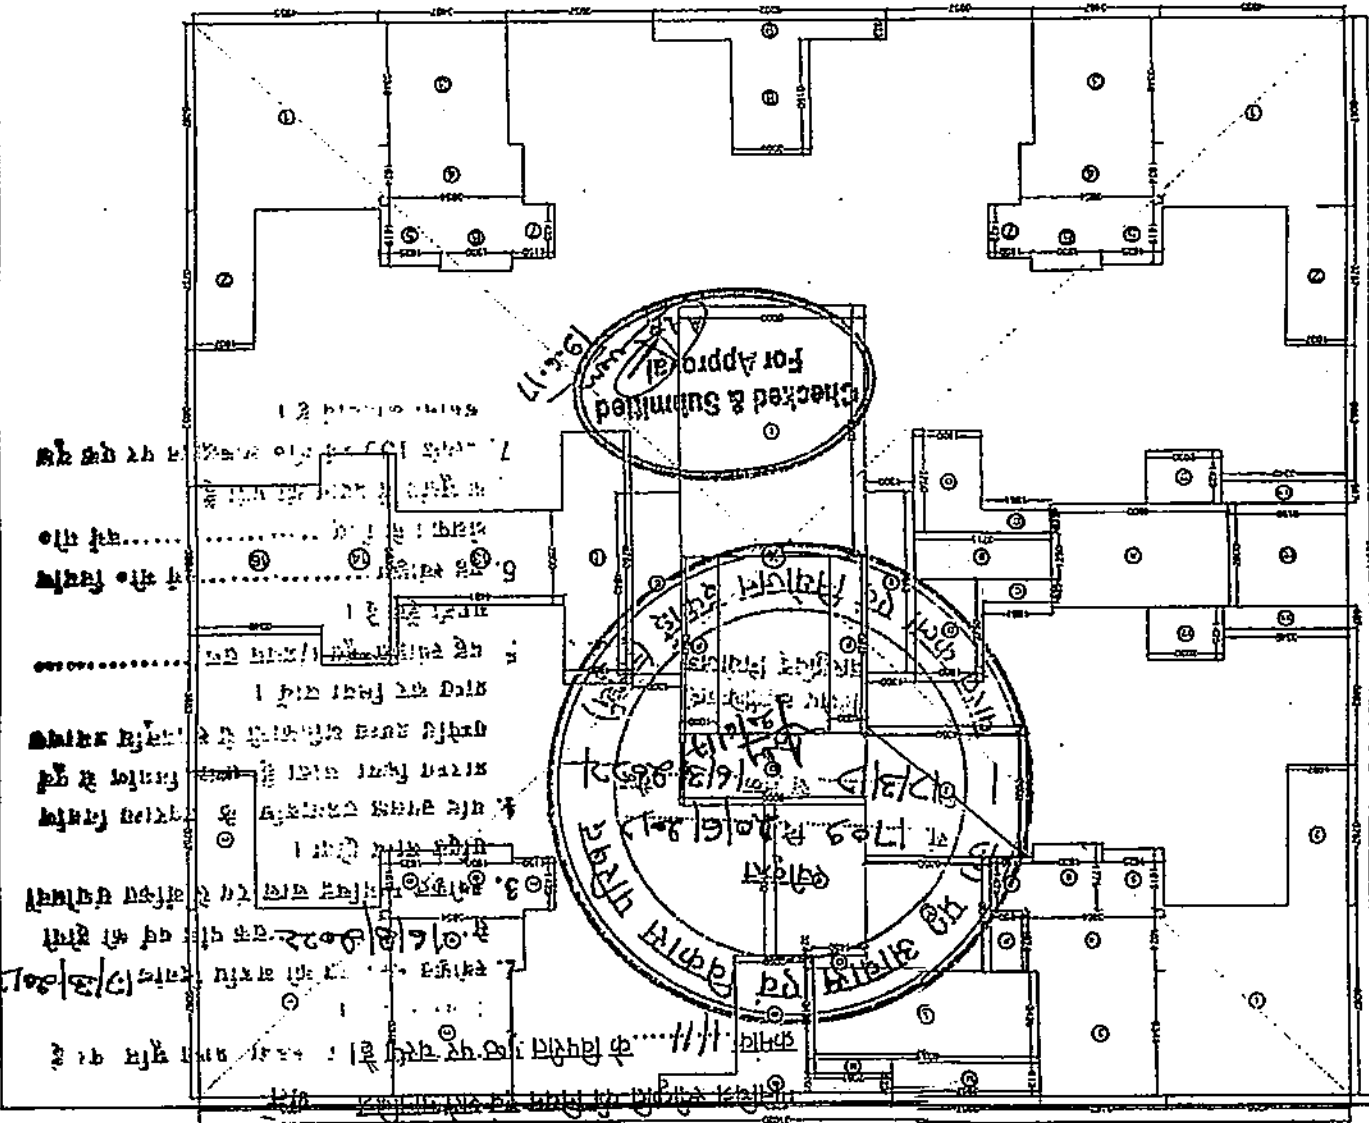

SUBMISSION DRAWING

NOTES:
1. ALL DIMENSIONS ARE IN MM.
2. DIMENSIONS NOT TO BE SCALED.
THIS ENTIRE DEVELOPMENT HAS BEEN CONCEIVED
DESIGNED AND DRAFTED ON THE BASIS OF THE FOLLOWING
PARAMETERS.

TYPICAL FLOOR ON 9TH TO 14TH FLOOR (SQM)		TYPICAL FLOOR ON 8TH TO 14TH FLOOR (SQM)		TYPICAL FLOOR ON 7TH TO 14TH FLOOR (SQM)	
S.NO.	AREA	S.NO.	AREA	S.NO.	AREA
1	10.175	1	10.175	1	10.175
2	12.592	2	12.592	2	12.592
3	1.861	3	1.861	3	1.861
4	2.750	4	2.750	4	2.750
5	4.843	5	4.843	5	4.843
6	1.000	6	1.000	6	1.000
7	4.750	7	4.750	7	4.750
8	1.950	8	1.950	8	1.950
9	6.702	9	6.702	9	6.702
10	33.510	10	33.510	10	33.510
11	9.750	11	9.750	11	9.750
12	13.224	12	13.224	12	13.224
13	3.999	13	3.999	13	3.999
14	2.930	14	2.930	14	2.930
15	1.455	15	1.455	15	1.455
16	3.994	16	3.994	16	3.994
17	1.850	17	1.850	17	1.850
18	3.994	18	3.994	18	3.994
19	1.850	19	1.850	19	1.850
20	1.850	20	1.850	20	1.850
21	1.850	21	1.850	21	1.850
100	1.850	100	1.850	100	1.850

DRAWING TITLE:
BLOCK C/G/H - FLOOR PLANS AND
AREA DETAIL

ANTHELA-AFFORDABLE HOUSING AT
SECTOR 12D,AWAS VIKAS SIKANDRA
YOJNA, AGRA

CLIENT:
M/S OP CHAINS HOUSING LLP /
M/S BHARAT NAGAR HOUSING

DRAWN BY:
NIKITA
CHECKED BY:
DD UPADHYAY

SHEET NO. R-09

NORTH:

SCALE 1:100

CLIENT

ARCHITECT

Partner
For Bharat Nagar Housing

REGISTERED ARCHITECT

ARCHITECT:

NEXUSPLUS
CONSULTANTS PVT. LTD.

PHONE NO. 0120 4365761 / 4260663
B-116 2ND FLOOR, SECTOR-50,
NOIDA-201301

architects

BLOCK
C/G/H-AREA
PLAN FOR 9TH
TO 14TH FLOOR

TYPICAL FLOOR ON 9TH TO 14TH FLOOR (SQM)		TYPICAL FLOOR ON 8TH TO 14TH FLOOR (SQM)		TYPICAL FLOOR ON 7TH TO 14TH FLOOR (SQM)	
S.NO.	AREA	S.NO.	AREA	S.NO.	AREA
1	10.175	1	10.175	1	10.175
2	12.592	2	12.592	2	12.592
3	1.861	3	1.861	3	1.861
4	2.750	4	2.750	4	2.750
5	4.843	5	4.843	5	4.843
6	1.000	6	1.000	6	1.000
7	4.750	7	4.750	7	4.750
8	1.950	8	1.950	8	1.950
9	6.702	9	6.702	9	6.702
10	33.510	10	33.510	10	33.510
11	9.750	11	9.750	11	9.750
12	13.224	12	13.224	12	13.224
13	3.999	13	3.999	13	3.999
14	2.930	14	2.930	14	2.930
15	1.455	15	1.455	15	1.455
16	3.994	16	3.994	16	3.994
17	1.850	17	1.850	17	1.850
18	3.994	18	3.994	18	3.994
19	1.850	19	1.850	19	1.850
20	1.850	20	1.850	20	1.850
21	1.850	21	1.850	21	1.850
92	1.850	92	1.850	92	1.850
93	1.850	93	1.850	93	1.850</

PROJECT:

ANTHELA- AFFORDABLE
HOUSING AT SECTOR 12D,AWAS
VIKAS SIKANDRA YOJNA, AGRA

CLIENT:

M/S OP CHAINS HOUSINGS
LLP & M/S BHARAT NAGAR HOUSING

ARCHITECTS :



DRAWING NAME

PART-01/GROUND & FIRST FLOOR




DRAWN BY:

D.D Upadhyay

CHECK BY:



DATE 15/JULY/2017	DRAWING NO. WD-P-01/AP-01
----------------------	------------------------------

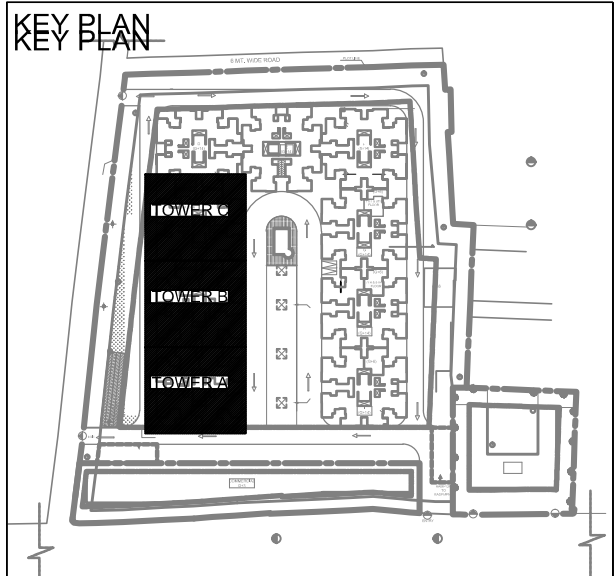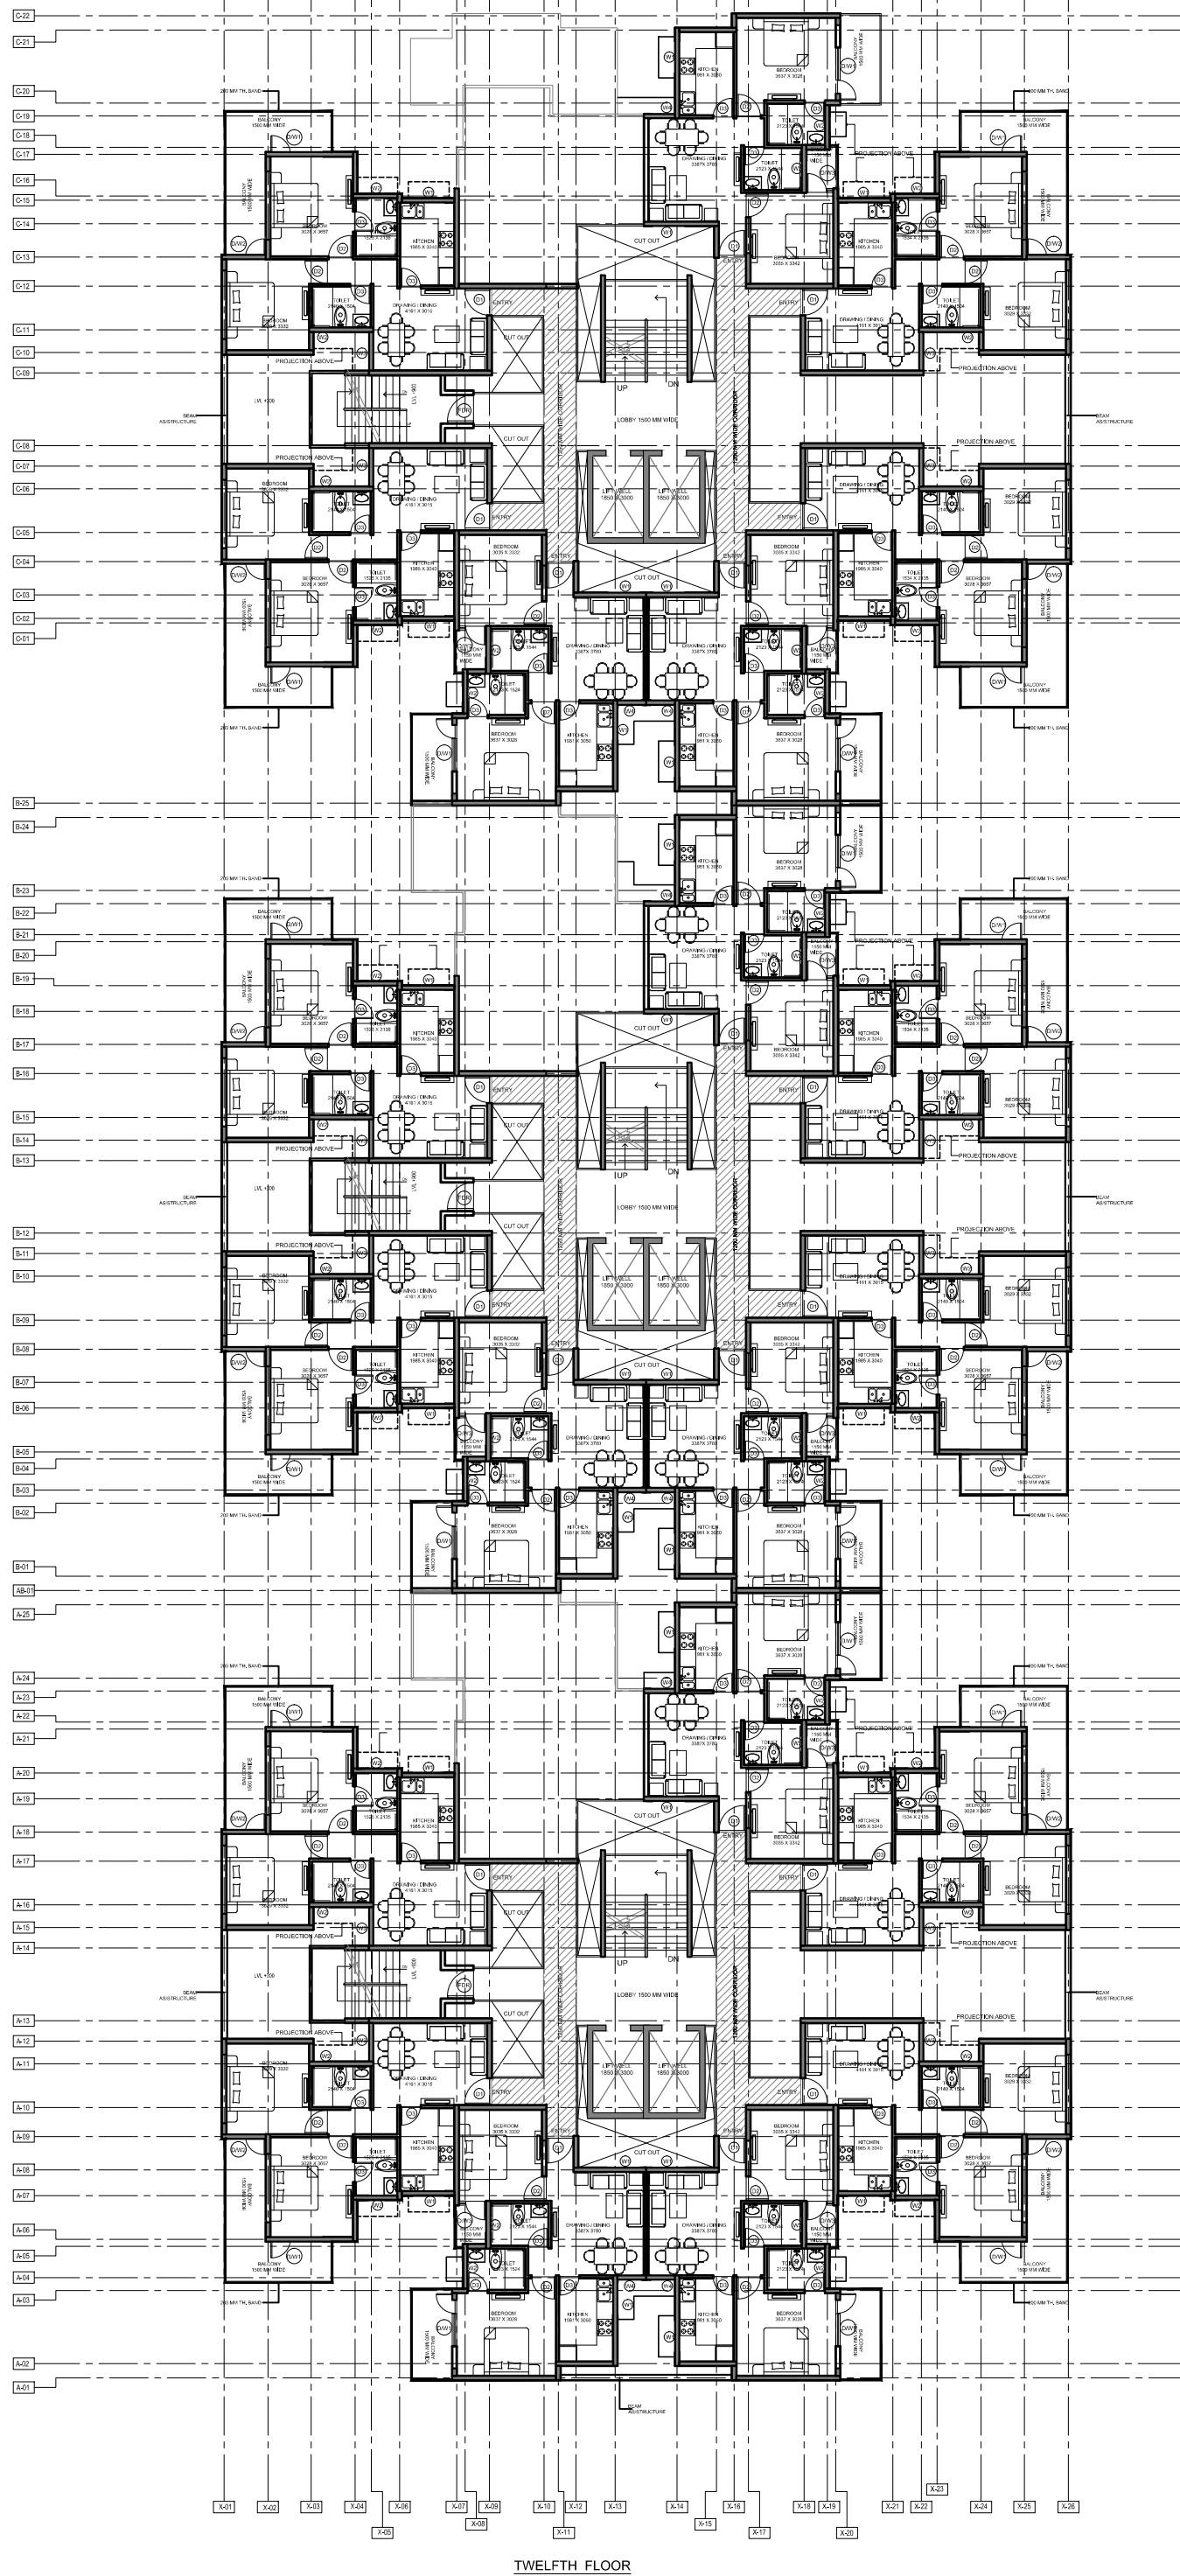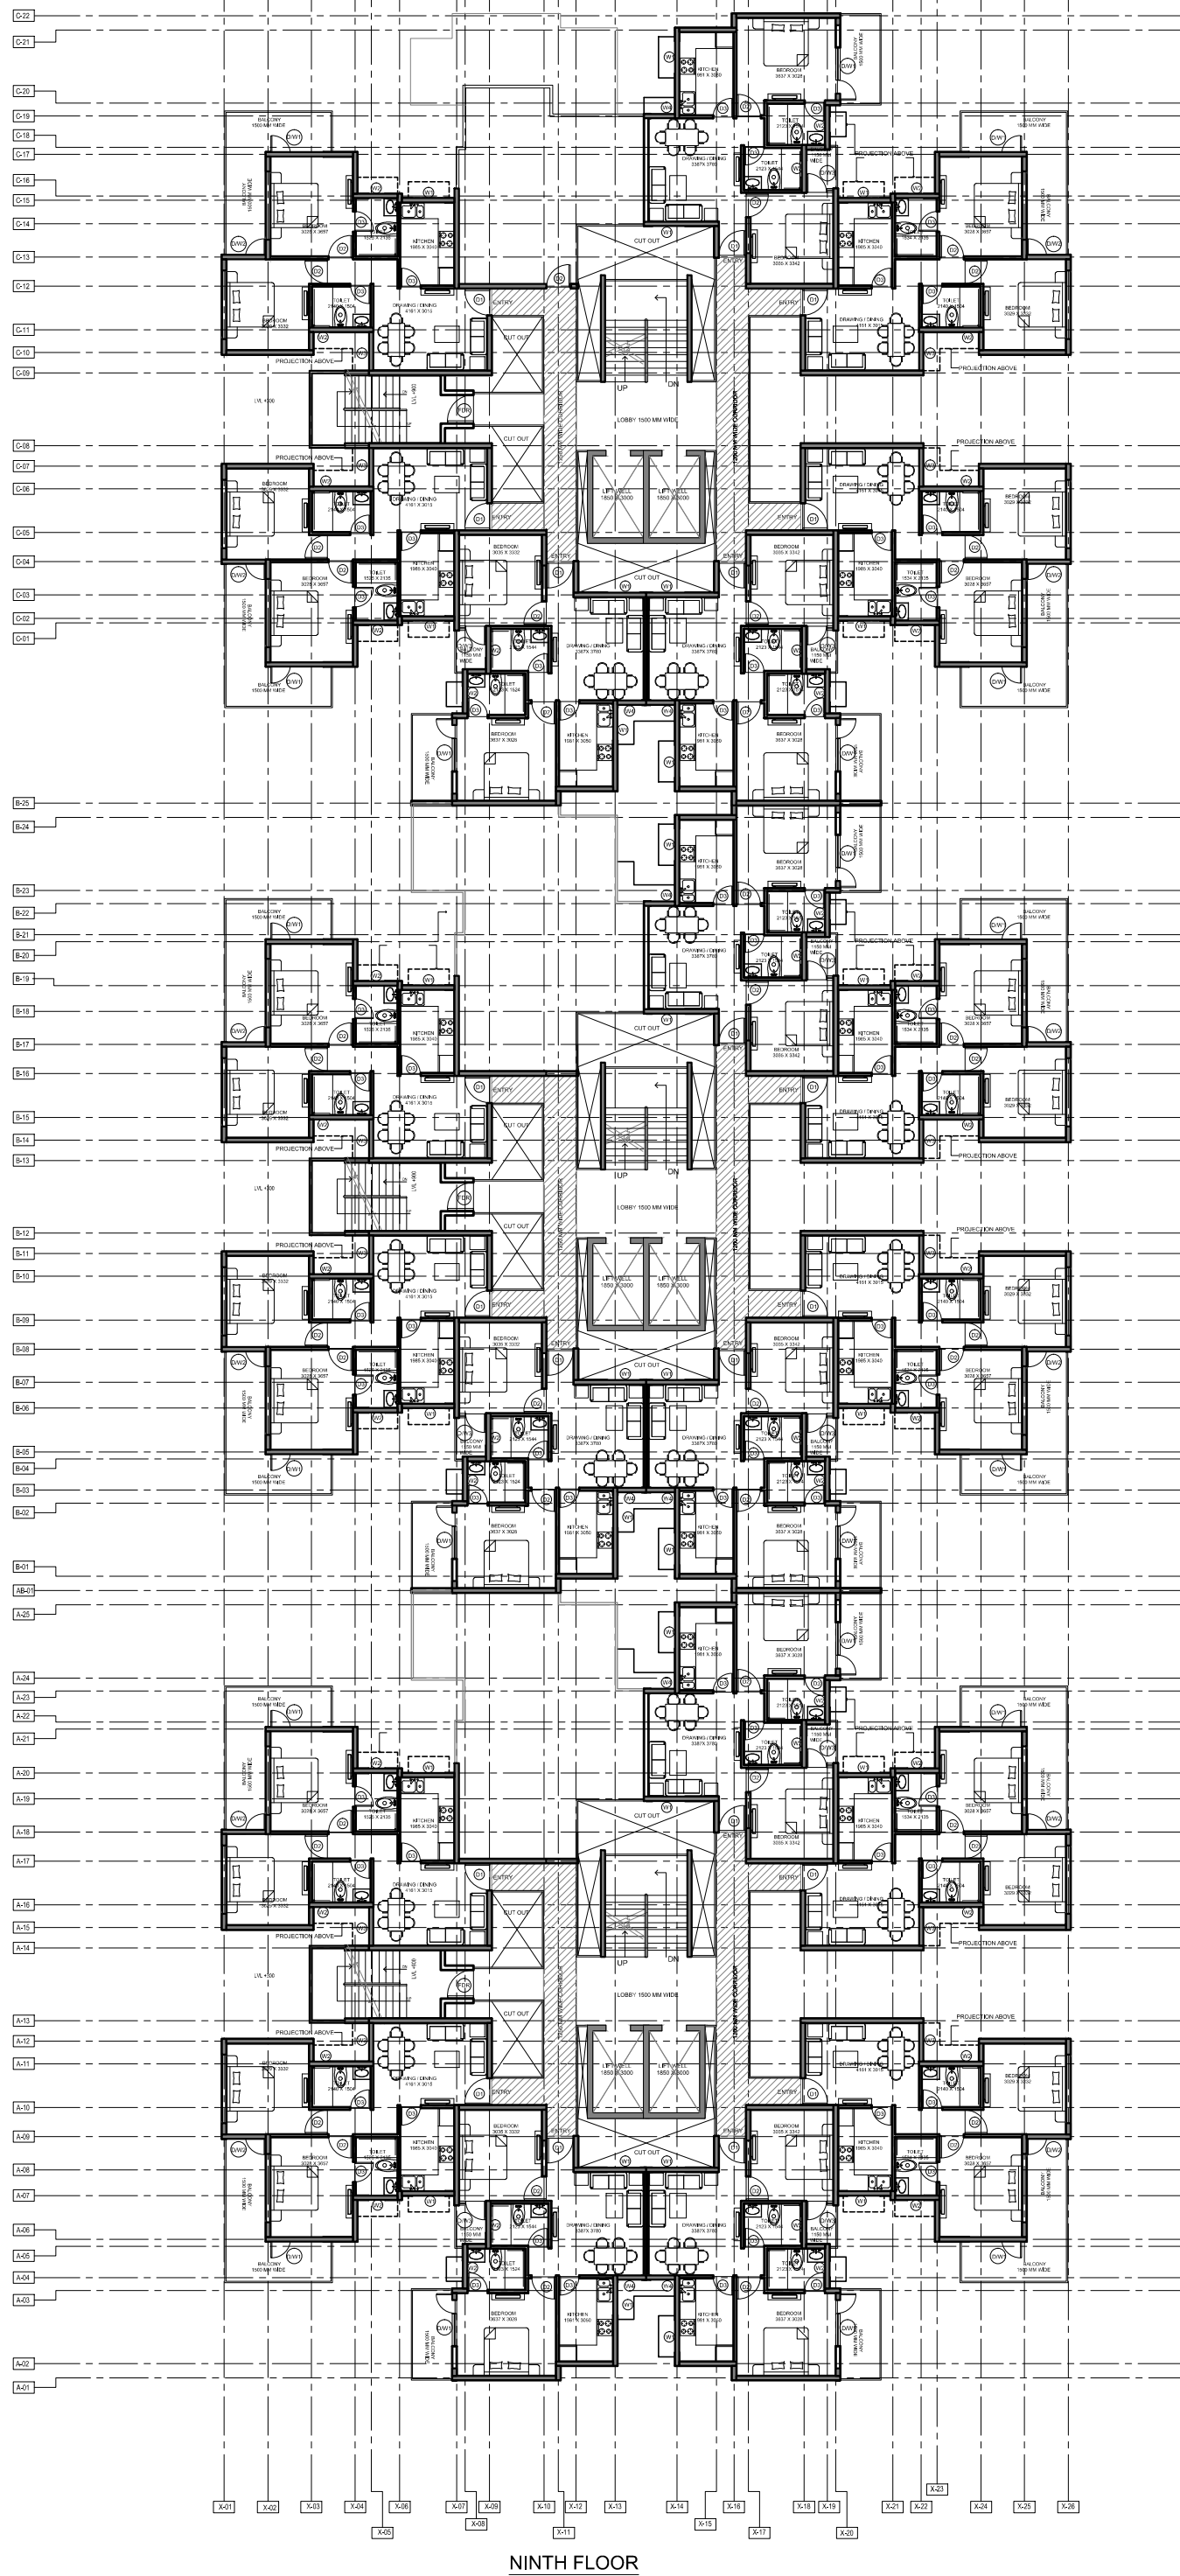

NOTES

DATE	REV NO.	DESCRIPTION

PROJECT:

ANTHELA- AFFORDABLE
HOUSING AT SECTOR 12D,AWAS
VIKAS SIKANDRA YOJNA, AGRA

CLIENT:

M/S OP CHAINS HOUSINGS
LLP & M/S BHARAT NAGAR HOUSING

ARCHITECTS : **nexus**
architects

NEXUSPLUS CONSULTANTS PVT. LTD.
B-116 2ND FLOOR, SECTOR-50,
NOIDA-201301
PHONE NO. 0120 4355781 / 4250663

DRAWING NAME

PART-01 NINTH FLOOR
TWELFTH FLOOR

DRAWN BY:

D.D Upadhyay

CHECK BY:

DATE


15/JULY/2017

DRAWING NO.


WD-P-01/AP-04

SCALE : 1:75


N

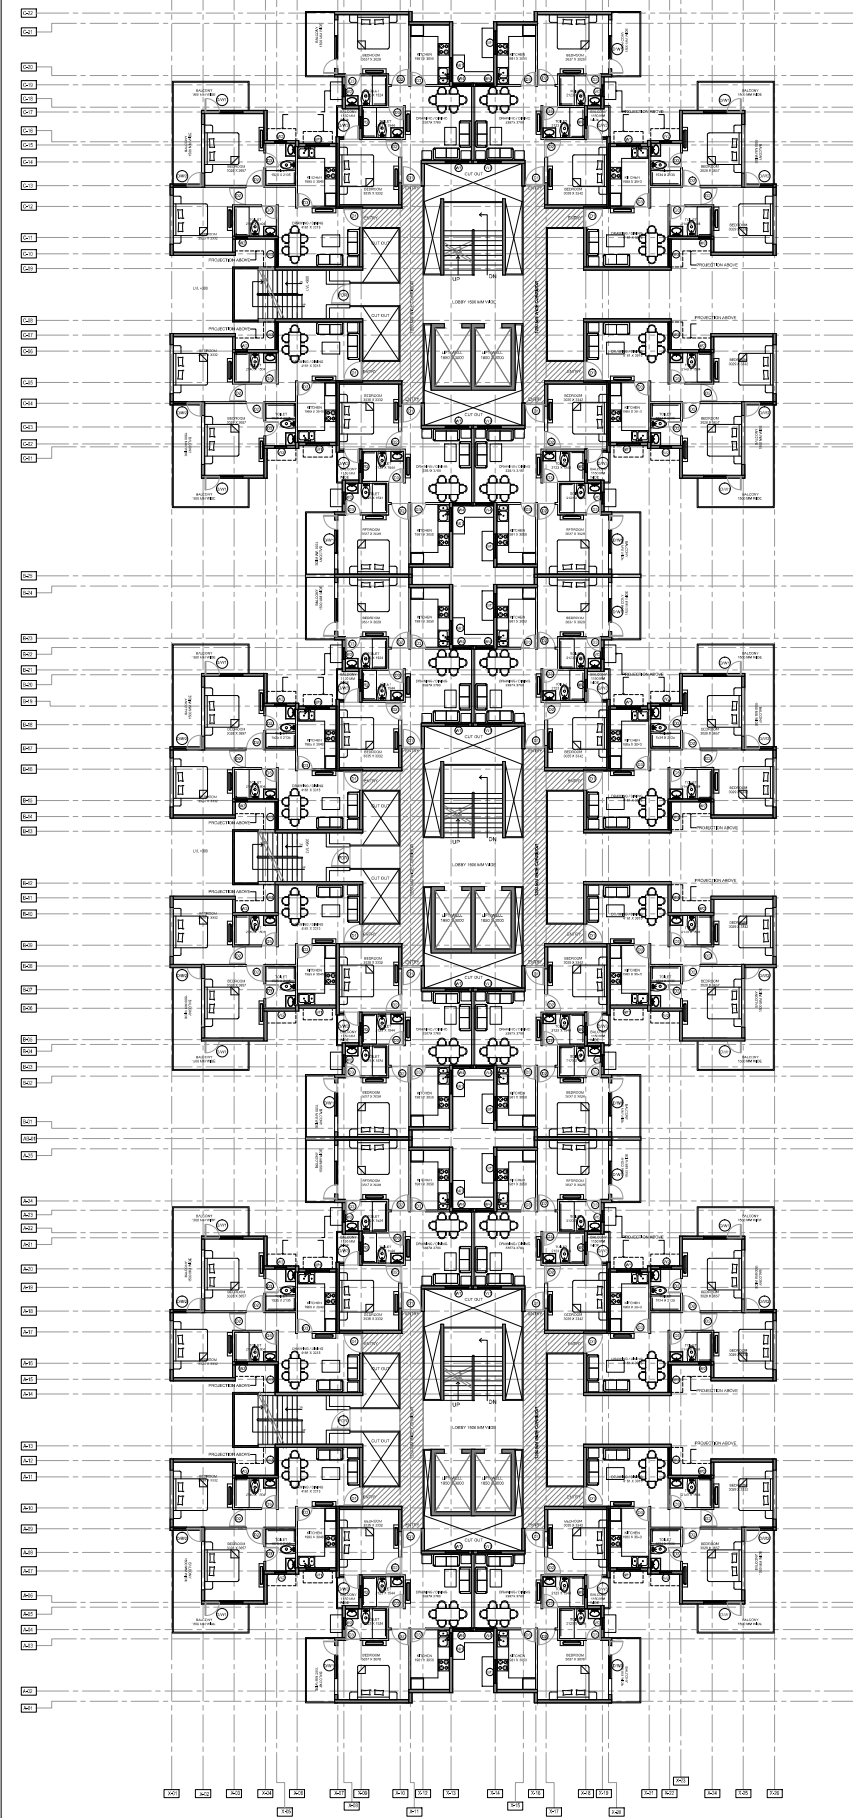

SECOND TO FOURTH &
SIXTH FLOOR

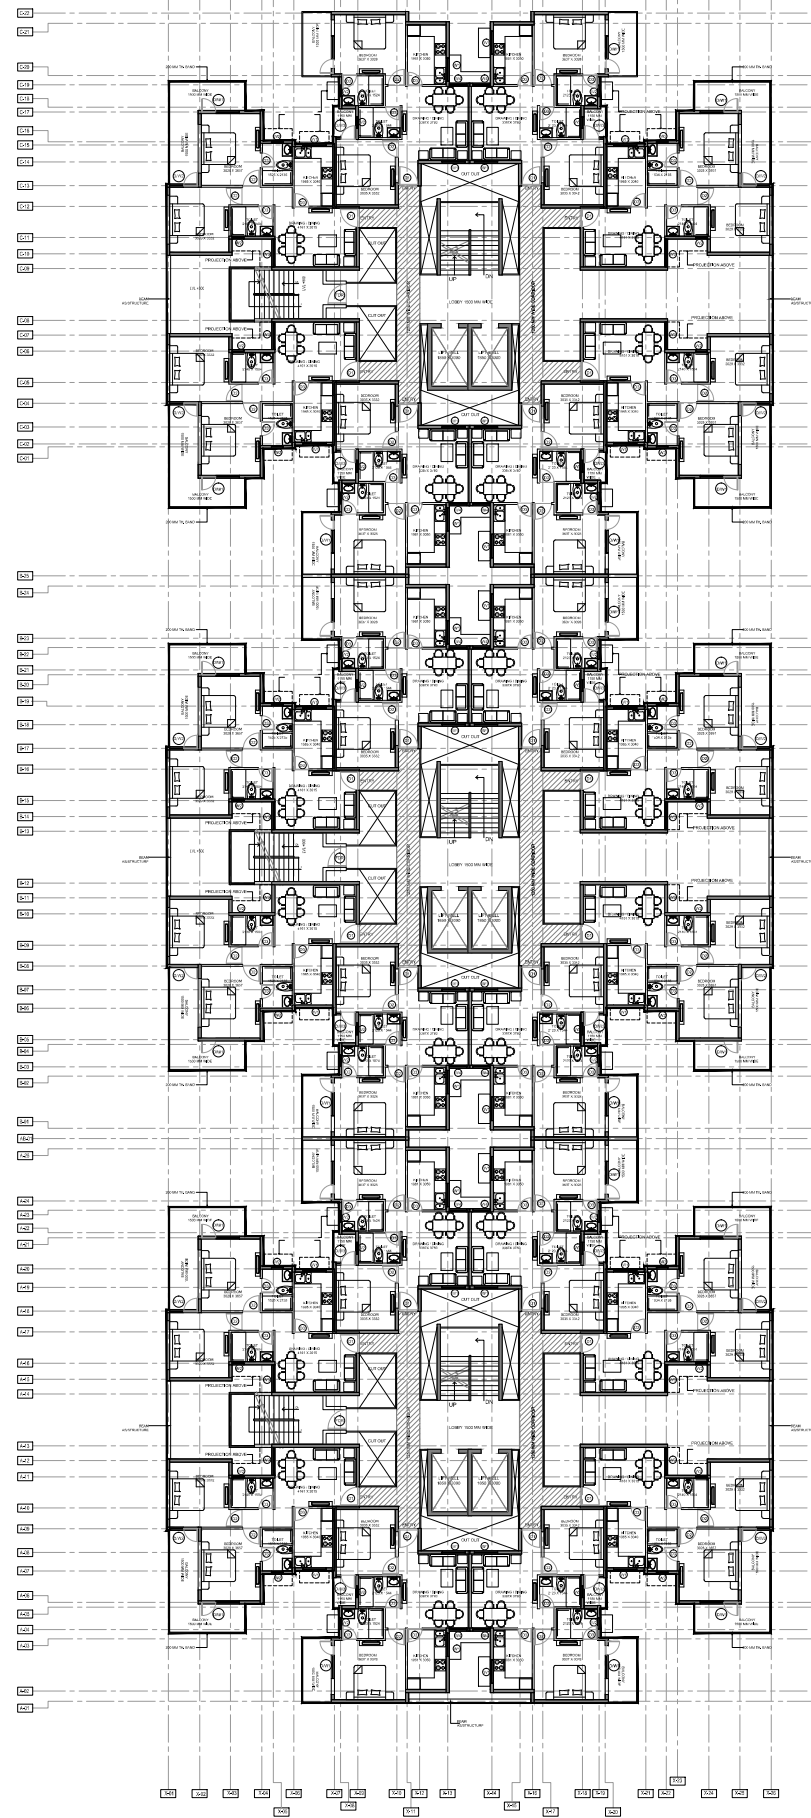

FIFTH FLOOR

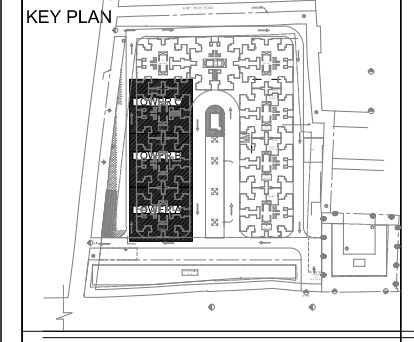

NOTES

DATE	REV NO.	DESCRIPTION

PROJECT:
ANTHELA- AFFORDABLE
HOUSING AT SECTOR 12D,AWAS
VIKAS SIKANDRA YOJNA, AGRA


CLIENT:
M/S OP CHAINS HOUSINGS
LLP & M/S BHARAT NAGAR HOUSING

ARCHITECTS : **nexus**
architects
NEXUSPLUS CONSULTANTS PVT. LTD.
B-116 2ND FLOOR, SECTOR-50,
NOIDA-201301
PHONE NO. 0120 4355781 / 4250663


DRAWING NAME
PART-01SECOND TO
FOURTH & SIXTH FLOOR
FIFTH FLOOR

DRAWN BY:
D.D Upadhyay


CHECK BY:

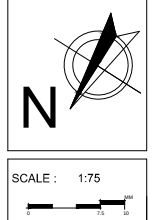


DATE 15/JULY/2017	DRAWING NO. WD-P-01/AP-02
----------------------	------------------------------

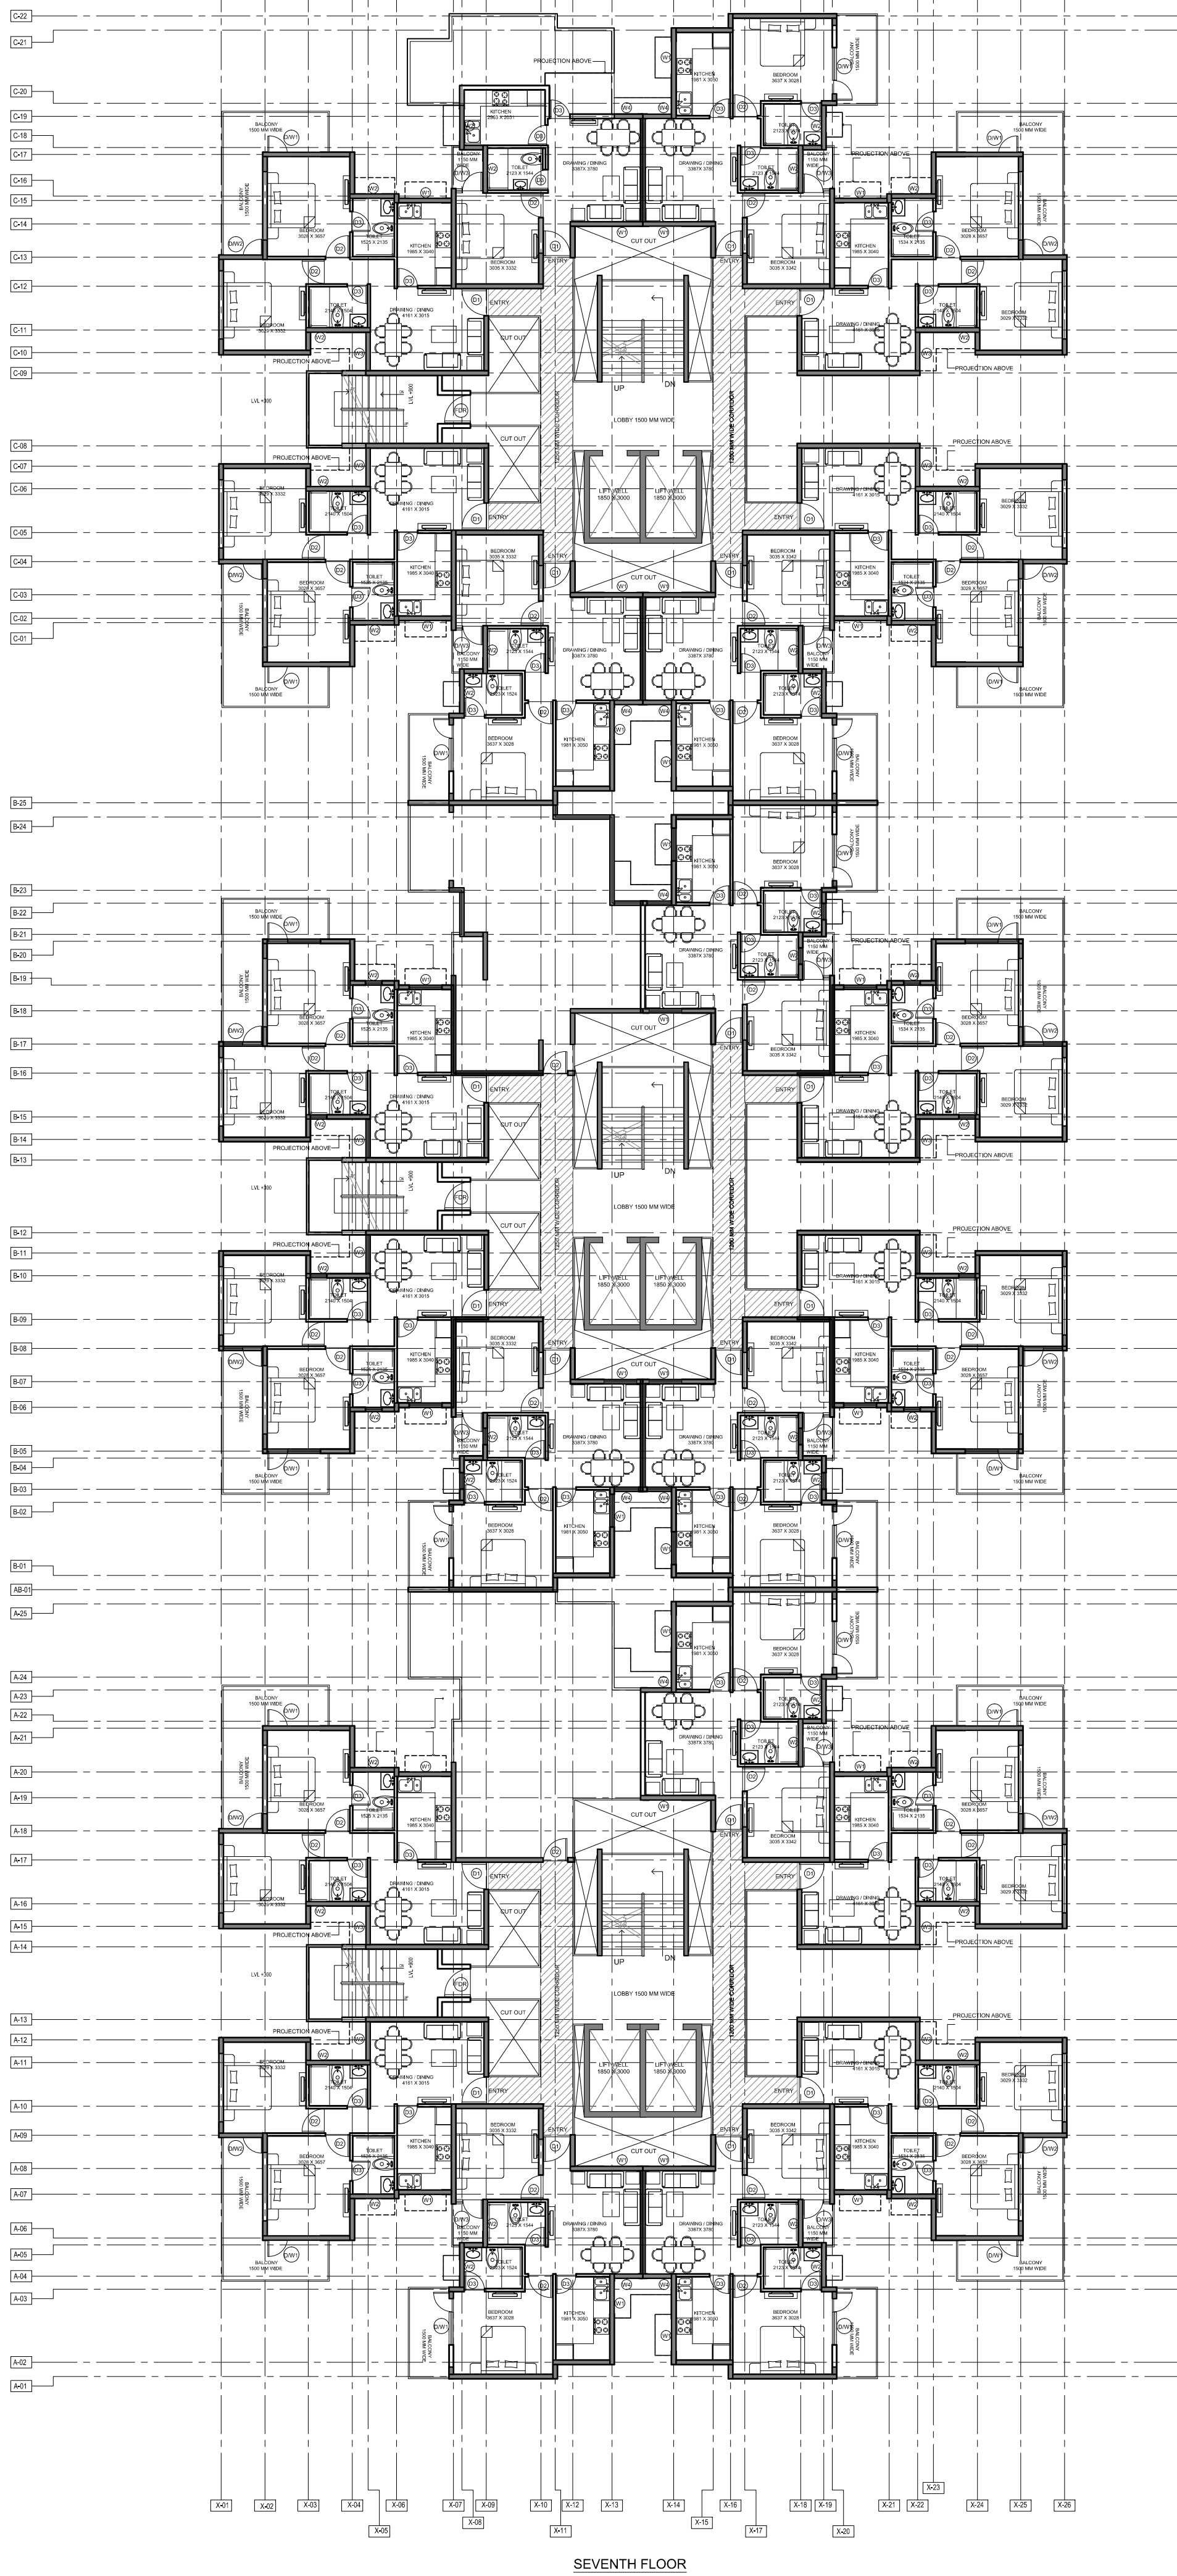

SEVENTH FLOOR

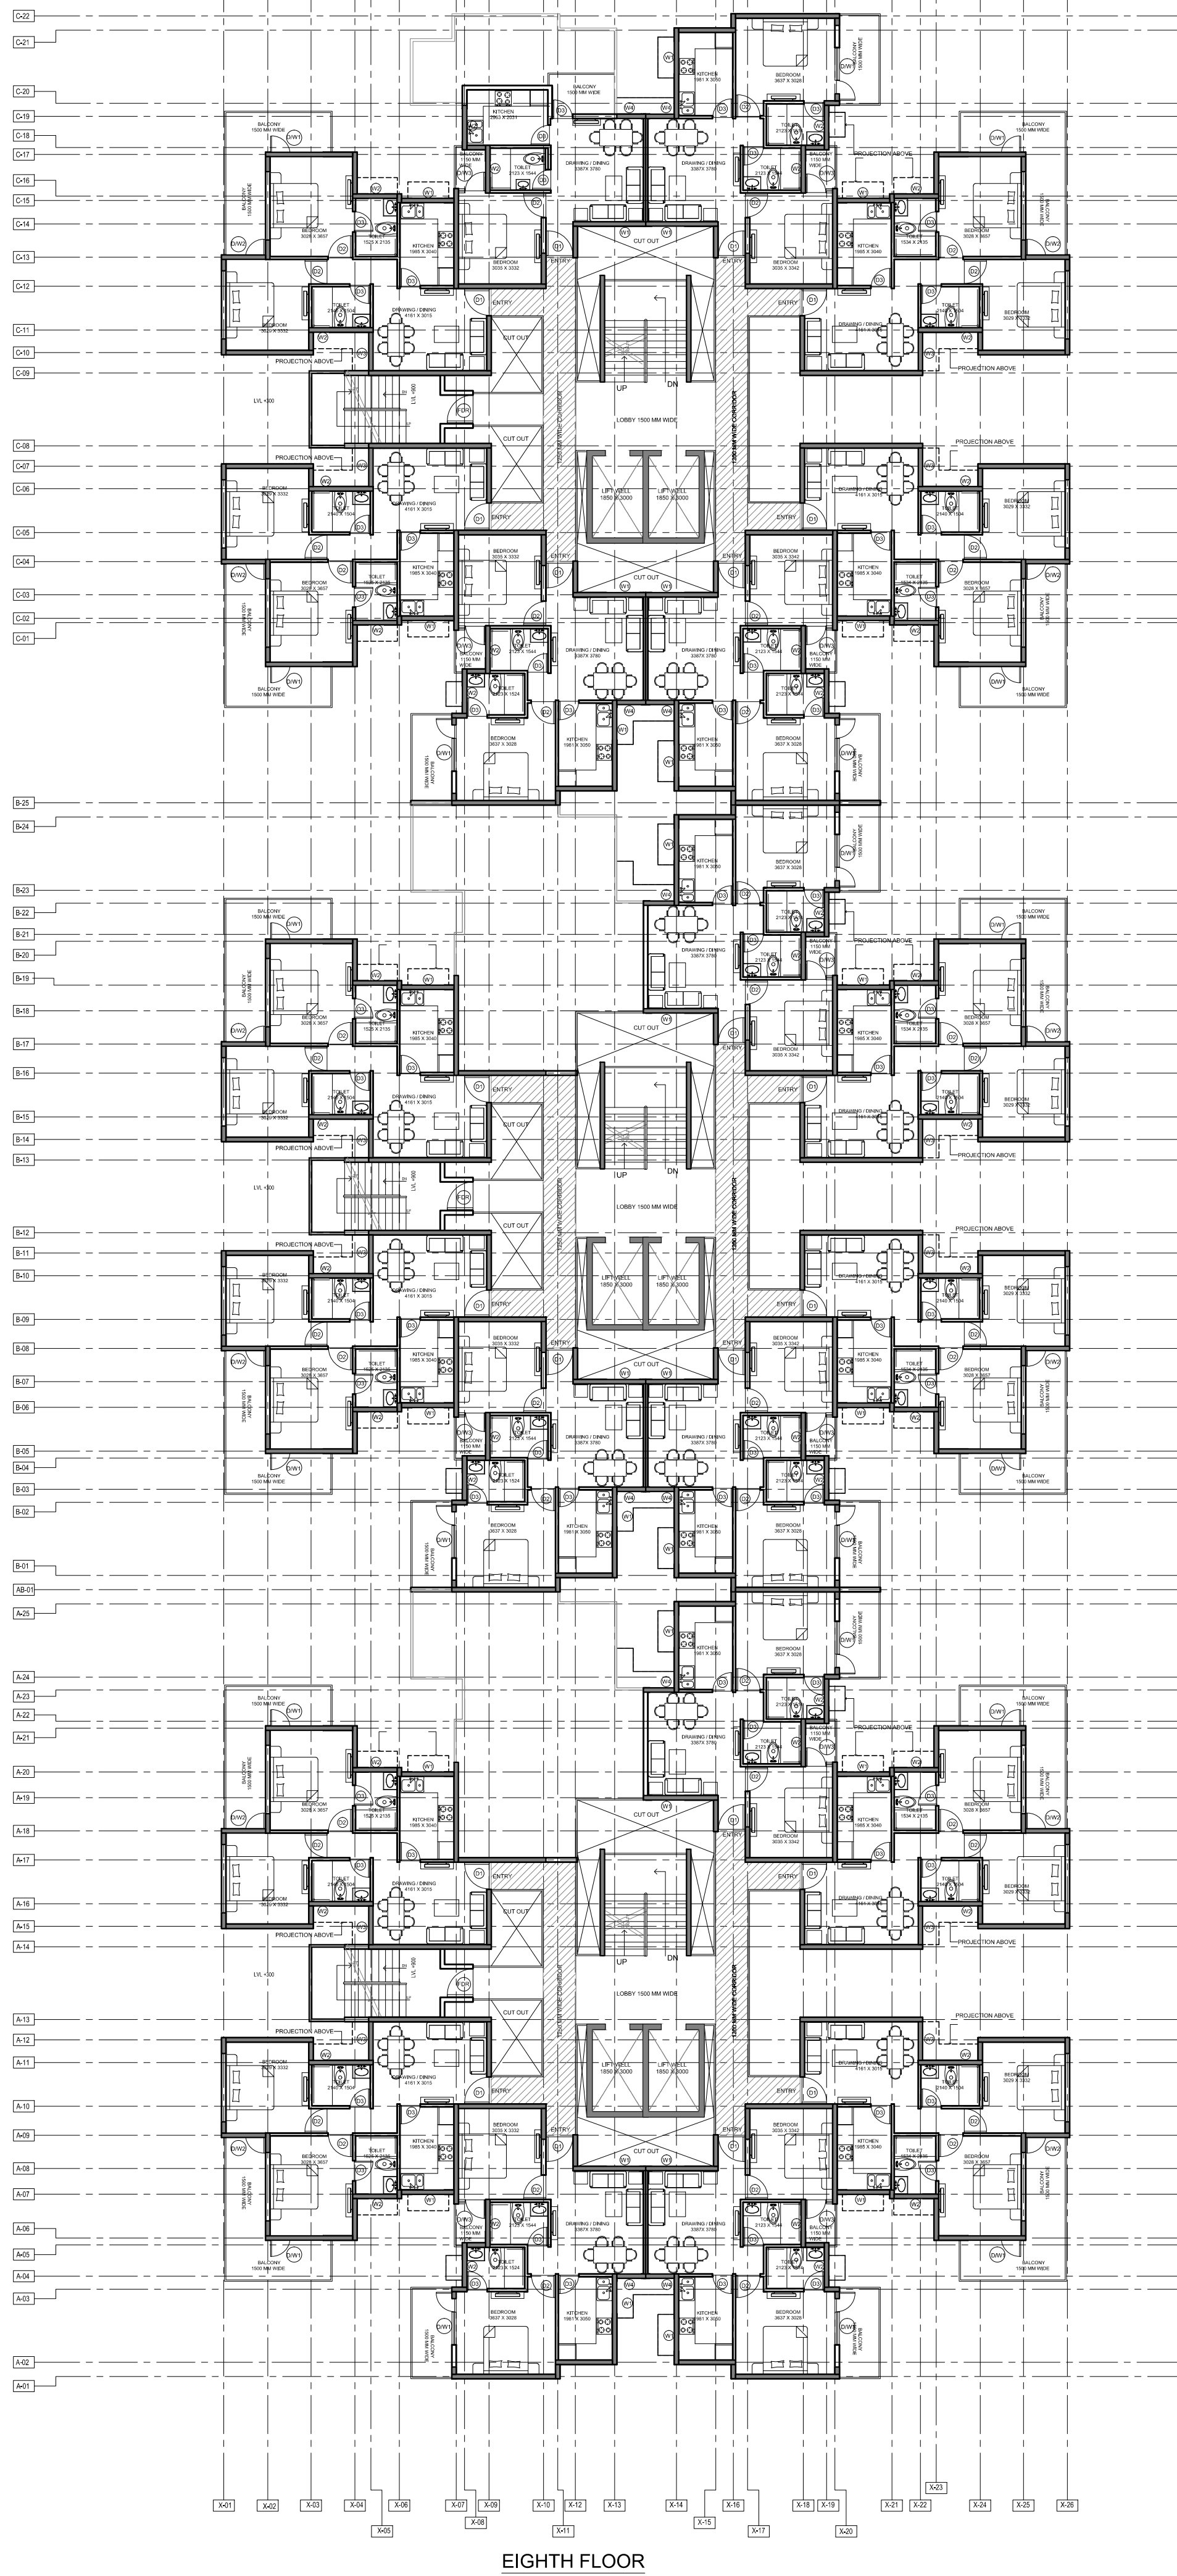

EIGHTH FLOOR

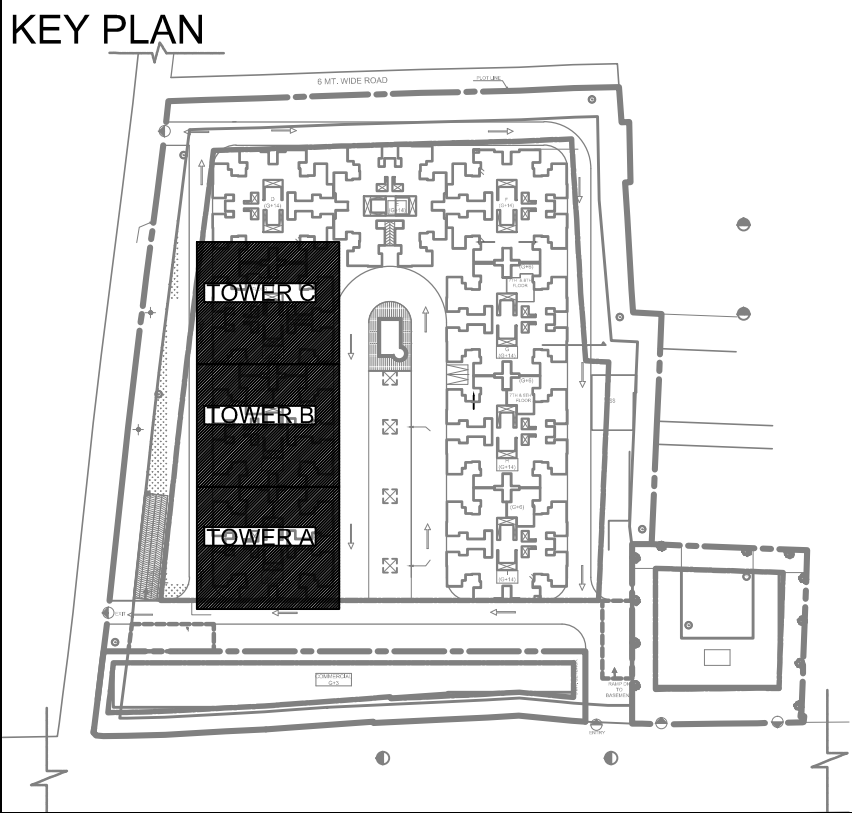

NOTES

DATE	REV NO.	DESCRIPTION

PROJECT:

ANTHELA- AFFORDABLE
HOUSING AT SECTOR 12D,AWAS
VIKAS SIKANDRA YOJNA, AGRA

CLIENT:

M/S OP CHAINS HOUSINGS
LLP & M/S BHARAT NAGAR HOUSING

ARCHITECTS : **nexus**
architects

NEXUSPLUS CONSULTANTS PVT. LTD.
B-116 2ND FLOOR, SECTOR-50,
NOIDA-201301
PHONE NO. 0120 4355781 / 4250663

DRAWING NAME

PART-01 SEVENTH FLOOR
EIGHTH FLOOR

DRAWN BY:


D.D Upadhyay

CHECK BY:


SCALE : 1:75

DATE
15/JULY/2017


DRAWING NO.
WD-P-01/AP-03

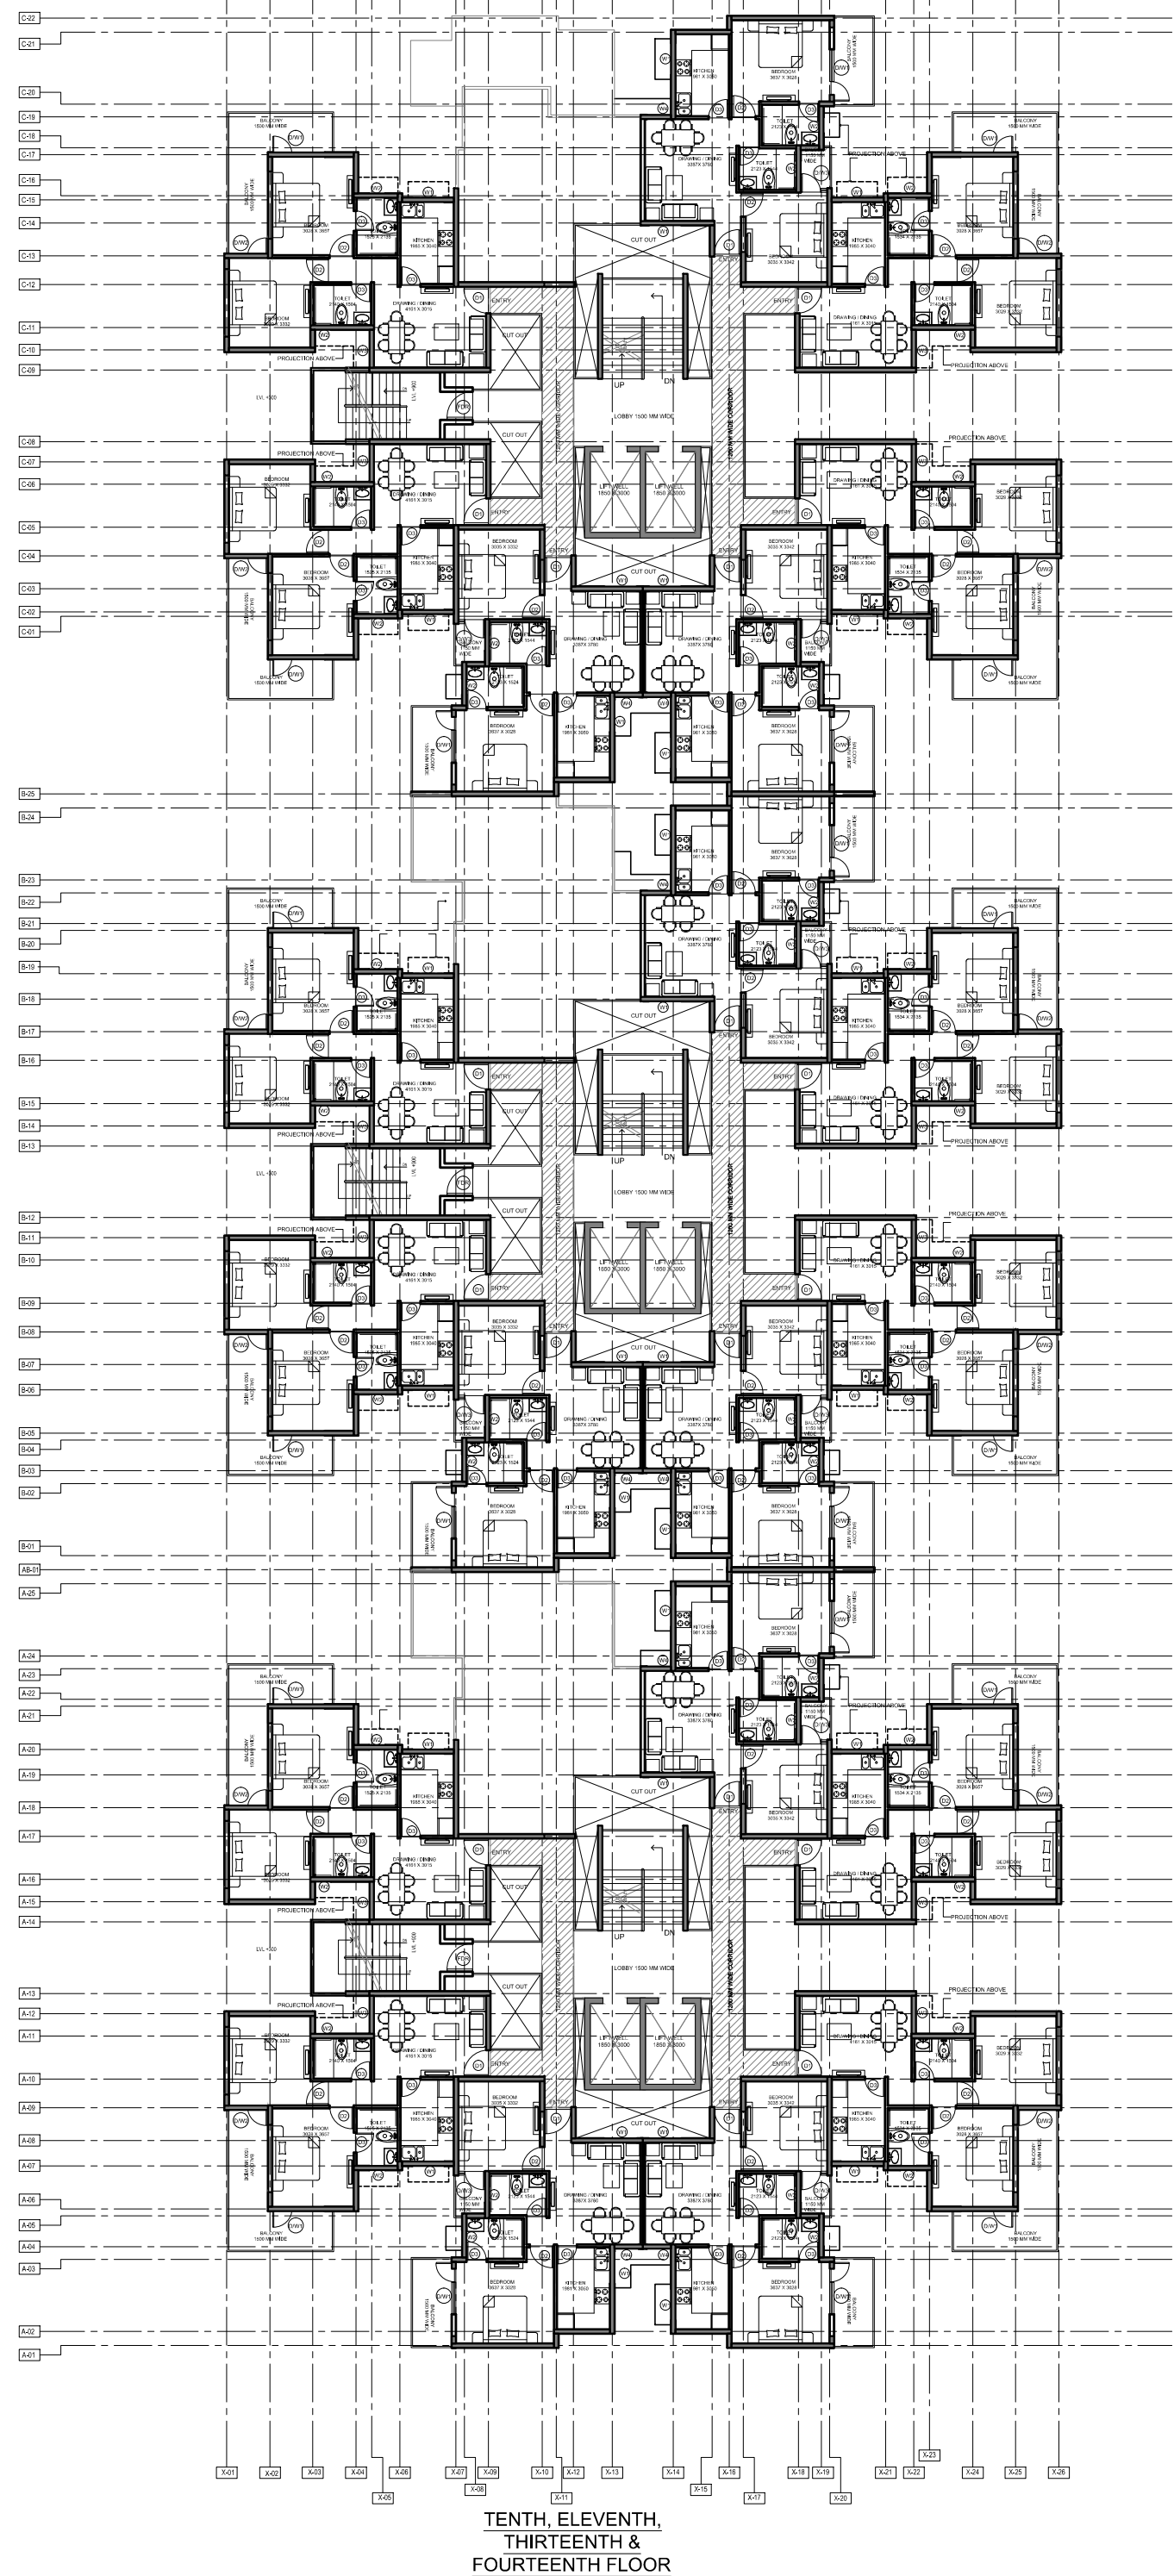

TENTH, ELEVENTH,
THIRTEENTH &
FOURTEENTH FLOOR

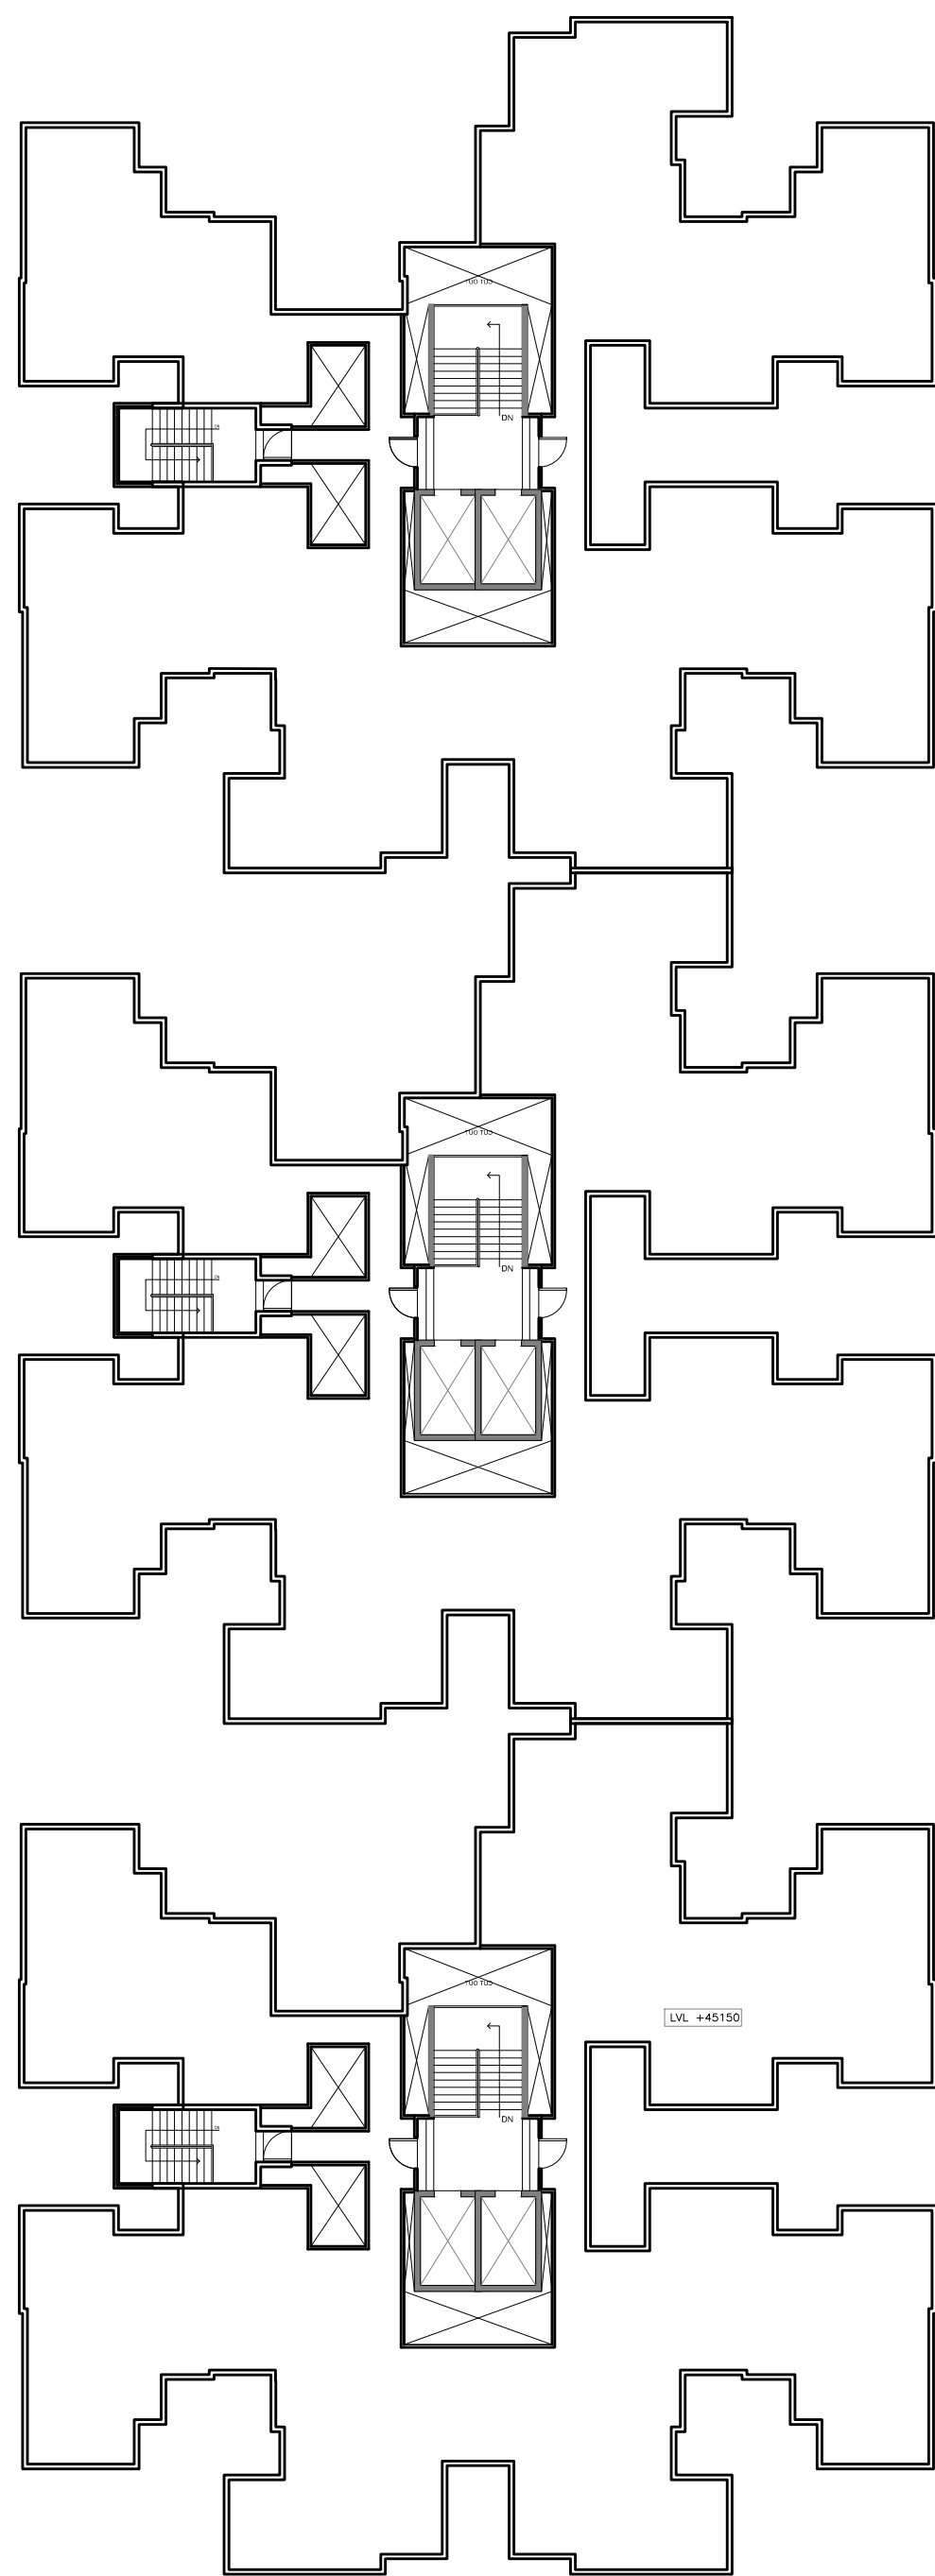

TERRACE PLAN

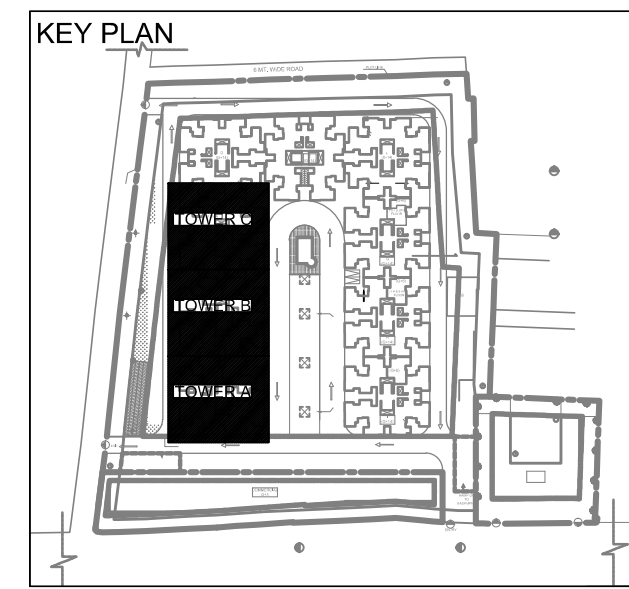

NOTES

DATE	REV NO.	DESCRIPTION

PROJECT:

ANTHELA- AFFORDABLE
HOUSING AT SECTOR 12D,AWAS
VIKAS SIKANDRA YOJNA, AGRA

CLIENT:

M/S OP CHAINS HOUSINGS
LLP & M/S BHARAT NAGAR HOUSING

ARCHITECTS : **nexus**
architects

NEXUSPLUS CONSULTANTS PVT. LTD.
B-116 2ND FLOOR, SECTOR-50,
NOIDA-201301
PHONE NO. 0120 4355781 / 4250663

DRAWING NAME
PART-01TENTH, ELEVENTH,
THIRTEENTH &
FOURTEENTH FLOOR
TERRACE PLAN

DRAWN BY:

D.D Upadhyay

CHECK BY:

SCALE : 1:75

DATE
15/JULY/2017

DRAWING NO.
WD-P-01/AP-05