



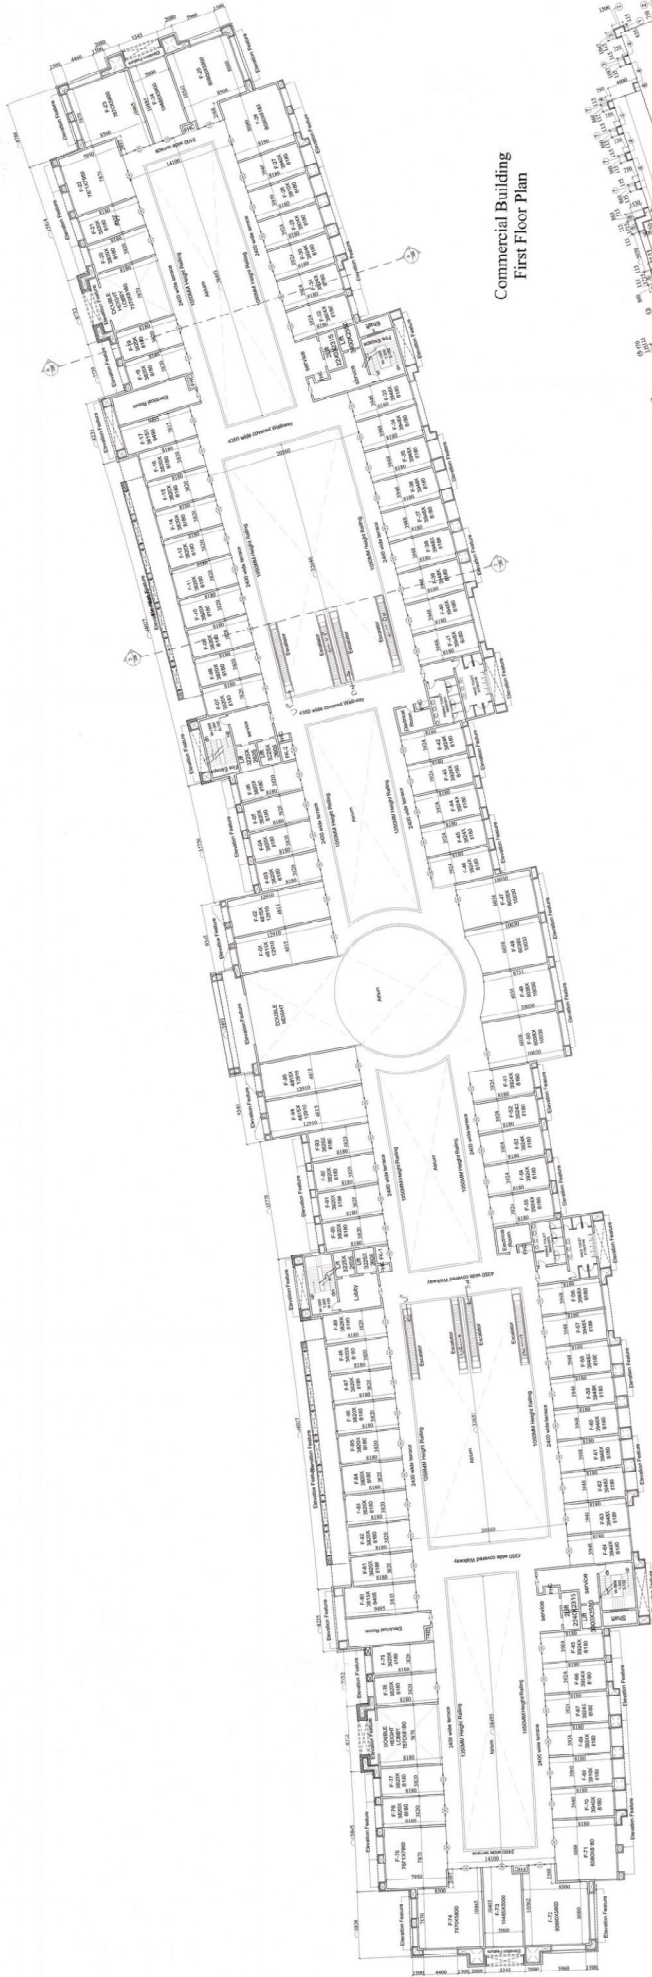

Commercial Building
First Floor Plan

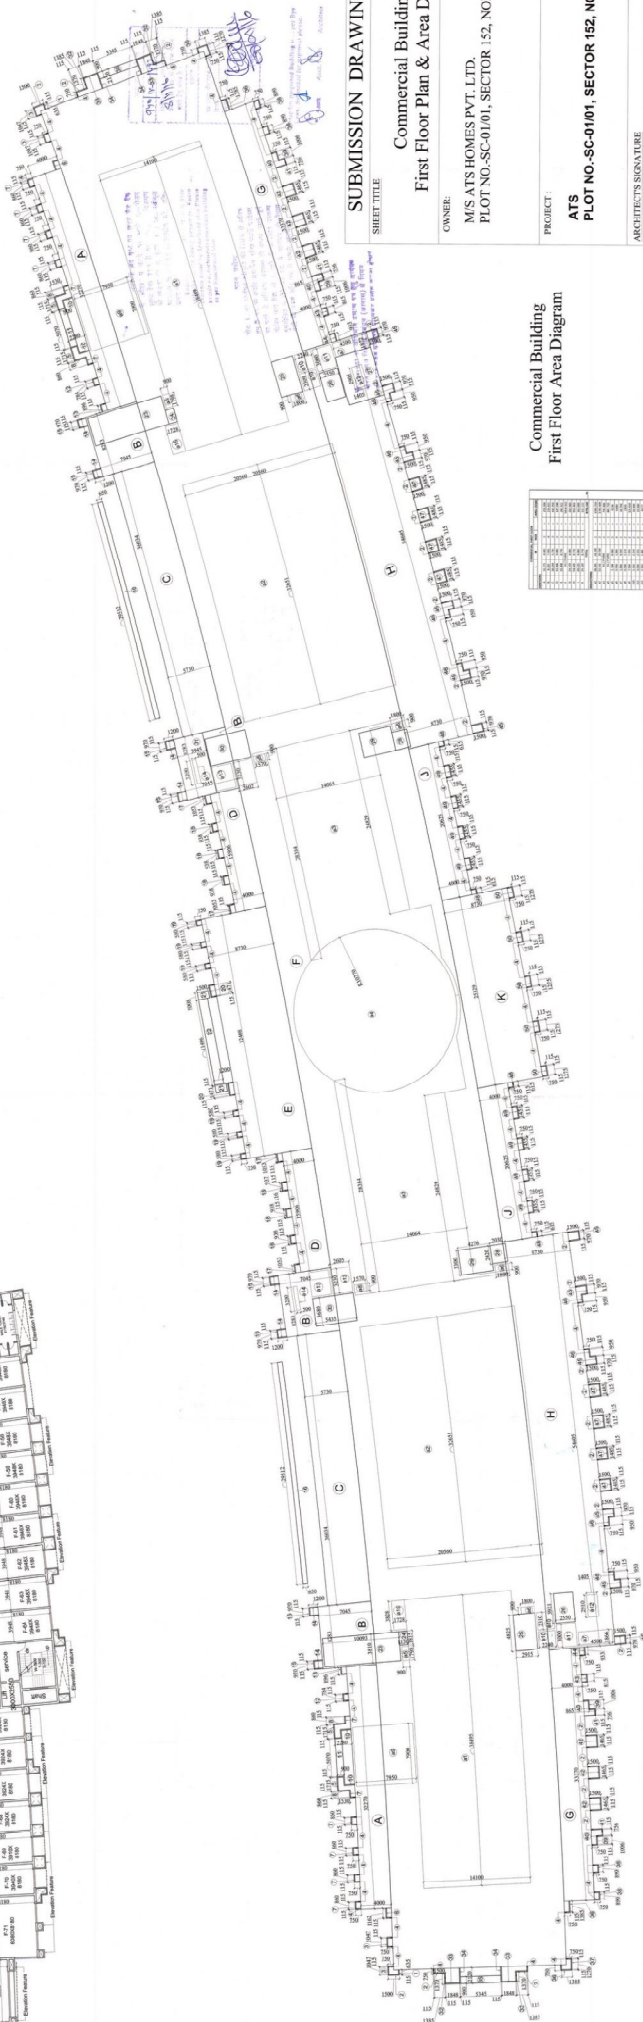

Commercial Building
First Floor Area Diagram

SUBMISSION DRAWING

SHEET TITLE
Commercial Building
First Floor Plan & Area Diagram

OWNER:
M/S ATS HOMES PVT. LTD.
PLOT NO-SC-01/01, SECTOR 152, NOIDA.

PROJECT:
ATS
PLOT NO-SC-01/01, SECTOR 152, NOIDA.

ARCHITECT'S SIGNATURE

For ATS Homes Pvt. Ltd.
Signature
Authorized Signatory

AUTHORIZED SIGNATORY

For ATS Homes Pvt. Ltd.
Signature
Authorized Signatory

SCALE:
1:200 or as

DATE: -08.11.2016

DESIGN NO: -023-20