






SIDE ELEVATION

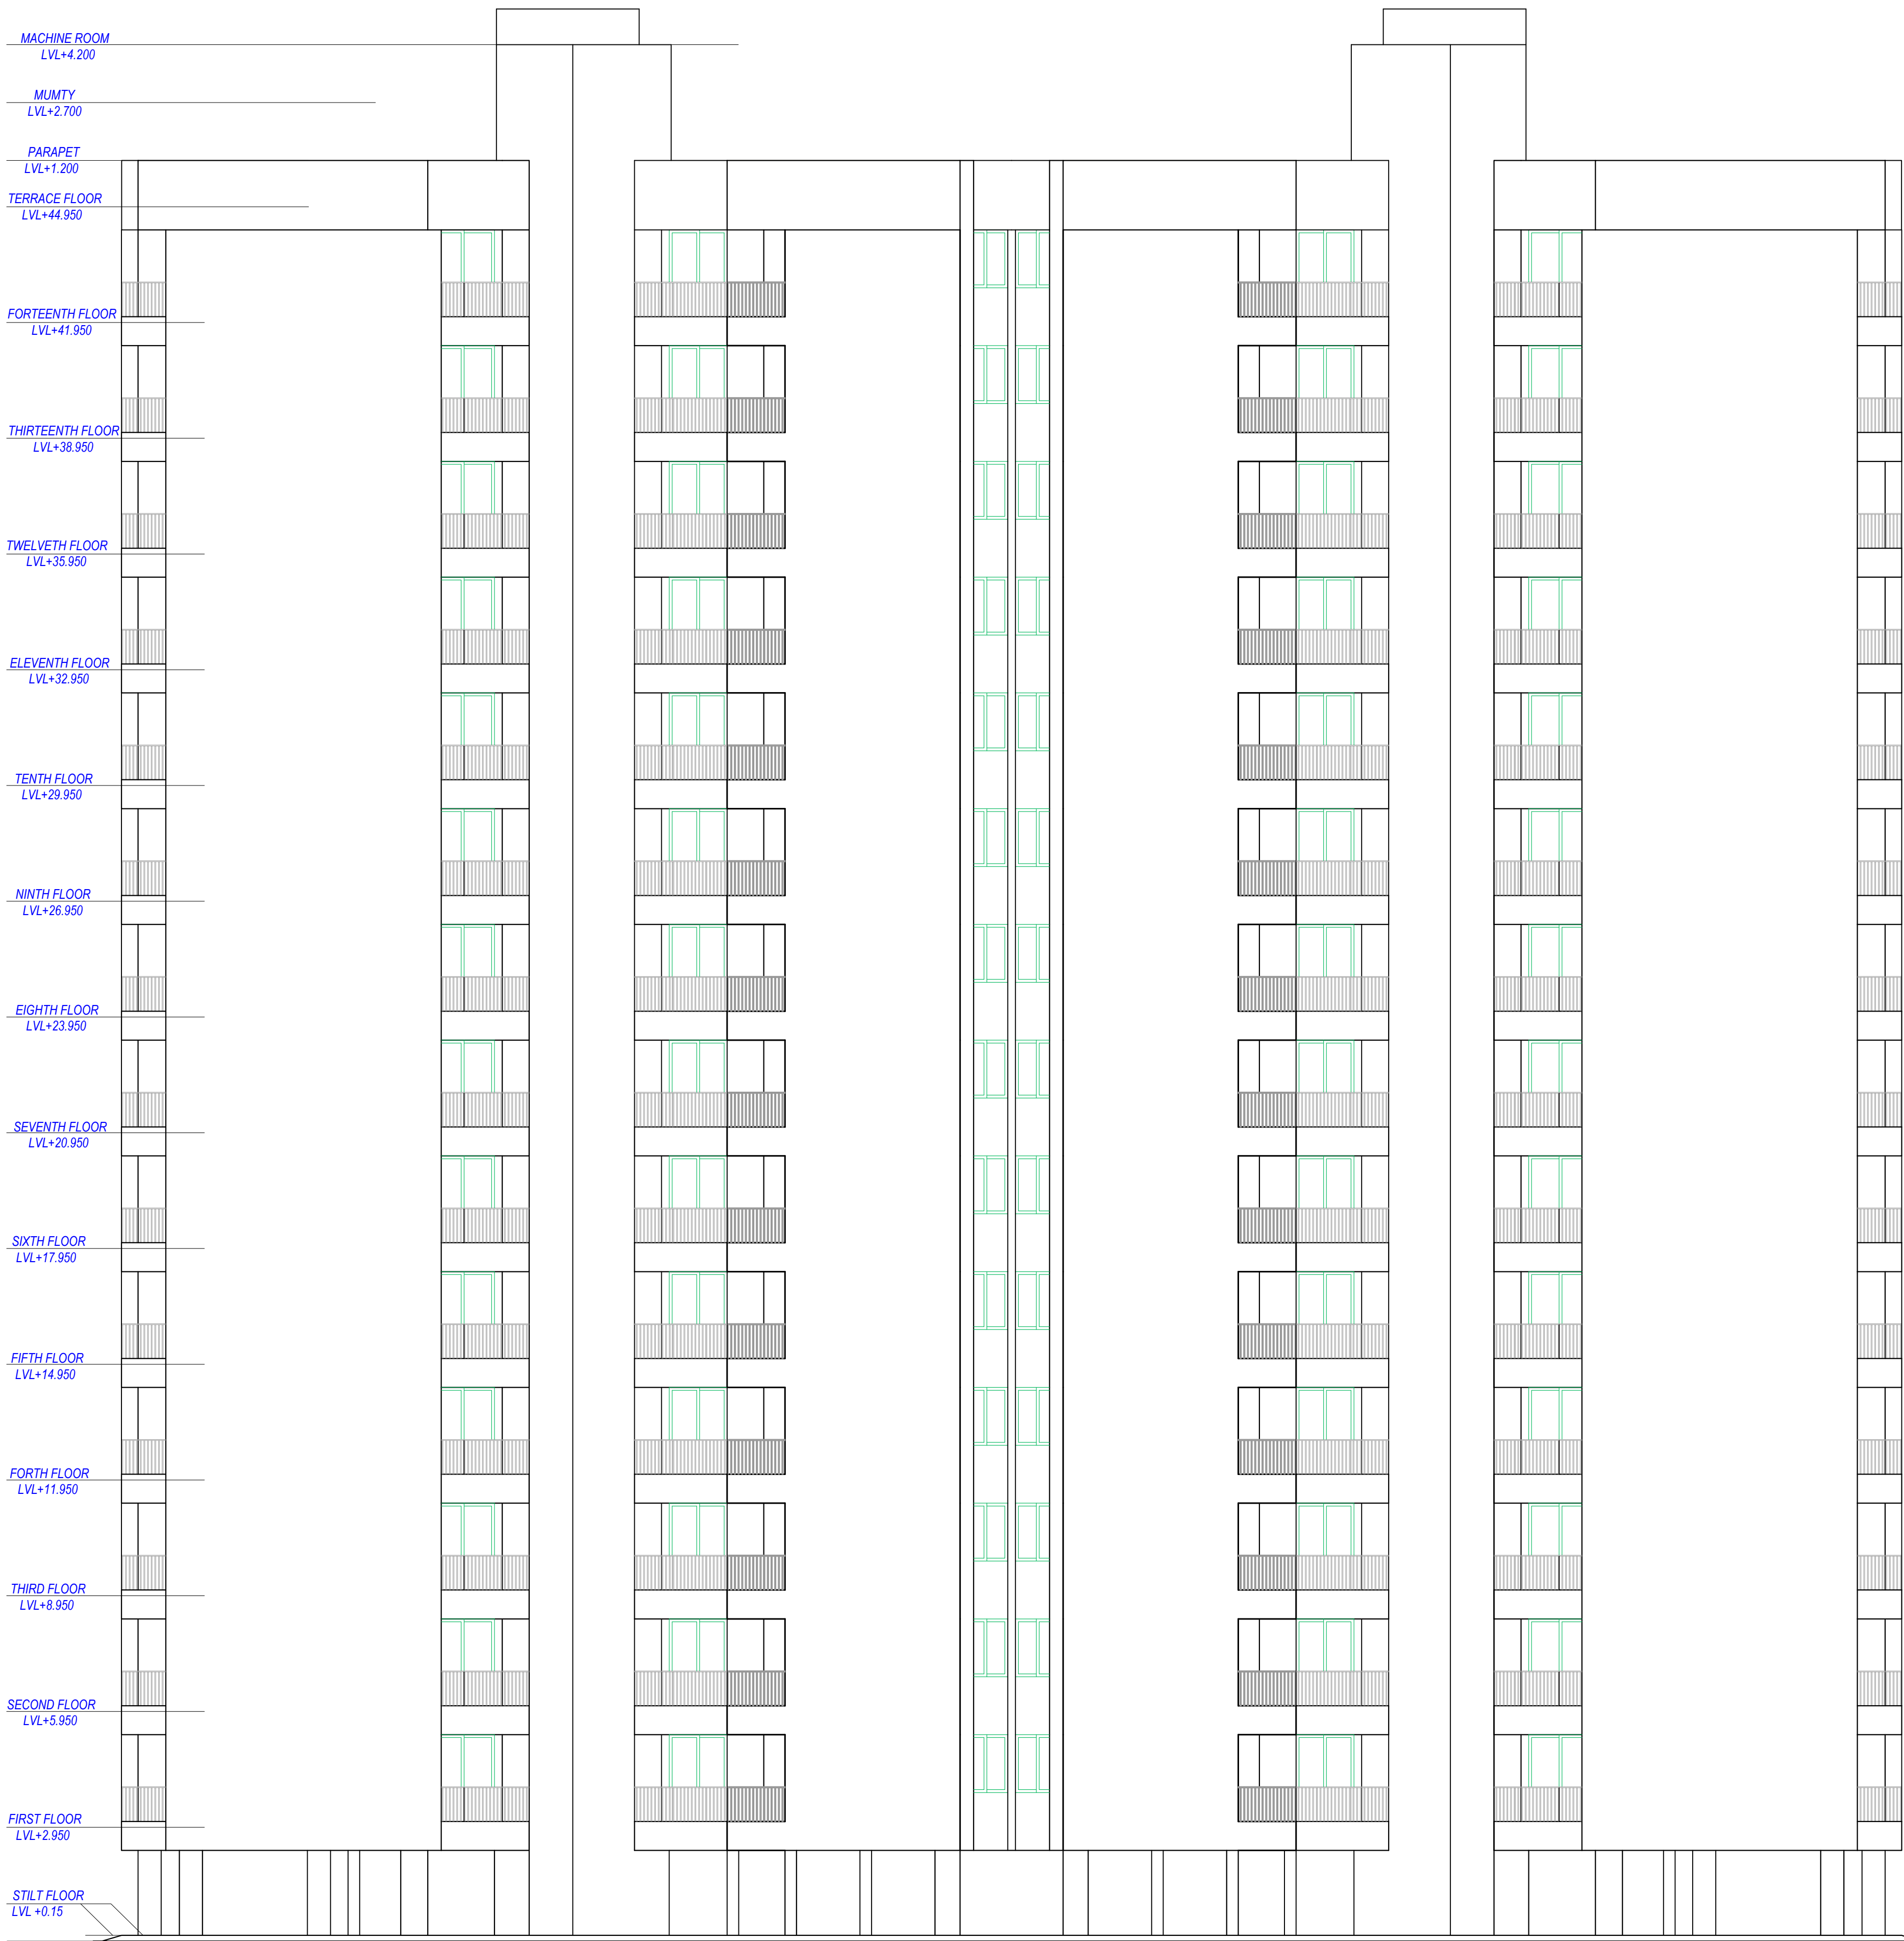

FRONT ELEVATION

OWNER'S NAME AND SIGNATURE  
NSSN INFRA PVT LTD (SATISH SRIVASTAVA M.D. & CHAIRMAN),  
nssninfra27082019@rediffmail.com, 9935580008

ARCHENG'S NAME AND SIGNATURE STRUCTURE ENGINEER  
PUNIT SRIVASTAV  
CA/9/114249

Lucknow Development Authority



Building Plan Application Number

LDA/BP/23-24/0158

Sanctioned On

14 Jun 2024

Valid Till

19 Jul 2029

Approved By

Vice Chairman (Vice Chairman)

Examined By

Usman Ali Khan (Junior engineer)

Satish Kumar Yadav (Junior engineer)

Atul Sharma (Assistant Engineer)

Sanjay Jindal (Executive engineer/Town Planner)

kaushvendra kumar Gautam (Chief Town Planner)

Sanjay Jindal (Executive engineer/Town Planner)

Note: - 1) This drawing is prepared as per the current prevailing Building Bye Laws.  
2) If Map sanctioned is used for purpose anything other than stated in application will lead to rejection of Map.

ISO\_A0\_(841.00\_x\_1189.00\_MM)




Total Plot Area: - 30659.58

Total FAR Area: - 72900.74

Total Coverage Area: - 8455.00

Total BUA Area: - 109478.73

The correctness and accuracy of Proposal Information and drawing is a responsibility of POR/owner. Accuracy of Scrutiny Report is subject to accuracy of end-user provided data, 3rd party software/hardware/services, etc. SoftTech Engineers Ltd. is not liable for any damages which may arise from use, or inability to use the Application. Texts printed in 'Italics' and 'Blue' color are user inputs, which are not verified and not generated by scrutiny software.

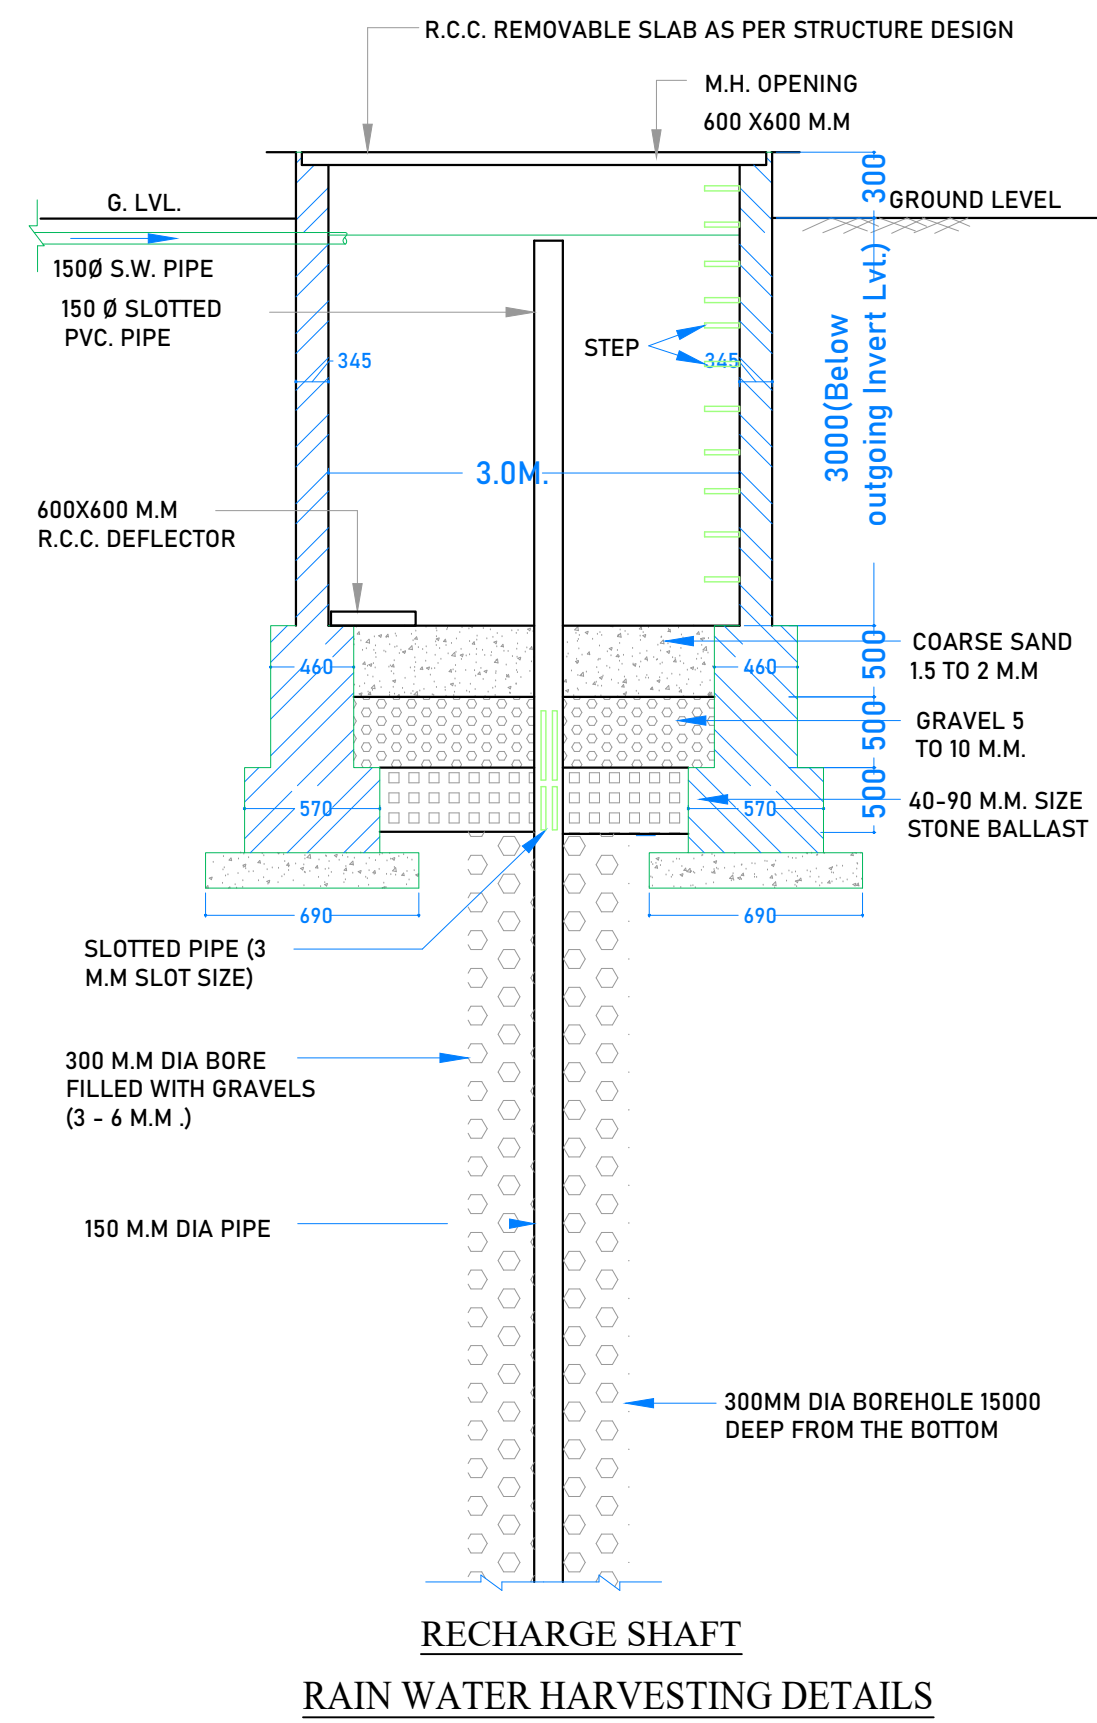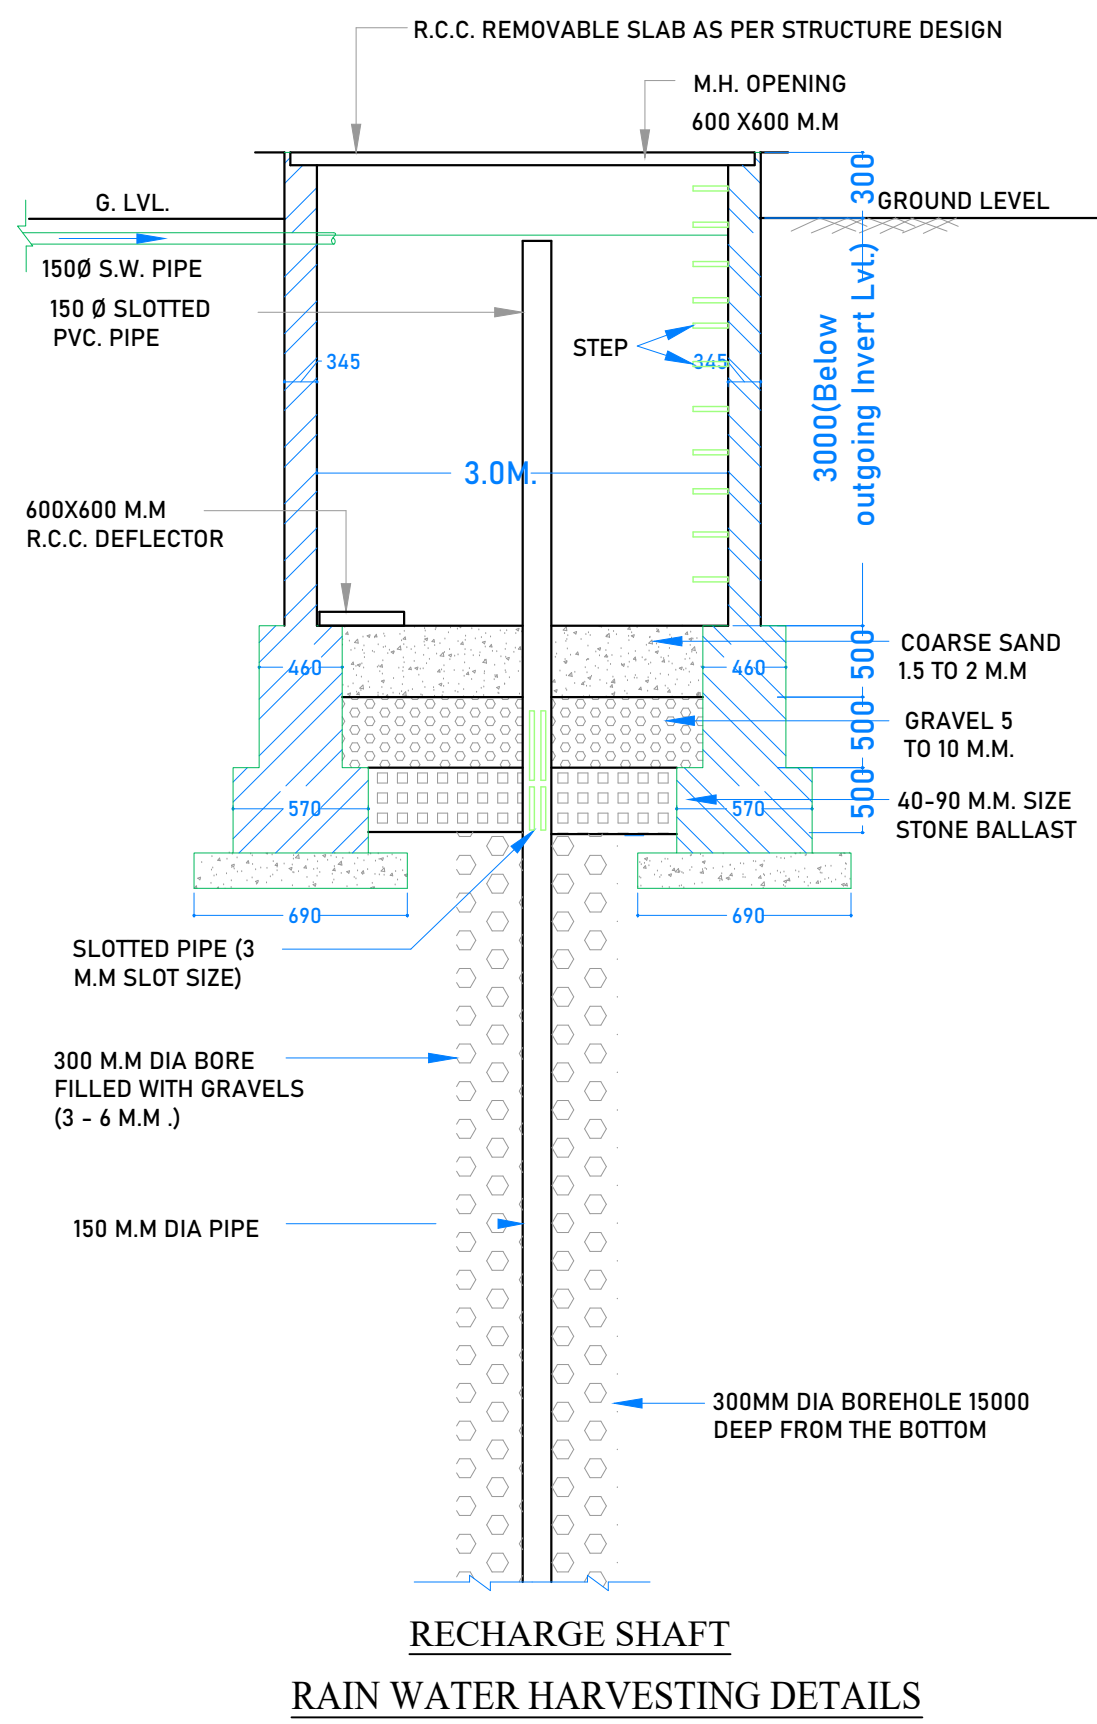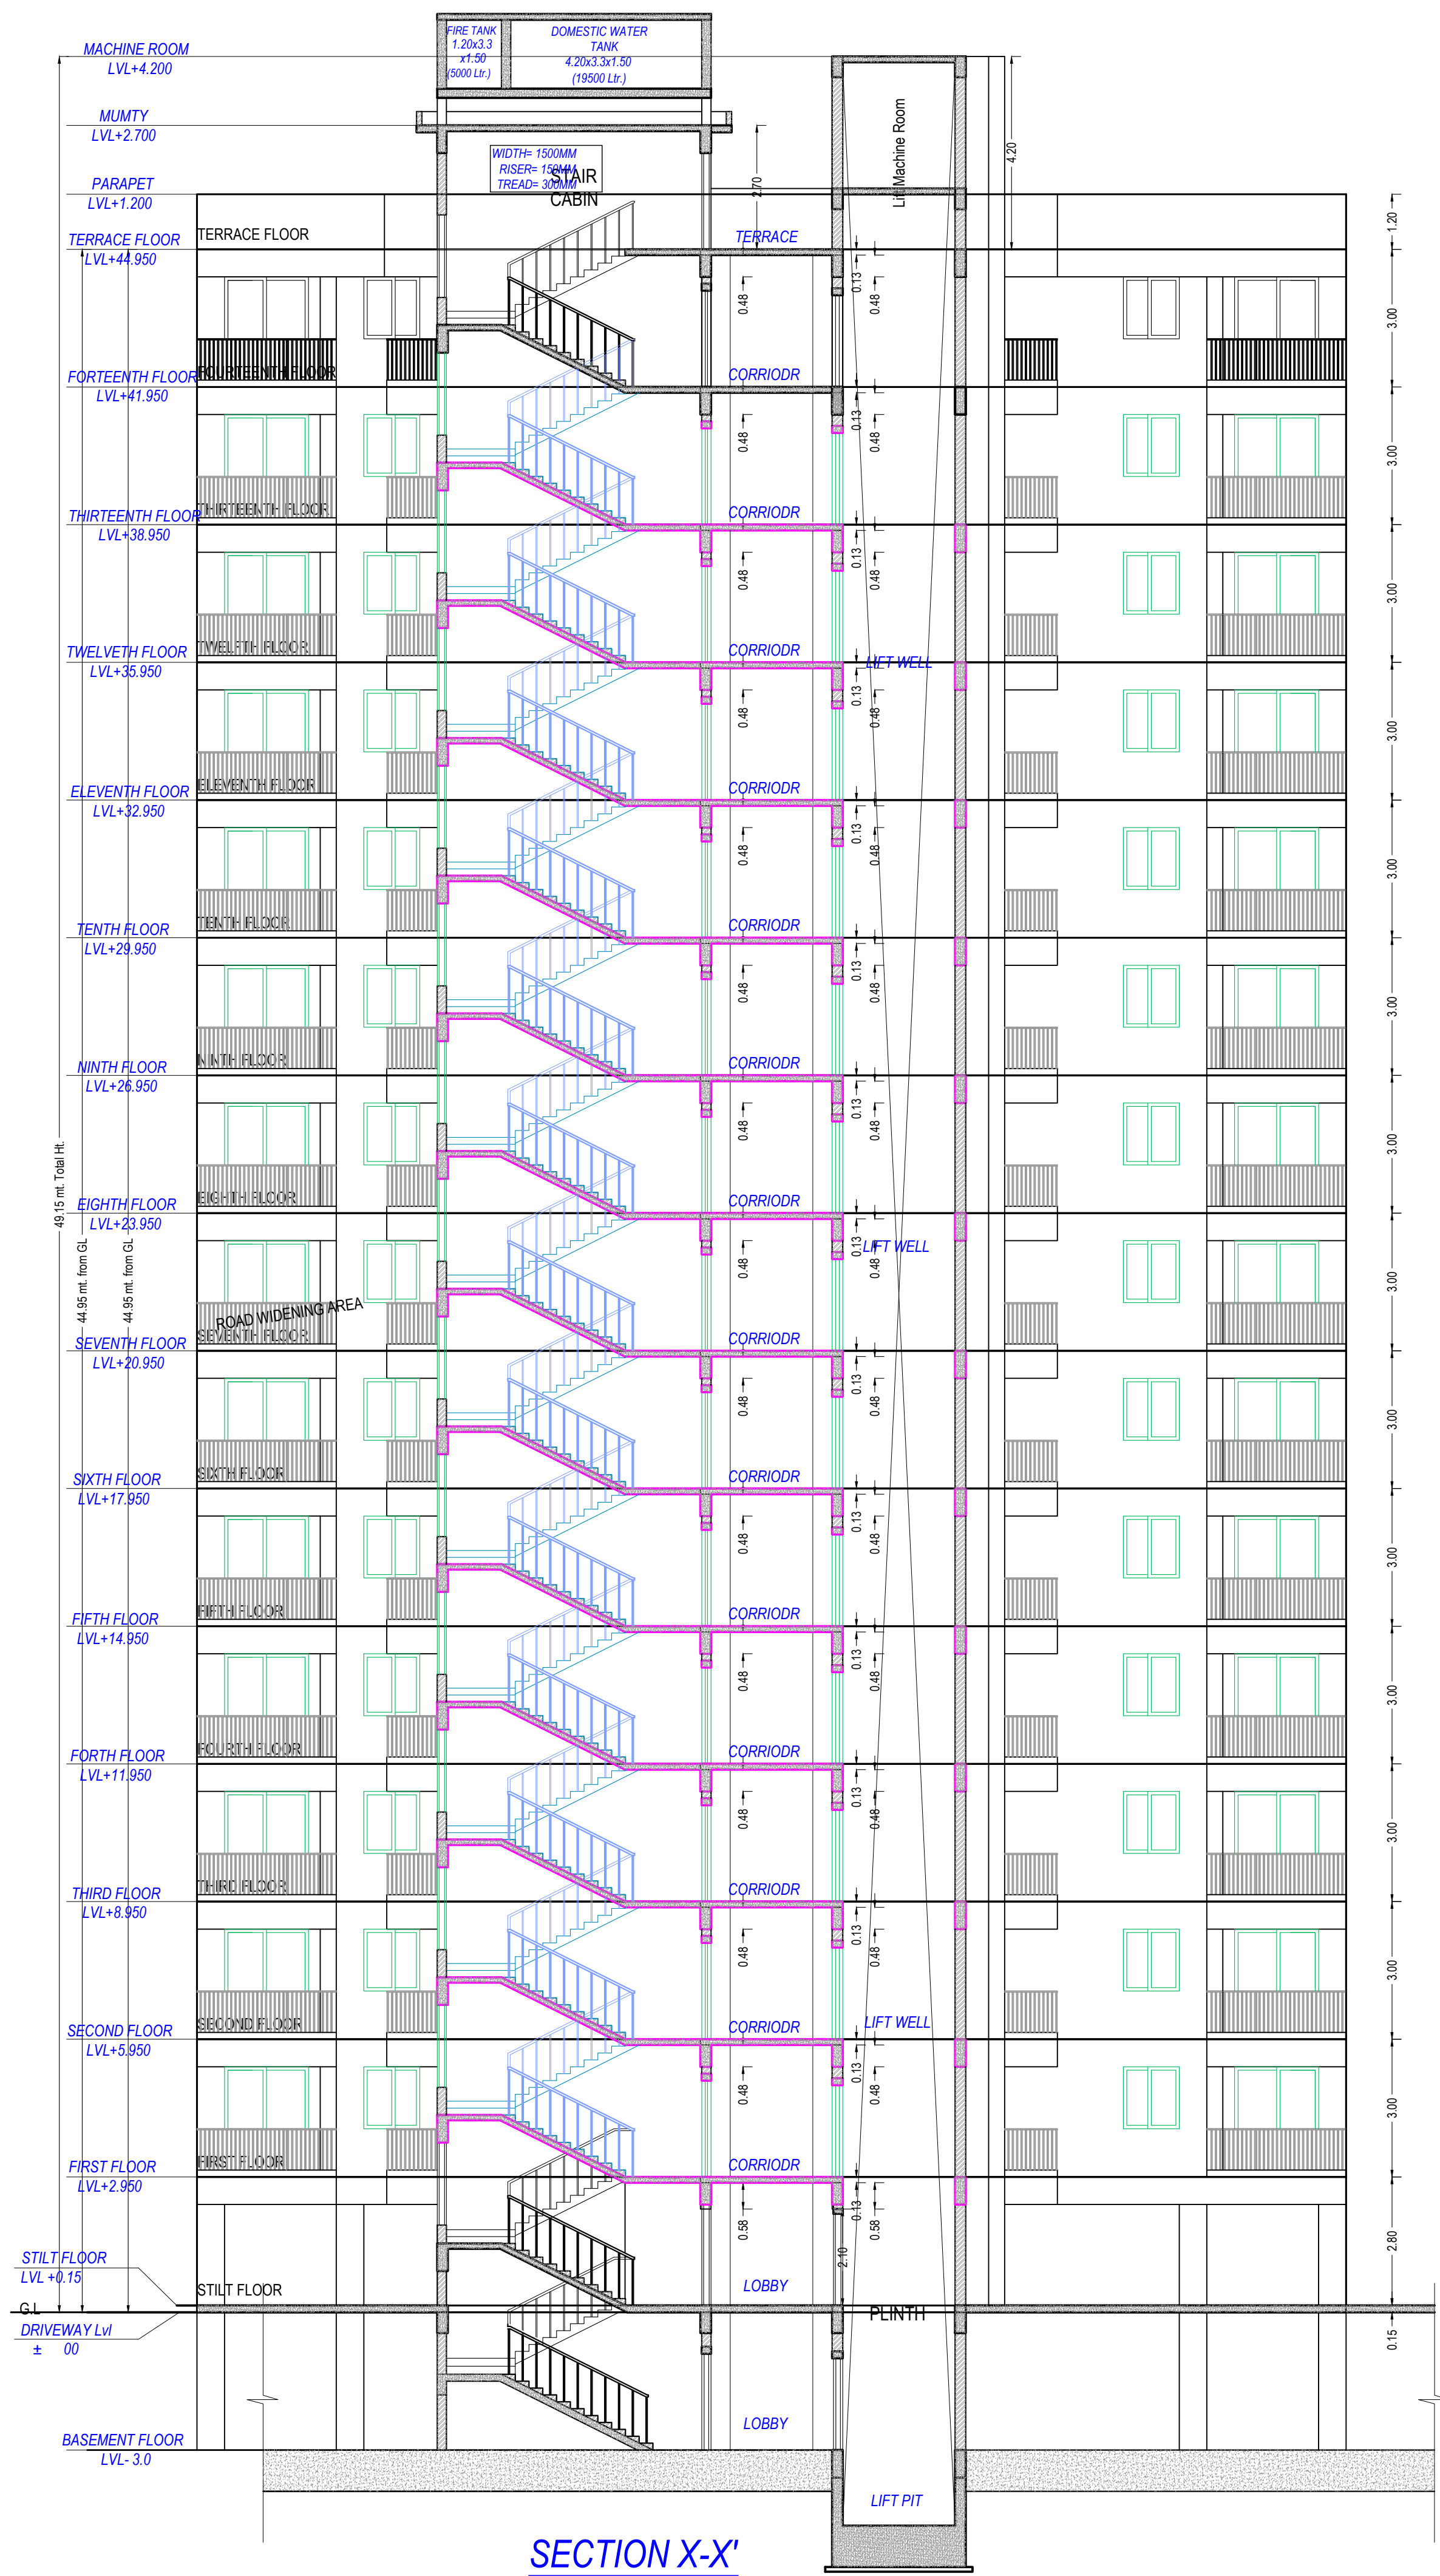


Note: - 1) This drawing is prepared as per the current prevailing Building Bye Laws.  
2) If Map sanctioned is used for purpose anything other than stated in application will lead to rejection of Map.


ISO\_A0\_(841.00\_x\_1189.00\_MM)

|                        |          |                   |           |
|------------------------|----------|-------------------|-----------|
| Total Plot Area: -     | 30659.58 | Total FAR Area: - | 72900.74  |
| Total Coverage Area: - | 8455.00  | Total BUA Area: - | 109478.73 |

|   |                    |
|---|--------------------|
| OWNER'S NAME AND SIGNATURE<br>NSSN INFRA PVT LTD (SATISH SRIVASTAVA M.D. & CHAIRMAN).<br>nssninfra27082019@rediffmail.com, 9935580008   |                    |
| ARCHENG'S NAME AND SIGNATURE<br>PUNIT SRIVASTAV<br>CA/9/114249   | STRUCTURE ENGINEER |
| Lucknow Development Authority   |                    |
| Building Plan Application Number<br>LDA/BP/23-24/0158<br>Sanctioned On<br>14 Jun 2024<br>Valid Till<br>19 Jul 2029<br>Approved By<br>Vice Chairman (Vice Chairman)<br>Examined By<br>Usman Ali Khan (Junior engineer)<br>Satish Kumar Yadav (Junior engineer)<br>Atul Sharma (Assistant Engineer)<br>Sanjay Jindal (Executive engineer/Town Planner)<br>kaushvendra kumar Gautam (Chief Town Planner) |                    |
| Sanjay Jindal (Executive engineer/Town Planner)   |                    |

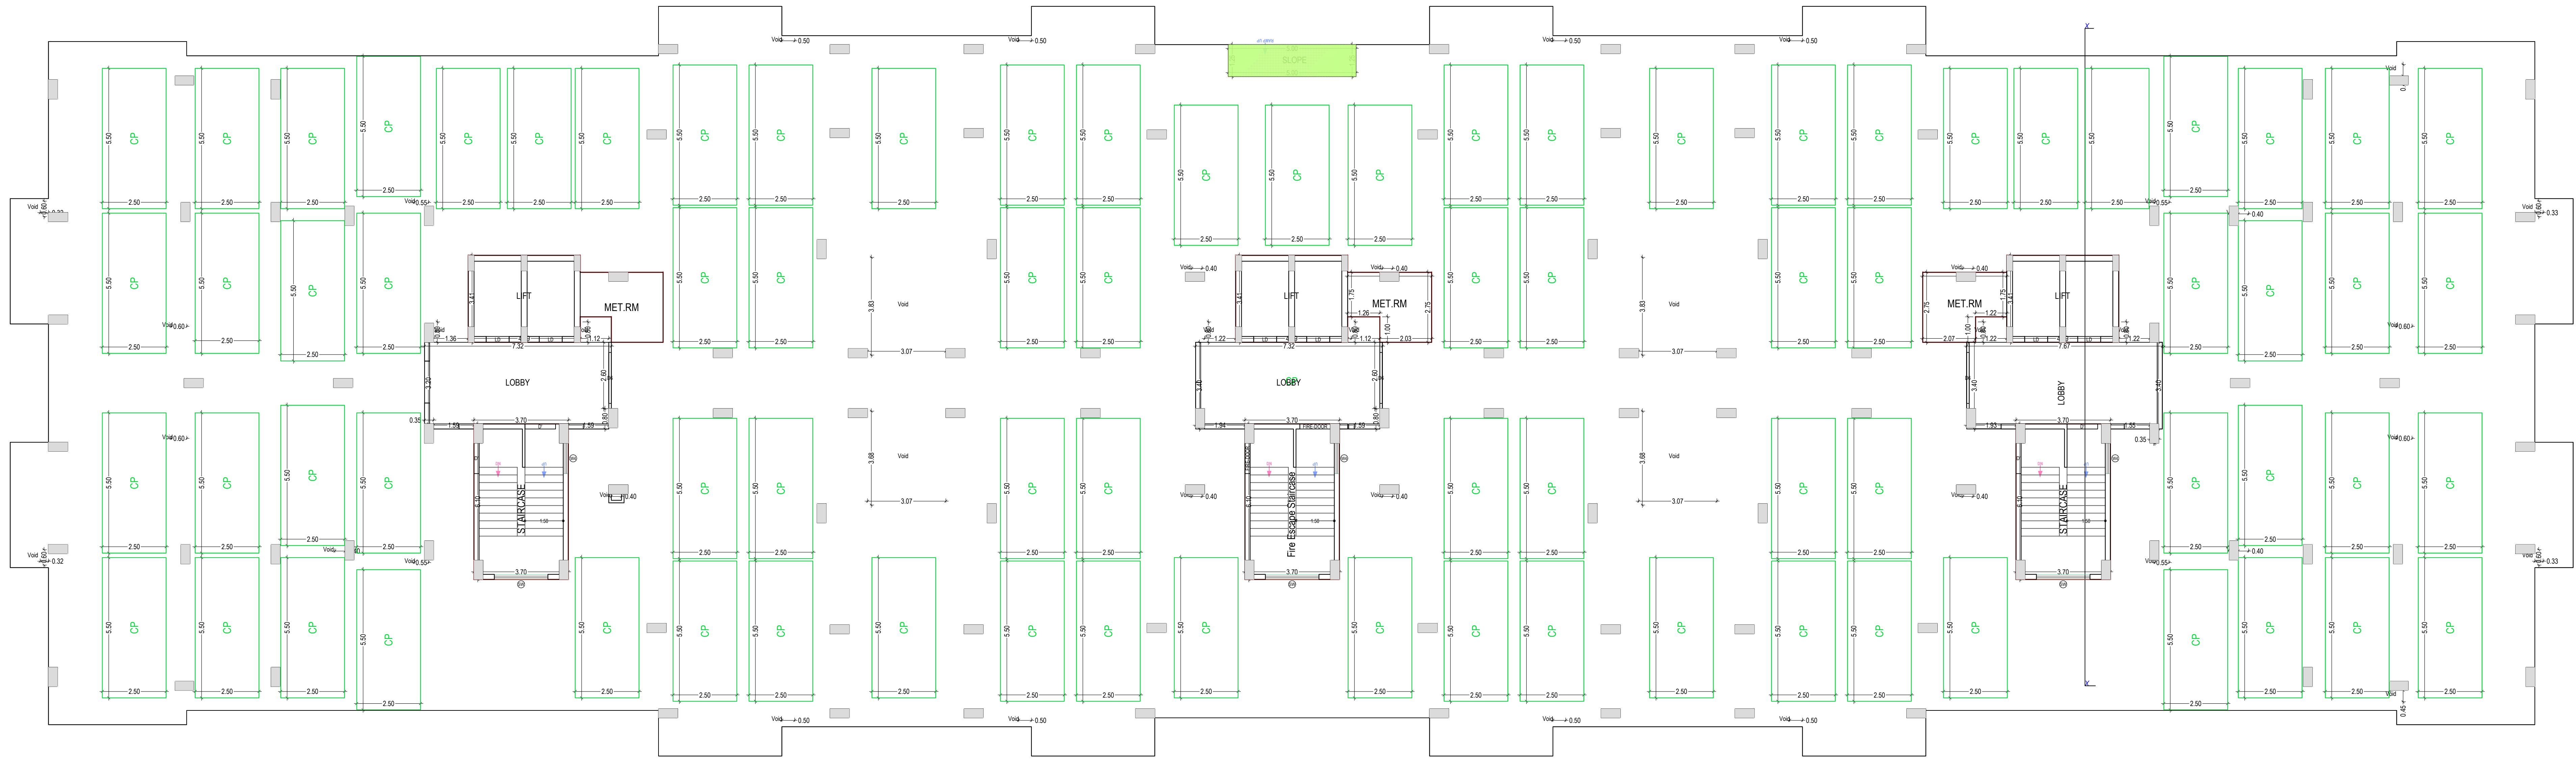

STILT FLOOR PLAN  
(SCALE 1:100)

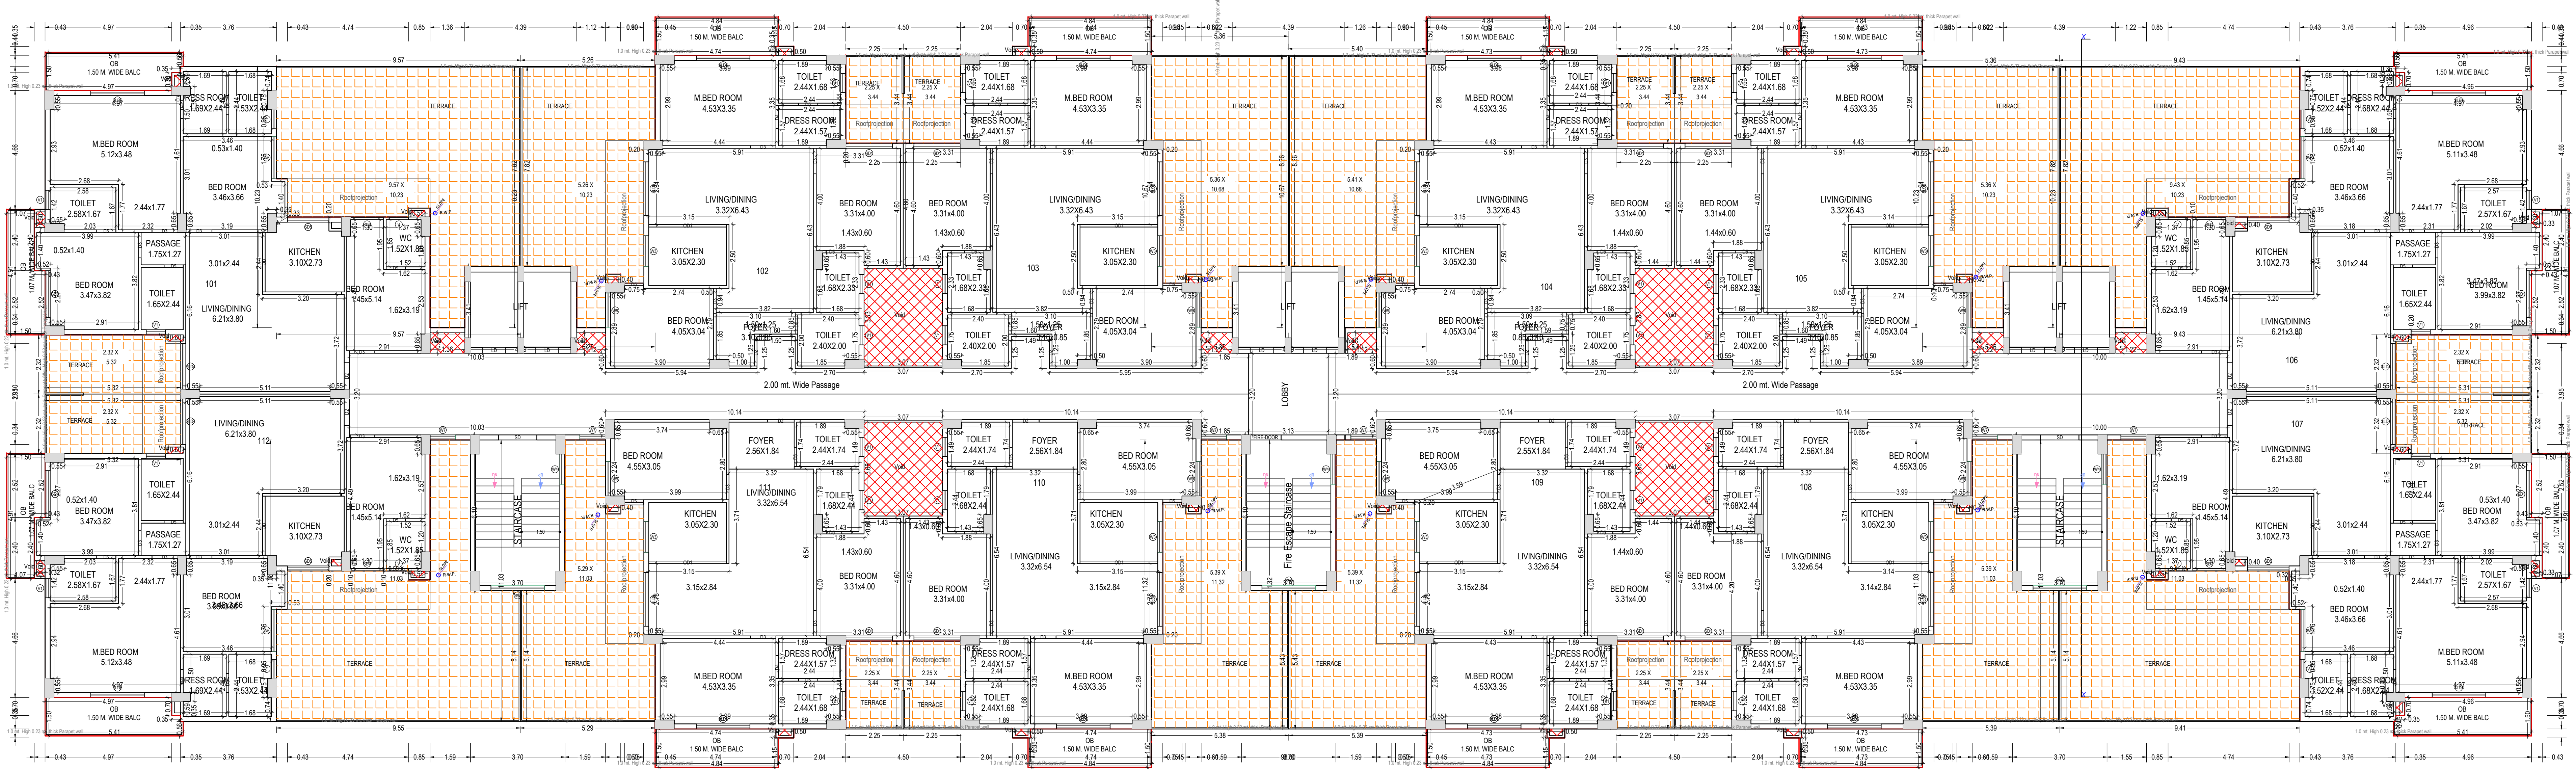

FIRST FLOOR PLAN  
(Proposed)  
(SCALE 1:100)

Note: - 1) This drawing is prepared as per the current prevailing Building Bye Laws.  
2) If Map sanctioned is used for purpose anything other than stated in application will lead to rejection of Map.

ISO\_A0\_(841.00 x 1189.00\_MM)

Total Plot Area: - 30659.58

Total FAR Area: - 72900.74

Total Coverage Area: - 8455.00

Total BUA Area: - 109478.73

OWNER'S NAME AND SIGNATURE  
NSSN INFRA PVT LTD (SATISH SRIVASTAVA M.D. & CHAIRMAN),  
nssninfra27082019@rediffmail.com, 9935580008

ARCHENG'S NAME AND SIGNATURE STRUCTURE ENGINEER  
PUNIT SRIVASTAV  
CA/9114249



Building Plan Application Number

[LDA/BP/23-24/0158](#)

Sanctioned On

[14 Jun 2024](#)

Valid Till

[19 Jul 2029](#)

Approved By

[Vice Chairman \(Vice Chairman\)](#)

Examined By

[Usman Ali Khan \(Junior engineer\)](#)


[Satish Kumar Yadav \(Junior engineer\)](#)

[Anul Sharma \(Assistant Engineer\)](#)


[Sanjay Jindal \(Executive engineer/Town Planner\)](#)

[kaushvendra kumar Gautam \(Chief Town Planner\)](#)

[Sanjay Jindal \(Executive engineer/Town Planner\)](#)

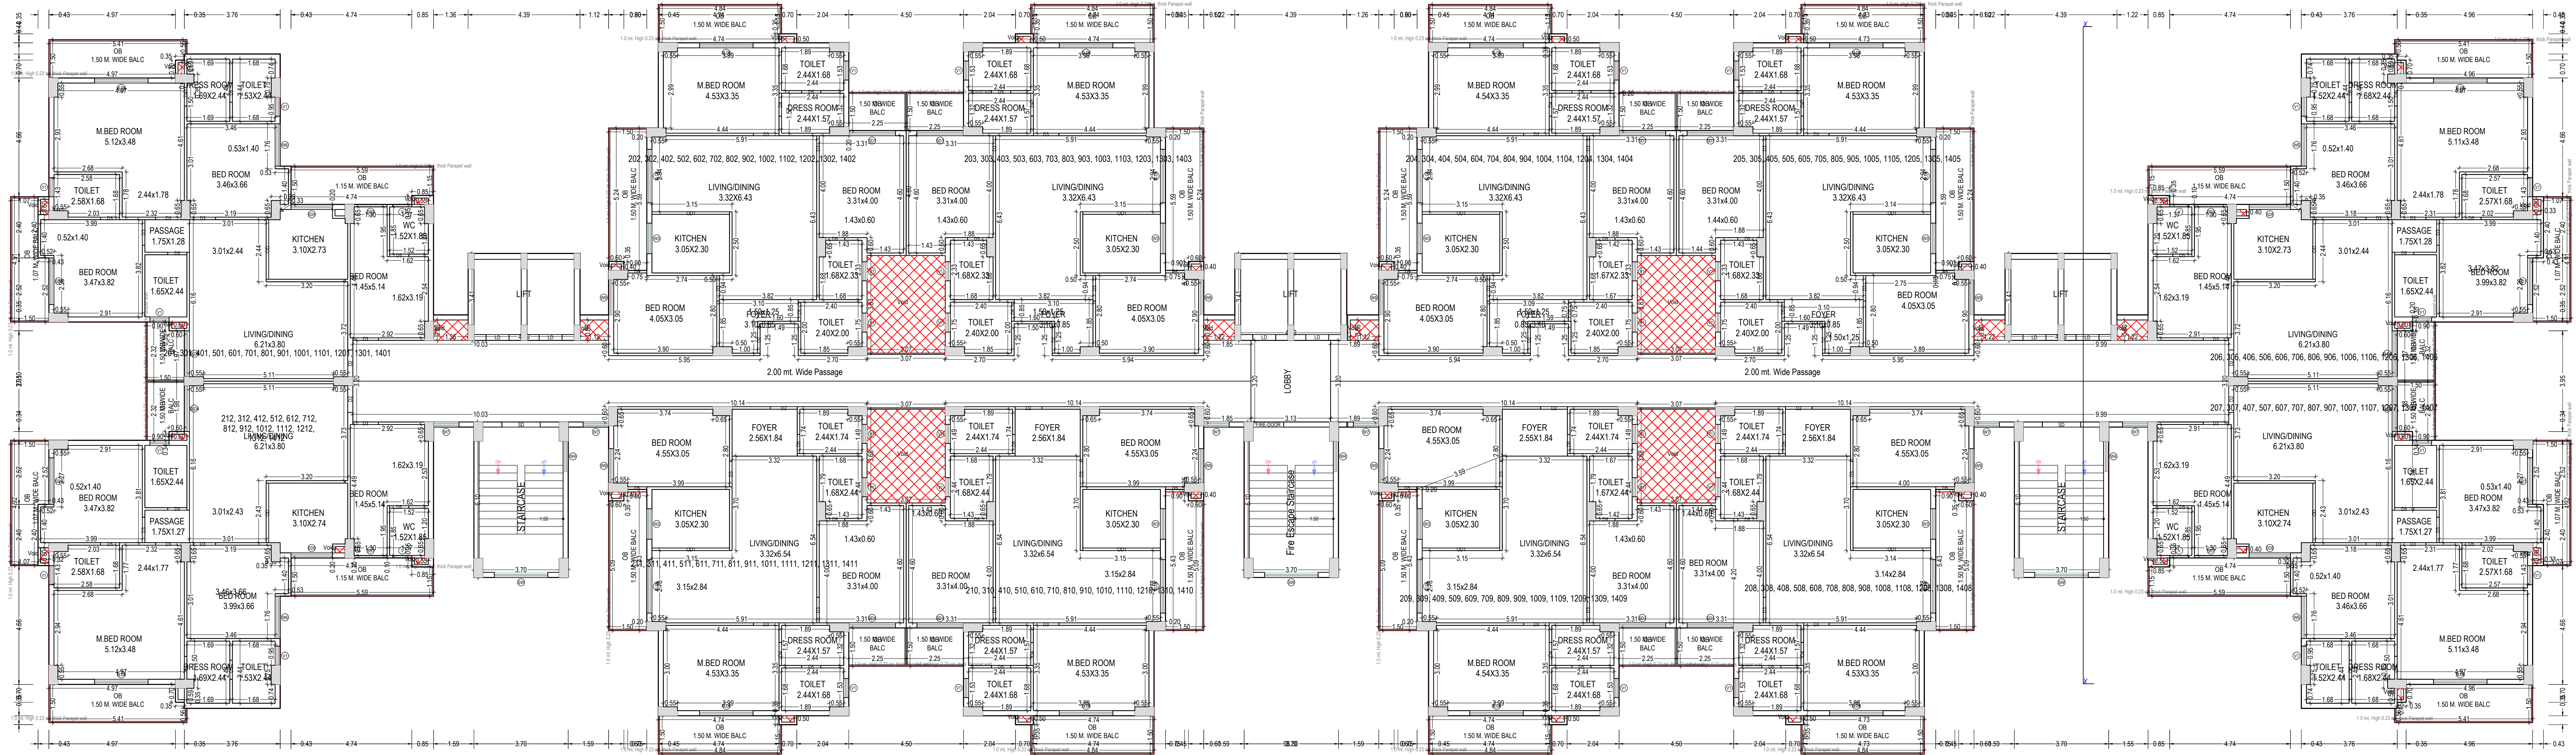

TYPICAL - 2, 3, 4, 5, 6, 7, 8, 9, 10, 11, 12, 13, 14 FLOOR PLAN  
(Proposed)  
(SCALE 1:100)

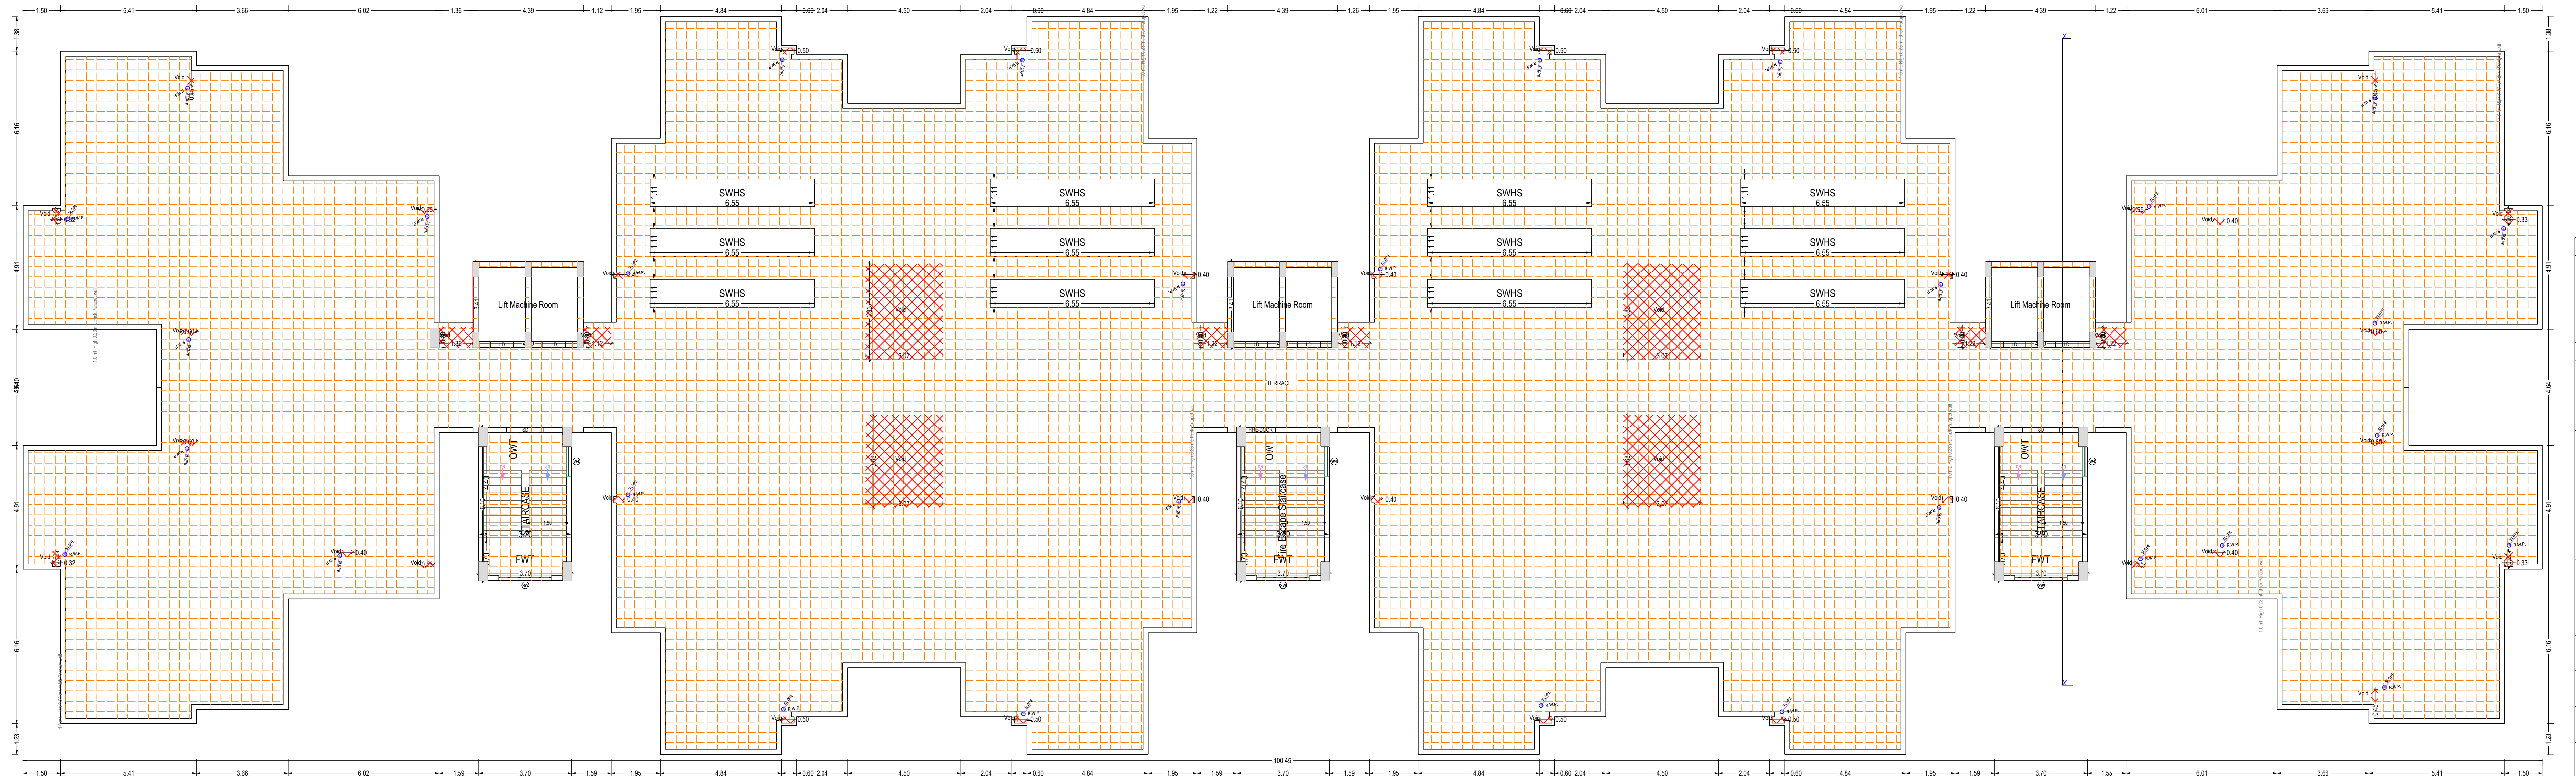

TERRACE FLOOR PLAN  
(SCALE 1:100)

Note: - 1) This drawing is prepared as per the current prevailing Building Bye Laws.  
2) If Map sanctioned is used for purpose anything other than stated in application will lead to rejection of Map.

ISO\_A0\_841.00\_x\_1189.00\_MM)

|                        |          |                   |          |
|------------------------|----------|-------------------|----------|
| Total Plot Area: -     | 30659.58 | Total FAR Area: - | 72900.74 |
| Total Coverage Area: - | 8455.00  | Total BUA Area: - | 10947.73 |

OWNER'S NAME AND SIGNATURE  
NSSN INFRA PVT LTD (SATISH SRIVASTAVA M.D. & CHAIRMAN),  
nsrinfra27082019@rediffmail.com, 9935580008

ARCHENG'S NAME AND SIGNATURE  
PUNIT SRIVASTAV  
CA/9114249



Building Plan Application Number

LDA/BP/23-24/0158

Sanctioned On

14 Jun 2024

Valid Till

19 Jul 2029

Approved By

Vice Chairman (Vice Chairman)

Examined By

Usman Ali Khan (Junior engineer)

Satish Kumar Yadav (Junior engineer)


Atul Sharma (Assistant Engineer)

Sanjay Jindal (Executive engineer/Town Planner)



kaushendra kumar Gautam (Chief Town Planner)

Sanjay Jindal (Executive engineer/Town Planner)



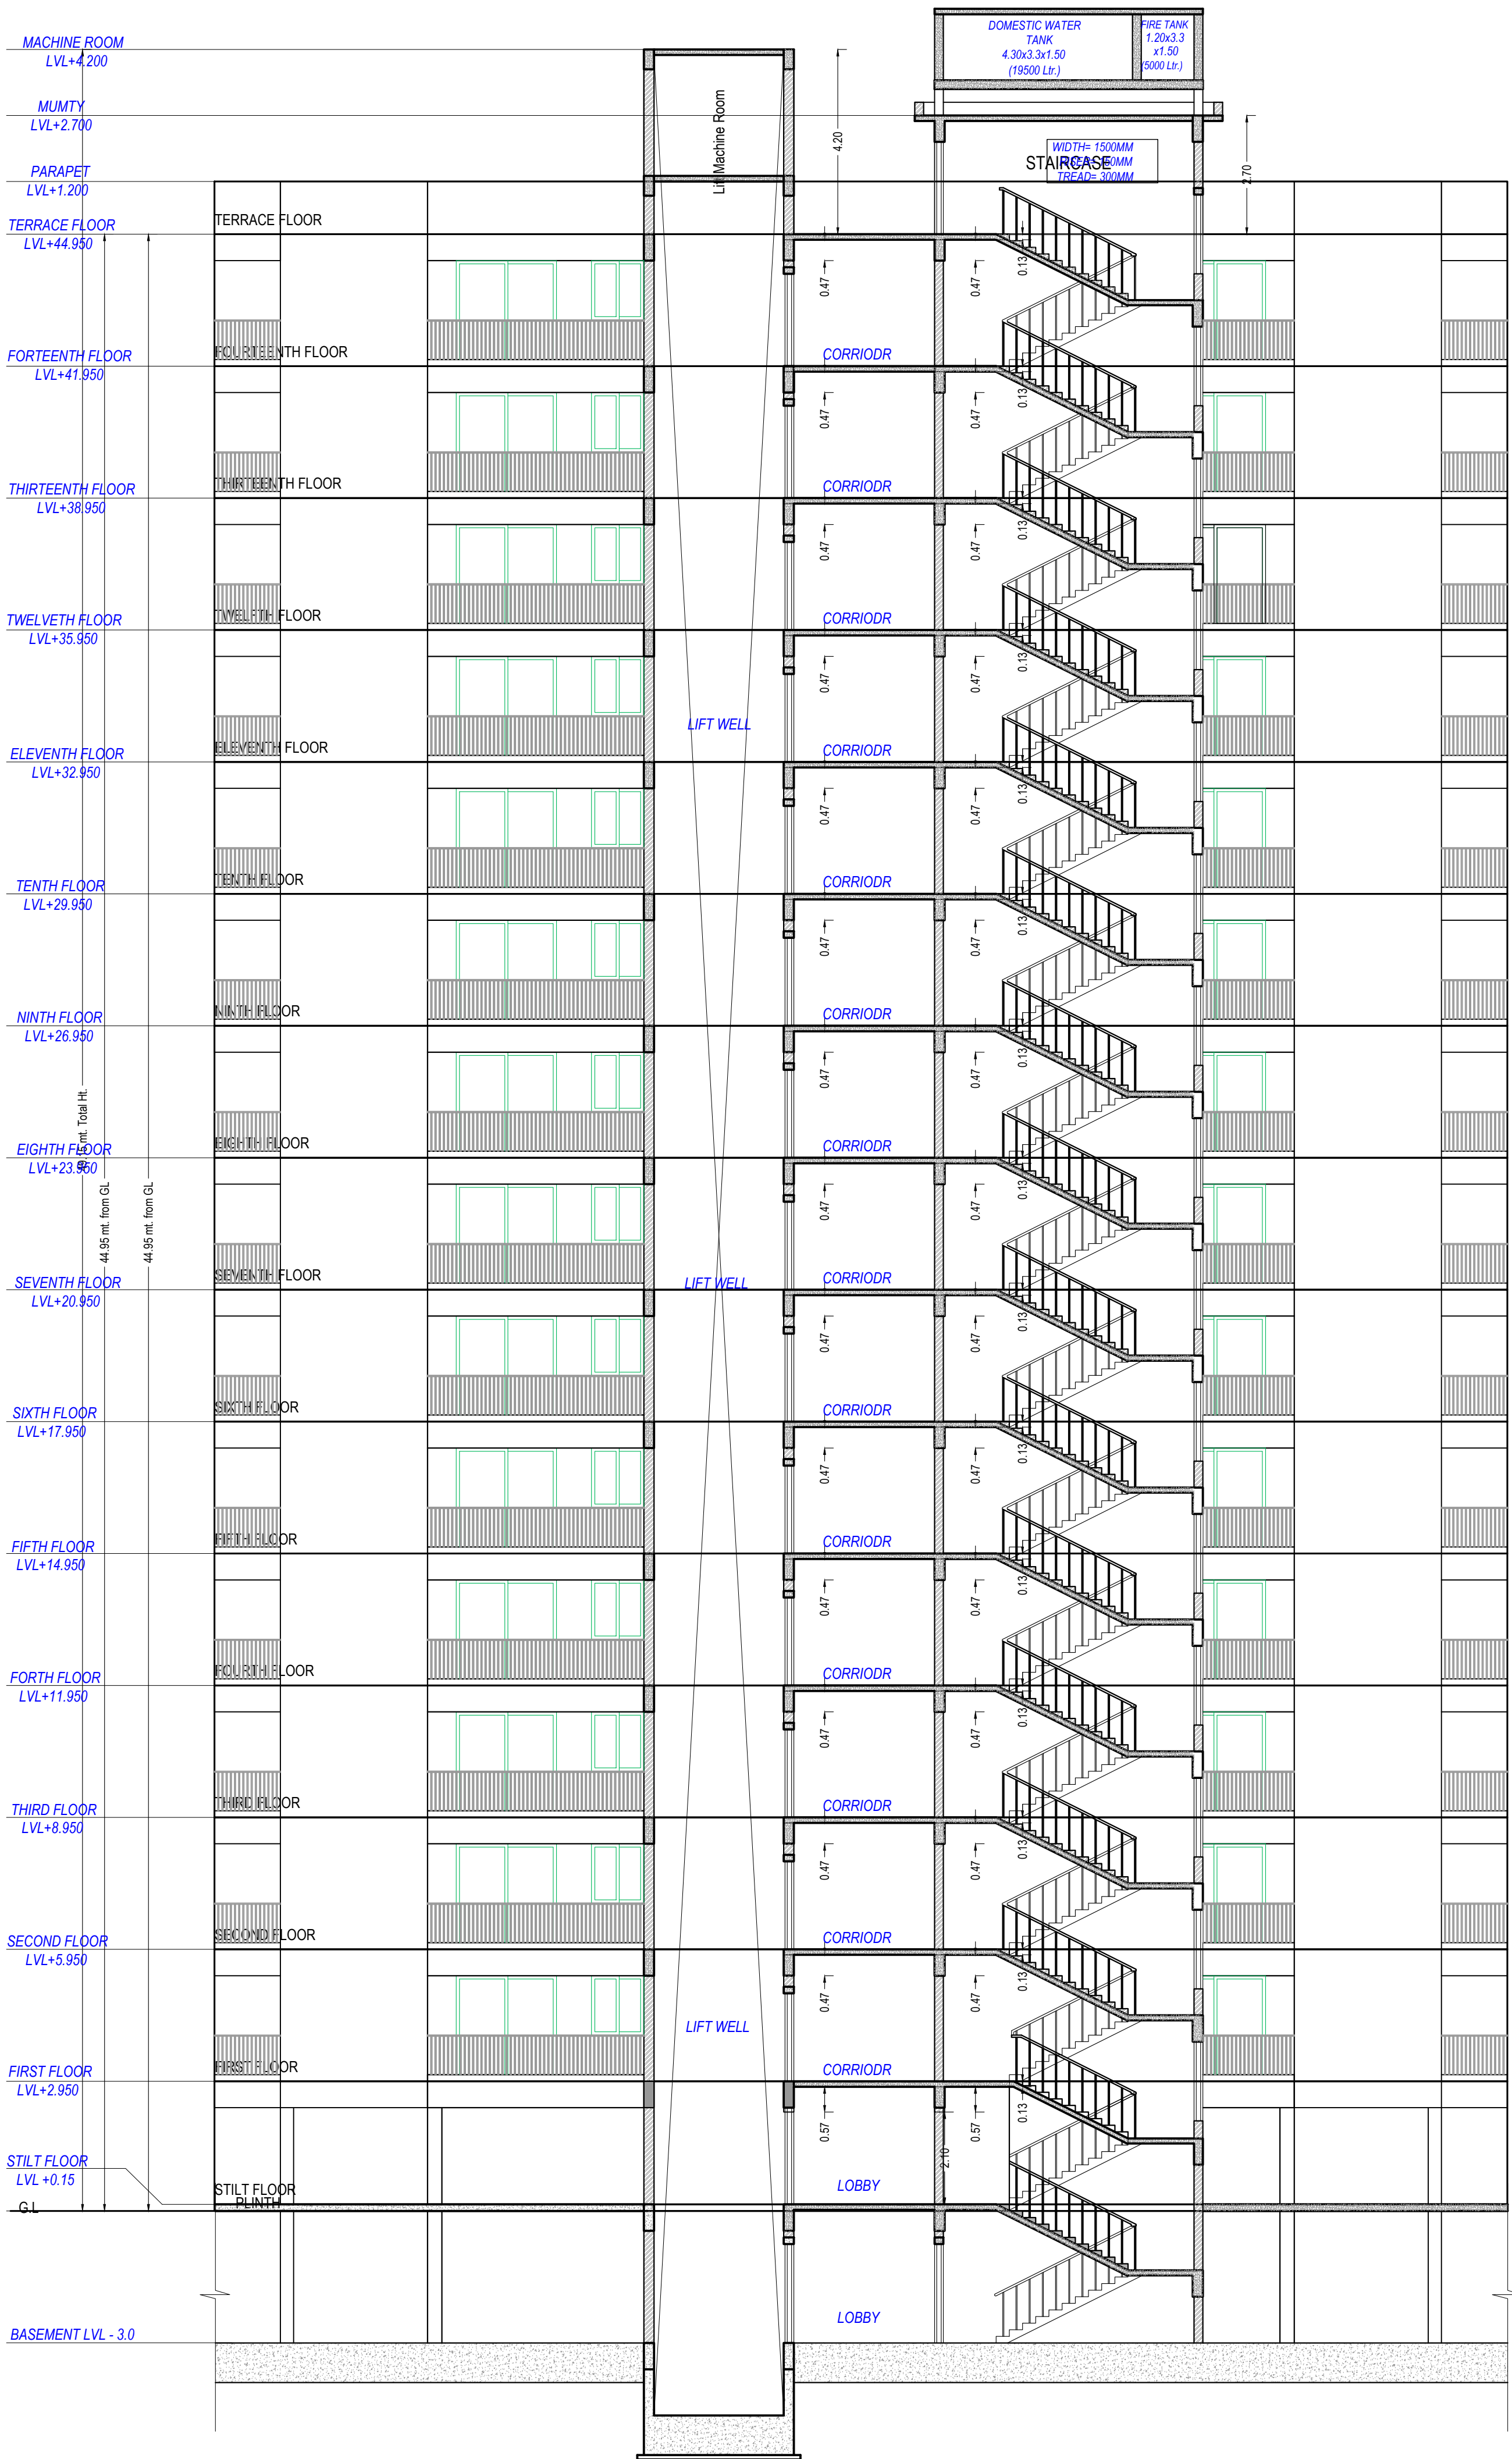

SECTION X-X'

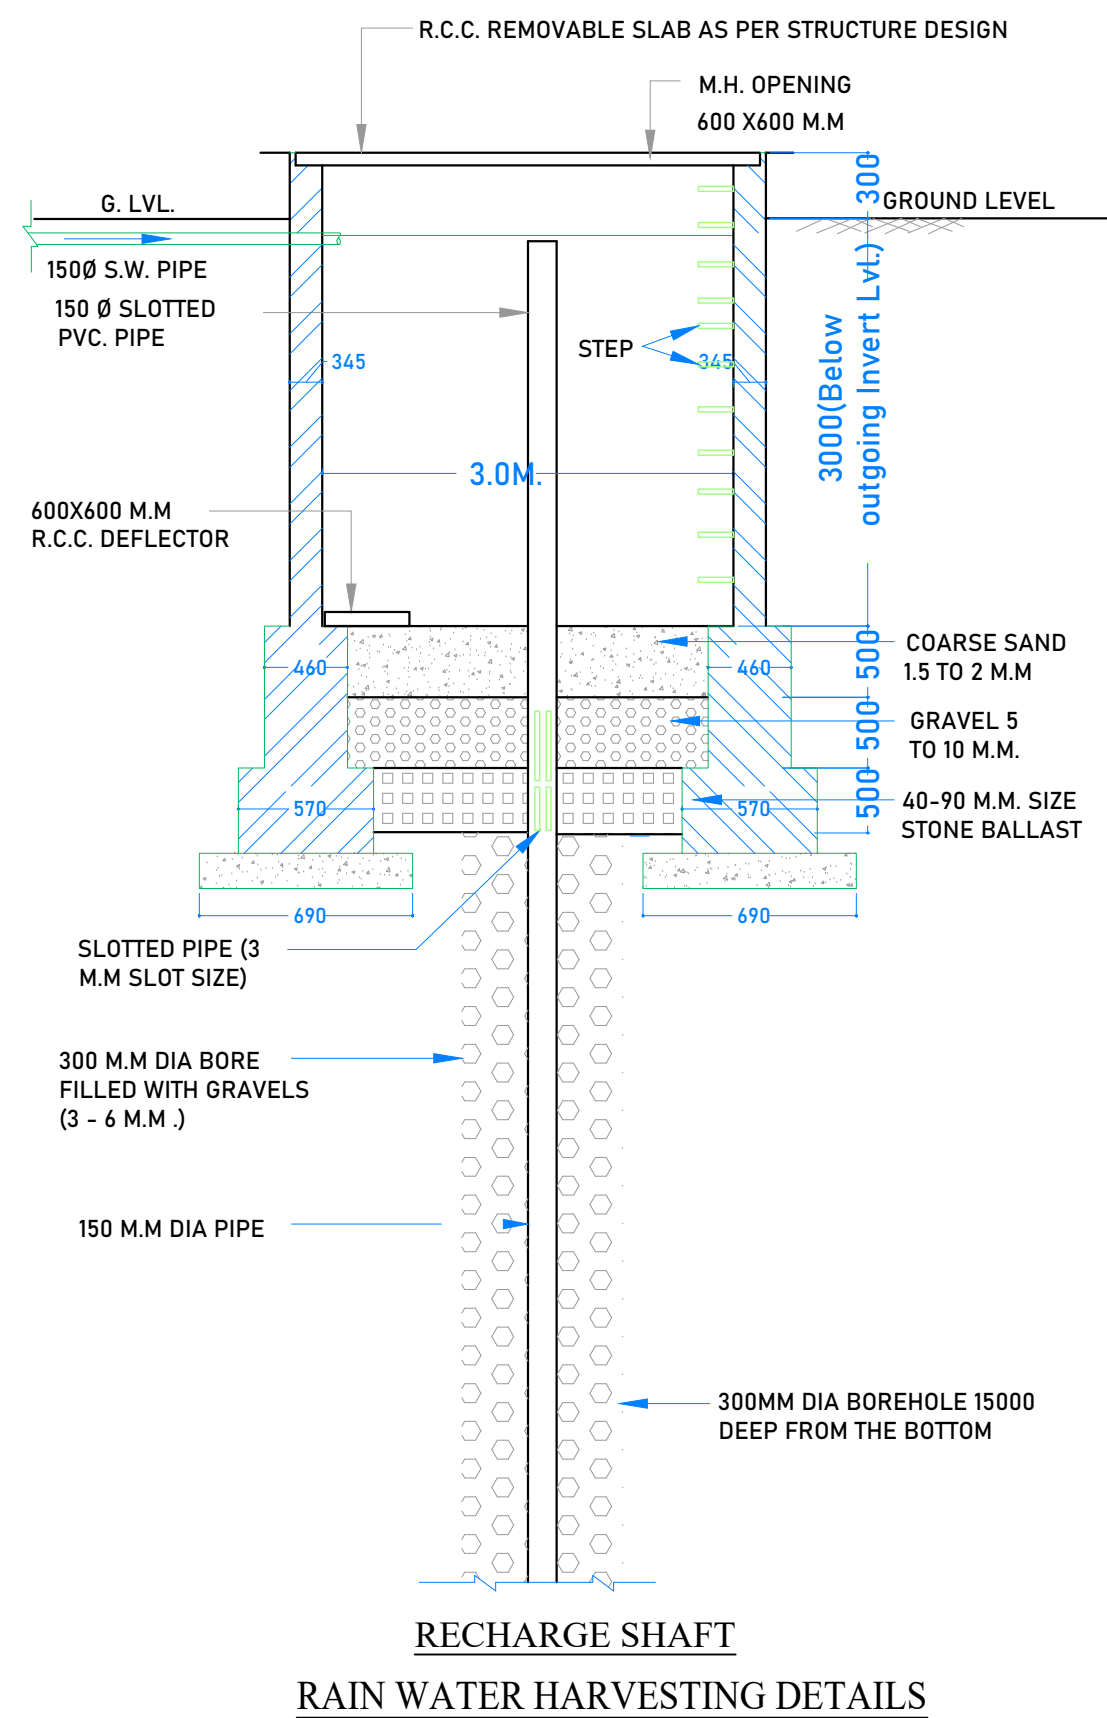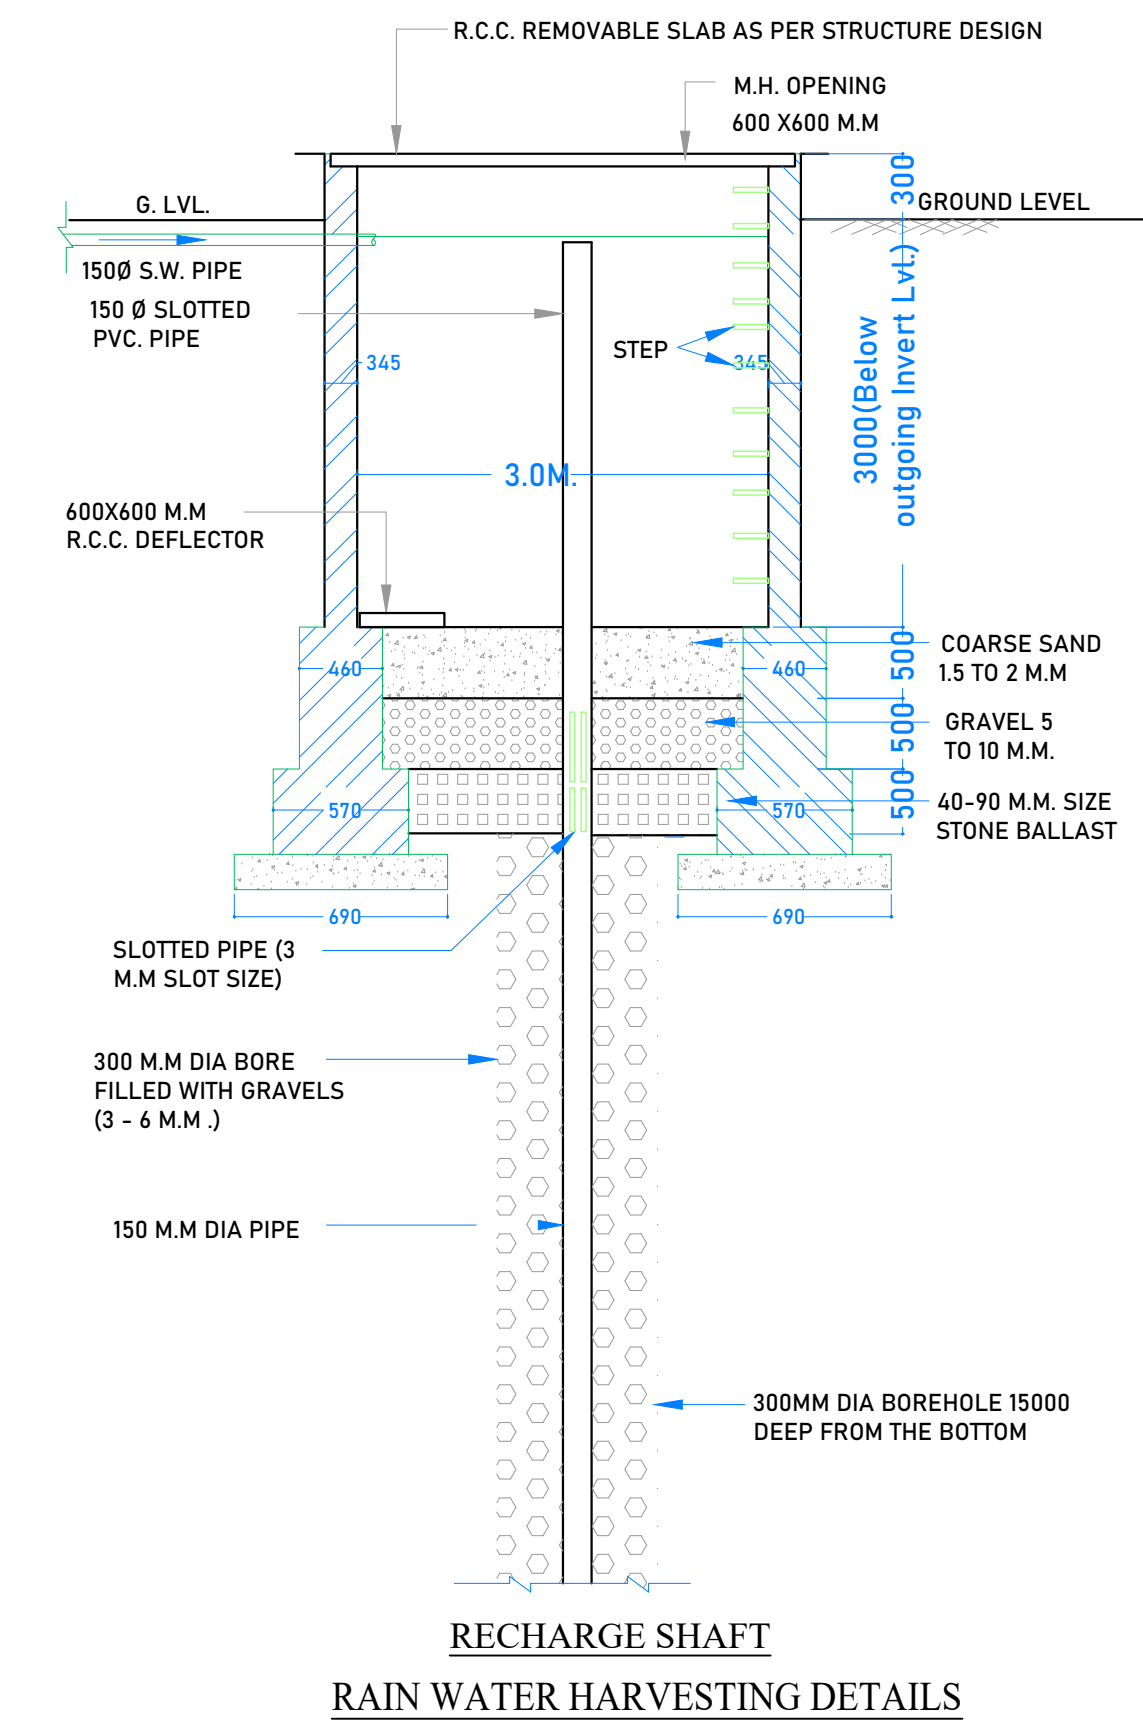

Note: - 1) This drawing is prepared as per the current prevailing Building Bye Laws.  
2) If Map sanctioned is used for purpose anything other than stated in application will lead to rejection of Map.

ISO\_A0\_(841.00\_x\_1189.00\_MM)

|                        |          |                   |           |
|------------------------|----------|-------------------|-----------|
| Total Plot Area: -     | 30659.58 | Total FAR Area: - | 72900.74  |
| Total Coverage Area: - | 8455.00  | Total BUA Area: - | 109478.73 |

OWNER'S NAME AND SIGNATURE  
NSSN INFRA PVT LTD (SATISH SRIVASTAVA M.D. & CHAIRMAN),  
nssninfra27082019@rediffmail.com, 9935580008

ARCHITECT'S NAME AND SIGNATURE  
PUNIT SRIVASTAV  
CA/91114249



Building Plan Application Number

LOA/BP/23-24/0158

Sanctioned On

14 Jun 2024

Valid Till

19 Jul 2029

Approved By

Vice Chairman (Vice Chairman)

Examined By

Usman Ali Khan (Junior engineer)


Satish Kumar Yadav (Junior engineer)

Atul Sharma (Assistant Engineer)


Sanjay Jindal (Executive engineer/Town Planner)

kaushvendra kumar Gautam (Chief Town Planner)


Sanjay Jindal (Executive engineer/Town Planner)

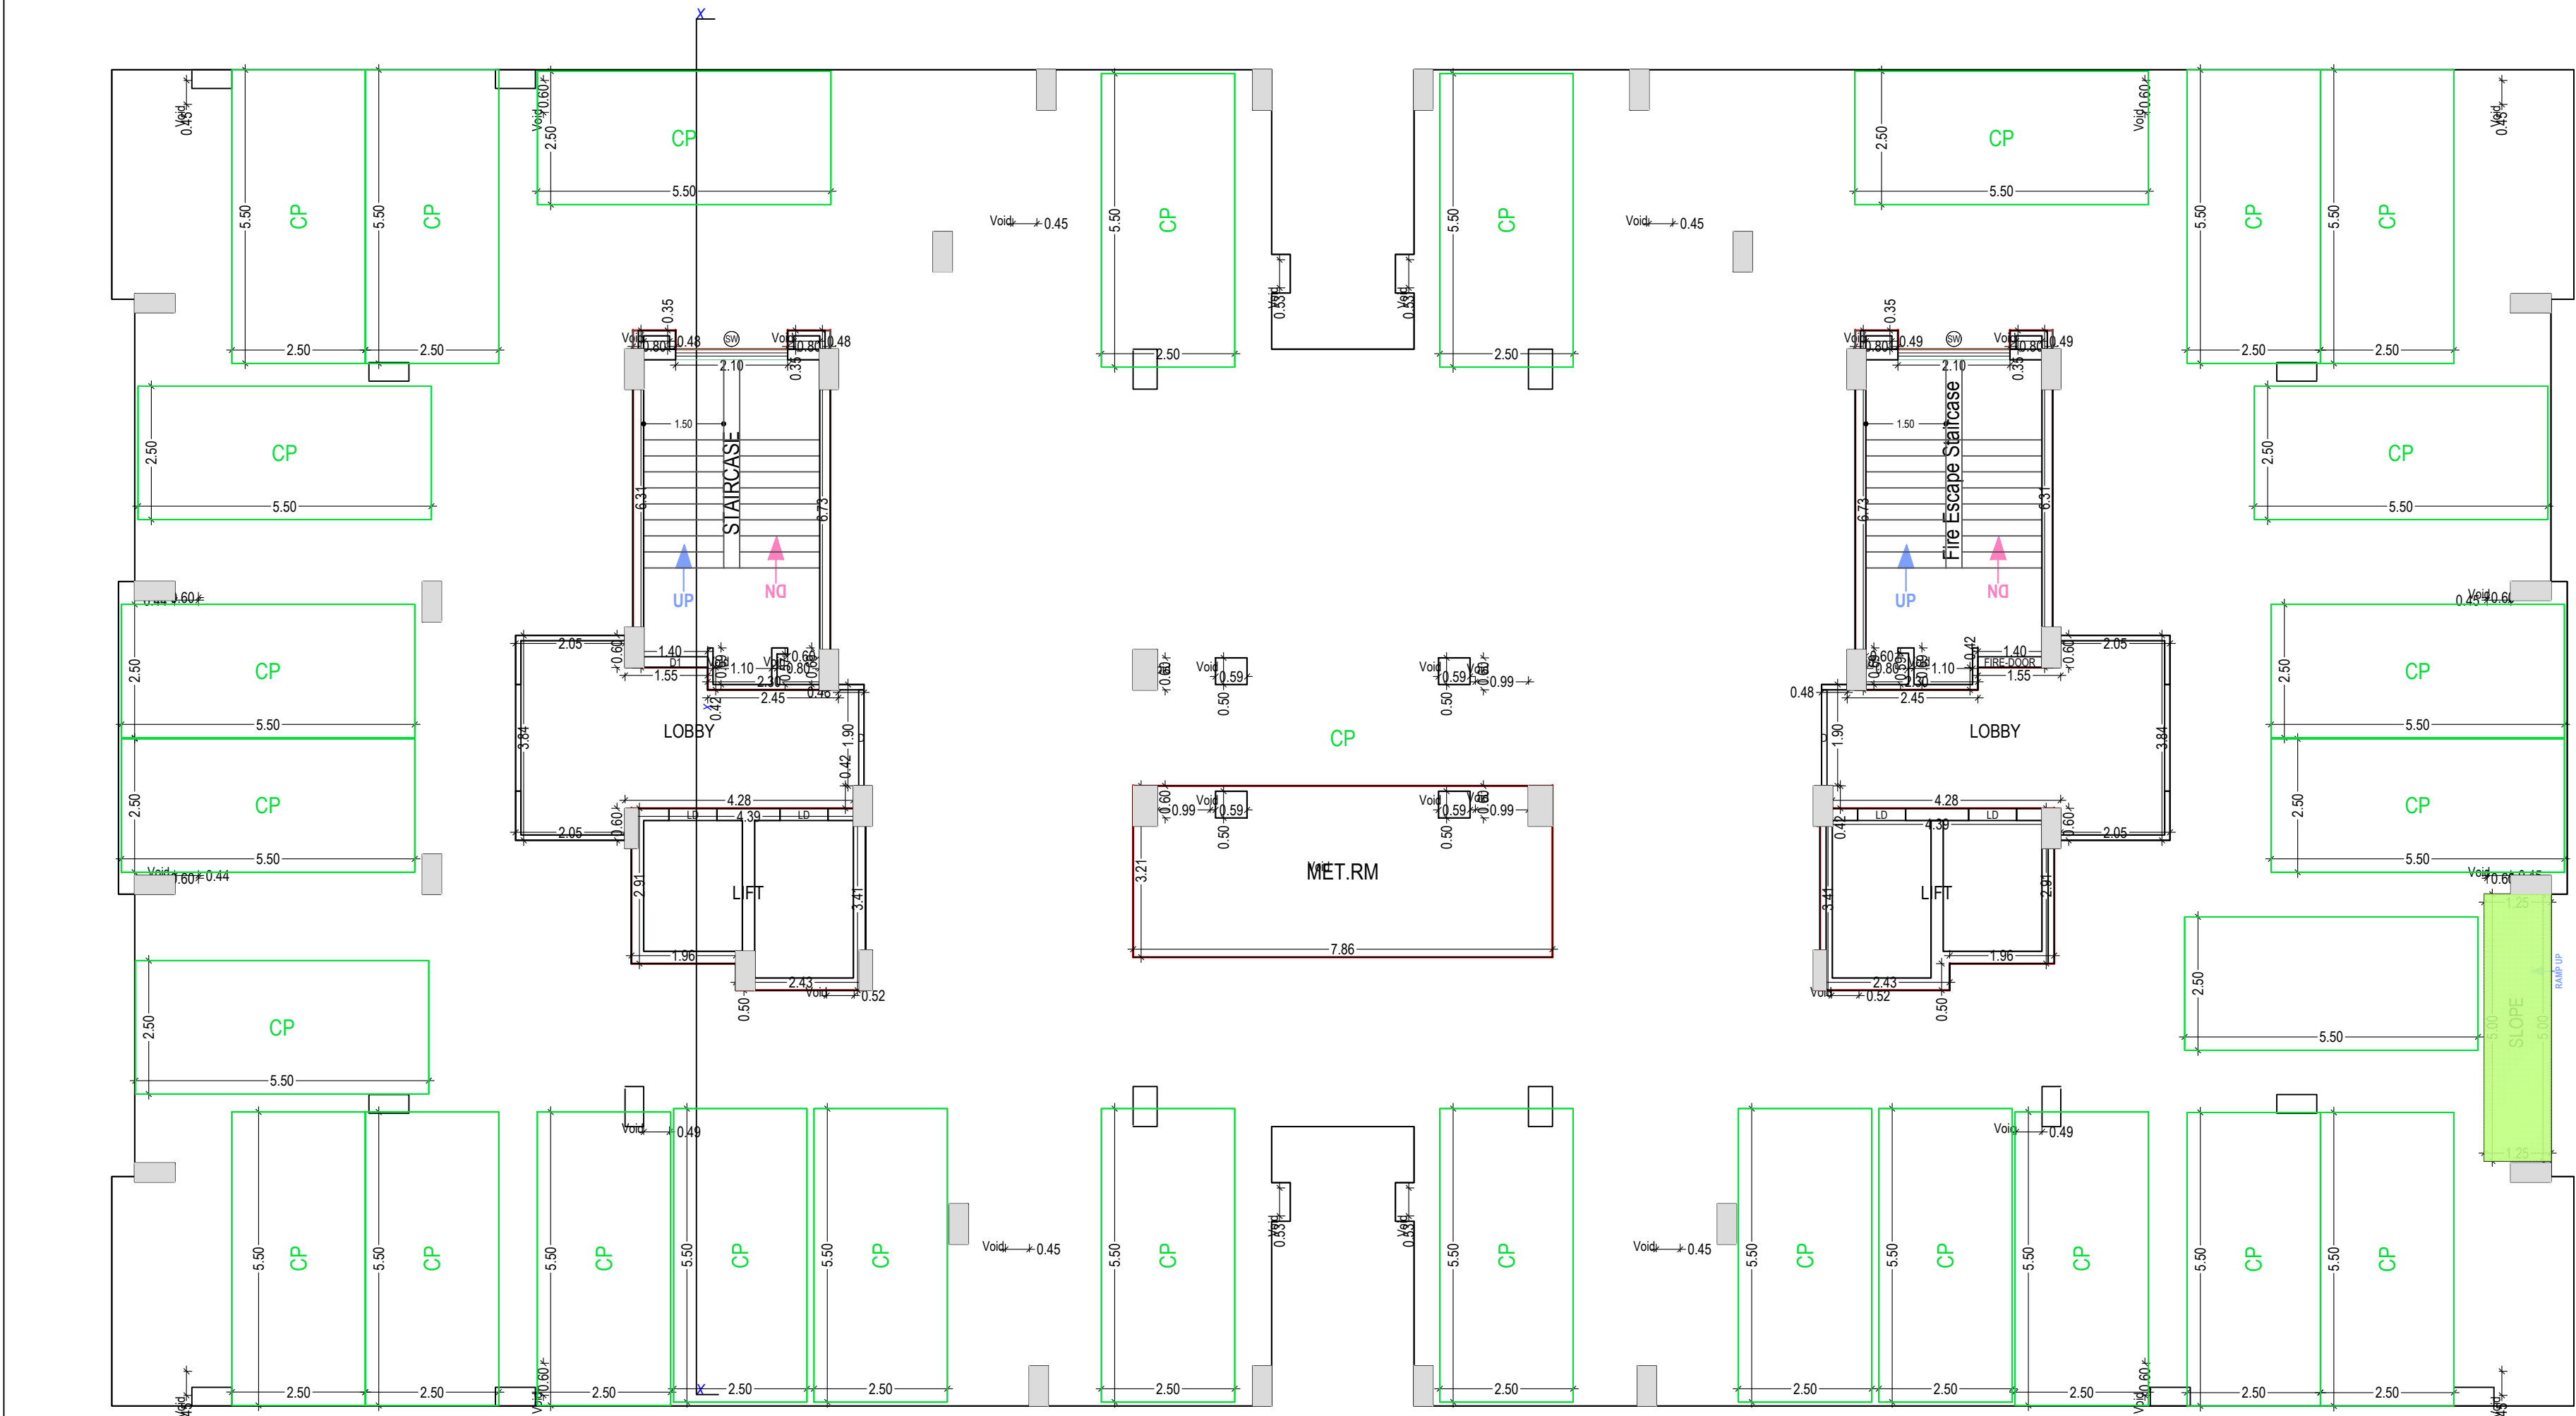


STILT FLOOR PLAN  
(SCALE 1:100)

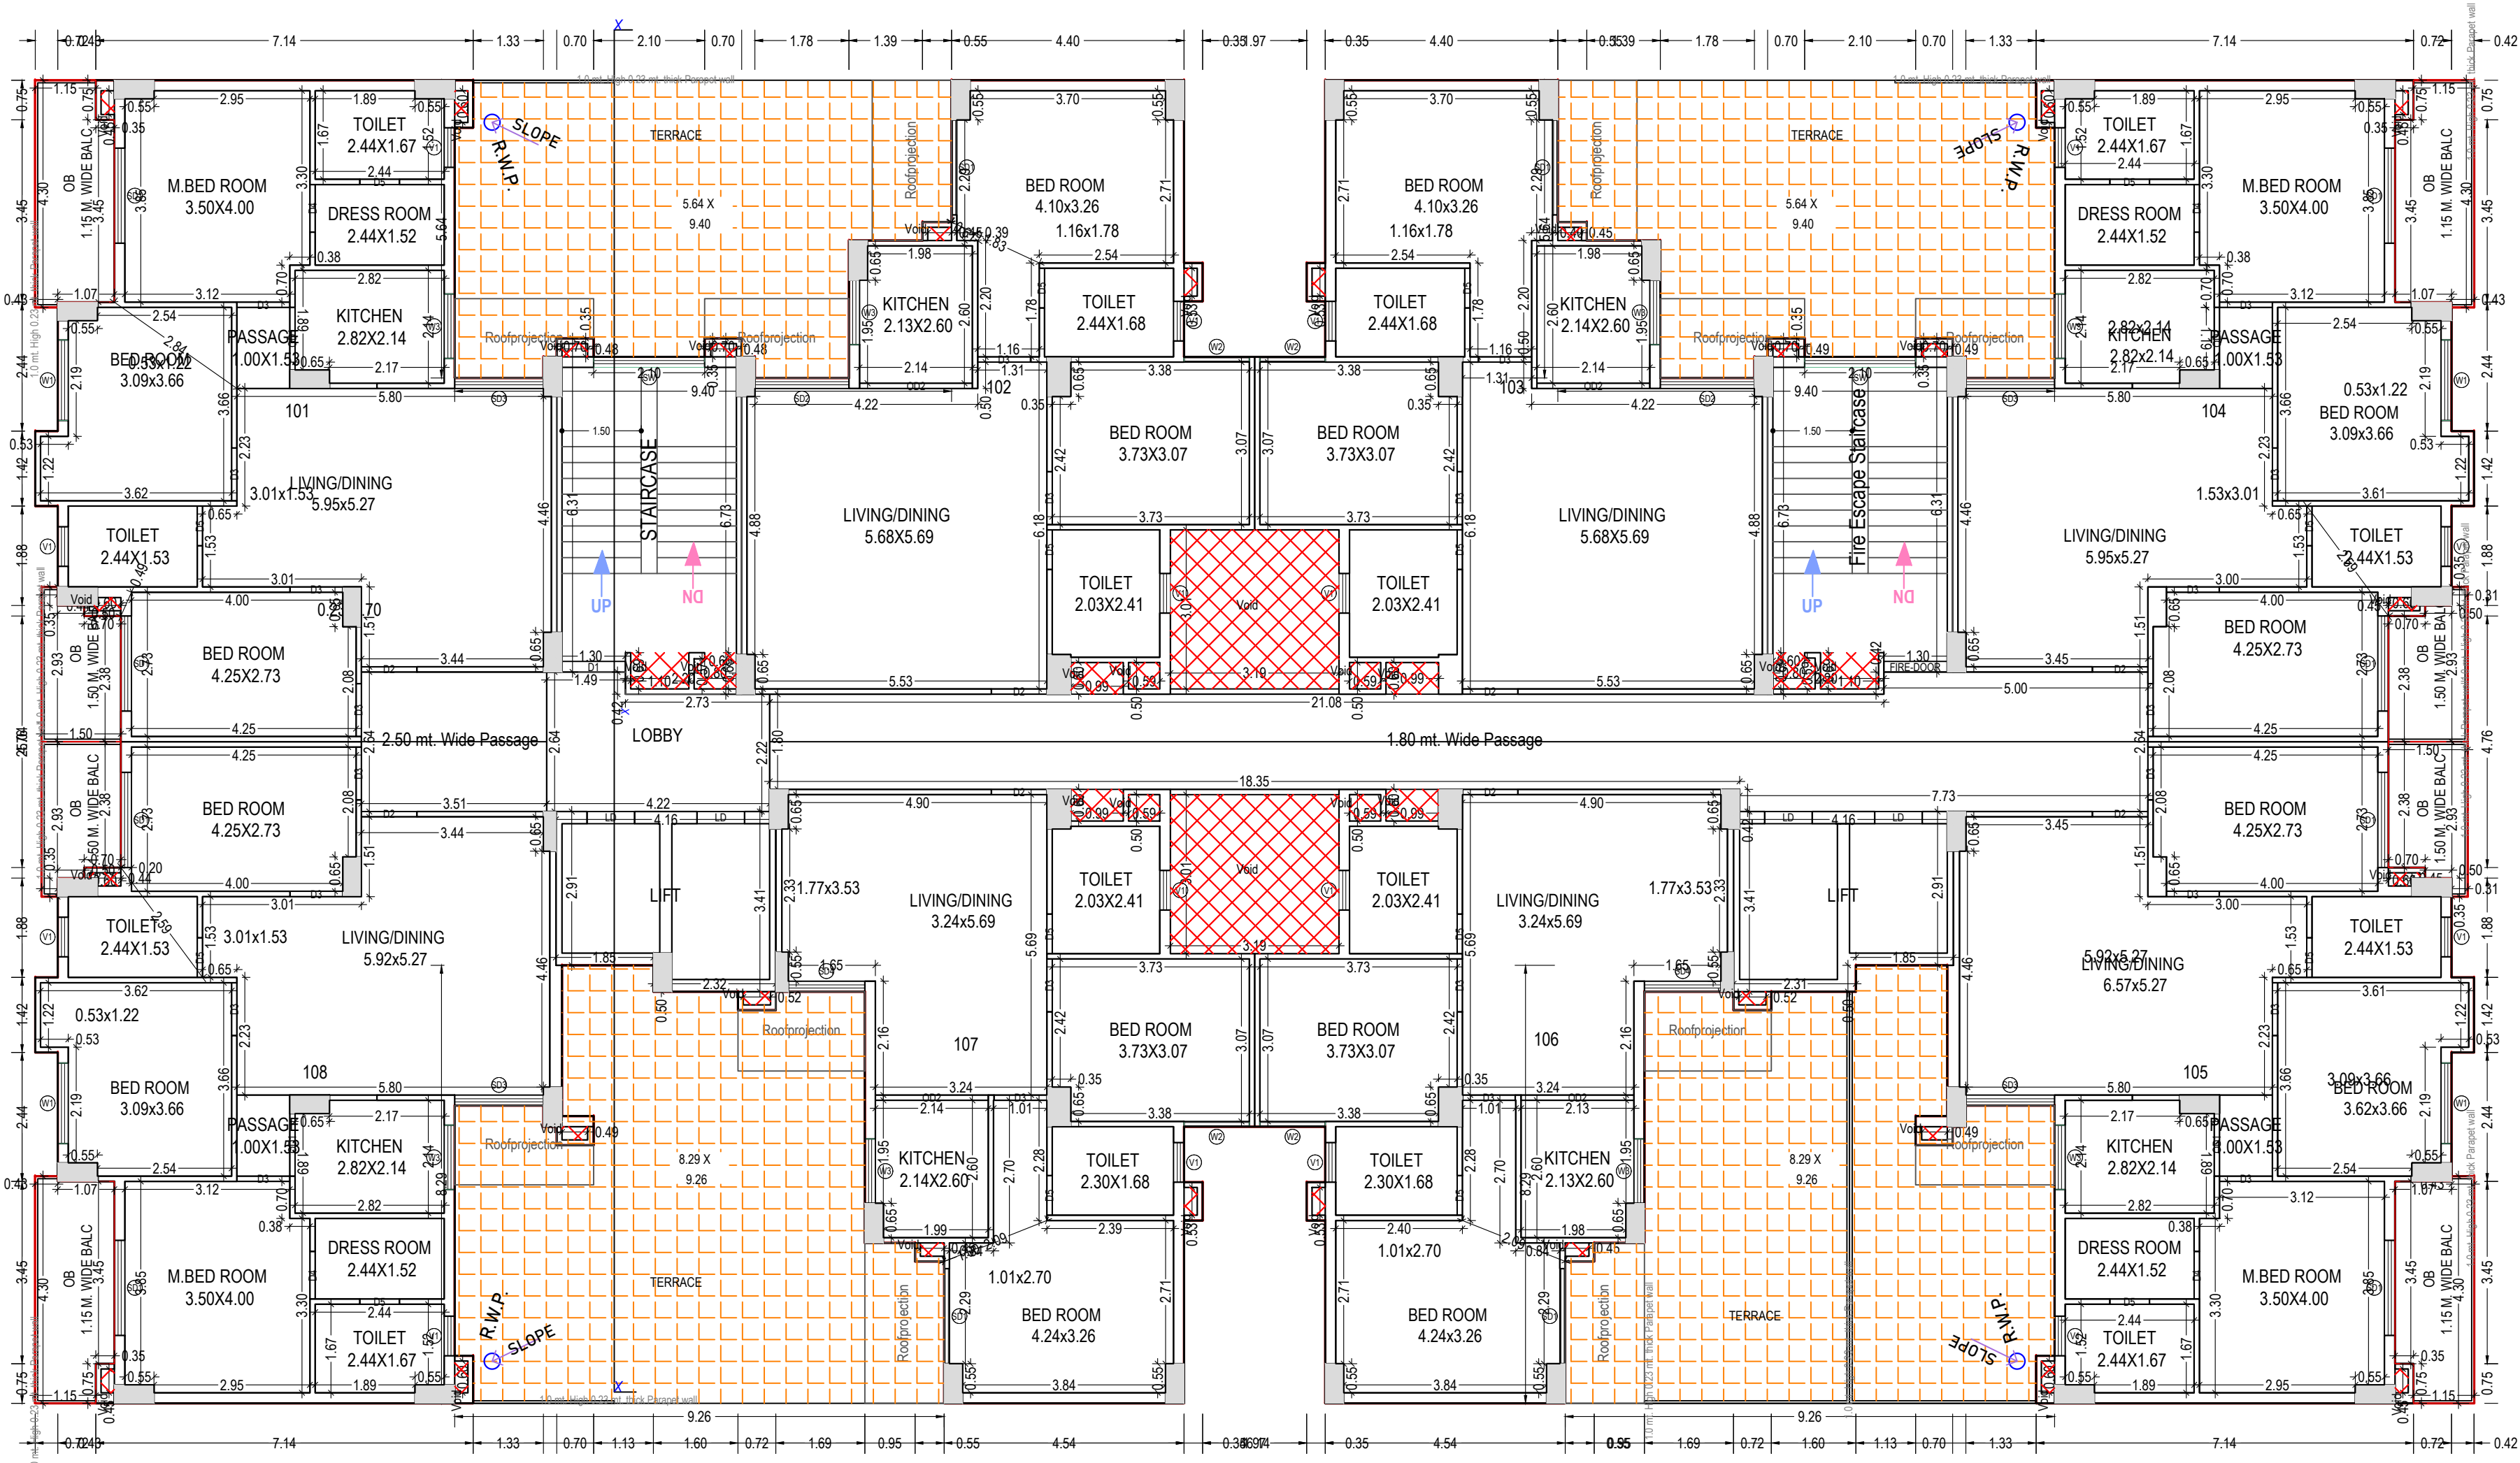

FIRST FLOOR PLAN  
(Proposed)  
(SCALE 1:100)

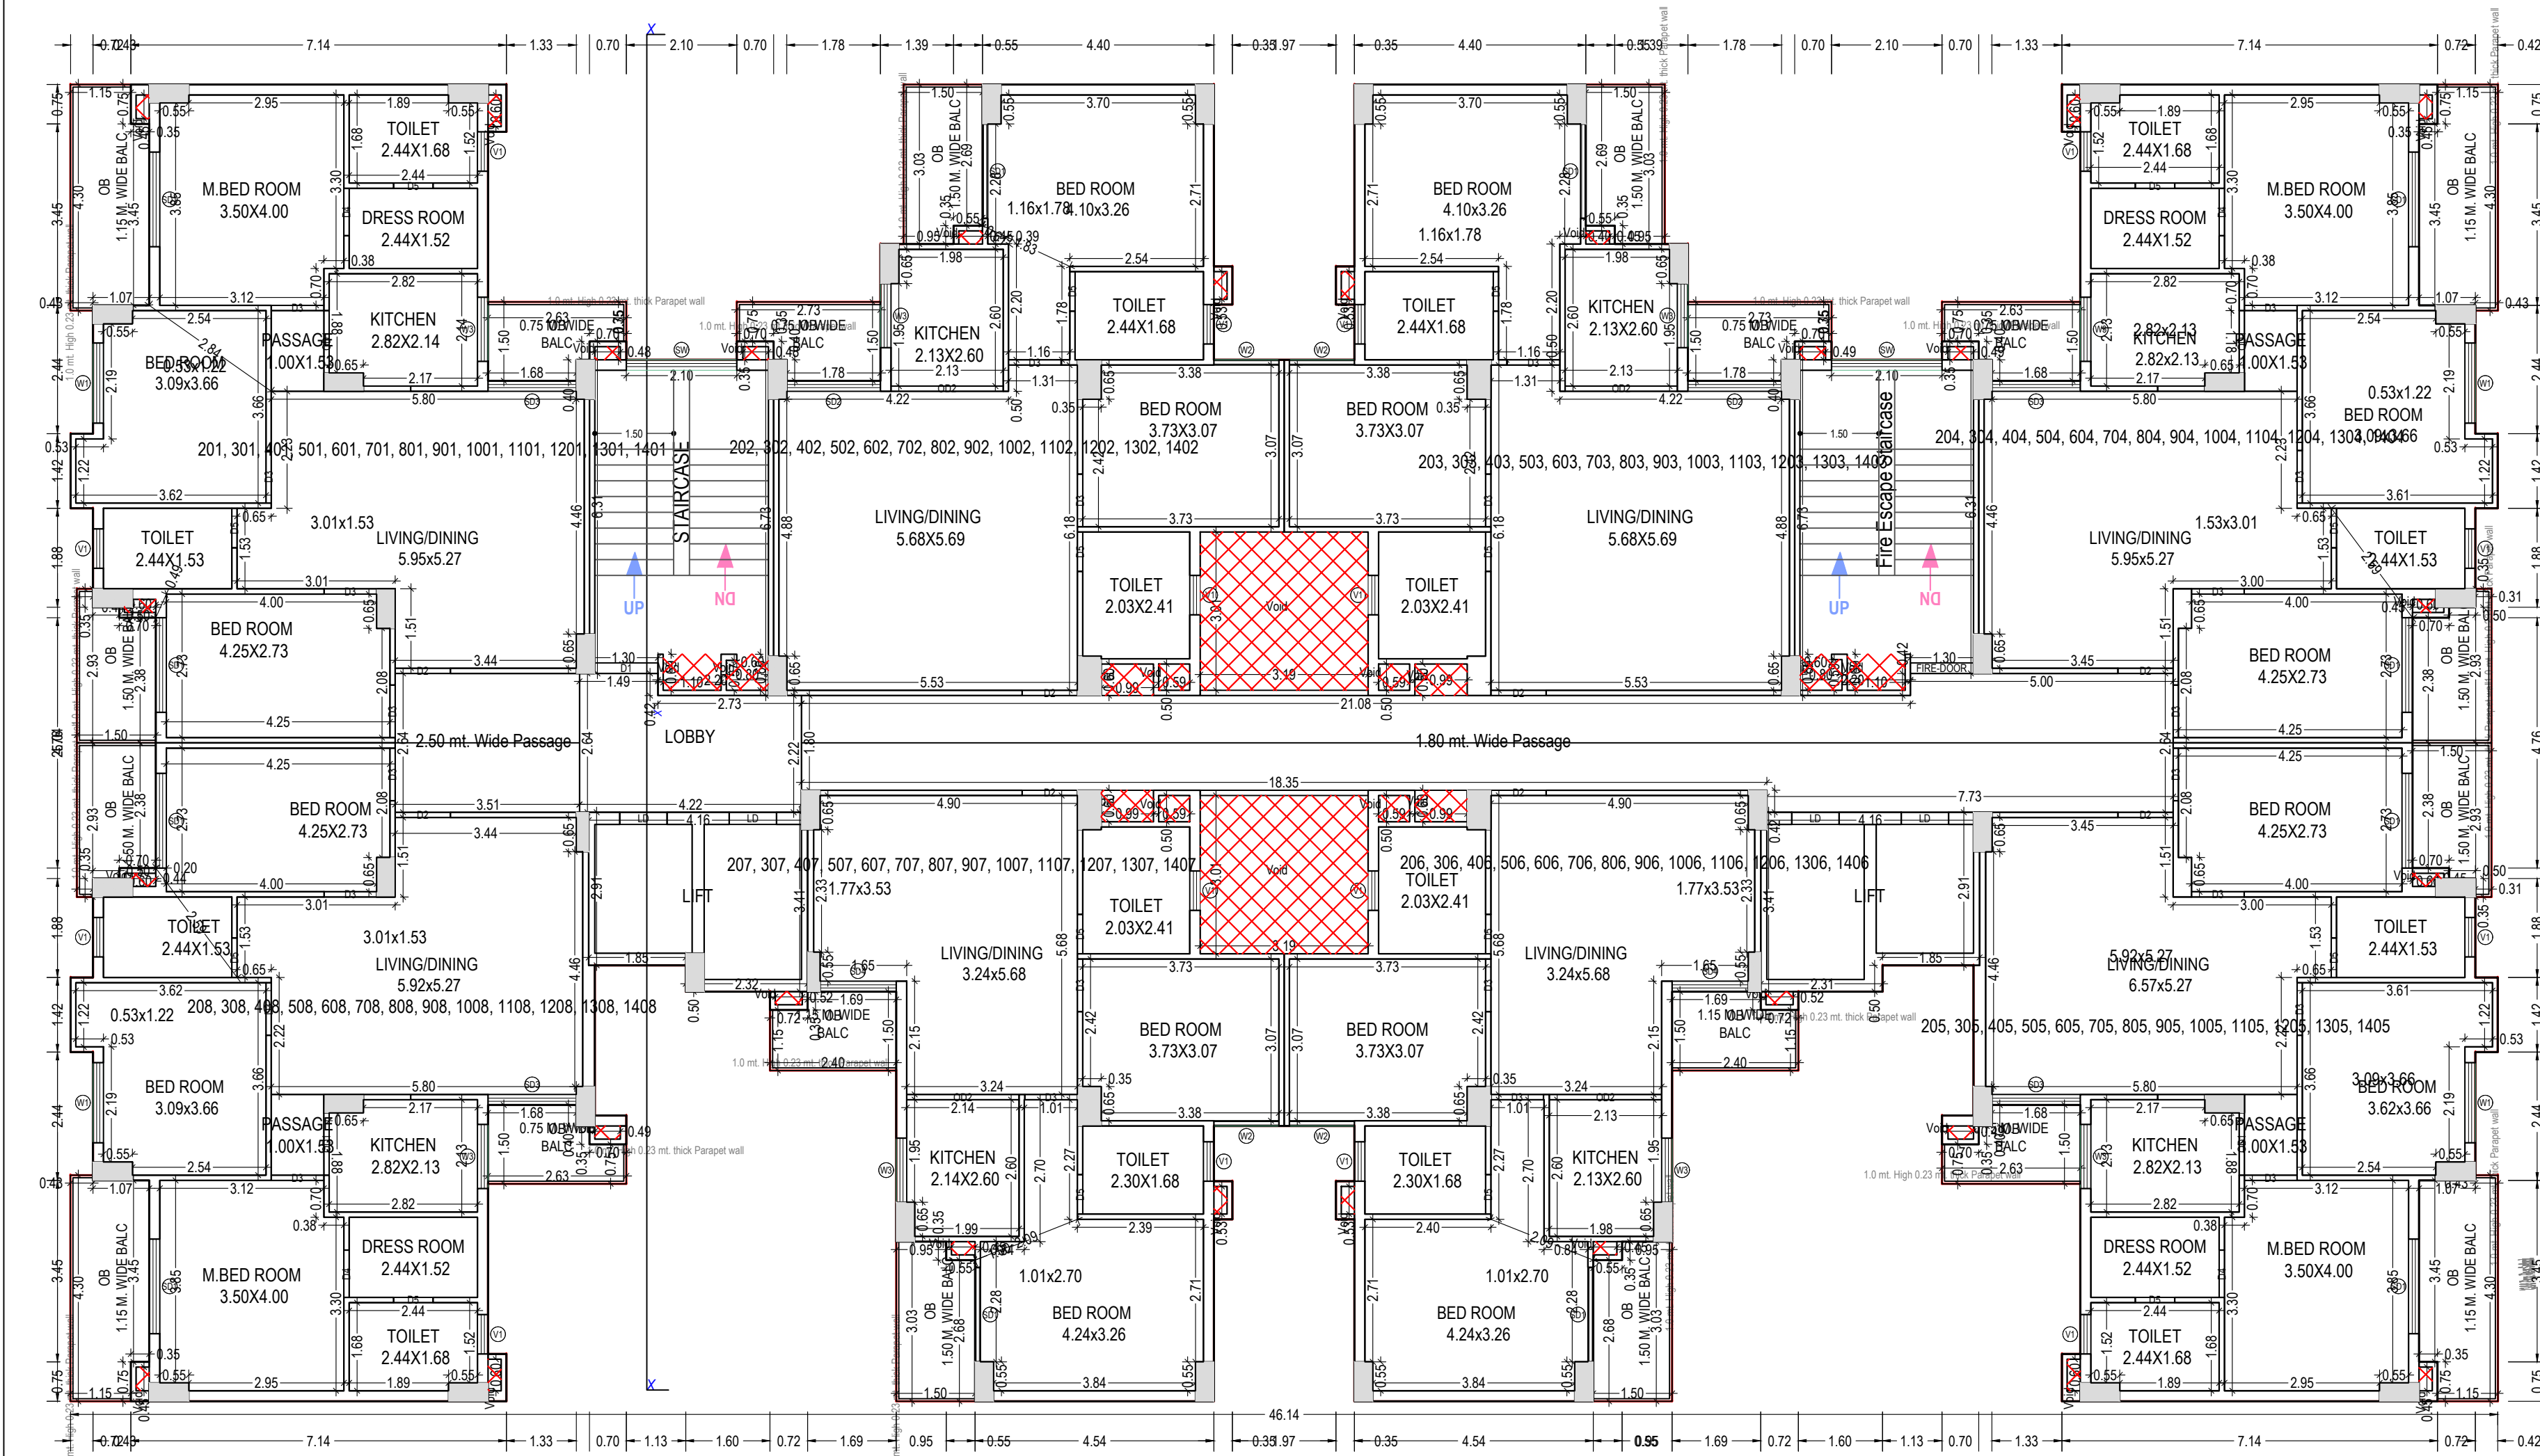

TYPICAL - 2, 3, 4, 5, 6, 7, 8, 9, 10, 11, 12, 13, 14 FLOOR PLAN  
(Proposed)  
(SCALE 1:100)

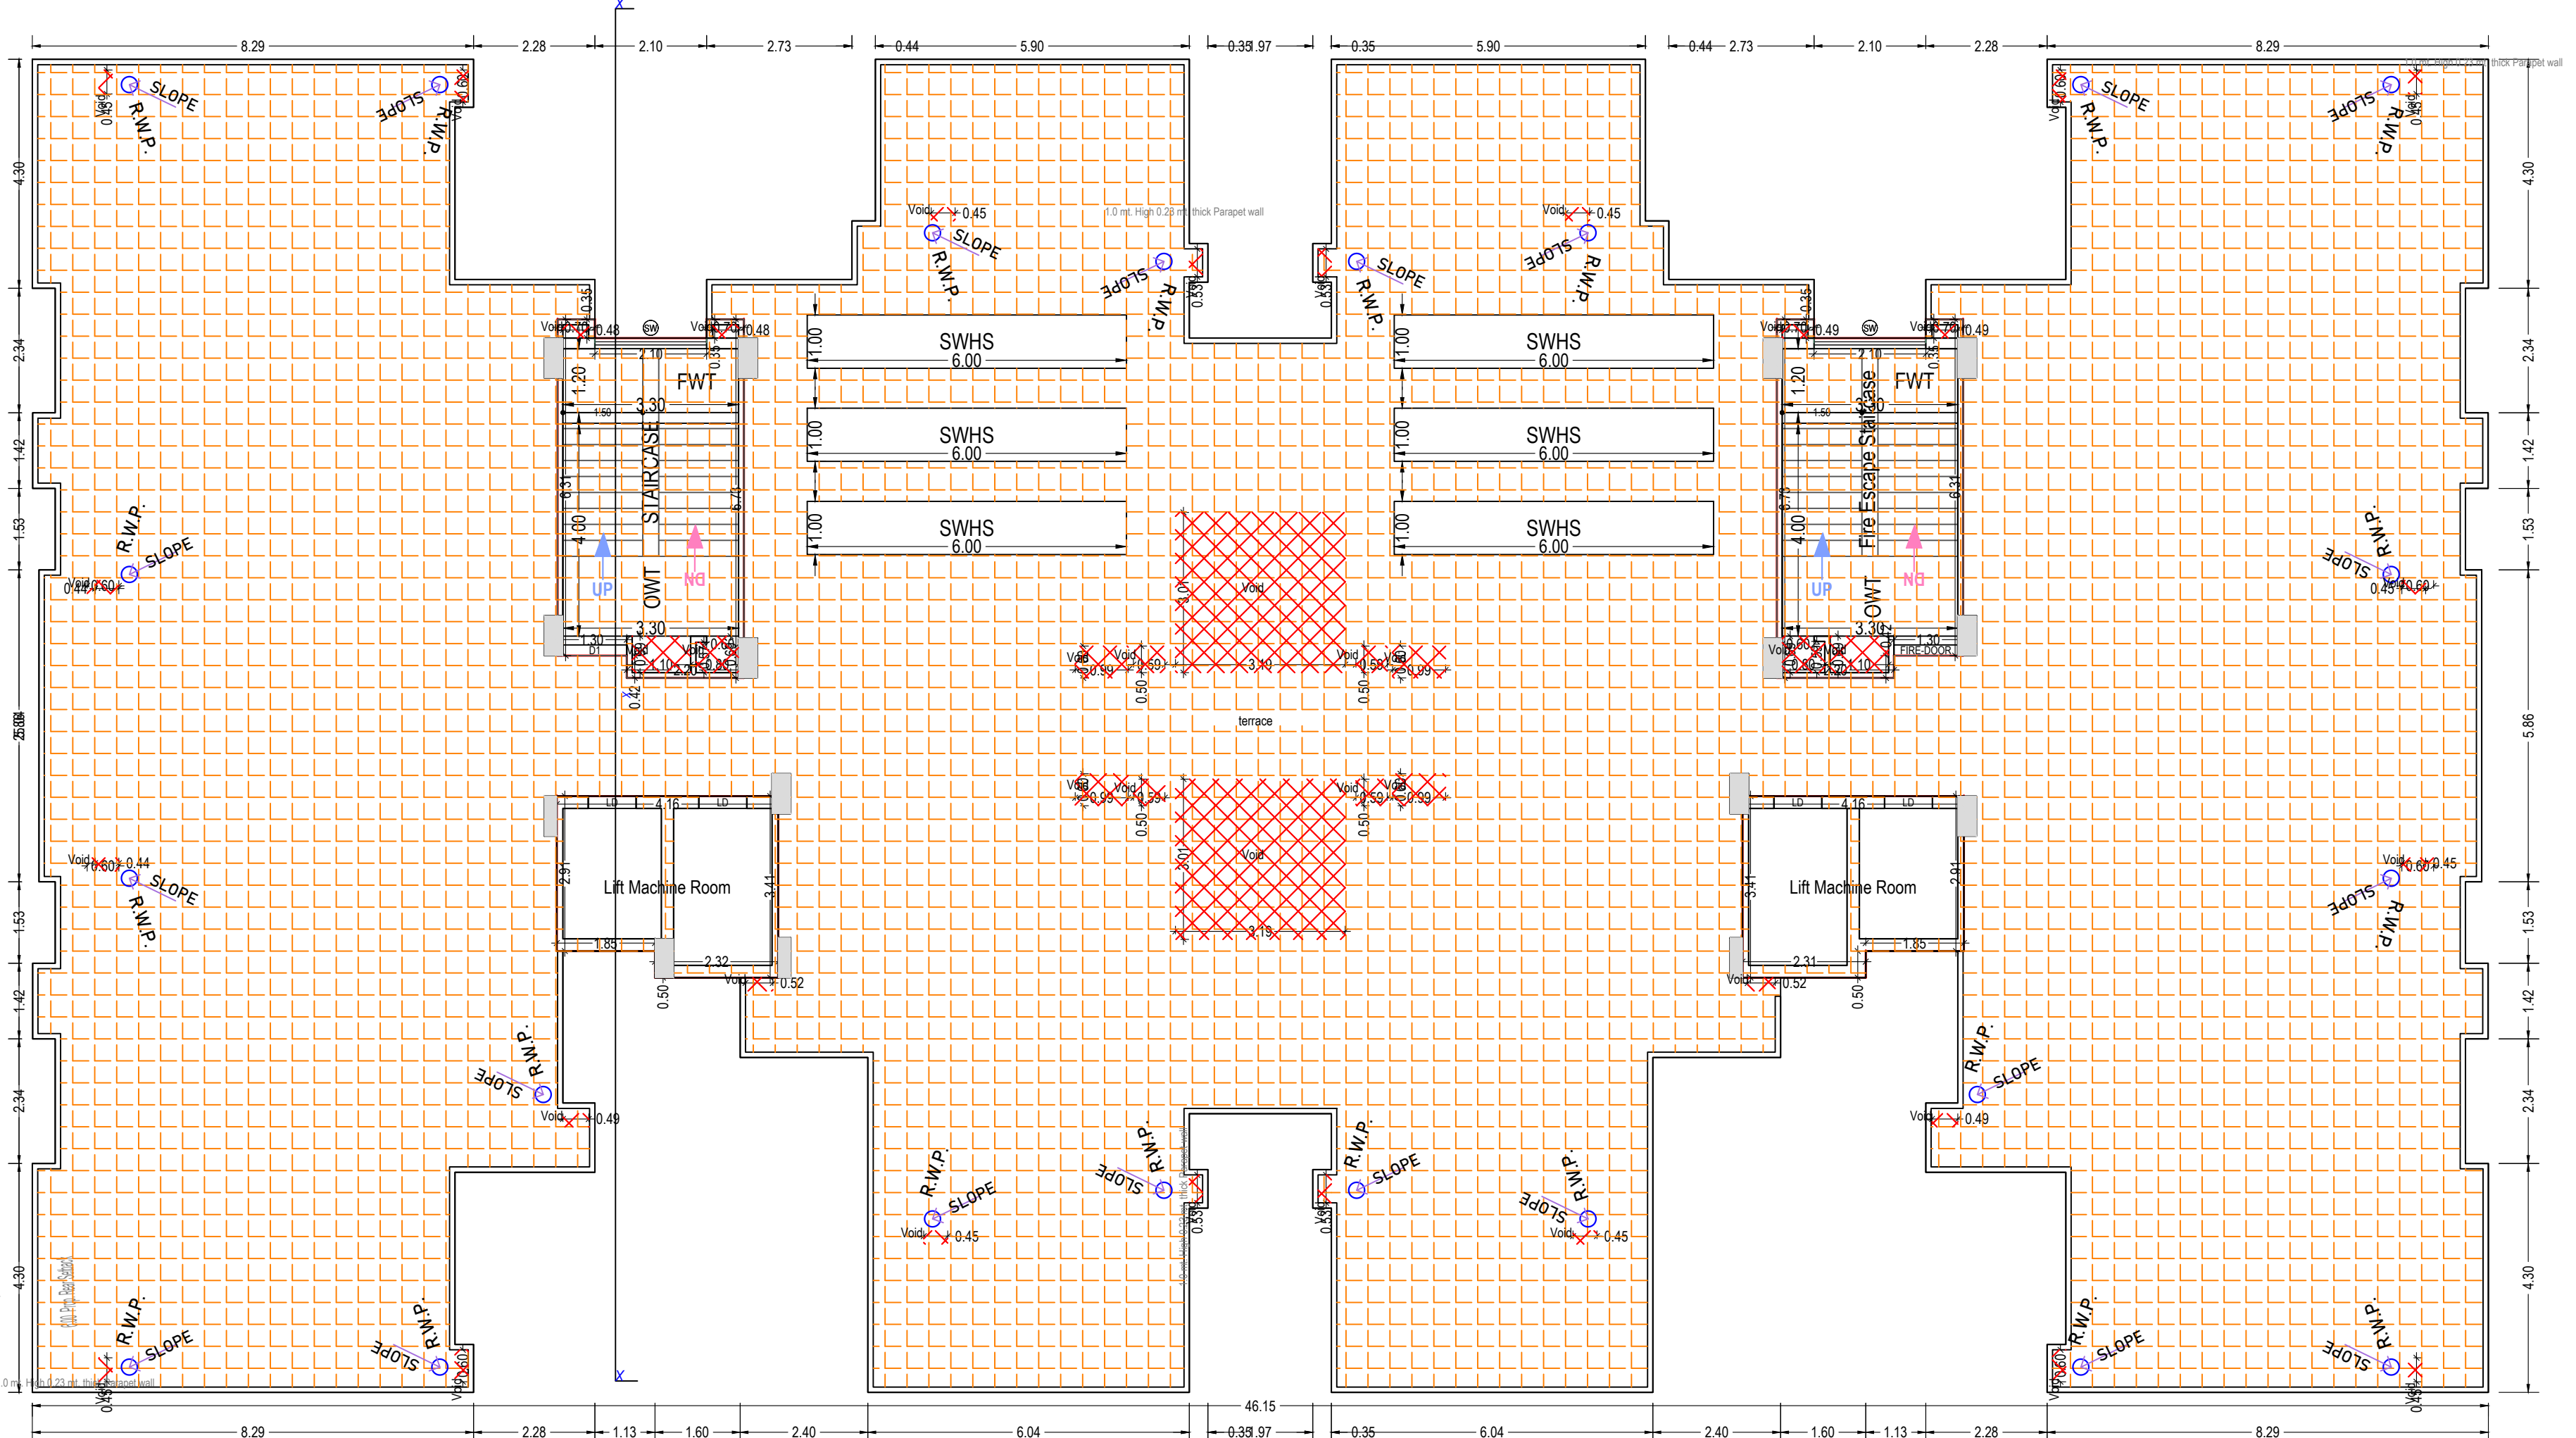

TERRACE FLOOR PLAN  
(SCALE 1:100)

Note: - 1) This drawing is prepared as per the current prevailing Building Bye Laws.  
2) If Map sanctioned is used for purpose anything other than stated in application will lead to rejection of Map.

ISO\_A0\_(841.00 x 1189.00\_MM)

|                        |          |                   |           |
|------------------------|----------|-------------------|-----------|
| Total Plot Area: -     | 30659.58 | Total FAR Area: - | 72900.74  |
| Total Coverage Area: - | 8455.00  | Total BUA Area: - | 109478.73 |

OWNER'S NAME AND SIGNATURE  
NSSN INFRA PVT LTD (SATISH SRIVASTAVA M.D. & CHAIRMAN),  
nssninfra27082019@rediffmail.com, 9935580008

ARCHENG'S NAME AND SIGNATURE  
PUNIT SRIVASTAV  
CA/9114249



Building Plan Application Number  
LDA/BP/23-24/0158

Sanctioned On  
14 Jun 2024

Valid Till  
19 Jul 2029

Approved By  
Vice Chairman (Vice Chairman)

Examined By  
Usman Ali Khan (Junior engineer)


Satish Kumar Yadav (Junior engineer)

Atul Sharma (Assistant Engineer)


Sanjay Jindal (Executive engineer/Town Planner)

kaushvendra kumar Gautam (Chief Town Planner)

Sanjay Jindal (Executive engineer/Town Planner)

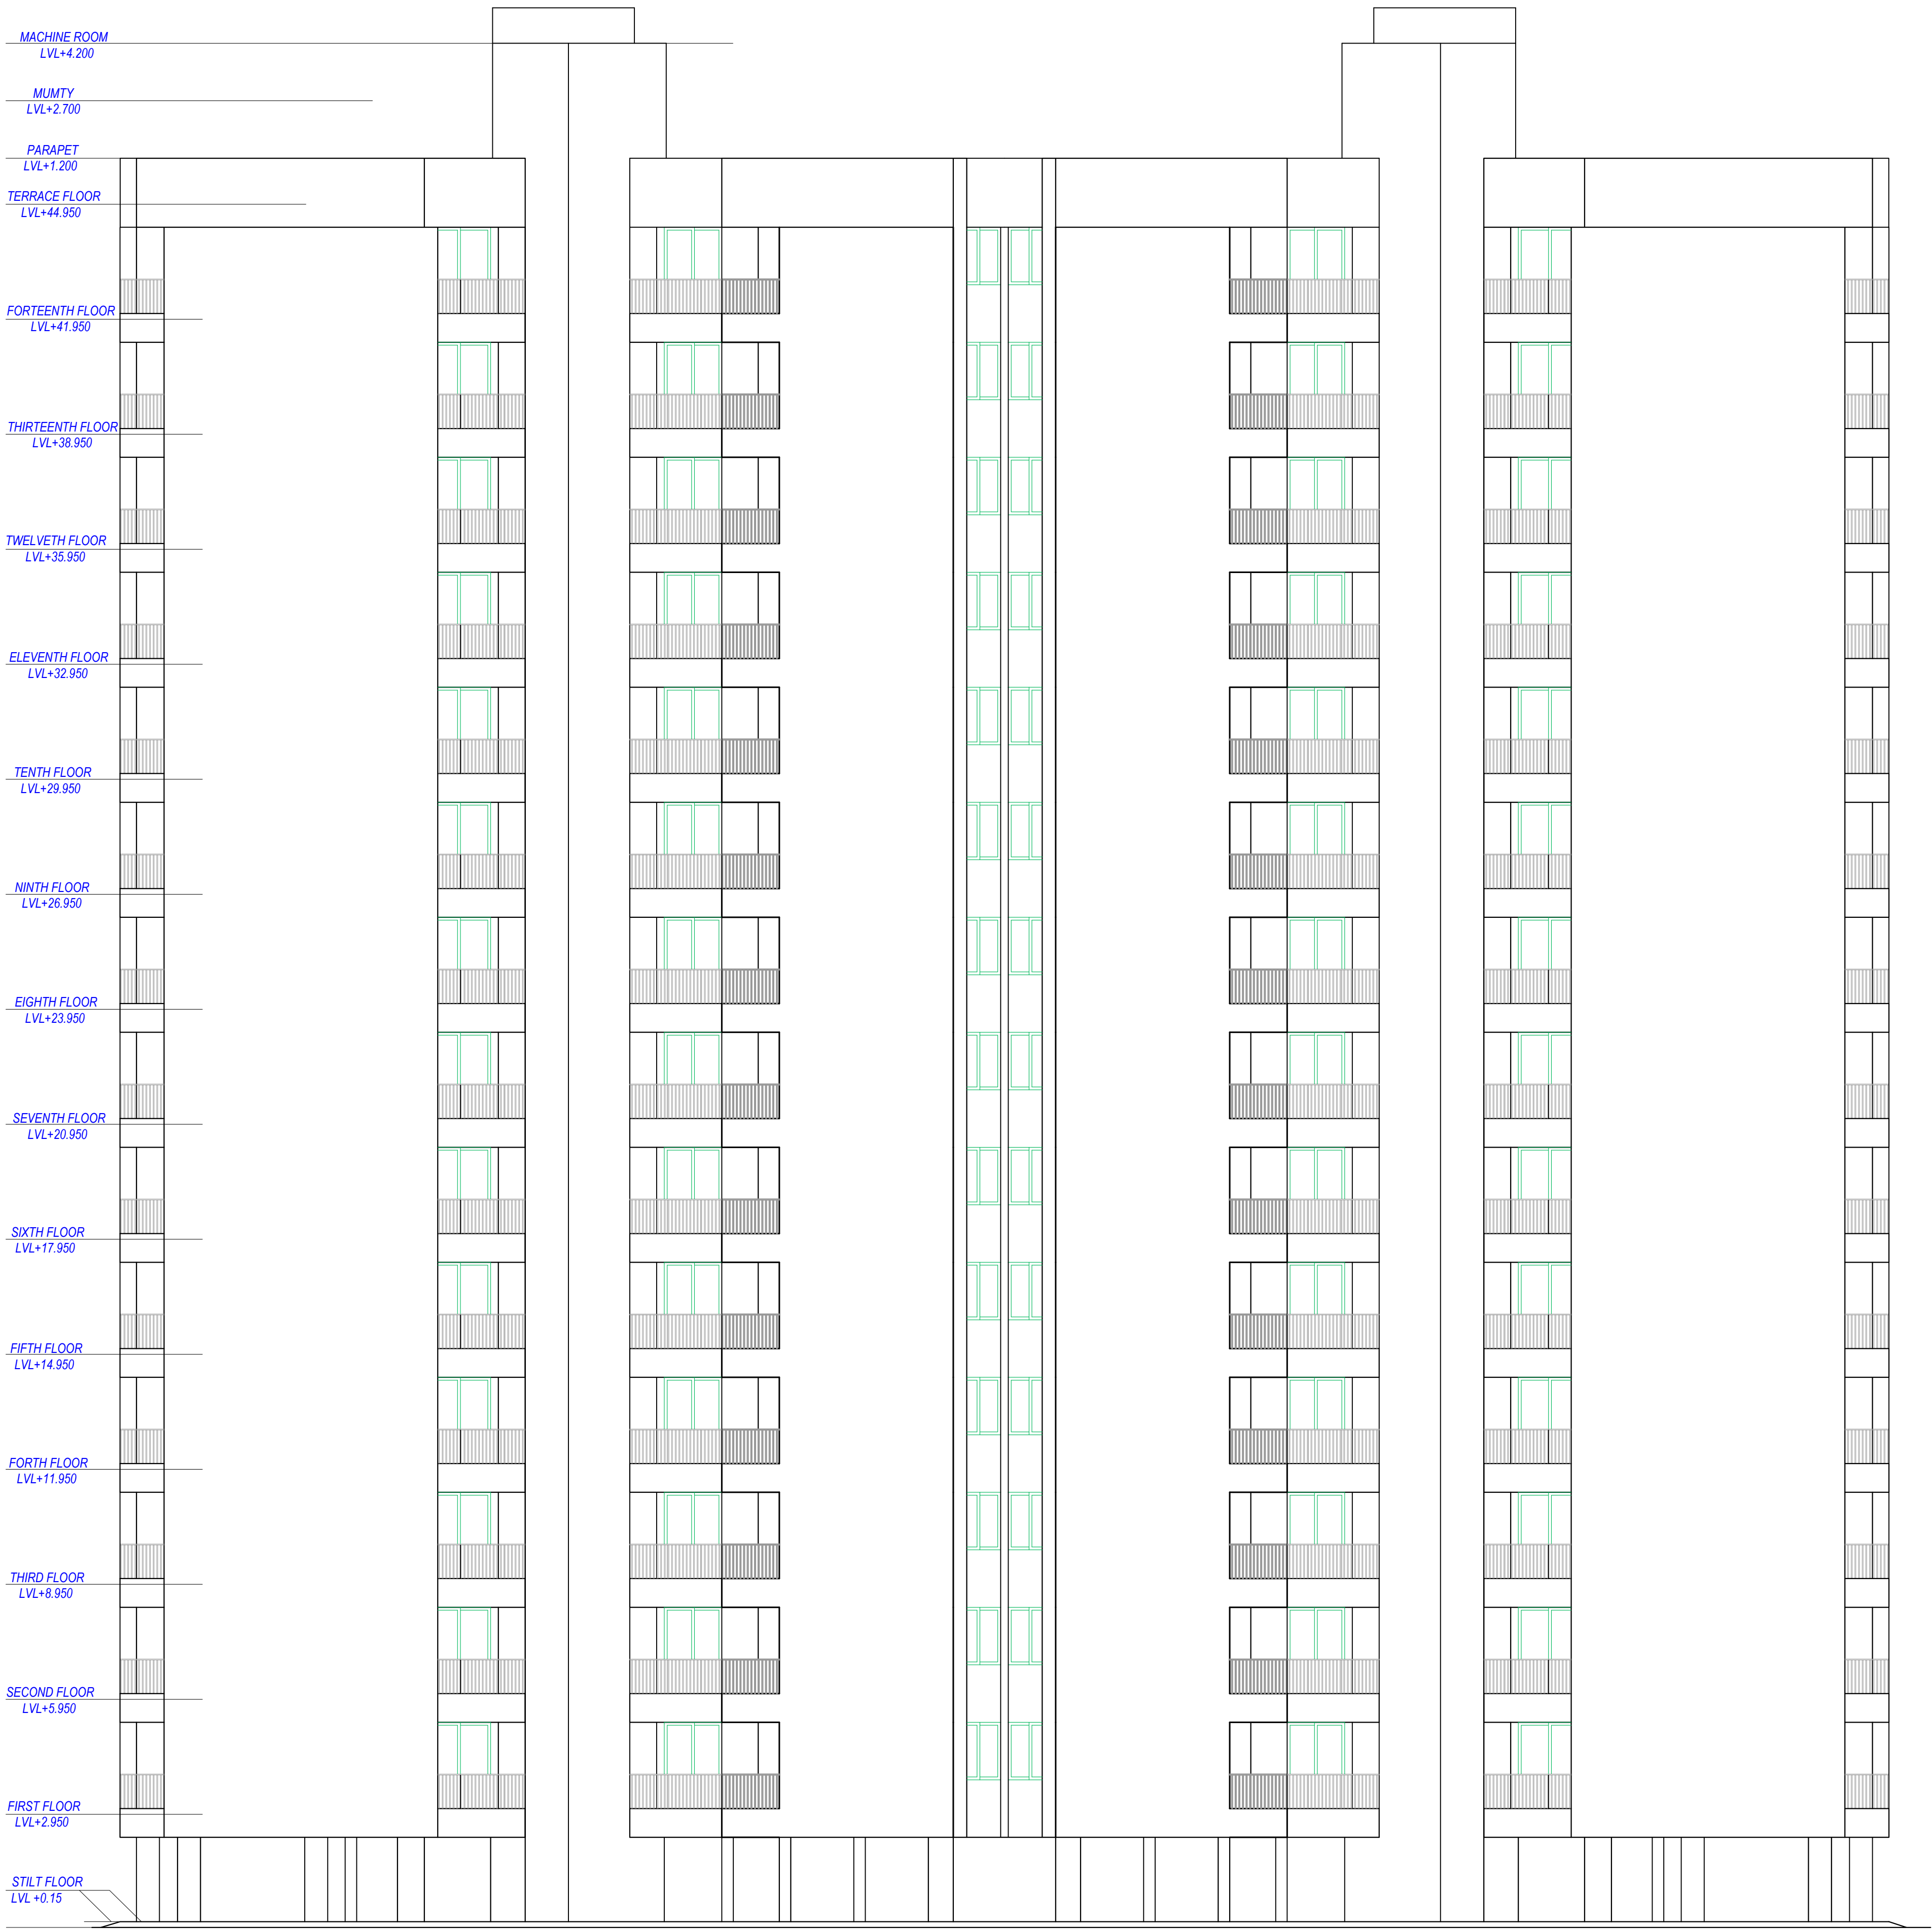

SIDE ELEVATION

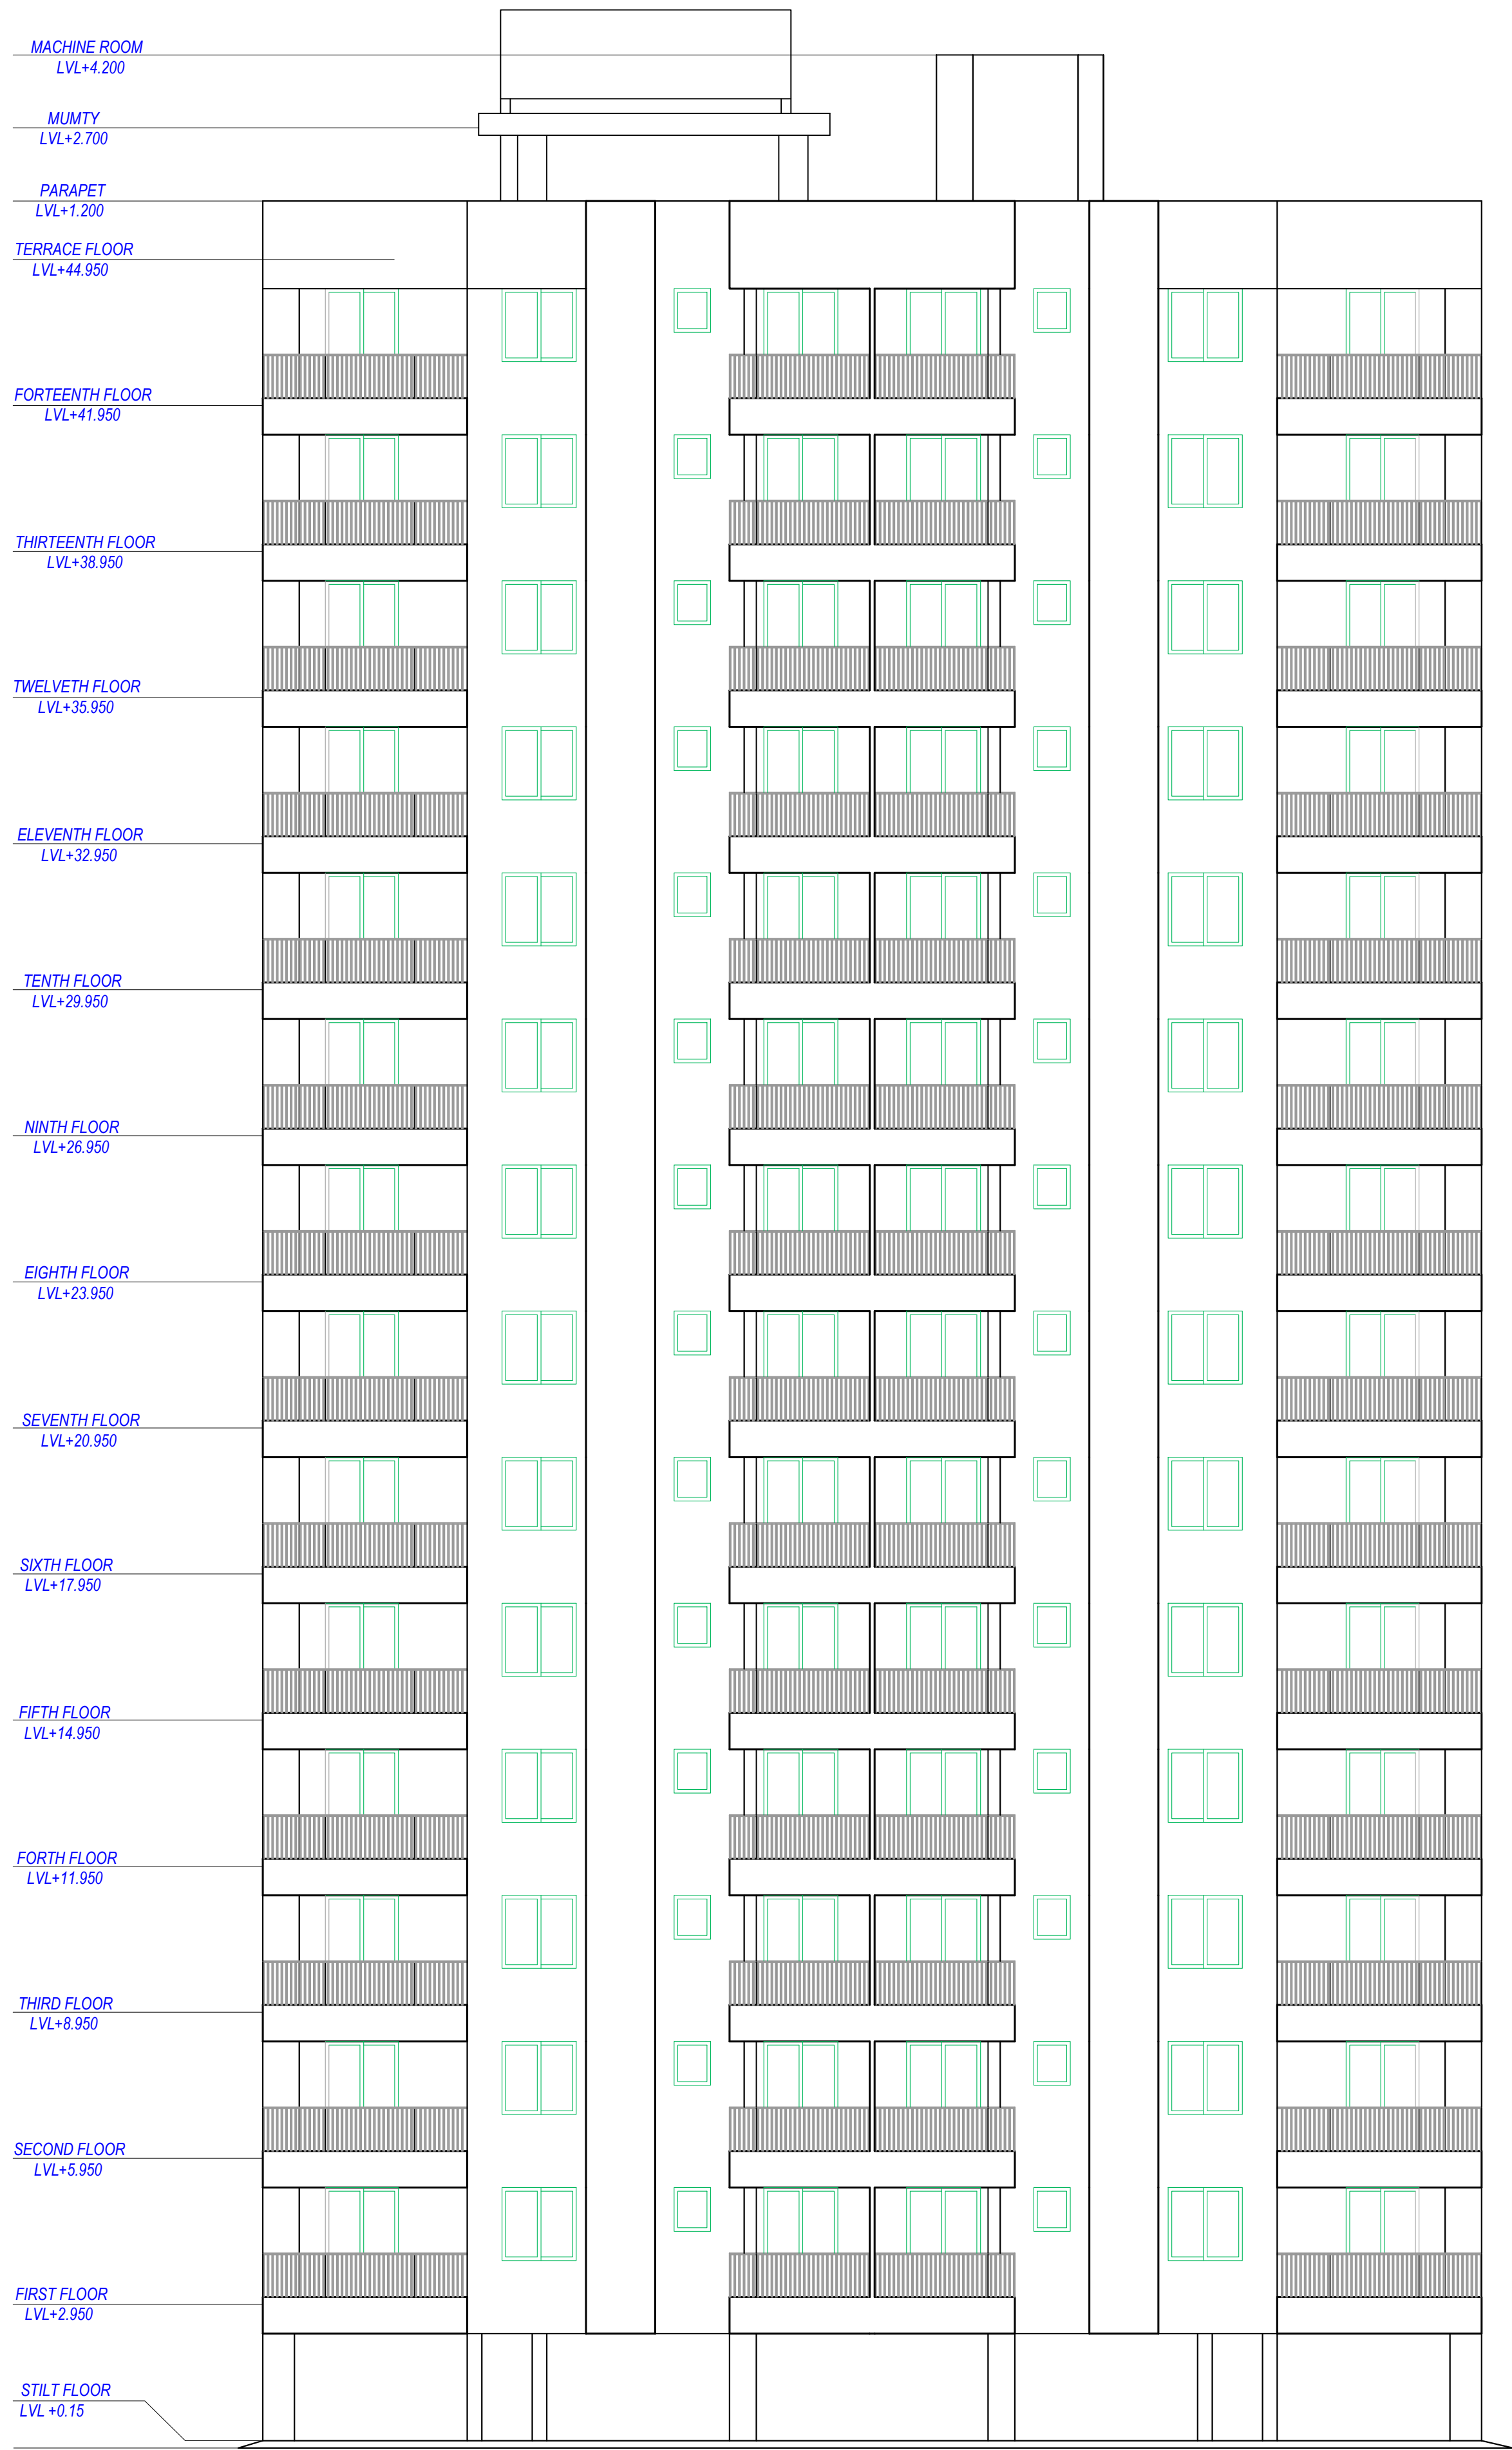

FRONT ELEVATION

OWNER'S NAME AND SIGNATURE  
NSSN INFRA PVT LTD (SATISH SRIVASTAVA M.D. & CHAIRMAN),  
nssninfra27082019@rediffmail.com, 9935580008

ARCHENG'S NAME AND SIGNATURE  
PUNIT SRIVASTAV  
CA/9/114249

STRUCTURE ENGINEER

Lucknow Development Authority



Building Plan Application Number  
LDABP/23-24/0158

Sanctioned On  
14 Jun 2024

Valid Till  
19 Jul 2029

Approved By  
Vice Chairman (Vice Chairman)

Examined By  
Usman Ali Khan (Junior engineer)

Satish Kumar Yadav (Junior engineer)

Atul Sharma (Assistant Engineer)

Sanjay Jindal (Executive engineer/Town Planner)

kaushendra kumar Gautam (Chief Town Planner)

Sanjay Jindal (Executive engineer/Town Planner)

Note: - 1) This drawing is prepared as per the current prevailing Building Bye Laws.  
2) If Map sanctioned is used for purpose anything other than stated in application will lead to rejection of Map.

ISO\_A0\_(841.00\_x\_1189.00\_MM)

|                        |          |                   |           |
|------------------------|----------|-------------------|-----------|
| Total Plot Area: -     | 30659.58 | Total FAR Area: - | 72900.74  |
| Total Coverage Area: - | 8455.00  | Total BUA Area: - | 109478.73 |

The correctness and accuracy of Proposal Information and drawing is a responsibility of POR/owner. Accuracy of Scrutiny Report is subject to accuracy of end-user provided data, 3rd party software/hardware/services, etc. SoftTech Engineers Ltd. is not liable for any damages which may arise from use, or inability to use the Application. Texts printed in 'Italics' and 'Blue' color are user inputs, which are not verified and not generated by scrutiny software.



### Staircase Checks (Table 8a-1)

### Balcony Calculations Table

SCHEDULE OF DOORS:

### SCHEDULE OF WINDOW/VENTILATION:

UnitBUA Table for Building :BLOCK (C)

OWNER'S NAME AND SIGNATURE  
NSSN INFRA PVT LTD (SATISH SRIVASTAVA M.D. & CHAIRMAN),  
nssninfra27082019@rediffmail.com, 9935580008

|                               |                    |
|-------------------------------|--------------------|
| ARCH/ENG'S NAME AND SIGNATURE | STRUCTURE ENGINEER |
|-------------------------------|--------------------|

CA/91/14349

Lucknow Development Authority



Building Plan Application Number

LDA/BP/23-24/0158

Sanctioned On

14 Jun 202

Valid Till

19 Jul 2029

Approved By \_\_\_\_\_

### Vice Chair

Examined by

Usman Ali

## CONCLUSIONS

Judith Kroll

Atul Sharma

**Abstract**

Saniay Jin

kaushvendra

Sanjay Jin

color are user input

Note: - 1) This drawing is prepared as per the current prevailing Building Bye Laws.  
2) If Map sanctioned is used for purpose anything other than stated in application will lead to rejection of Map.

Total Plot Area: - 30659.58


Total FAR Area: - 72900.74

Total Coverage Area: - 8455.00


Total BUA Area: - 109478.73

Sanjay Jindal (Executive engineer/Town Planner)

or are user inputs, which are not verified and not generated by scrut

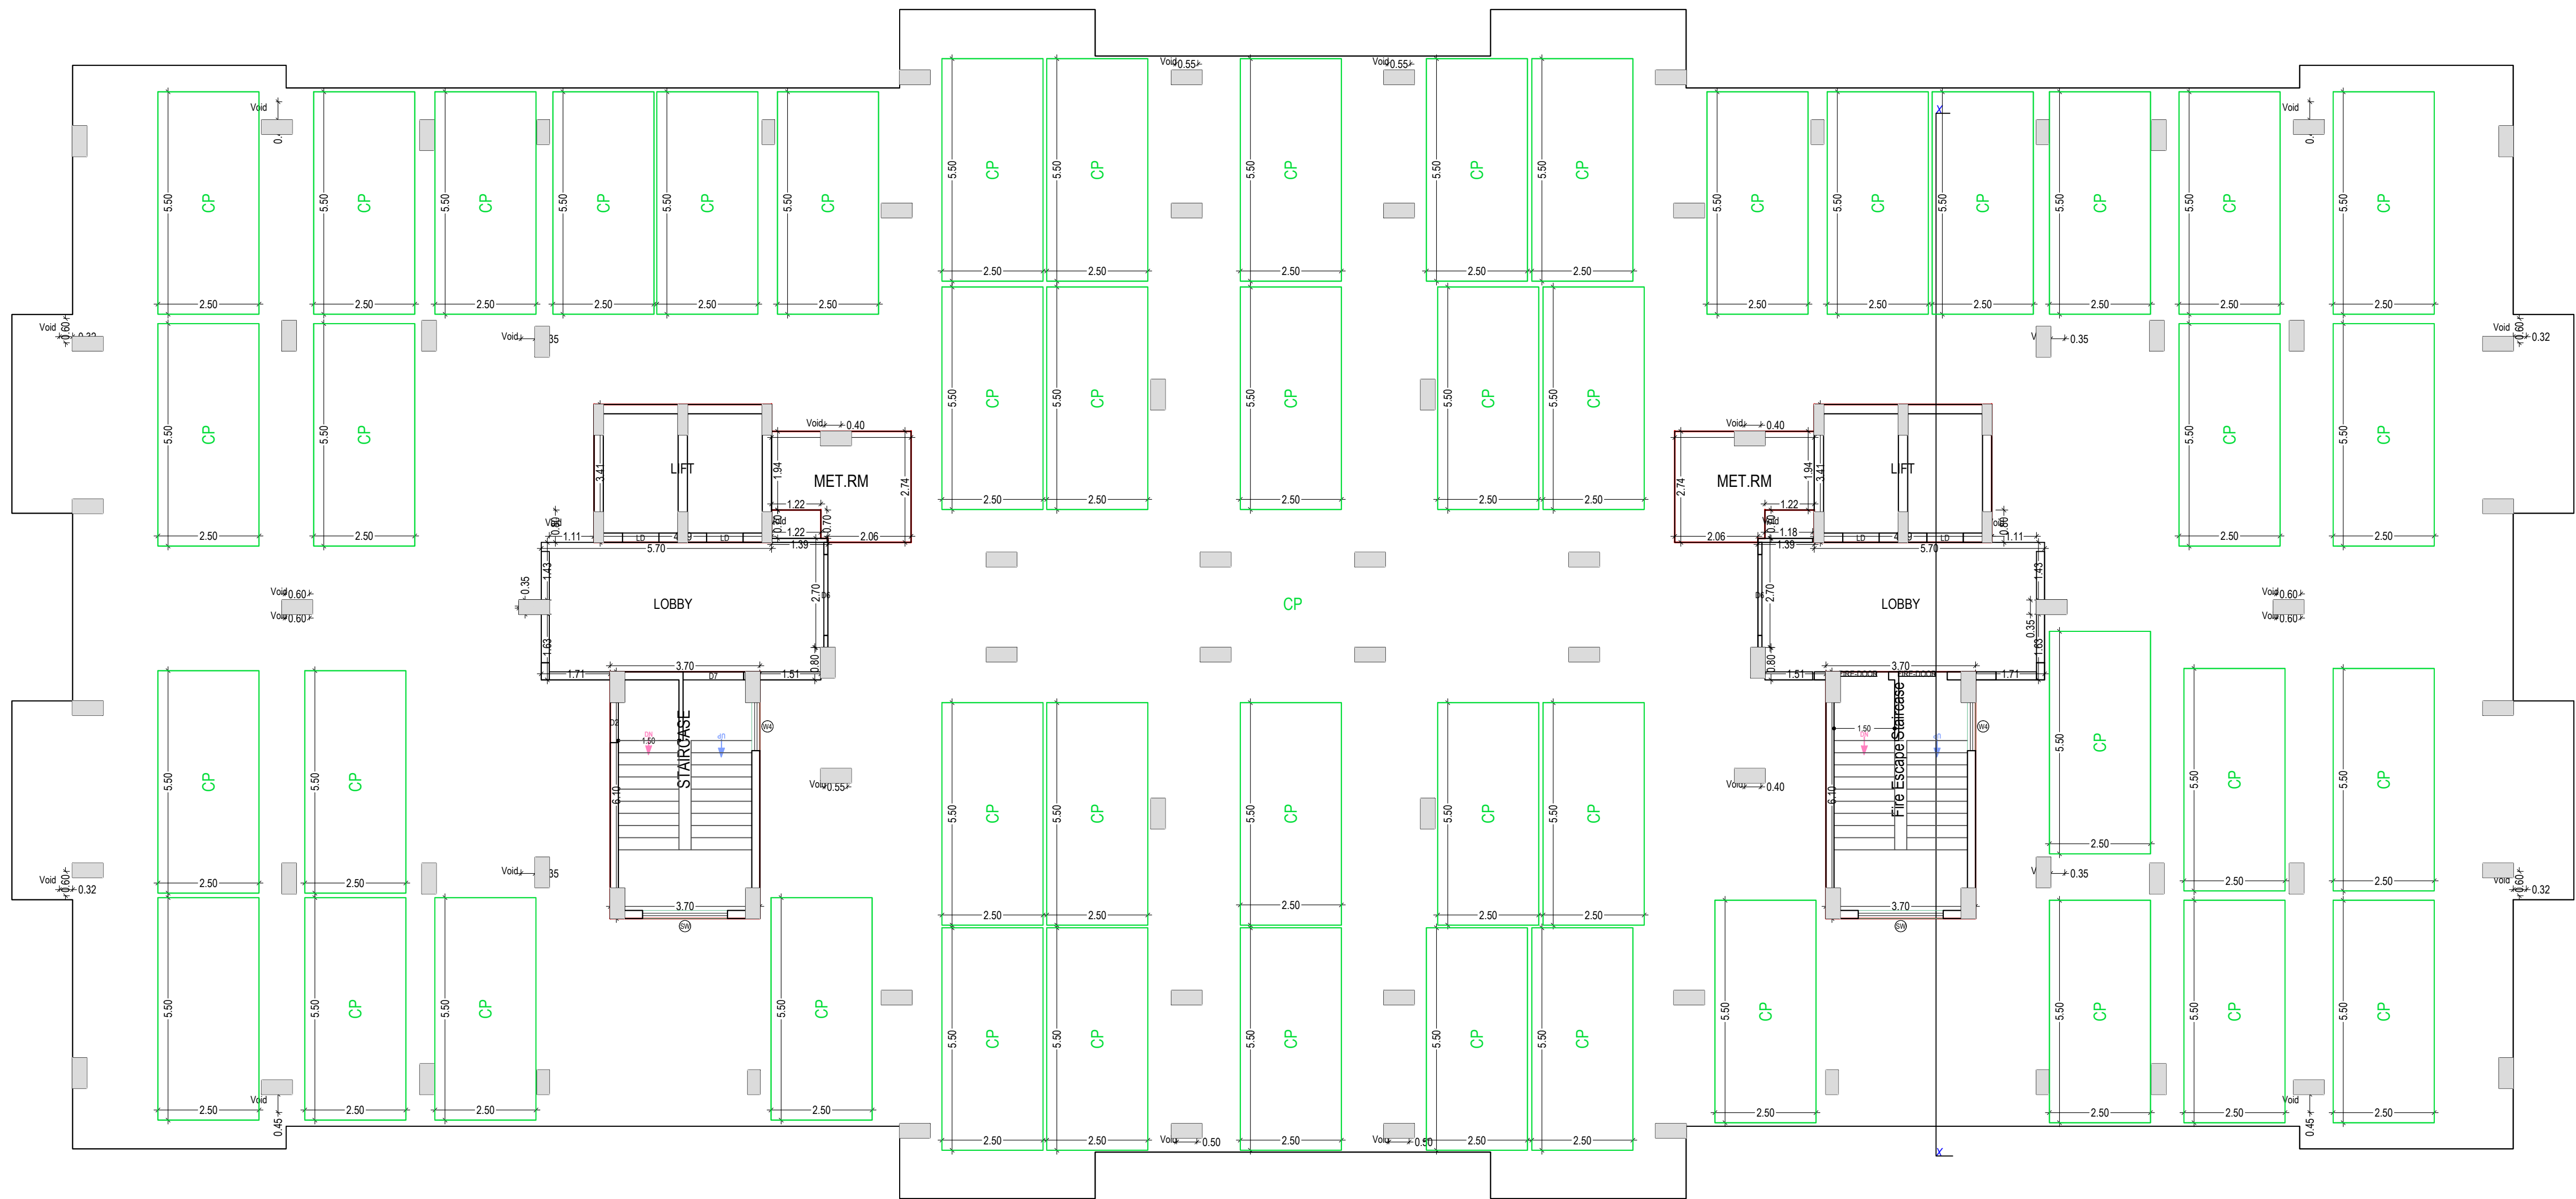

STILT FLOOR PLAN  
(SCALE 1:100)

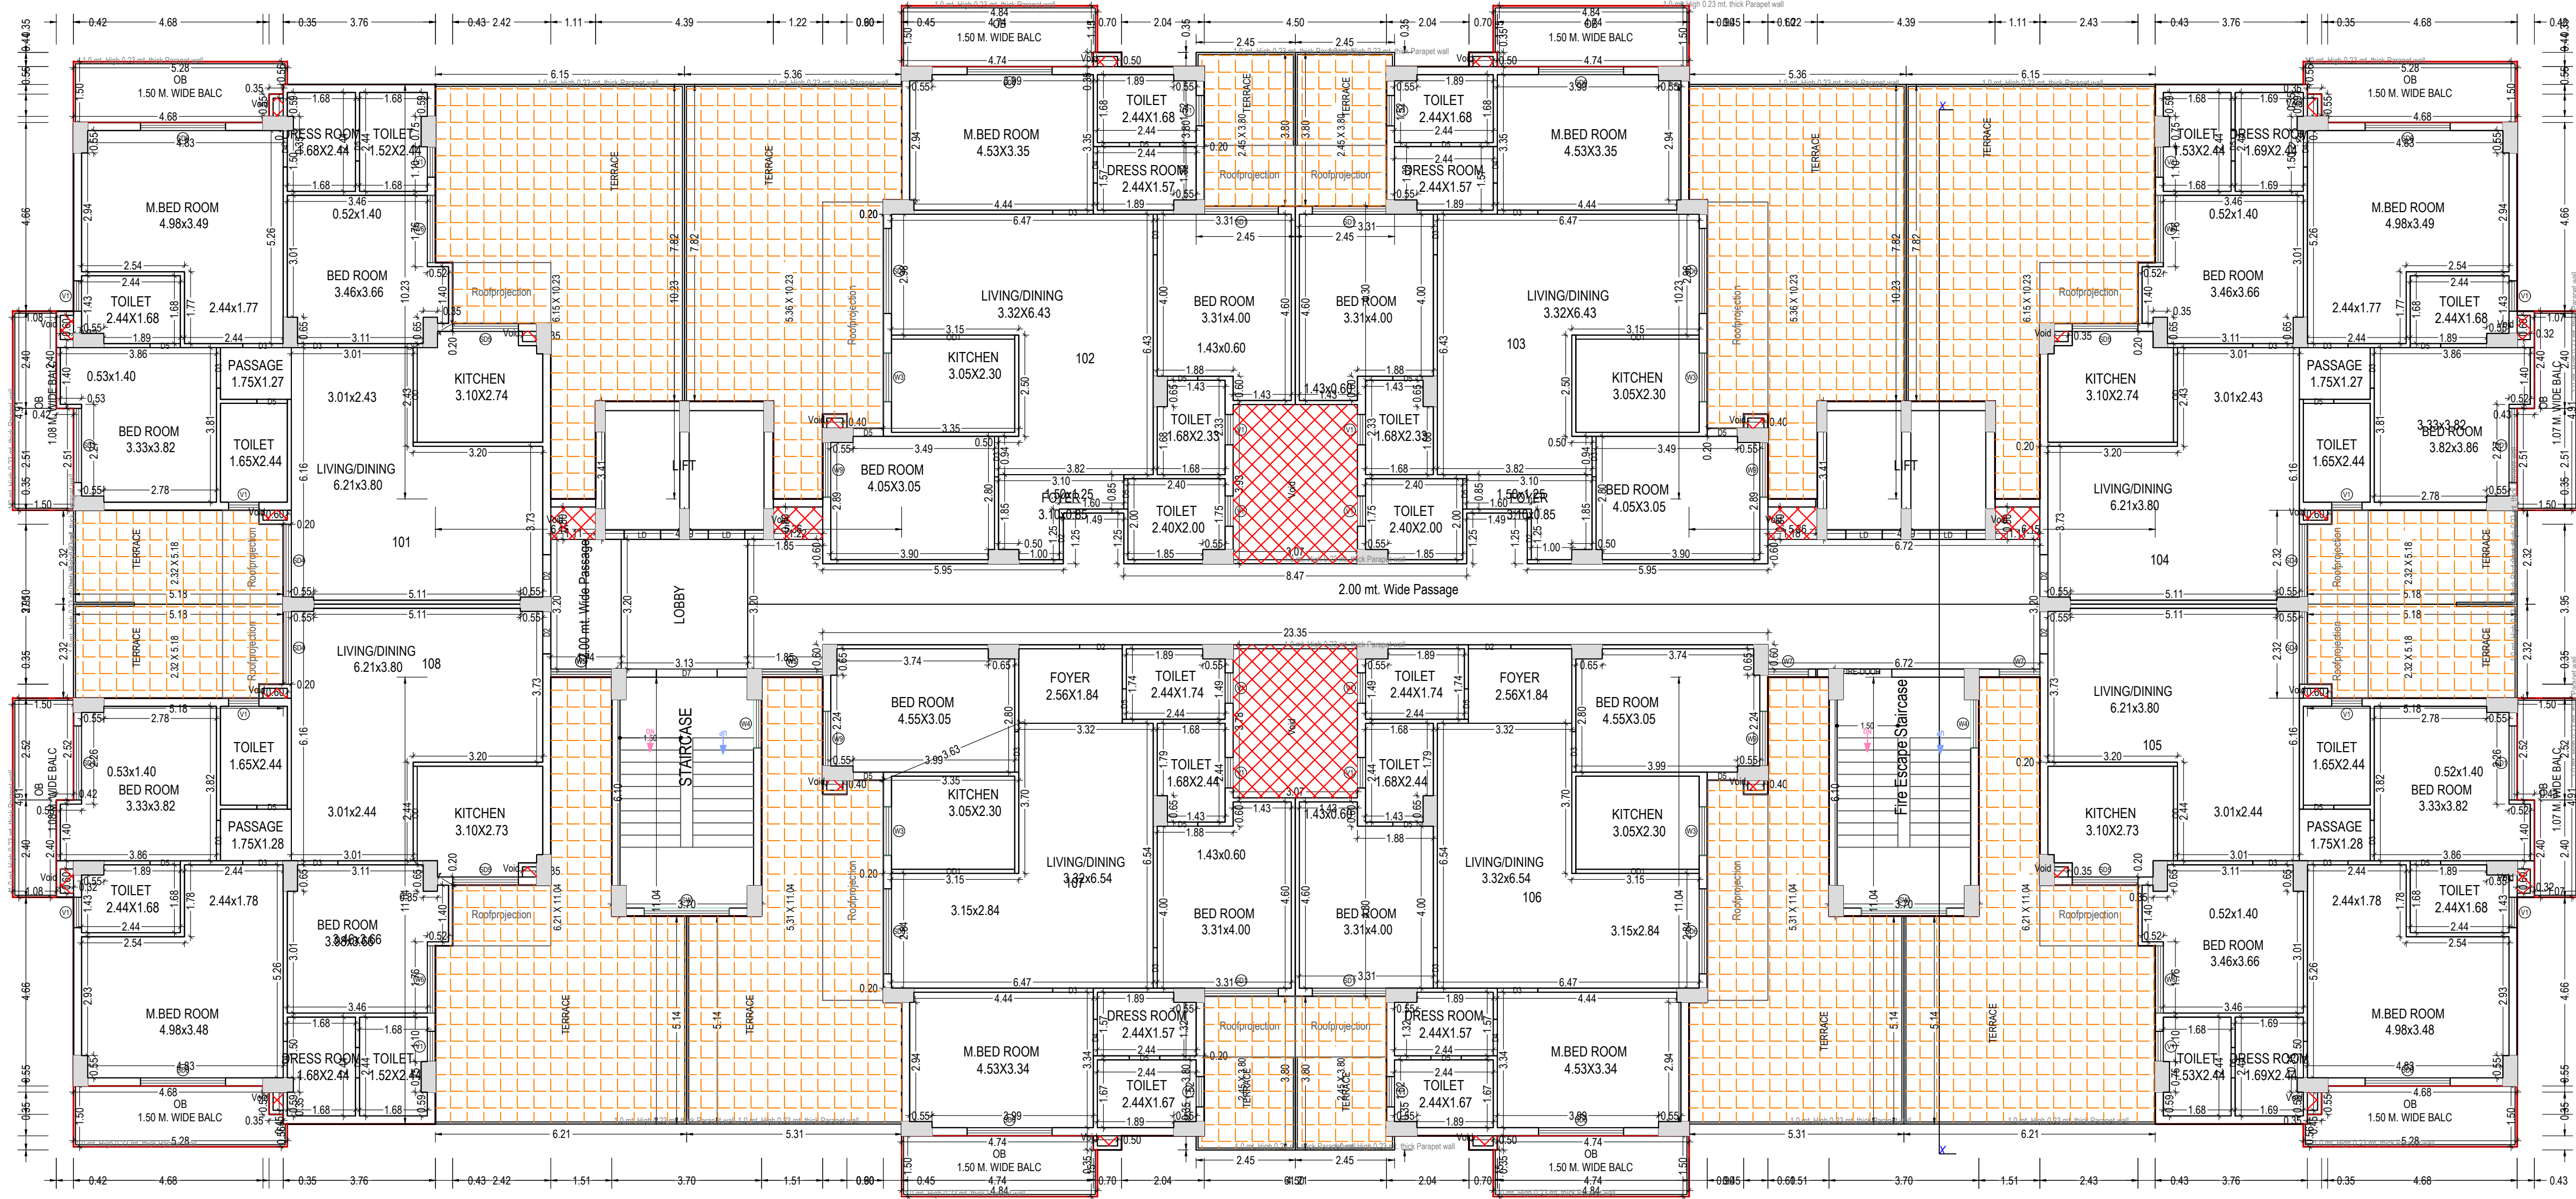

FIRST FLOOR PLAN  
(Proposed)  
(SCALE 1:100)

Note: - 1) This drawing is prepared as per the current prevailing Building Bye Laws.  
2) If Map sanctioned is used for purpose anything other than stated in application will lead to rejection of Map.

ISO\_A0\_(841.00\_x\_1189.00\_MM)

Total Plot Area: - 30659.58

Total FAR Area: - 72900.74

Total Coverage Area: - 8455.00

Total BUA Area: - 109478.73

OWNER'S NAME AND SIGNATURE  
NSSN INFRA PVT LTD (SATISH SRIVASTAVA M.D. & CHAIRMAN),  
nssninfra27082019@rediffmail.com, 9935580008

ARCHENG'S NAME AND SIGNATURE  
STRUCTURE ENGINEER

PUNIT SRIVASTAV  
CA/9114249



Building Plan Application Number

LDA/BP/23-24/0158

Sanctioned On

14 Jun 2024

Valid Till

19 Jul 2029

Approved By

Vice Chairman (Vice Chairman)

Examined By

Usman Ali Khan (Junior engineer)


Satish Kumar Yadav (Junior engineer)

Atul Sharma (Assistant Engineer)


Sanjay Jindal (Executive engineer/Town Planner)

kaushvendra kumar Gautam (Chief Town Planner)

Sanjay Jindal (Executive engineer/Town Planner)

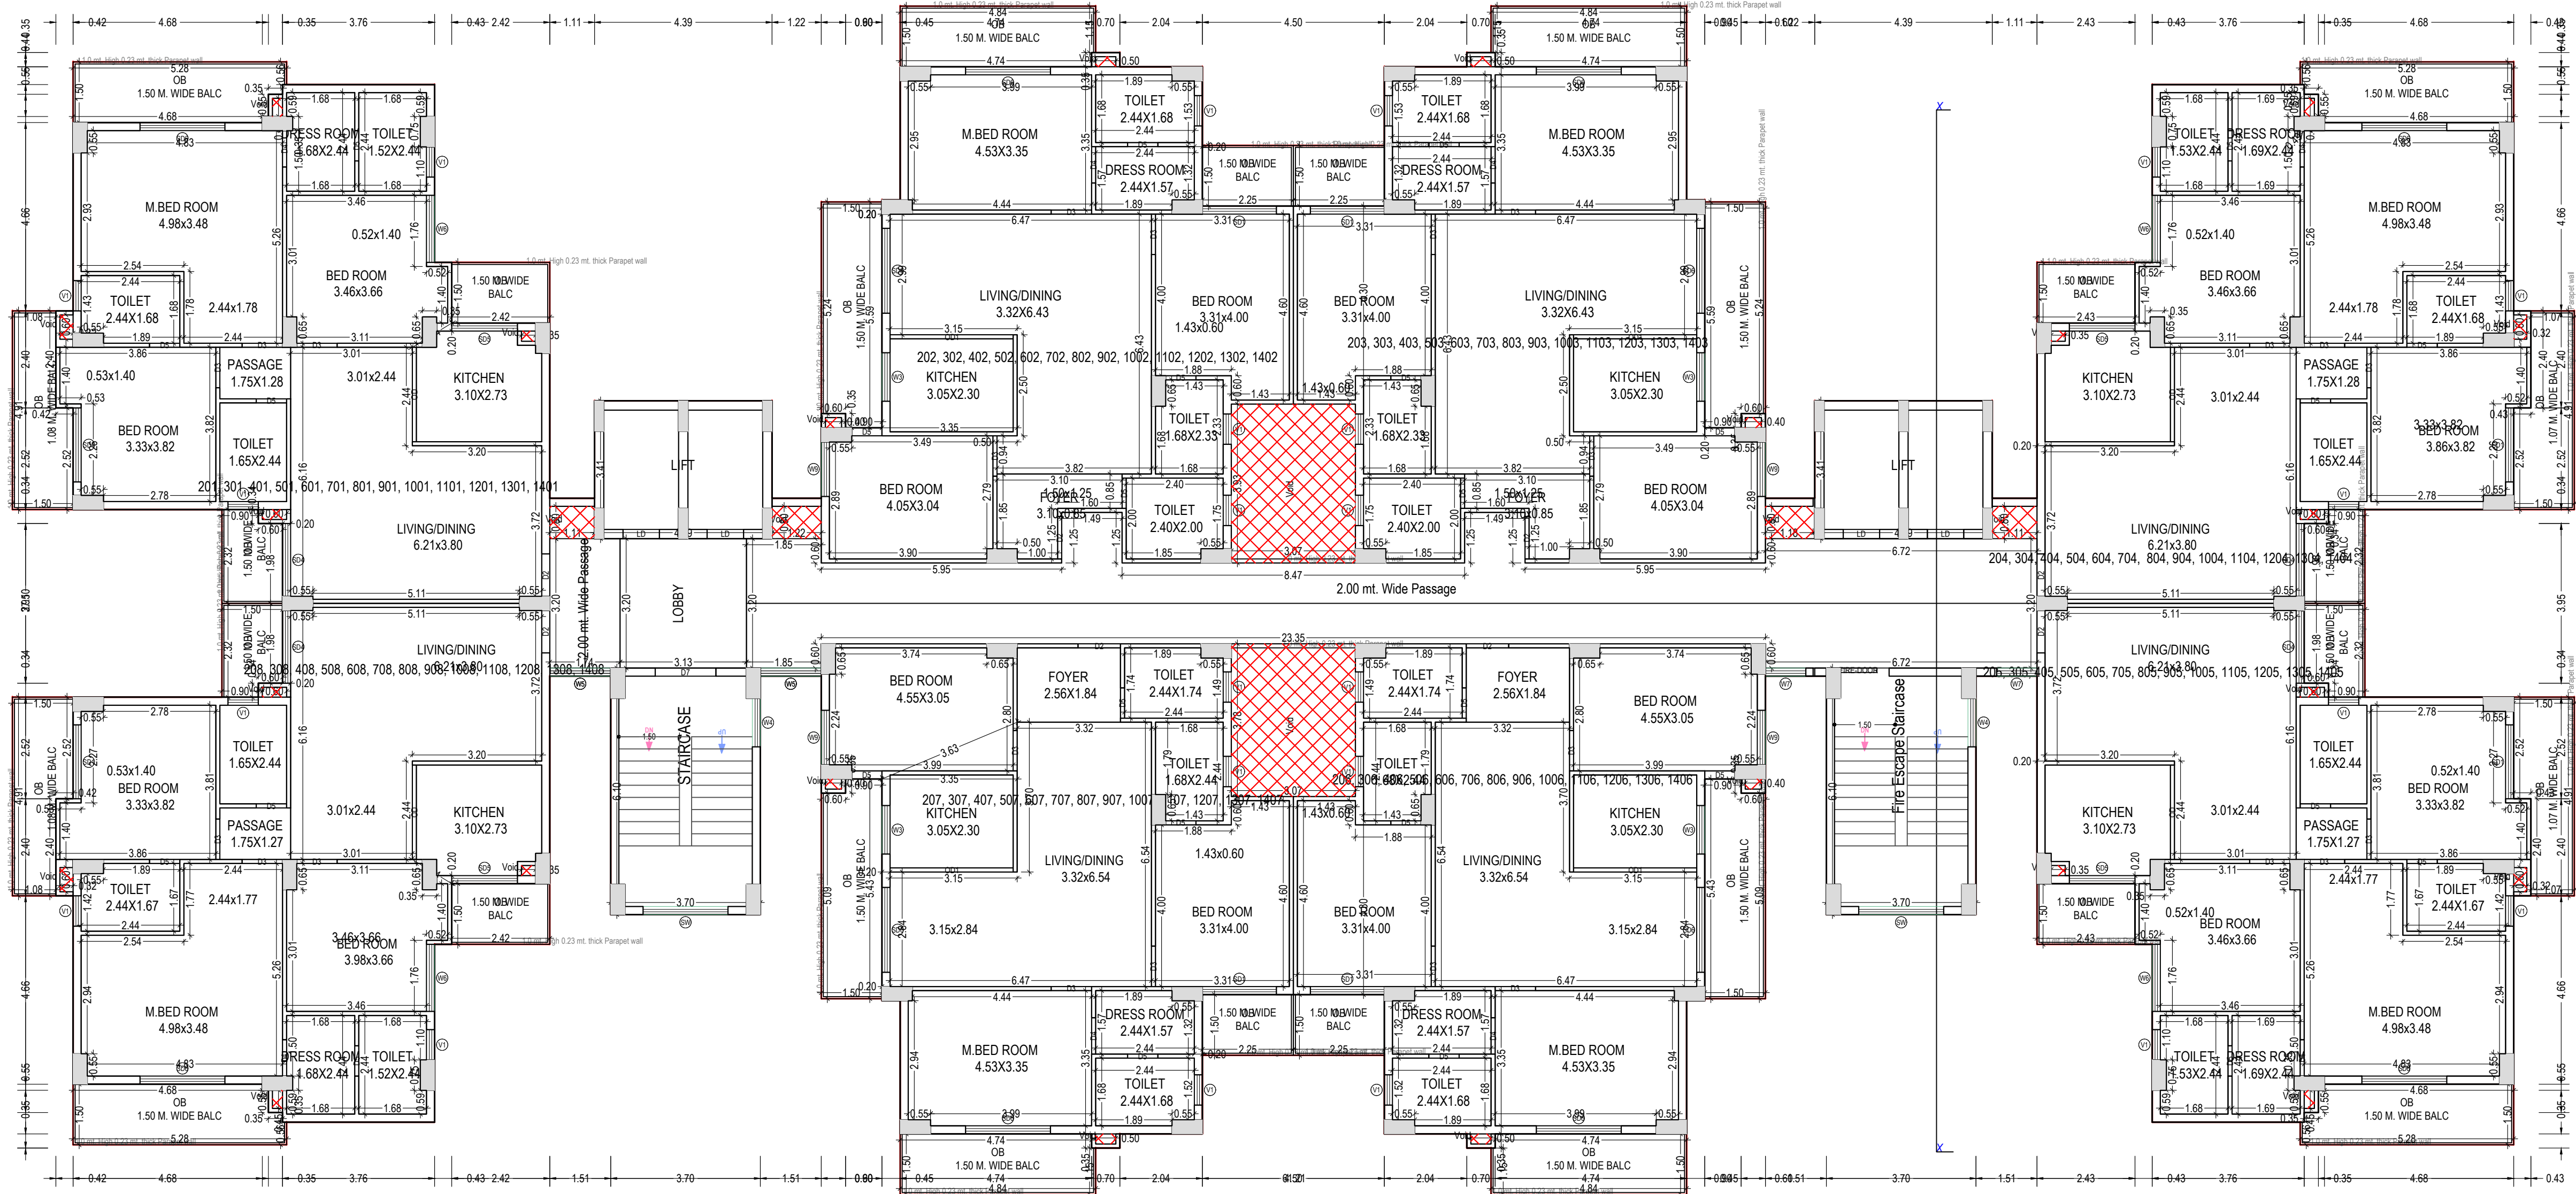

TYPICAL - 2, 3, 4, 5, 6, 7, 8, 9, 10, 11, 12, 13, 14 FLOOR PLAN  
(Proposed)  
(SCALE 1:100)

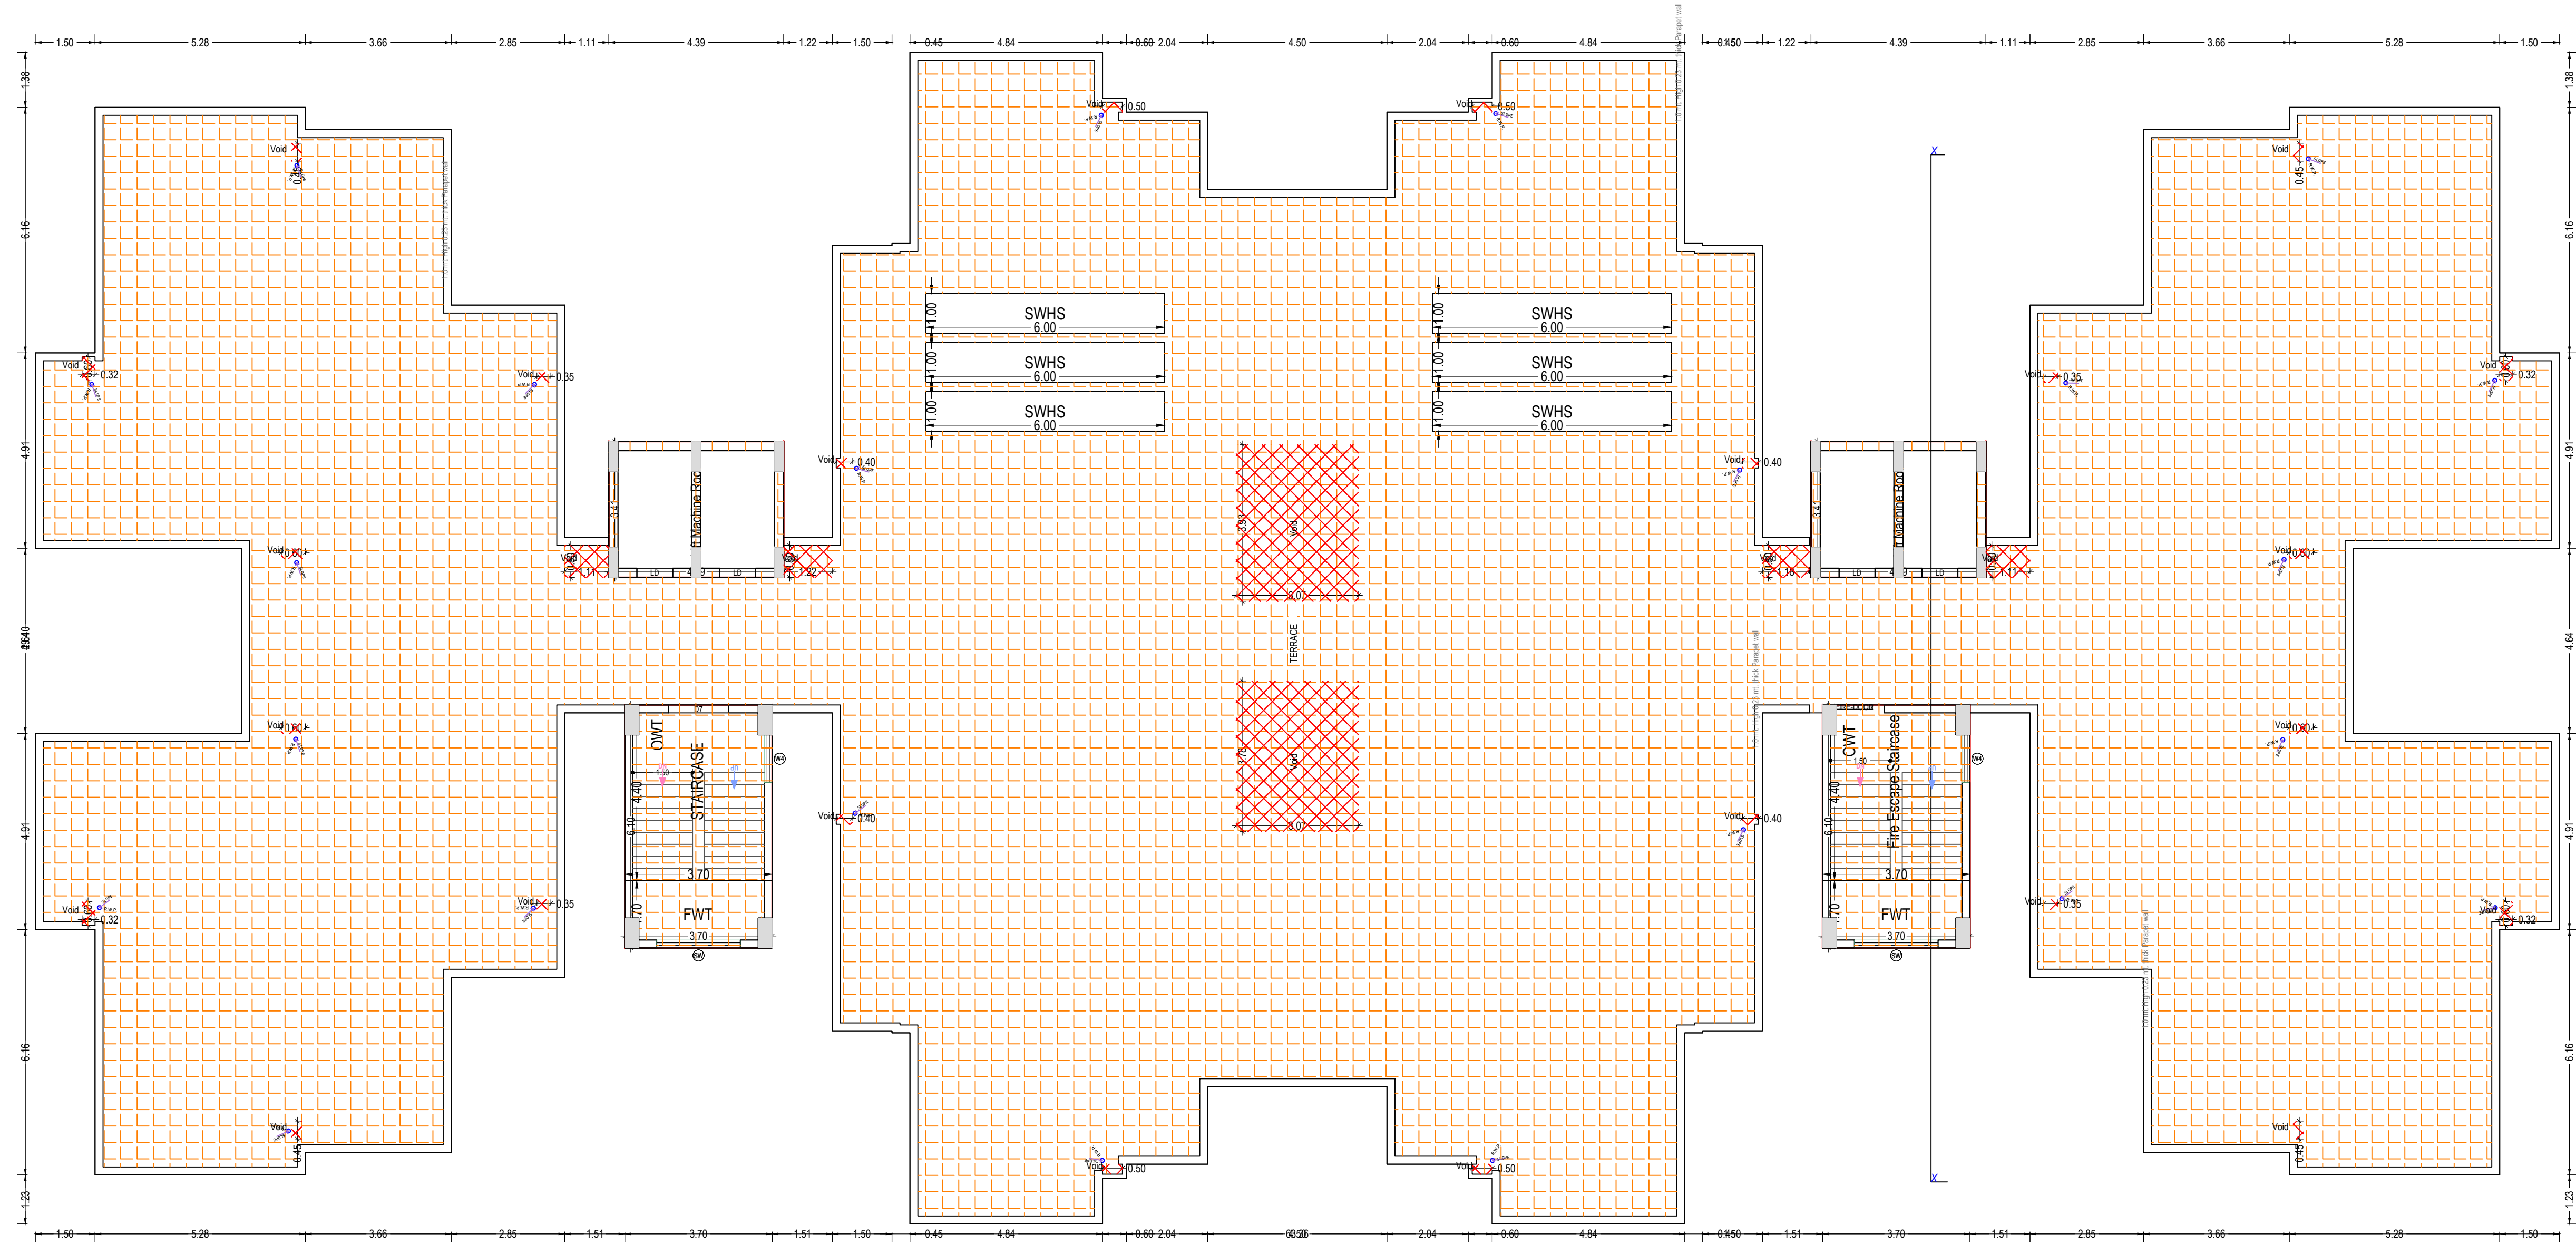

TERRACE FLOOR PLAN  
(SCALE 1:100)

Note: - 1) This drawing is prepared as per the current prevailing Building Bye Laws.  
2) If Map sanctioned is used for purpose anything other than stated in application will lead to rejection of Map.

ISO\_A0\_(841.00\_x\_1189.00\_MM)

|                        |          |                   |           |
|------------------------|----------|-------------------|-----------|
| Total Plot Area: -     | 30659.58 | Total FAR Area: - | 72900.74  |
| Total Coverage Area: - | 8455.00  | Total BUA Area: - | 109478.73 |

OWNER'S NAME AND SIGNATURE  
NSSN INFRA PVT LTD (SATISH SRIVASTAVA M.D. & CHAIRMAN),  
nssninfra27082019@rediffmail.com, 9935580008

ARCHENG'S NAME AND SIGNATURE  
PUNIT SRIVASTAV  
CA/91114249



Building Plan Application Number

LDA/BP/23-24/0158

Sanctioned On

14 Jun 2024

Valid Till

19 Jul 2029

Approved By

Vice Chairman (Vice Chairman)

Examined By

Usman Ali Khan (Junior engineer)


Satish Kumar Yadav (Junior engineer)

Atul Sharma (Assistant Engineer)

Sanjay Jindal (Executive engineer/Town Planner)

kaushvendra kumar Gautam (Chief Town Planner)

Sanjay Jindal (Executive engineer/Town Planner)

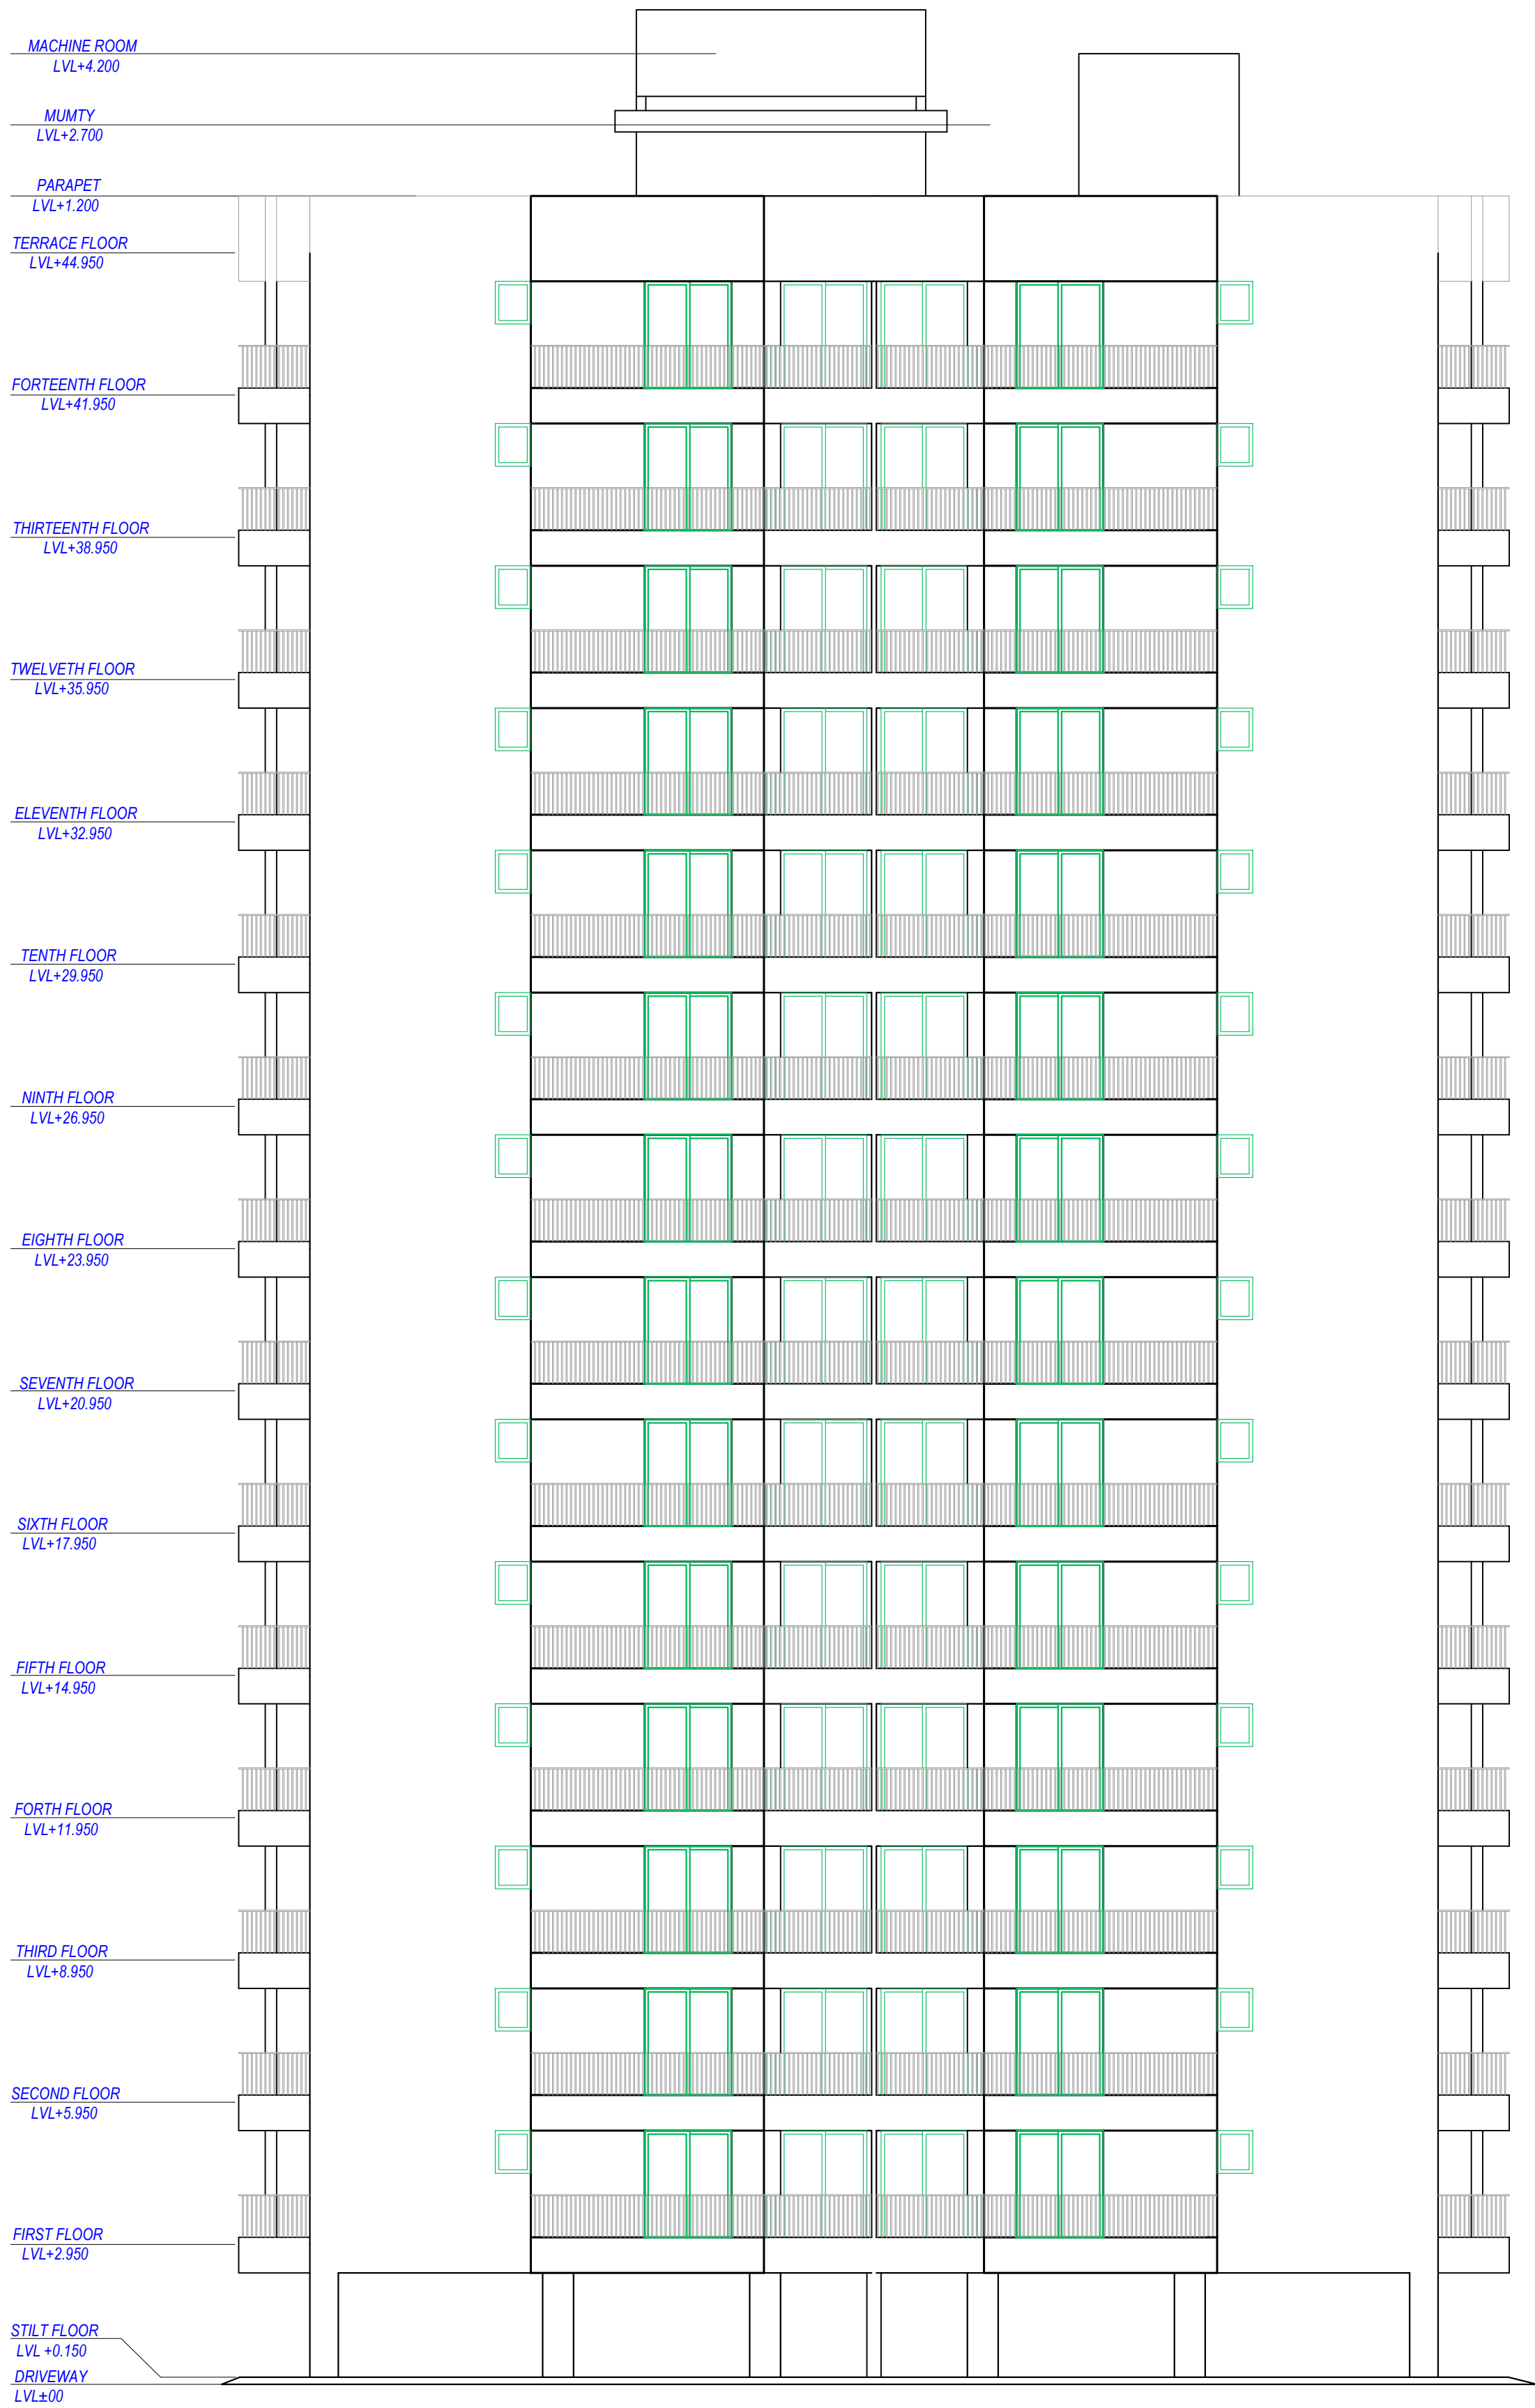

SIDE ELEVATION



FRONT ELEVATION

OWNER'S NAME AND SIGNATURE  
NSSN INFRA PVT LTD (SATISH SRIVASTAVA M.D. & CHAIRMAN),  
nssninfra27082019@rediffmail.com, 9935580008

ARCHENG'S NAME AND SIGNATURE  
PUNIT SRIVASTAV  
CA/9/114249

Lucknow Development Authority



Building Plan Application Number

LDA/BP/23-24/0158

Sanctioned On

14 Jun 2024

Valid Till

19 Jul 2029

Approved By

Vice Chairman (Vice Chairman)

Examined By

Usman Ali Khan (Junior engineer)

Satish Kumar Yadav (Junior engineer)

Atul Sharma (Assistant Engineer)

Sanjay Jindal (Executive engineer/Town Planner)

kaushvendra kumar Gautam (Chief Town Planner)

Sanjay Jindal (Executive engineer/Town Planner)

Note: - 1) This drawing is prepared as per the current prevailing Building Bye Laws.  
2) If Map sanctioned is used for purpose anything other than stated in application will lead to rejection of Map.

ISO\_A0\_(841.00\_x\_1189.00\_MM)

Total Plot Area: - 30659.58

Total FAR Area: - 72900.74

Total Coverage Area: - 8455.00

Total BUA Area: - 109478.73

The correctness and accuracy of Proposal Information and drawing is a responsibility of POR/owner. Accuracy of Scrutiny Report is subject to accuracy of end-user provided data, 3rd party software/hardware/services, etc. SoftTech Engineers Ltd. is not liable for any damages which may arise from use, or inability to use the Application. Texts printed in 'Italics' and 'Blue' color are user inputs, which are not verified and not generated by scrutiny software.