


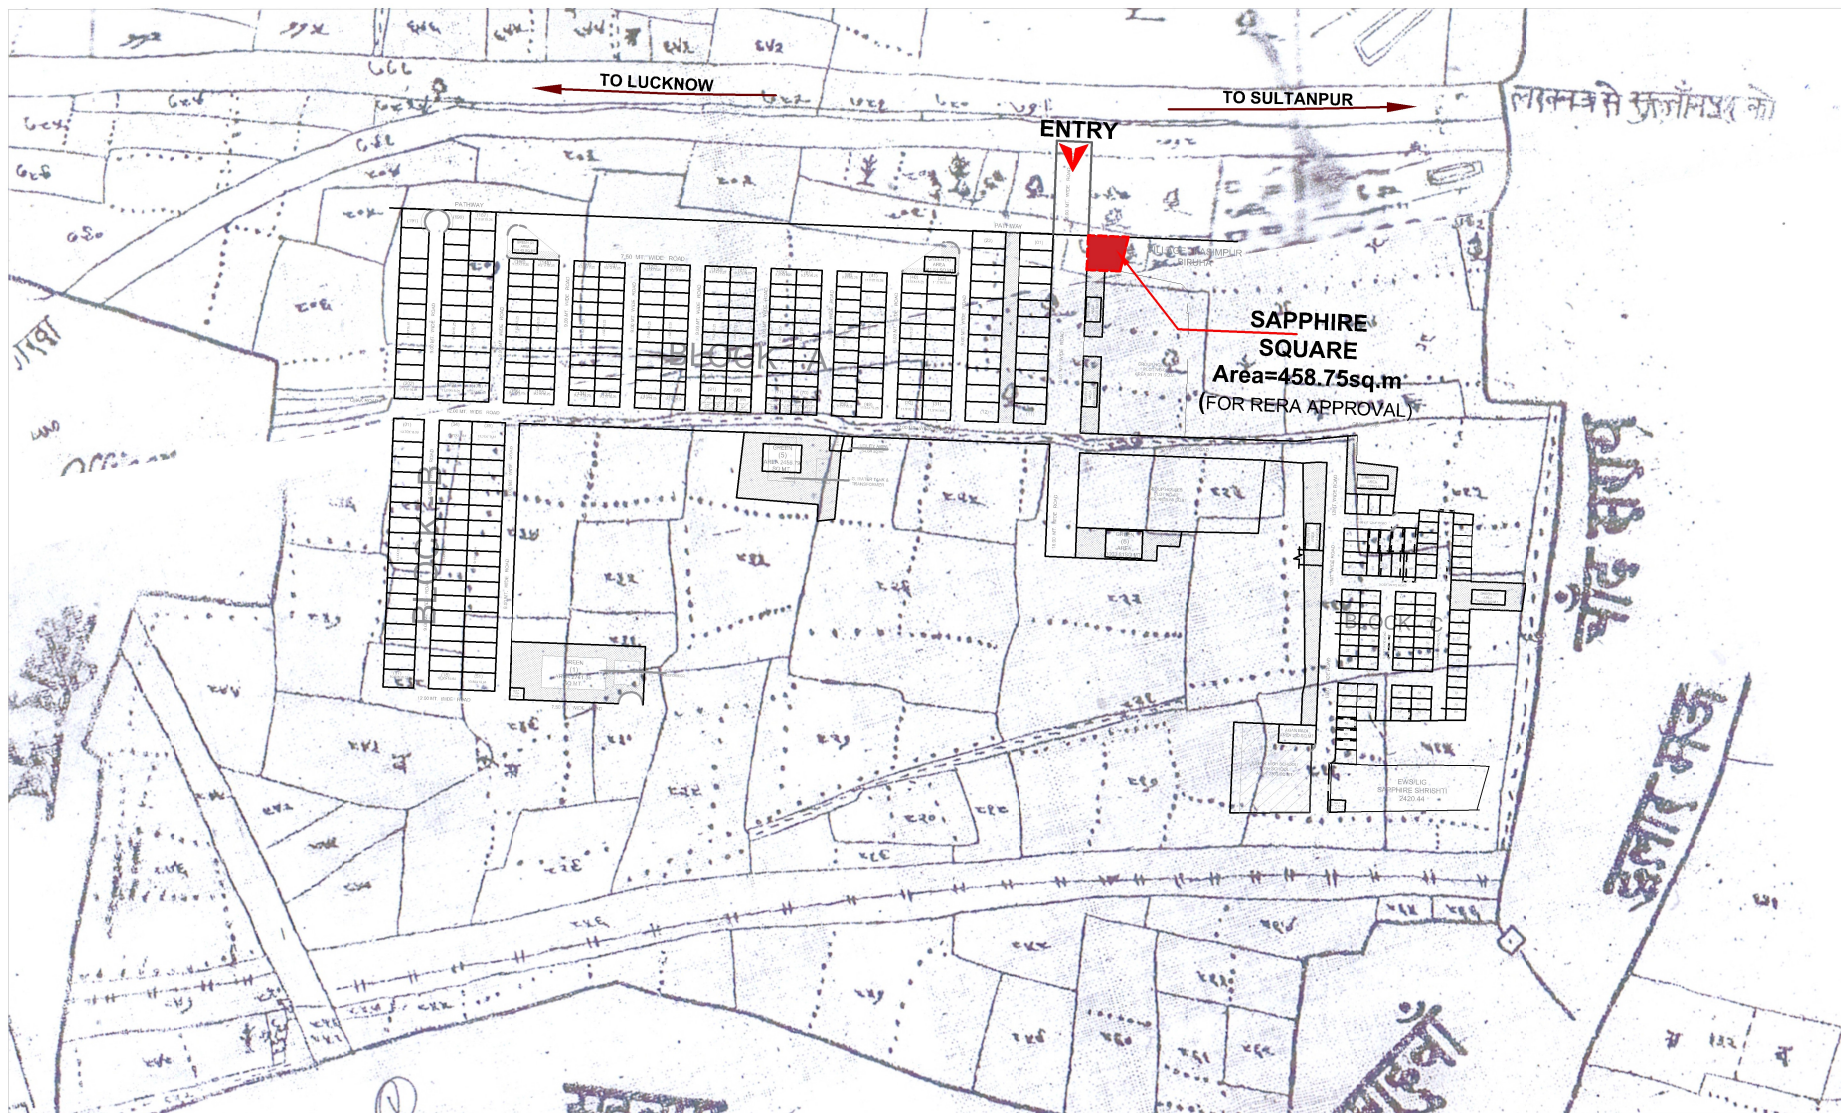

KHASRA SUPER IMPOSE PLAN

PROJECT

PROPOSED SAPPHIRE SQUARE AT
SAPPHIRE ROYALE
AT KHASRA NO 797,
VILLAGE -KASIMPUR BIRUHA
PARGANA & THAHSIL-
MOHANLALGANJ ,LUCKNOW.


UPPER GROUND FLOOR PLAN

DATE	SCALE	REVISION	SHEET NO.
11/03/2026			AR-02

DRAWING NO.	SHEET SIZE
SA-COMM-02	A4

NOTE

- 1) ALL DIMENSIONS ARE IN MILLIMETERS
- 2) NO DIMENSION TO BE SCALED FROM THE DRAWINGS WRITTEN DIMENSIONS TO BE FOLLOWED
- 3) IN CASE OF DISCREPANCIES LARGE SCALE DRAWINGS SHALL SUPERCEDE SMALLER SCALE DRAWINGS AND DISCREPANCIES IN THE DRAWINGS ARE TO BE BROUGHT OUT TO THE NOTICE OF THE ARCHITECT. IT IS GOT TO BE RECTIFIED BEFORE TENDERING.
- 4) ALL SERVICES DWGS TO BE REFERRED ONLY FOR THE TECHNICAL CONTENTS CO-ORDINATED WORKING DRAWINGS TO BE FOLLOWED FOR ALL WORK AT SITE
- 5) ALL STRUCTURAL SIZES AND STRUCTURAL DETAILS TO BE REFERRED FROM DRAWINGS OF STRUCTURAL CONSULTANTS.

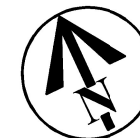

PROJECT TITLE -

**KHASRA SUPER
IMPOSE PLAN**

architect's avenue

D-2/122,Sambhav Tower,Vibhuti
Khand Gomti Nagar,Lucknow,U.P.




ARCHITECT



DIRECTOR

SAPPHIRE INFRAVENTURES (P) LTD.

 DIRECTOR

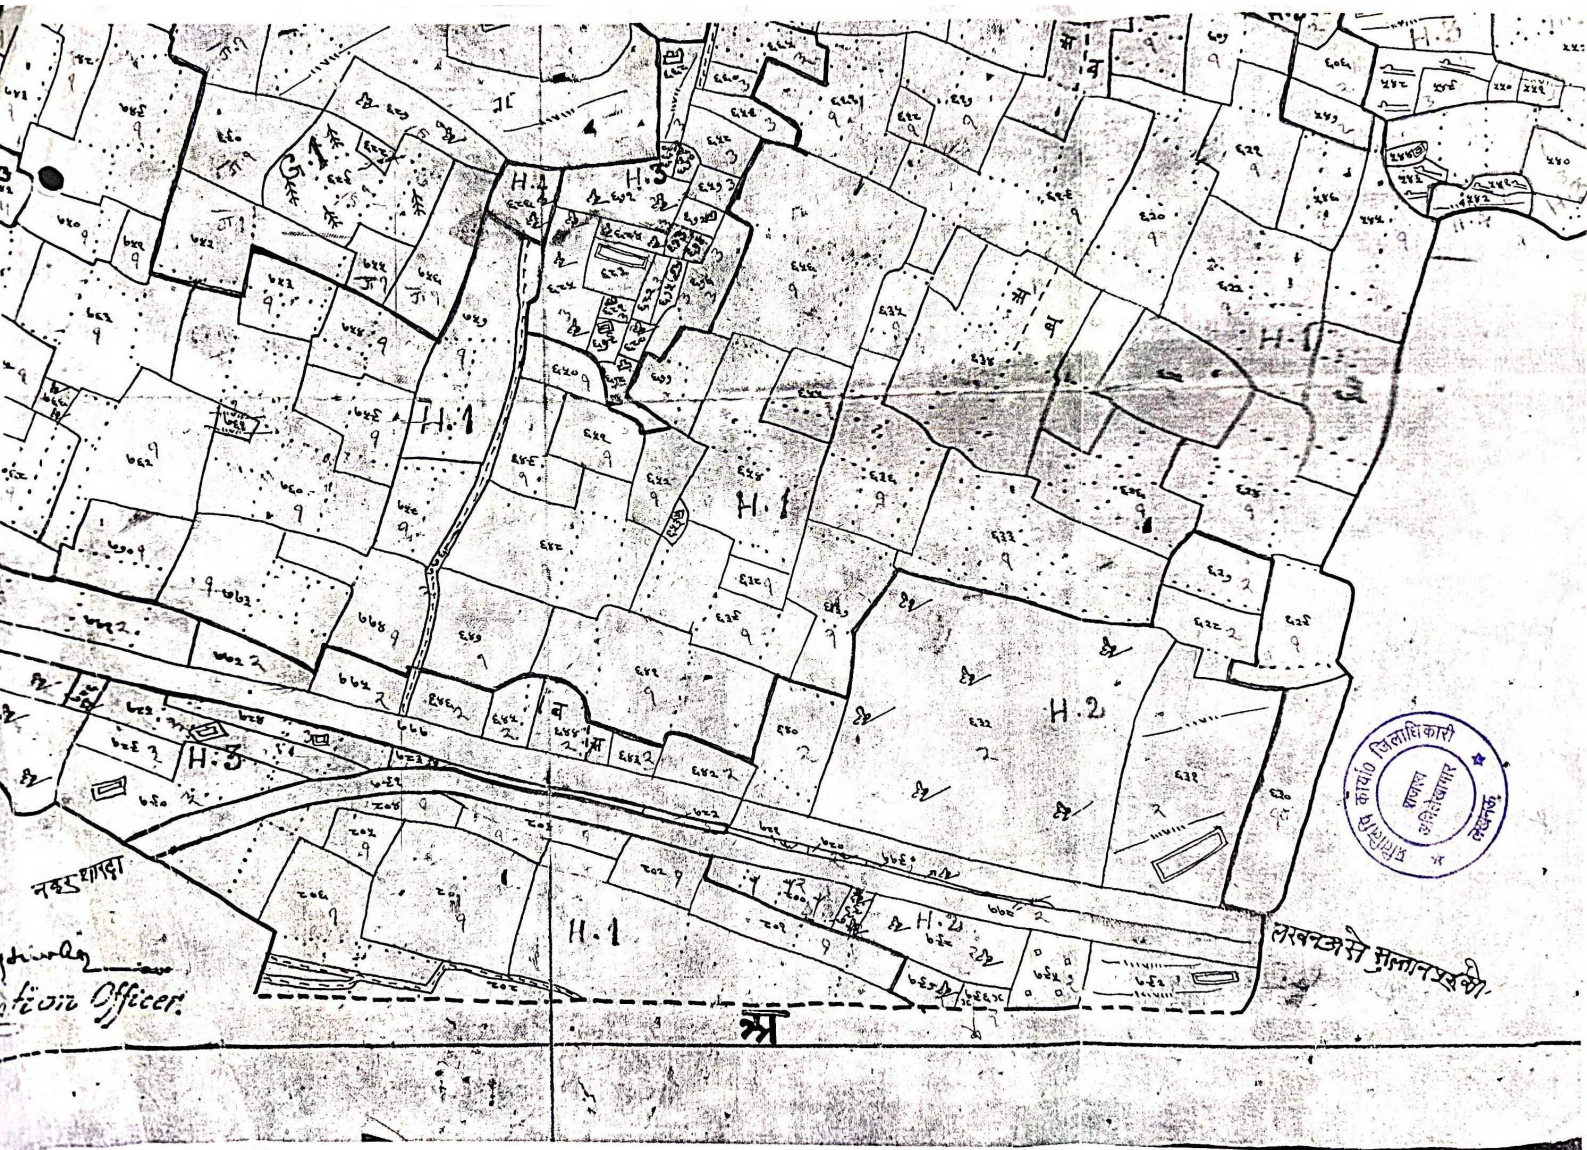

Division
Officer.



राजपूरा से मुल्तान प्रमुखी

18-5-51

कोशीर पर

सठवारा


मगहवाँ

बलार



भूचित्र
गासकासिमपर-

18167
20-5-22

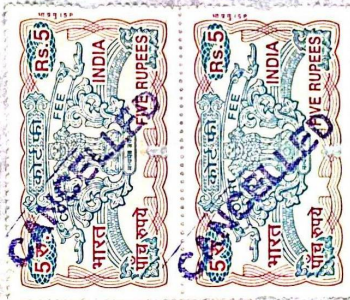

2
10.2

नकल अचिप्र ग्राम कासिमपुर बेरुदा पछाना त तहसील मोहनलालगंज जिला मधुबनी / बाबा न
मन 9326 म. अनुसार मन 9326 म. अनुसार मन 9326-205. पैमाना 1/1 इंच = 2 जमीन




प्रतिलिपि कर्ता का नाम अमर
प्रतिलिपि कर्ता अ
तुलना कर्ता अ
तिथि 20-5-22

प्रमाणित पत्र प्राप्त की तिथि 20-5-22
प्रमाणित पत्र तैयार करने की तिथि 20-5-22
प्रतिलिपि लेने की तिथि 20-5-22
सर्वो की संख्या 2



7/7

प्रमाणित प्रतिलिपि
राजस्व अधिकारी
कार्यालय जिलाधिकारी
मधुबनी

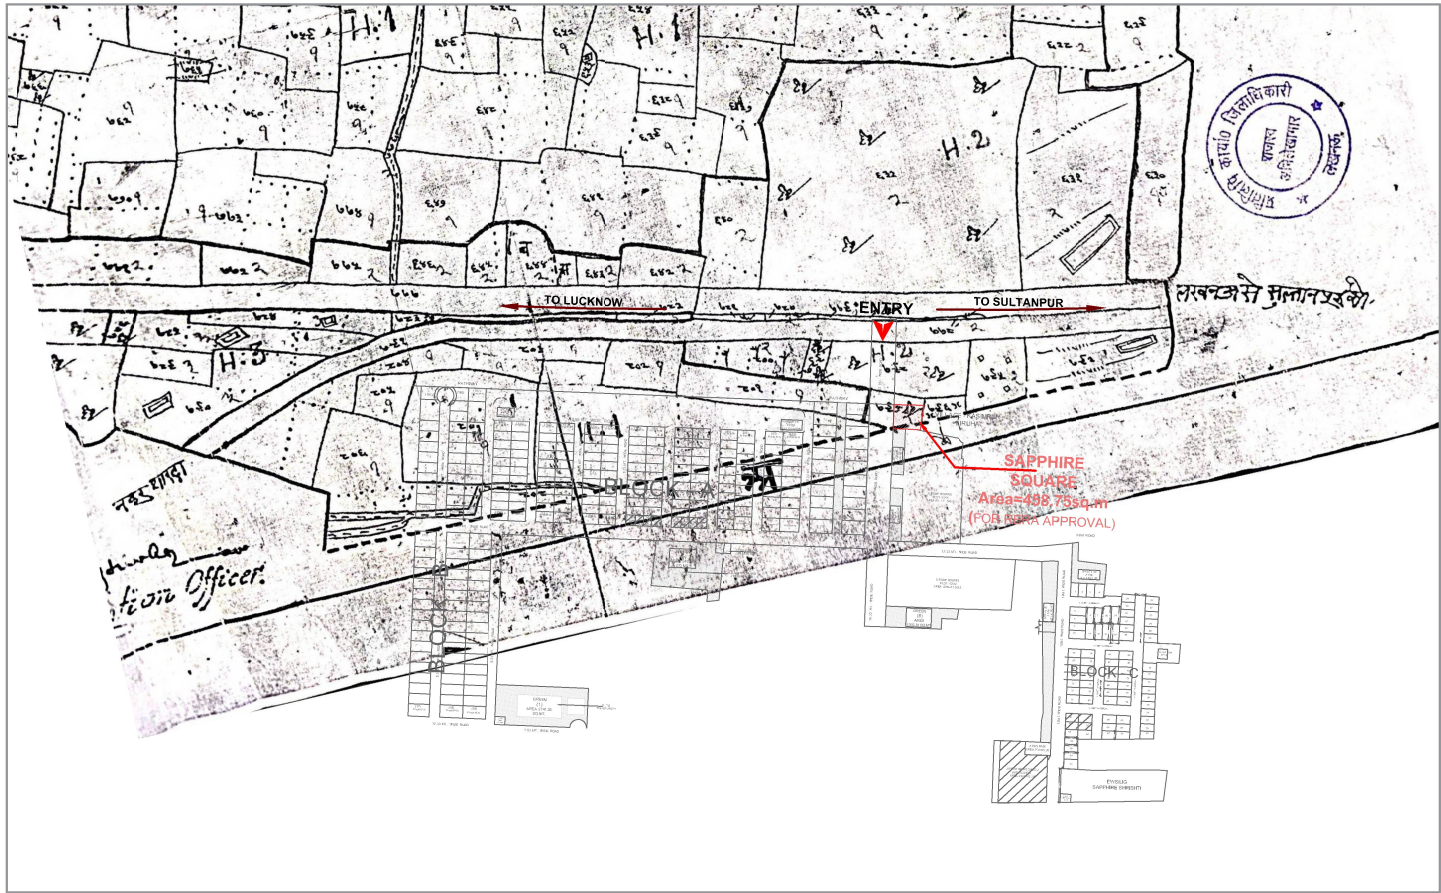

PROJECT

PROPOSED SAPPHIRE SQUARE AT
SAPPHIRE ROYALE
AT KHASRA NO 797,
VILLAGE -KASIMPUR BIRUHA
PARGANA & THAHSIL-
MOHANLALGANJ ,LUCKNOW.


UPPER GROUND FLOOR PLAN

DATE	SCALE	REVISION	SHEET NO.
26/03/2026			AR-02

DRAWING NO.	SHEET SIZE
SA-COMM-02	A4

NOTE

- 1) ALL DIMENSIONS ARE IN MILLIMETERS.
- 2) NO DIMENSION TO BE SCALED FROM THE DRAWINGS WRITTEN DIMENSIONS TO BE FOLLOWED.
- 3) IN CASE OF DISCREPANCIES LARGE SCALE DETAILED DRAWINGS SHALL SUPERCEDE SMALLER SCALE DRAWINGS AND DISCREPANCIES IN THE DRAWINGS ARE TO BE BROUGHT OUT TO THE NOTICE OF THE ARCHITECT. IT IS GOT TO BE RECTIFIED BEFORE TENDERING.
- 4) ALL SERVICES DWGS TO BE REFERRED ONLY FOR THE TECHNICAL CONTENTS CO-ORDINATED WORKING DRAWINGS TO BE FOLLOWED FOR ALL WORK AT SITE.
- 5) ALL STRUCTURAL SIZES AND STRUCTURAL DETAILS TO BE REFERRED FROM DRAWINGS OF STRUCTURAL CONSULTANTS.

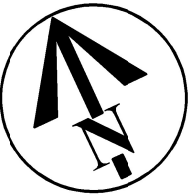

PROJECT TITLE -

**KHASRA SUPER
IMPOSE PLAN**

architect's avenue
D-2/122,Sambhav Tower,Vibhuti
Khand Gomti Nagar,Lucknow,U.P.




ARCHITECT



DIRECTOR

SAPPHIRE INFRAVENTURES (P) LTD.

[Signature] DIRECTOR

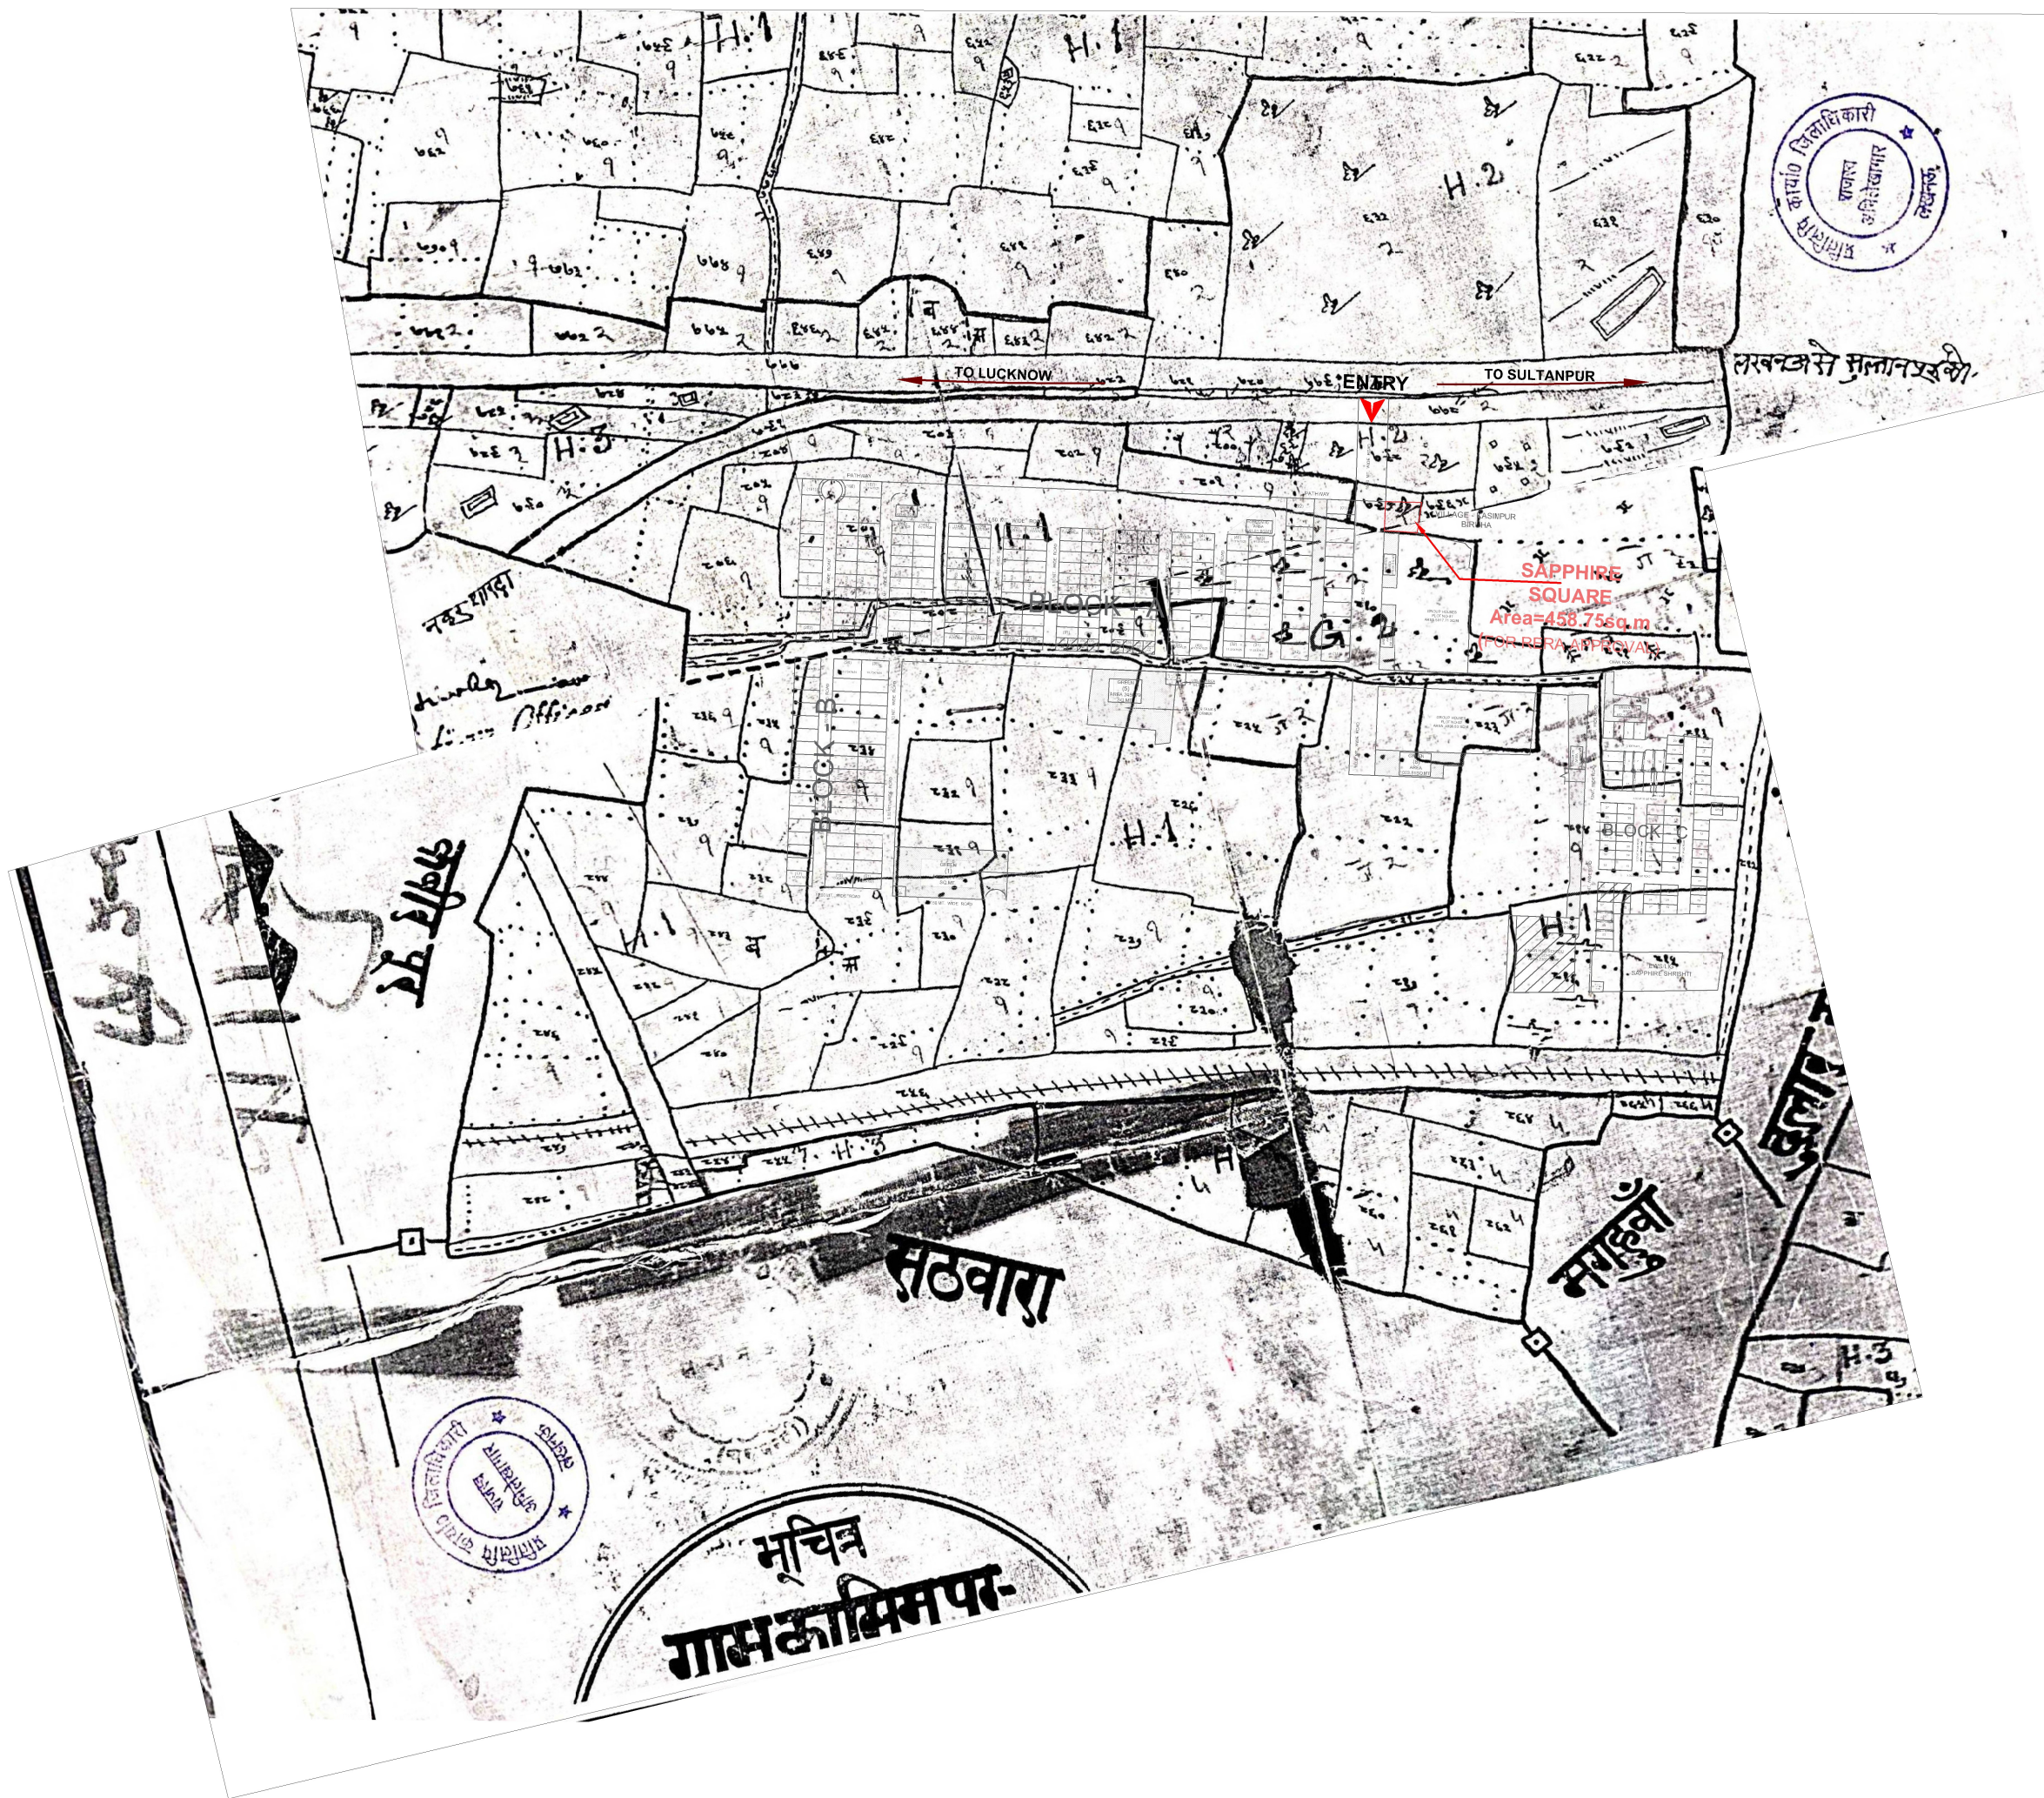

PROJECT

PROPOSED SAPPHIRE SQUARE AT
SAPPHIRE ROYALE
AT KHASRA NO 797,
VILLAGE -KASIMPUR BIRUHA
PARGANA & THAHIL-
MOHANLALGANJ ,LUCKNOW.

UPPER GROUND FLOOR PLAN

DATE

SCALE

RIVISION

SHEET NO.

26/03/2026

AR-02

DRAWING NO.

SHEET SIZE

SA-COMM-02

A4

NOTE

1) ALL DIMENSIONS ARE IN MILLIMETERS.
2) NO DIMENSION TO BE SCALED FROM THE DRAWINGS WRITTEN DIMENSIONS TO BE FOLLOWED.
3) IN CASE OF DISCREPANCIES LARGE SCALE DETAILED DRAWINGS SHALL SUPERCEDE SMALLER SCALE DRAWINGS AND DISCREPANCIES IN THE DRAWINGS ARE TO BE BROUGHT OUT TO THE NOTICE OF THE ARCHITECT. IT IS GOT TO BE RECTIFIED BEFORE TENDERING.
4) ALL SERVICES DWGS TO BE REFERRED ONLY FOR THE TECHNICAL CONTENTS CO-ORDINATED WORKING DRAWINGS TO BE FOLLOWED FOR ALL WORK AT SITE.
5) ALL STRUCTURAL SIZES AND STRUCTURAL DETAILS TO BE REFERRED FROM DRAWINGS OF STRUCTURAL CONSULTANTS.

PROJECT TITLE -

**KHASRA SUPER
IMPOSE PLAN**

architect's avenue
D-2/122,Sambhav Tower,Vibhuti
Khand Gomti Nagar,Lucknow,U.P.

ARCHITECT

DIRECTOR

SAPPHIRE INFRAVENTURES (P) LTD.
DIRECTOR



PROJECT

PROPOSED SAPPHIRE SQUARE AT
SAPPHIRE ROYALE
AT KHASRA NO 797,
VILLAGE -KASIMPUR BIRUHA
PARGANA & THAHSIL-
MOHANLALGANJ,LUCKNOW.


UPPER GROUND FLOOR PLAN

DATE	SCALE	REVISION	SHEET NO.
26/03/2026			AR-02

DRAWING NO.	SHEET SIZE
SA-COMM-02	A4

NOTE

- 1) ALL DIMENSIONS ARE IN MILLIMETERS
- 2) NO DIMENSION TO BE SCALED FROM THE DRAWINGS WRITTEN DIMENSIONS TO BE FOLLOWED
- 3) IN CASE OF DISCREPANCIES LARGE SCALE DETAIL DRAWINGS SHALL SUPERCEDE SMALLER SCALE DRAWINGS AND DISCREPANCIES IN THE DRAWINGS ARE TO BE BROUGHT OUT TO THE NOTICE OF THE ARCHITECT. IT IS GOT TO BE RECTIFIED BEFORE TENDERING.
- 4) ALL SERVICES DWGS TO BE REFERRED ONLY FOR THE TECHNICAL CONTENTS CO-ORDINATED WORKING DRAWINGS TO BE FOLLOWED FOR ALL WORK AT SITE.
- 5) ALL STRUCTURAL SIZES AND STRUCTURAL DETAILS TO BE REFERRED FROM DRAWINGS OF STRUCTURAL CONSULTANTS.

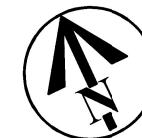

PROJECT TITLE -

**KHASRA SUPER
IMPOSE PLAN**

architect's avenue

D-2/122,Sambhav Tower,Vibhuti
Khand Gomti Nagar,Lucknow,U.P.



ARCHITECT



DIRECTOR

SAPPHIRE INFRAVENTURES (P) LTD.

[Signature] DIRECTOR