

LUCKNOW DEVELOPMENT AUTHORITY

ALLOTTED TO SRI/SMT. : *रवि कुमार झा*

COMMERCIAL PLOT NO. : C.P.-4/06

SIZE : AS PER SITE

AREA : 2343.95 SQMT



BOUNDARY:


NORTH : COMMERCIAL PLOT NO:-4/05-A

SOUTH : INSTITUTIONAL(HIGH SCHOOL)PLOT NO:-07

EAST : GREEN BELT THEN &

WEST : TYPE-C RESIDENTIAL PLOTS

SECTOR-4, GOMTI NAGAR EXTENTION, LUCKNOW.

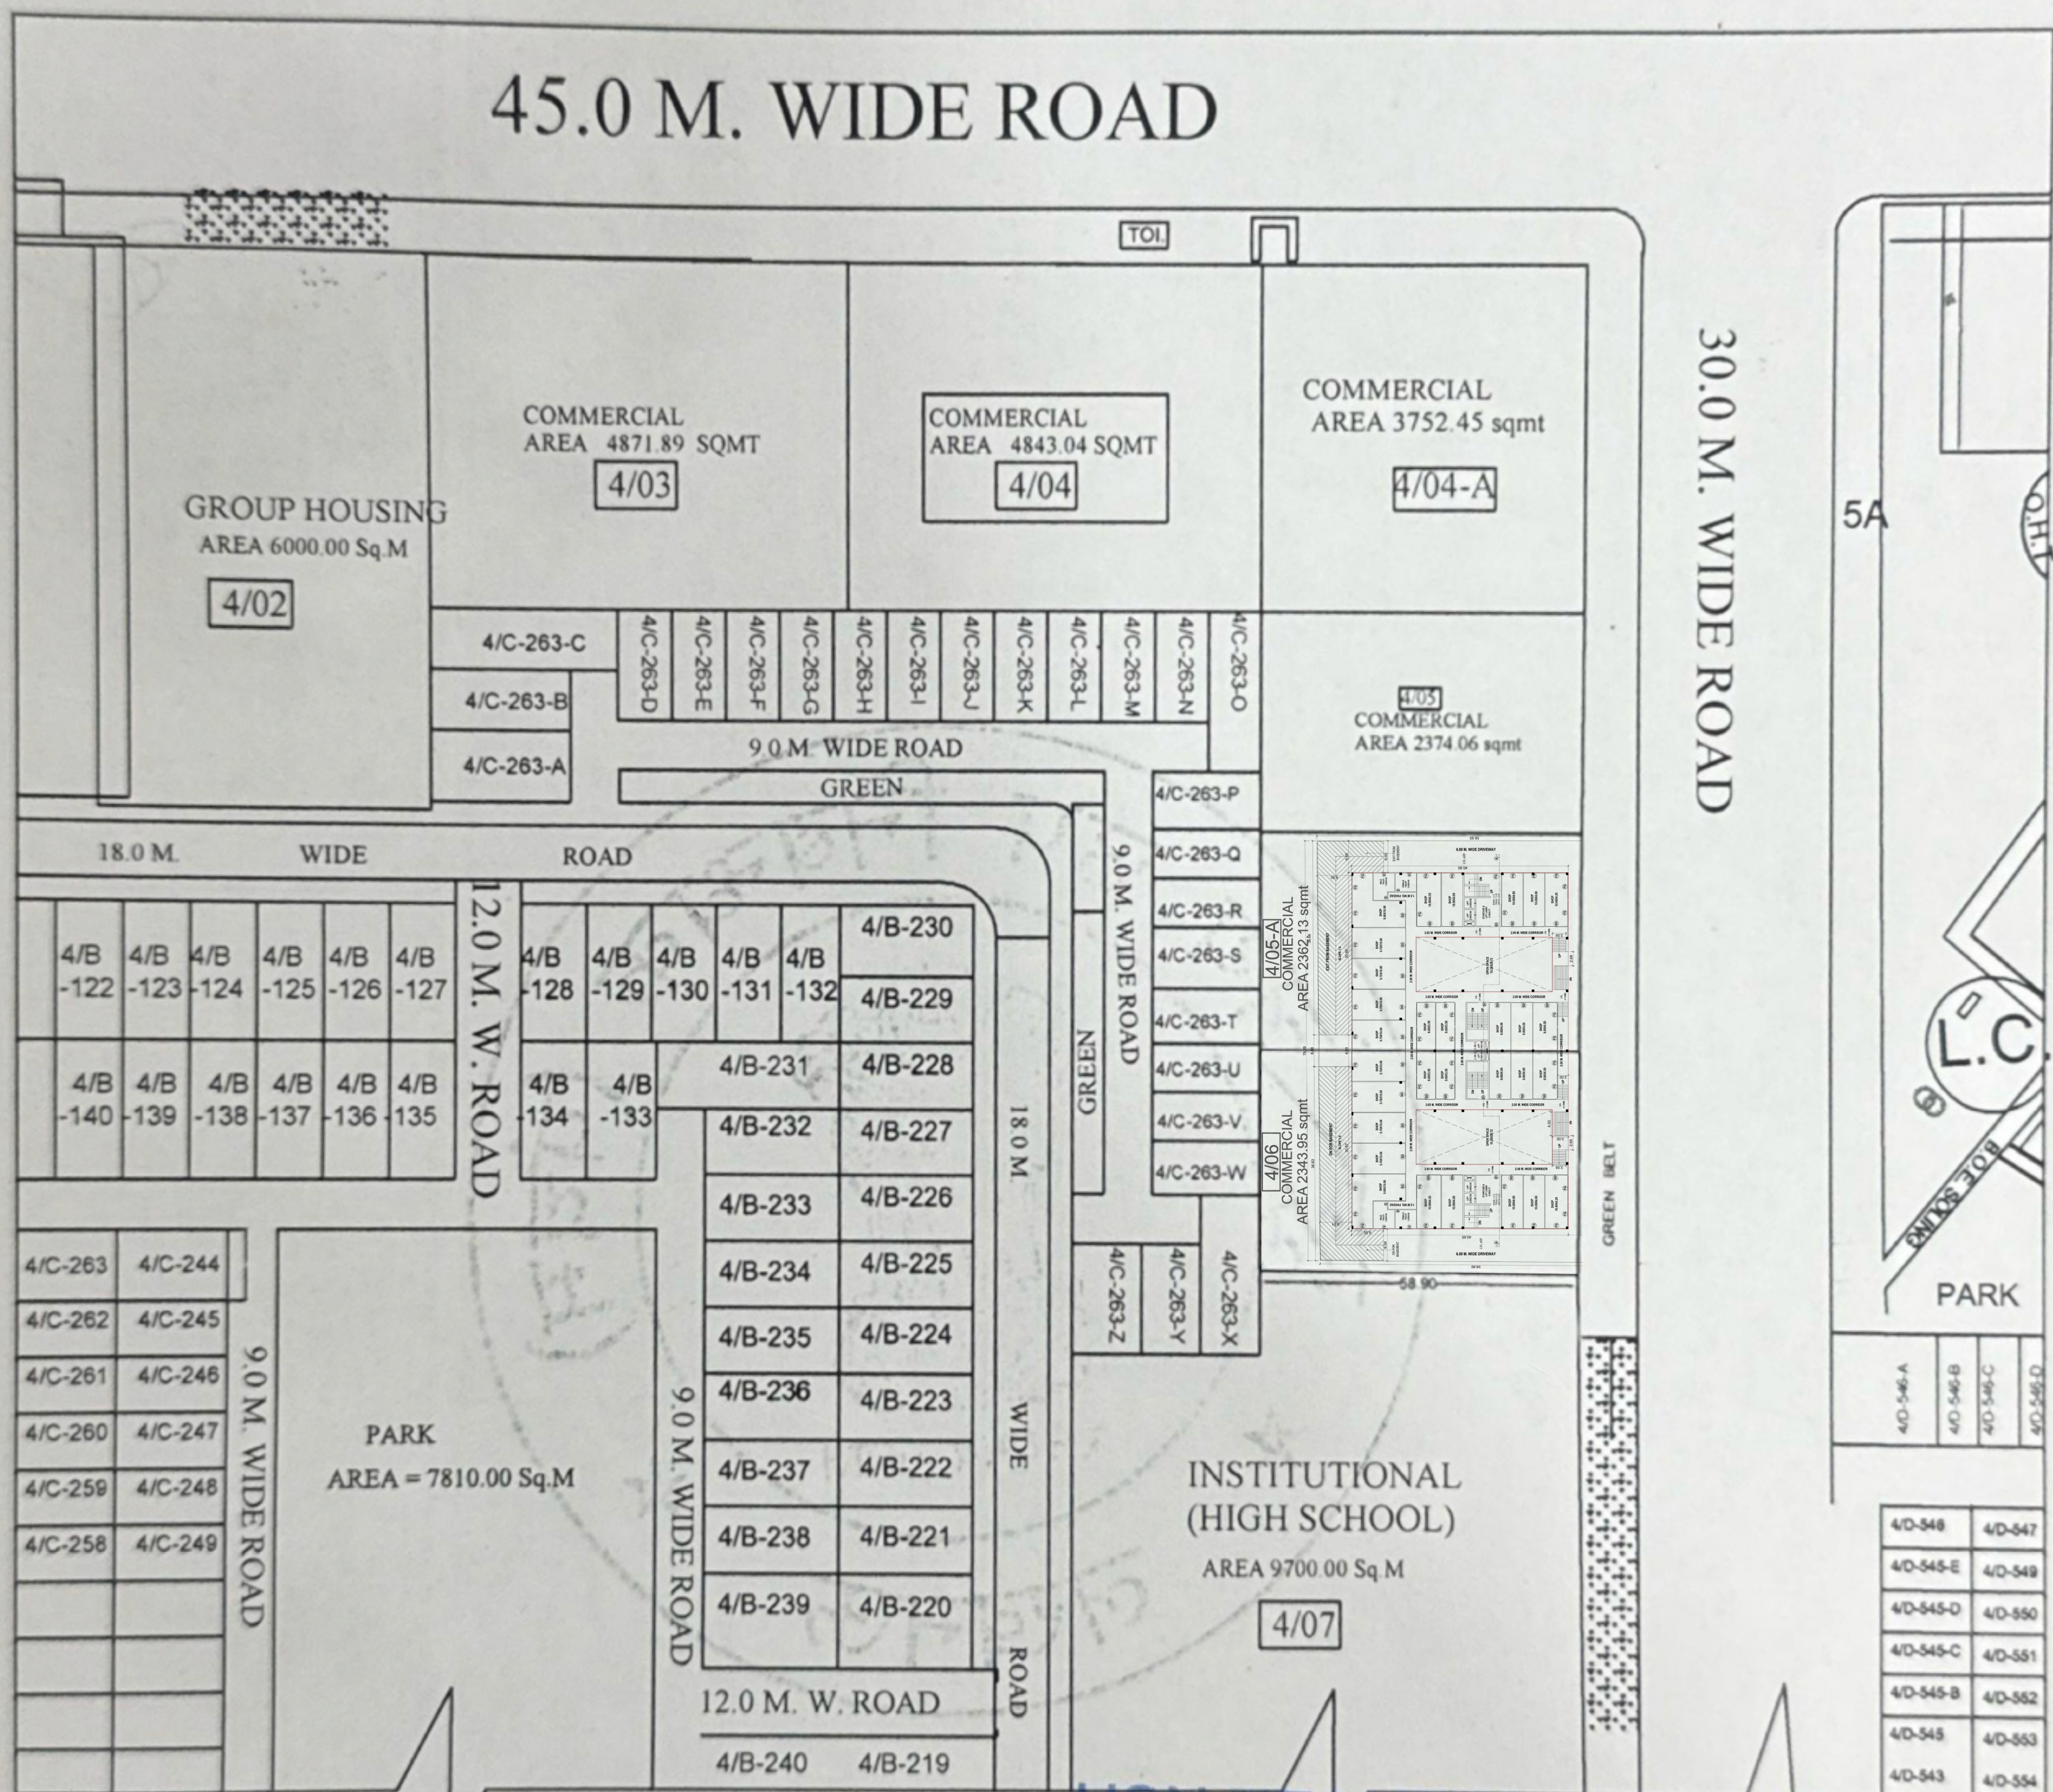

ML
ब्रह्मचारी अधिकारी सम्पत्ति
नगर विकास प्राधिकरण लखनऊ

HSN REALTECH
मिनिस्तरा कुशा
PARTNER


HSN REALTECH
शशि कुमार सिंह
PARTNER

FILE NO. :- 302/C.T.P/2025

DATE :-26.04.2025

THIS SITE PLAN IS THE PART OF
APPROVED DWG. NO:-SECTOR-4,
GOMTI NAGAR VISTAR SCHEME.

THIS REVISED PART LAYOUT PLAN ACCORDING TO
THE LATEST SERVEY GIVEN BY DIV-1,
& APPROVED BY V.C ON DATED 22.08.2023
ON DATED 08.04.2025

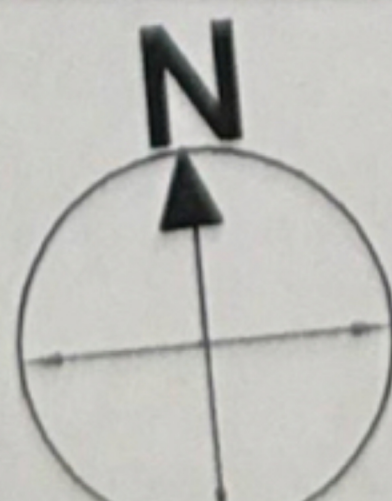

NORTH :-

A
D/MAN

P
A.P.A

D
A.T.P