


45.0M WIDE ROAD




SITE PLAN  
(Scale - 1:1000)


| UnitBUA Table for Building -A (GROUP HOUSING)   |         |                 |   |                             |                                                |              |                             |        |        |        |             |             |         |    |
|---|---------|-----------------|---|-----------------------------|------------------------------------------------|--------------|-----------------------------|--------|--------|--------|-------------|-------------|---------|----|
| Floor   | Name    | UnitBUA Type    | Net UnitBUA Area (Sq.Mt.)   | Gross UnitBUA Area (Sq.Mt.) | Deductions From Gross UnitBUA Area (In Sq.Mt.) | UnitBUA Area | Deductions (Area in Sq.Mt.) |        |        |        | Carpet Area | No. of Unit |         |    |
| GROUND FLOOR PLAN   | SPLIT S | OTHER           | 353.01   | 353.01                      | 24.18                                          | 29.85        | 298.86                      | Door   | Window | 4.48   | 19.91       | 0.00        | 273.56  | 00 |
|   |         | Total           | 353.01   | 353.01                      | 24.18                                          | 29.85        | 298.86                      | 1.03   | 4.48   | 19.91  | 0.00        | 273.56      | 00      |    |
|   |         | Typical Floor = | 353.01   | 353.01                      | 24.18                                          | 29.85        | 298.86                      | 1.03   | 4.48   | 19.91  | 0.00        | 273.56      | 00      |    |
| FIRST FLOOR PLAN   | UNIT-1  | FLAT            | 113.55   | 113.55                      | 0.00                                           | 0.00         | 113.55                      | 0.92   | 1.58   | 4.16   | 18.48       | 88.41       | 12      |    |
|   |         | UNIT-10         | FLAT <td>95.78</td> <td>95.78</td> <td>0.00</td> <td>1.13</td> <td>94.65</td> <td>0.76</td> <td>1.03</td> <td>4.13</td> <td>14.71</td> <td>74.02</td> <td>12</td>          | 95.78                       | 95.78                                          | 0.00         | 1.13                        | 94.65  | 0.76   | 1.03   | 4.13        | 14.71       | 74.02   | 12 |
|   |         | UNIT-11         | FLAT <td>95.78</td> <td>95.78</td> <td>0.00</td> <td>1.13</td> <td>94.65</td> <td>0.76</td> <td>1.03</td> <td>4.13</td> <td>14.71</td> <td>74.02</td> <td>12</td>          | 95.78                       | 95.78                                          | 0.00         | 1.13                        | 94.65  | 0.76   | 1.03   | 4.13        | 14.71       | 74.02   | 12 |
|   |         | UNIT-12         | FLAT <td>121.48</td> <td>121.48</td> <td>0.00</td> <td>1.13</td> <td>120.35</td> <td>0.91</td> <td>1.52</td> <td>5.61</td> <td>19.31</td> <td>93.00</td> <td>12</td>       | 121.48                      | 121.48                                         | 0.00         | 1.13                        | 120.35 | 0.91   | 1.52   | 5.61        | 19.31       | 93.00   | 12 |
|   |         | UNIT-2          | FLAT <td>122.80</td> <td>122.80</td> <td>0.00</td> <td>0.65</td> <td>122.15</td> <td>0.88</td> <td>1.66</td> <td>5.22</td> <td>16.14</td> <td>98.25</td> <td>12</td>       | 122.80                      | 122.80                                         | 0.00         | 0.65                        | 122.15 | 0.88   | 1.66   | 5.22        | 16.14       | 98.25   | 12 |
|   |         | UNIT-3          | FLAT <td>122.80</td> <td>122.80</td> <td>0.00</td> <td>0.65</td> <td>122.15</td> <td>0.88</td> <td>1.66</td> <td>5.22</td> <td>16.14</td> <td>98.25</td> <td>12</td>       | 122.80                      | 122.80                                         | 0.00         | 0.65                        | 122.15 | 0.88   | 1.66   | 5.22        | 16.14       | 98.25   | 12 |
|   |         | UNIT-4          | FLAT <td>122.80</td> <td>122.80</td> <td>0.00</td> <td>0.65</td> <td>122.15</td> <td>0.88</td> <td>1.66</td> <td>5.22</td> <td>16.14</td> <td>98.25</td> <td>12</td>       | 122.80                      | 122.80                                         | 0.00         | 0.65                        | 122.15 | 0.88   | 1.66   | 5.22        | 16.14       | 98.25   | 12 |
|   |         | UNIT-5          | FLAT <td>122.80</td> <td>122.80</td> <td>0.00</td> <td>0.65</td> <td>122.15</td> <td>0.88</td> <td>1.66</td> <td>5.22</td> <td>16.14</td> <td>98.25</td> <td>12</td>       | 122.80                      | 122.80                                         | 0.00         | 0.65                        | 122.15 | 0.88   | 1.66   | 5.22        | 16.14       | 98.25   | 12 |
|   |         | UNIT-6          | FLAT <td>122.80</td> <td>122.80</td> <td>0.00</td> <td>0.65</td> <td>122.15</td> <td>0.88</td> <td>1.66</td> <td>5.22</td> <td>16.14</td> <td>98.25</td> <td>12</td>       | 122.80                      | 122.80                                         | 0.00         | 0.65                        | 122.15 | 0.88   | 1.66   | 5.22        | 16.14       | 98.25   | 12 |
|   |         | UNIT-7          | FLAT <td>122.80</td> <td>122.80</td> <td>0.00</td> <td>0.65</td> <td>122.15</td> <td>0.88</td> <td>1.66</td> <td>5.22</td> <td>16.14</td> <td>98.25</td> <td>12</td>       | 122.80                      | 122.80                                         | 0.00         | 0.65                        | 122.15 | 0.88   | 1.66   | 5.22        | 16.14       | 98.25   | 12 |
| TYPICAL - 2, 3, 4, 5, 6, 7, 8, 9, 10, 11, 12, 13 FLOOR PLAN   | UNIT-8  | FLAT            | 113.55   | 113.55                      | 0.00                                           | 0.00         | 113.55                      | 0.92   | 1.58   | 4.13   | 18.48       | 88.44       | 12      |    |
|   |         | UNIT-9          | FLAT <td>121.43</td> <td>121.43</td> <td>0.00</td> <td>1.13</td> <td>120.30</td> <td>0.91</td> <td>1.52</td> <td>5.61</td> <td>19.26</td> <td>93.00</td> <td>12</td>       | 121.43                      | 121.43                                         | 0.00         | 1.13                        | 120.30 | 0.91   | 1.52   | 5.61        | 19.26       | 93.00   | 12 |
|   |         | Total           | 1396.37   | 1396.37                     | 0.00                                           | 8.42         | 1389.95                     | 10.45  | 18.22  | 59.09  | 201.79      | 1100.39     | 12      |    |
|   |         | Typical Floor = | 1396.37   | 1396.37                     | 0.00                                           | 8.42         | 1389.95                     | 10.45  | 18.22  | 59.09  | 201.79      | 1100.39     | 12      |    |
|   |         | Total           | 1396.37   | 1396.37                     | 0.00                                           | 8.42         | 1389.95                     | 10.45  | 18.22  | 59.09  | 201.79      | 1100.39     | 12      |    |
|   |         | UNIT-13         | FLAT <td>113.56</td> <td>113.56</td> <td>0.00</td> <td>0.00</td> <td>113.56</td> <td>0.92</td> <td>1.58</td> <td>4.37</td> <td>18.49</td> <td>87.80</td> <td>12</td>       | 113.56                      | 113.56                                         | 0.00         | 0.00                        | 113.56 | 0.92   | 1.58   | 4.37        | 18.49       | 87.80   | 12 |
|   |         | UNIT-14         | FLAT <td>122.80</td> <td>122.80</td> <td>0.00</td> <td>0.65</td> <td>122.15</td> <td>0.88</td> <td>1.66</td> <td>5.22</td> <td>16.14</td> <td>98.25</td> <td>12</td>       | 122.80                      | 122.80                                         | 0.00         | 0.65                        | 122.15 | 0.88   | 1.66   | 5.22        | 16.14       | 98.25   | 12 |
|   |         | UNIT-15         | FLAT <td>122.80</td> <td>122.80</td> <td>0.00</td> <td>0.65</td> <td>122.15</td> <td>0.88</td> <td>1.66</td> <td>5.22</td> <td>16.14</td> <td>98.25</td> <td>12</td>       | 122.80                      | 122.80                                         | 0.00         | 0.65                        | 122.15 | 0.88   | 1.66   | 5.22        | 16.14       | 98.25   | 12 |
|   |         | UNIT-16         | FLAT <td>122.80</td> <td>122.80</td> <td>0.00</td> <td>0.65</td> <td>122.15</td> <td>0.88</td> <td>1.66</td> <td>5.22</td> <td>16.14</td> <td>98.25</td> <td>12</td>       | 122.80                      | 122.80                                         | 0.00         | 0.65                        | 122.15 | 0.88   | 1.66   | 5.22        | 16.14       | 98.25   | 12 |
|   |         | UNIT-17         | FLAT <td>122.80</td> <td>122.80</td> <td>0.00</td> <td>0.65</td> <td>122.15</td> <td>0.88</td> <td>1.66</td> <td>5.22</td> <td>16.14</td> <td>98.25</td> <td>12</td>       | 122.80                      | 122.80                                         | 0.00         | 0.65                        | 122.15 | 0.88   | 1.66   | 5.22        | 16.14       | 98.25   | 12 |
| FOURTEENTH FLOOR PLAN   | UNIT-18 | FLAT            | 122.80   | 122.80                      | 0.00                                           | 0.65         | 122.15                      | 0.88   | 1.66   | 5.22   | 16.14       | 98.25       | 12      |    |
|   |         | UNIT-19         | FLAT <td>122.80</td> <td>122.80</td> <td>0.00</td> <td>0.65</td> <td>122.15</td> <td>0.88</td> <td>1.66</td> <td>5.22</td> <td>16.14</td> <td>98.25</td> <td>12</td>       | 122.80                      | 122.80                                         | 0.00         | 0.65                        | 122.15 | 0.88   | 1.66   | 5.22        | 16.14       | 98.25   | 12 |
|   |         | UNIT-20         | FLAT <td>122.80</td> <td>122.80</td> <td>0.00</td> <td>0.65</td> <td>122.15</td> <td>0.88</td> <td>1.66</td> <td>5.22</td> <td>16.14</td> <td>98.25</td> <td>12</td>       | 122.80                      | 122.80                                         | 0.00         | 0.65                        | 122.15 | 0.88   | 1.66   | 5.22        | 16.14       | 98.25   | 12 |
|   |         | UNIT-21         | FLAT <td>113.55</td> <td>113.55</td> <td>0.00</td> <td>0.00</td> <td>113.55</td> <td>0.92</td> <td>1.58</td> <td>4.37</td> <td>18.48</td> <td>87.80</td> <td>12</td>       | 113.55                      | 113.55                                         | 0.00         | 0.00                        | 113.55 | 0.92   | 1.58   | 4.37        | 18.48       | 87.80   | 12 |
|   |         | UNIT-22         | FLAT <td>116.53</td> <td>116.53</td> <td>0.00</td> <td>1.13</td> <td>115.40</td> <td>0.91</td> <td>1.52</td> <td>3.86</td> <td>19.26</td> <td>89.85</td> <td>12</td>       | 116.53                      | 116.53                                         | 0.00         | 1.13                        | 115.40 | 0.91   | 1.52   | 3.86        | 19.26       | 89.85   | 12 |
|   |         | UNIT-23         | FLAT <td>116.53</td> <td>116.53</td> <td>0.00</td> <td>1.13</td> <td>115.40</td> <td>0.91</td> <td>1.52</td> <td>3.86</td> <td>19.26</td> <td>89.85</td> <td>12</td>       | 116.53                      | 116.53                                         | 0.00         | 1.13                        | 115.40 | 0.91   | 1.52   | 3.86        | 19.26       | 89.85   | 12 |
|   |         | UNIT-24         | FLAT <td>116.53</td> <td>116.53</td> <td>0.00</td> <td>1.13</td> <td>115.40</td> <td>0.91</td> <td>1.52</td> <td>3.86</td> <td>19.26</td> <td>89.85</td> <td>12</td>       | 116.53                      | 116.53                                         | 0.00         | 1.13                        | 115.40 | 0.91   | 1.52   | 3.86        | 19.26       | 89.85   | 12 |
|   |         | UNIT-25         | FLAT <td>145.03</td> <td>145.03</td> <td>0.00</td> <td>8.42</td> <td>142.61</td> <td>10.76</td> <td>18.39</td> <td>57.55</td> <td>210.85</td> <td>1154.12</td> <td>12</td> | 145.03                      | 145.03                                         | 0.00         | 8.42                        | 142.61 | 10.76  | 18.39  | 57.55       | 210.85      | 1154.12 | 12 |
|   |         | Total           | 1716.36   | 1716.36                     | 0.00                                           | 8.42         | 1709.32                     | 129.12 | 220.32 | 690.60 | 2530.20     | 13499.06    | 144     |    |
|   |         | Typical Floor = | 1716.36   | 1716.36                     | 0.00                                           | 8.42         | 1709.32                     | 129.12 | 220.32 | 690.60 | 2530.20     | 13499.06    | 144     |    |
| FOURTEENTH FLOOR PLAN   | UNIT-26 | FLAT            | 123.15   | 123.15                      | 0.00                                           | 0.65         | 122.50                      | 0.88   | 1.68   | 4.20   | 17.80       | 88.41       | 12      |    |
|   |         | UNIT-27         | FLAT <td>126.91</td> <td>126.91</td> <td>0.00</td> <td>0.65</td> <td>126.26</td> <td>0.88</td> <td>1.68</td> <td>4.20</td> <td>17.80</td> <td>101.72</td> <td>12</td>      | 126.91                      | 126.91                                         | 0.00         | 0.65                        | 126.26 | 0.88   | 1.68   | 4.20        | 17.80       | 101.72  | 12 |
|   |         | UNIT-28         | FLAT <td>126.90</td> <td>126.90</td> <td>0.00</td> <td>0.65</td> <td>126.25</td> <td>0.88</td> <td>1.68</td> <td>4.21</td> <td>17.80</td> <td>101.02</td> <td>12</td>      | 126.90                      | 126.90                                         | 0.00         | 0.65                        | 126.25 | 0.88   | 1.68   | 4.21        | 17.80       | 101.02  | 12 |
|   |         | UNIT-29         | FLAT <td>126.90</td> <td>126.90</td> <td>0.00</td> <td>0.65</td> <td>126.25</td> <td>0.88</td> <td>1.68</td> <td>4.20</td> <td>17.78</td> <td>101.05</td> <td>12</td>      | 126.90                      | 126.90                                         | 0.00         | 0.65                        | 126.25 | 0.88   | 1.68   | 4.20        | 17.78       | 101.05  | 12 |
|   |         | UNIT-30         | FLAT <td>126.90</td> <td>126.90</td> <td>0.00</td> <td>0.65</td> <td>126.25</td> <td>0.88</td> <td>1.66</td> <td>4.41</td> <td>17.78</td> <td>101.02</td> <td>12</td>      | 126.90                      | 126.90                                         | 0.00         | 0.65                        | 126.25 | 0.88   | 1.66   | 4.41        | 17.78       | 101.02  | 12 |
|   |         | UNIT-31         | FLAT <td>123.15</td> <td>123.15</td> <td>0.00</td> <td>0.65</td> <td>122.50</td> <td>0.88</td> <td>1.66</td> <td>4.79</td> <td>16.14</td> <td>99.03</td> <td>12</td>       | 123.15                      | 123.15                                         | 0.00         | 0.65                        | 122.50 | 0.88   | 1.66   | 4.79        | 16.14       | 99.03   | 12 |
|   |         | UNIT-32         | FLAT <td>113.69</td> <td>113.69</td> <td>0.00</td> <td>0.00</td> <td>113.69</td> <td>0.92</td> <td>1.58</td> <td>5.11</td> <td>19.48</td> <td>87.67</td> <td>12</td>       | 113.69                      | 113.69                                         | 0.00         | 0.00                        | 113.69 | 0.92   | 1.58   | 5.11        | 19.48       | 87.67   | 12 |
|   |         | UNIT-33         | FLAT <td>121.88</td> <td>121.88</td> <td>0.00</td> <td>1.13</td> <td>120.75</td> <td>0.91</td> <td>1.52</td> <td>4.62</td> <td>19.82</td> <td>93.88</td> <td>12</td>       | 121.88                      | 121.88                                         | 0.00         | 1.13                        | 120.75 | 0.91   | 1.52   | 4.62        | 19.82       | 93.88   | 12 |
|   |         | UNIT-34         | FLAT <td>121.92</td> <td>121.92</td> <td>0.00</td> <td>1.13</td> <td>120.79</td> <td>0.91</td> <td>1.52</td> <td>4.62</td> <td>19.85</td> <td>93.89</td> <td>12</td>       | 121.92                      | 121.92                                         | 0.00         | 1.13                        | 120.79 | 0.91   | 1.52   | 4.62        | 19.85       | 93.89   | 12 |
|   |         | UNIT-35         | FLAT <td>121.92</td> <td>121.92</td> <td>0.00</td> <td>1.13</td> <td>120.79</td> <td>0.91</td> <td>1.52</td> <td>4.62</td> <td>19.85</td> <td>93.89</td> <td>12</td>       | 121.92                      | 121.92                                         | 0.00         | 1.13                        | 120.79 | 0.91   | 1.52   | 4.62        | 19.85       | 93.89   | 12 |
| TYPICAL - 14, 15, 16,|         |                 |   |                             |                                                |              |                             |        |        |        |             |             |         |    |

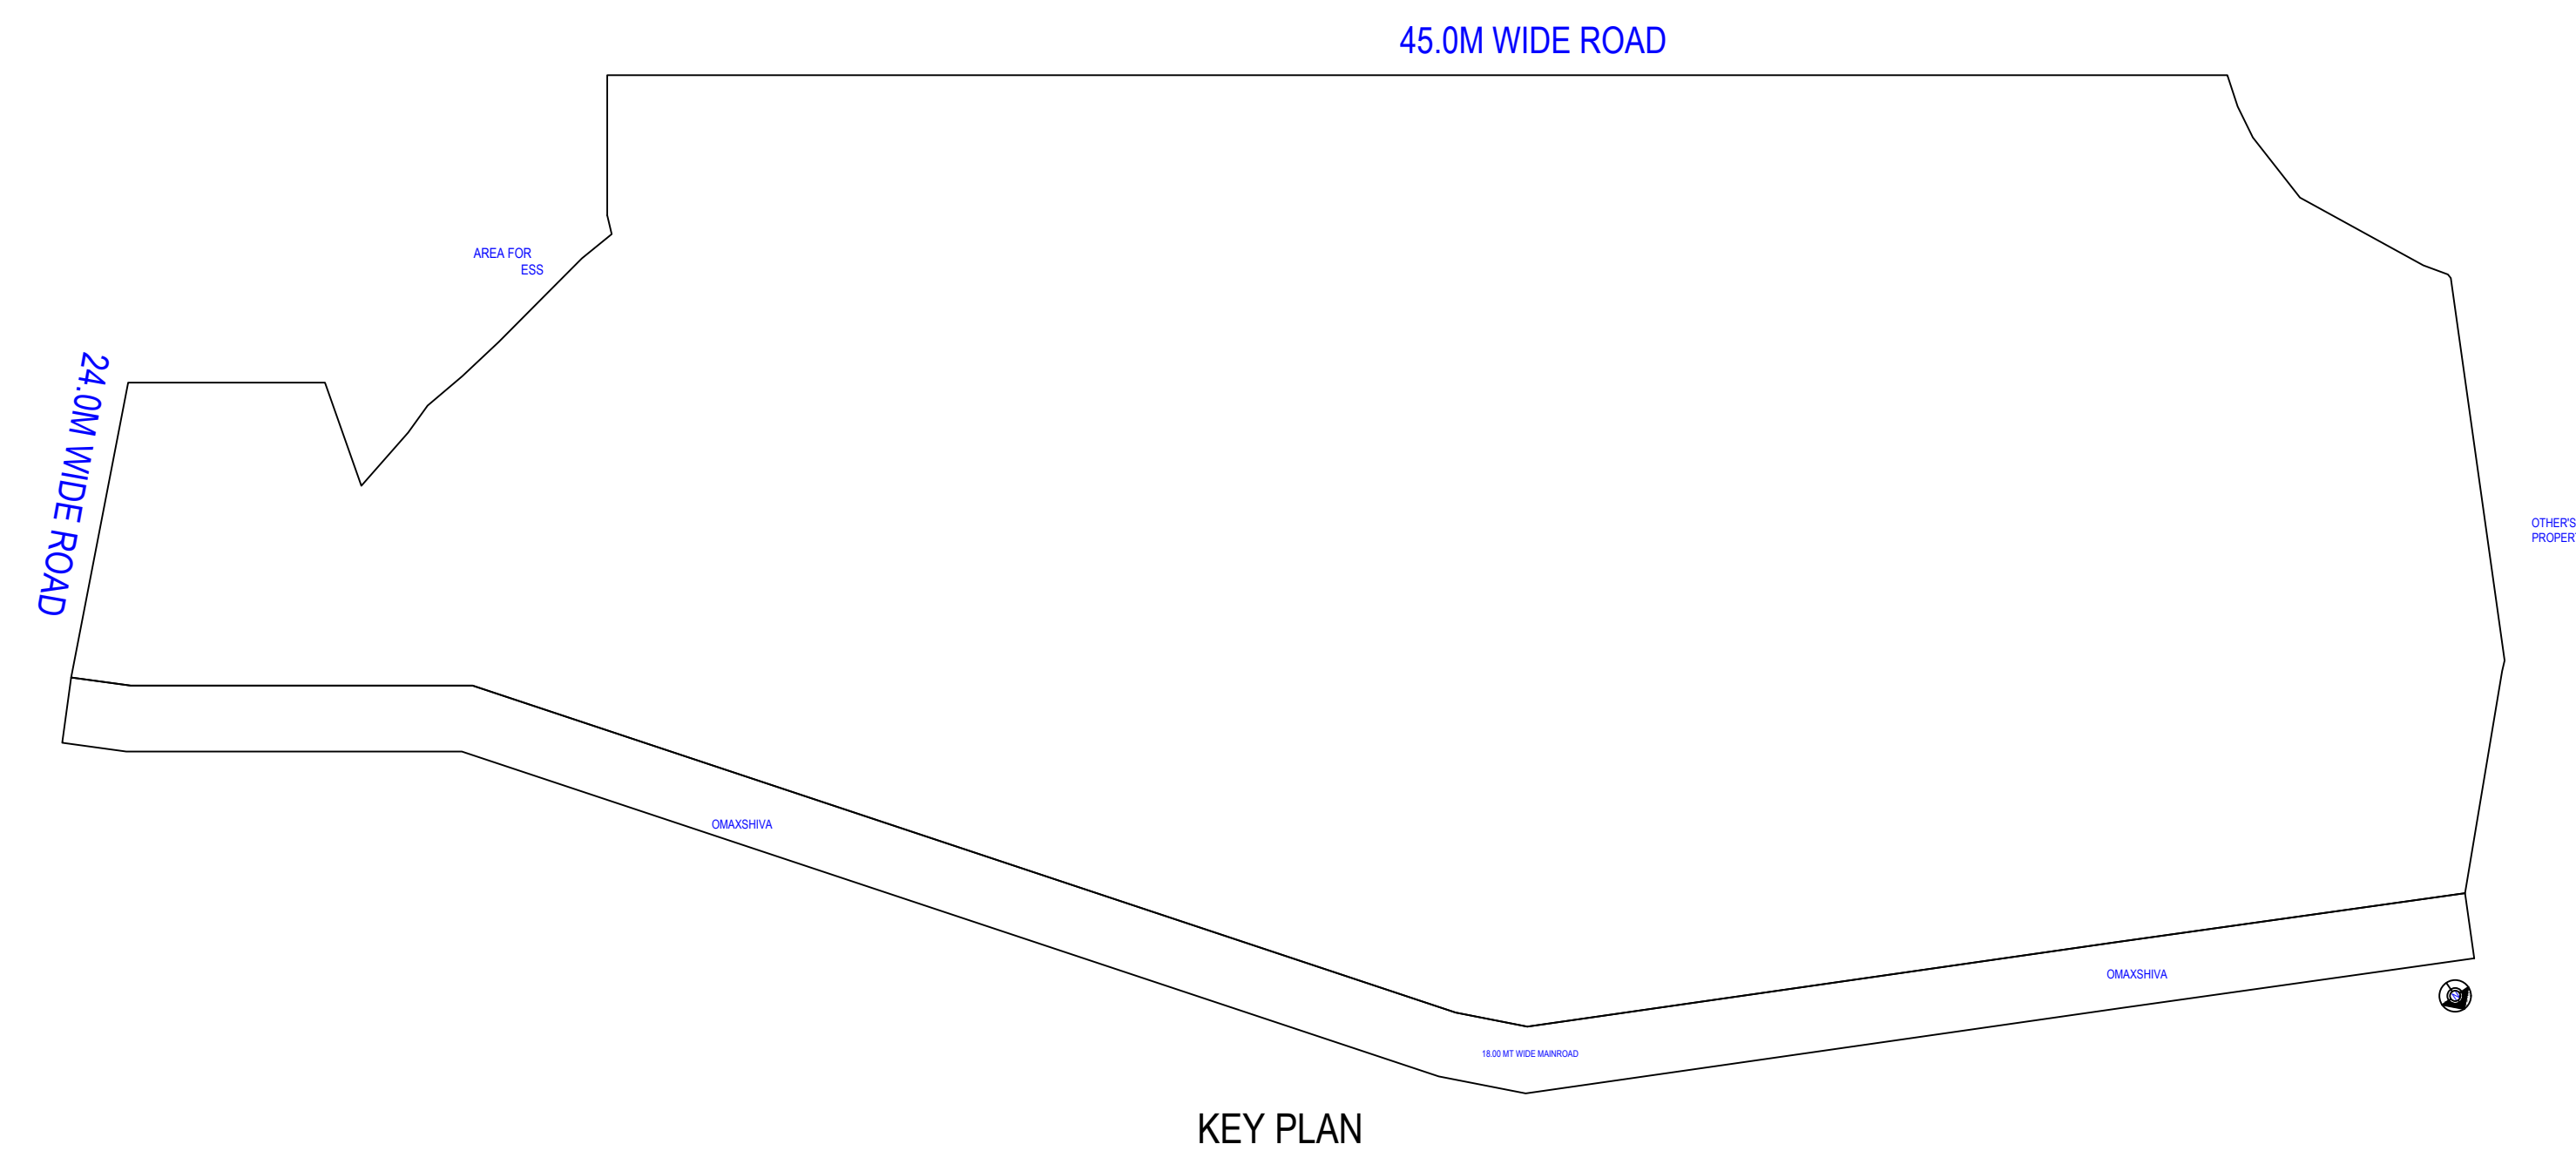


## KEY PLAN

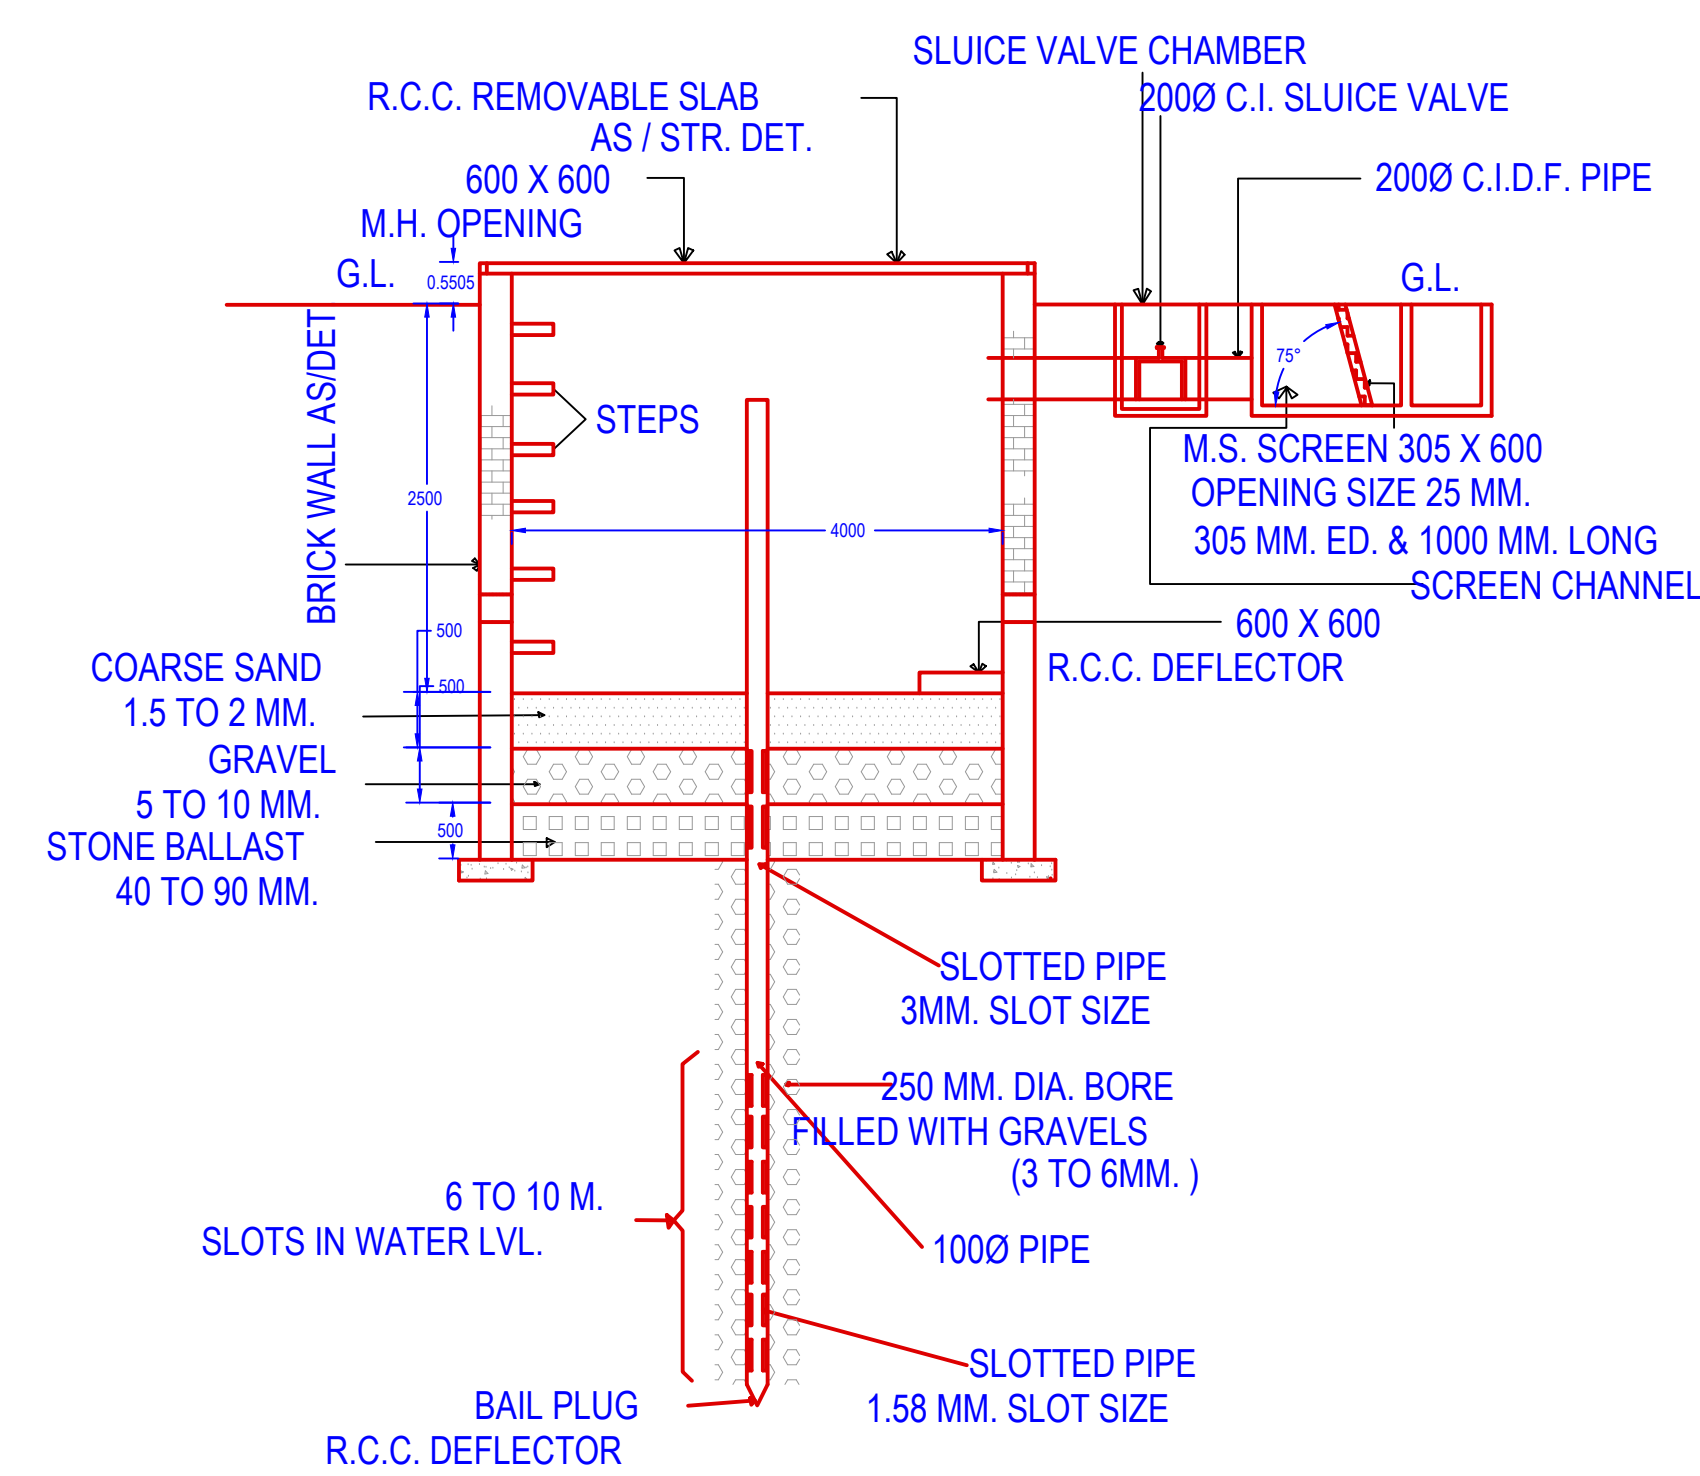

### RECHARGE SHAFT WITH TUBEWELL

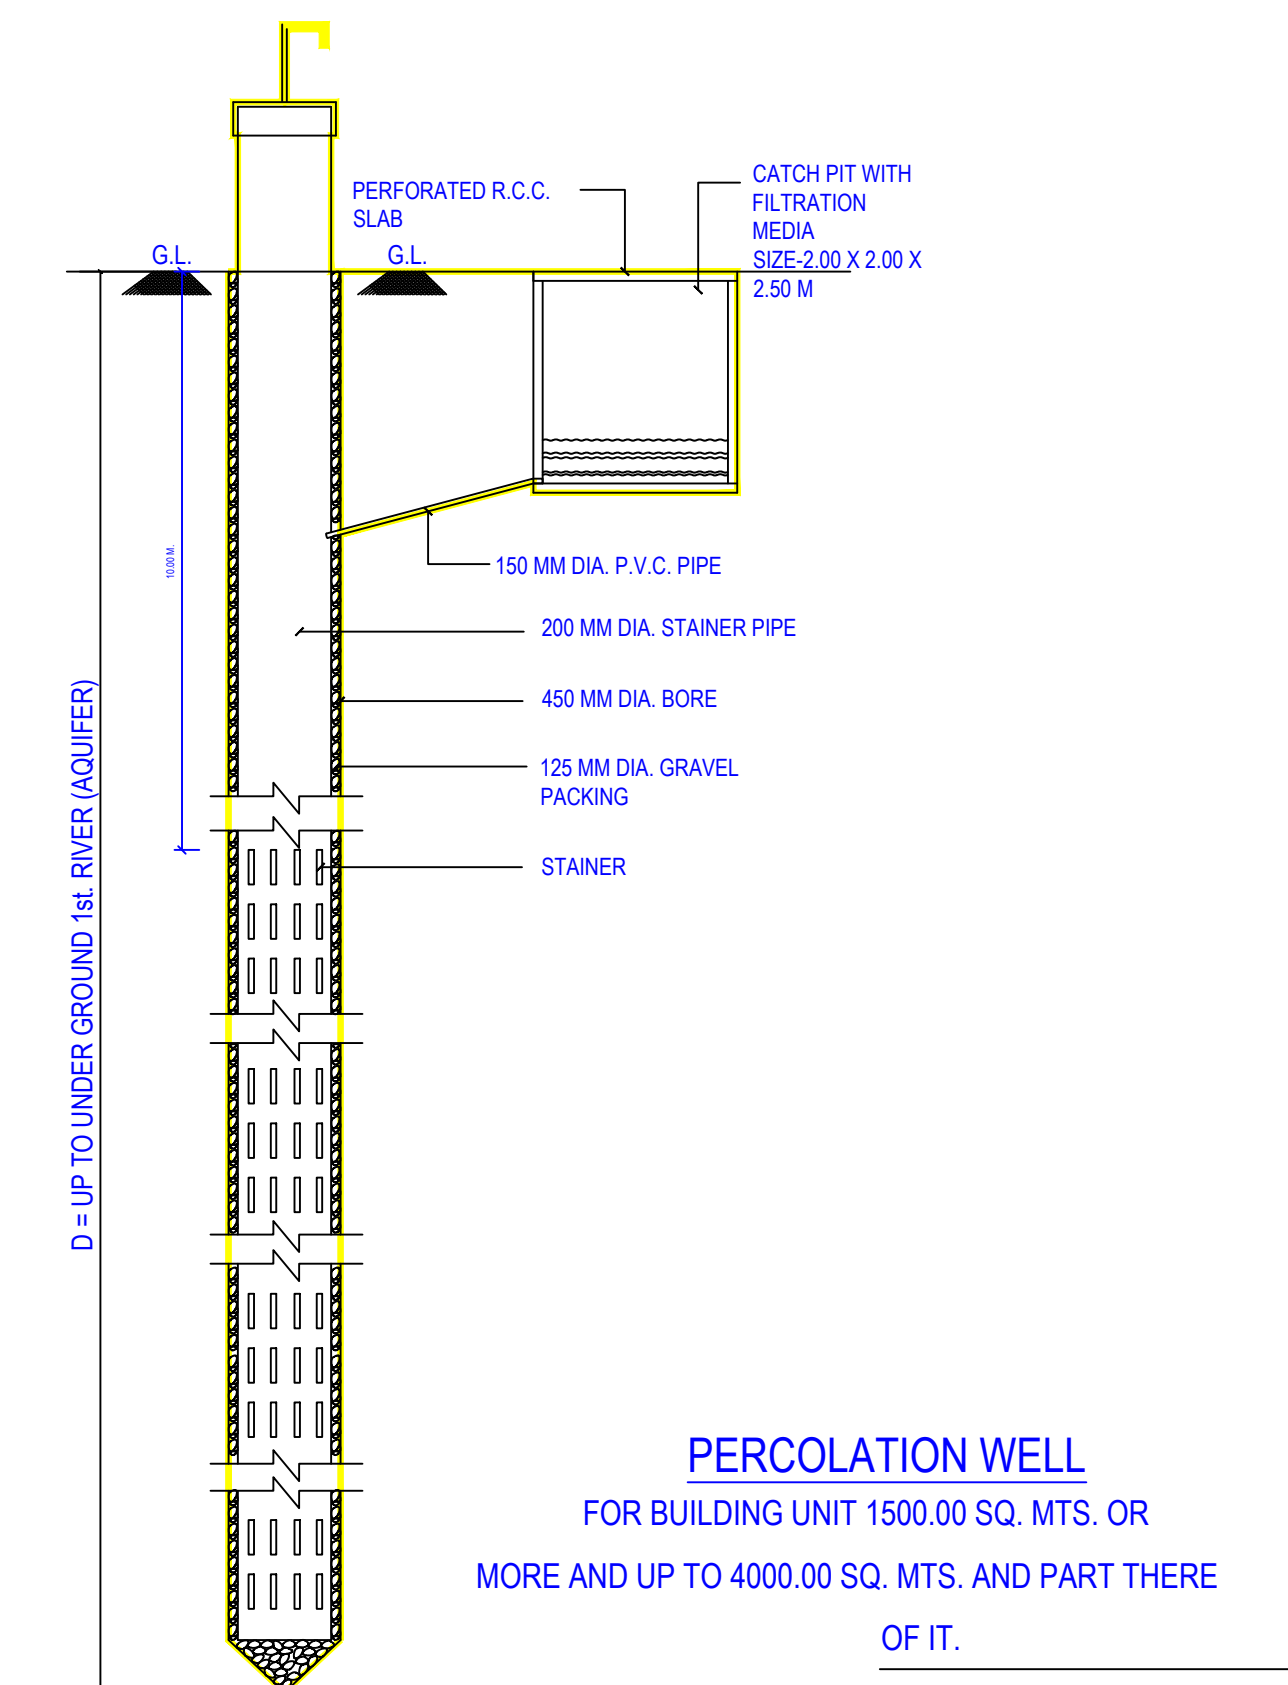


PERCOLATION WELL  
FOR BUILDING UNIT 1500.00 SQ. MTS. OR  
MORE AND UP TO 4000.00 SQ. MTS. AND PART THERE  
OF IT.

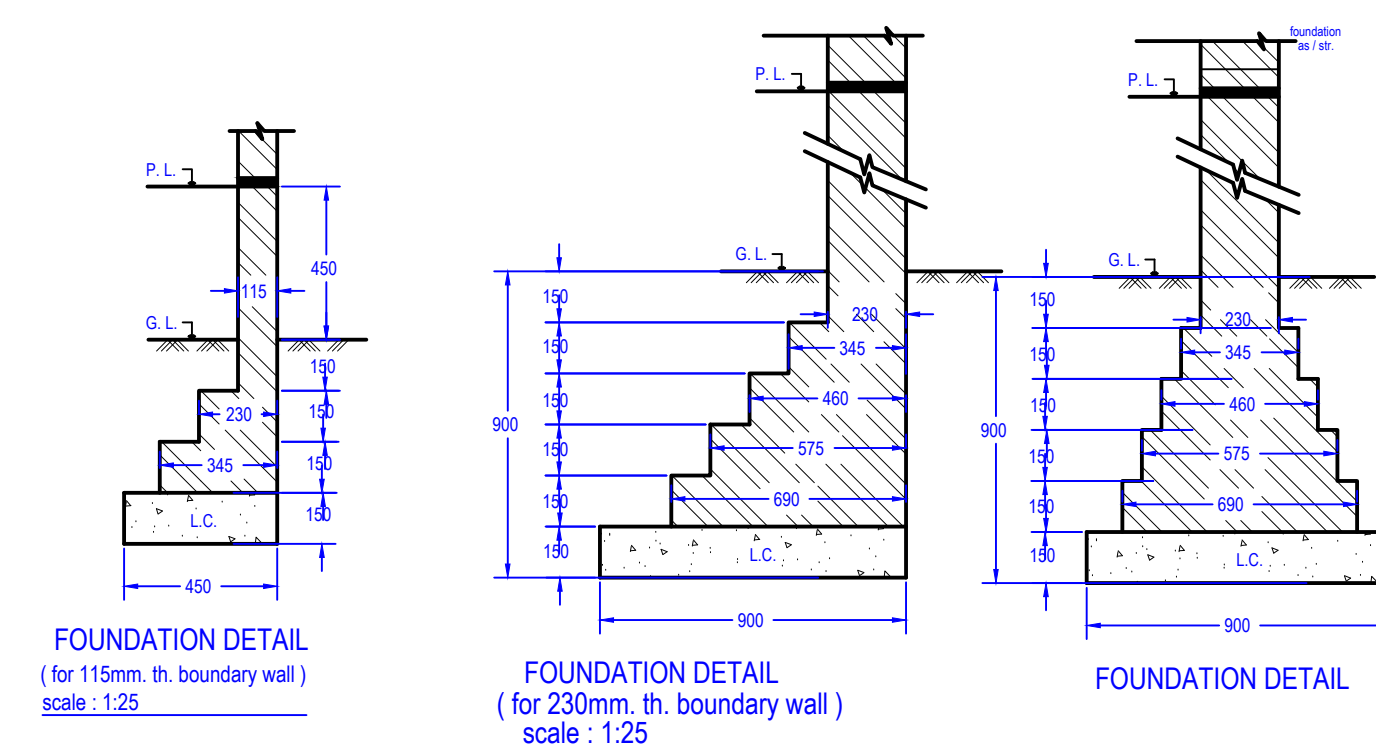

FOUNDATION DETAIL  
( for 115mm. th. boundary wall  
scale : 1:25

FOUNDATION DETAIL  
( for 230mm. th. boundary wall )  
scale : 1:25


FOUNDATION DETAIL

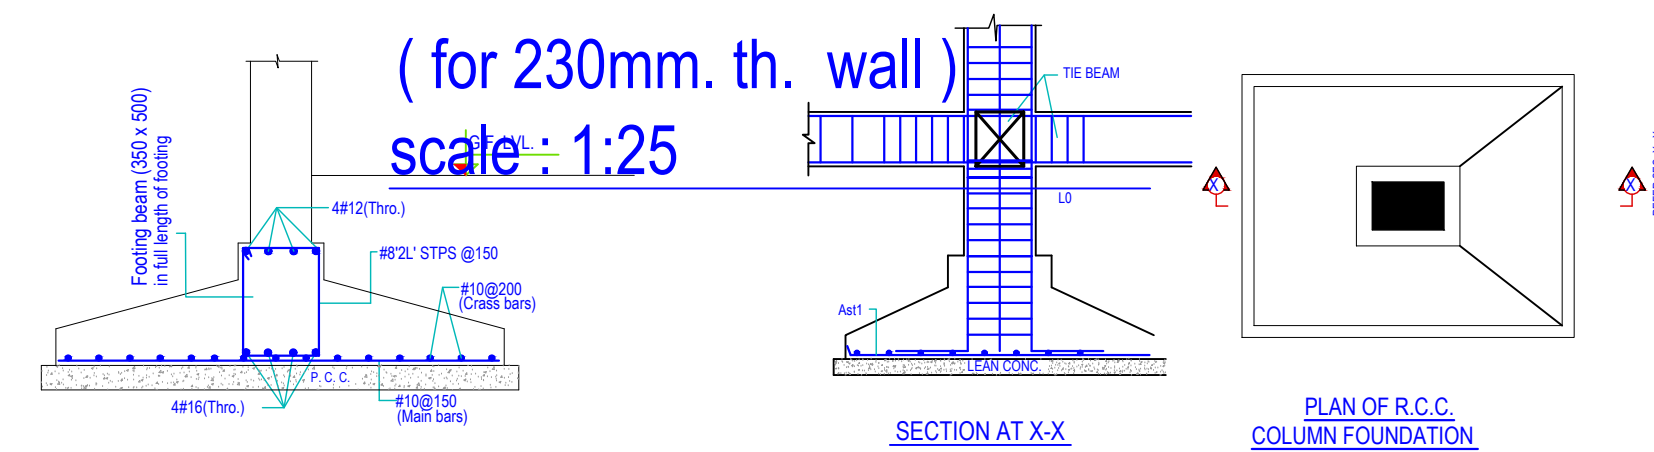


( for 230mm. th. wall )  
scale: 1:25

SECTION AT X-


PLAN OF R.C.C.  
COLUMN FOUNDATION

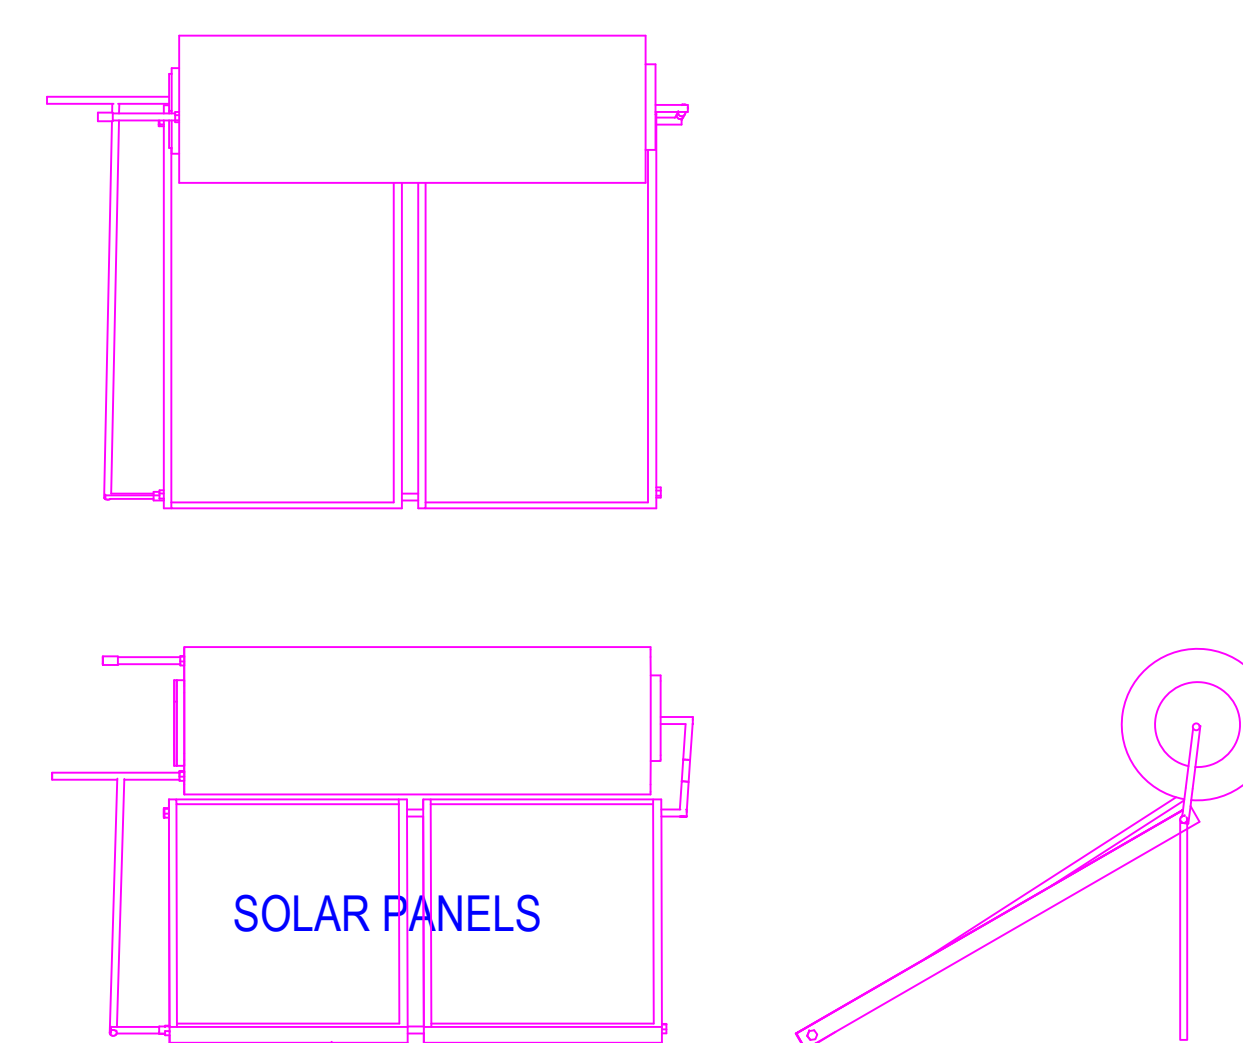

## SOLAR WATER HEATING SYSTEM
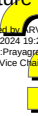
|   |   |
|---|---|
| OWNER'S NAME AND SIGNATURE   |   |
| OMAKE PANCHAM REALCON PVT LTD GH 11,<br>marsh.patel@together.in, 9821616701   |   |
| _____<br>Deepankar Sharma<br>CA2014/64726   | <br>_____<br>INEER |
| Signature Not Verified<br><small>Credibility unproven. This is a Public Stamp<br/>         Valid till Apr 2024<br/>         Designation and Name</small>  | Prayagraj Development Authority                                                                         |
|   |                    |
| Signature Not Verified<br><small>Credibility unproven. This is a Public Stamp<br/>         Valid till Apr 2024<br/>         Designation and Name</small>  |   |
| Building Plan Application Number   |   |
| PDA/BP/23-24/0919   |   |
| Sanctioned On   |   |
| 12 Apr 2024   |   |
| Valid Till   |   |
| 15 Apr 2029   |   |
| Approved By   |   |
| Arvind Chauhan (Vice Chairman)   |   |
| Examined By   |   |
| J M Singh (Junior engineer)   |   |
| Kuldeep Chauhan (Assistant Engineer)   |   |
| J M Singh (Junior engineer)   |   |
| Kuldeep Chauhan (Assistant Engineer)   |   |
| B P Singh (Junior engineer)   |   |
| Kuldeep Chauhan (Assistant Engineer)   |   |

45.0M WIDE ROAD

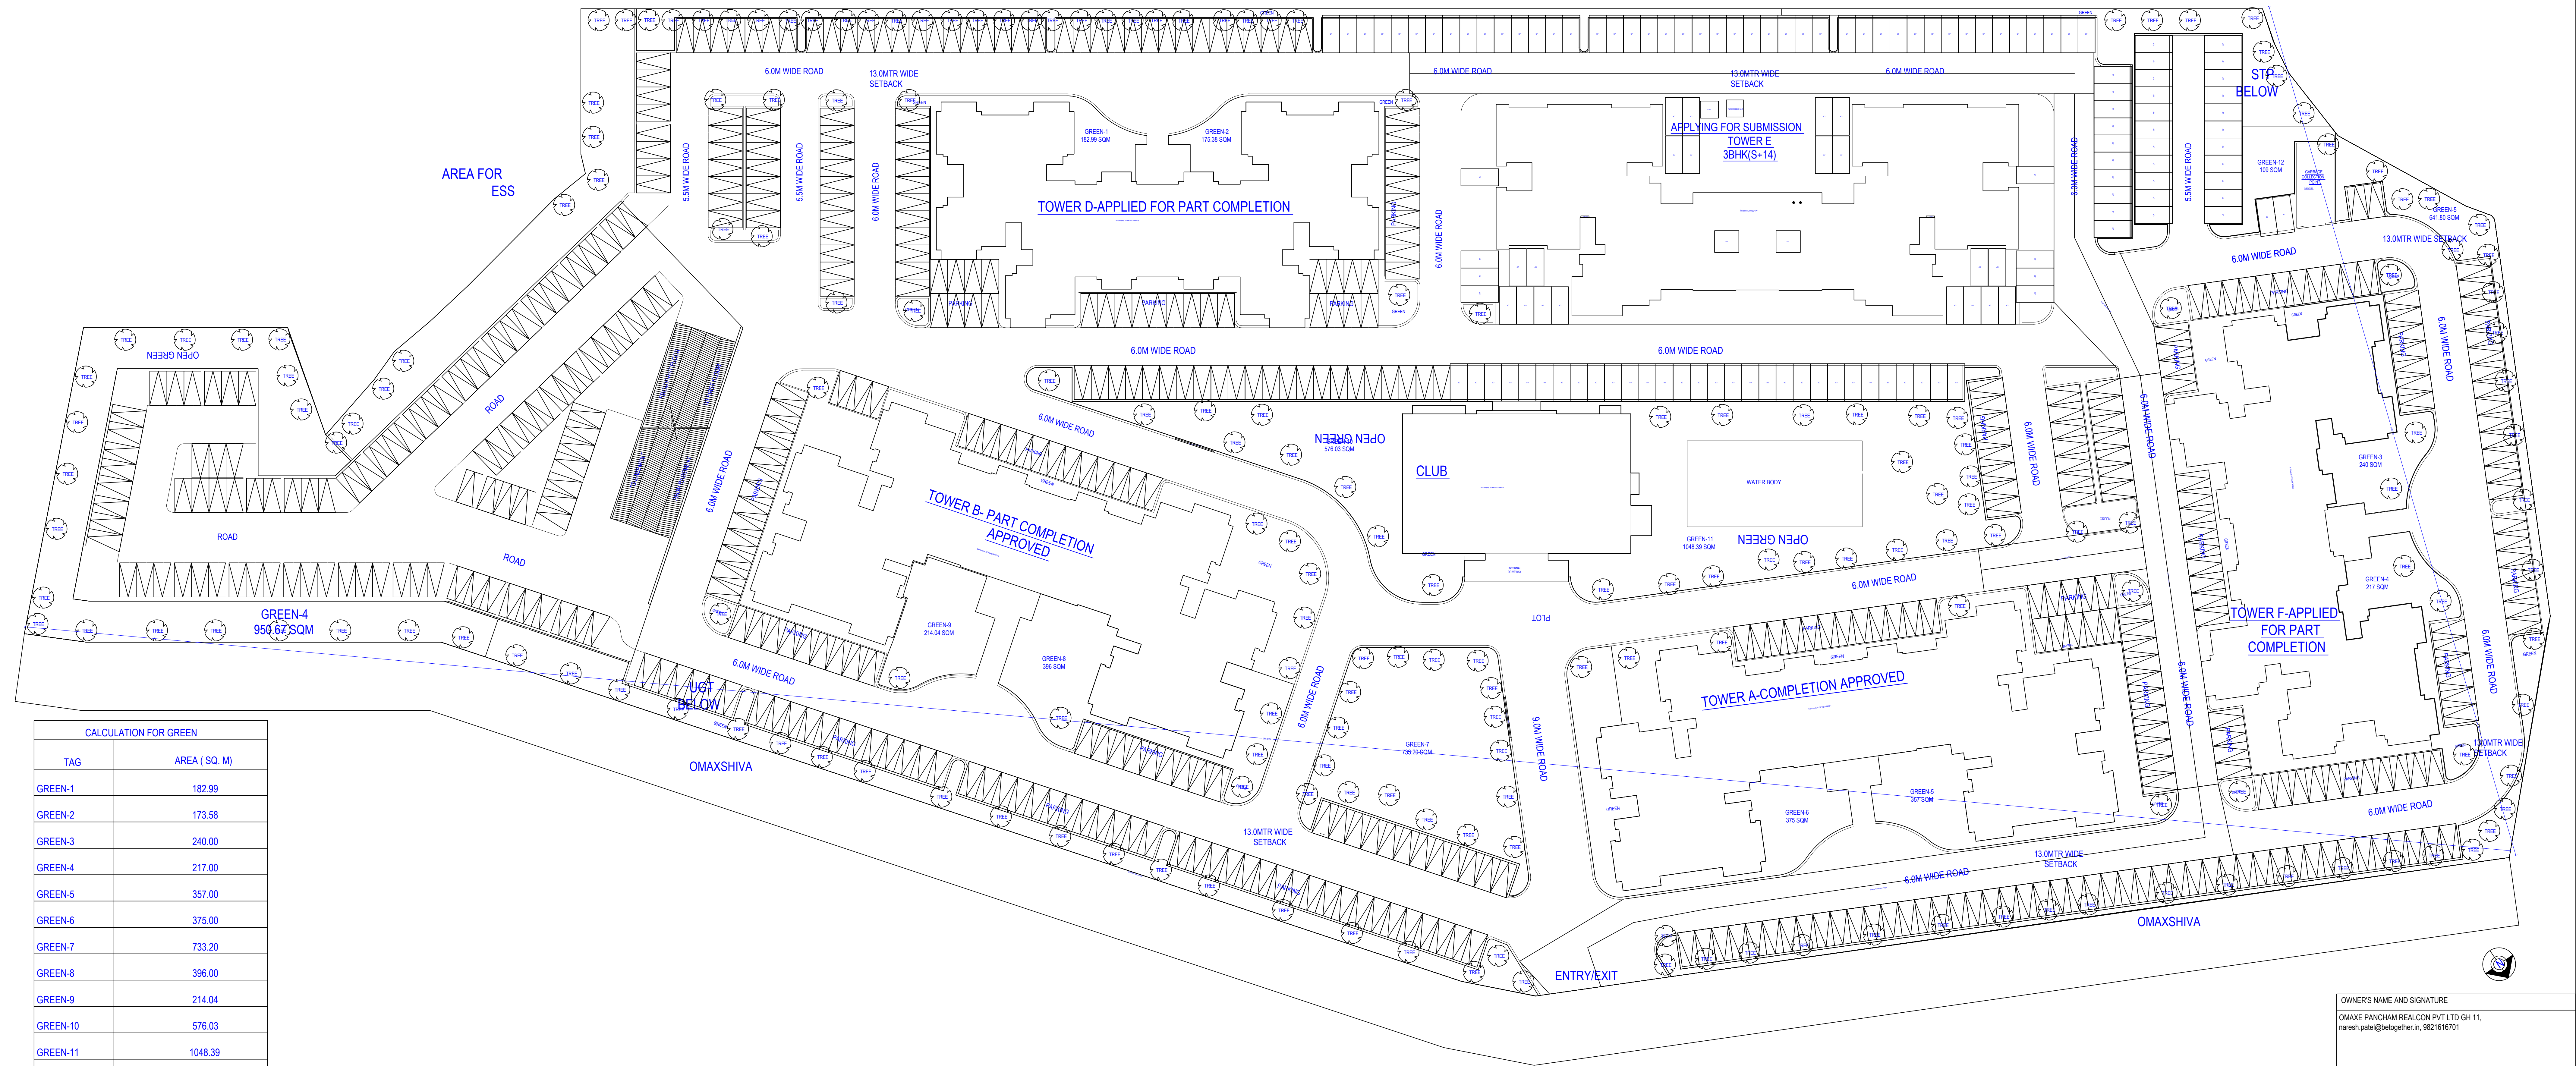


| CALCULATION FOR GREEN |               |
|-----------------------|---------------|
| TAG                   | AREA ( SQ. M) |
| GREEN-1               | 182.99        |
| GREEN-2               | 173.58        |
| GREEN-3               | 240.00        |
| GREEN-4               | 217.00        |
| GREEN-5               | 357.00        |
| GREEN-6               | 375.00        |
| GREEN-7               | 733.20        |
| GREEN-8               | 396.00        |
| GREEN-9               | 214.04        |
| GREEN-10              | 576.03        |
| GREEN-11              | 1048.39       |
| GREEN-12              | 109.00        |
| TOTAL                 | 4622.23       |

Note: - 1) This drawing is prepared as per the current prevailing Building Bye Laws.  
2) If Map sanctioned is used for purpose anything other than stated in application will lead to rejection of Map.

|   |                                 |
|---|---------------------------------|
| OWNER'S NAME AND SIGNATURE<br>OMAXE PANCHAM REALCON PVT LTD GH 11,<br>naresh.pale@ontogather.in, 9821616701                                    |                                 |
| ARCHENG'S NAME AND SIGN<br>Deepankar Sharma<br>CA/2014/64728                                                                                   | INEER                           |
| Signature Not Verified<br>Digitally signed by Deepankar Sharma<br>DN: cn=Deepankar Sharma, o=, ou=, email=deepankar.sharma@ontogather.in, c=IN | Prayagraj Development Authority |
|   |                                 |
| Signature Not Verified<br>Digitally signed by Arvind Chauhan<br>DN: cn=Arvind Chauhan, o=, ou=, email=arvind.chauhan@ontogather.in, c=IN       |                                 |
| Building Plan Application Number<br>PDA/BP/23-24/0919                                                                                          |                                 |
| Sanctioned On<br>12 Apr 2024   |                                 |
| Valid Till<br>15 Apr 2029   |                                 |
| Approved By<br>Arvind Chauhan (Vice Chairman)                                                                                                  |                                 |
| Examined By<br>J M Singh (Junior engineer)   |                                 |
| Kuldeep Chauhan (Assistant Engineer)   |                                 |
| J M Singh (Junior engineer)   |                                 |
| Kuldeep Chauhan (Assistant Engineer)   |                                 |
| B P Singh (Executive engineer)   |                                 |
| Kuldeep Chauhan (Assistant Engineer)   |                                 |

45.0M WIDE ROAD

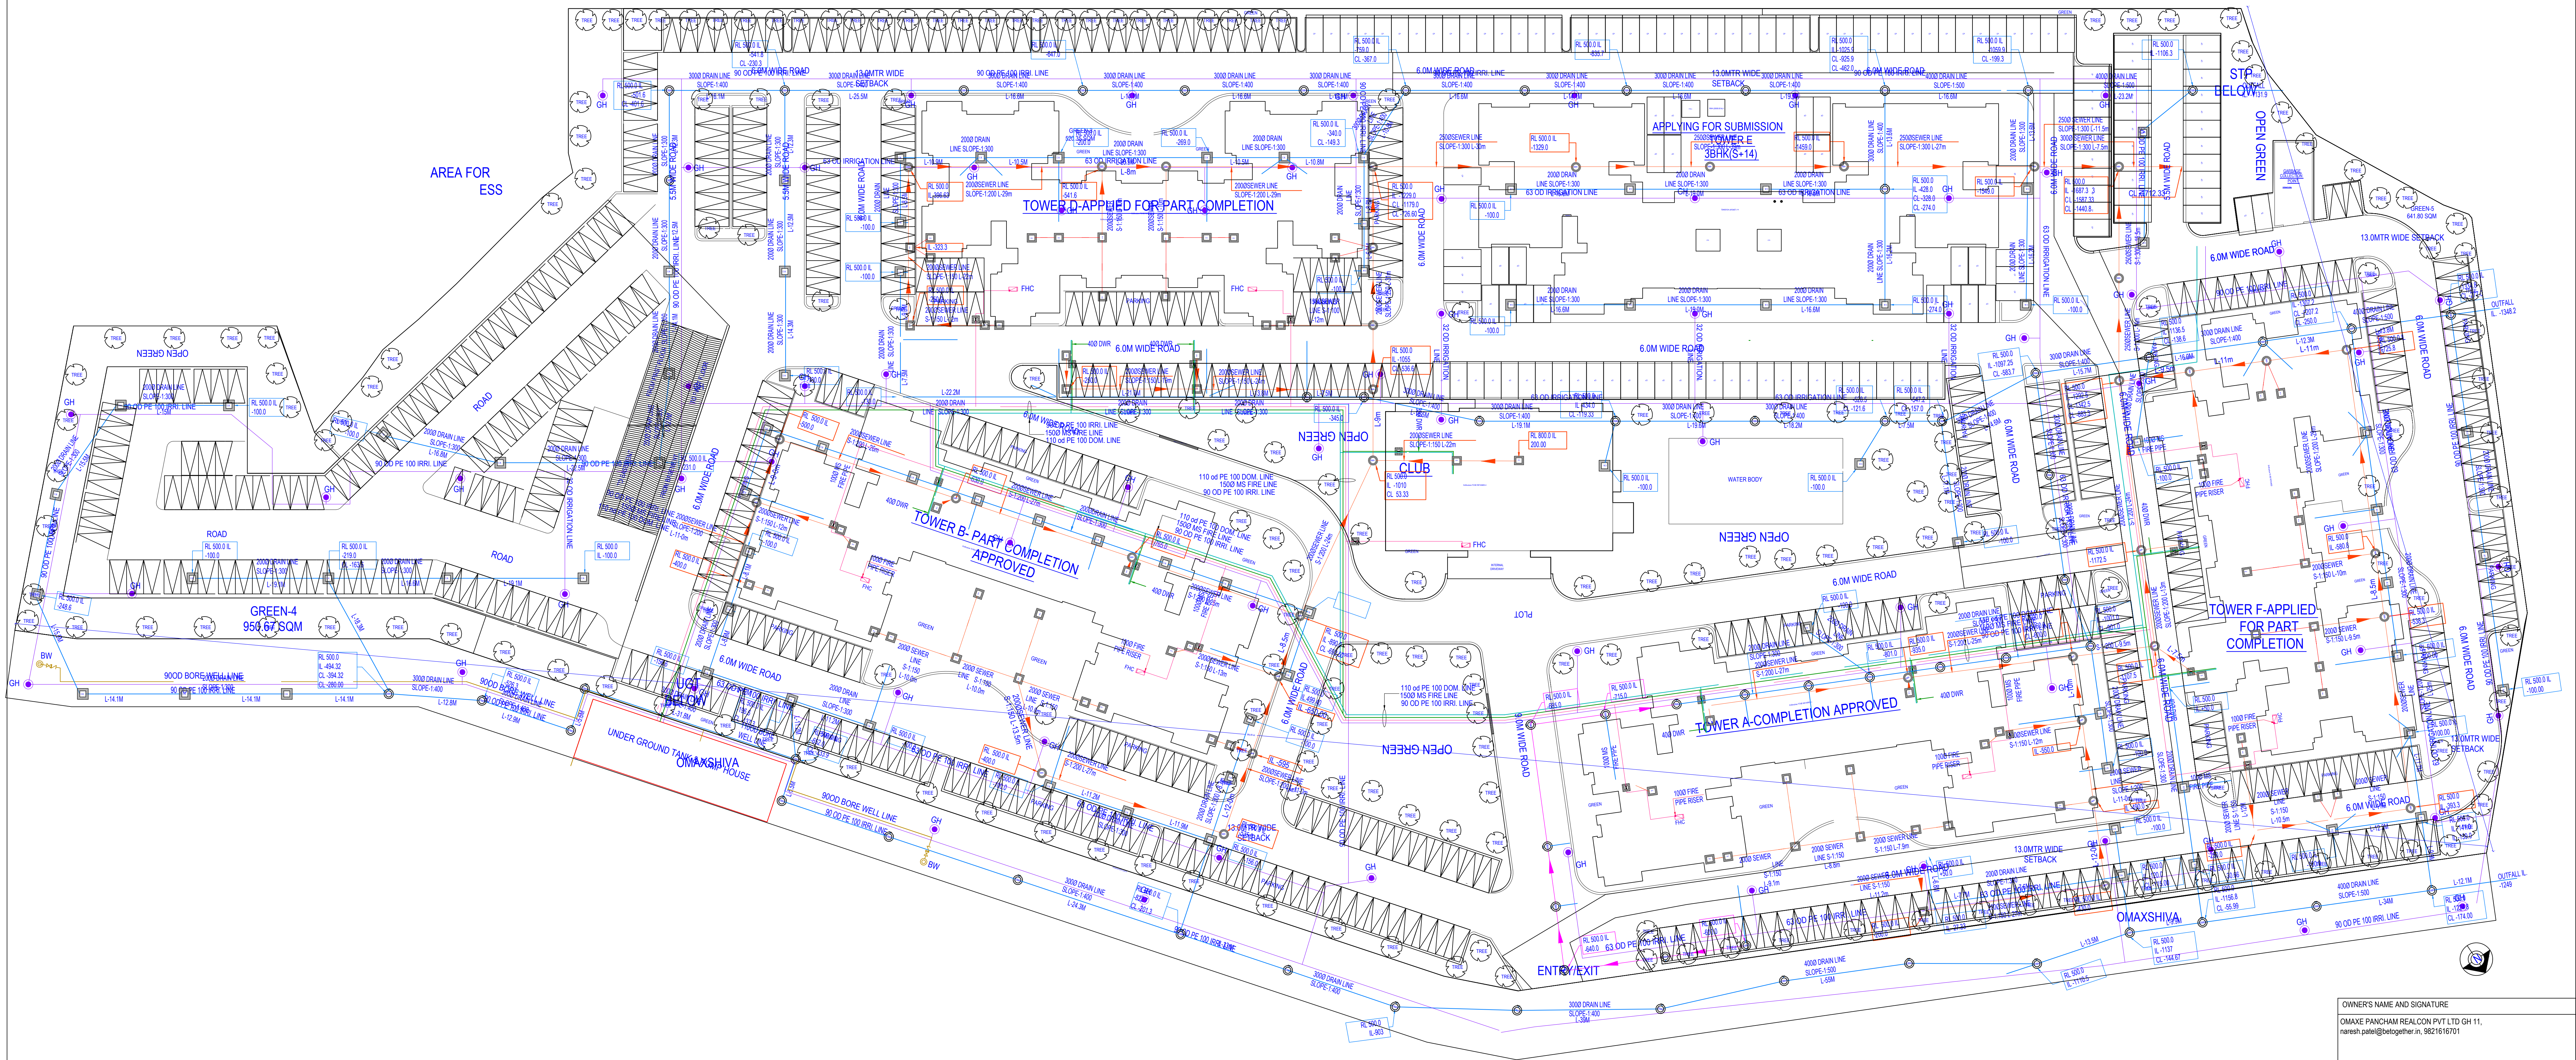


Note: - 1) This drawing is prepared as per the current prevailing Building Bye Laws.  
2) If Map sanctioned is used for purpose anything other than stated in application will lead to rejection of Map.

ISO\_A0 (841.00 x 1189.00\_MM)

|                        |          |                   |           |
|------------------------|----------|-------------------|-----------|
| Total Plot Area: -     | 39424.96 | Total FAR Area: - | 90884.42  |
| Total Coverage Area: - | 9308.31  | Total BUA Area: - | 101833.31 |


|   |      |
|---|------|
| OWNER'S NAME AND SIGNATURE<br>OMAXE PANCHAM REALCON PVT LTD GH 11,<br>naresh.pale@potogether.in, 9821616701   |      |
| ARCHENG'S NAME AND SIGN<br>Deepankar Sharma<br>CA2014/64728   | INER |
| Signature Not Verified<br>Prayagraj Development Authority   |      |
| Building Plan Application Number<br>PDA/BP/23-24/0919<br>Sanctioned On<br>12 Apr 2024<br>Valid Till<br>15 Apr 2029<br>Approved By<br>Arvind Chauhan (Vice Chairman)<br>Examined By<br>J M Singh (Junior engineer)<br>Kuldeep Chauhan (Assistant Engineer)<br>J M Singh (Junior engineer)<br>Kuldeep Chauhan (Assistant Engineer)<br>B P Singh (Executive engineer)<br>Kuldeep Chauhan (Assistant Engineer) |      |

45.0M WIDE ROAD

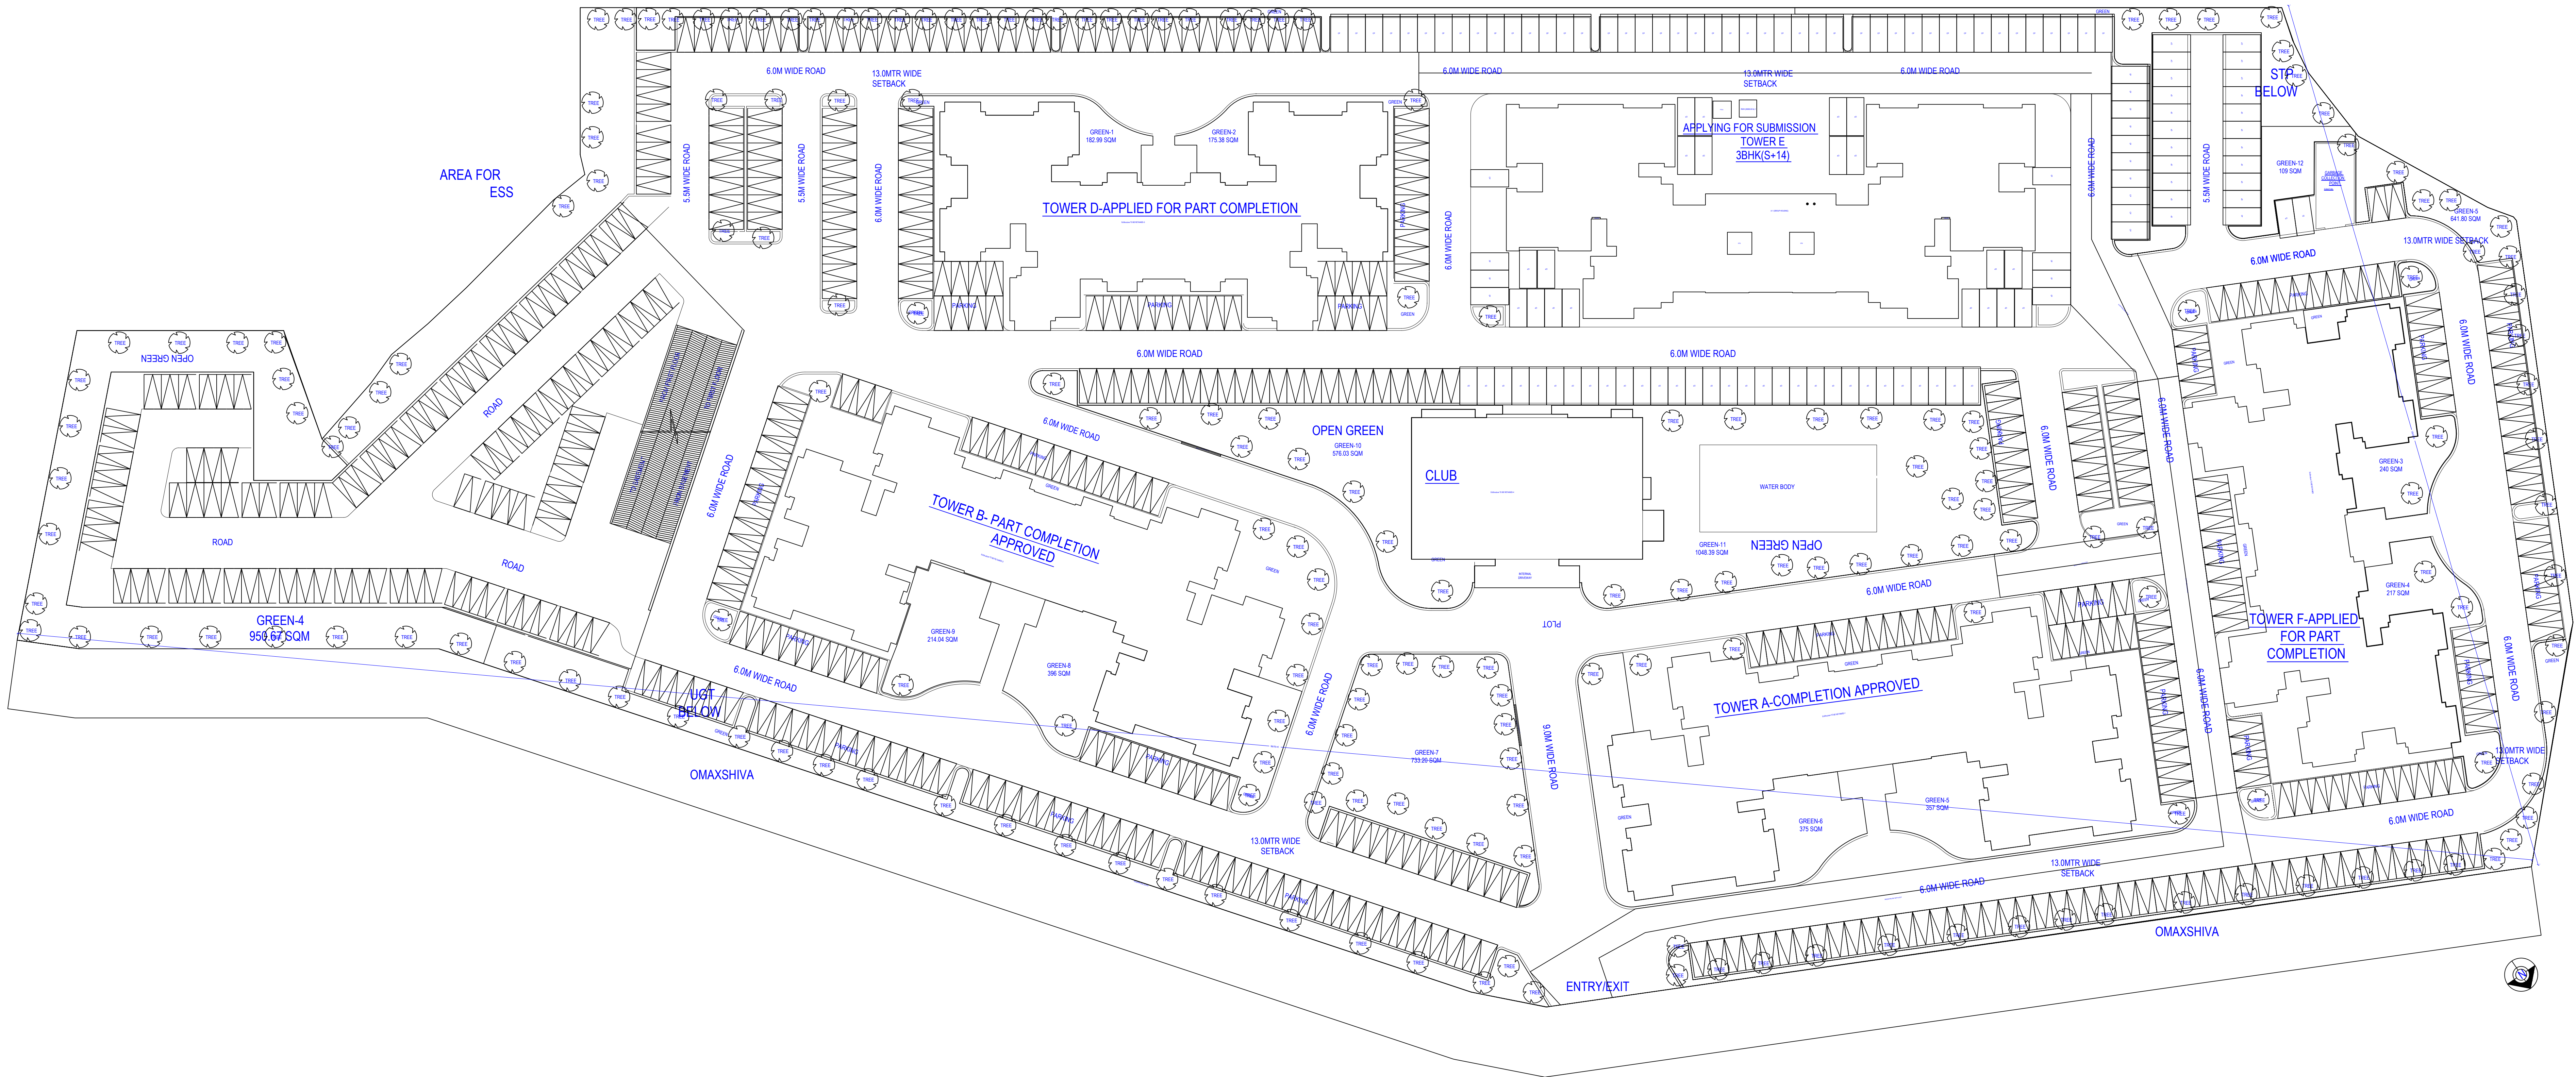

|   |                                 |
|---|---------------------------------|
| OWNER'S NAME AND SIGNATURE<br>OMAXE PANCHAM REALCON PVT LTD GH 11,<br>naresh.pale@ontogather.in, 9821616701                                                      |                                 |
| ARCHITECT'S NAME AND SIGN<br>Deepankar Sharma<br>CA/2014/64728                                                                                                   | INEER                           |
| Signature Not Verified<br>Digitally signed by Deepankar Sharma<br>DN: cn=Deepankar Sharma, o=Prayagraj Development Authority, ou=Prayagraj Development Authority | Prayagraj Development Authority |
|   |                                 |
| Signature Not Verified<br>Digitally signed by Arvind Chauhan<br>DN: cn=Arvind Chauhan, o=Prayagraj Development Authority, ou=Prayagraj Development Authority     |                                 |
| Building Plan Application Number<br>PDA/BP/23-24/0919   |                                 |
| Sanctioned On<br>12 Apr 2024   |                                 |
| Valid Till<br>15 Apr 2029   |                                 |
| Approved By<br>Arvind Chauhan (Vice Chairman)   |                                 |
| Examined By<br>J M Singh (Junior engineer)   |                                 |
| Kuldeep Chauhan (Assistant Engineer)   |                                 |
| J M Singh (Junior engineer)   |                                 |
| Kuldeep Chauhan (Assistant Engineer)   |                                 |
| B P Singh (Executive engineer)   |                                 |
| Kuldeep Chauhan (Assistant Engineer)   |                                 |

Note: - 1) This drawing is prepared as per the current prevailing Building Bye Laws.  
2) If Map sanctioned is used for purpose anything other than stated in application will lead to rejection of Map.

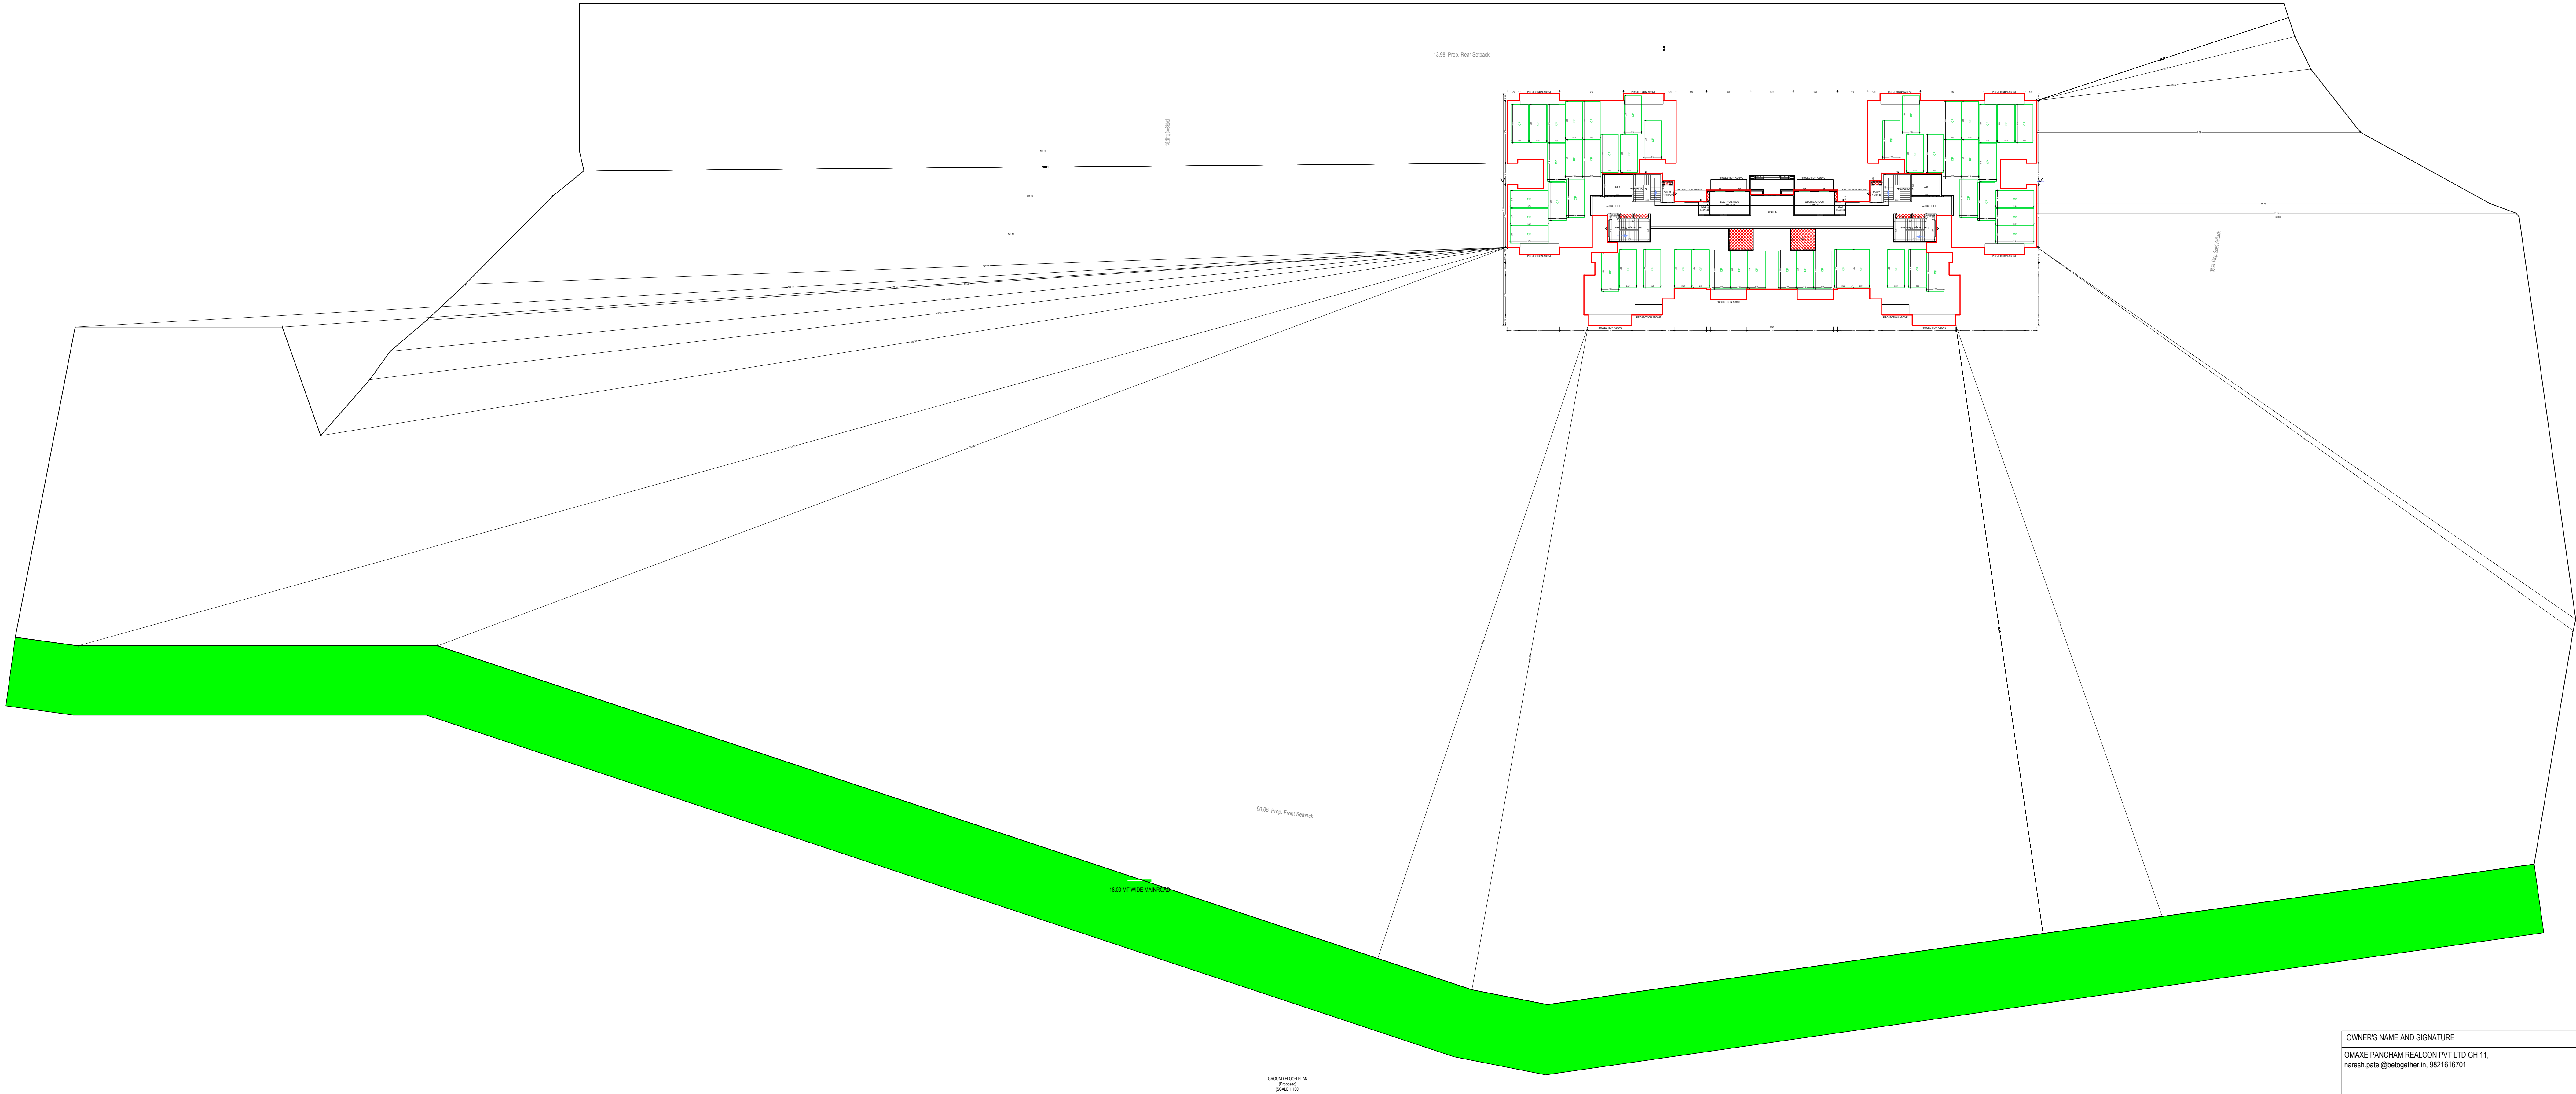


GROUND FLOOR PLAN  
(Proposed)  
(SCALE 1:100)


|   |   |
|---|---|
| OWNER'S NAME AND SIGNATURE<br>OMAXE PANCHAM REALCON PVT LTD GH 11,<br>naresh.pale@otogether.in, 9821616701   |   |
| ARCHITECT'S NAME AND SIGNATURE<br>Deepankar Sharma<br>CA/2014/64728<br>Signature Not Verified<br>Digitally signed by Deepankar Sharma<br>DN: cn=Deepankar Sharma, o=CA/2014/64728, c=IN                                             | INEER   |
|   | Prayagraj Development Authority<br> |
|   | Signature Not Verified<br>Digitally signed by B P Singh<br>DN: cn=B P Singh, o=Prayagraj Development Authority, c=IN     |
| Building Plan Application Number<br>PDA/BP/23-24/0919   |   |
| Sanctioned On<br>12 Apr 2024   |   |
| Valid Till<br>15 Apr 2029   |   |
| Approved By<br>Arvind Chauhan (Vice Chairman)   |   |
| Examined By<br>J M Singh (Junior engineer)<br>Kuldeep Chauhan (Assistant Engineer)<br>J M Singh (Junior engineer)<br>Kuldeep Chauhan (Assistant Engineer)<br>B P Singh (Executive engineer)<br>Kuldeep Chauhan (Assistant Engineer) |   |

Note: - 1) This drawing is prepared as per the current prevailing Building Bye Laws.  
2) If Map sanctioned is used for purpose anything other than stated in application will lead to rejection of Map.

|                        |          |                   |           |
|------------------------|----------|-------------------|-----------|
| Total Plot Area: -     | 39424.96 | Total FAR Area: - | 90884.42  |
| Total Coverage Area: - | 9308.31  | Total BUA Area: - | 101833.31 |

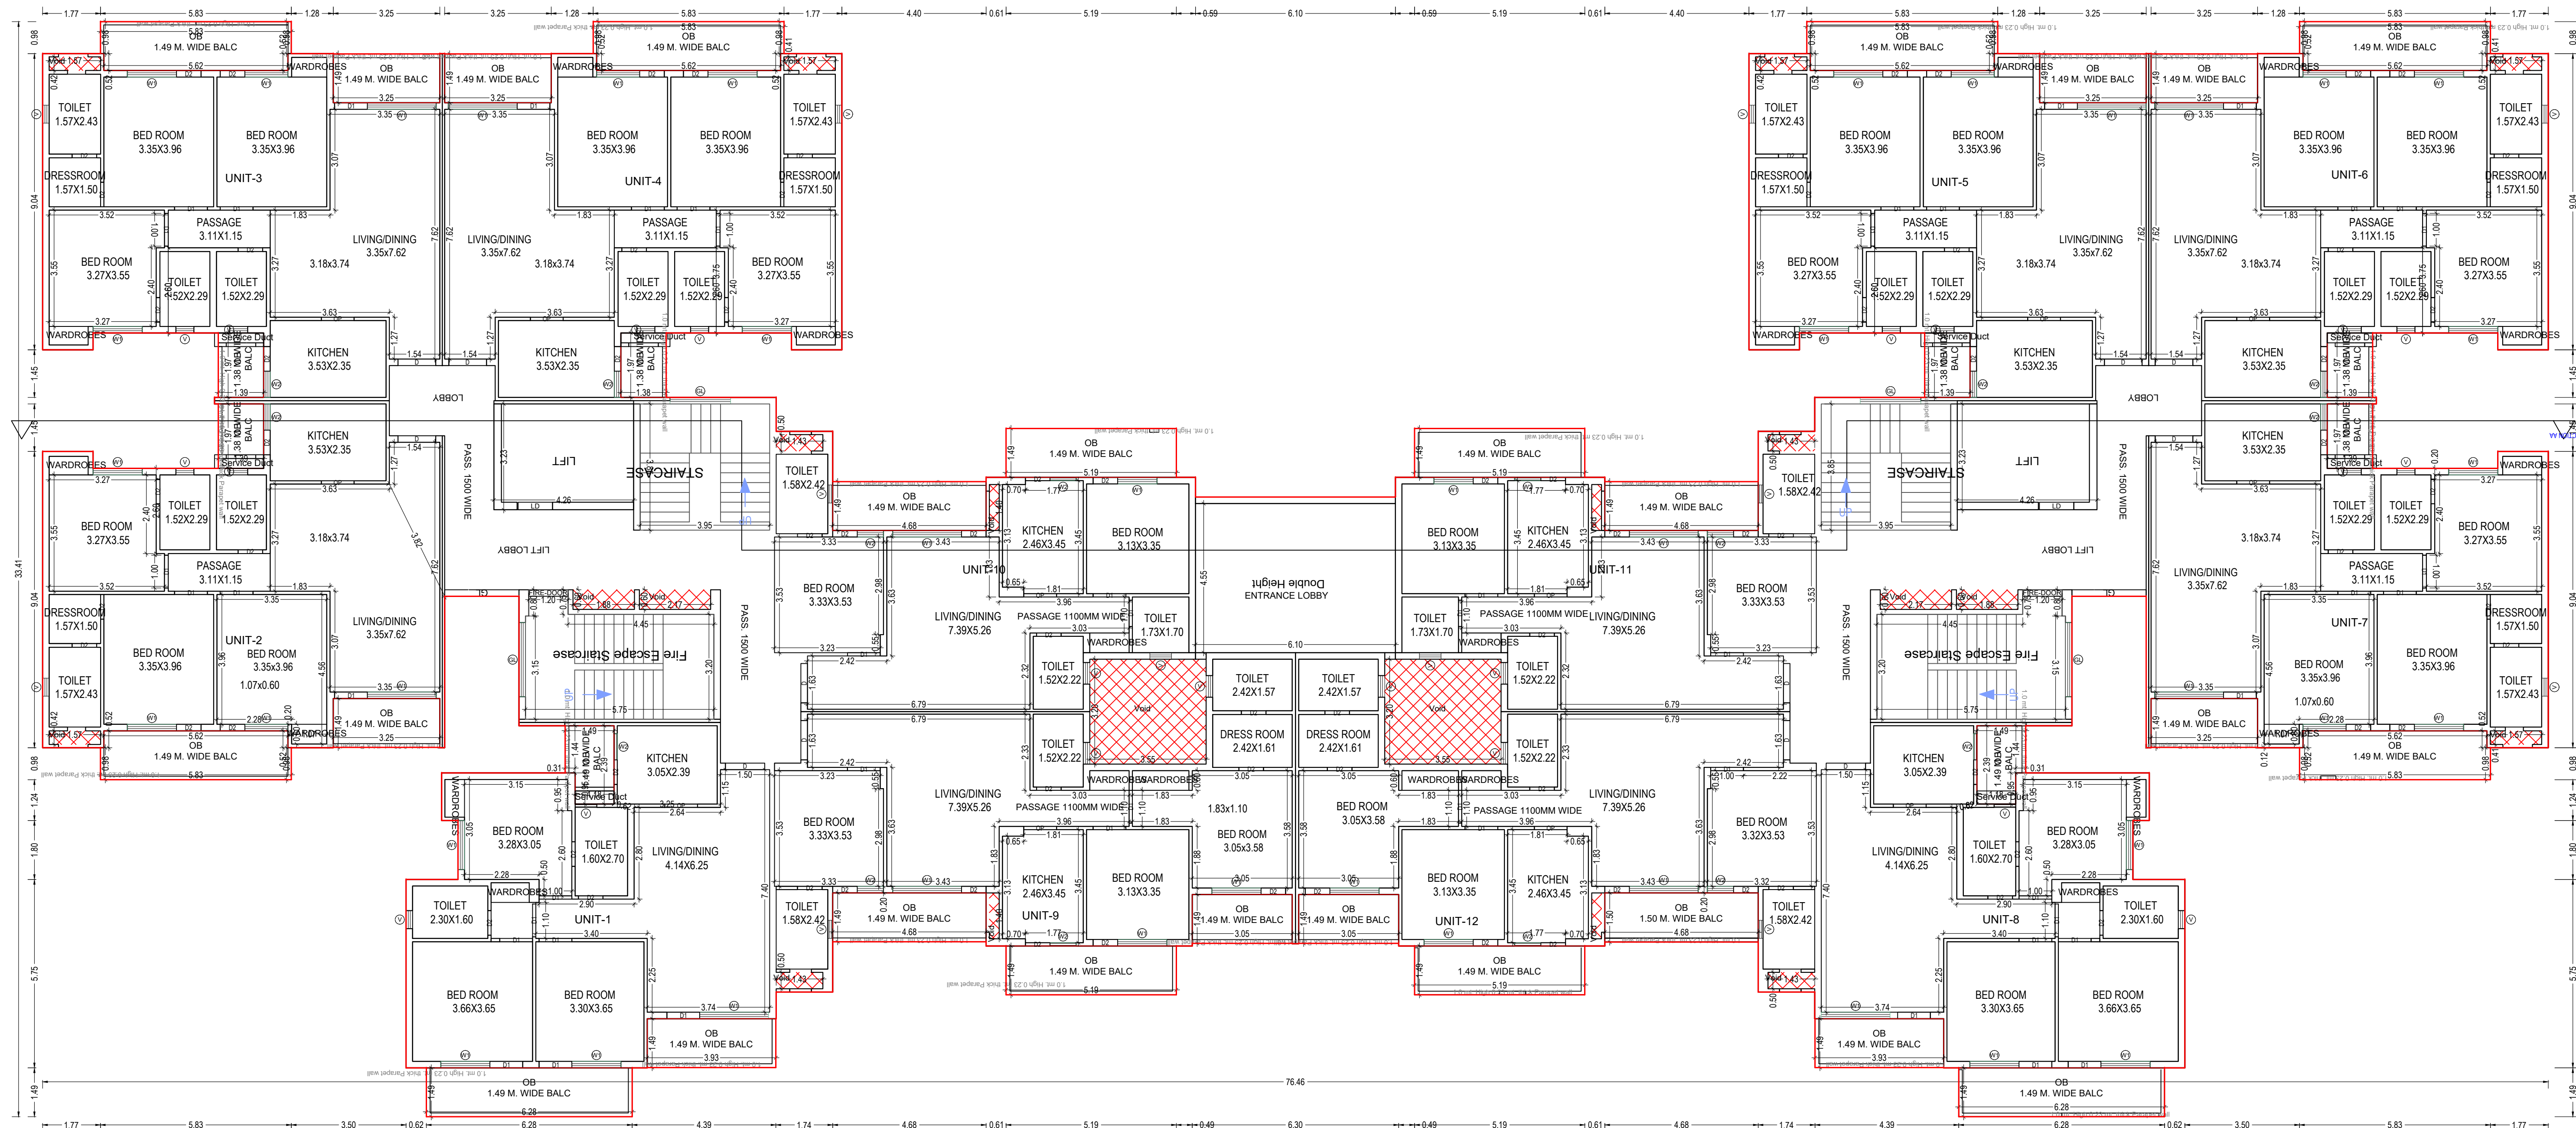

FIRST FLOOR PLAN  
(Proposed)  
(SCALE 1:100)

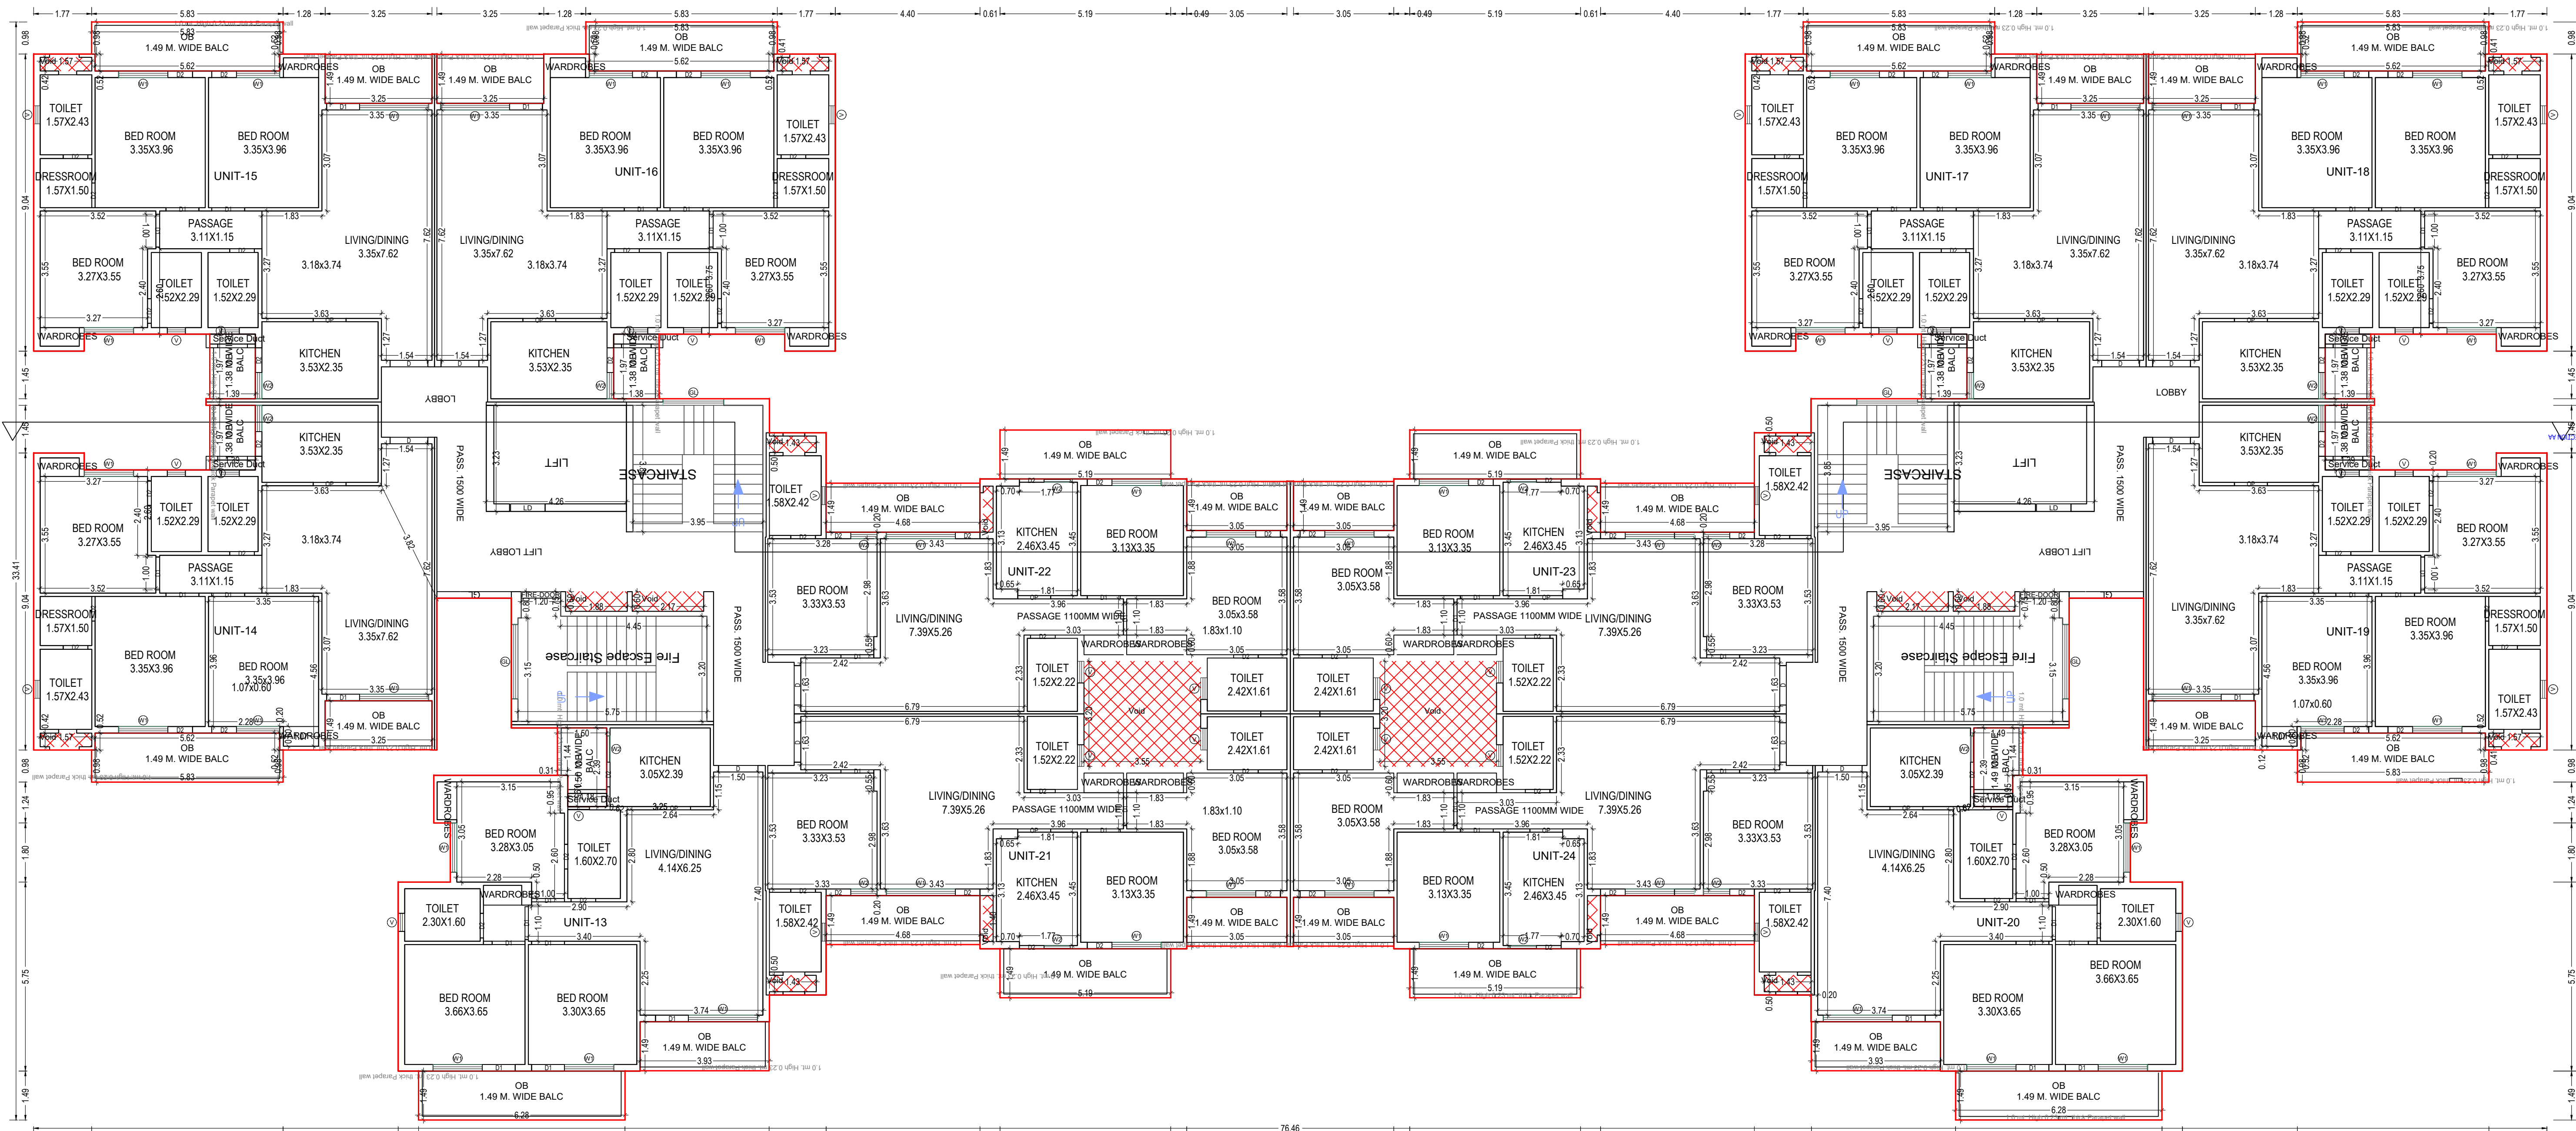


TYPICAL - 2, 3, 4, 5, 6, 7, 8, 9, 10, 11, 12, 13 FLOOR PLAN  
(Proposed)  
(SCALE 1:100)


Note: - 1) This drawing is prepared as per the current prevailing Building Bye Laws.  
2) If Map sanctioned is used for purpose anything other than stated in application will lead to rejection of Map.

|   |      |
|---|------|
| OWNER'S NAME AND SIGNATURE<br>OMAXE PANCHAM REALCON PVT LTD GH 11,<br>naresh.patel@ontogather.in, 9821616701   |      |
| ARCHENG'S NAME AND SIGN<br>Deepankar Sharma<br>CA2014/64728   | INER |
| Signature Not Verified<br>Prayagraj Development Authority   |      |
| Building Plan Application Number<br>PDA/BP/23-24/0919<br>Sanctioned On<br>12 Apr 2024<br>Valid Till<br>15 Apr 2029<br>Approved By<br>Arvind Chauhan (Vice Chairman)<br>Examined By<br>J M Singh (Junior engineer)<br>Kuldeep Chauhan (Assistant Engineer)<br>J M Singh (Junior engineer)<br>Kuldeep Chauhan (Assistant Engineer)<br>B P Singh (Executive engineer)<br>Kuldeep Chauhan (Assistant Engineer) |      |

|                        |          |                   |           |
|------------------------|----------|-------------------|-----------|
| Total Plot Area: -     | 39424.96 | Total FAR Area: - | 90884.42  |
| Total Coverage Area: - | 9308.31  | Total BUA Area: - | 101833.31 |

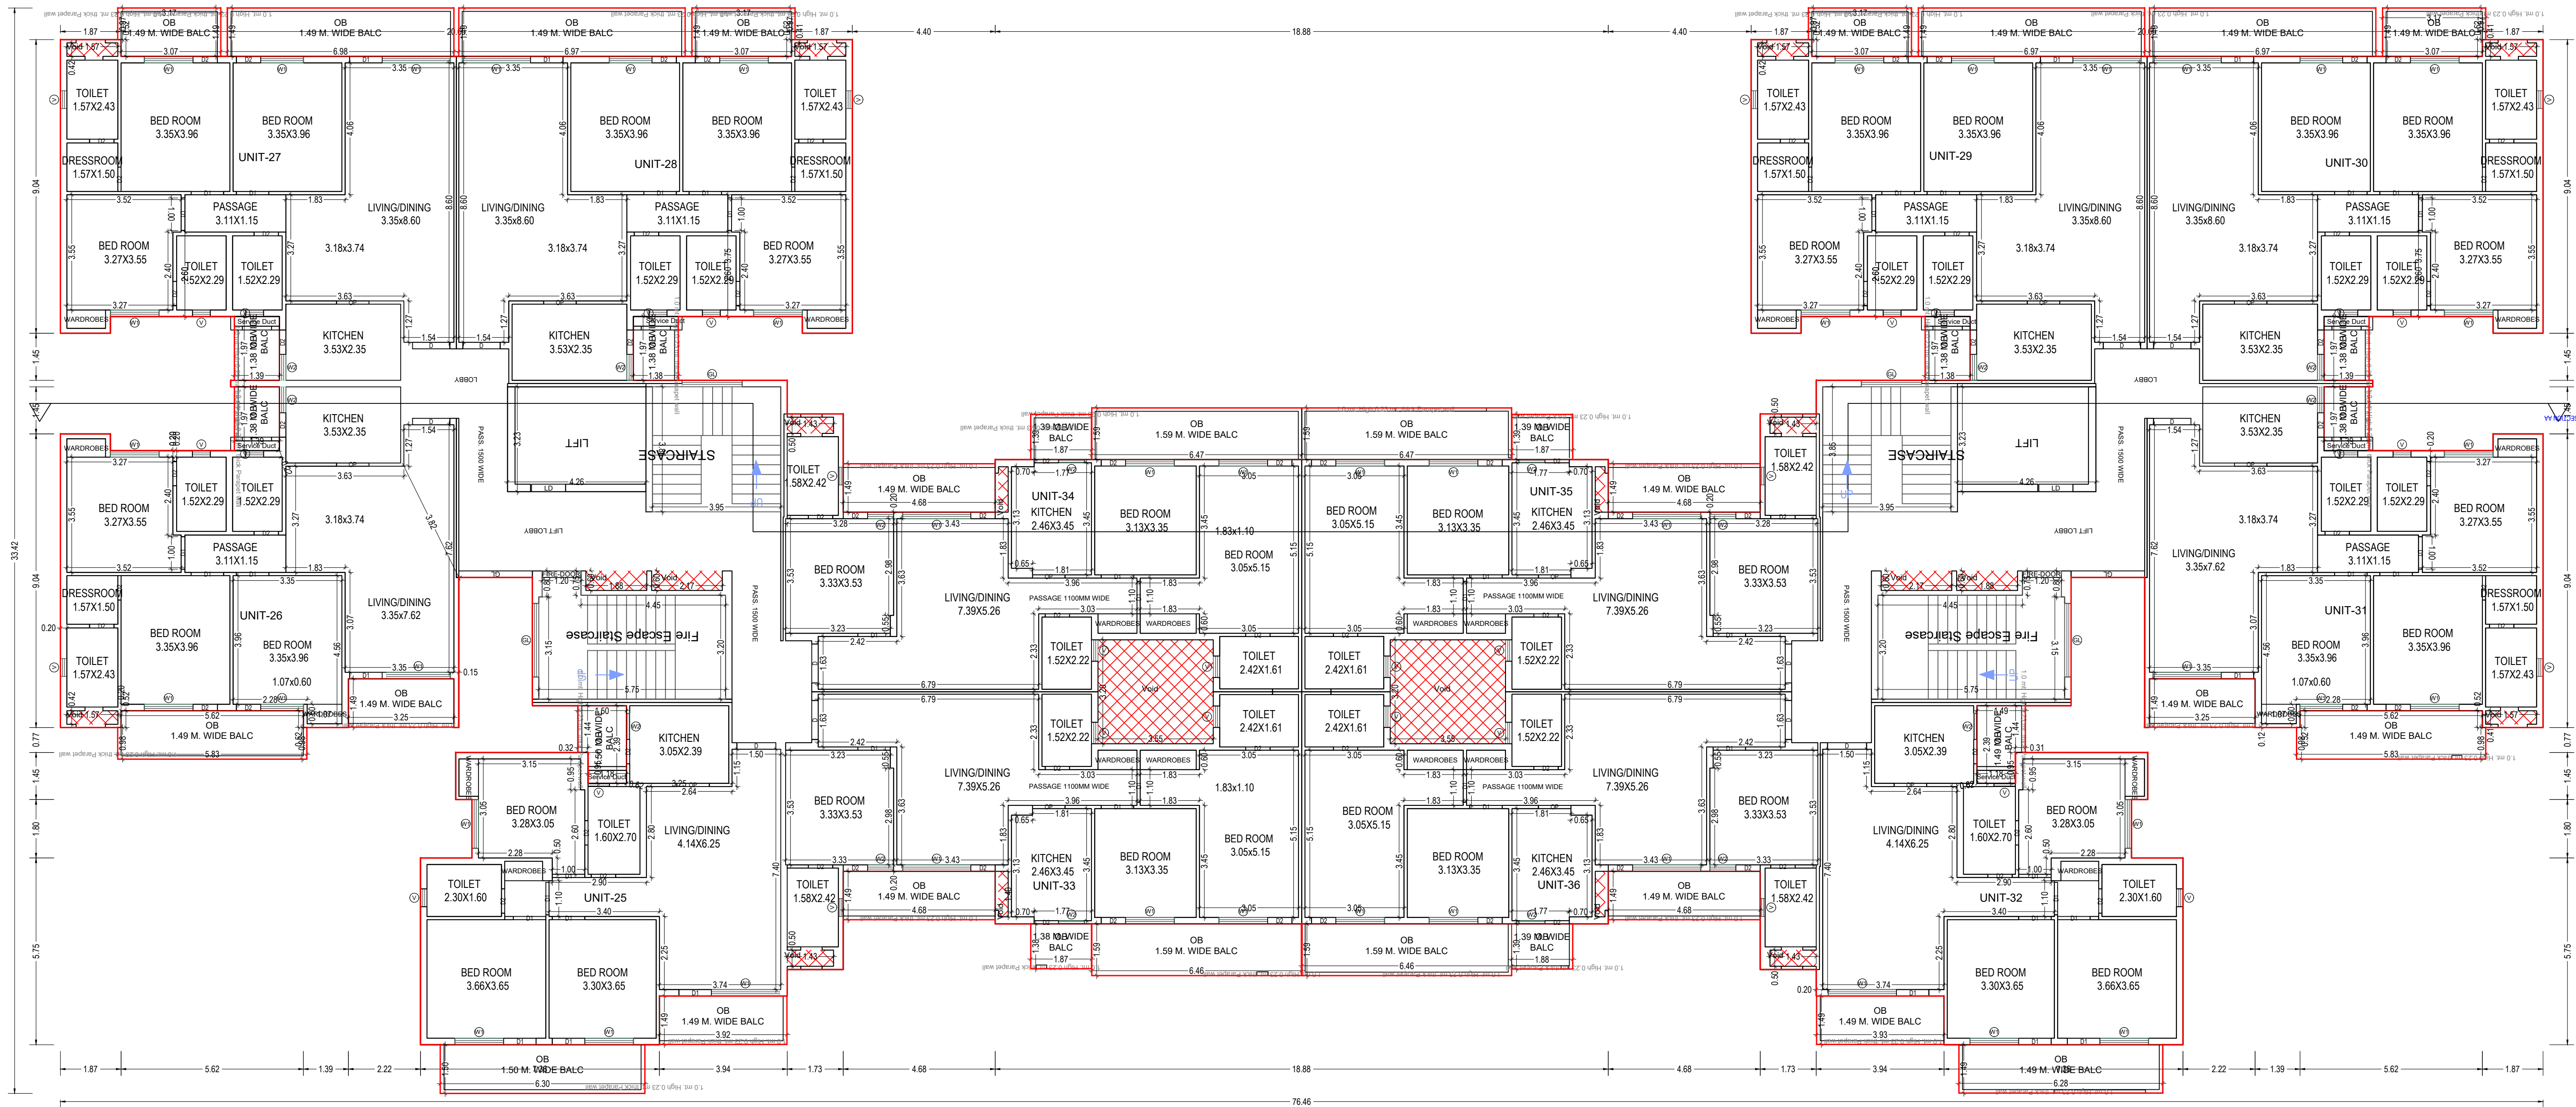

FOURTEENTH FLOOR PLAN  
(Proposed)  
(SCALE 1:100)

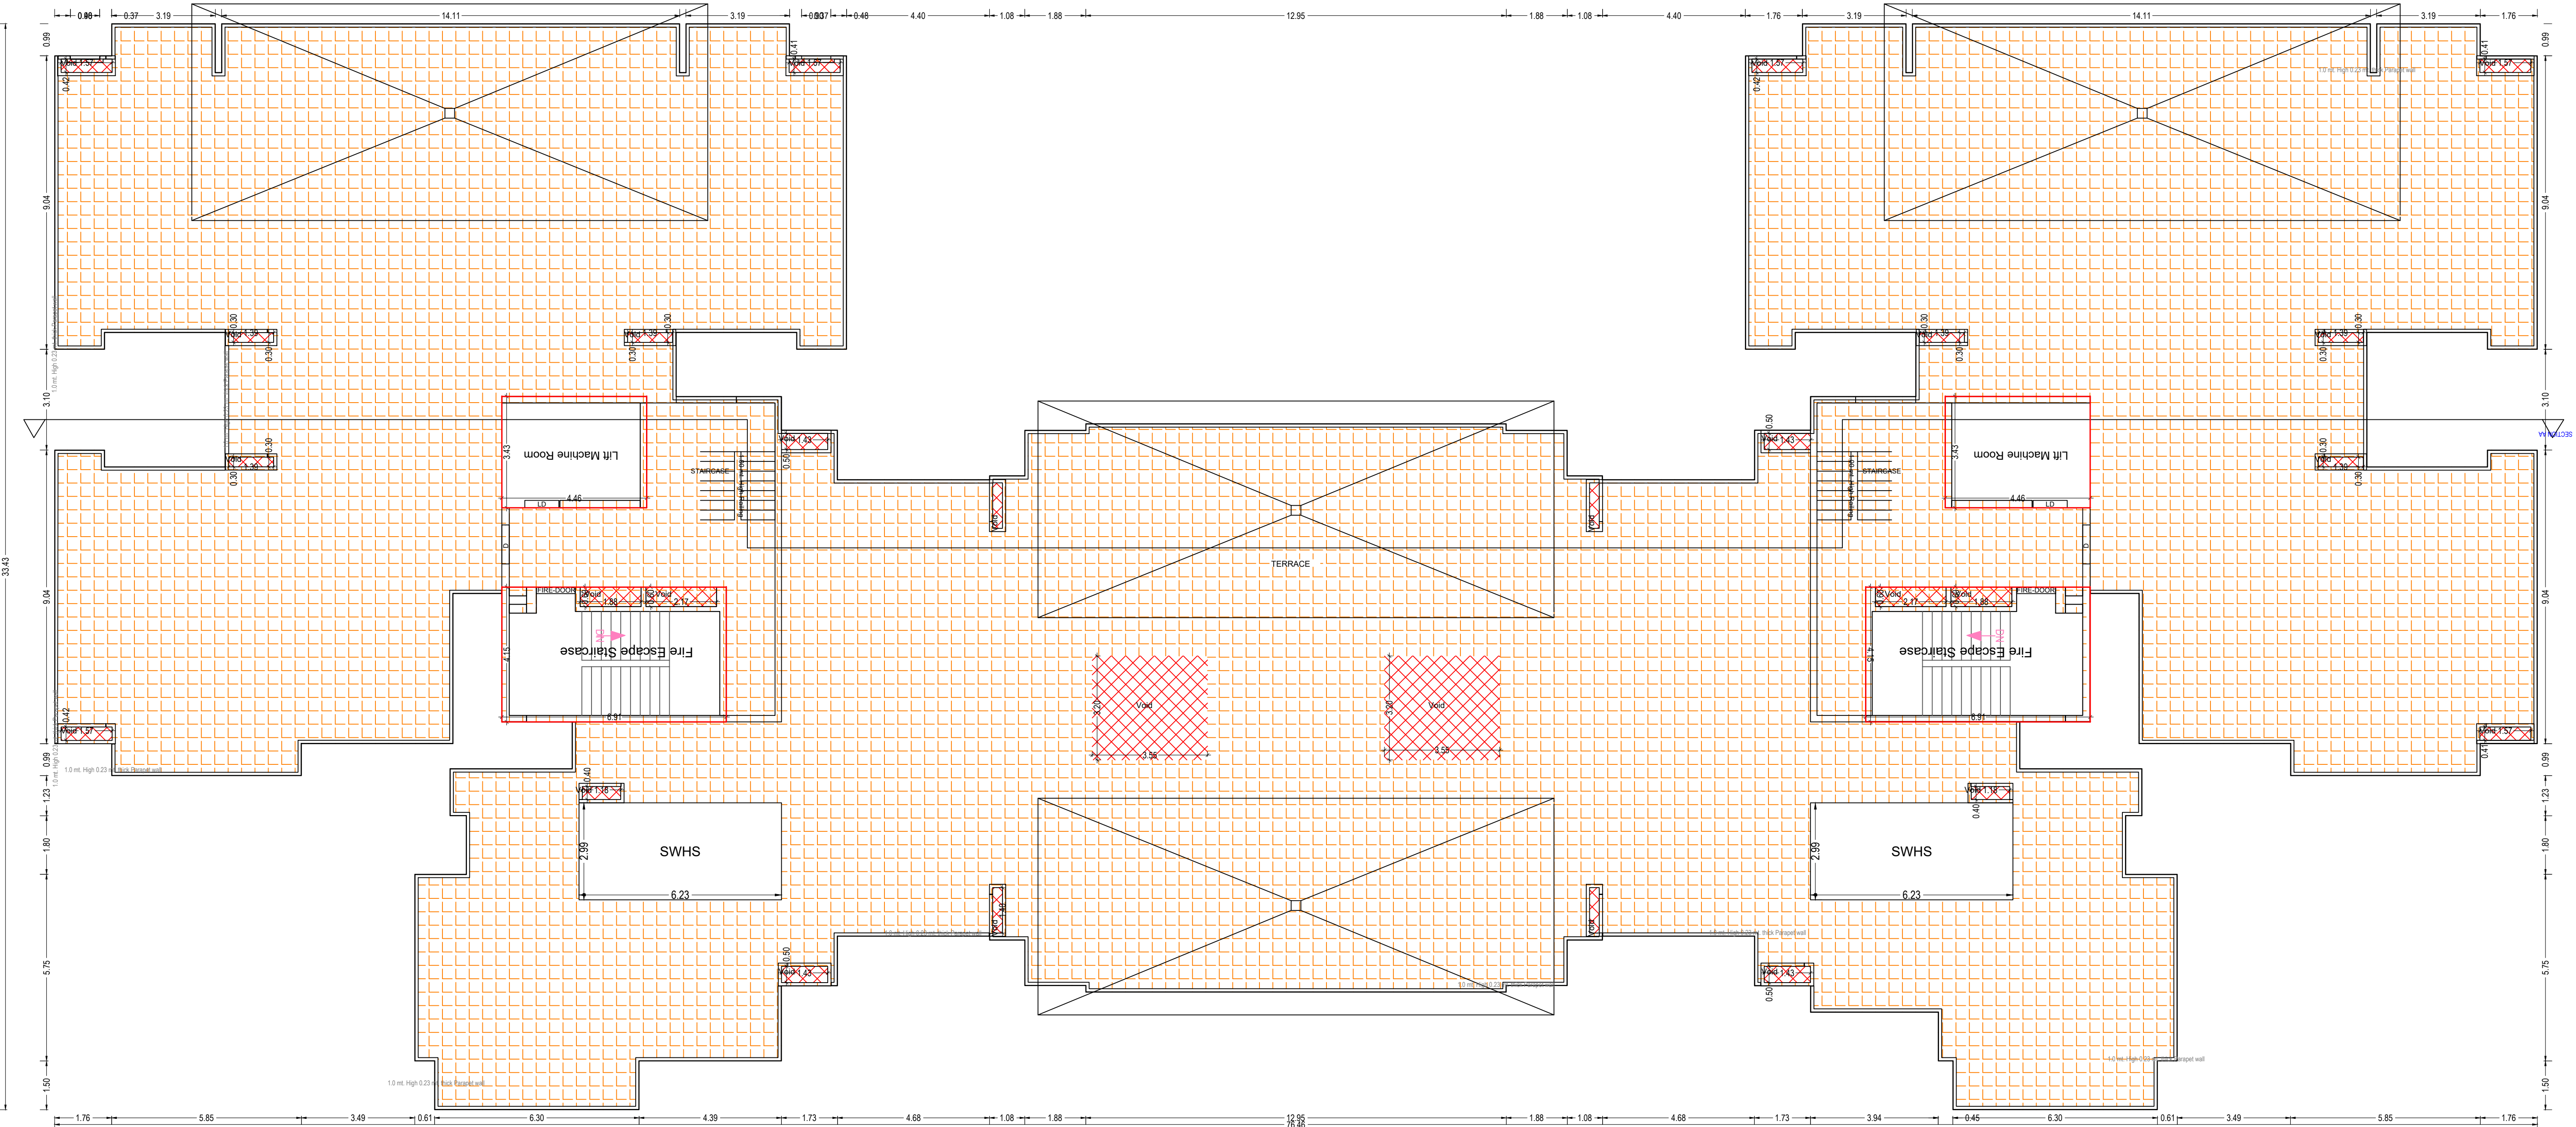

TERRACE FLOOR PLAN  
(SCALE 1:100)


Note: - 1) This drawing is prepared as per the current prevailing Building Bye Laws.  
2) If Map sanctioned is used for purpose anything other than stated in application will lead to rejection of Map.

|                        |          |                   |           |
|------------------------|----------|-------------------|-----------|
| Total Plot Area: -     | 39424.96 | Total FAR Area: - | 90884.42  |
| Total Coverage Area: - | 9308.31  | Total BUA Area: - | 101833.31 |

|   |       |
|---|-------|
| OWNER'S NAME AND SIGNATURE<br>OMAXE PANCHAM REALCON PVT LTD GH 11,<br>naresh.patel@omaxerealestate.in, 9821616701 |       |
| ARCHITECT'S NAME AND SIGN<br>Deepankar Sharma<br>CA/2014/64728                                                    | INEER |
| Signature Not Verified<br>Deepankar Sharma<br>CA/2014/64728<br>Prayagraj Development Authority                    |       |
| QR Code   |       |
| Signature Not Verified<br>Arvind Chauhan<br>CA/2014/64728<br>Prayagraj Development Authority                      |       |
| Building Plan Application Number<br>PDA/BP/23-24/0919                                                             |       |
| Sanctioned On<br>12 Apr 2024                                                                                      |       |
| Valid Till<br>15 Apr 2029                                                                                         |       |
| Approved By<br>Arvind Chauhan (Vice Chairman)                                                                     |       |
| Examined By<br>J M Singh (Junior engineer)                                                                        |       |
| Kuldeep Chauhan (Assistant Engineer)                                                                              |       |
| J M Singh (Junior engineer)                                                                                       |       |
| Kuldeep Chauhan (Assistant Engineer)                                                                              |       |
| B P Singh (Executive engineer)                                                                                    |       |
| Kuldeep Chauhan (Assistant Engineer)                                                                              |       |




FRONT ELEVATION

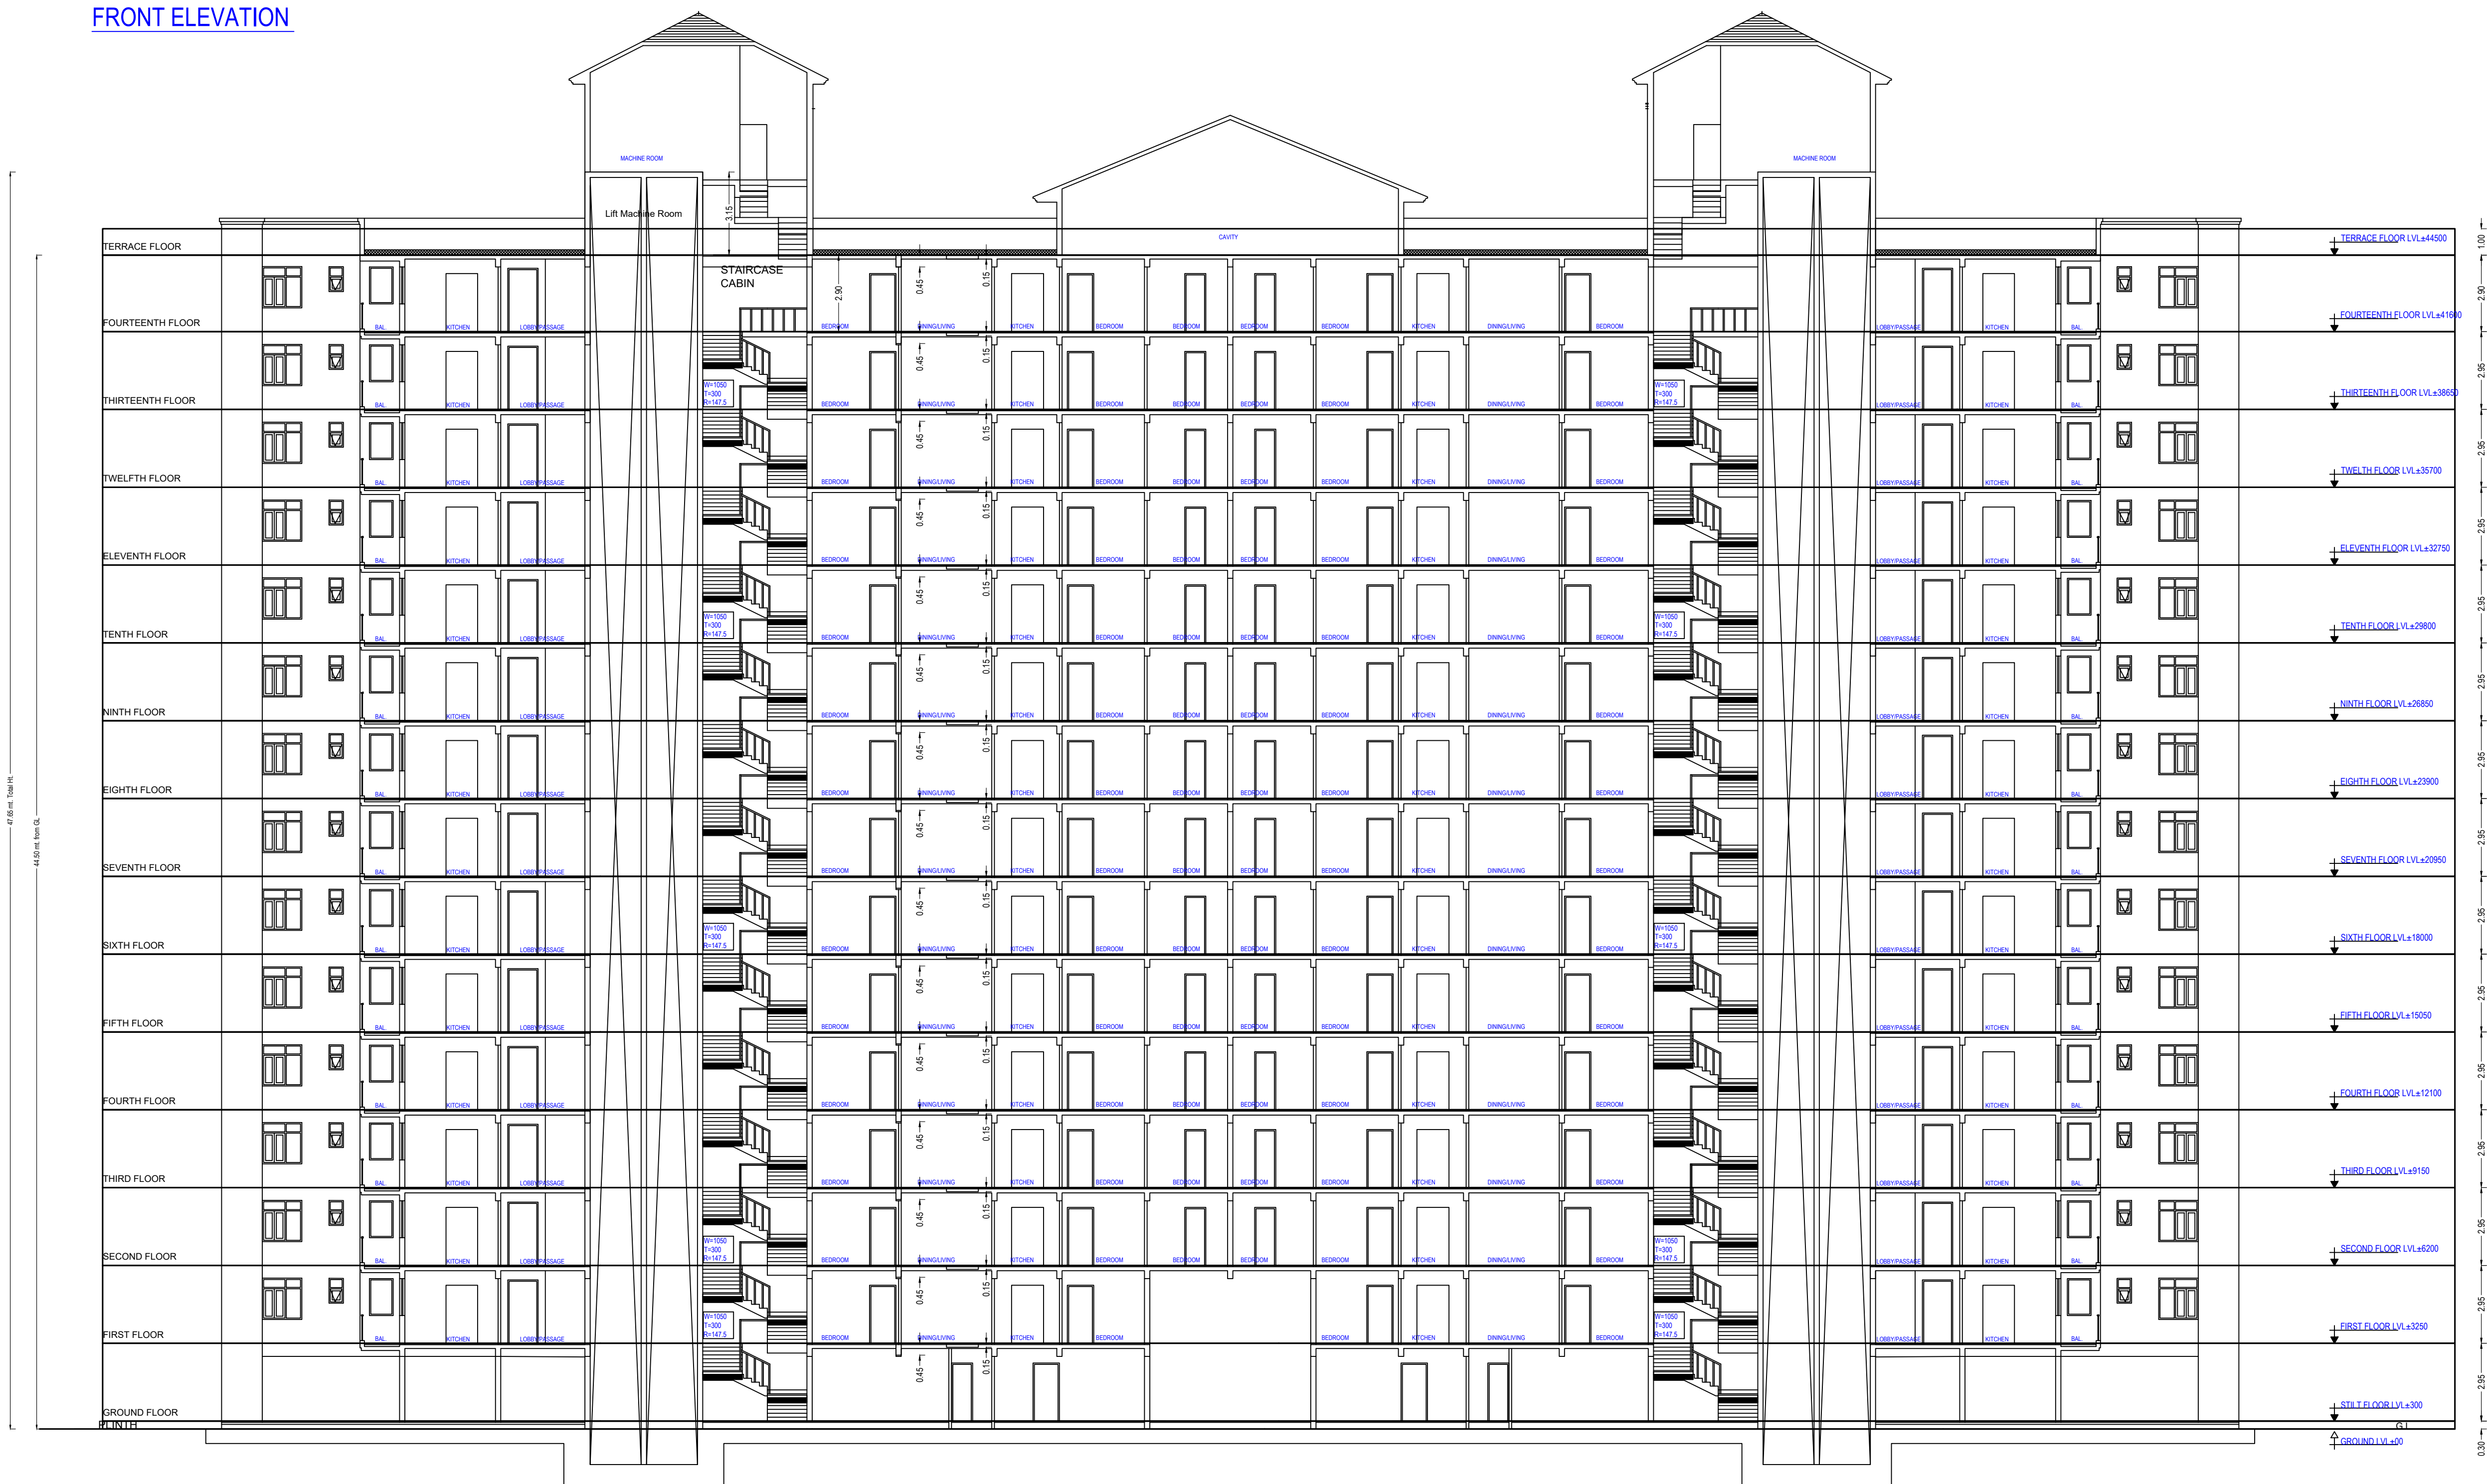

Note: - 1) This drawing is prepared as per the current prevailing Building Bye Laws.  
2) If Map sanctioned is used for purpose anything other than stated in application will lead to rejection of Map.

|                        |          |                   |           |
|------------------------|----------|-------------------|-----------|
| Total Plot Area: -     | 39424.96 | Total FAR Area: - | 90884.42  |
| Total Coverage Area: - | 9308.31  | Total BUA Area: - | 101833.31 |

|   |                                 |
|---|---------------------------------|
| OWNER'S NAME AND SIGNATURE<br>OMAXE PANCHAM REALCON PVT LTD GH 11,<br>naresh.patel@otogether.in, 9821616701   |                                 |
| ARCHENG'S NAME AND SIGN<br>Deepankar Sharma<br>CA2014/64728   | INER                            |
| Signature Not Verified<br>Deepankar Sharma<br>CA2014/64728<br>Designation: Architect   | Prayagraj Development Authority |
| Building Plan Application Number<br>PDA/BP/23-24/0919<br>Sanctioned On<br>12 Apr 2024<br>Valid Till<br>15 Apr 2029<br>Approved By<br>Arvind Chauhan (Vice Chairman)<br>Examined By<br>J M Singh (Junior engineer)<br>Kuldeep Chauhan (Assistant Engineer)<br>J M Singh (Junior engineer)<br>Kuldeep Chauhan (Assistant Engineer)<br>B P Singh (Executive engineer)<br>Kuldeep Chauhan (Assistant Engineer) |                                 |

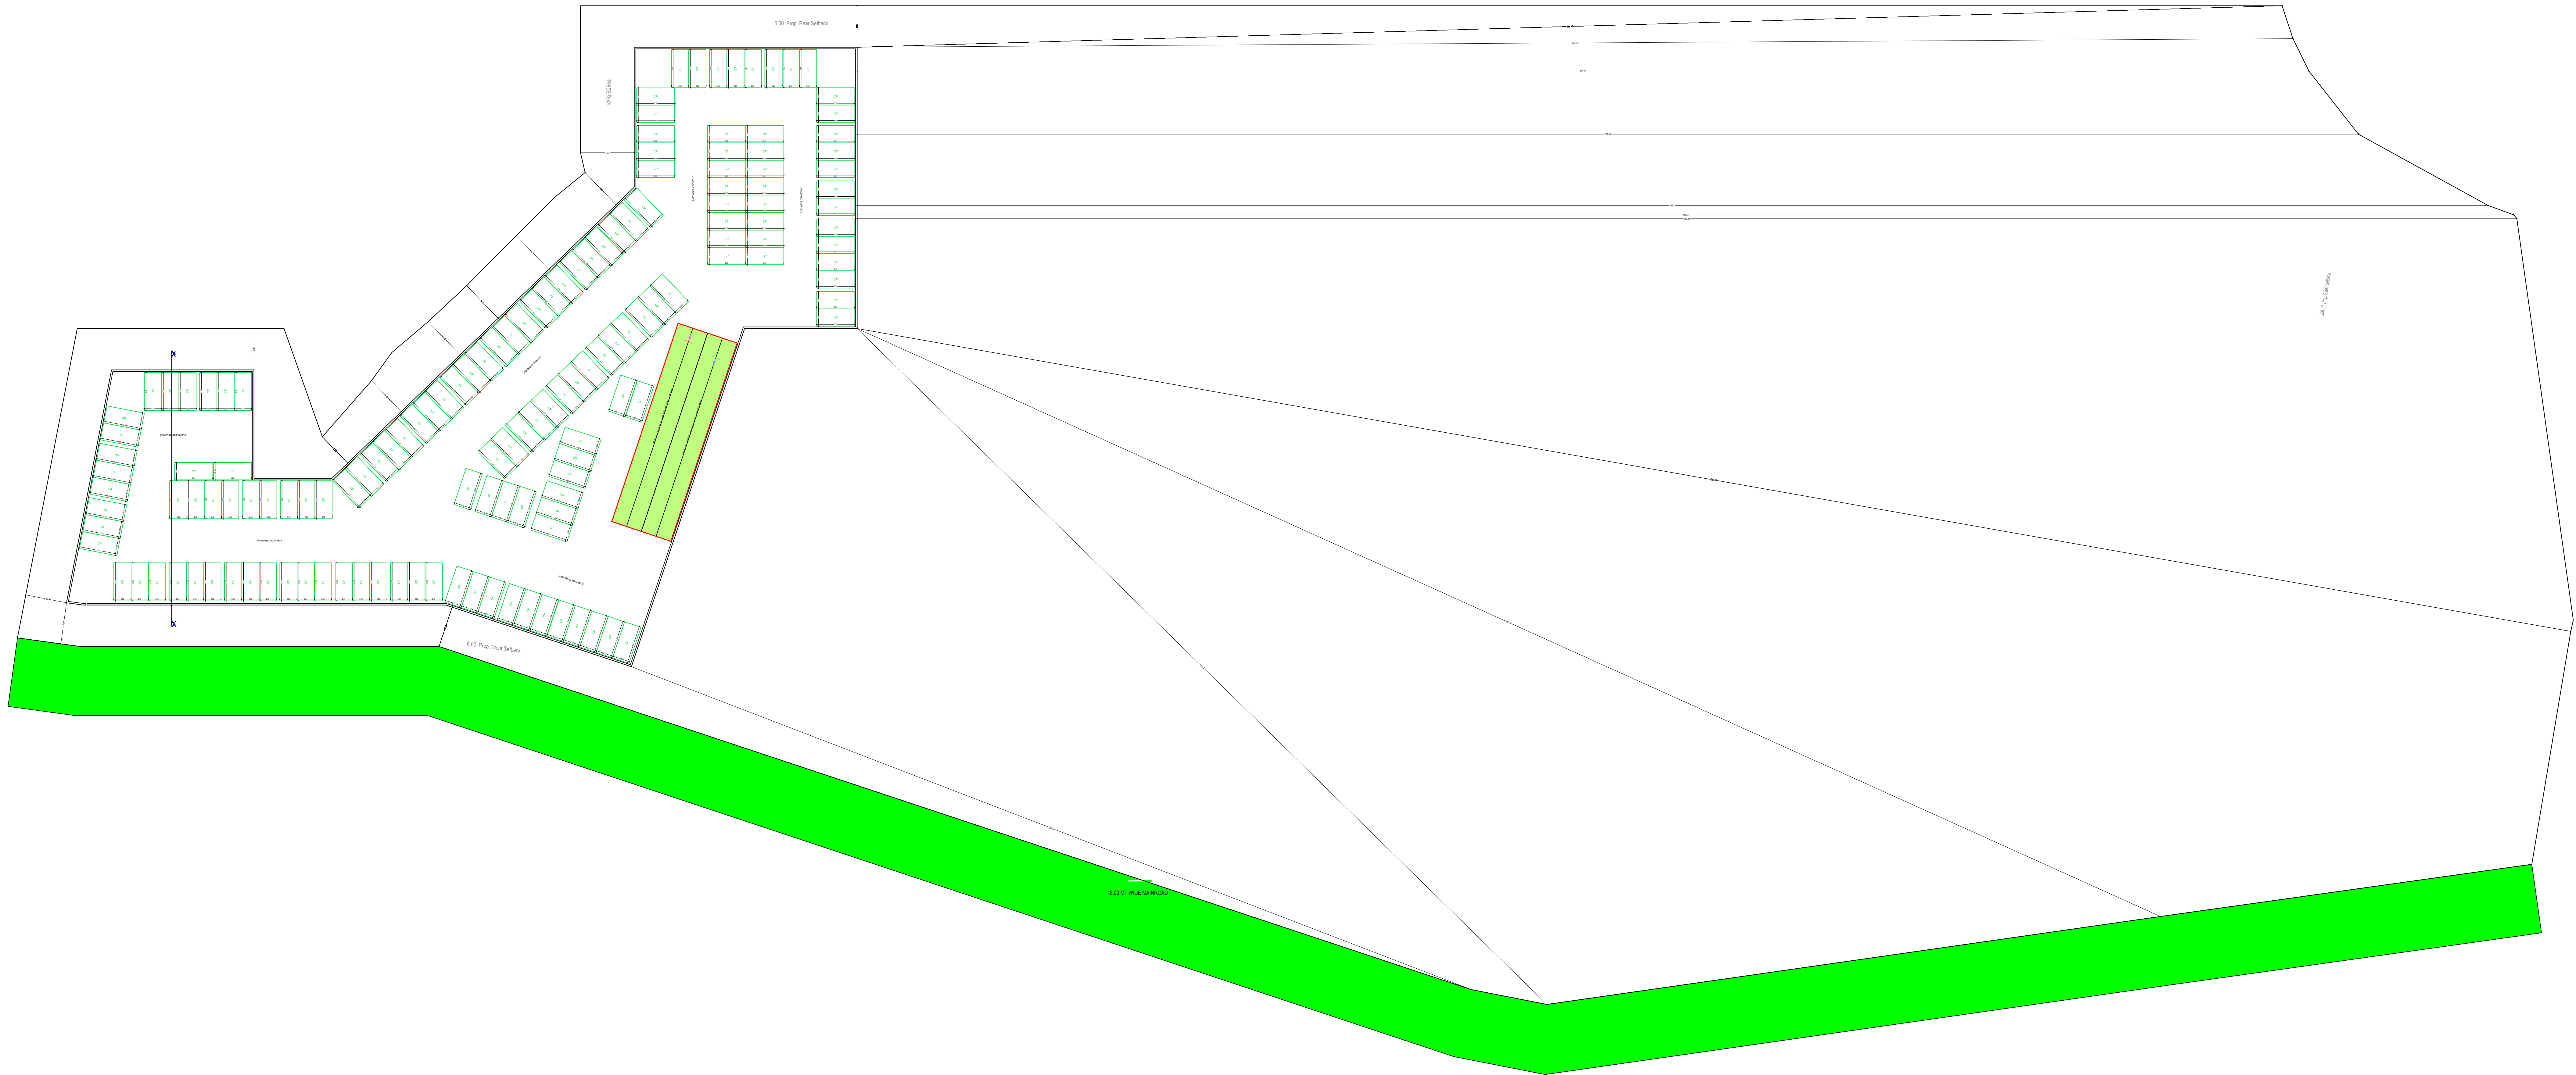


BASEMENT FLOOR PLAN  
JANUARY 2024

|   |                                 |
|---|---------------------------------|
| OWNER'S NAME AND SIGNATURE<br>OMAXE PANCHAM REALCON PVT LTD GH 11,<br>naresh.pale@o2ogether.in, 9821616701   |                                 |
| ARCHITECT'S NAME AND SIGN<br>Deepankar Sharma<br>CA/2014/64728   | INEER                           |
| Signature Not Verified<br>Digitally signed by Deepankar Sharma<br>DN: cn=Deepankar Sharma, o=Prayagraj Development Authority, ou=Prayagraj Development Authority, email=deepankar.sharma@pda.org.in, c=IN                           | Prayagraj Development Authority |
|   |                                 |
| Signature Not Verified<br>Digitally signed by Arvind Chauhan<br>DN: cn=Arvind Chauhan, o=Prayagraj Development Authority, ou=Prayagraj Development Authority, email=arvind.chauhan@pda.org.in, c=IN                                 |                                 |
| Building Plan Application Number<br>PDA/BP/23-24/0919   |                                 |
| Sanctioned On<br>12 Apr 2024   |                                 |
| Valid Till<br>15 Apr 2029   |                                 |
| Approved By<br>Arvind Chauhan (Vice Chairman)   |                                 |
| Examined By<br>J M Singh (Junior engineer)<br>Kuldeep Chauhan (Assistant Engineer)<br>J M Singh (Junior engineer)<br>Kuldeep Chauhan (Assistant Engineer)<br>B P Singh (Executive engineer)<br>Kuldeep Chauhan (Assistant Engineer) |                                 |

Note: - 1) This drawing is prepared as per the current prevailing Building Bye Laws.  
2) If Map sanctioned is used for purpose anything other than stated in application will lead to rejection of Map.


|                        |          |                   |           |
|------------------------|----------|-------------------|-----------|
| Total Plot Area: -     | 39424.96 | Total FAR Area: - | 90884.42  |
| Total Coverage Area: - | 9308.31  | Total BUA Area: - | 101833.31 |

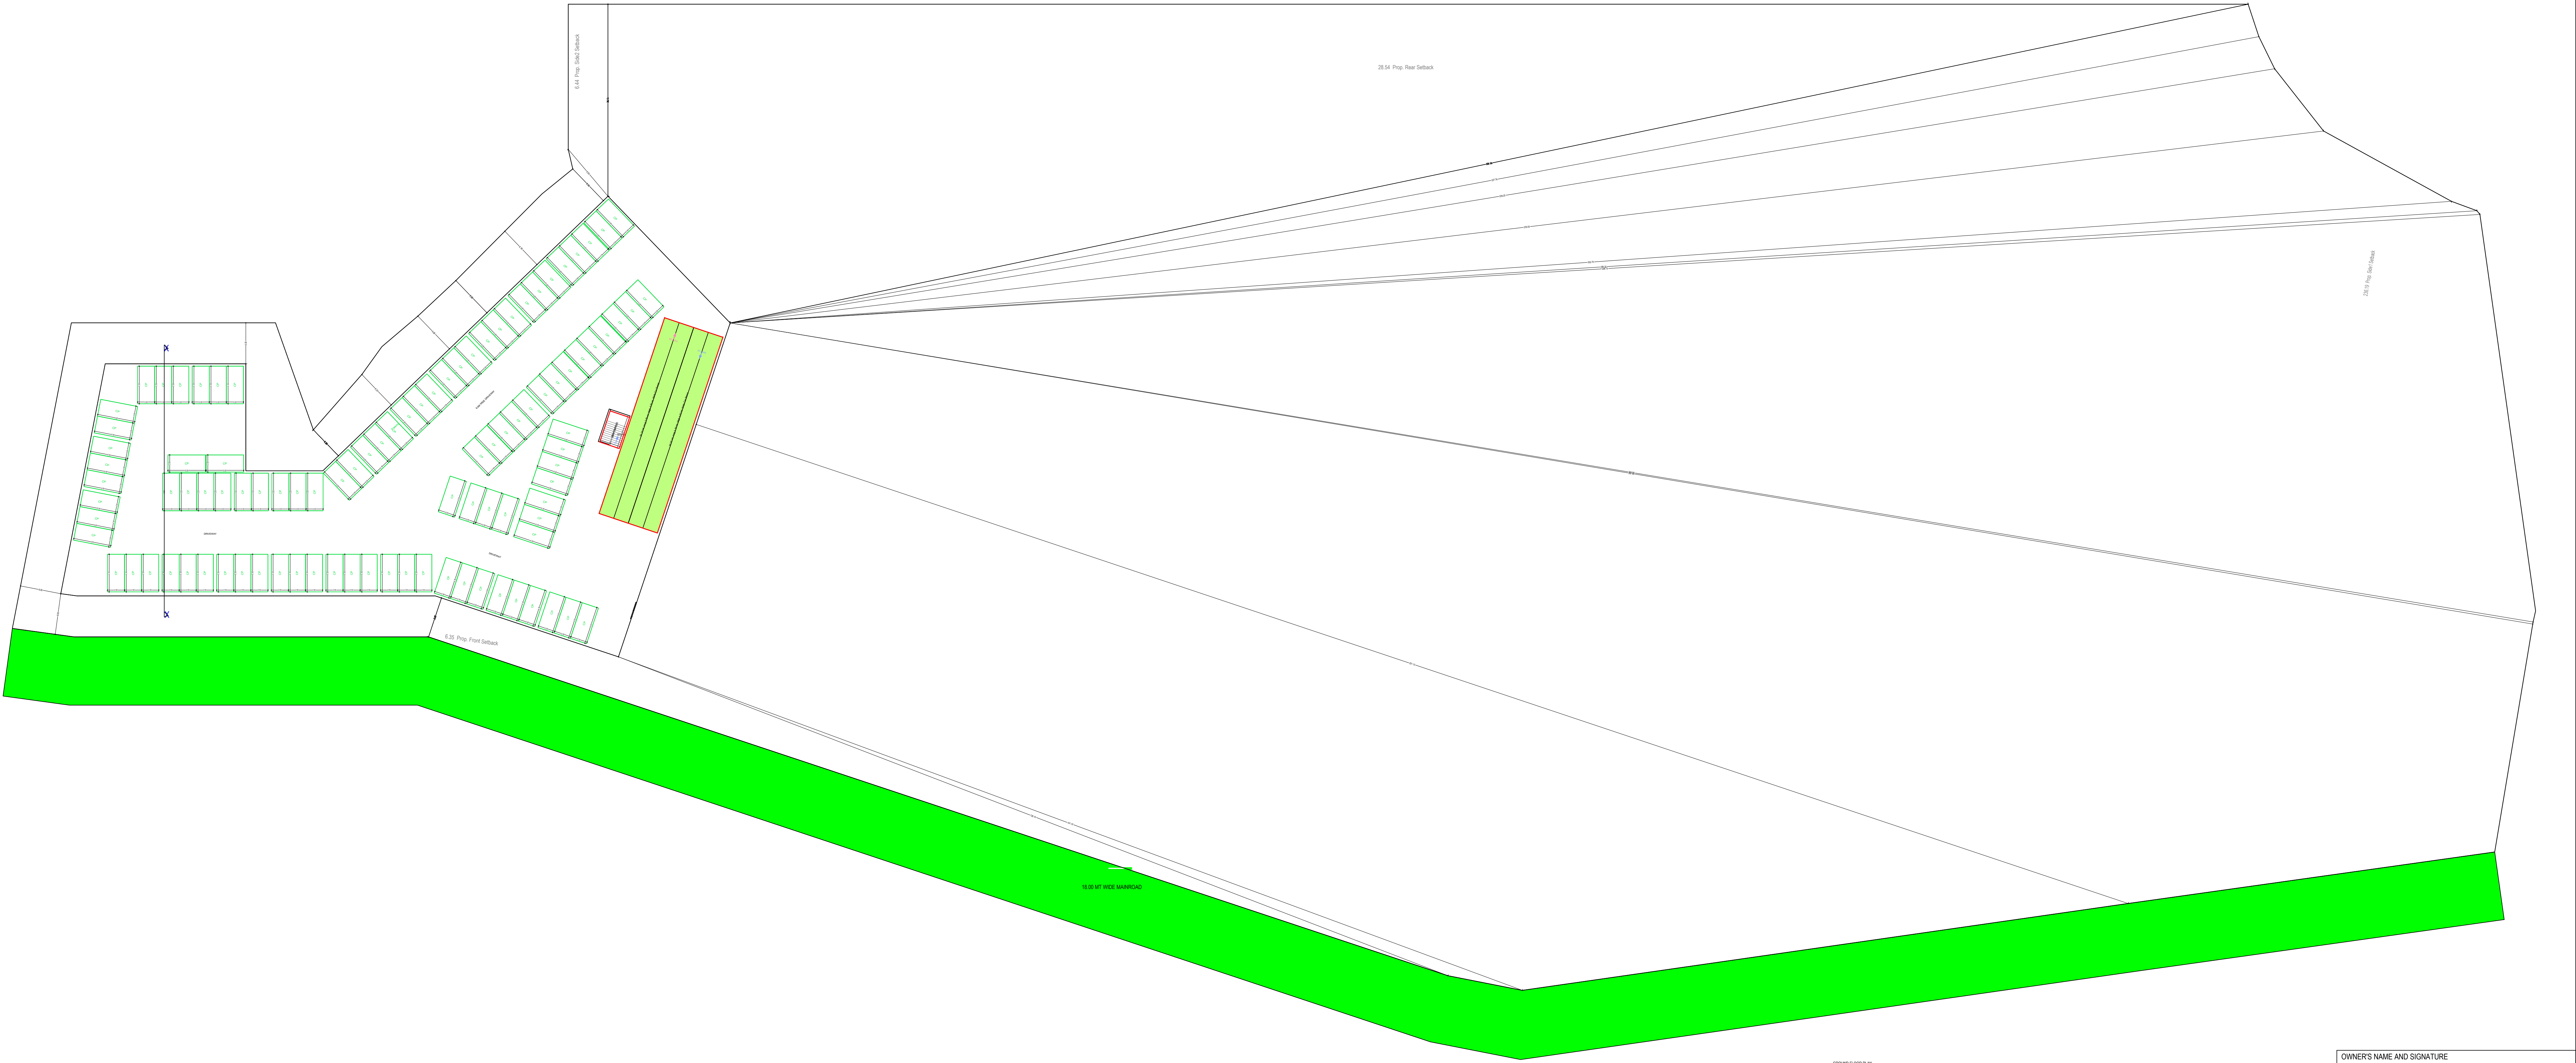


Note: - 1) This drawing is prepared as per the current prevailing Building Bye Laws.  
2) If Map sanctioned is used for purpose anything other than stated in application will lead to rejection of Map.

|                        |          |                   |           |
|------------------------|----------|-------------------|-----------|
| Total Plot Area: -     | 39424.96 | Total FAR Area: - | 90884.42  |
| Total Coverage Area: - | 9308.31  | Total BUA Area: - | 101833.31 |


|   |                                                                                       |
|---|---------------------------------------------------------------------------------------|
| OWNER'S NAME AND SIGNATURE<br>OMAXE PANCHAM REALCON PVT LTD GH 11,<br>naresh.pale@otogether.in, 9821616701   |                                                                                       |
| ARCHITECT'S NAME AND SIGN<br>Deepankar Sharma<br>CA/2014/64728<br>Signature Not Verified<br>Digitally signed by Deepankar Sharma<br>DN: cn=Deepankar Sharma, o=CA/2014/64728, c=IN                                                  | INEER<br>Prayagraj Development Authority                                              |
|   |  |
| Signature Not Verified<br>Digitally signed by Arvind Chauhan<br>DN: cn=Arvind Chauhan, o=Prayagraj Development Authority, c=IN   |                                                                                       |
| Building Plan Application Number<br>PDA/BP/23-24/0919   |                                                                                       |
| Sanctioned On<br>12 Apr 2024   |                                                                                       |
| Valid Till<br>15 Apr 2029   |                                                                                       |
| Approved By<br>Arvind Chauhan (Vice Chairman)   |                                                                                       |
| Examined By<br>J M Singh (Junior engineer)<br>Kuldeep Chauhan (Assistant Engineer)<br>J M Singh (Junior engineer)<br>Kuldeep Chauhan (Assistant Engineer)<br>B P Singh (Executive engineer)<br>Kuldeep Chauhan (Assistant Engineer) |                                                                                       |

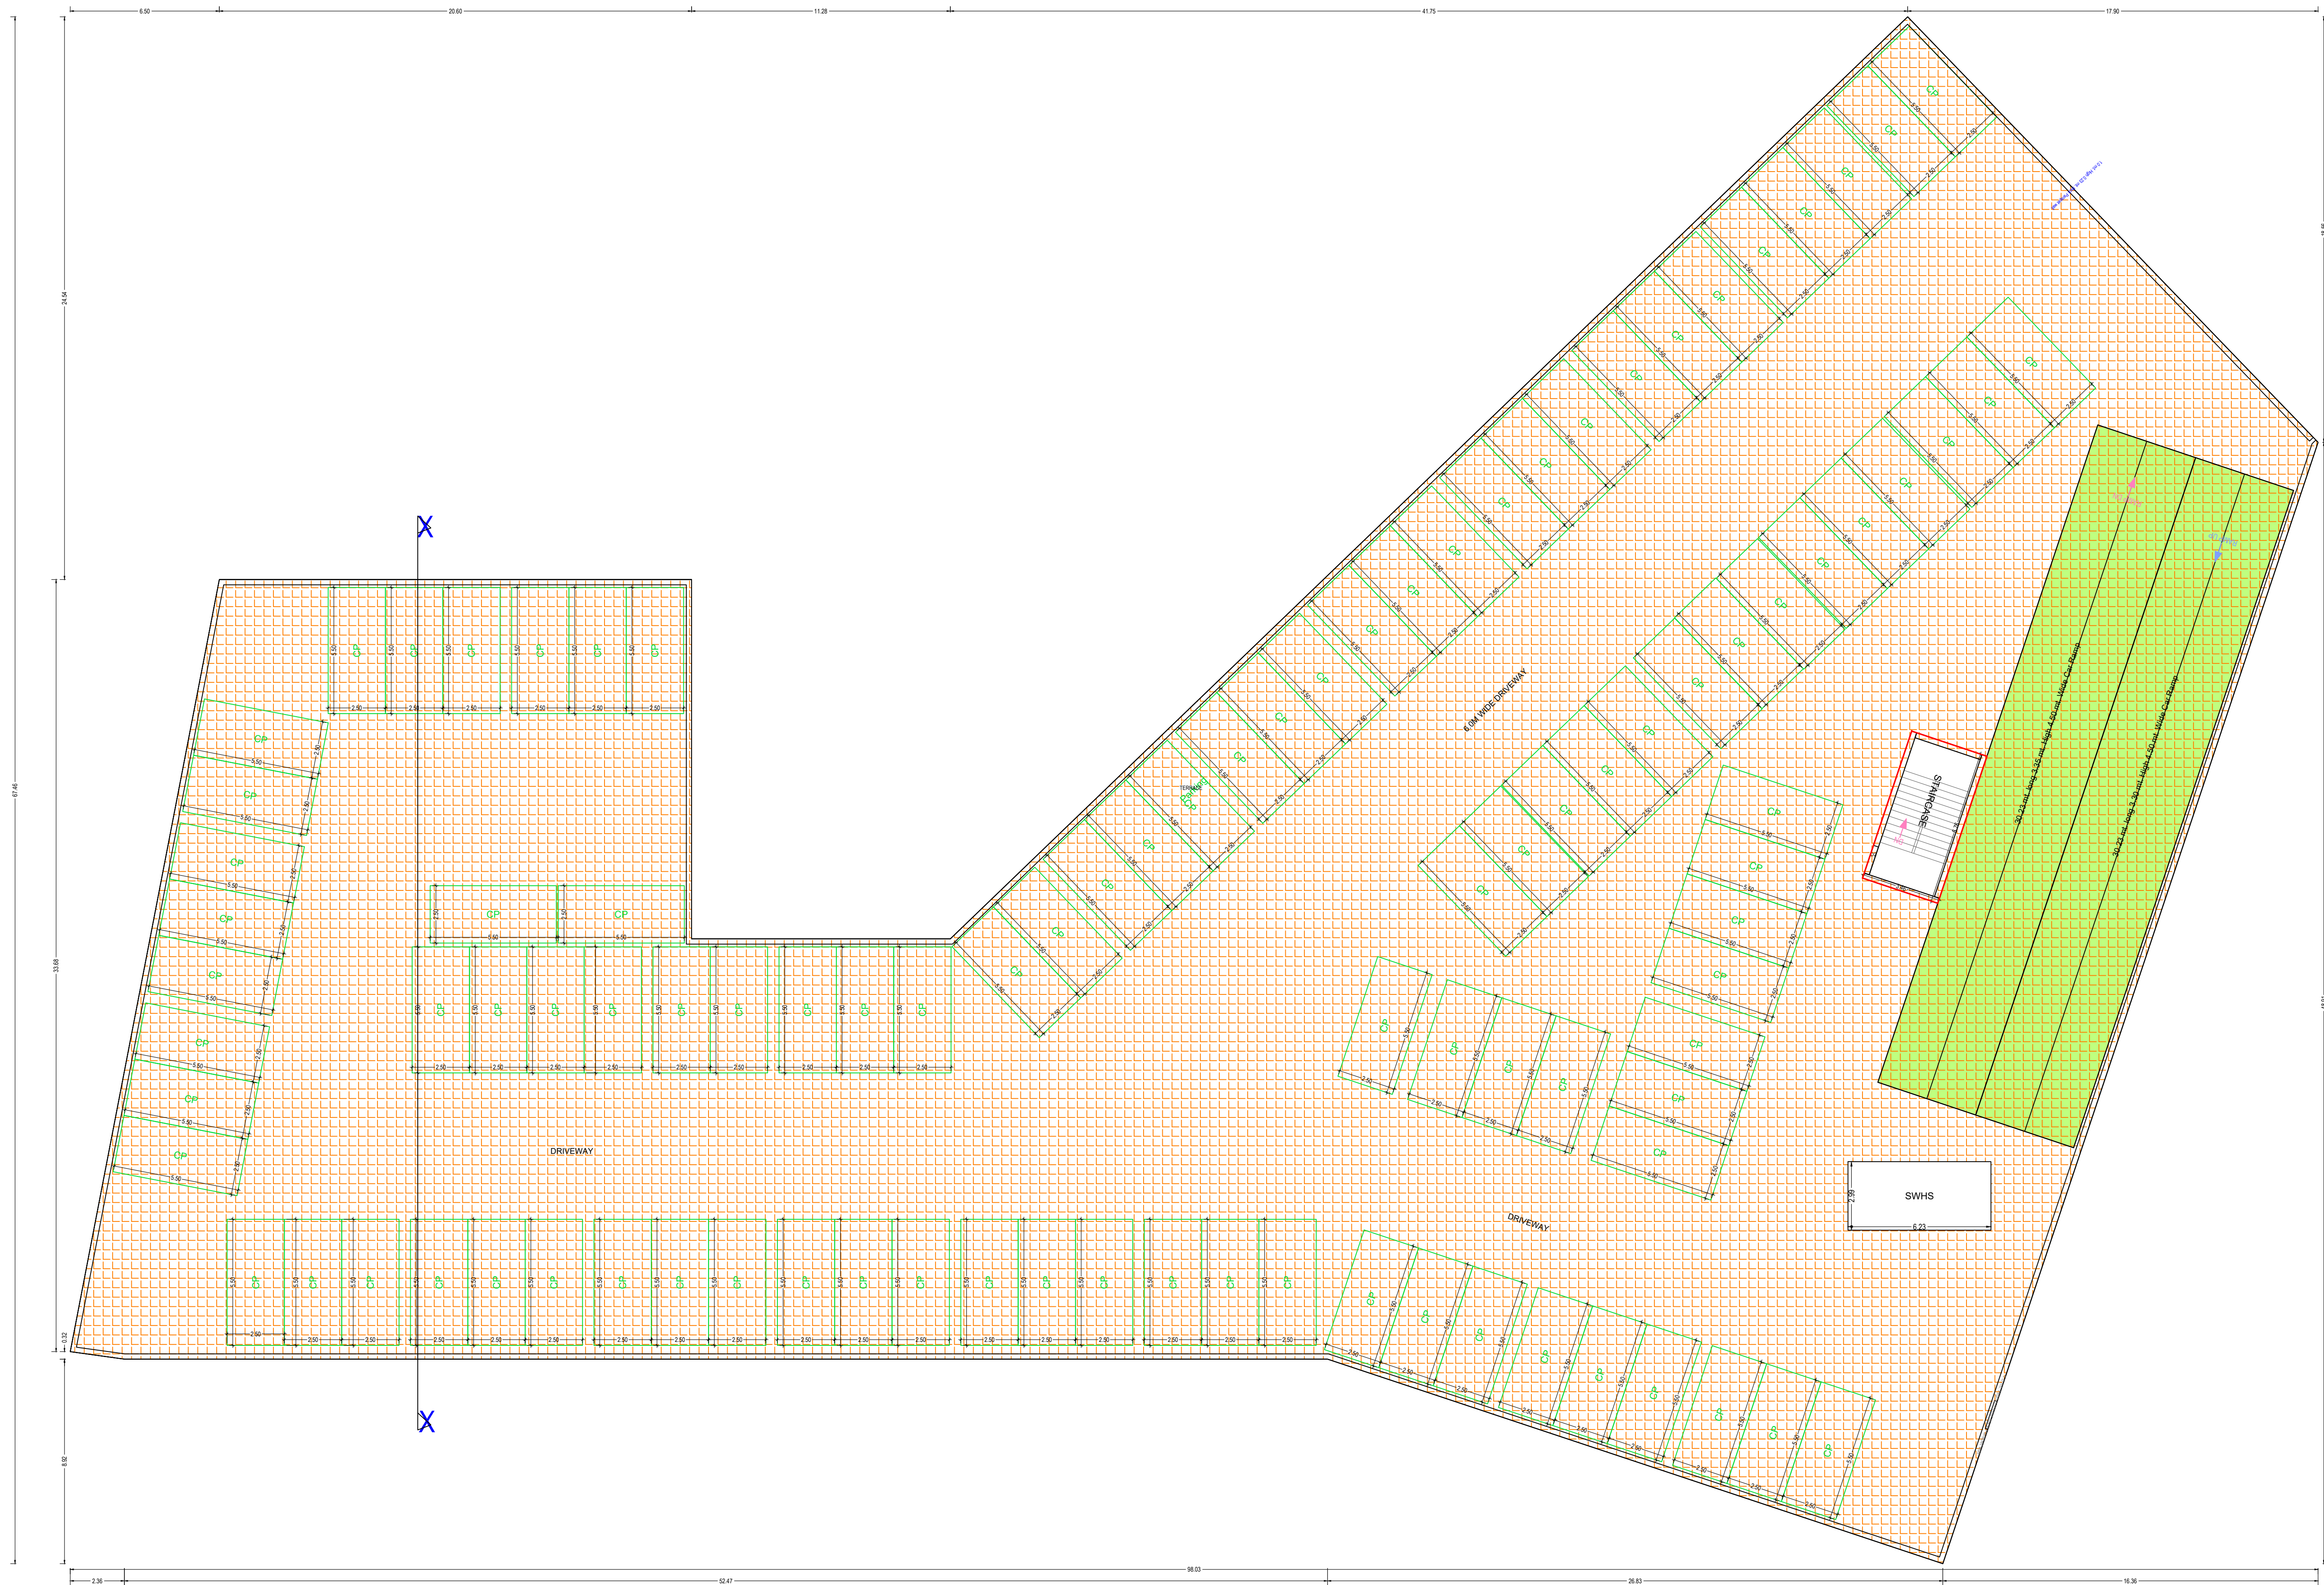

TERRACE FLOOR PLAN  
(SCALE 1:100)

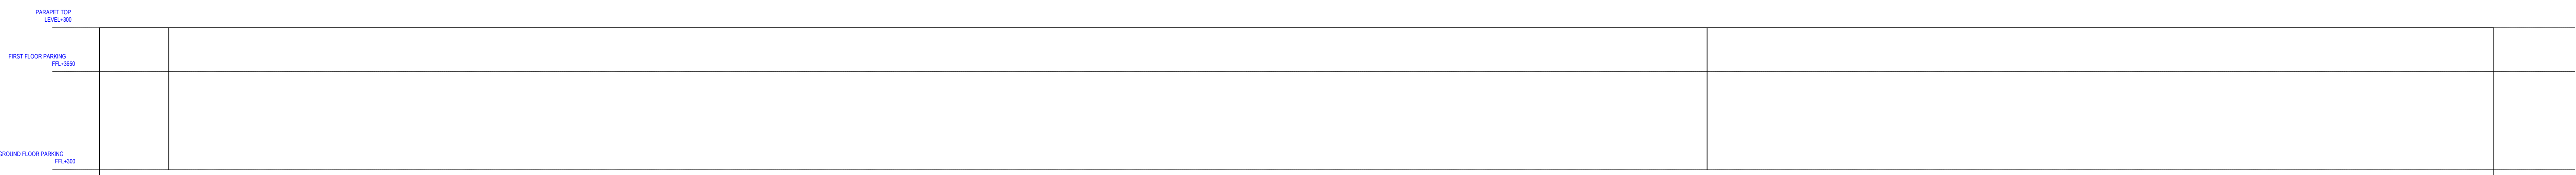

ELEVATION

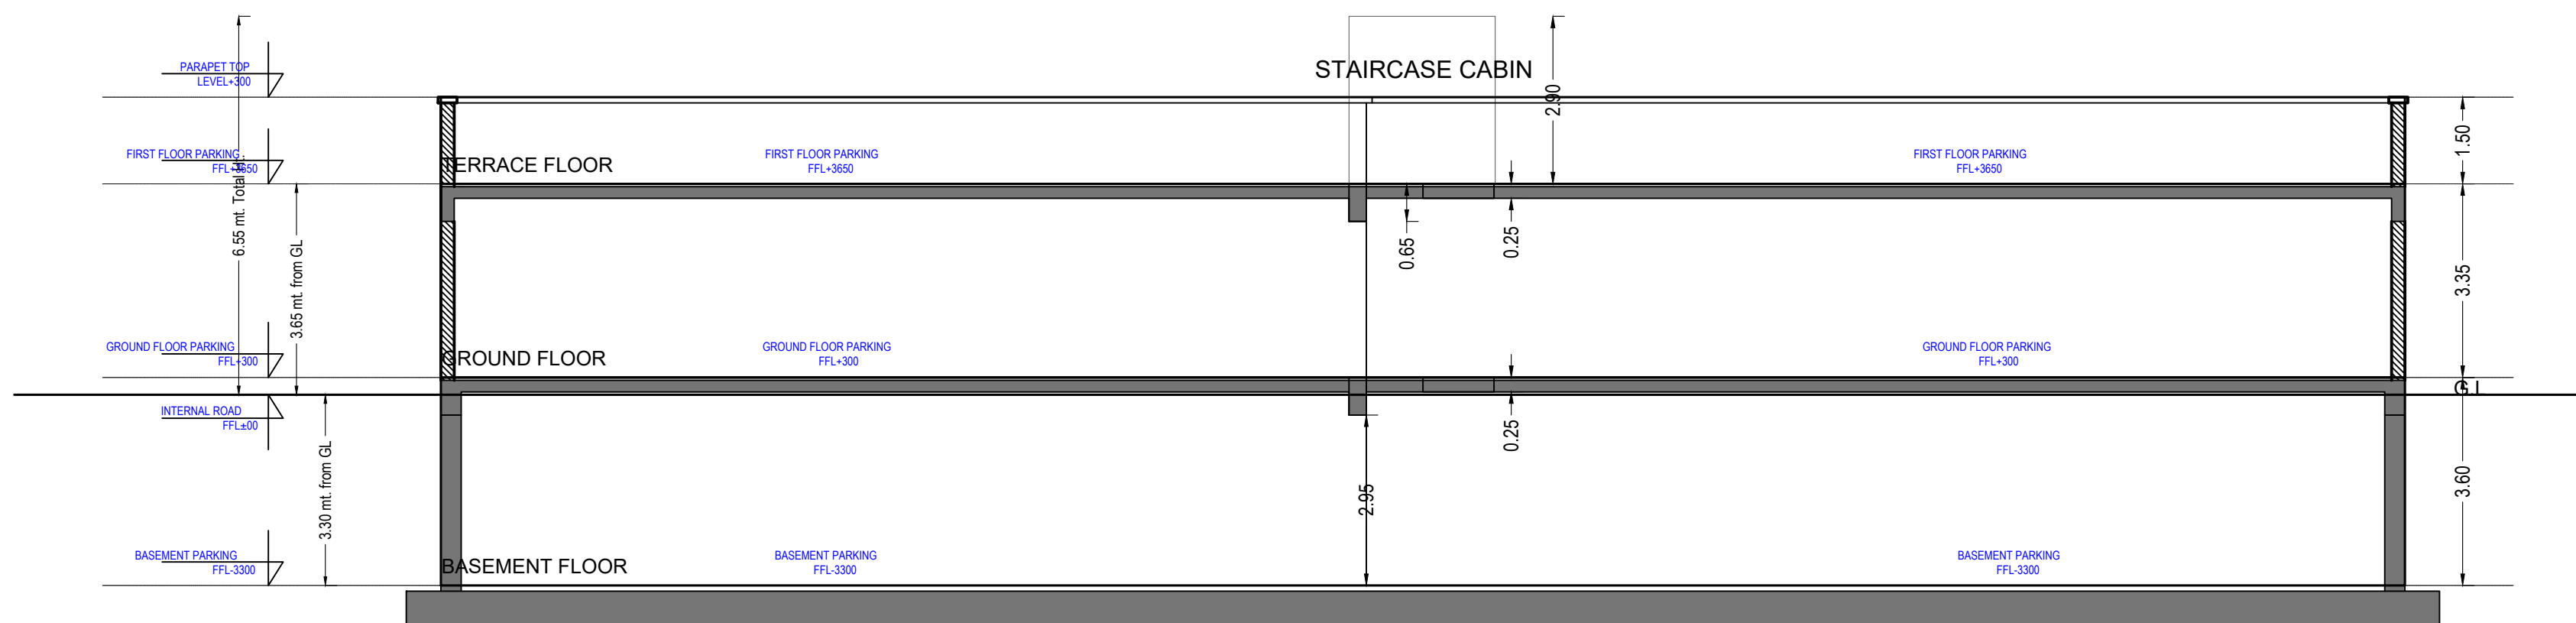

PARKING SECTION AT XX

Building B (MULTI LEVEL)

| Floor Name               | Gross Builtup Area | Deductions From Gross BUA/Area in Sq.mt |         | Total Built Up Area (Sq.mt) | Deductions (Area in Sq.mt) |         |       | Add Area In FAR (Sq.mt) | Total FAR Area (Sq.mt) |
|--------------------------|--------------------|-----------------------------------------|---------|-----------------------------|----------------------------|---------|-------|-------------------------|------------------------|
|                          |                    | Ramp                                    | Mummy   |                             | Ramp                       | Parking | Stair |                         |                        |
| Basement Floor           | 4825.70            | 272.07                                  | 4553.63 | 0.00                        | 272.06                     | 4281.56 | 0.00  | 0.00                    |                        |
| Ground Floor             | 1919.79            | 272.07                                  | 1647.72 | 0.00                        | 272.06                     | 1381.25 | 14.40 | 14.40                   |                        |
| Terrace Floor            | 590.92             | 544.14                                  | 46.78   | 46.78                       | 0.00                       | 0.00    | 0.00  | 0.00                    |                        |
| Total                    | 7336.40            | 1088.28                                 | 6248.12 | 46.78                       | 544.12                     | 5642.81 | 14.40 | 14.40                   |                        |
| Number of Same Buildings | 1                  |                                         |         |                             |                            |         |       |                         |                        |
| Total                    | 7336.40            | 1088.28                                 | 6248.12 | 46.78                       | 544.12                     | 5642.81 | 14.40 | 14.40                   |                        |

Staircase Checks (Table 8a-1)

| Floor Name         | StairCase Name | Flight Width | Tread Width | Riser Height | Railing Ht. |
|--------------------|----------------|--------------|-------------|--------------|-------------|
| GROUND FLOOR PLAN  | STAIRCASE      | 1.50         | 0.300       | 0.140        | 1.00        |
| TERRACE FLOOR PLAN | STAIRCASE      | 1.50         | 0.300       | 0.000        | 1.00        |
| Total              |                |              |             |              |             |

Note: - 1) This drawing is prepared as per the current prevailing Building Bye Laws.  
2) If Map sanctioned is used for purpose anything other than stated in application will lead to rejection of Map.

|                        |          |                   |           |
|------------------------|----------|-------------------|-----------|
| Total Plot Area: -     | 39424.96 | Total FAR Area: - | 90884.42  |
| Total Coverage Area: - | 9308.31  | Total BUA Area: - | 101833.31 |

OWNER'S NAME AND SIGNATURE  
OMAXE PANCHAM REALCON PVT LTD GH 11,  
naresh.pale@potogether.in, 9821616701

ARCHENG'S NAME AND SIGN  
Deepankar Sharma  
CA2014/64728  
Signature Not Verified  
Prayagraj Development Authority

Building Plan Application Number  
PDA/BP/23-24/0919  
Sanctioned On  
12 Apr 2024  
Valid Till  
15 Apr 2029  
Approved By  
Arvind Chauhan (Vice Chairman)  
Examined By  
J M Singh (Junior engineer)  
Kuldeep Chauhan (Assistant Engineer)  
J M Singh (Junior engineer)  
Kuldeep Chauhan (Assistant Engineer)  
B P Singh (Executive engineer)  
Kuldeep Chauhan (Assistant Engineer)