

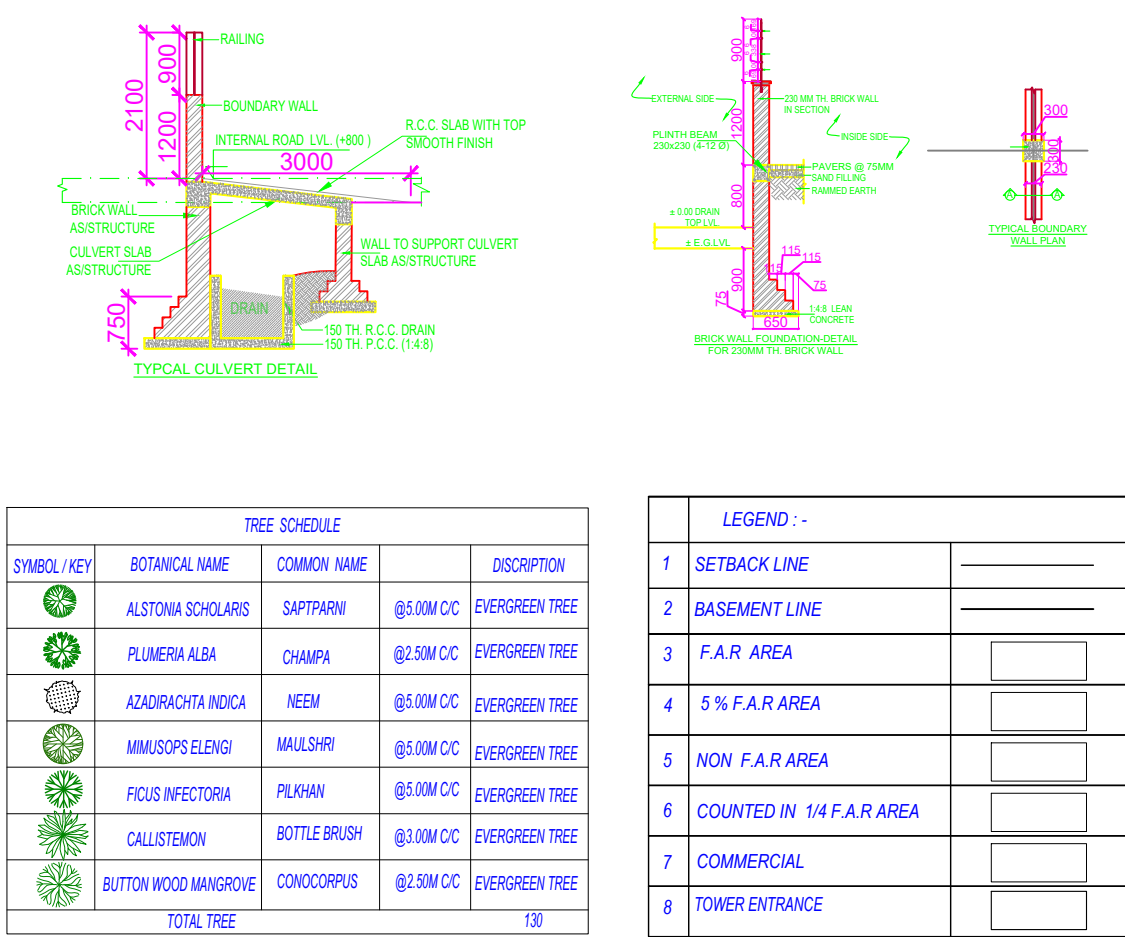


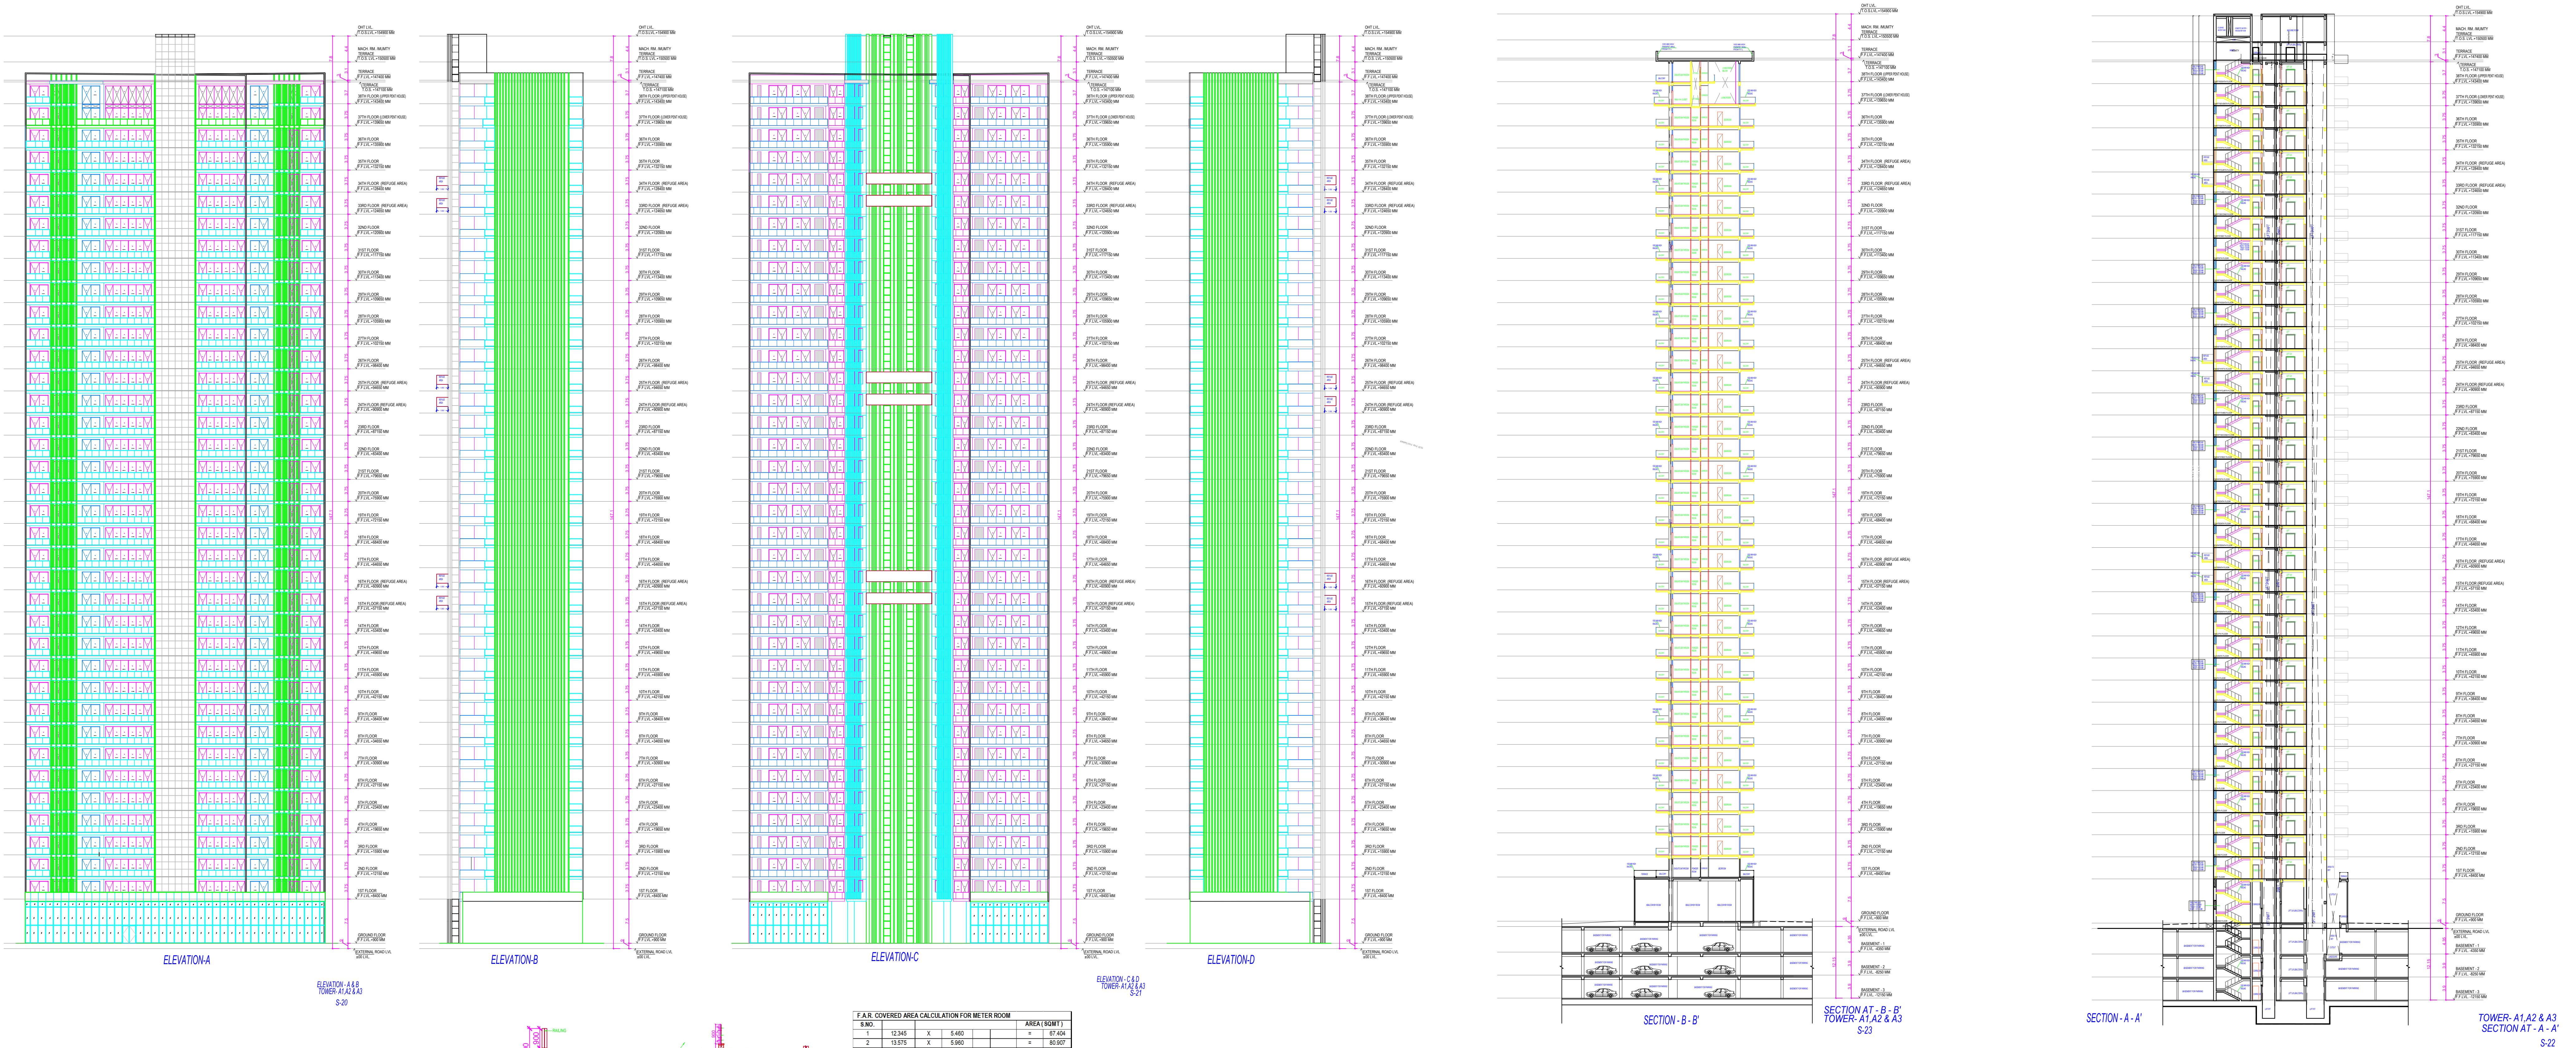

F.A.R. COVERED AREA CALCULATION FOR METER ROOM						
S.NO.	PARTICULARS					AREA (SQMT)
1	12.345	X	5.680	X	2	= 87.404
2	12.375	X	5.960	X	2	= 80.907
TOTAL METER ROOM AREA						= 148.311

AREA CALCULATION TOWARDS 5% SERVICES AREA AT GUARD ROOM						
S.NO.	PARTICULARS					AREA (SQMT)
GUARD ROOM						
A	3.150	X	3.150	X	2	= 19.845
B	3.400	X	3.000	X	2	= 20.400
TOTAL GUARD ROOM AREA						= 40.245

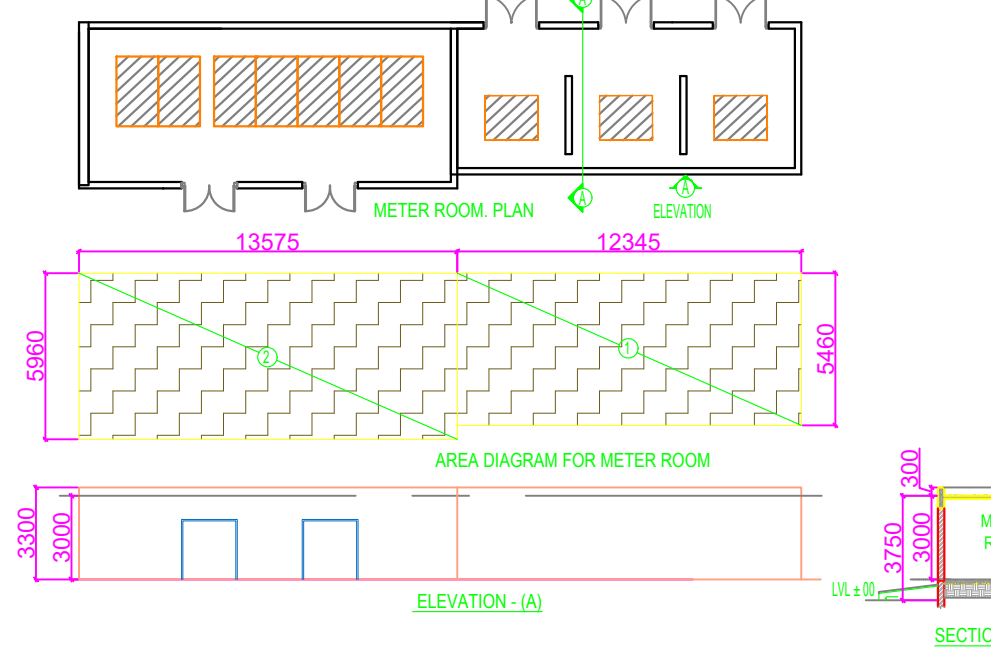

NON F.A.R. AREA AT GROUND FLOOR (SITE PLAN STAIRCASE)						
Y1	3.375	X	6.580		=	22.208
Y2	0.385	X	6.580	X	0.5	1.267
NON F.A.R AREA STAIRCASE AREA						23.474

SCHEDULE OF DOOR:				
BLOCK/NO.	DOOR NAME	LENGTH	HEIGHT	NOS.
BLOCK (A1)	DOOR	0.90	2.10	252
BLOCK (A1)	DOOR	1.20	2.10	74
BLOCK (A1)	DOOR	1.20	2.10	27
BLOCK (A1)	DOOR	1.20	2.10	89
BLOCK (A1)	DOOR	1.20	2.10	83
BLOCK (A1)	DOOR	1.20	2.10	84
BLOCK (A1)	DOOR	1.20	2.10	82
BLOCK (A1)	DOOR	1.20	2.10	81
Staircase Checks (Table 8a-1)				
Floor Name	Staircase Name	Flight Width	Flight Depth	Flight Height
GROUND FLOOR	Staircase 4F1	1.00	0.300	0.150
GROUND FLOOR	Staircase 4F2	1.00	0.300	0.150
Note: - 1) This drawing is prepared as per the current prevailing Building Bye Laws.
2) If Map sanctioned is used for purpose anything other than stated in application will lead to rejection of Map.


ISO_A01_841.00_x_1189.00_MM

The correctness and accuracy of Proposal Information and drawing is a responsibility of P/Owner. Accuracy of Scouting Report is subject to accuracy of end-user provided data. 3rd party software/hardware/services, etc. SoftTech Engineers Ltd. is not liable for any damages which may arise from use, or inability to use the Application. Texts printed in 'Italics' and 'Blue' color are user inputs, which are not verified and not generated by scouting software.


Building BLOCK (A1)															
Floor	Grass	Decks	Total	Deductions (Area in Sq.m)						Proposed	Add	Total	No of		
				From	LR	LR	Balcony	Range	Covered					Area	Area
		Grass		LR	LR	Balcony	Range	Covered	Area	Area	Area	Area	Unit		
Ground Floor	1952.96	12.79	43.32	1028.84	24.72	58.20	0.00	25.84	6.00	0.00	15.47	0.00	910.92	00	
First Floor	870.50	4.22	10.37	855.91	24.72	36.38	0.00	25.84	15.13	0.00	0.00	0.00	617.83	02	
Second Floor	870.50	4.22	10.37	855.91	24.72	36.38	0.00	25.84	15.13	0.00	0.00	0.00	617.83	02	
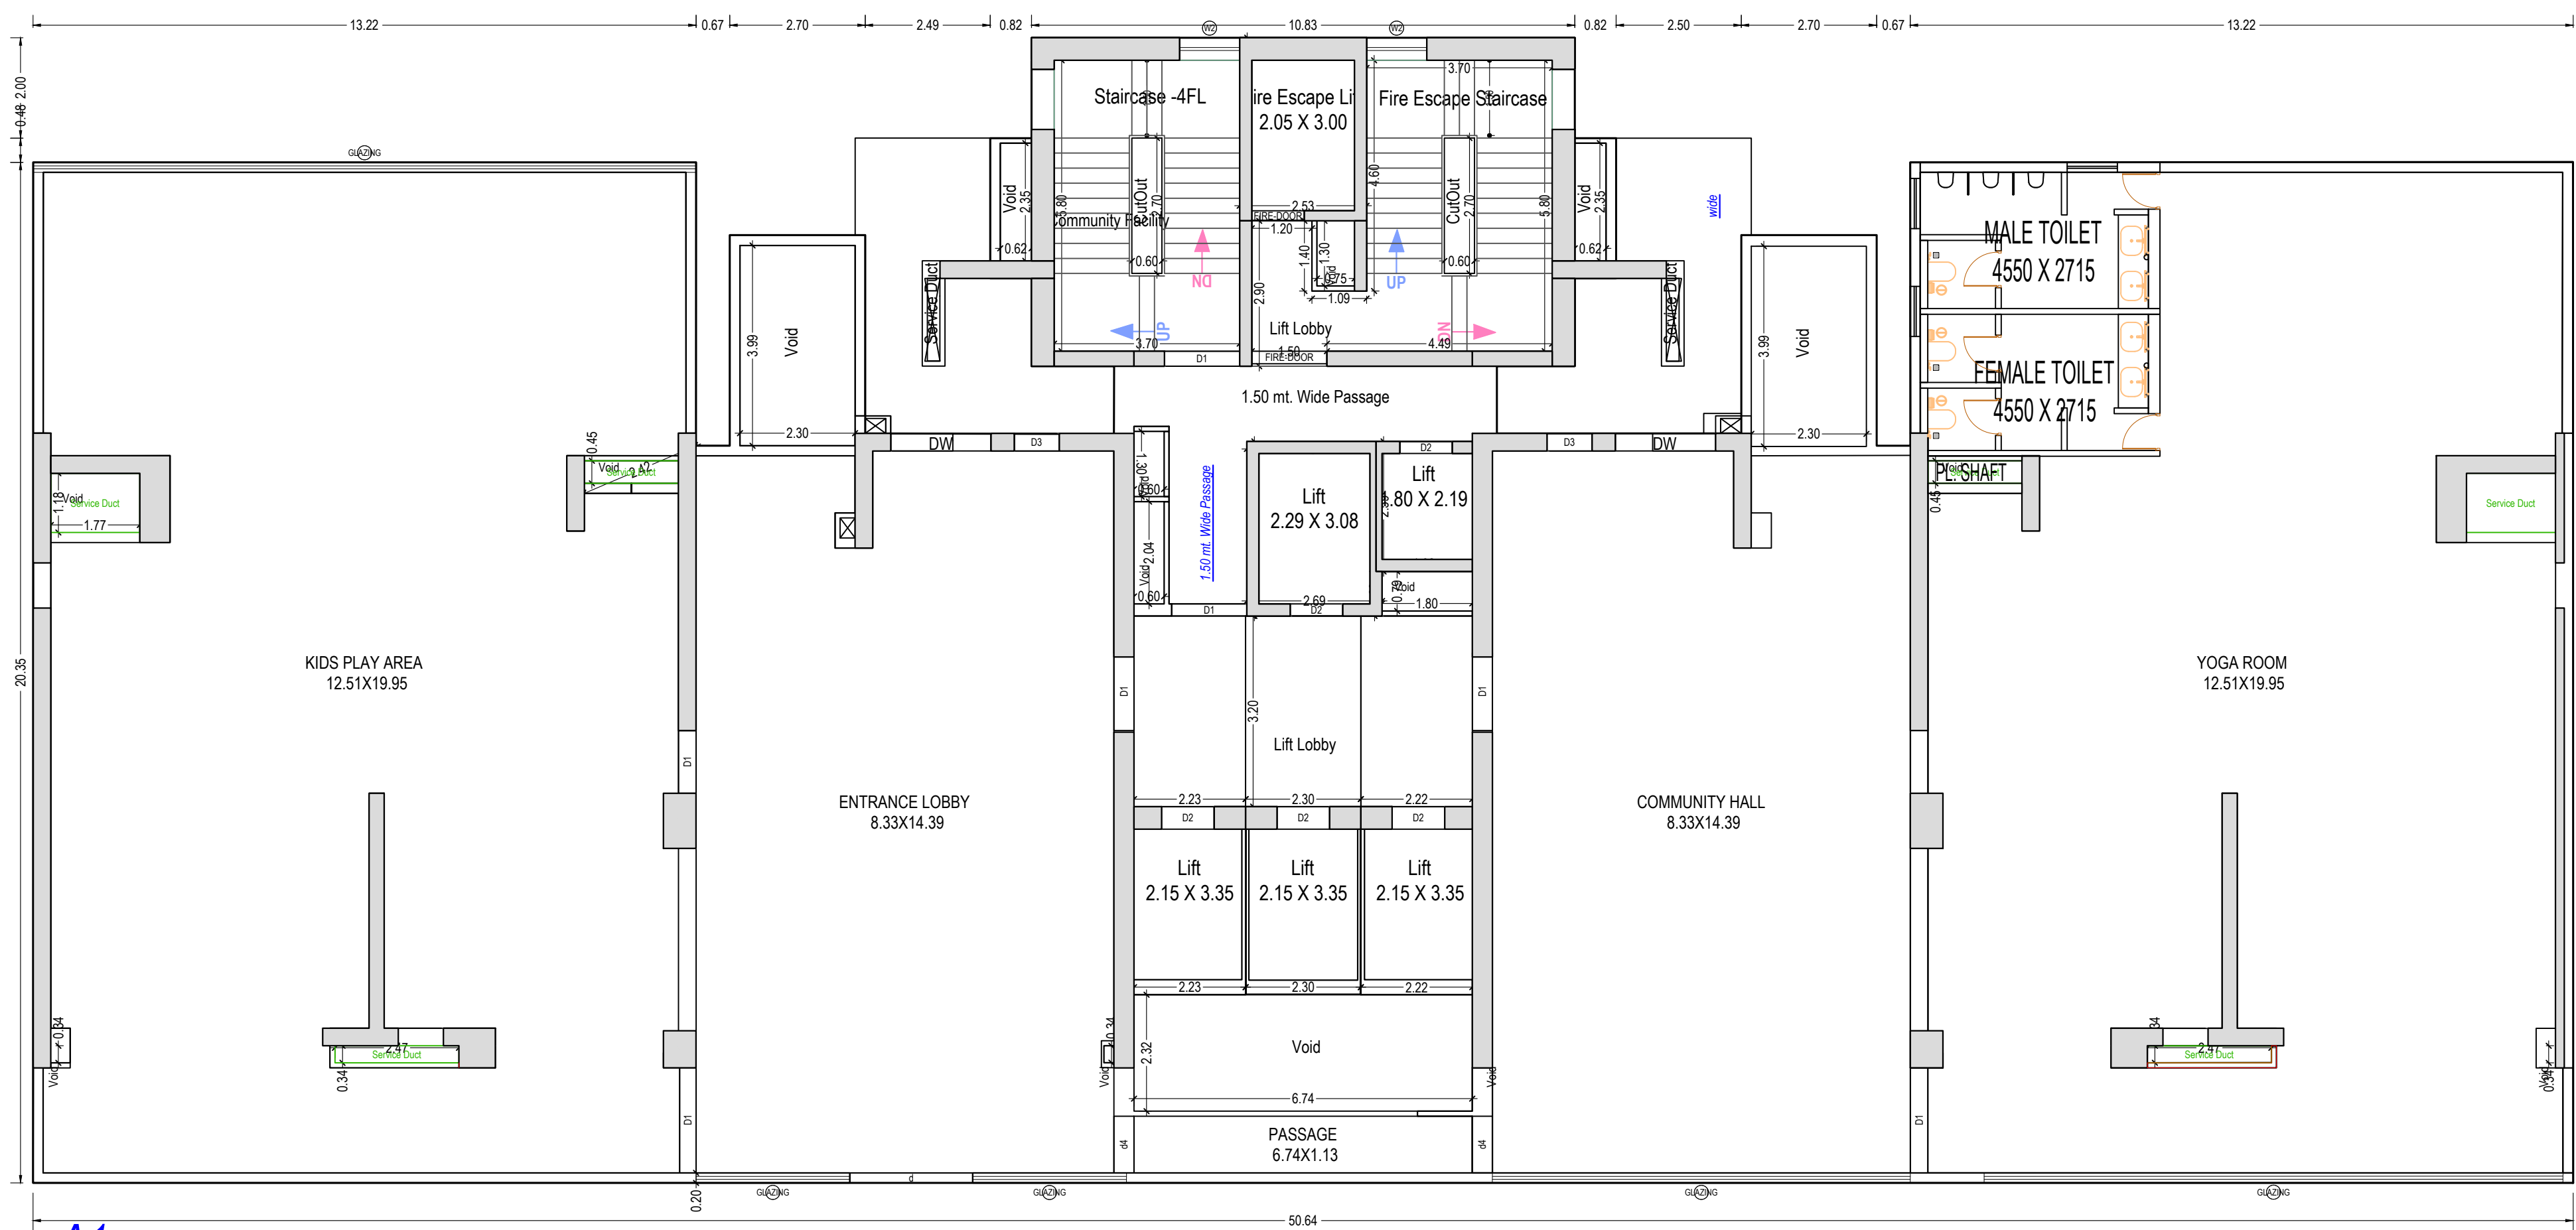

GROUND FLOOR PLAN
(Proposed)
(SCALE 1:100)

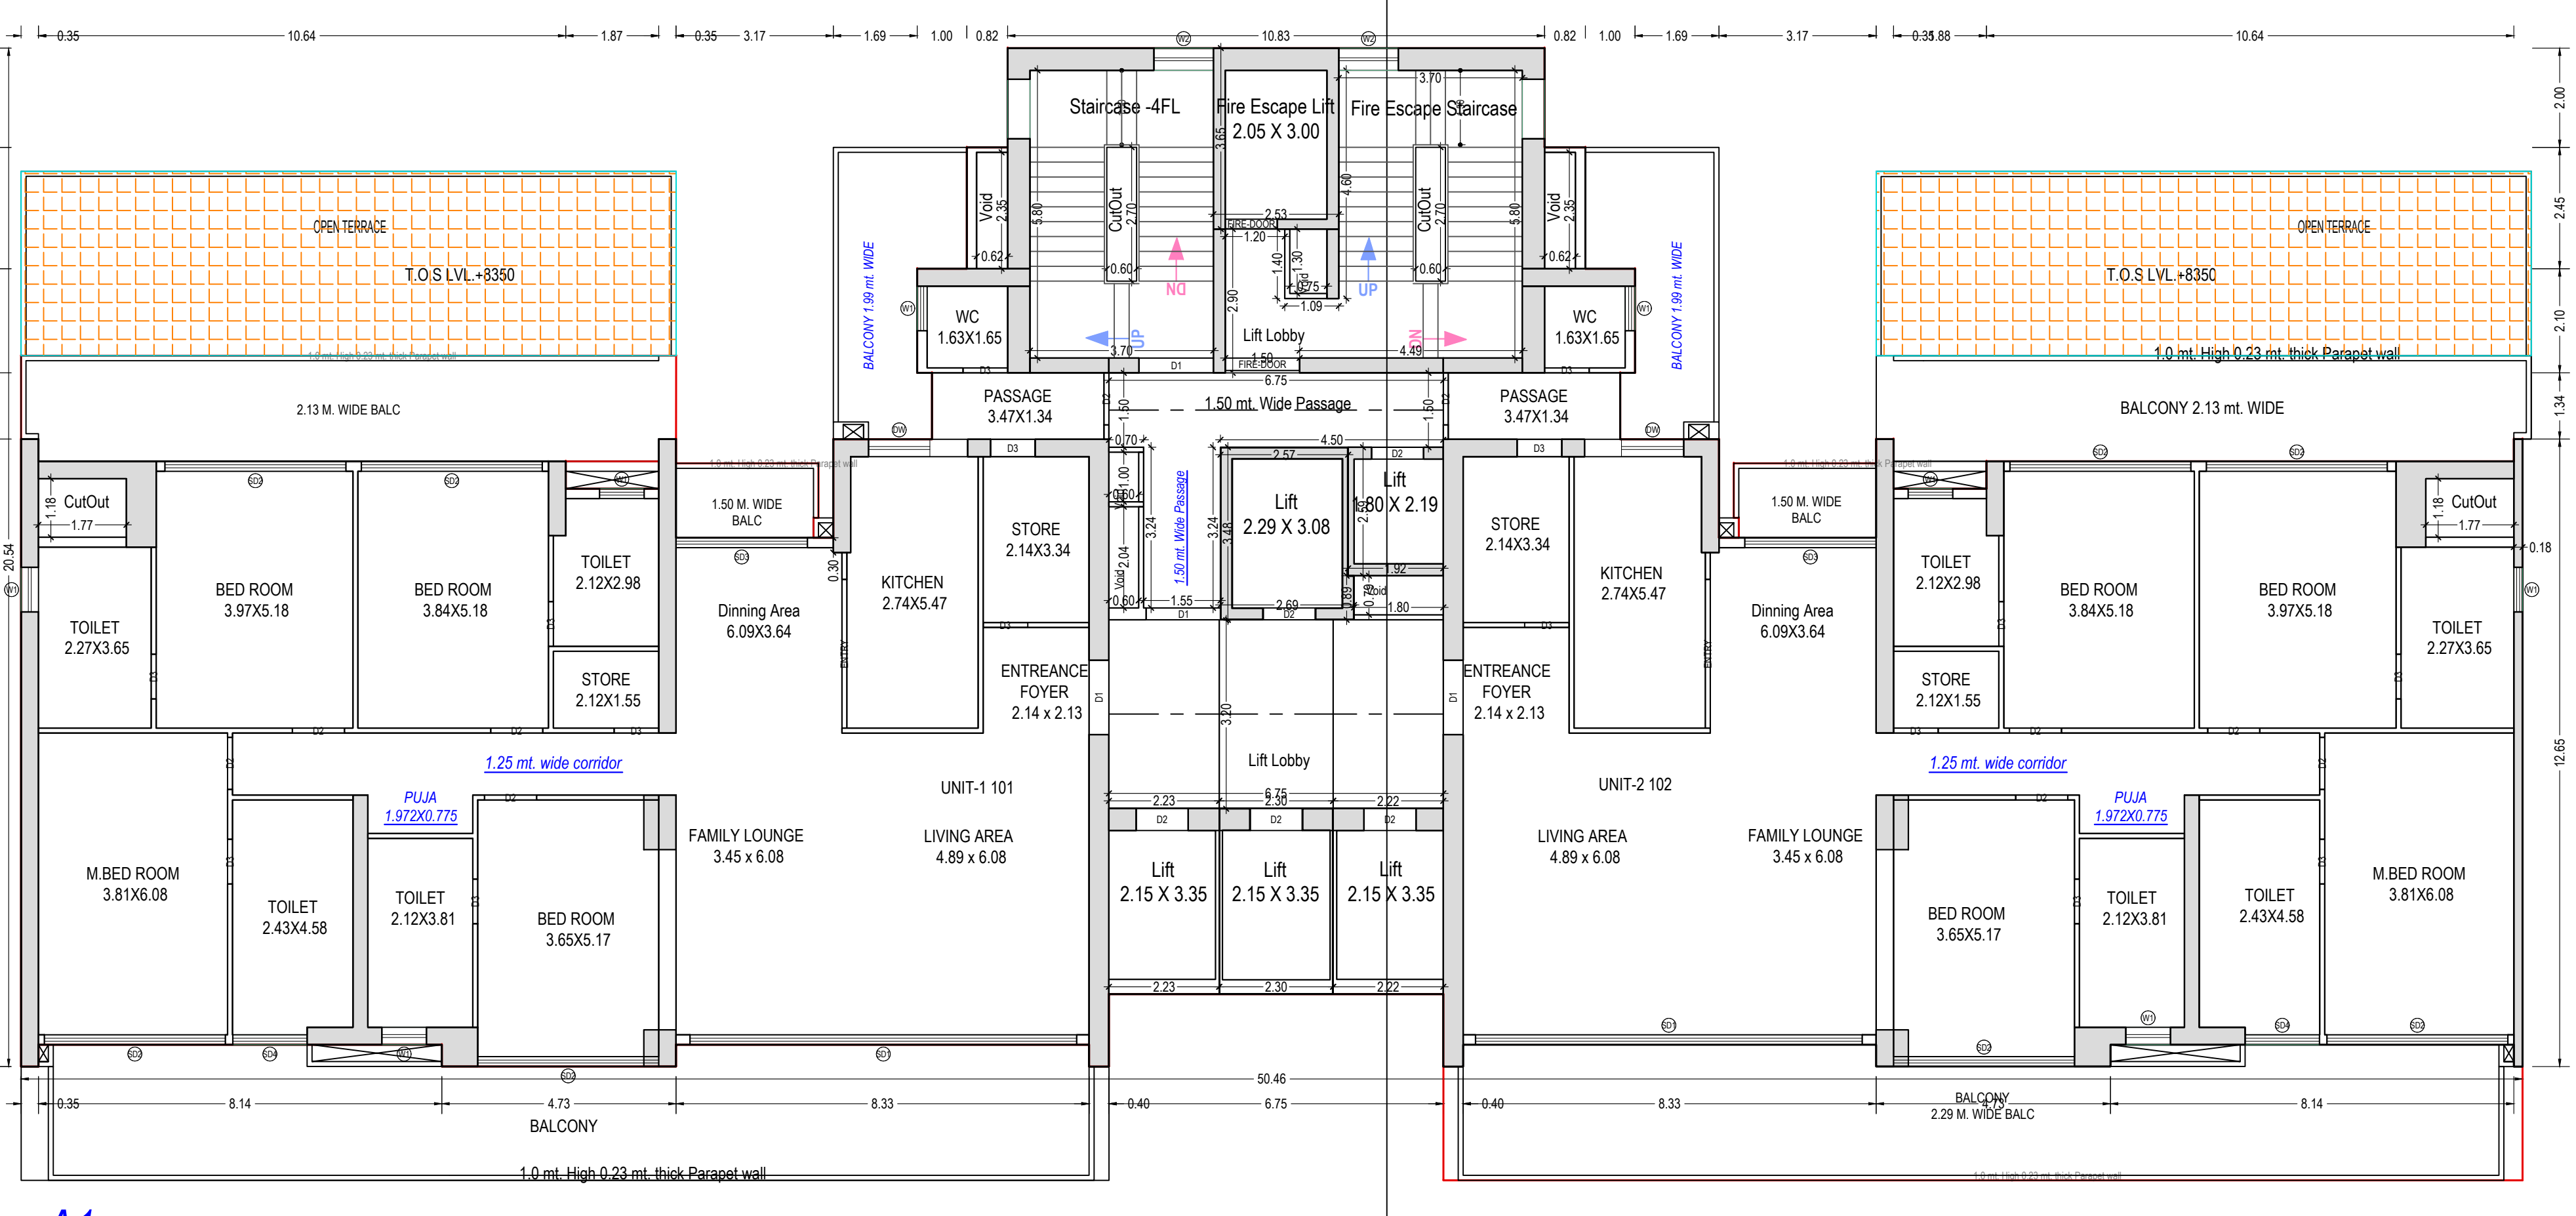

FIRST FLOOR PLAN
(Proposed)
(SCALE 1:100)

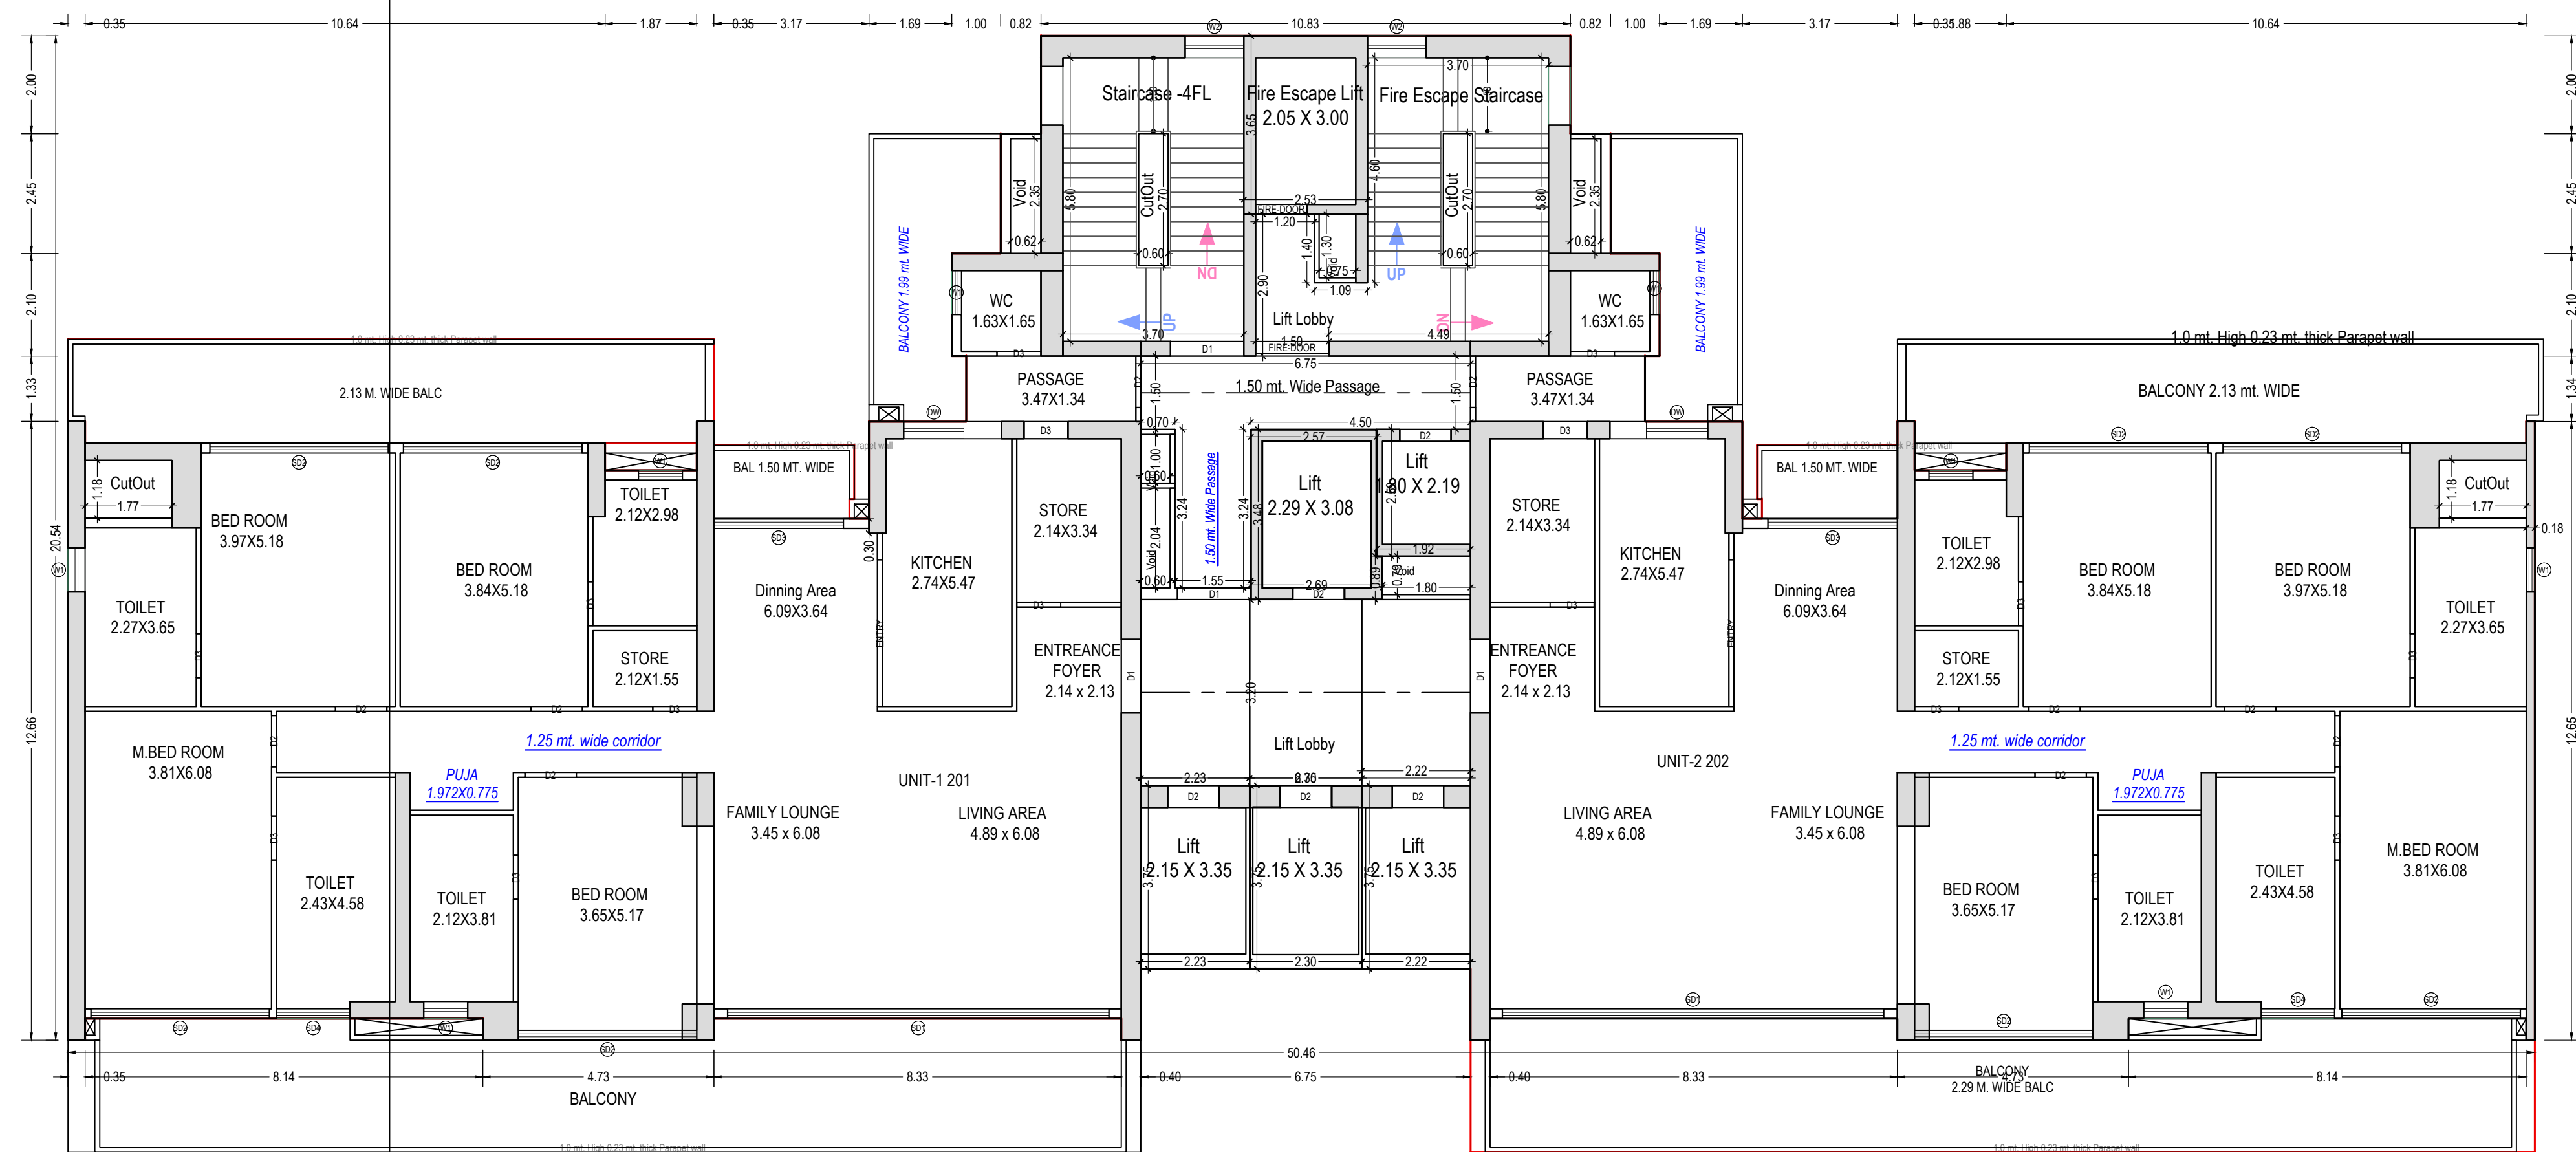


TYPICAL - 2-12, 14, 17-23, 26-32, 35-36 FLOOR PLAN
(Proposed)
(SCALE 1:100)


Note: - 1) This drawing is prepared as per the current prevailing Building Bye Laws.
2) If Map sanctioned is used for purpose anything other than stated in application will lead to rejection of Map.

Total Plot Area :-	24081.00	Total FAR Area :-	96914.66
Total Coverage Area :-	5508.61	Total BUA Area :-	181781.15


OWNER'S NAME AND SIGNATURE M/S Ramprastha Builders Private Limited, nohar@ramprastha.in, 9911707000	
ARCHITECT'S NAME AND SIGNATURE Vishal Sharma CA/1998/23261	STRUCTURE ENGINEER
Signature Not Verified Digitally signed by M/S Ramprastha Builders Private Limited, Date: 24 Oct 2024 10:48:48 +05'30'	Ghaziabad Development Authority
Building Plan Application Number CDA/BP/24-25/0752 Sanctioned On 12 Oct 2024 Valid Till 20 Apr 2032 Approved By Arvind Kumar (Chief Architect and Town Planner) Examined By Bhagwan Das Maurya (Junior engineer) Nekram Rajput (Assistant Engineer) Bhagwan Das Maurya (Junior engineer) Nekram Rajput (Assistant Engineer) Arvind Kumar (Town Planner/ Executive engineer) Arvind Kumar (Chief Architect and Town Planner)	

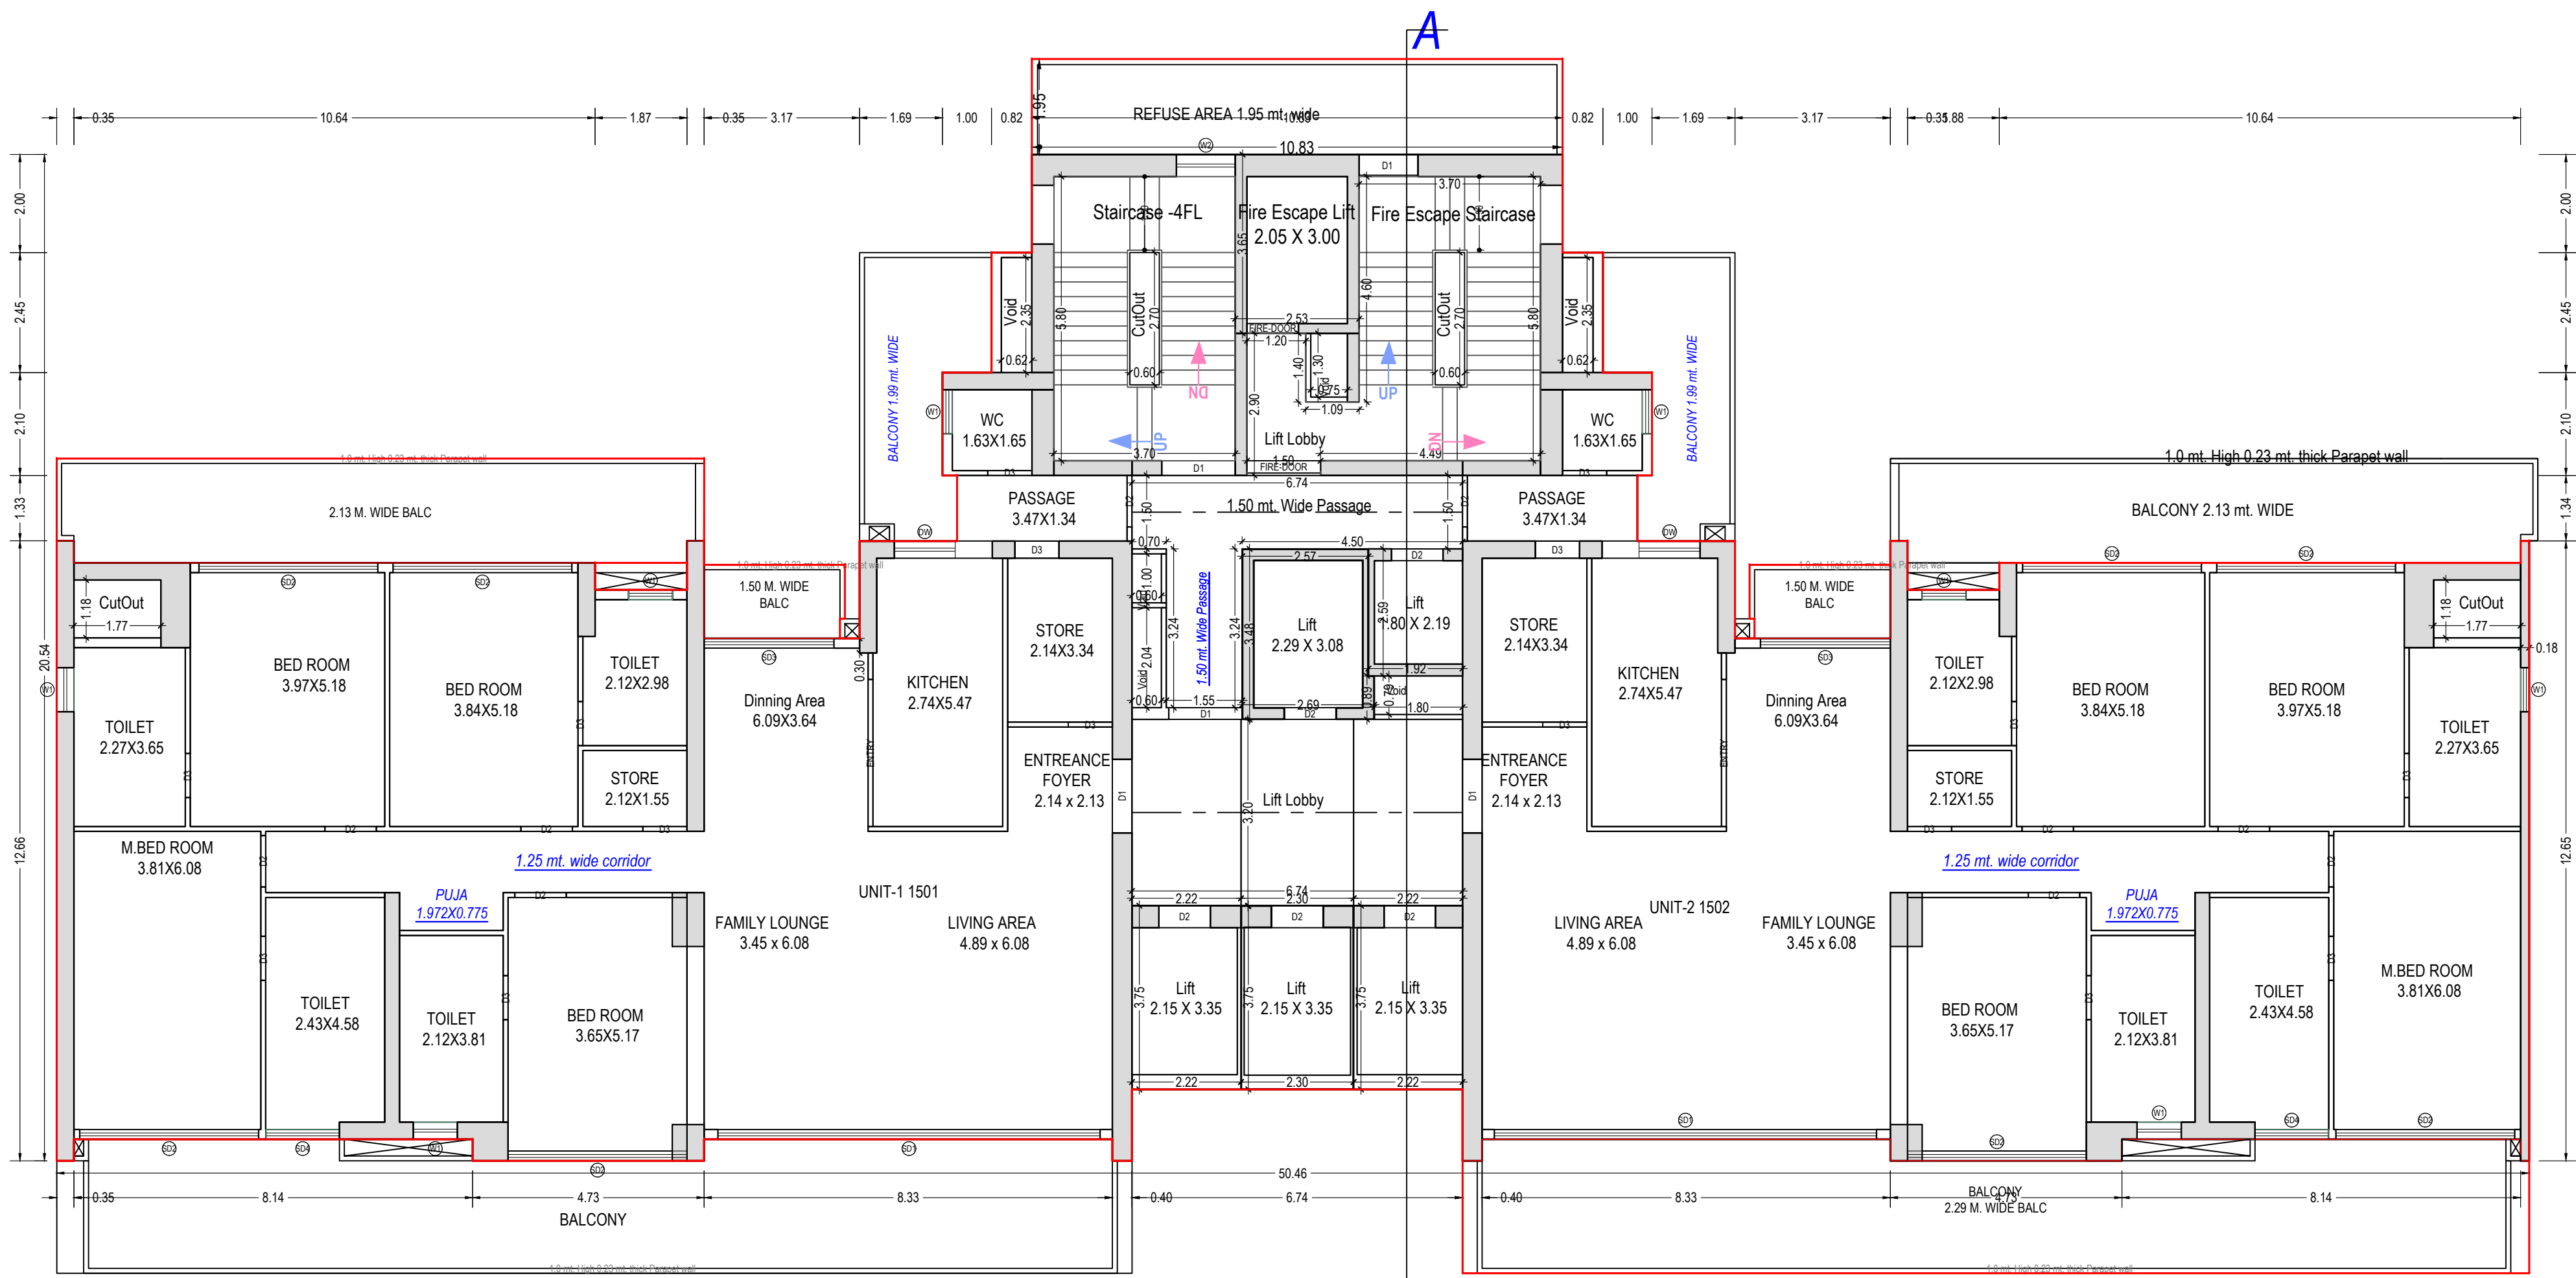

TYPICAL - 15, 16, 24, 25, 33, 34 FLOOR PLAN
(Proposed)
(SCALE 1:100)

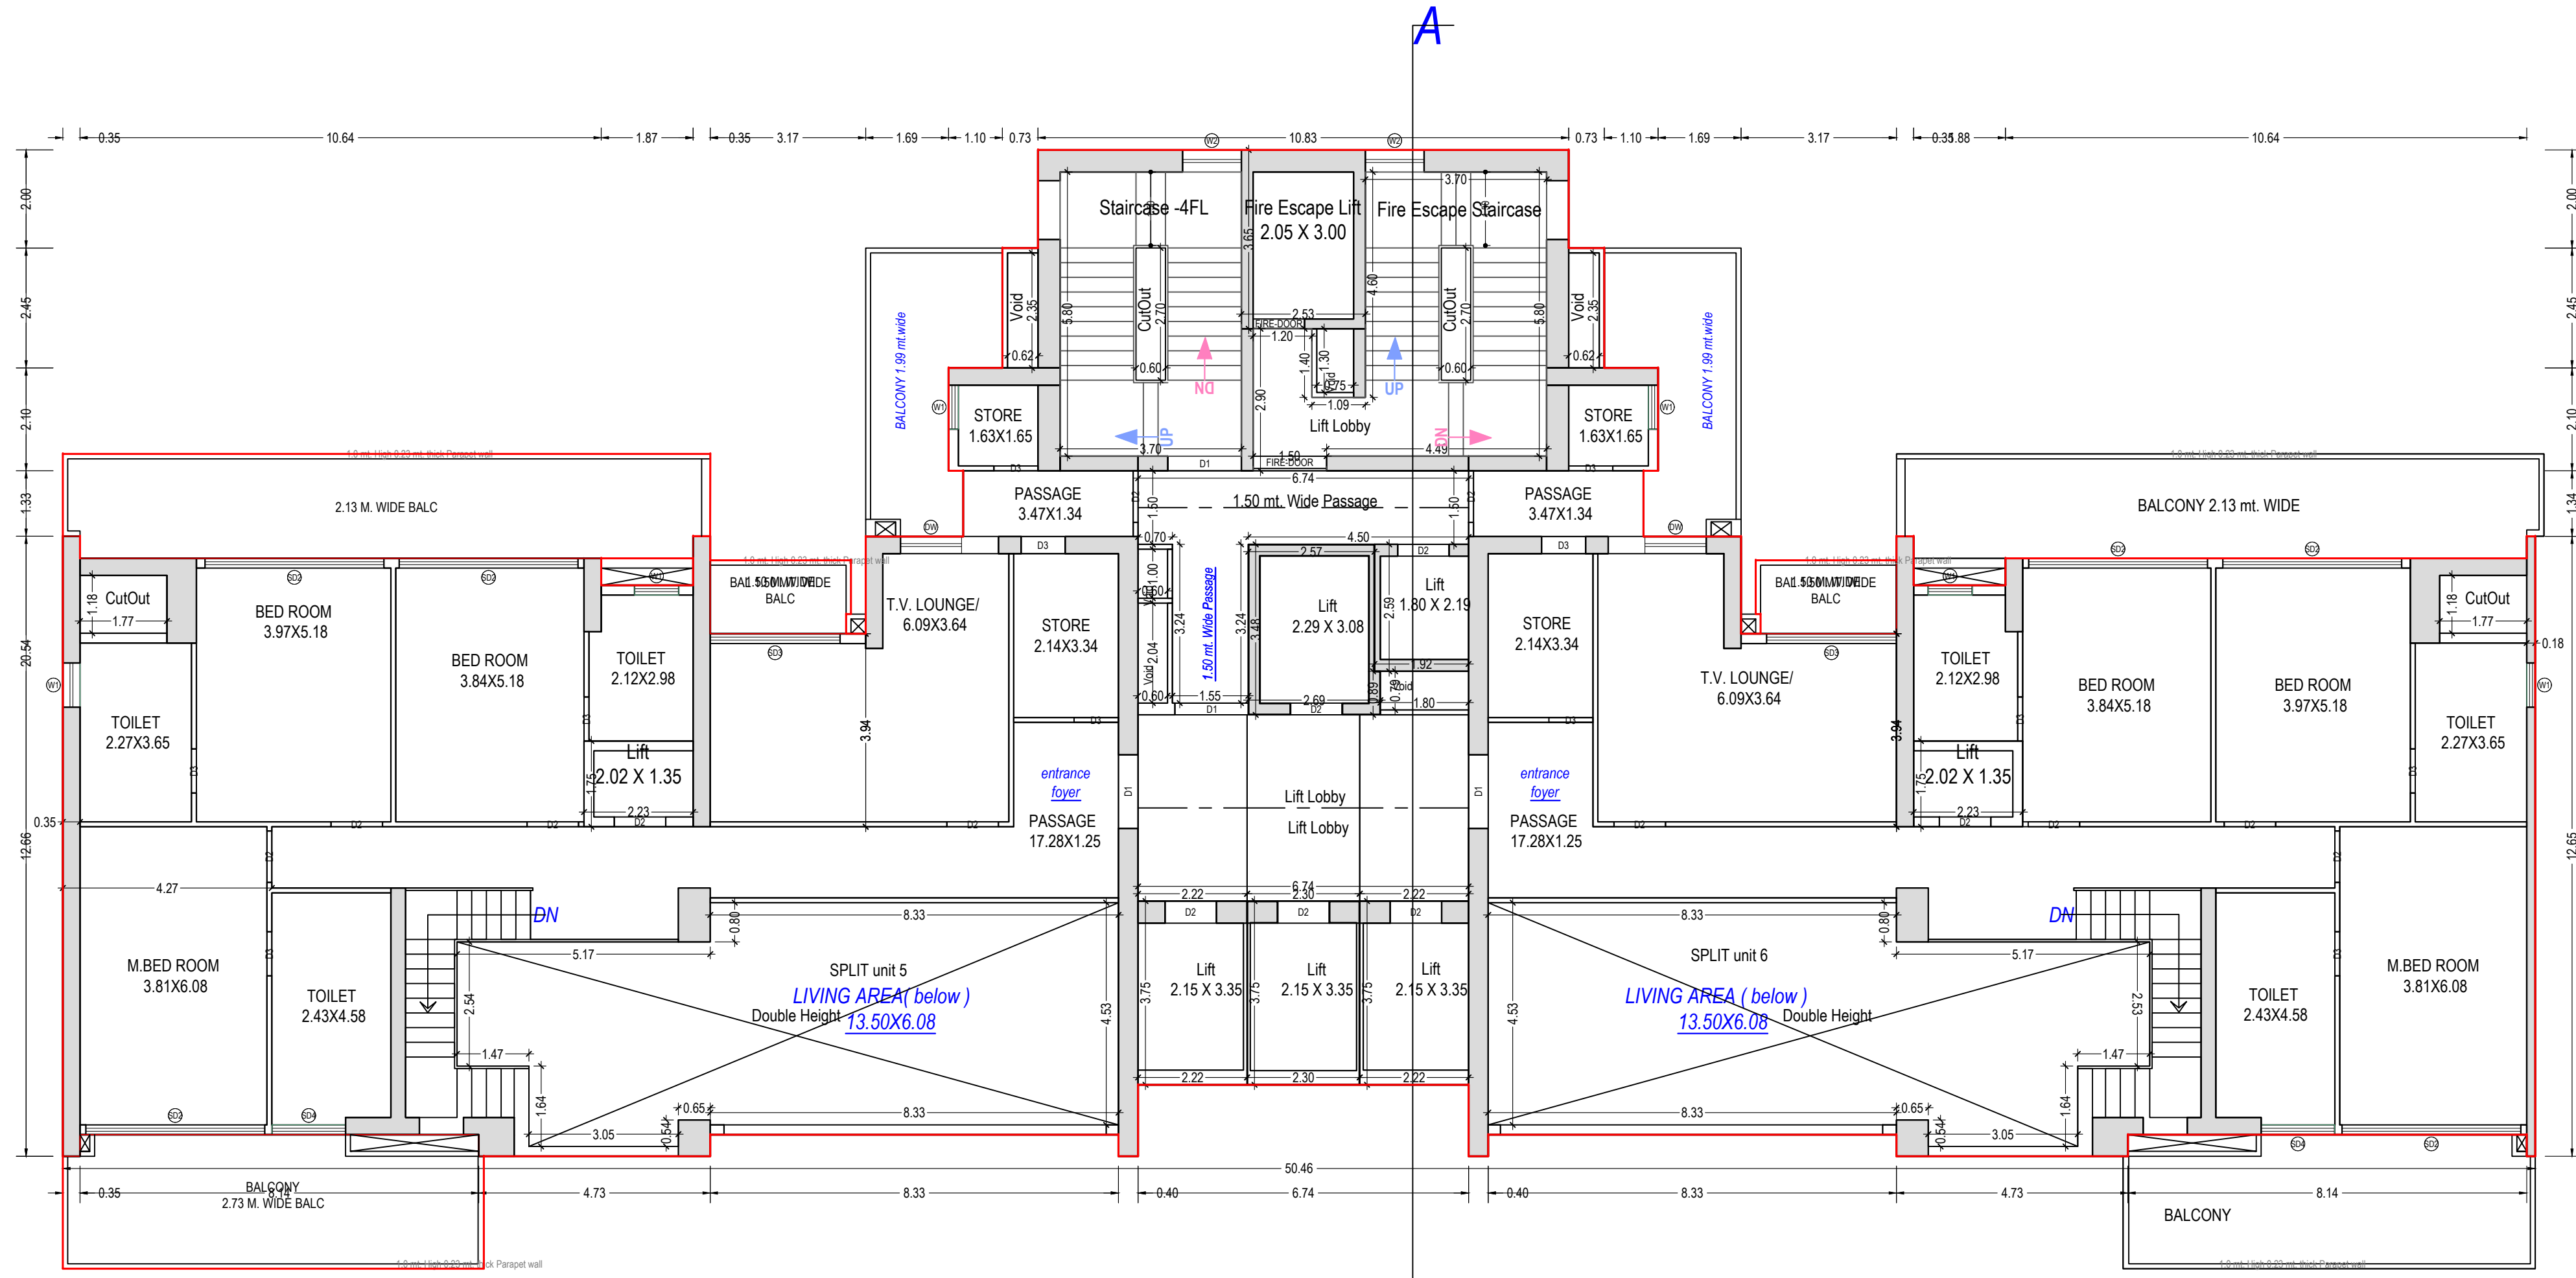


(UPPER PENT HOUSE)
A1

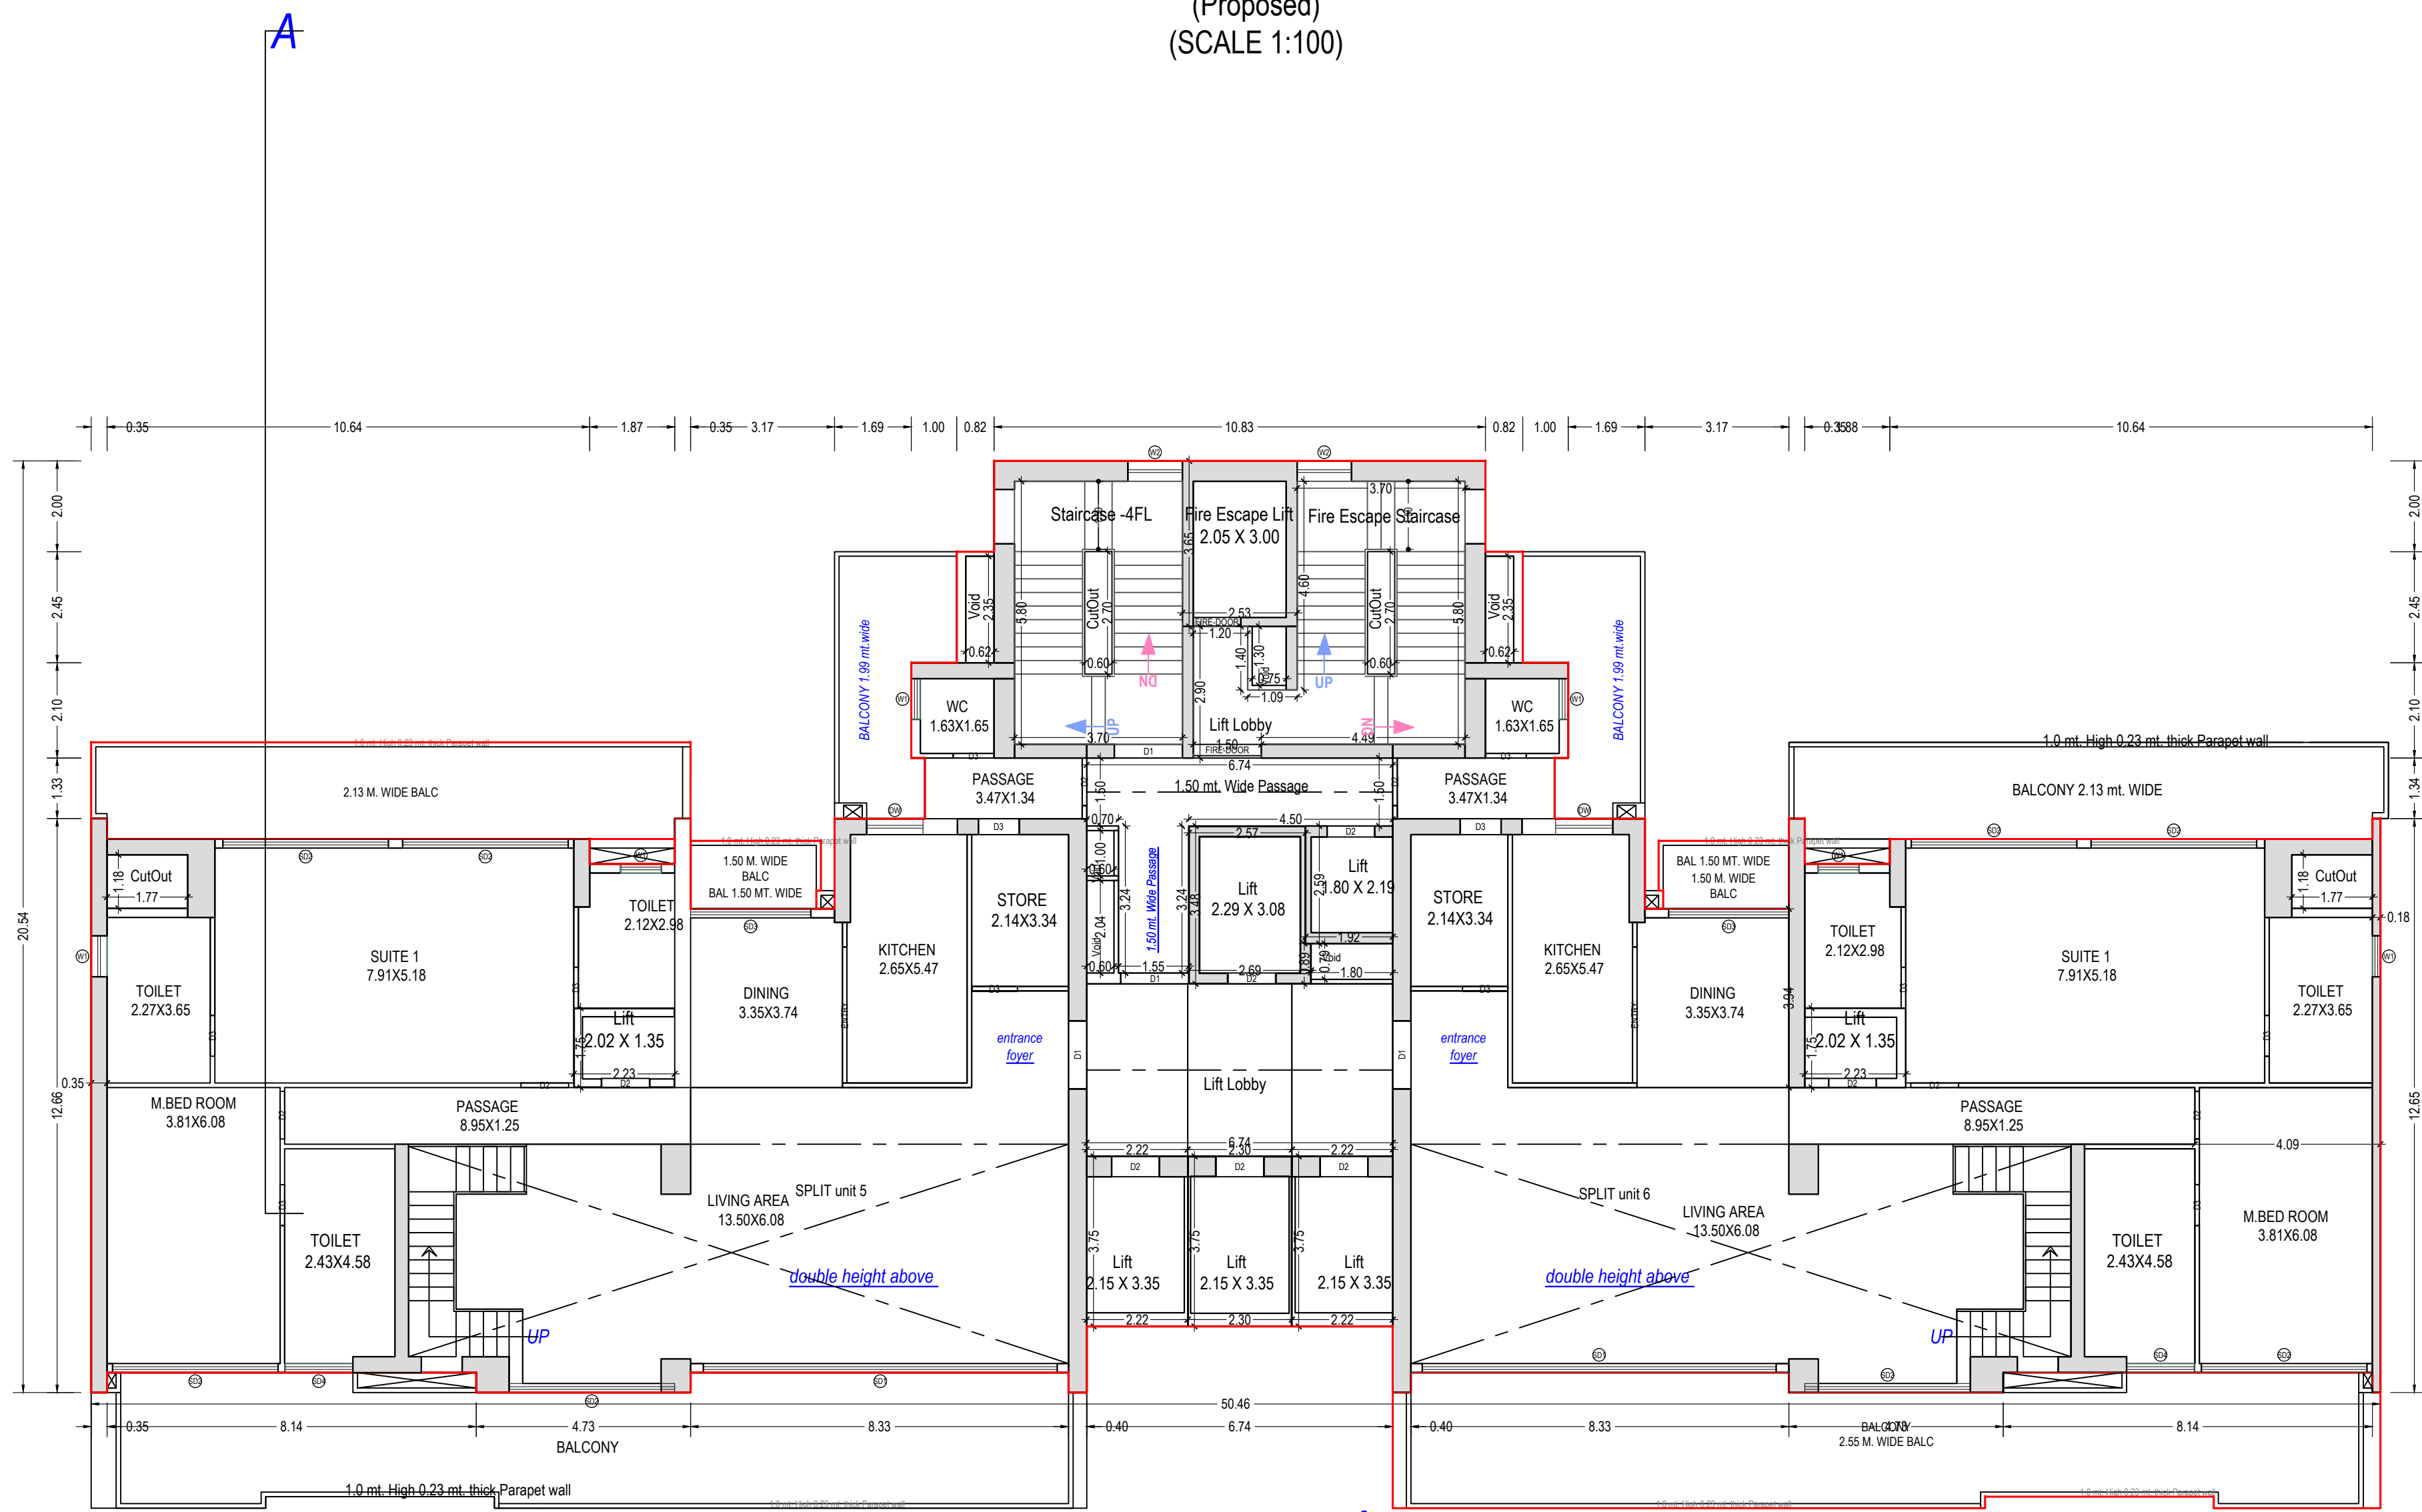

(LOWER PENT HOUSE)

A1

THIRTYSEVENTH FLOOR
(Proposed)
(SCALE 1:100)

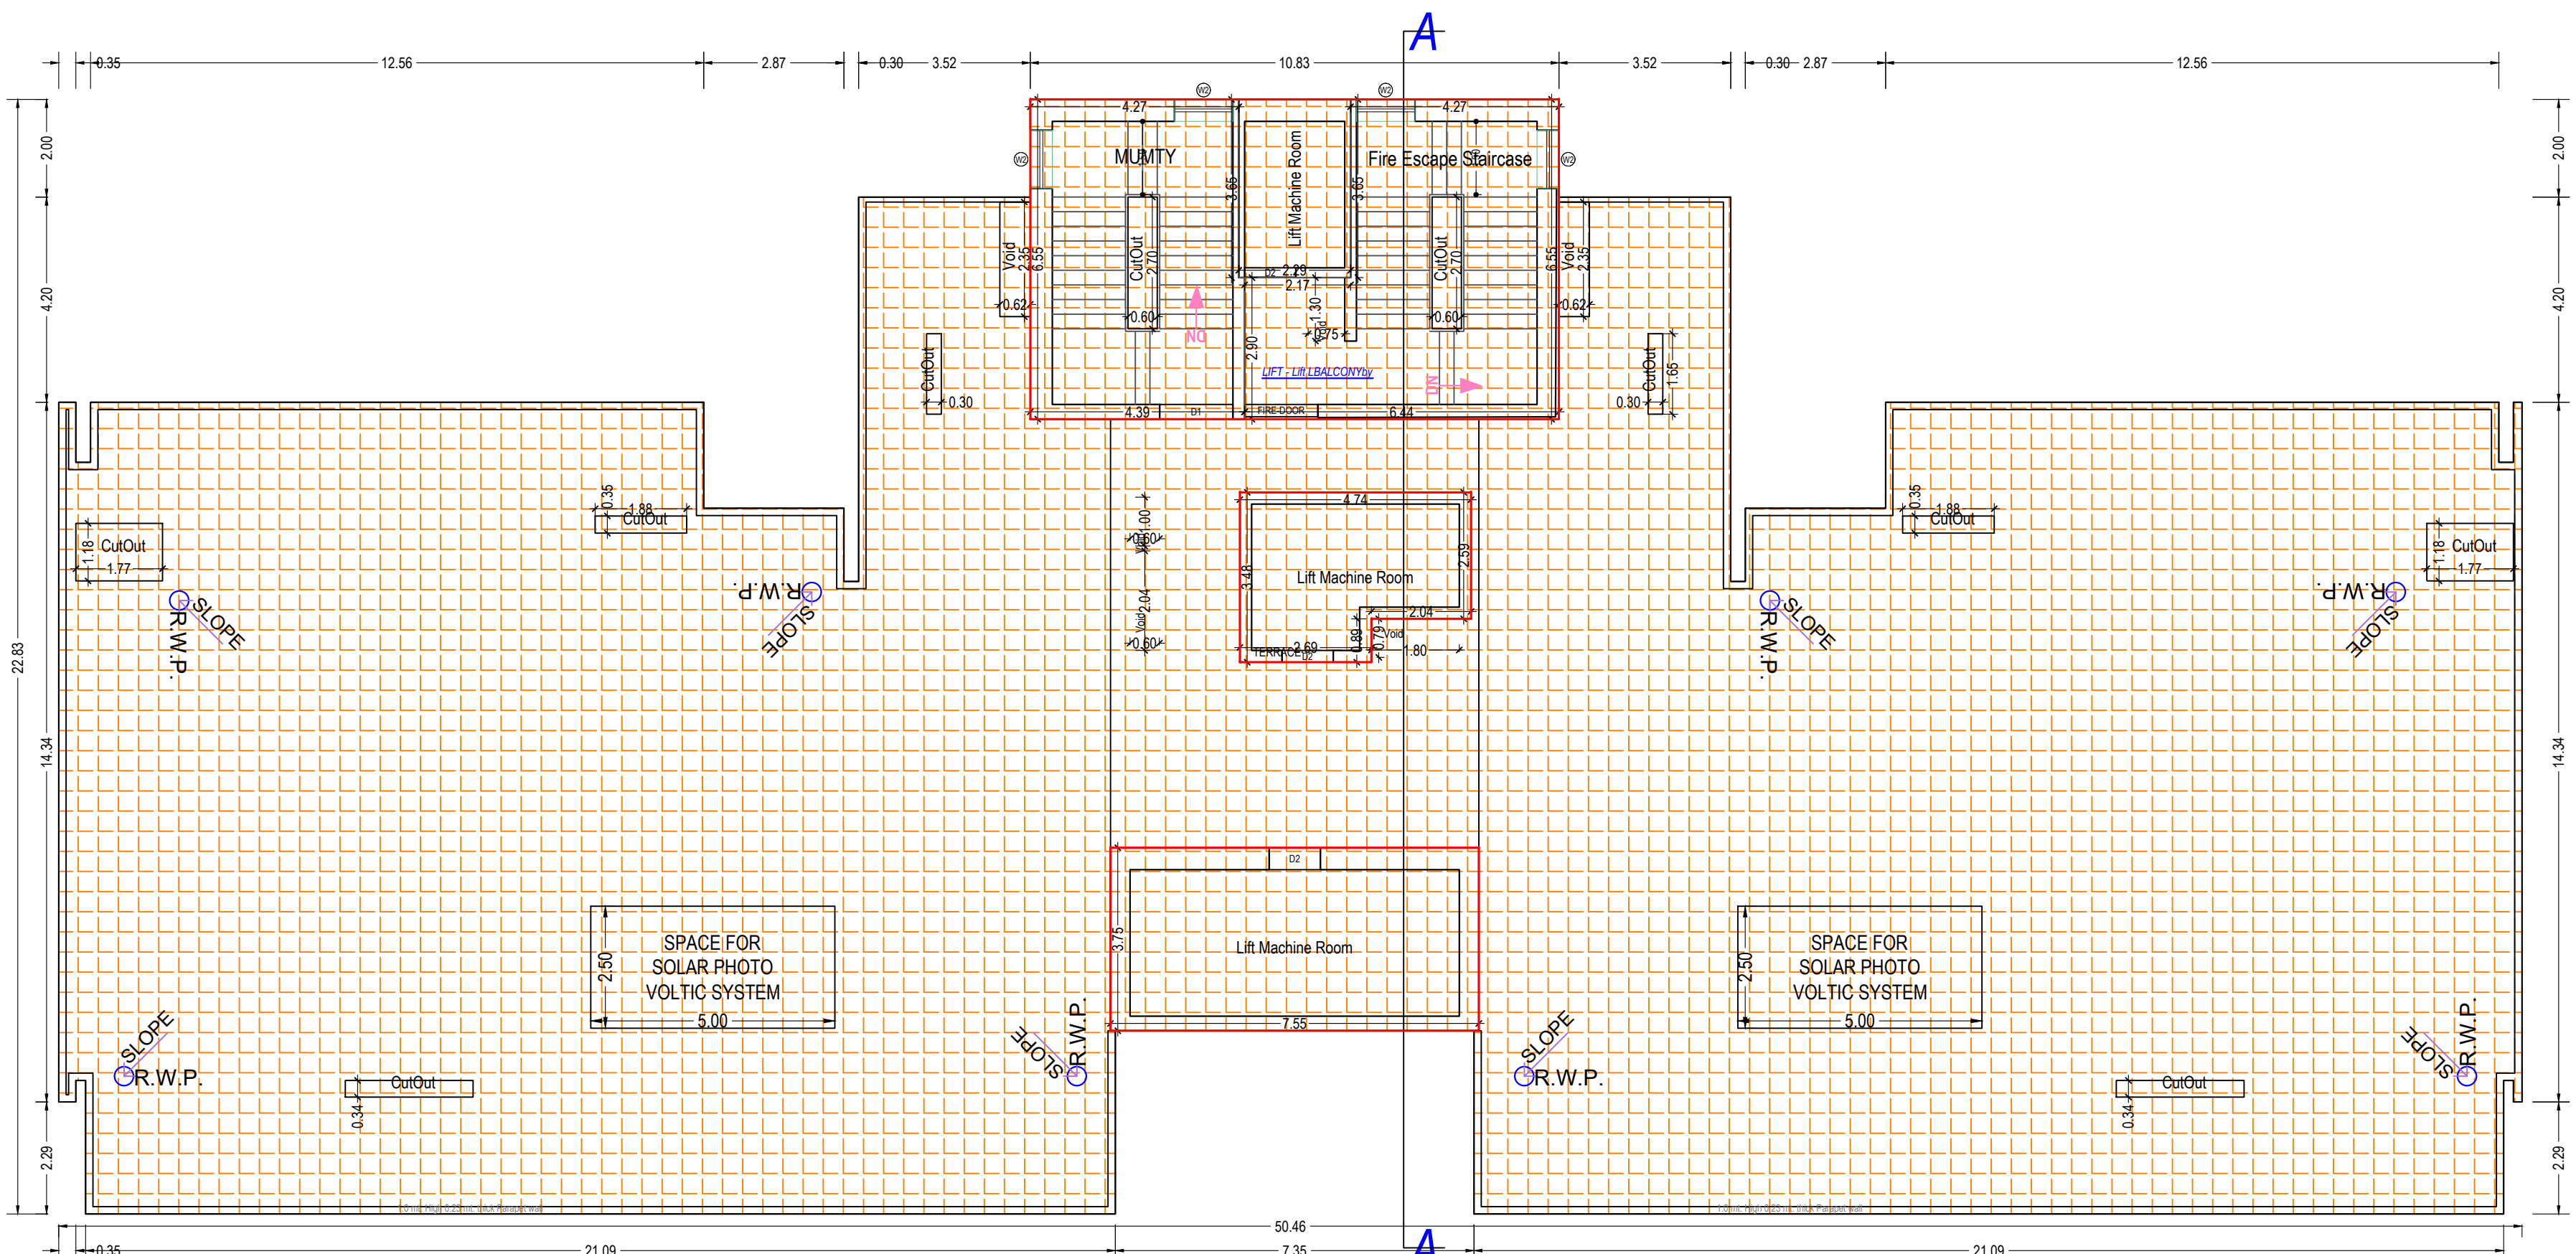

TERRACE FLOOR PLAN
(SCALE 1:100)


A1

Note: - 1) This drawing is prepared as per the current prevailing Building Bye Laws.
2) If Map sanctioned is used for purpose anything other than stated in application will lead to rejection of Map.

ISO_A0_841.00_x_1189.00_MM)

Total Plot Area :-	24081.00	Total FAR Area :-	96914.66
Total Coverage Area :-	5508.61	Total BUA Area :-	181781.15

OWNER'S NAME AND SIGNATURE M/S Ramprastha Builders Private Limited. nohar@ramprastha.in, 9911700700	
ARCHITECT'S NAME AND SIGNATURE Vishal Sharma CA/1998/23261	STRUCTURE ENGINEER Ghaziabad Development Authority
Signature Not Verified Digitally signed by Vishal Sharma, DN: cn=Vishal Sharma, o=CA/1998/23261, email=vsharma@ramprastha.in, c=IN	
Signature Not Verified Digitally signed by Arvind Kumar, DN: cn=Arvind Kumar, o=CA/1998/23261, email=arvind@ramprastha.in, c=IN	
Building Plan Application Number CDA/BP/24-25/0752 Sanctioned On 12 Oct 2024 Valid Till 20 Apr 2032 Approved By Arvind Kumar (Chief Architect and Town Planner) Examined By Bhagwan Das Maurya (Junior engineer) Nekram Rajput (Assistant Engineer) Bhagwan Das Maurya (Junior engineer) Nekram Rajput (Assistant Engineer) Arvind Kumar (Town Planner/ Executive engineer) Arvind Kumar (Chief Architect and Town Planner)	

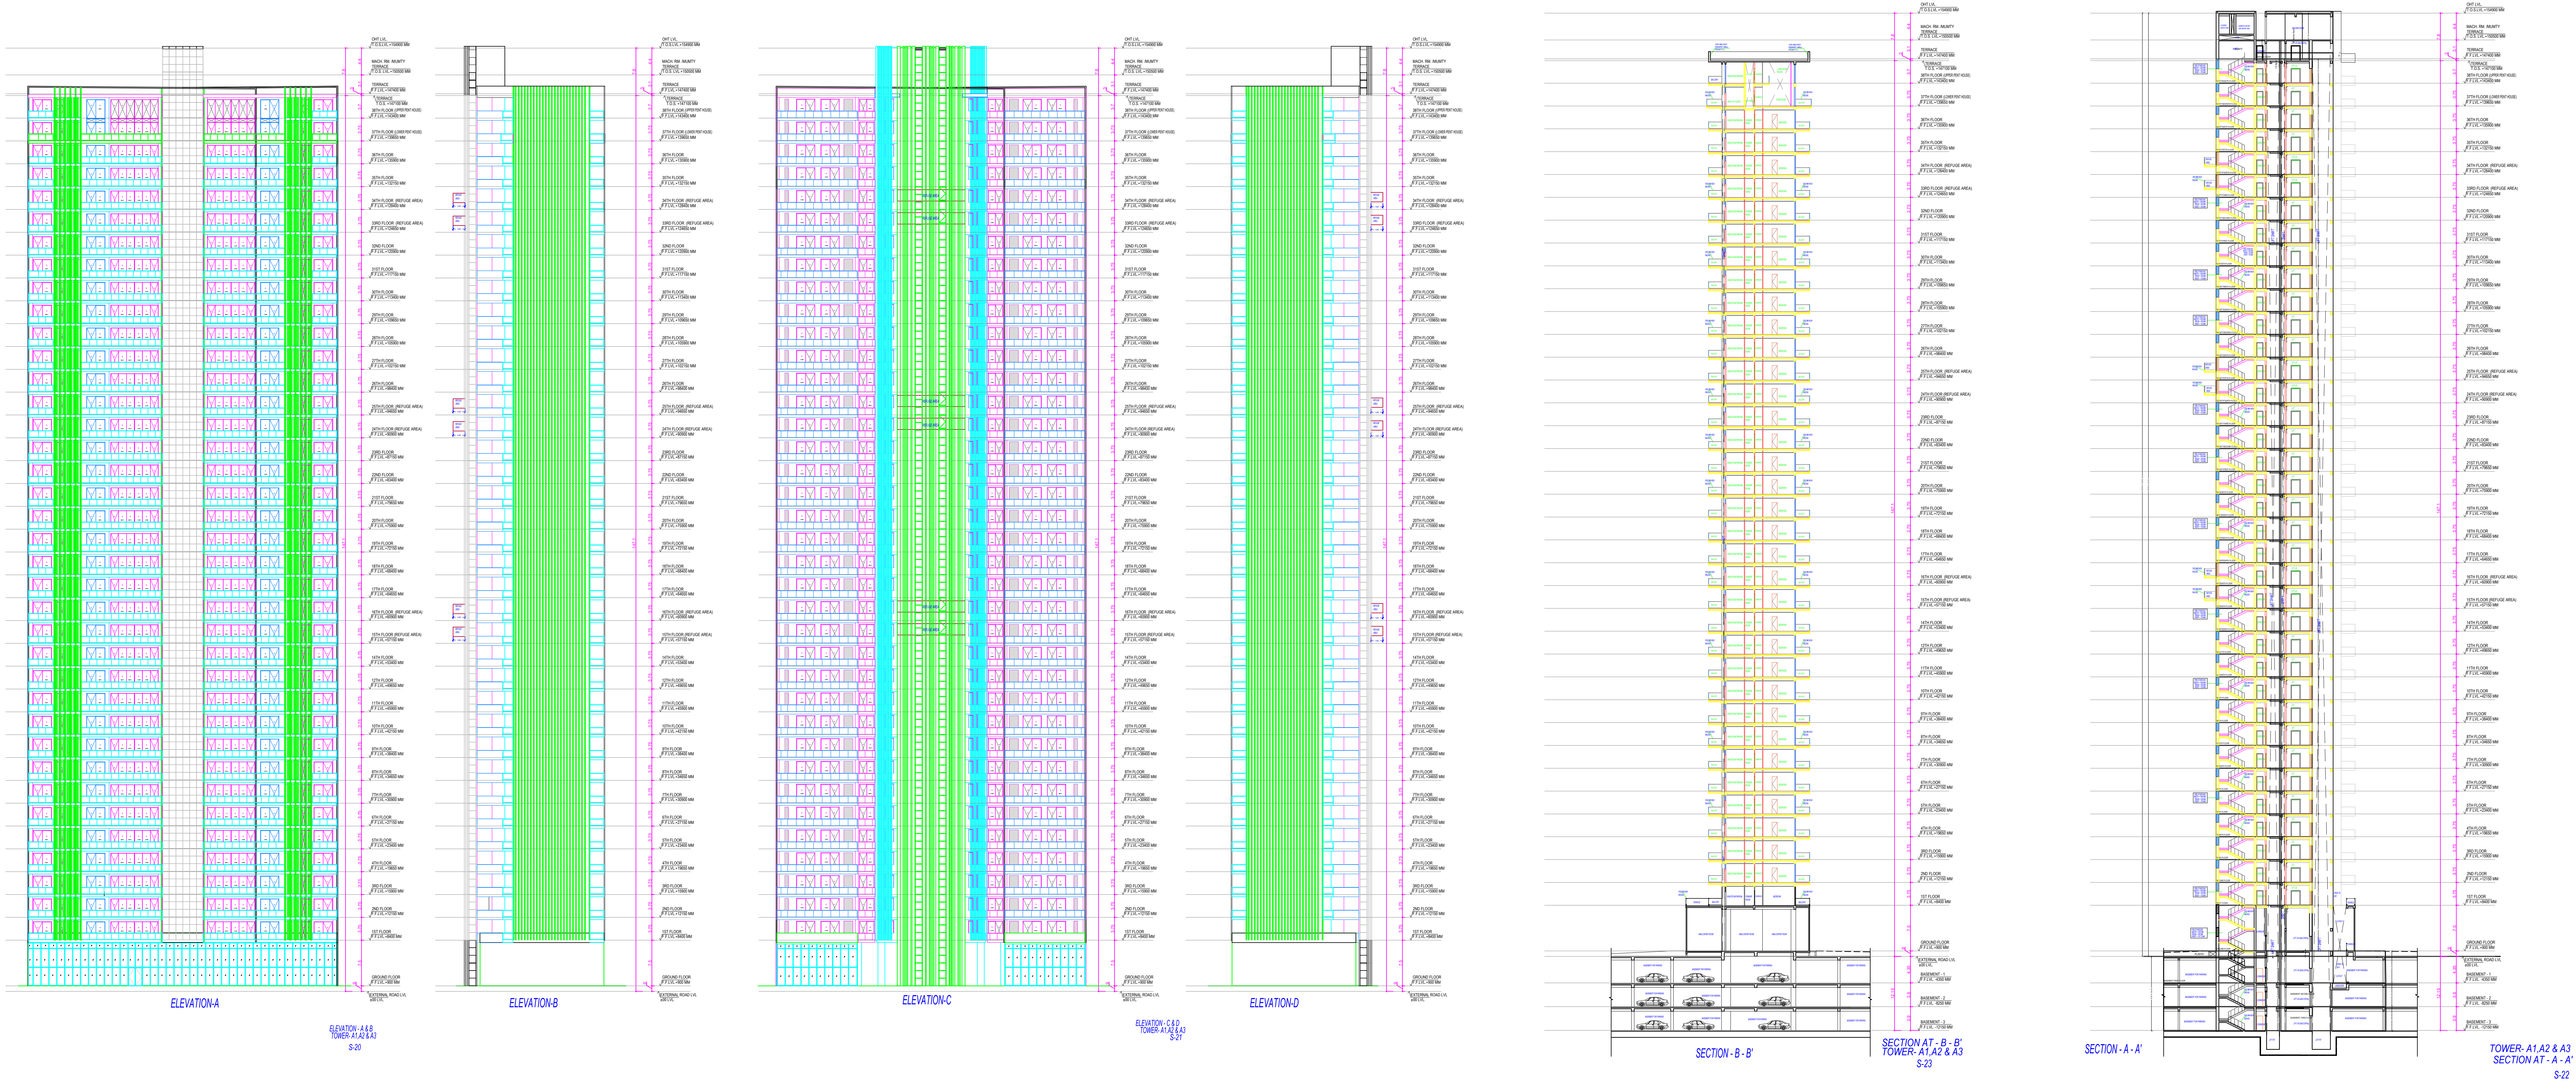

ELEVATION-A

ELEVATION-B
TOWER A1, A2 & A3
S-20

ELEVATION-B

ELEVATION-C

ELEVATION-D
TOWER A1, A2 & A3
S-21

ELEVATION-D

SECTION-B-B'

SECTION-A1, A2 & A3
TOWER A1, A2 & A3
S-23

SECTION-A-A'

TOWER A1, A2 & A3
SECTION A1 - A - A'
S-22

Staircase Checks (Table B-1)

Floor Name	Staircase Name	Flight Width	Tread Width	Riser Height	Sloping Ht
BASEMENT FIRST FLOOR PLAN	Staircase	1.50	0.300	0.000	1.50
	Staircase	1.50	0.300	0.000	1.50
	Staircase	1.50	0.300	0.000	1.50
	Staircase	1.50	0.300	0.000	1.50
BASEMENT SECOND FLOOR PLAN	Staircase	1.50	0.300	0.000	1.50
	Staircase	1.50	0.300	0.000	1.50
	Staircase	1.50	0.300	0.000	1.50
	Staircase	1.50	0.300	0.000	1.50
BASEMENT FIRST FLOOR	Staircase	1.50	0.300	0.000	1.50
	Staircase	1.50	0.300	0.000	1.50
	Staircase	1.50	0.300	0.000	1.50
	Staircase	1.50	0.300	0.000	1.50
BASEMENT SECOND FLOOR	Staircase	1.50	0.300	0.000	1.50
	Staircase	1.50	0.300	0.000	1.50
	Staircase	1.50	0.300	0.000	1.50
	Staircase	1.50	0.300	0.000	1.50

SCHEDULE OF DOOR

BLOCK NAME	NAME	LENGTH	HEIGHT	NOS.
BLOCK A1	W1	2.50	2.10	292
	W2	1.50	2.10	88
BLOCK A2	W1	1.50	2.10	24
	W2	1.50	2.10	10
BLOCK A3	W1	1.50	2.10	10
	W2	1.50	2.10	10

SCHEDULE OF WINDOW/VENTILATION

BLOCK NAME	NAME	LENGTH	HEIGHT	NOS.
BLOCK A1	W1	2.50	1.50	292
	W2	1.50	1.50	88
BLOCK A2	W1	1.50	1.50	24
	W2	1.50	1.50	10
BLOCK A3	W1	1.50	1.50	10
	W2	1.50	1.50	10

Note: - 1) This drawing is prepared as per the current prevailing Building Bye Laws.
2) If Map sanctioned is used for purpose anything other than stated in application will lead to rejection of Map.

ISO_NAT_841.00_x_1189.00_MM

OWNER'S NAME AND SIGNATURE
M/S Ramprastha Builders Private Limited.
nohar@ramprastha.in, 9911707070

ARCHITECT'S NAME AND SIGNATURE
Vishal Sharma
CA/1999/23261

Signature Not Verified
Ghaziabad Development Authority

Signature Not Verified
Ghaziabad Development Authority

Building Plan Application Number

GDA/BP/24-25/0752

Sanctioned On

12 Oct 2024

Valid Till

20 Apr 2032

Approved By

Arvind Kumar (Chief Architect and Town Planner)

Examined By

Bhagwan Das Maurya (Junior engineer)

Nekram Rajput (Assistant Engineer)

Bhagwan Das Maurya (Junior engineer)

Nekram Rajput (Assistant Engineer)

Arvind Kumar (Town Planner/ Executive engineer)

Arvind Kumar (Chief Architect and Town Planner)


Total Plot Area :- 24081.00

Total FAR Area :- 96914.66

Total Coverage Area :- 5508.61

Total BUA Area :- 181781.15


The correctness and accuracy of Proposal Information and drawing is a responsibility of P/Owner. Accuracy of Scouting Report is subject to accuracy of end-user provided data. 3rd party software/hardware/services, etc. SoftTech Engineers Ltd. is not liable for any damages which may arise from use, or inability to use the Application. Texts printed in 'Italics' and 'Blue' color are user inputs, which are not verified and not generated by scrutiny software.

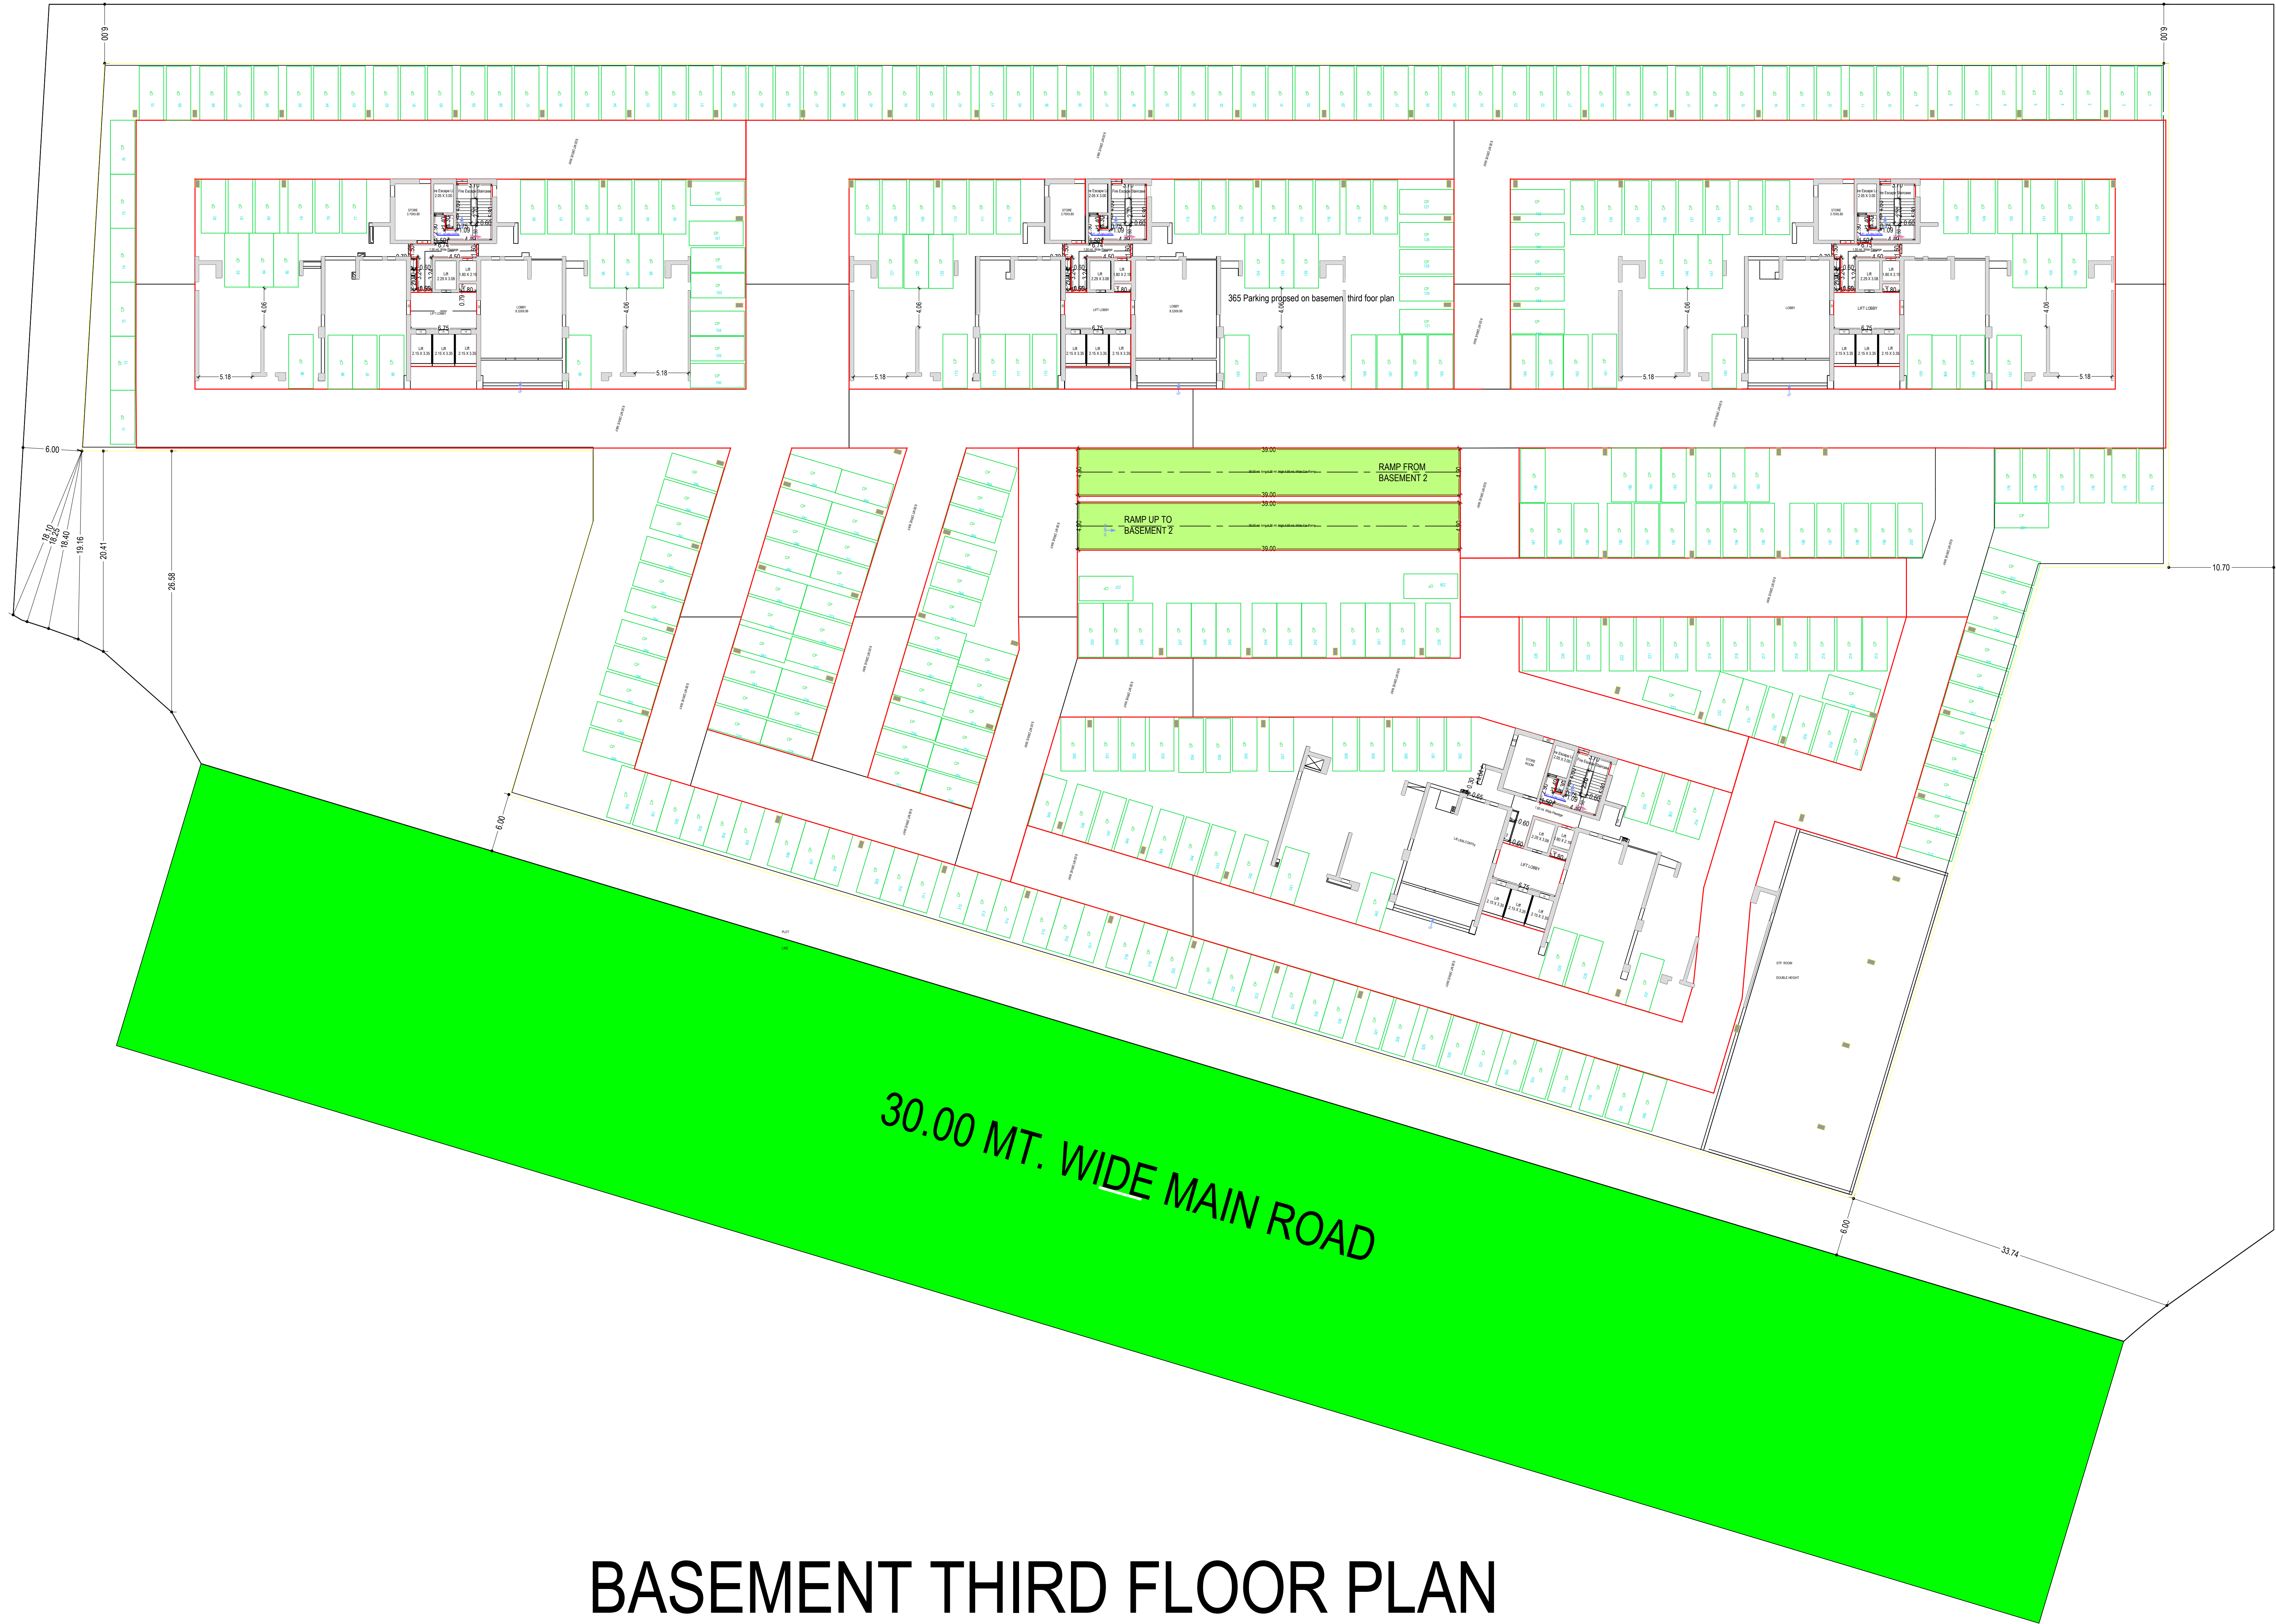


BASEMENT THIRD FLOOR PLAN

Note: - 1) This drawing is prepared as per the current prevailing Building Bye Laws.
2) If Map sanctioned is used for purpose anything other than stated in application will lead to rejection of Map.


Total Plot Area :-	24081.00	Total FAR Area :-	96914.66
Total Coverage Area :-	5508.61	Total BUA Area :-	181781.15

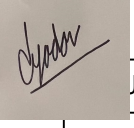OWNER'S NAME AND SIGNATURE M/S Ramprastha Builders Private Limited. nohar@ramprastha.in, 9911700700	
ARCHITECT'S NAME AND SIGNATURE Vishal Sharma CA/1998/23261	STRUCTURE ENGINEER 
Signature Not Verified  Digitally signed by Vishal Sharma, DN: cn=Vishal Sharma, o=CA/1998/23261, email=vsharma@ramprastha.in, c=IN	Ghaziabad Development Authority 
Building Plan Application Number CDA/BP/24-25/0752 Sanctioned On 12 Oct 2024 Valid Till 20 Apr 2032 Approved By Arvind Kumar (Chief Architect and Town Planner) Examined By Bhagwan Das Maurya (Junior engineer) Nekram Rajput (Assistant Engineer) Bhagwan Das Maurya (Junior engineer) Nekram Rajput (Assistant Engineer) Arvind Kumar (Town Planner/ Executive engineer) Arvind Kumar (Chief Architect and Town Planner)	

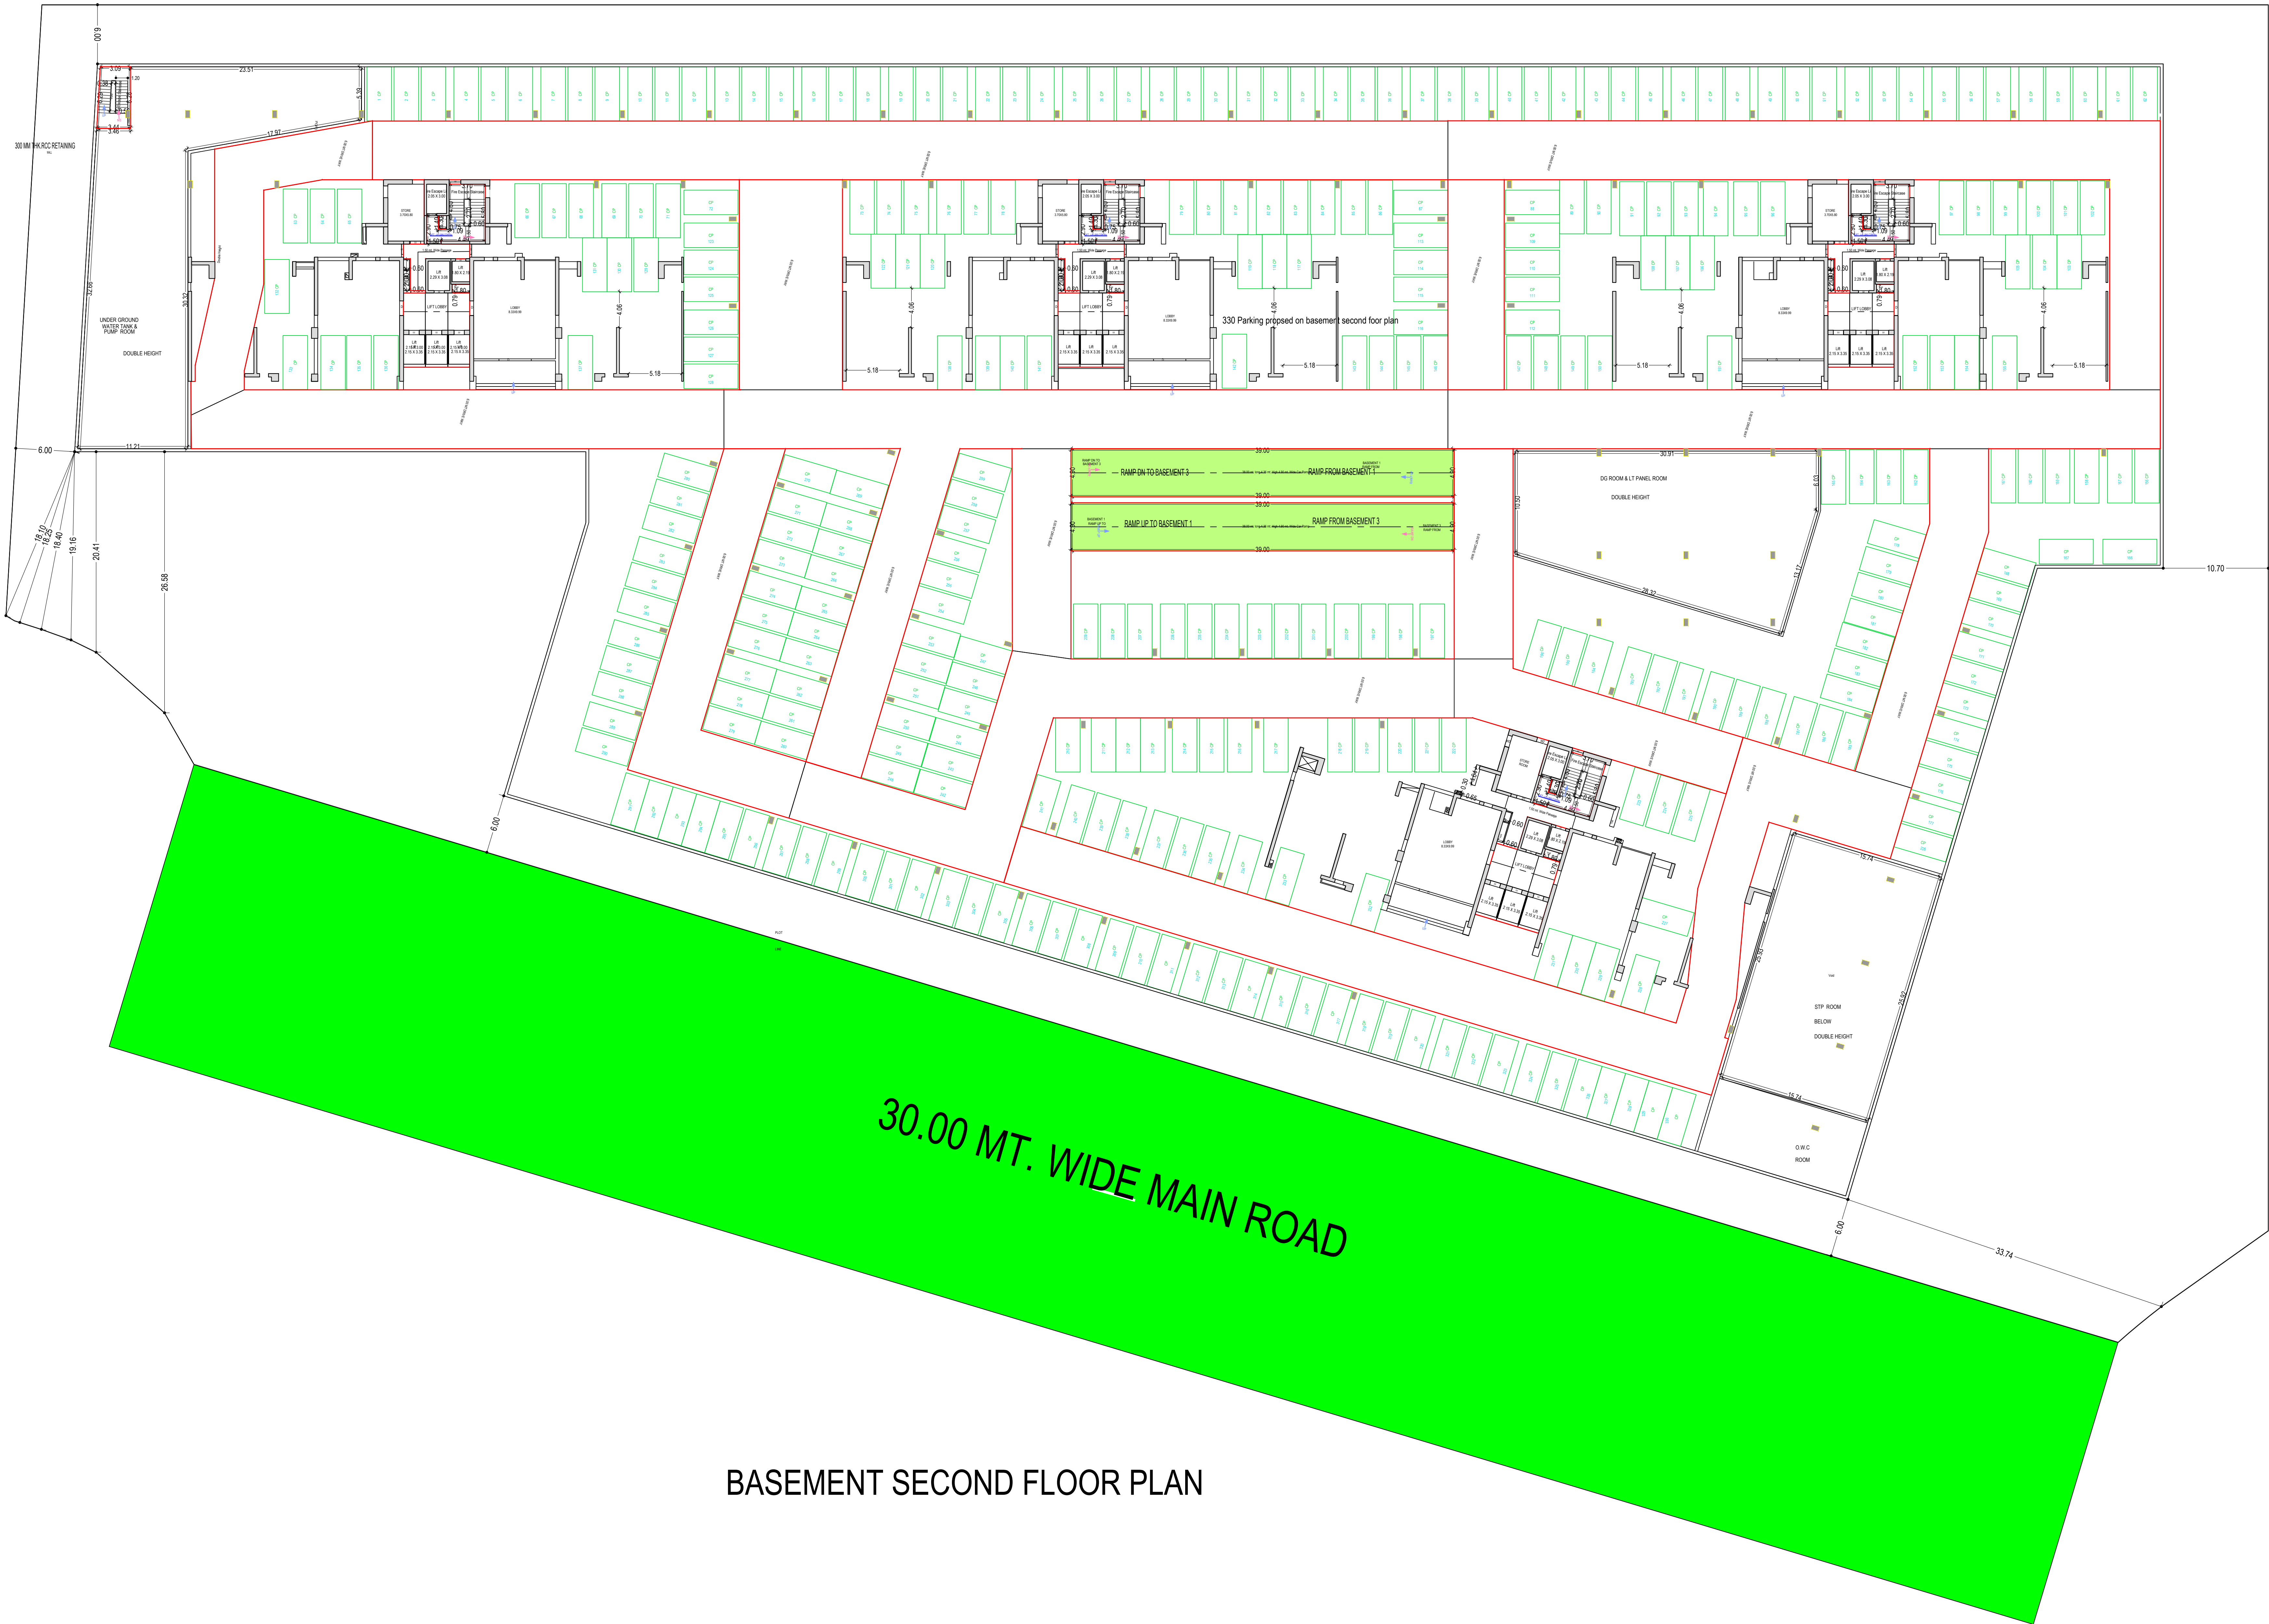


BASEMENT SECOND FLOOR PLAN

Note: - 1) This drawing is prepared as per the current prevailing Building Bye Laws.
2) If Map sanctioned is used for purpose anything other than stated in application will lead to rejection of Map.

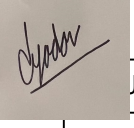OWNER'S NAME AND SIGNATURE M/S Ramprastha Builders Private Limited, nohar@ramprastha.in, 9911700700	
ARCHITECT'S NAME AND SIGNATURE Vishal Sharma CA/1998/23261	STRUCTURE ENGINEER 
Signature Not Verified  Digitally signed by Vishal Sharma, DN: cn=Vishal Sharma, ou=CA/1998/23261	Ghaziabad Development Authority 
Building Plan Application Number CDA/BP/24-25/0752 Sanctioned On 12 Oct 2024 Valid Till 20 Apr 2032 Approved By Arvind Kumar (Chief Architect and Town Planner) Examined By Bhagwan Das Maurya (Junior engineer) Nekram Rajput (Assistant Engineer) Bhagwan Das Maurya (Junior engineer) Nekram Rajput (Assistant Engineer) Arvind Kumar (Town Planner/ Executive engineer) Arvind Kumar (Chief Architect and Town Planner)	

Total Plot Area :-	24081.00	Total FAR Area :-	96914.66
Total Coverage Area :-	5508.61	Total BUA Area :-	181781.15

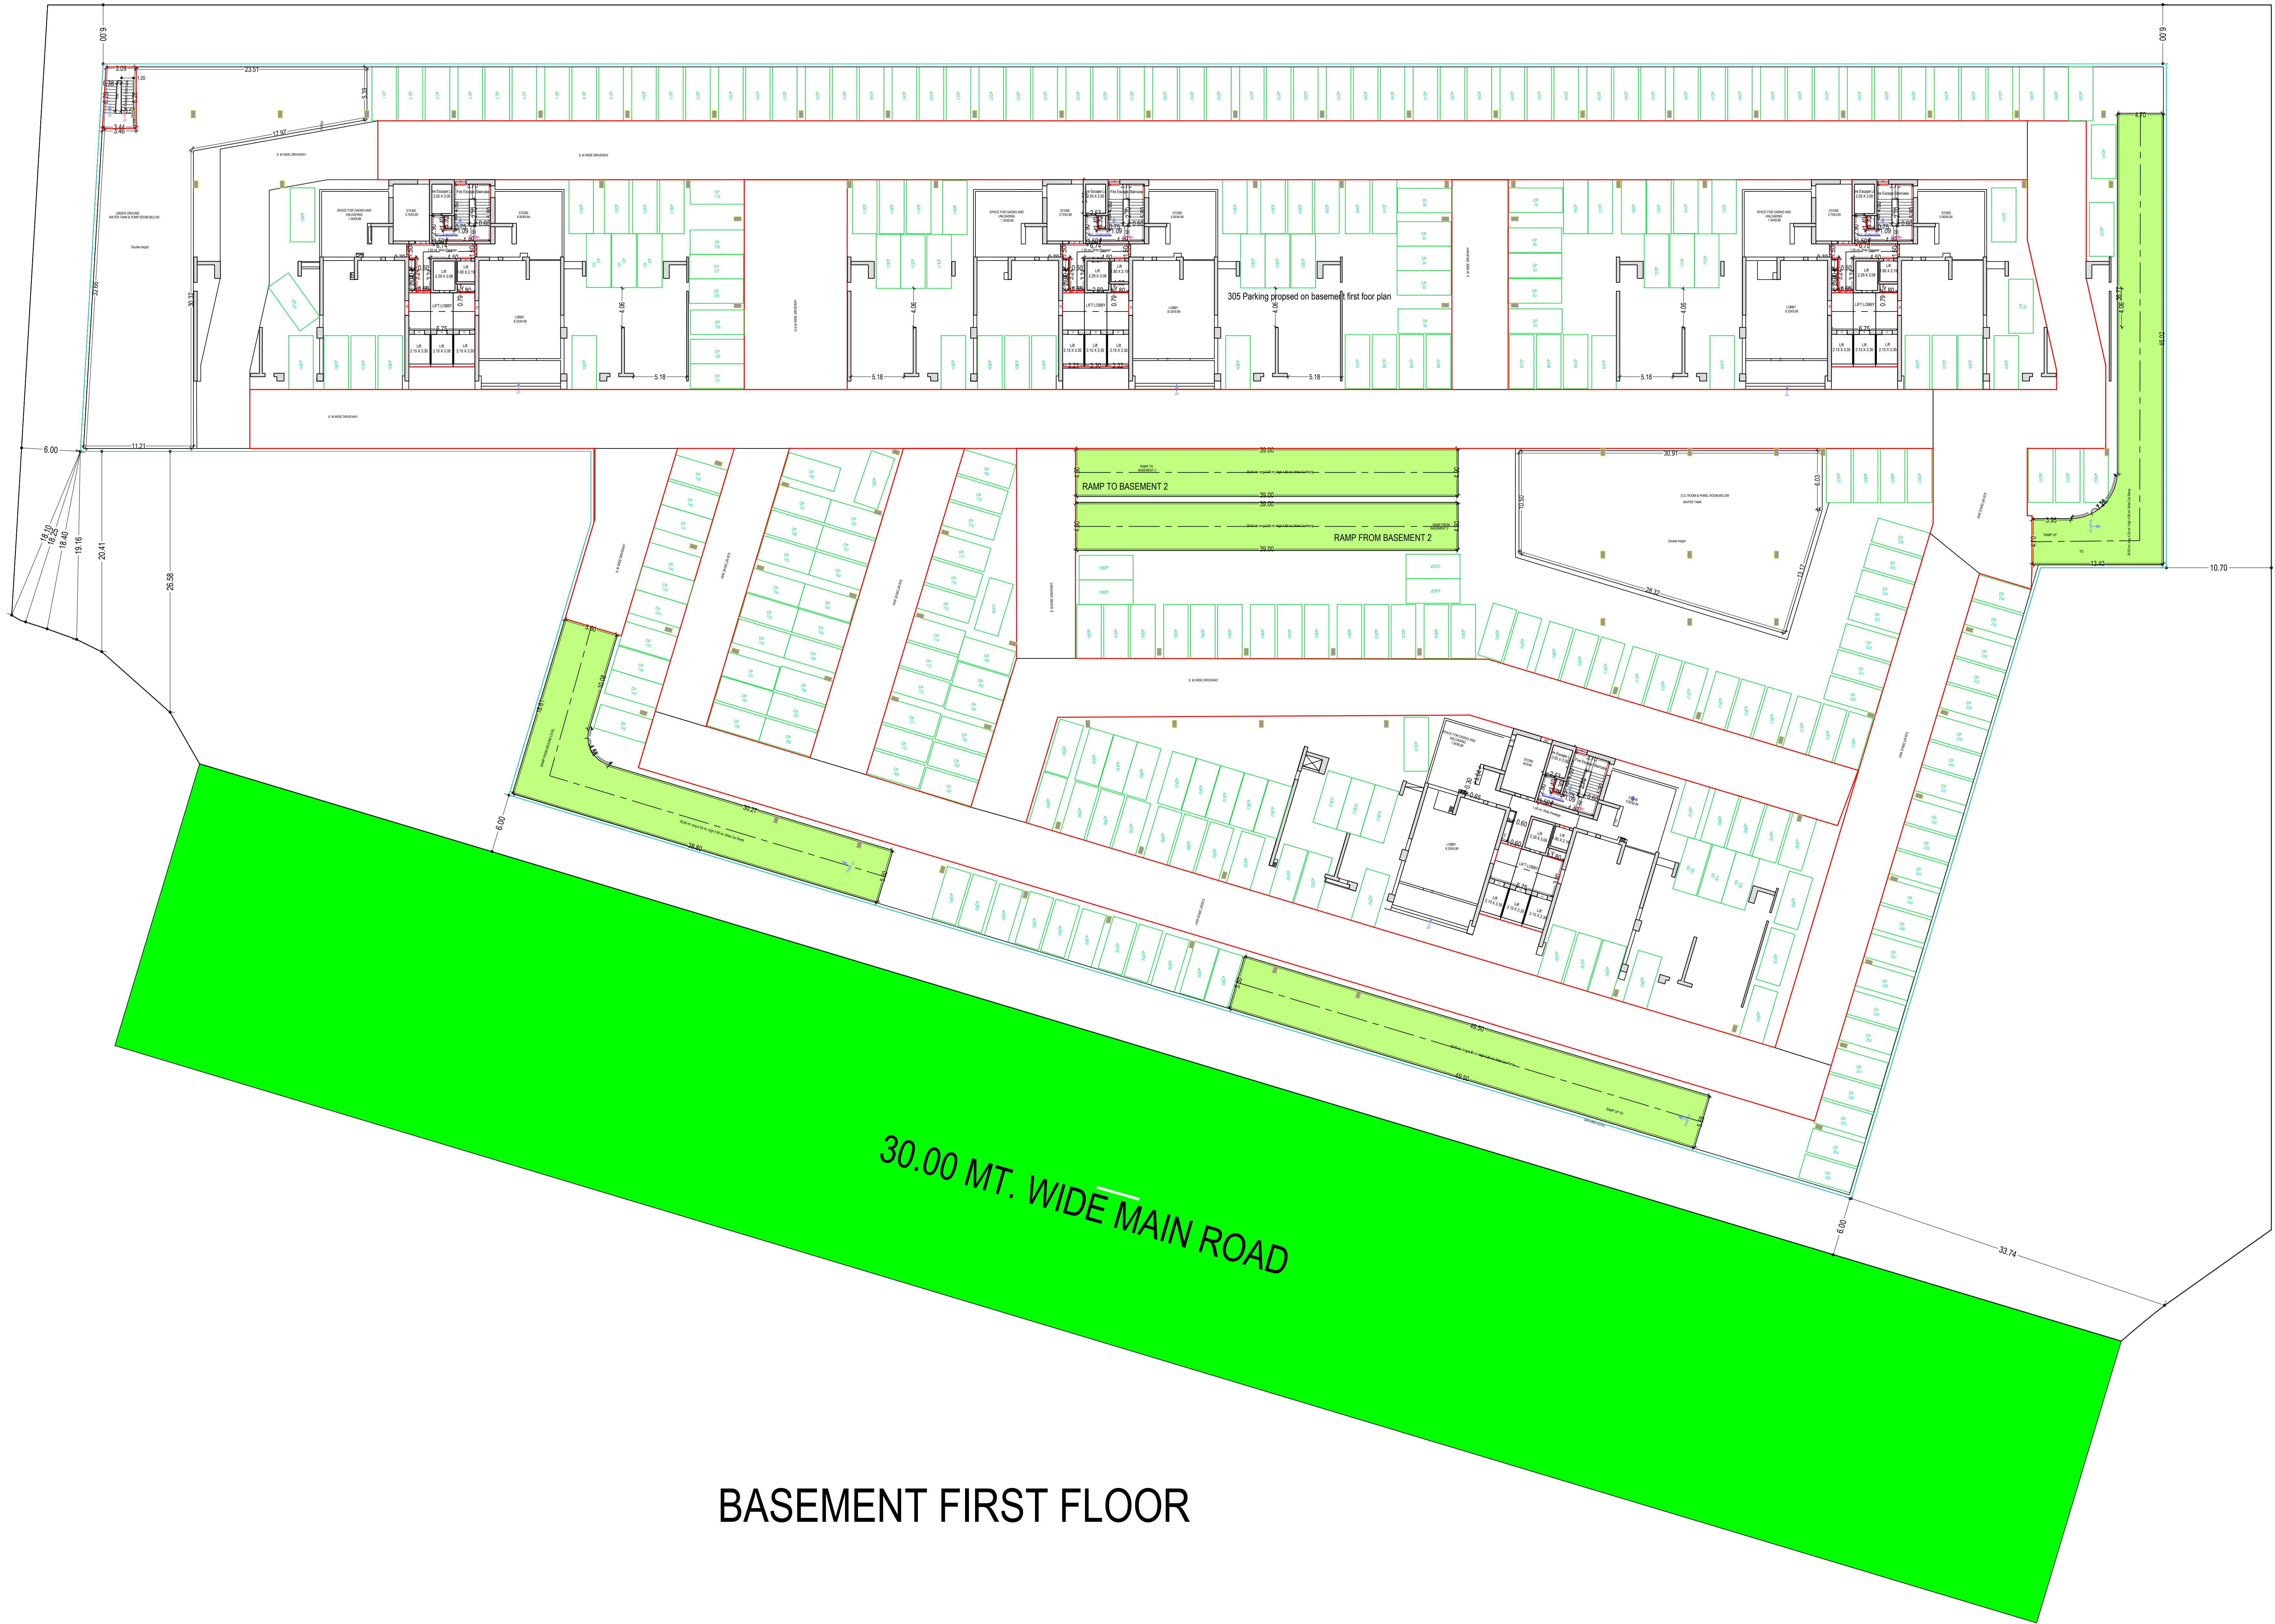


BASEMENT FIRST FLOOR

Note: - 1) This drawing is prepared as per the current prevailing Building Bye Laws.
2) If Map sanctioned is used for purpose anything other than stated in application will lead to rejection of Map.


OWNER'S NAME AND SIGNATURE M/S Ramprastha Builders Private Limited. nohar@ramprastha.in, 9911700700	
ARCHITECT'S NAME AND SIGNATURE Vishal Sharma CA/1998/23261	STRUCTURE ENGINEER
Signature Not Verified Digitally signed by Vishal Sharma, DN: cn=Vishal Sharma, o=M/S Ramprastha Builders Private Limited, ou=Designation: Architect	Ghaziabad Development Authority
	
Signature Not Verified Digitally signed by Arvind Kumar, DN: cn=Arvind Kumar, o=M/S Ramprastha Builders Private Limited, ou=Designation: Town Planner	
Building Plan Application Number CDA/BP/24-25/0752	
Sanctioned On 12 Oct 2024	
Valid Till 20 Apr 2032	
Approved By Arvind Kumar (Chief Architect and Town Planner)	
Examined By Bhagwan Das Maurya (Junior engineer) Nekram Rajput (Assistant Engineer) Bhagwan Das Maurya (Junior engineer) Nekram Rajput (Assistant Engineer) Arvind Kumar (Town Planner/ Executive engineer) Arvind Kumar (Chief Architect and Town Planner)	

Total Plot Area :-	24081.00	Total FAR Area :-	96914.66
Total Coverage Area :-	5508.61	Total BUA Area :-	181781.15

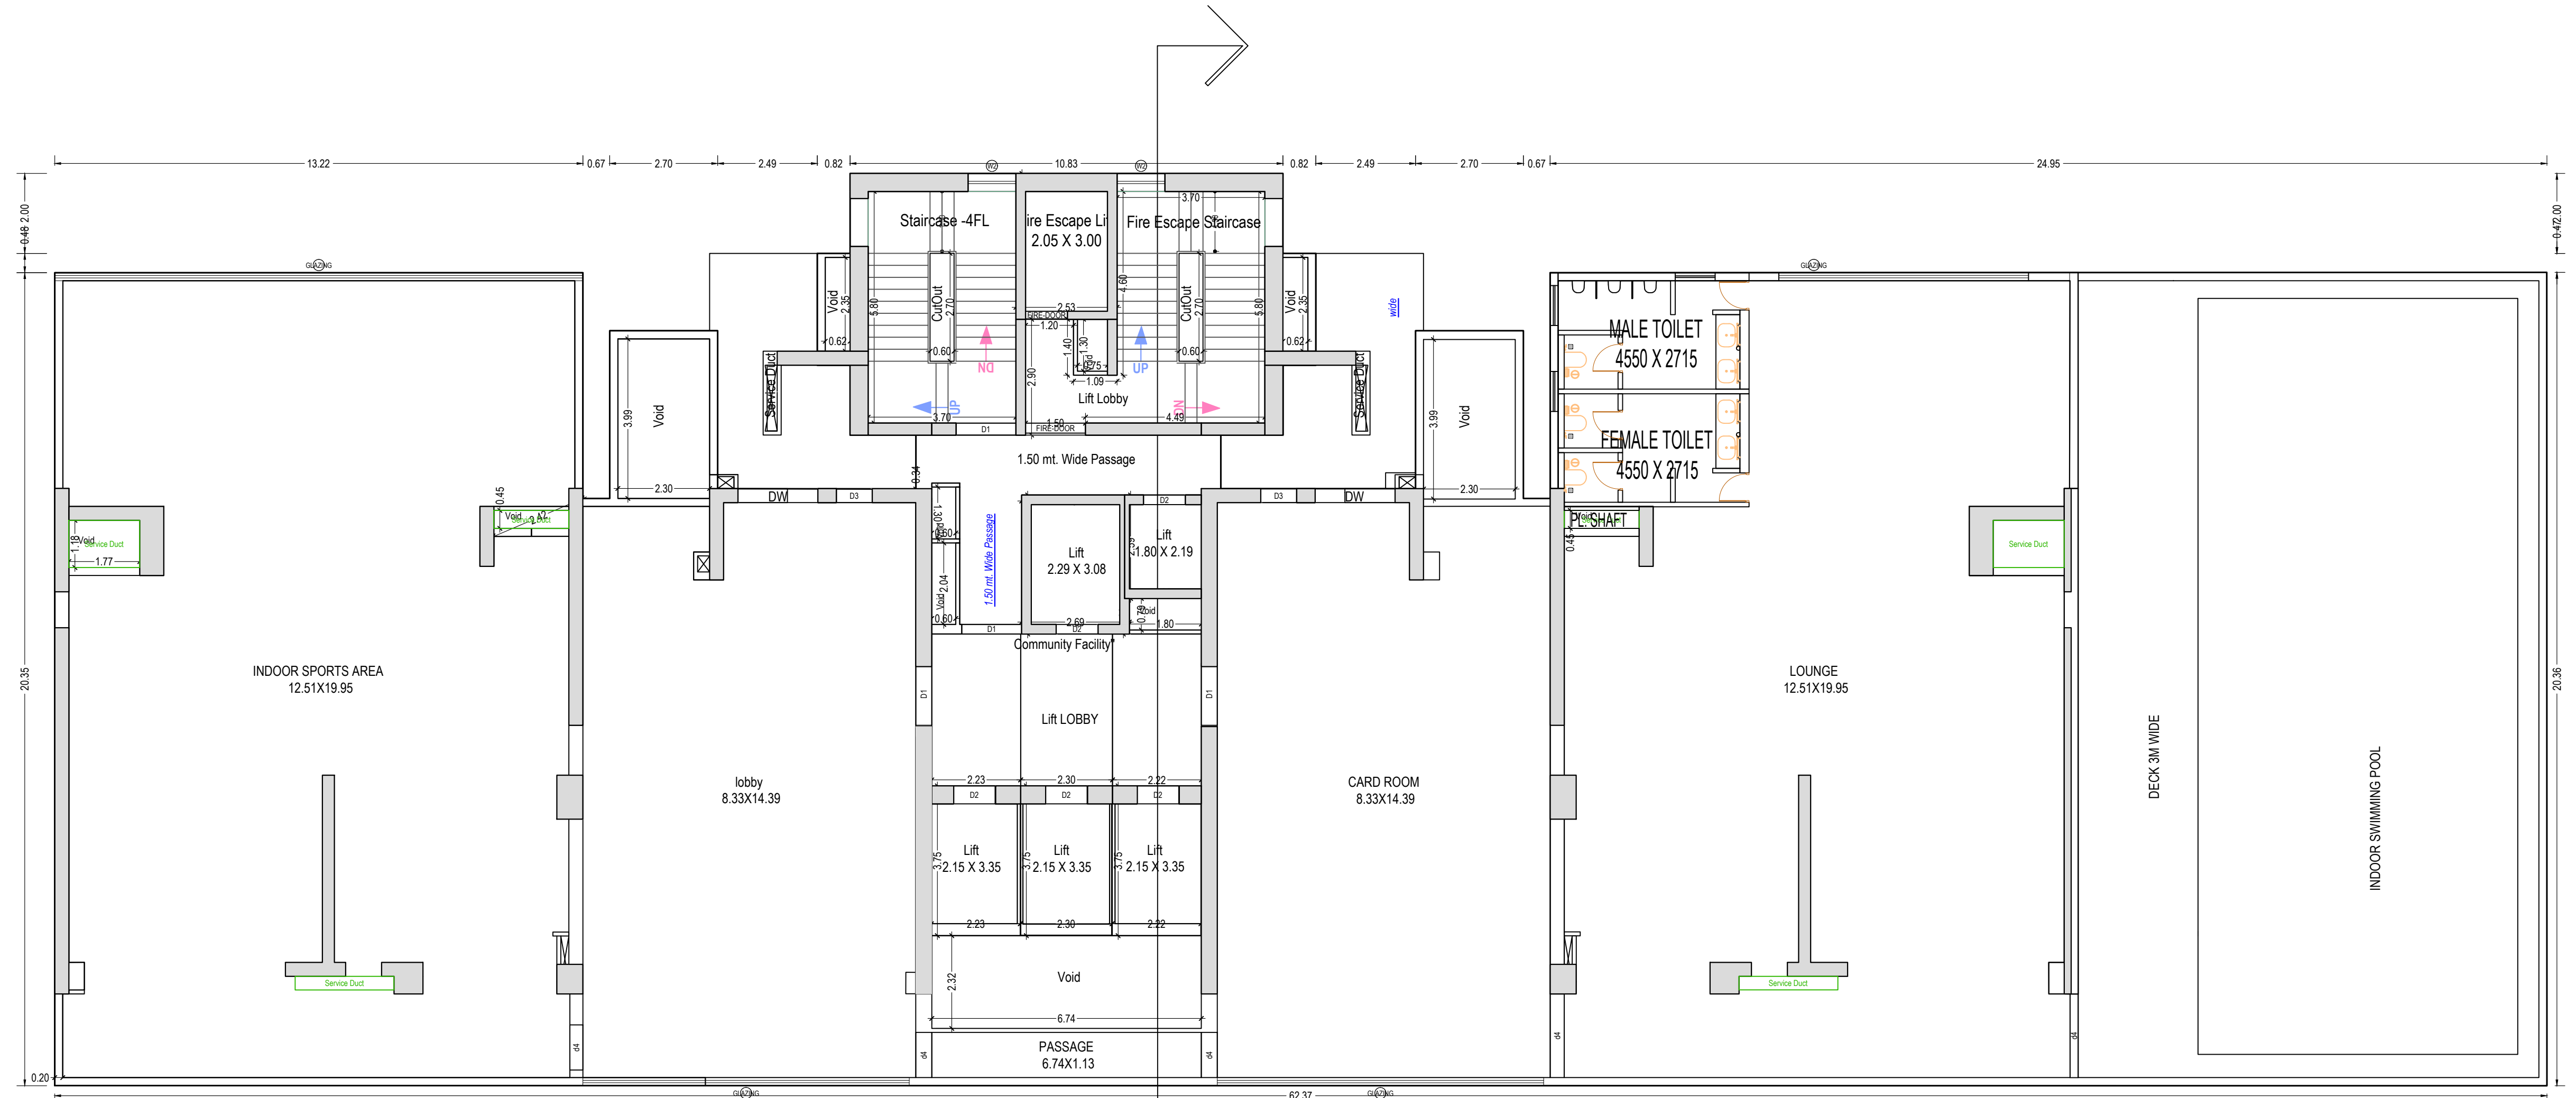

A2

GROUND FLOOR PLAN
(Proposed)
(SCALE 1:100)

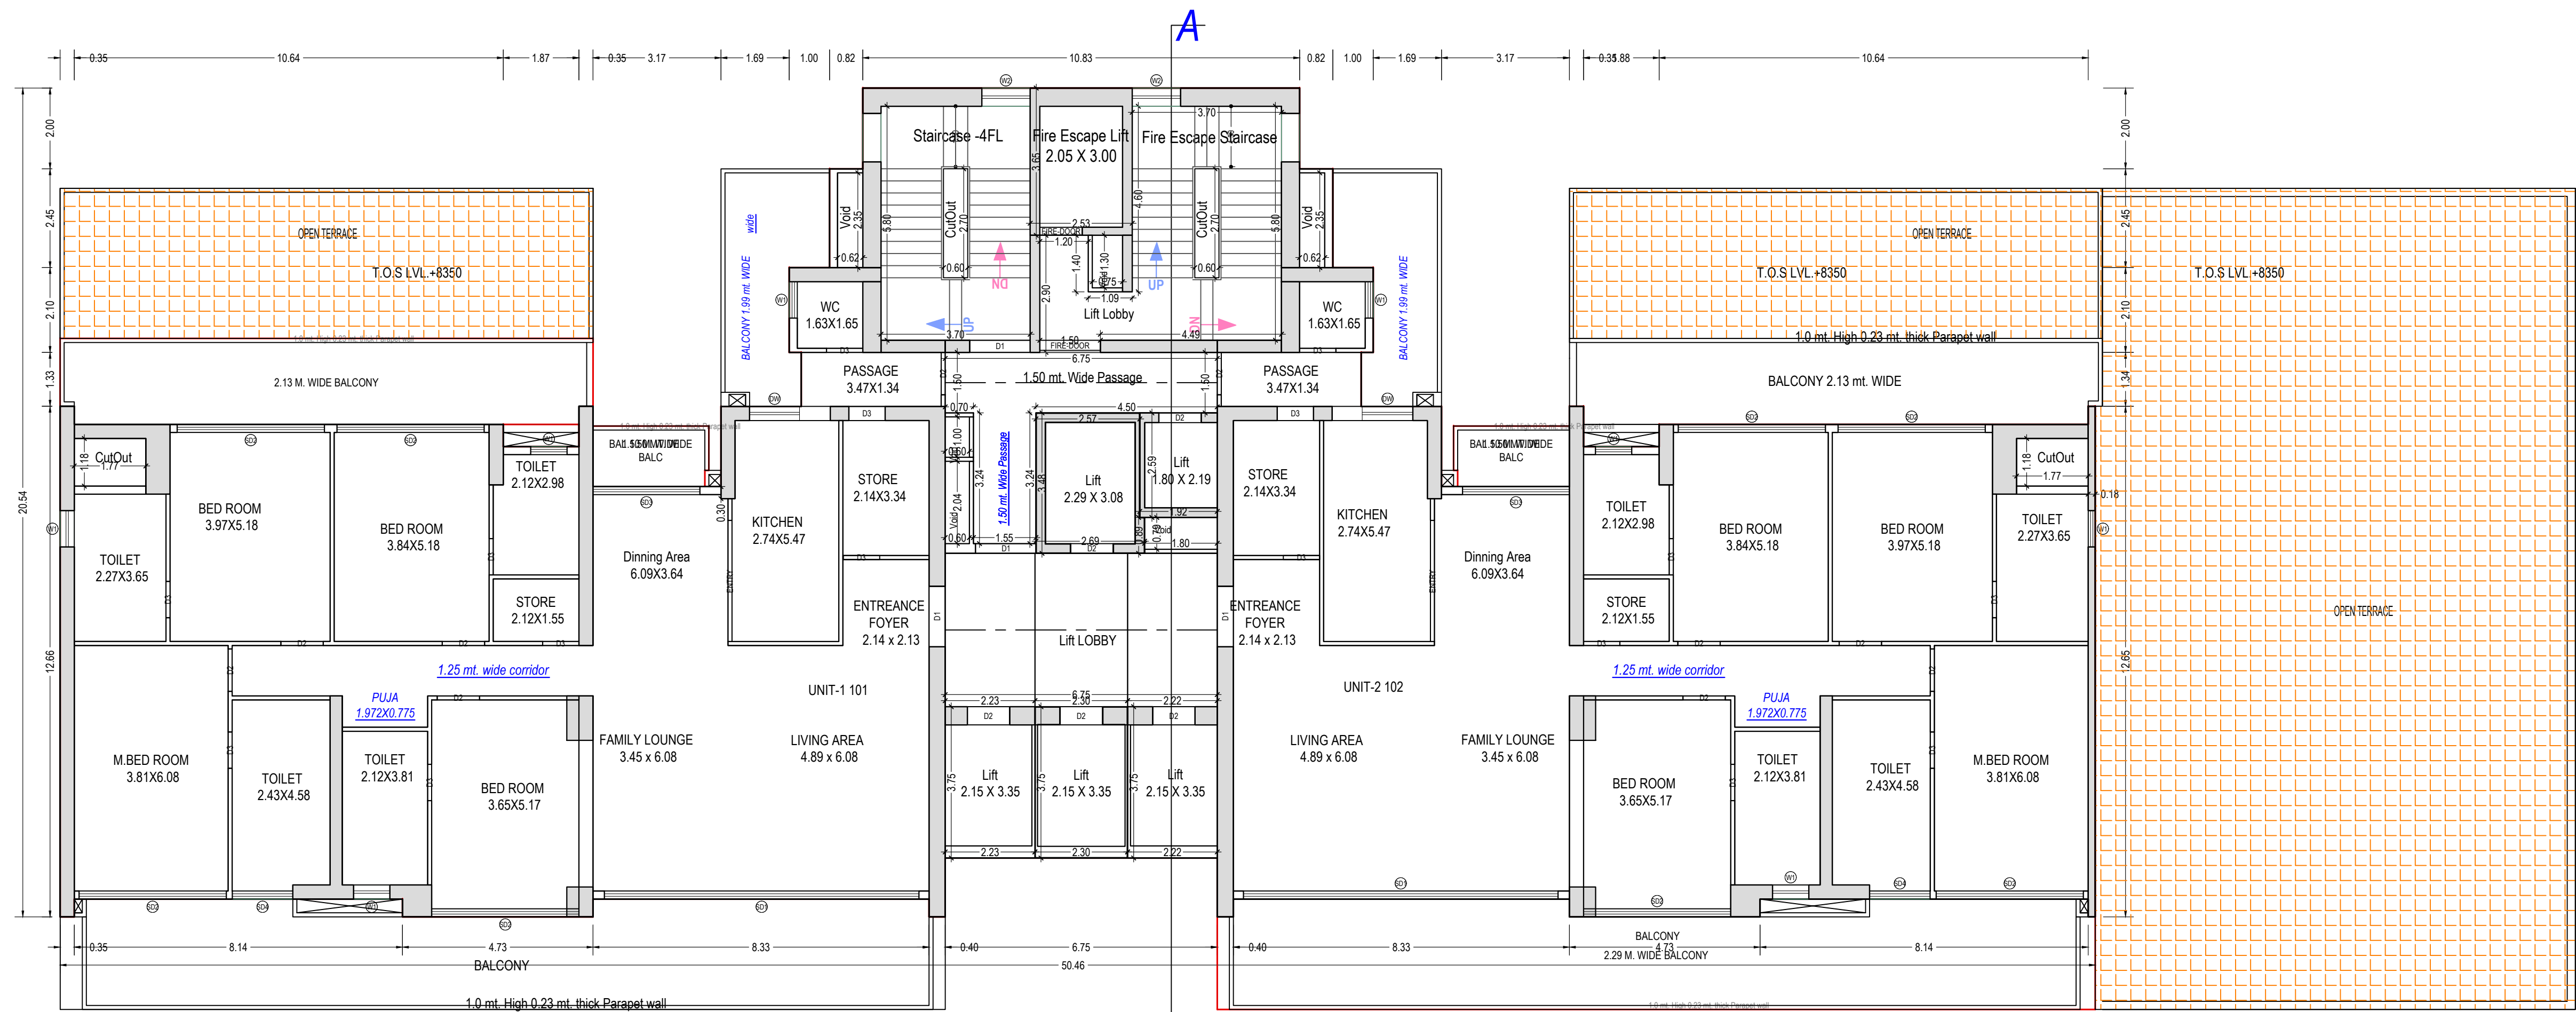

A2


FIRST FLOOR PLAN
(Proposed)
(SCALE 1:100)

Note: - 1) This drawing is prepared as per the current prevailing Building Bye Laws.
2) If Map sanctioned is used for purpose anything other than stated in application will lead to rejection of Map.

ISO_A0_(841.00_x_1189.00_MM)


Total Plot Area: -	24081.00	Total FAR Area: -	96914.66
Total Coverage Area: -	5508.61	Total BUA Area: -	181781.15

OWNER'S NAME AND SIGNATURE M/S Ramprastha Builders Private Limited. nohar@ramprastha.in, 9911700700	
ARCHITECT'S NAME AND SIGNATURE Vishal Sharma CA/1998/23261	STRUCTURE ENGINEER [Signature]
Signature Not Verified Digitally signed by Vishal Sharma, DN: cn=Vishal Sharma, o=M/S Ramprastha Builders Private Limited, ou=, email=vishal.sharma@ramprastha.in, c=IN	Ghaziabad Development Authority
[QR Code]	[Stamp]
Building Plan Application Number CDA/BP/24-25/0752 Sanctioned On 12 Oct 2024 Valid Till 20 Apr 2032 Approved By Arvind Kumar (Chief Architect and Town Planner) Examined By Bhagwan Das Maurya (Junior engineer) Nekram Rajput (Assistant Engineer) Bhagwan Das Maurya (Junior engineer) Nekram Rajput (Assistant Engineer) Arvind Kumar (Town Planner/ Executive engineer) Arvind Kumar (Chief Architect and Town Planner)	

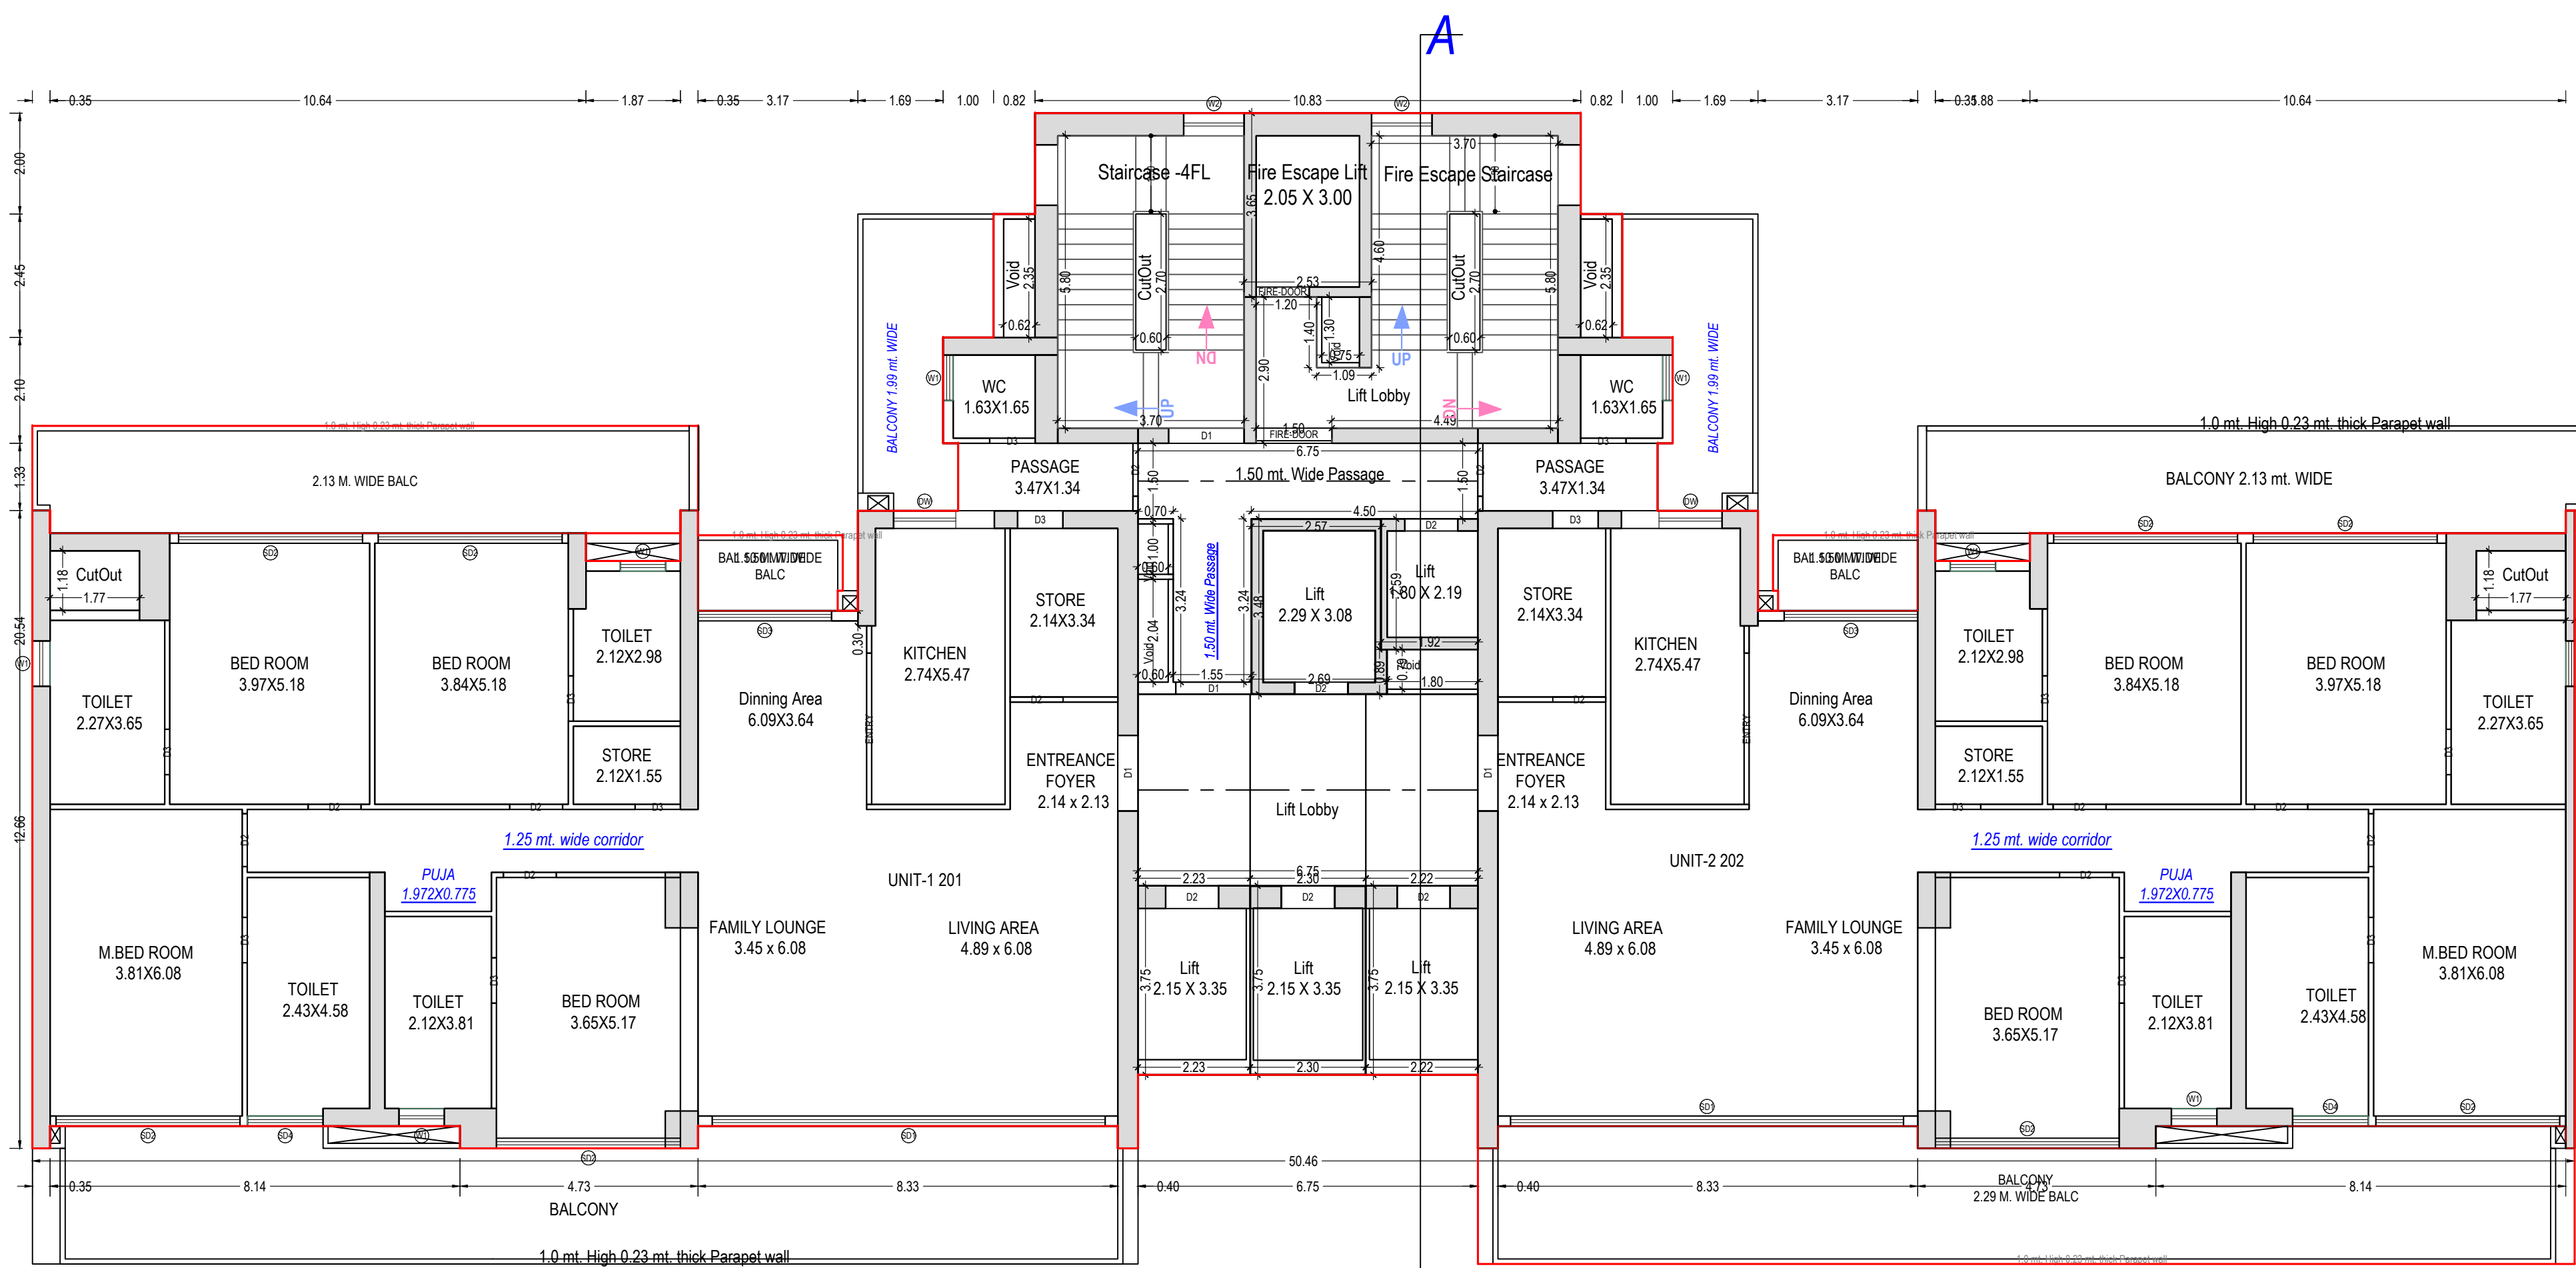


A2

TYPICAL - 12-12, 14, 17-23, 26-32, 35-36 FLOOR PLAN
(Proposed)
(SCALE 1:100)

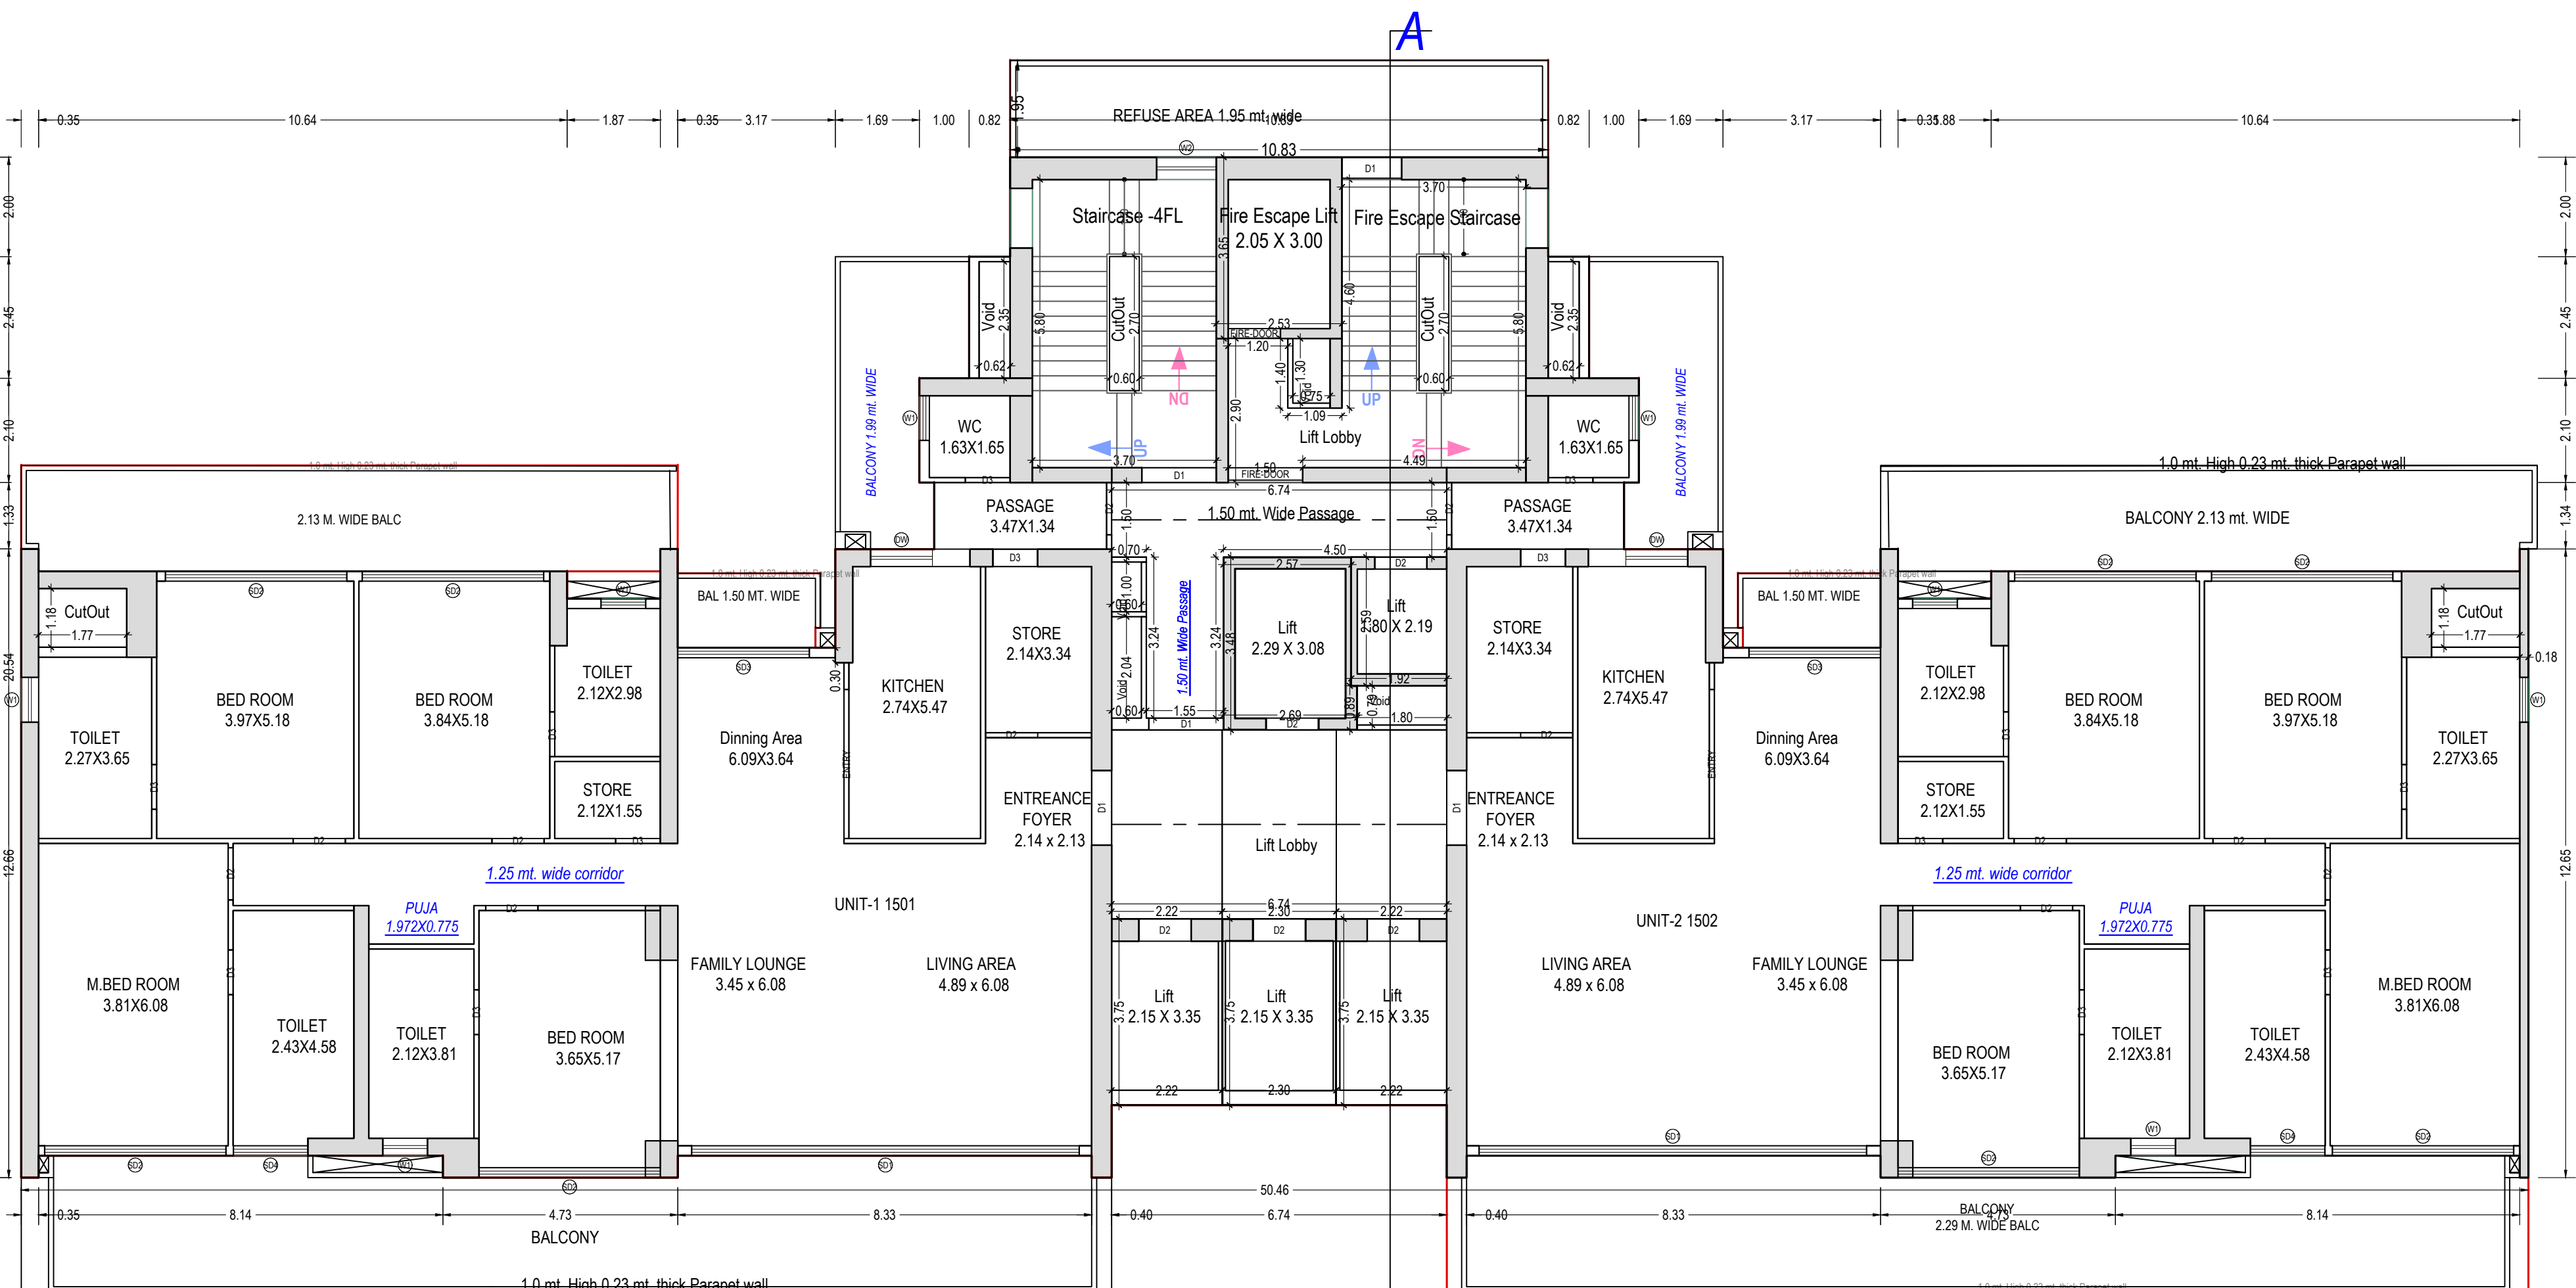

A2

TYPICAL - 15, 16, 24, 25, 33, 34 FLOOR PLAN
(Proposed)
(SCALE 1:100)

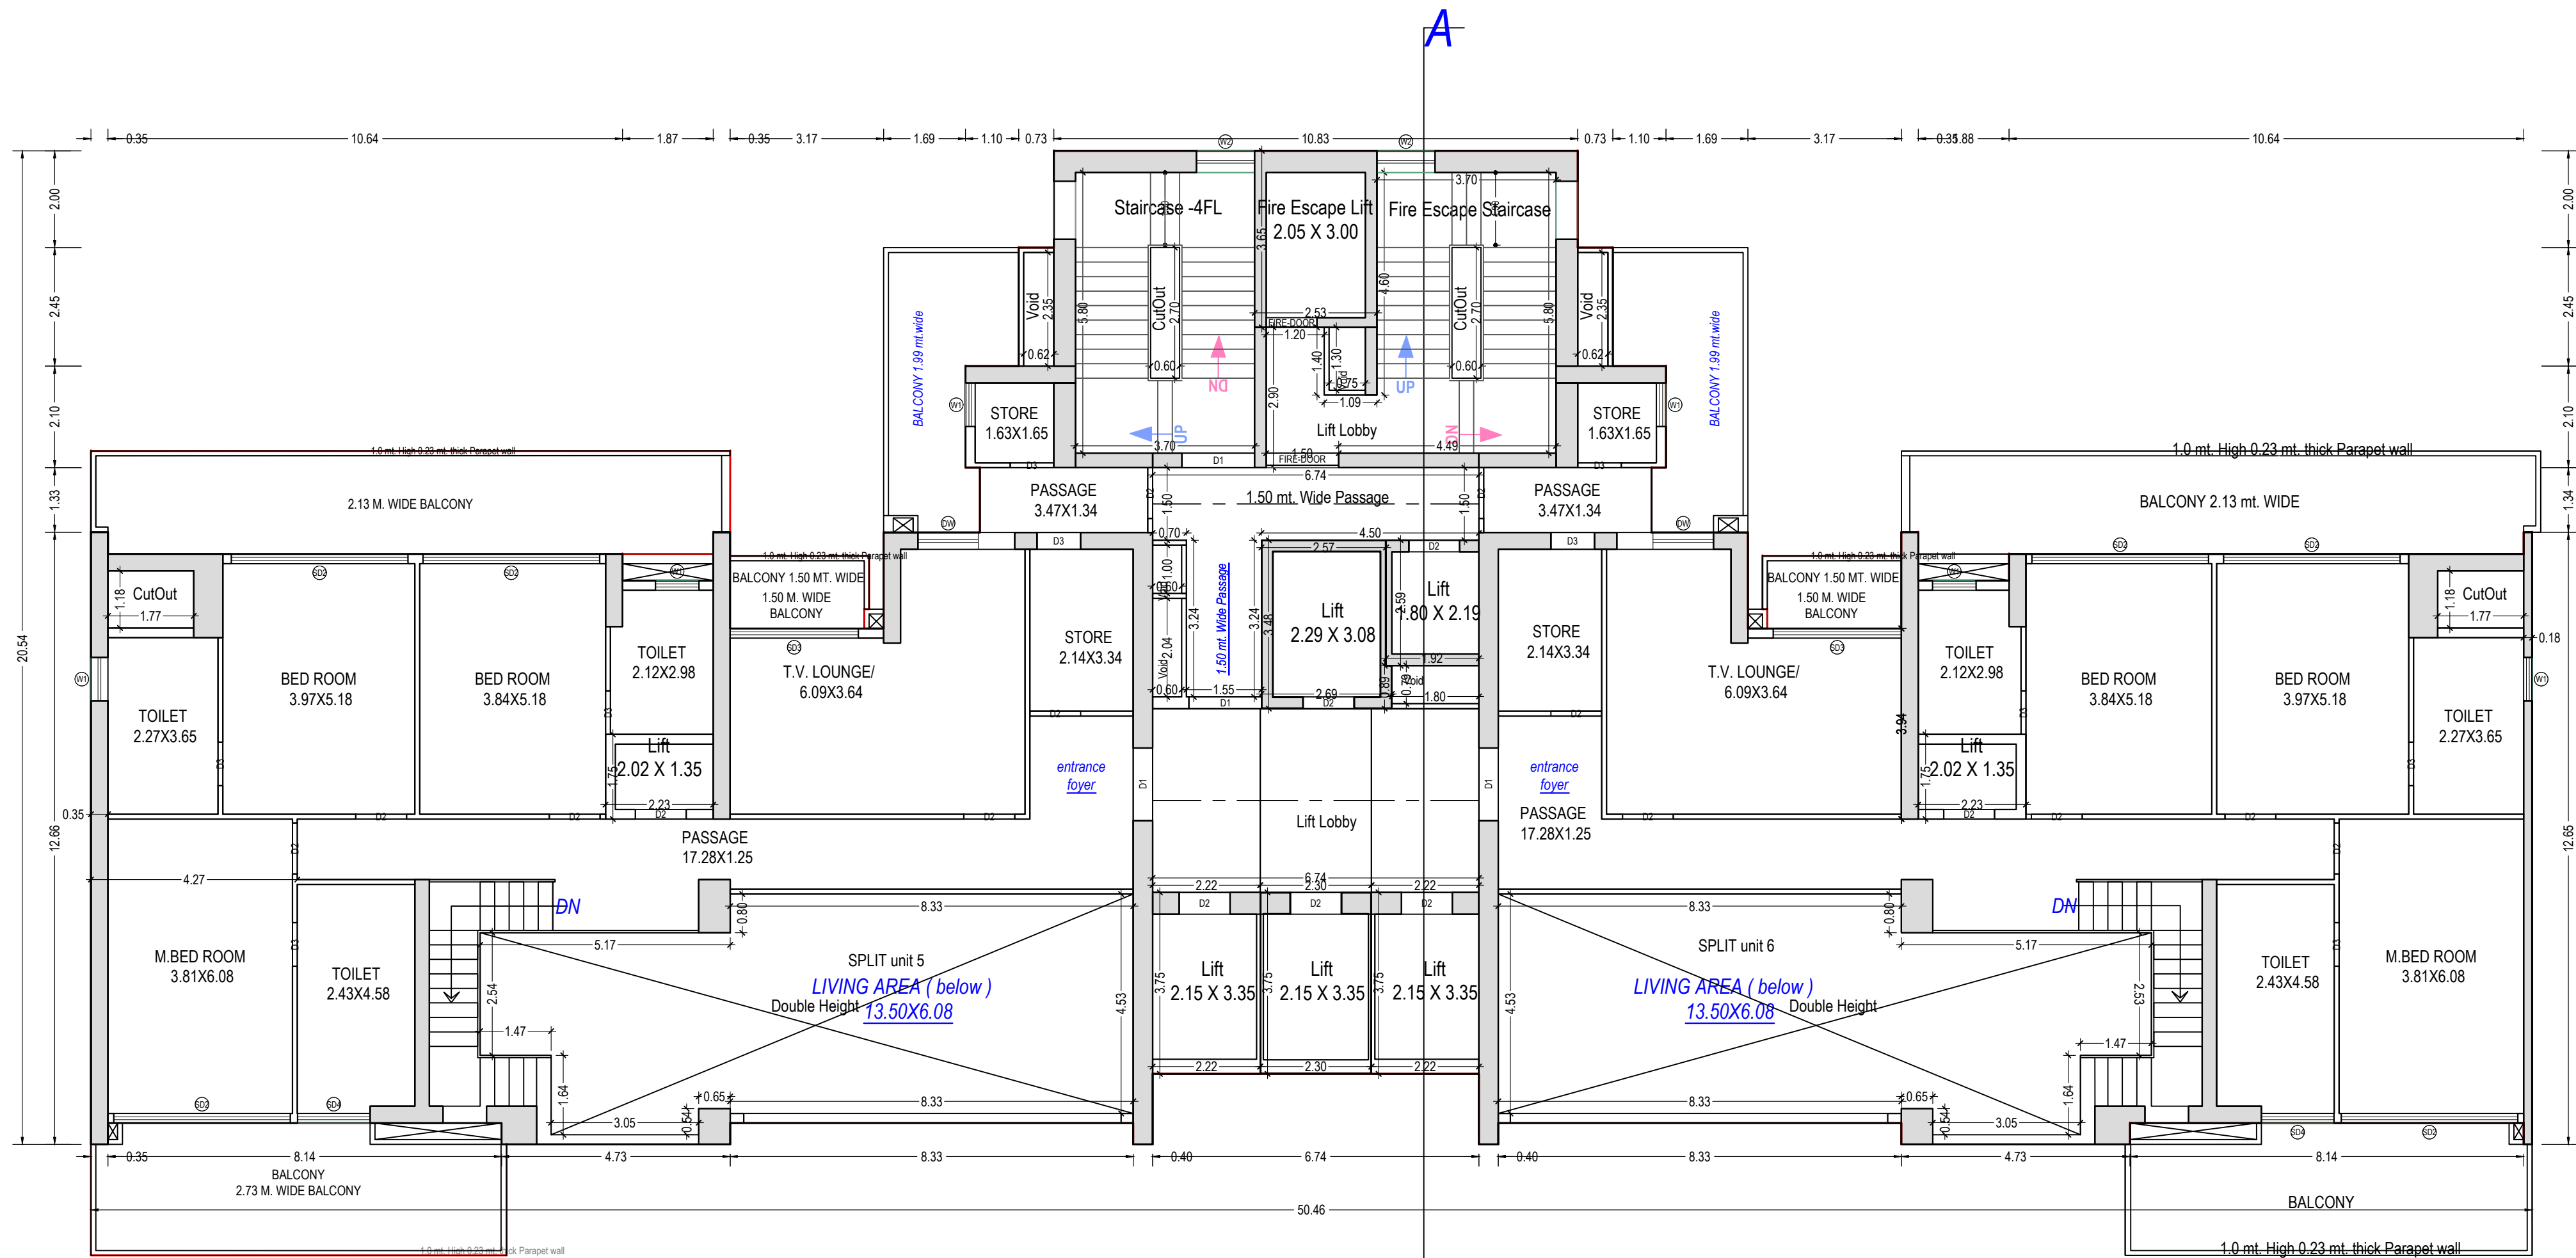


(UPPER PENT HOUSE)

A2

THIRTYEIGHTH FLOOR PLAN
(Proposed)
(SCALE 1:100)


OWNER'S NAME AND SIGNATURE M/S Ramprastha Builders Private Limited, nohar@ramprastha.in, 9911700700	
ARCHITECT'S NAME AND SIGNATURE Vishal Sharma CA/1999/23261	STRUCTURE ENGINEER
Signature Not Verified Digitally signed by Vishal Sharma, DN: cn=Vishal Sharma, ou=CA/1999/23261	
Ghaziabad Development Authority 	
Signature Not Verified Digitally signed by Arvind Kumar, DN: cn=Arvind Kumar, ou=CA/1999/23261	
Building Plan Application Number CDA/BP/24-25/0752	
Sanctioned On 12 Oct 2024	
Valid Till 20 Apr 2032	
Approved By Arvind Kumar (Chief Architect and Town Planner)	
Examined By Bhagwan Das Maurya (Junior engineer) Nekram Rajput (Assistant Engineer) Bhagwan Das Maurya (Junior engineer) Nekram Rajput (Assistant Engineer) Arvind Kumar (Town Planner/ Executive engineer) Arvind Kumar (Chief Architect and Town Planner)	

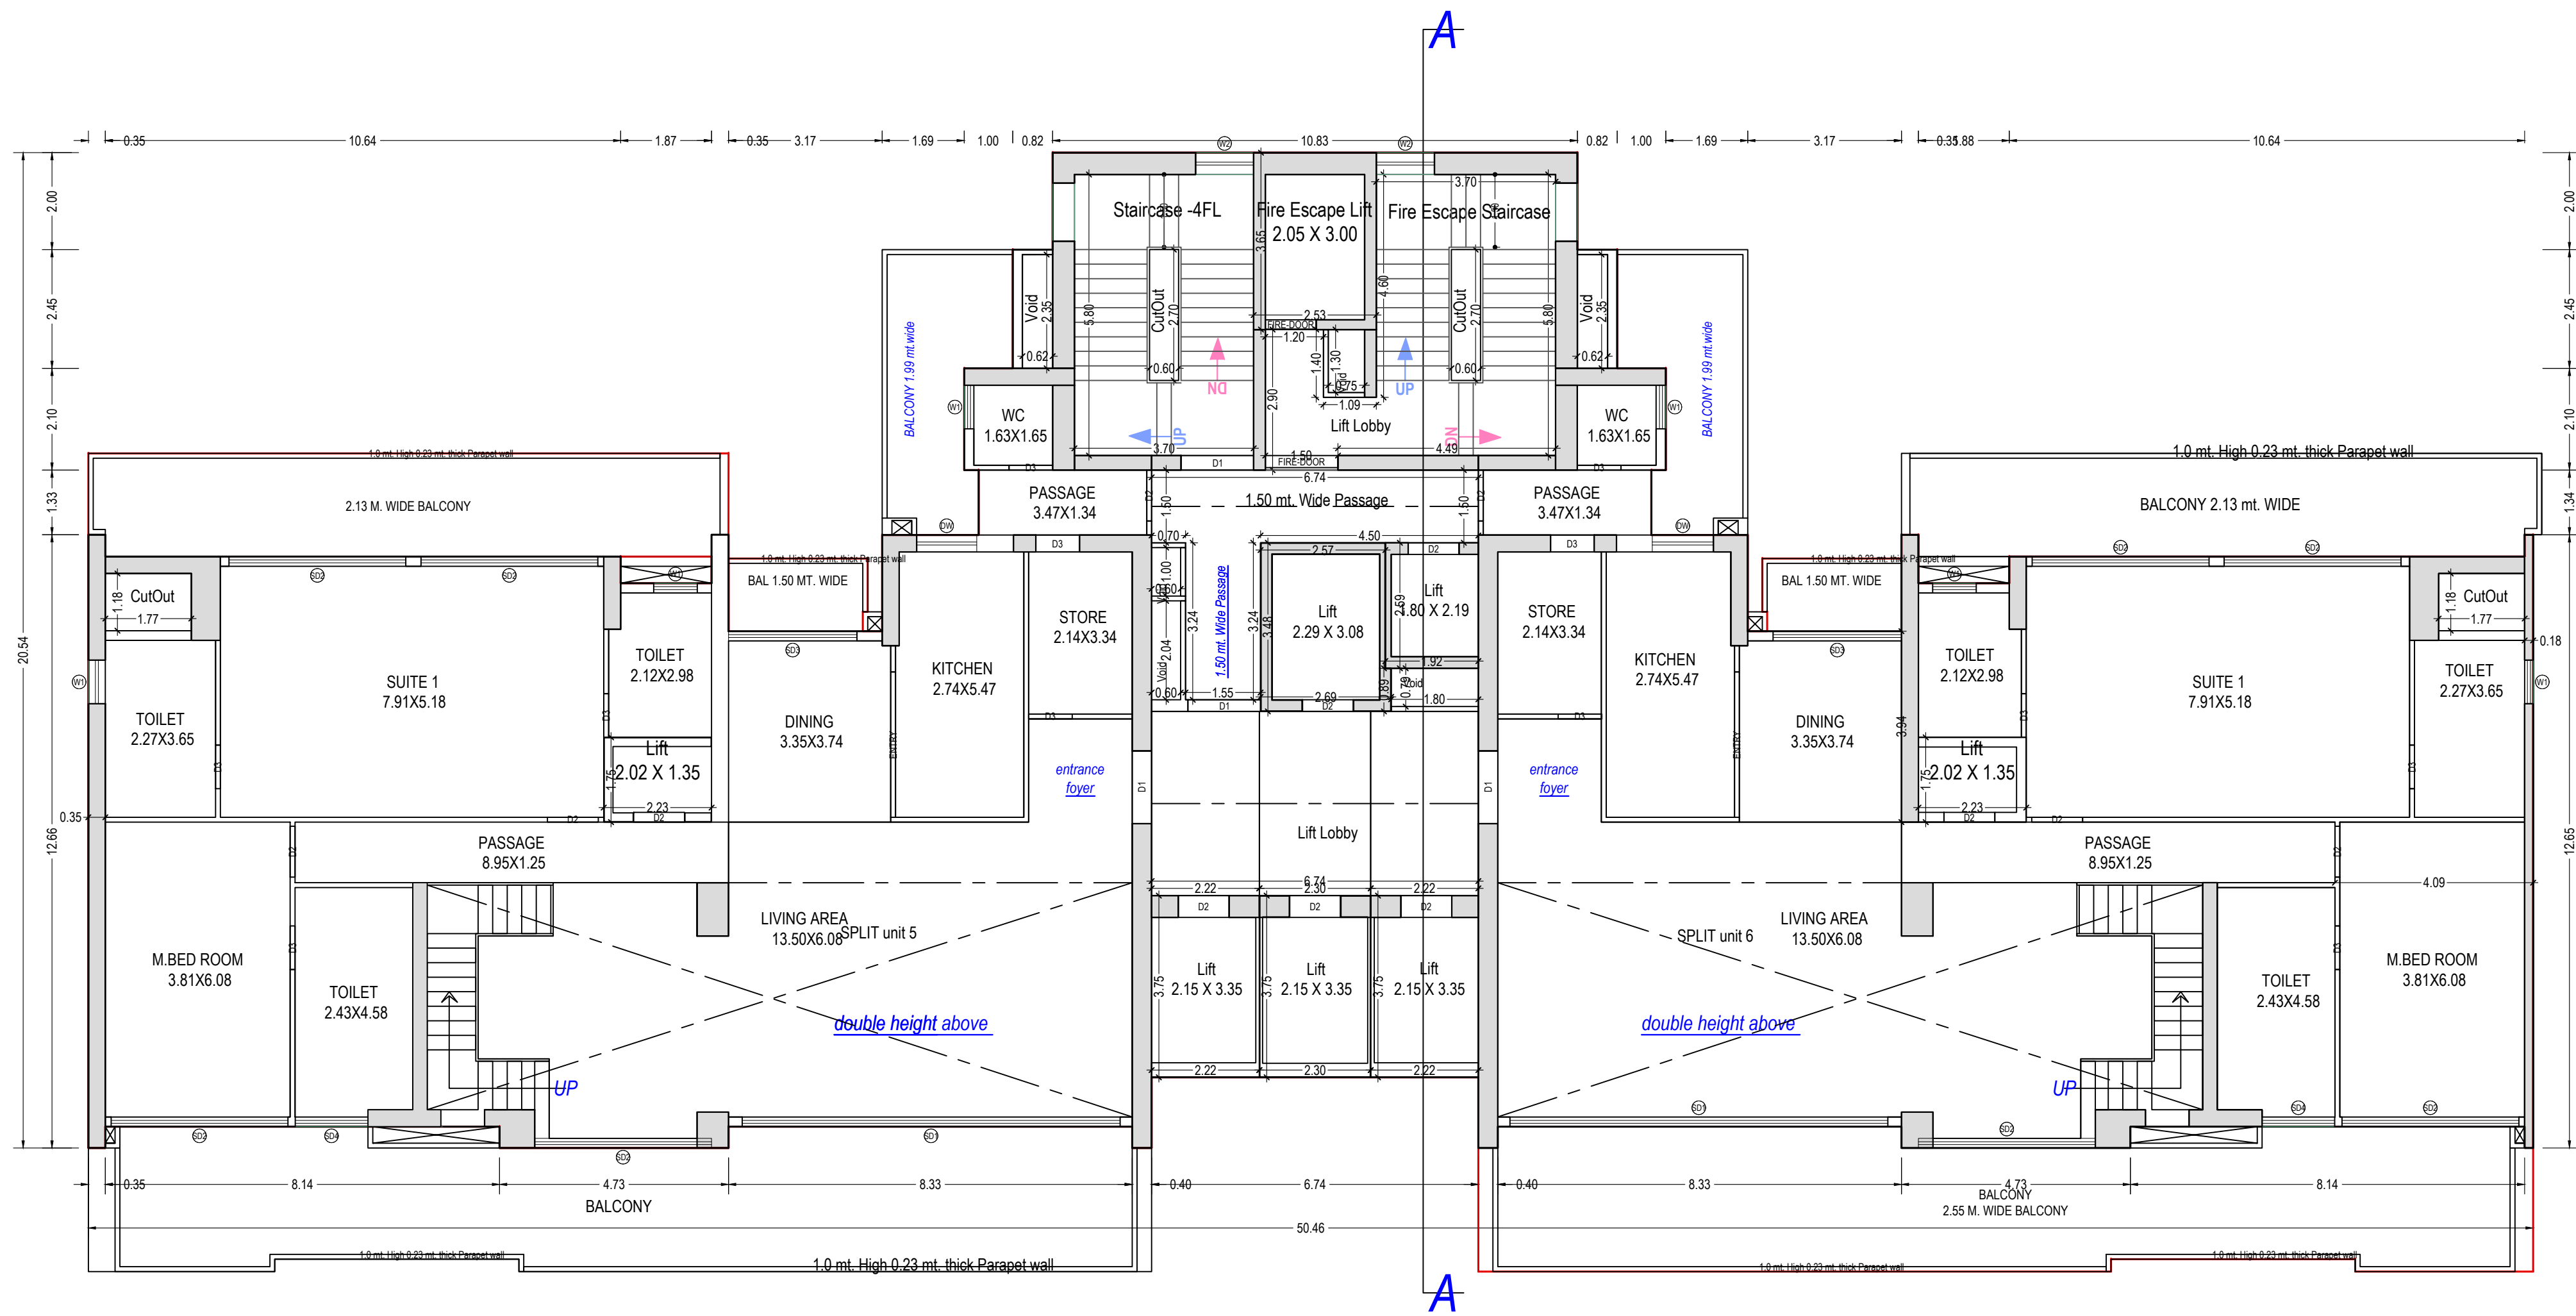

(LOWER PENT HOUSE)

A2



THIRTYSEVENTH FLOOR
(Proposed)
(SCALE 1:100)

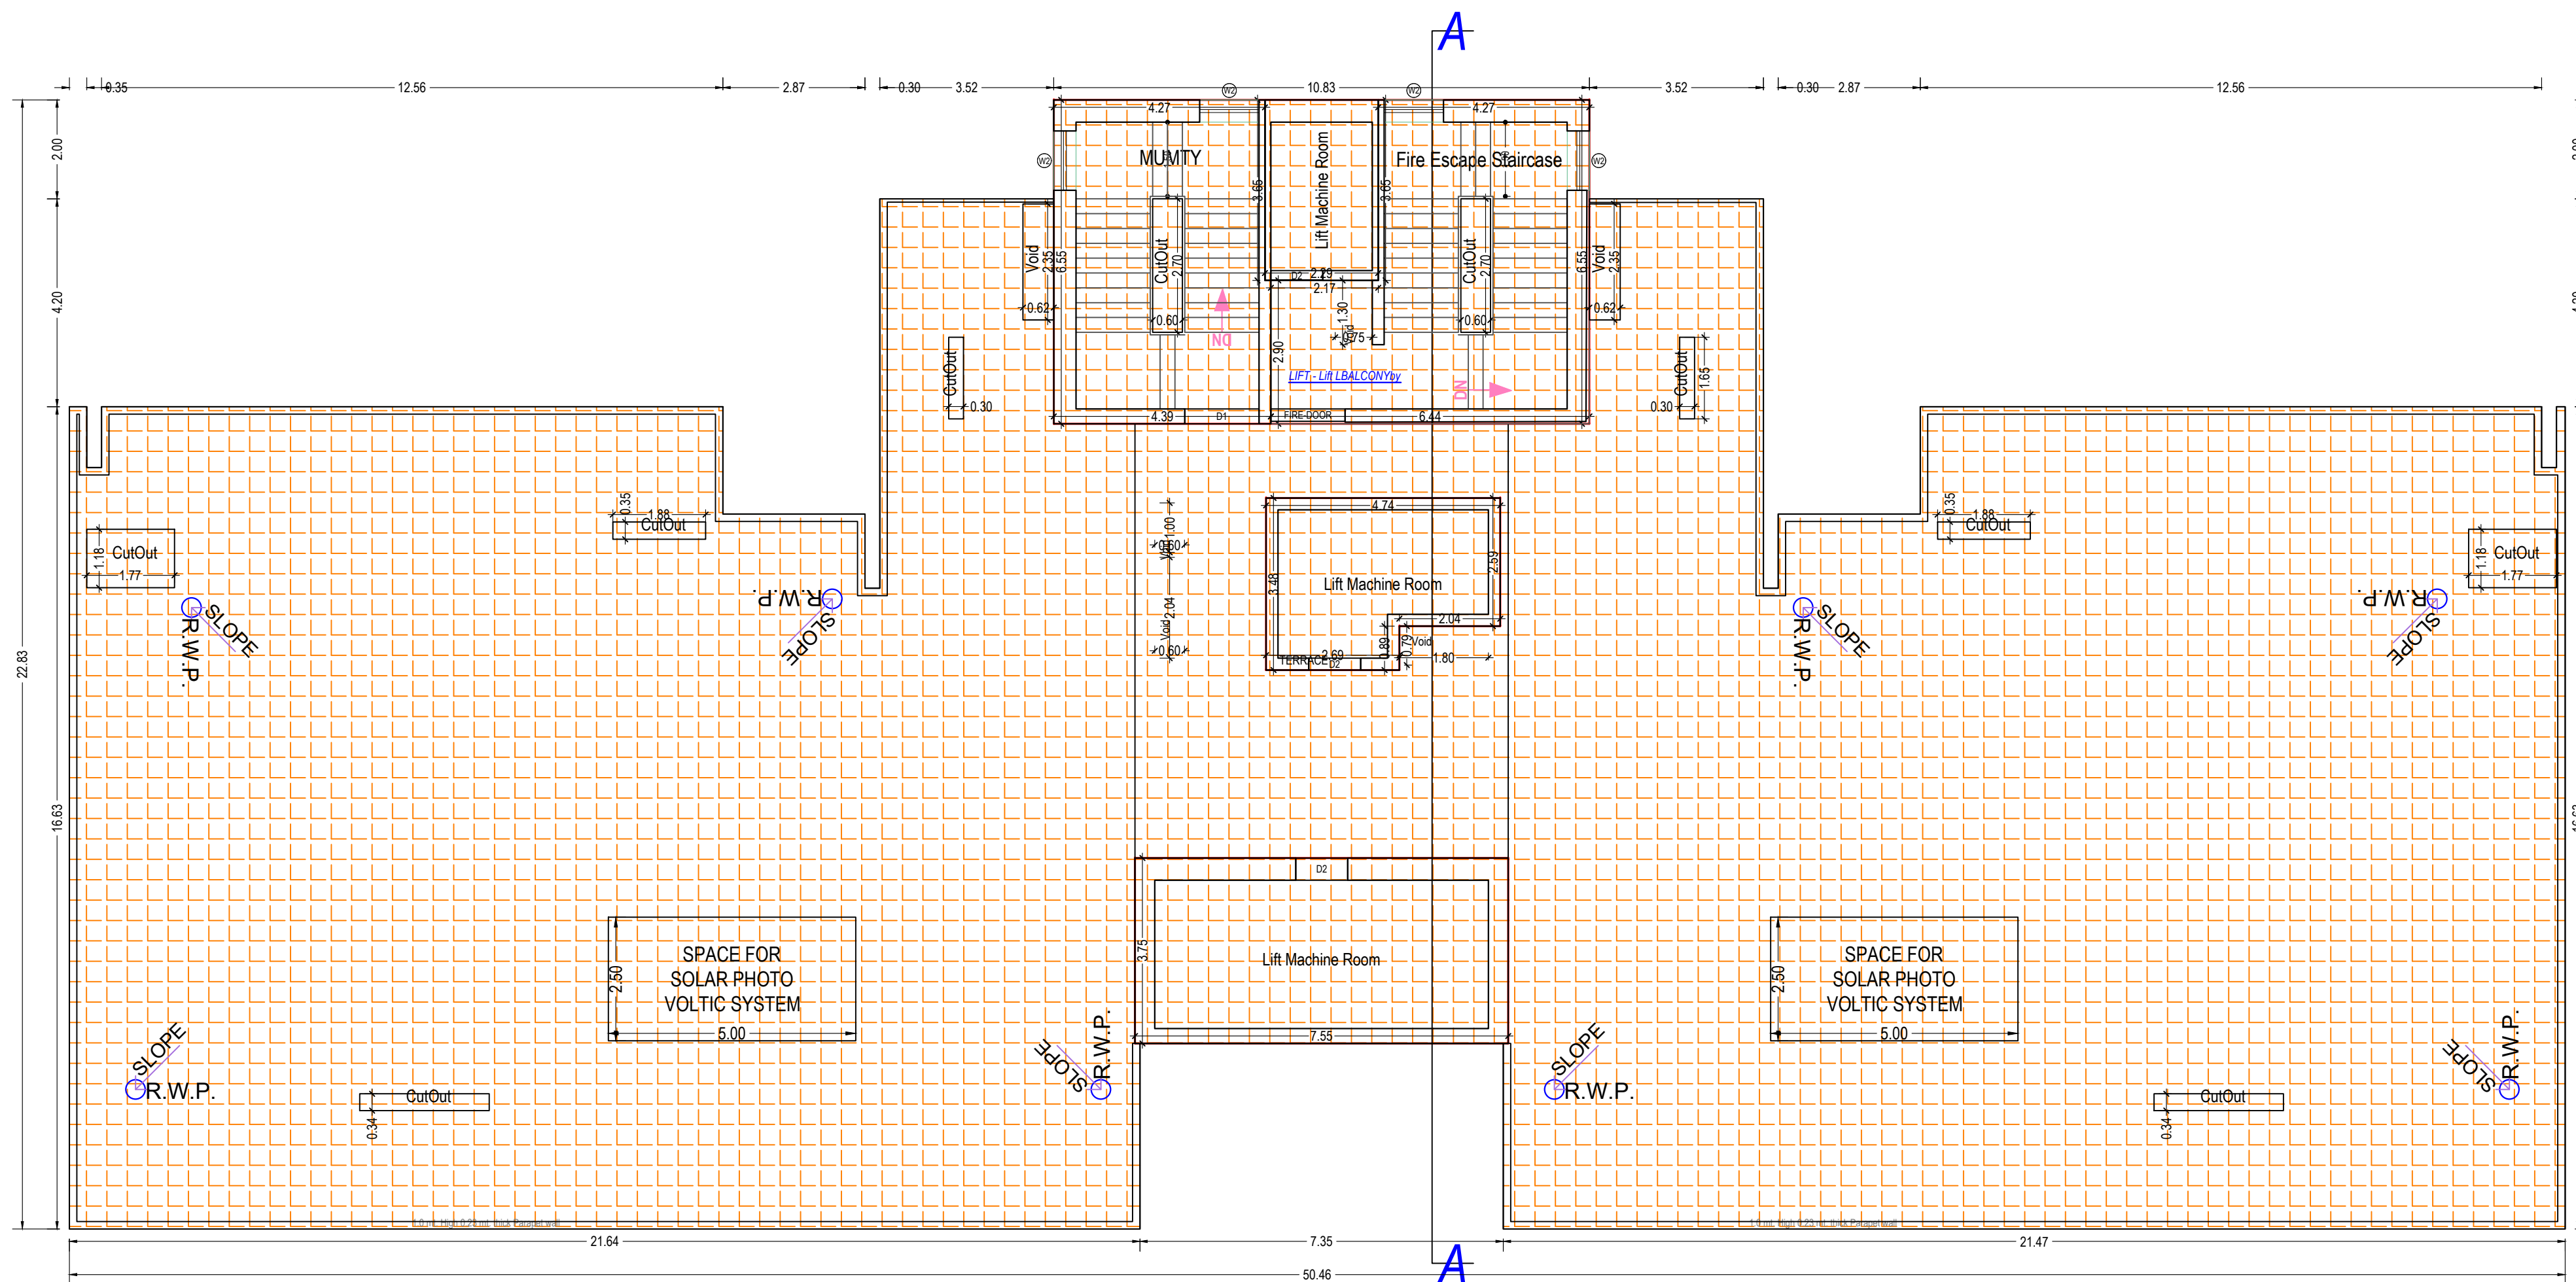

A2

TERRACE FLOOR PLAN
(SCALE 1:100)


OWNER'S NAME AND SIGNATURE M/S Ramprastha Builders Private Limited. nohar@ramprastha.in, 9911700700	
ARCHITECT'S NAME AND SIGNATURE Vishal Sharma CA/1998/23261	STRUCTURE ENGINEER
Signature Not Verified Digitally signed by Vishal Sharma, DN: cn=Vishal Sharma, o=CA/1998/23261, email=vsharma@ramprastha.in, c=IN	Ghaziabad Development Authority
Building Plan Application Number CDA/BP/24-25/0752 Sanctioned On 12 Oct 2024 Valid Till 20 Apr 2032 Approved By Arvind Kumar (Chief Architect and Town Planner) Examined By Bhagwan Das Maurya (Junior engineer) Nekram Rajput (Assistant Engineer) Bhagwan Das Maurya (Junior engineer) Nekram Rajput (Assistant Engineer) Arvind Kumar (Town Planner/ Executive engineer) Arvind Kumar (Chief Architect and Town Planner)	

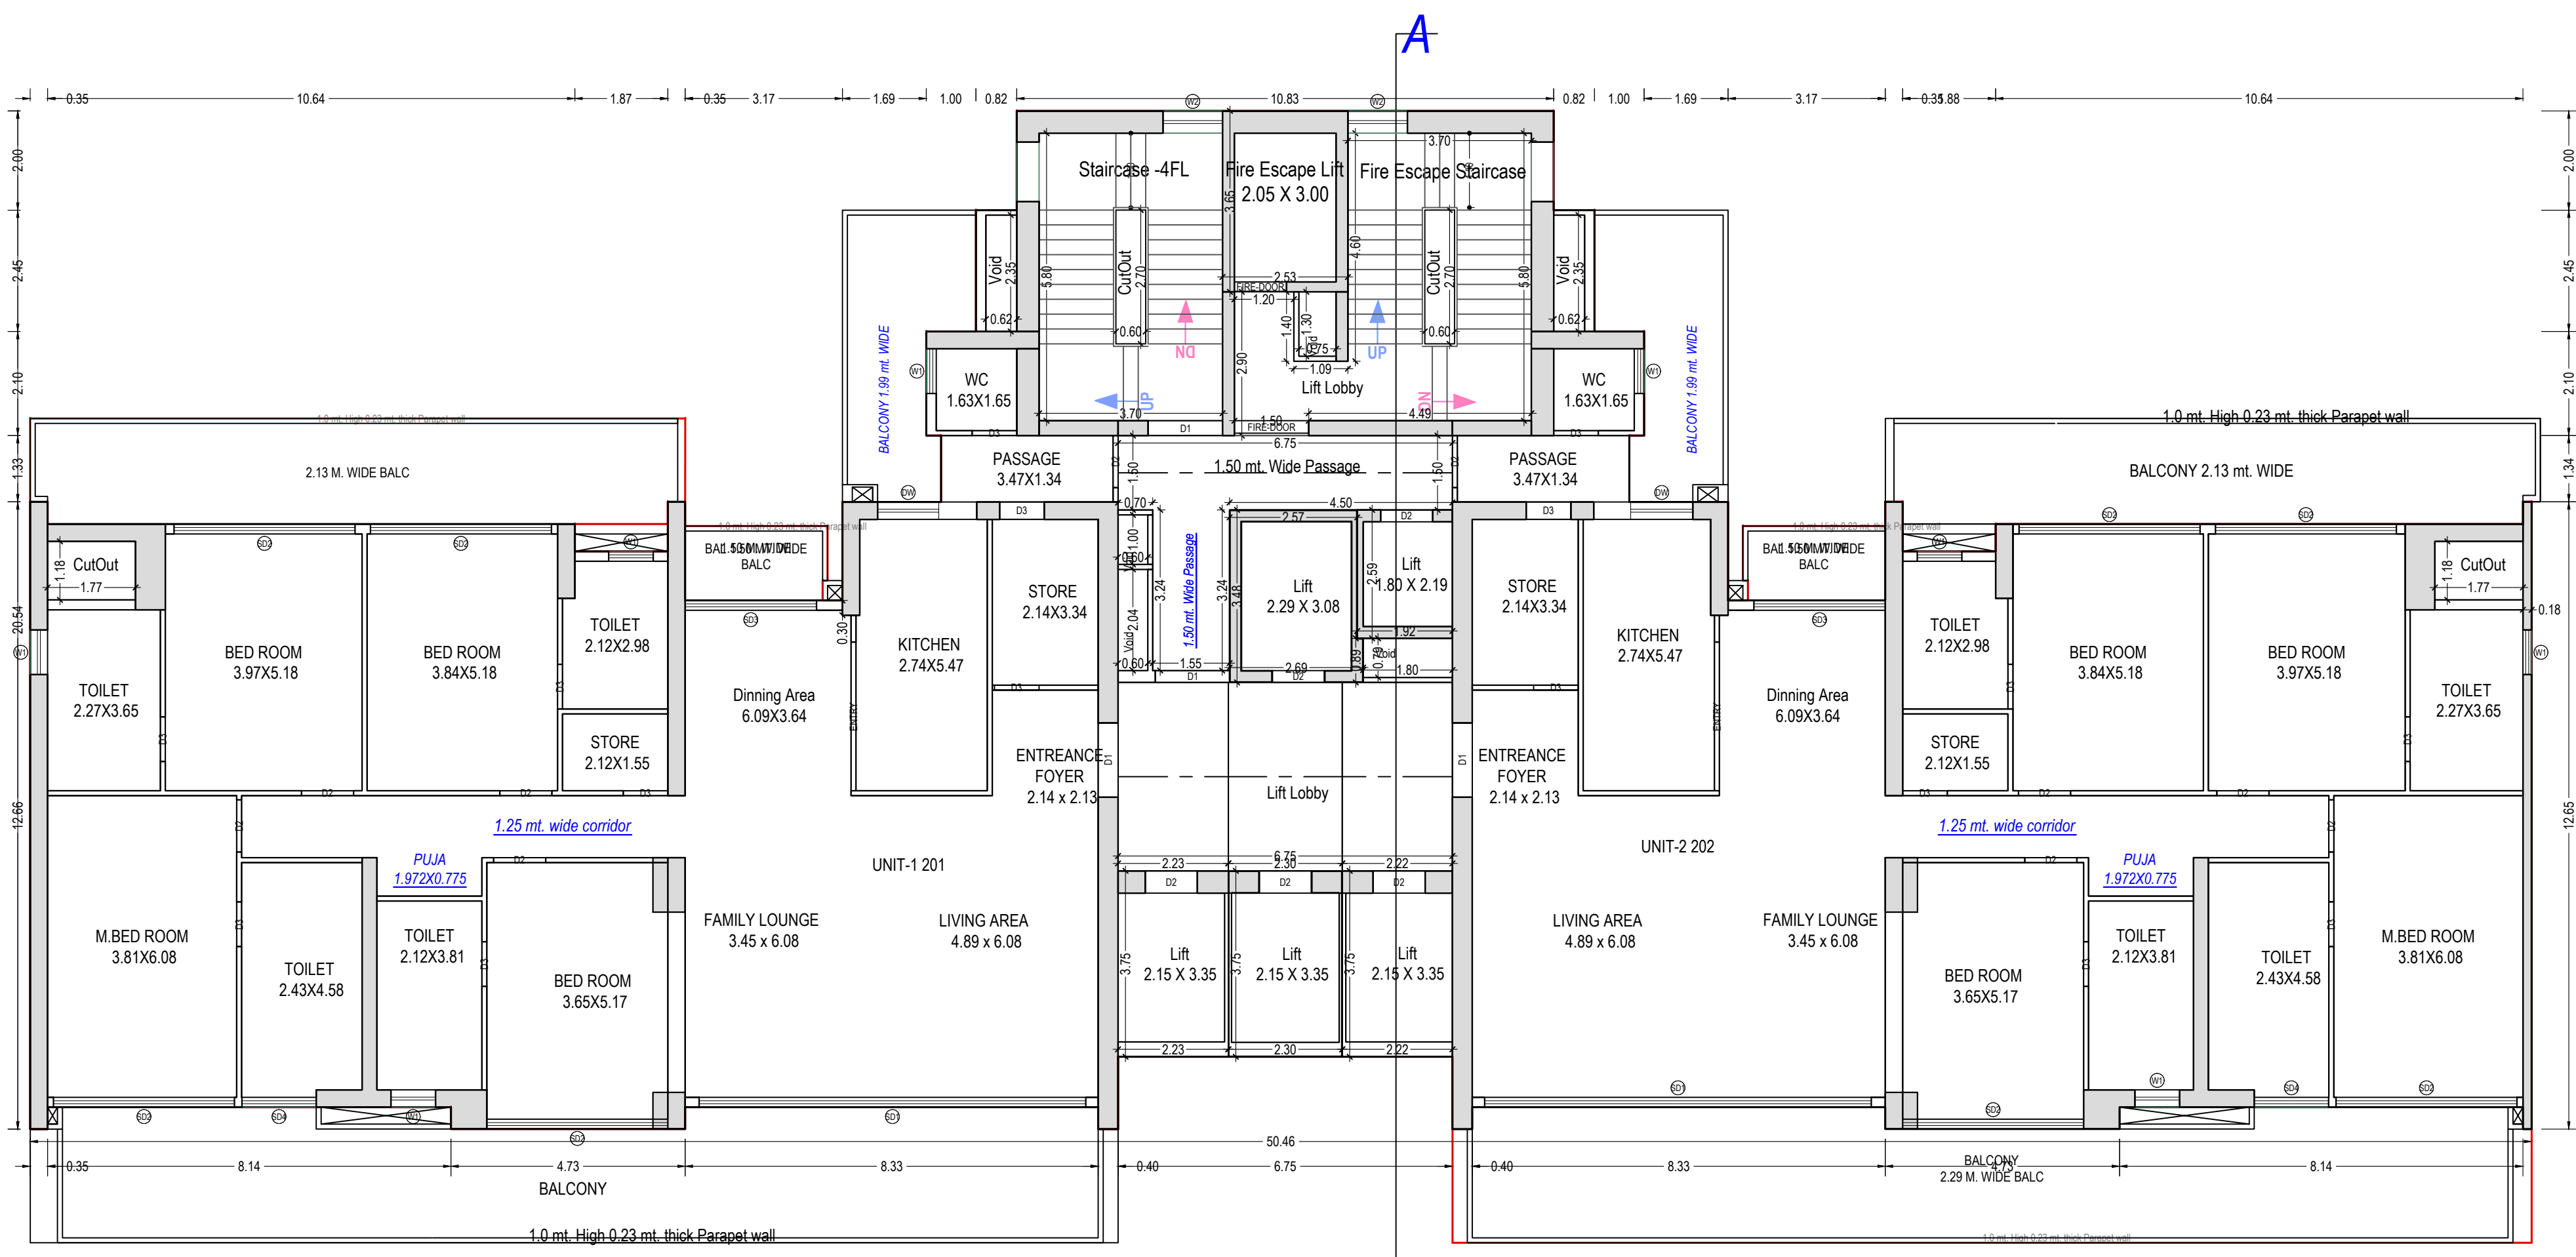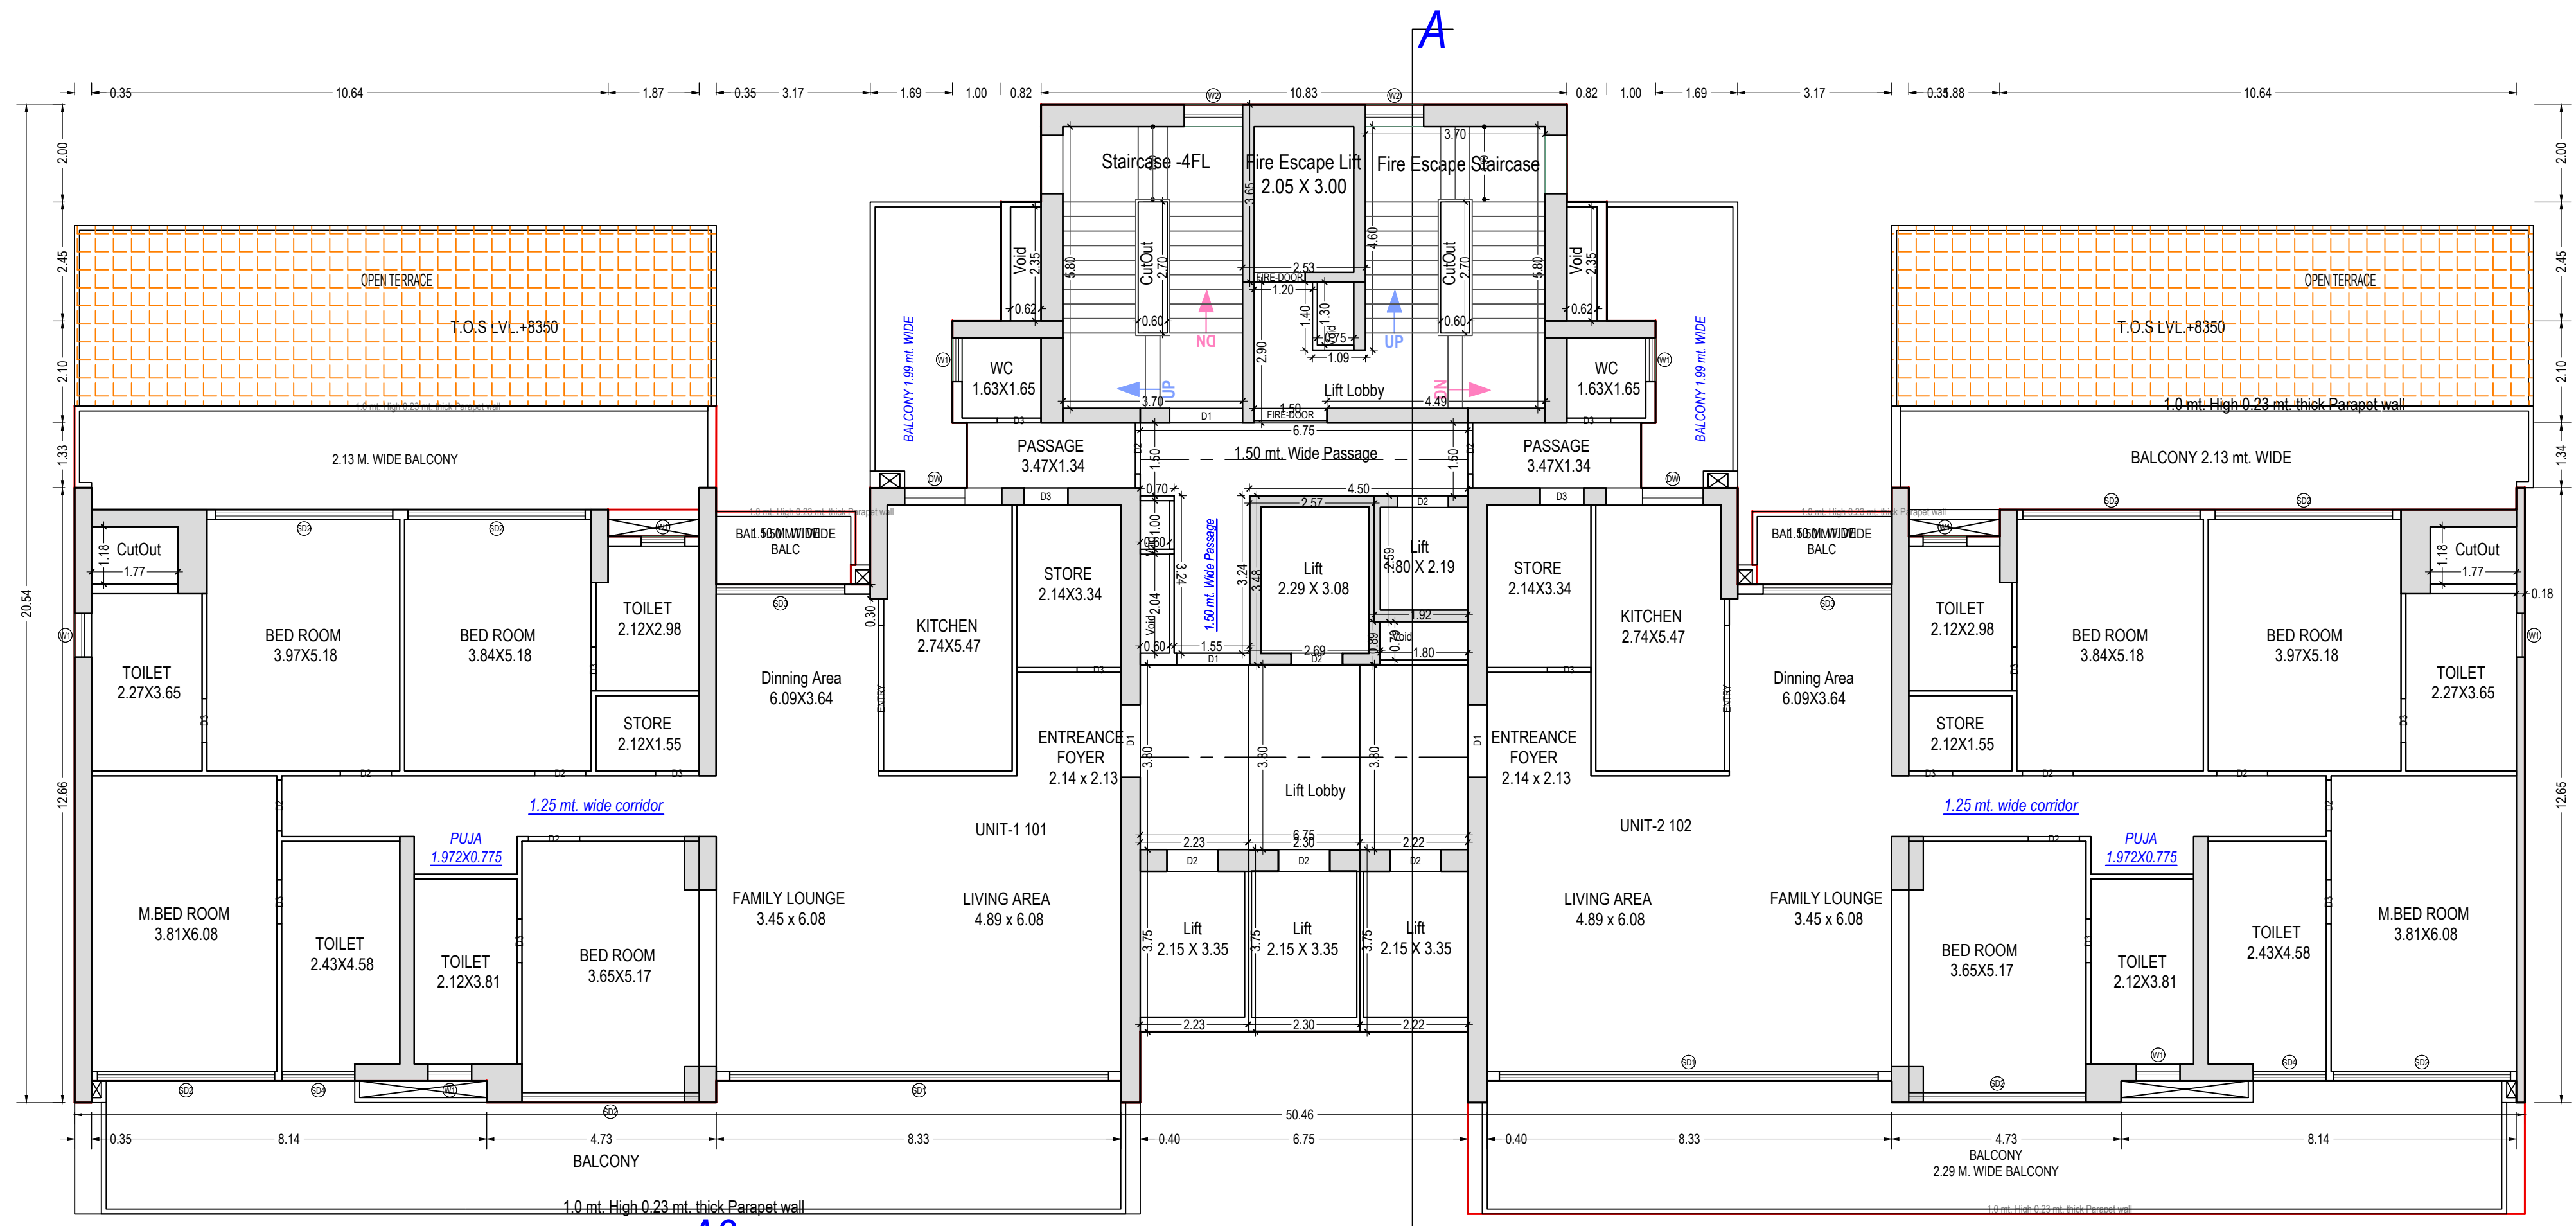


Note: - 1) This drawing is prepared as per the current prevailing Building Bye Laws.
2) If Map sanctioned is used for purpose anything other than stated in application will lead to rejection of Map.

Total Plot Area :-	24081.00	Total FAR Area :-	96914.66
Total Coverage Area :-	5508.61	Total BUA Area :-	181781.15


OWNER'S NAME AND SIGNATURE M/S Ramprastha Builders Private Limited. nohar@ramprastha.in, 9911700700	
ARCHITECT'S NAME AND SIGNATURE Vishal Sharma CA/1998/23261	STRUCTURE ENGINEER
Signature Not Verified Digitally signed by Vishal Sharma, DN: cn=Vishal Sharma, ou=CA/1998/23261	Ghaziabad Development Authority
Building Plan Application Number CDA/BP/24-25/0752 Sanctioned On 12 Oct 2024 Valid Till 20 Apr 2032 Approved By Arvind Kumar (Chief Architect and Town Planner) Examined By Bhagwan Das Maurya (Junior engineer) Nekram Rajput (Assistant Engineer) Bhagwan Das Maurya (Junior engineer) Nekram Rajput (Assistant Engineer) Arvind Kumar (Town Planner/ Executive engineer) Arvind Kumar (Chief Architect and Town Planner)	

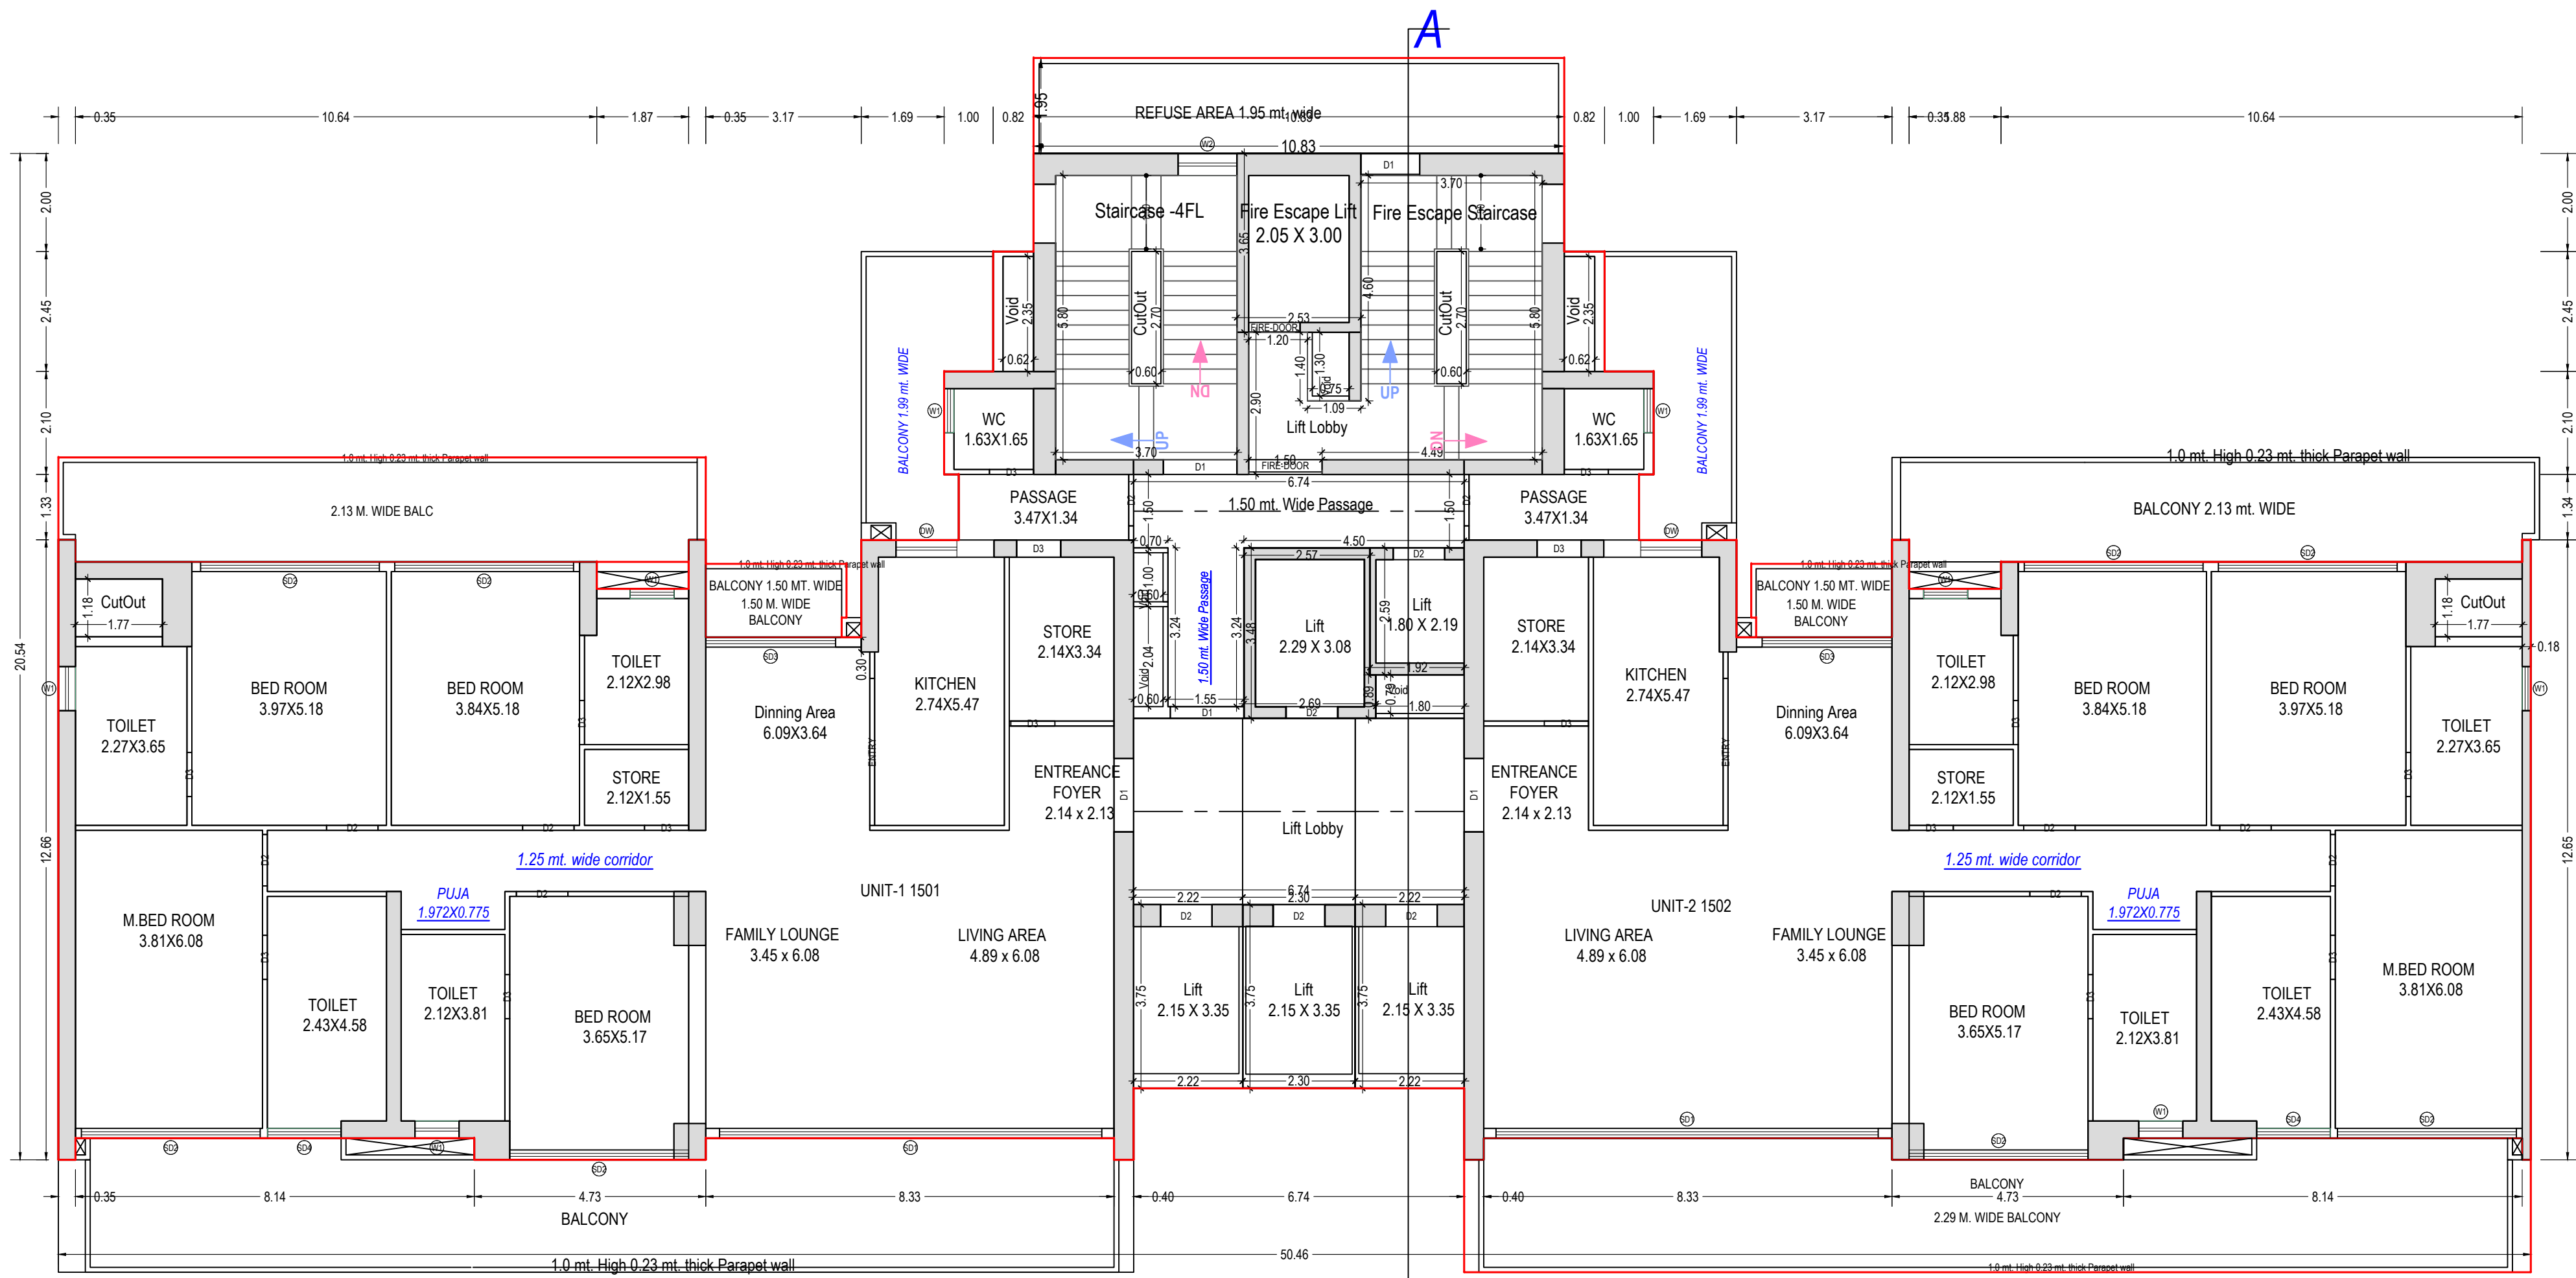


TYPICAL - 15, 16, 24, 25, 33, 34 FLOOR PLAN
(Proposed)
(SCALE 1:100)

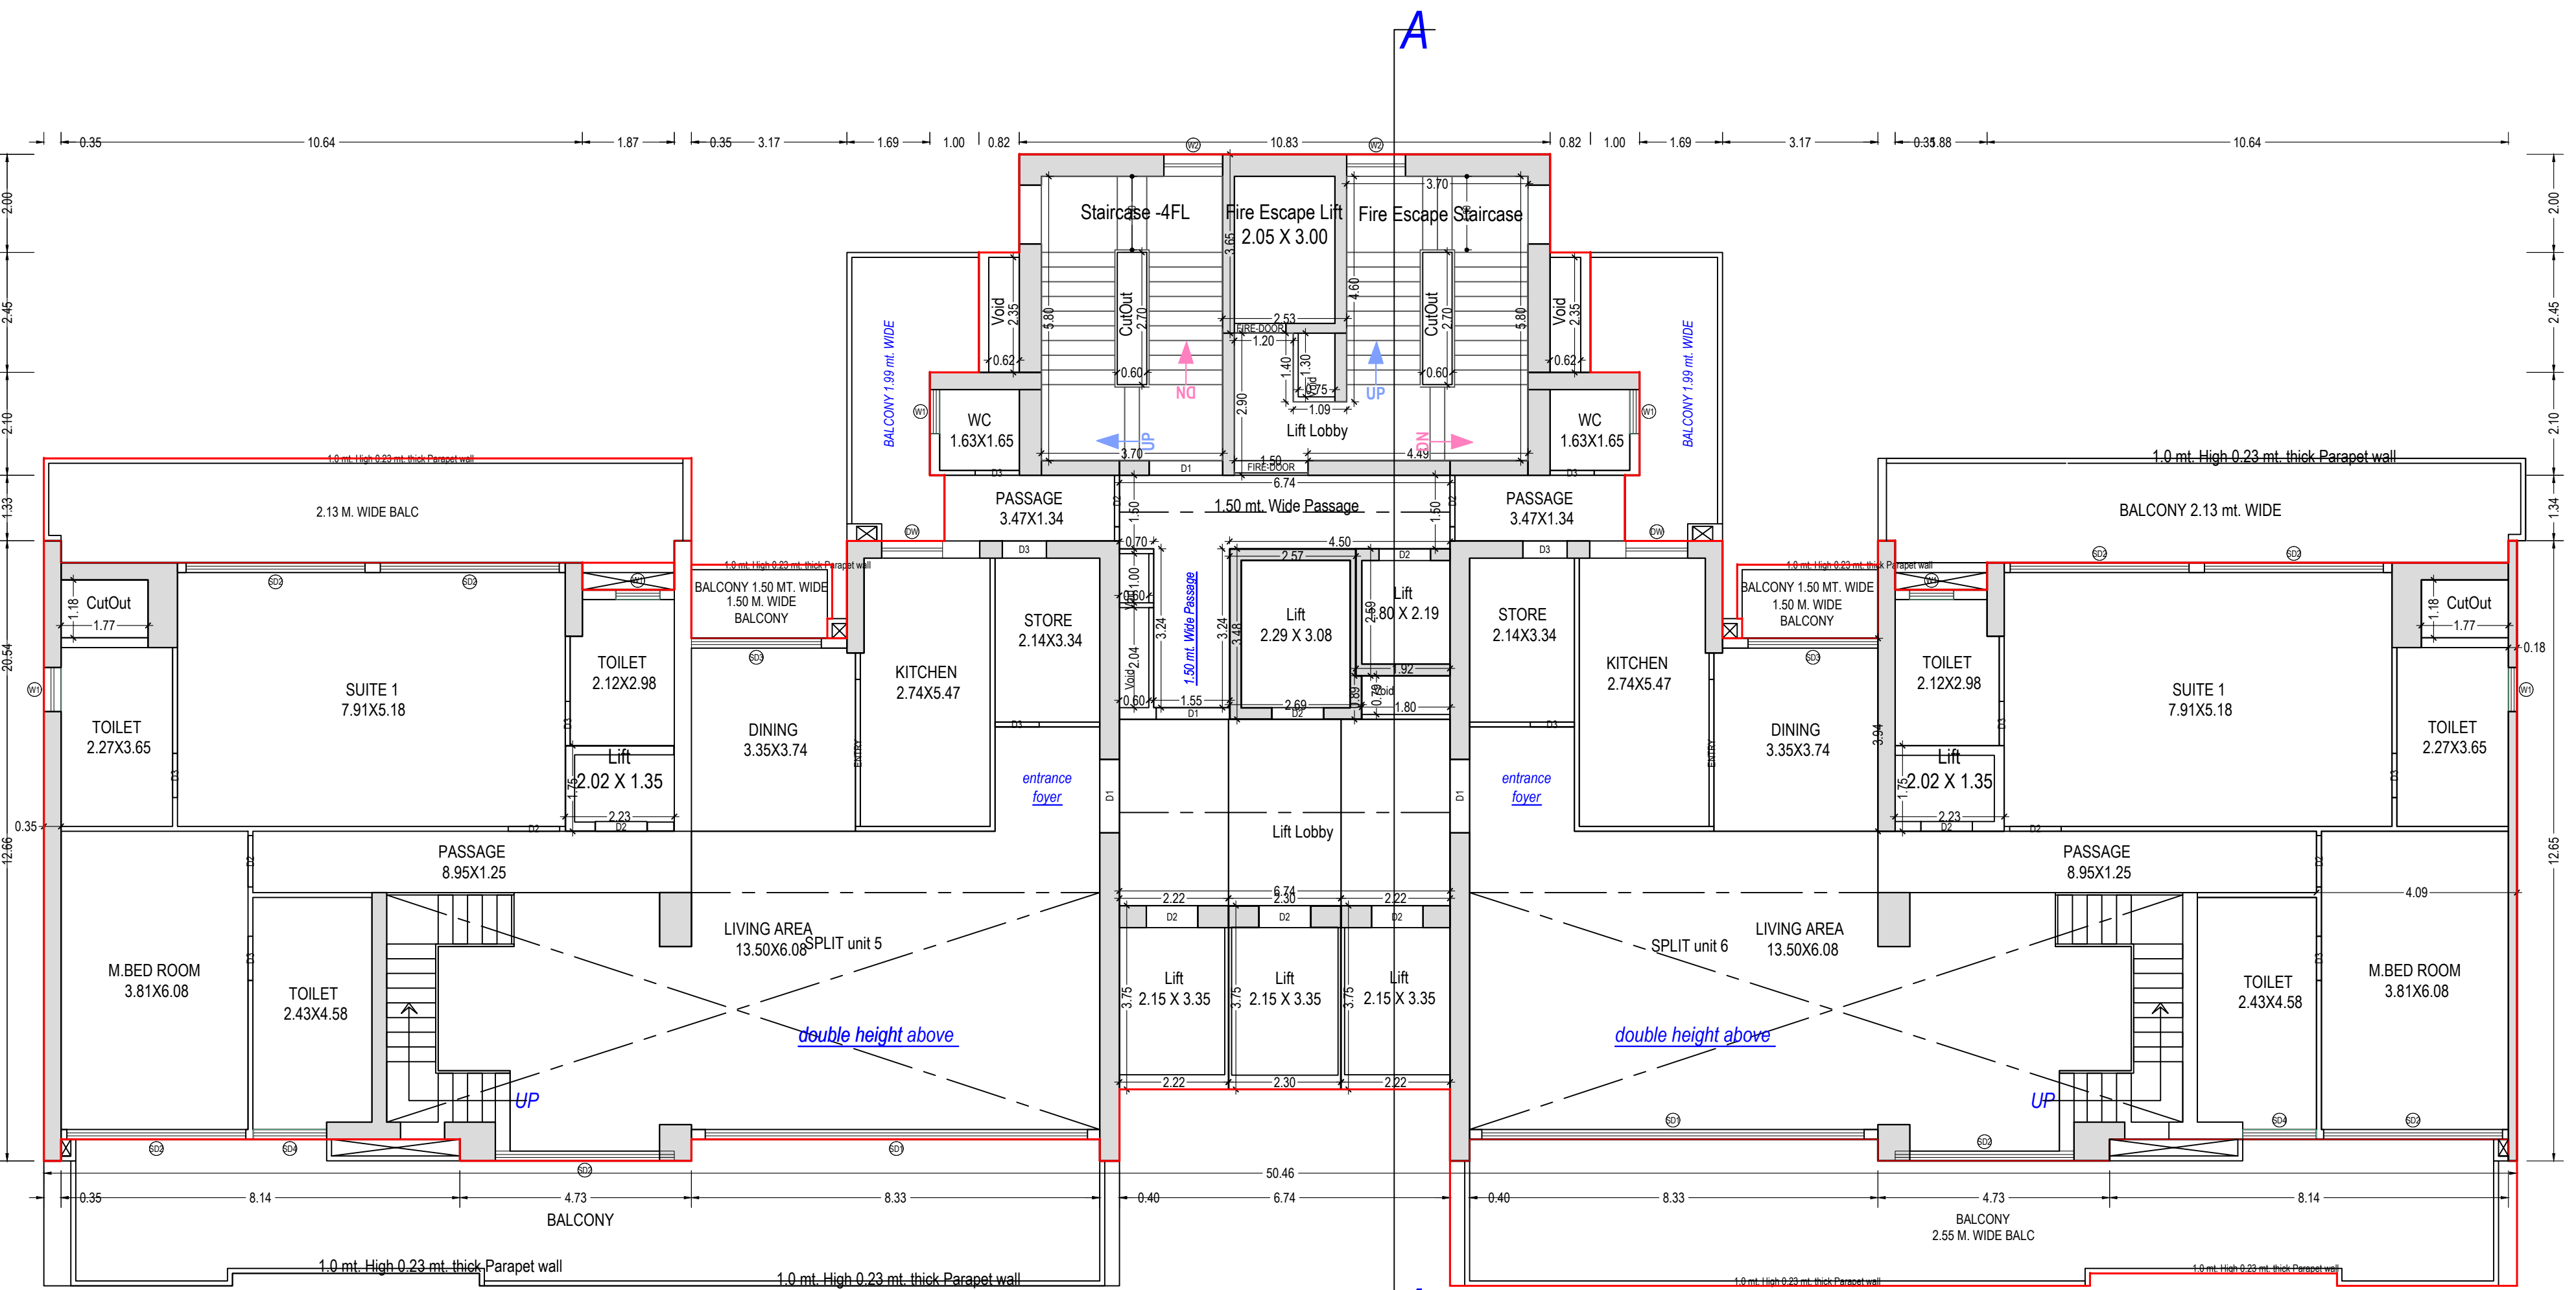


THIRTYSEVENTH FLOOR
(Proposed)
(SCALE 1:100)

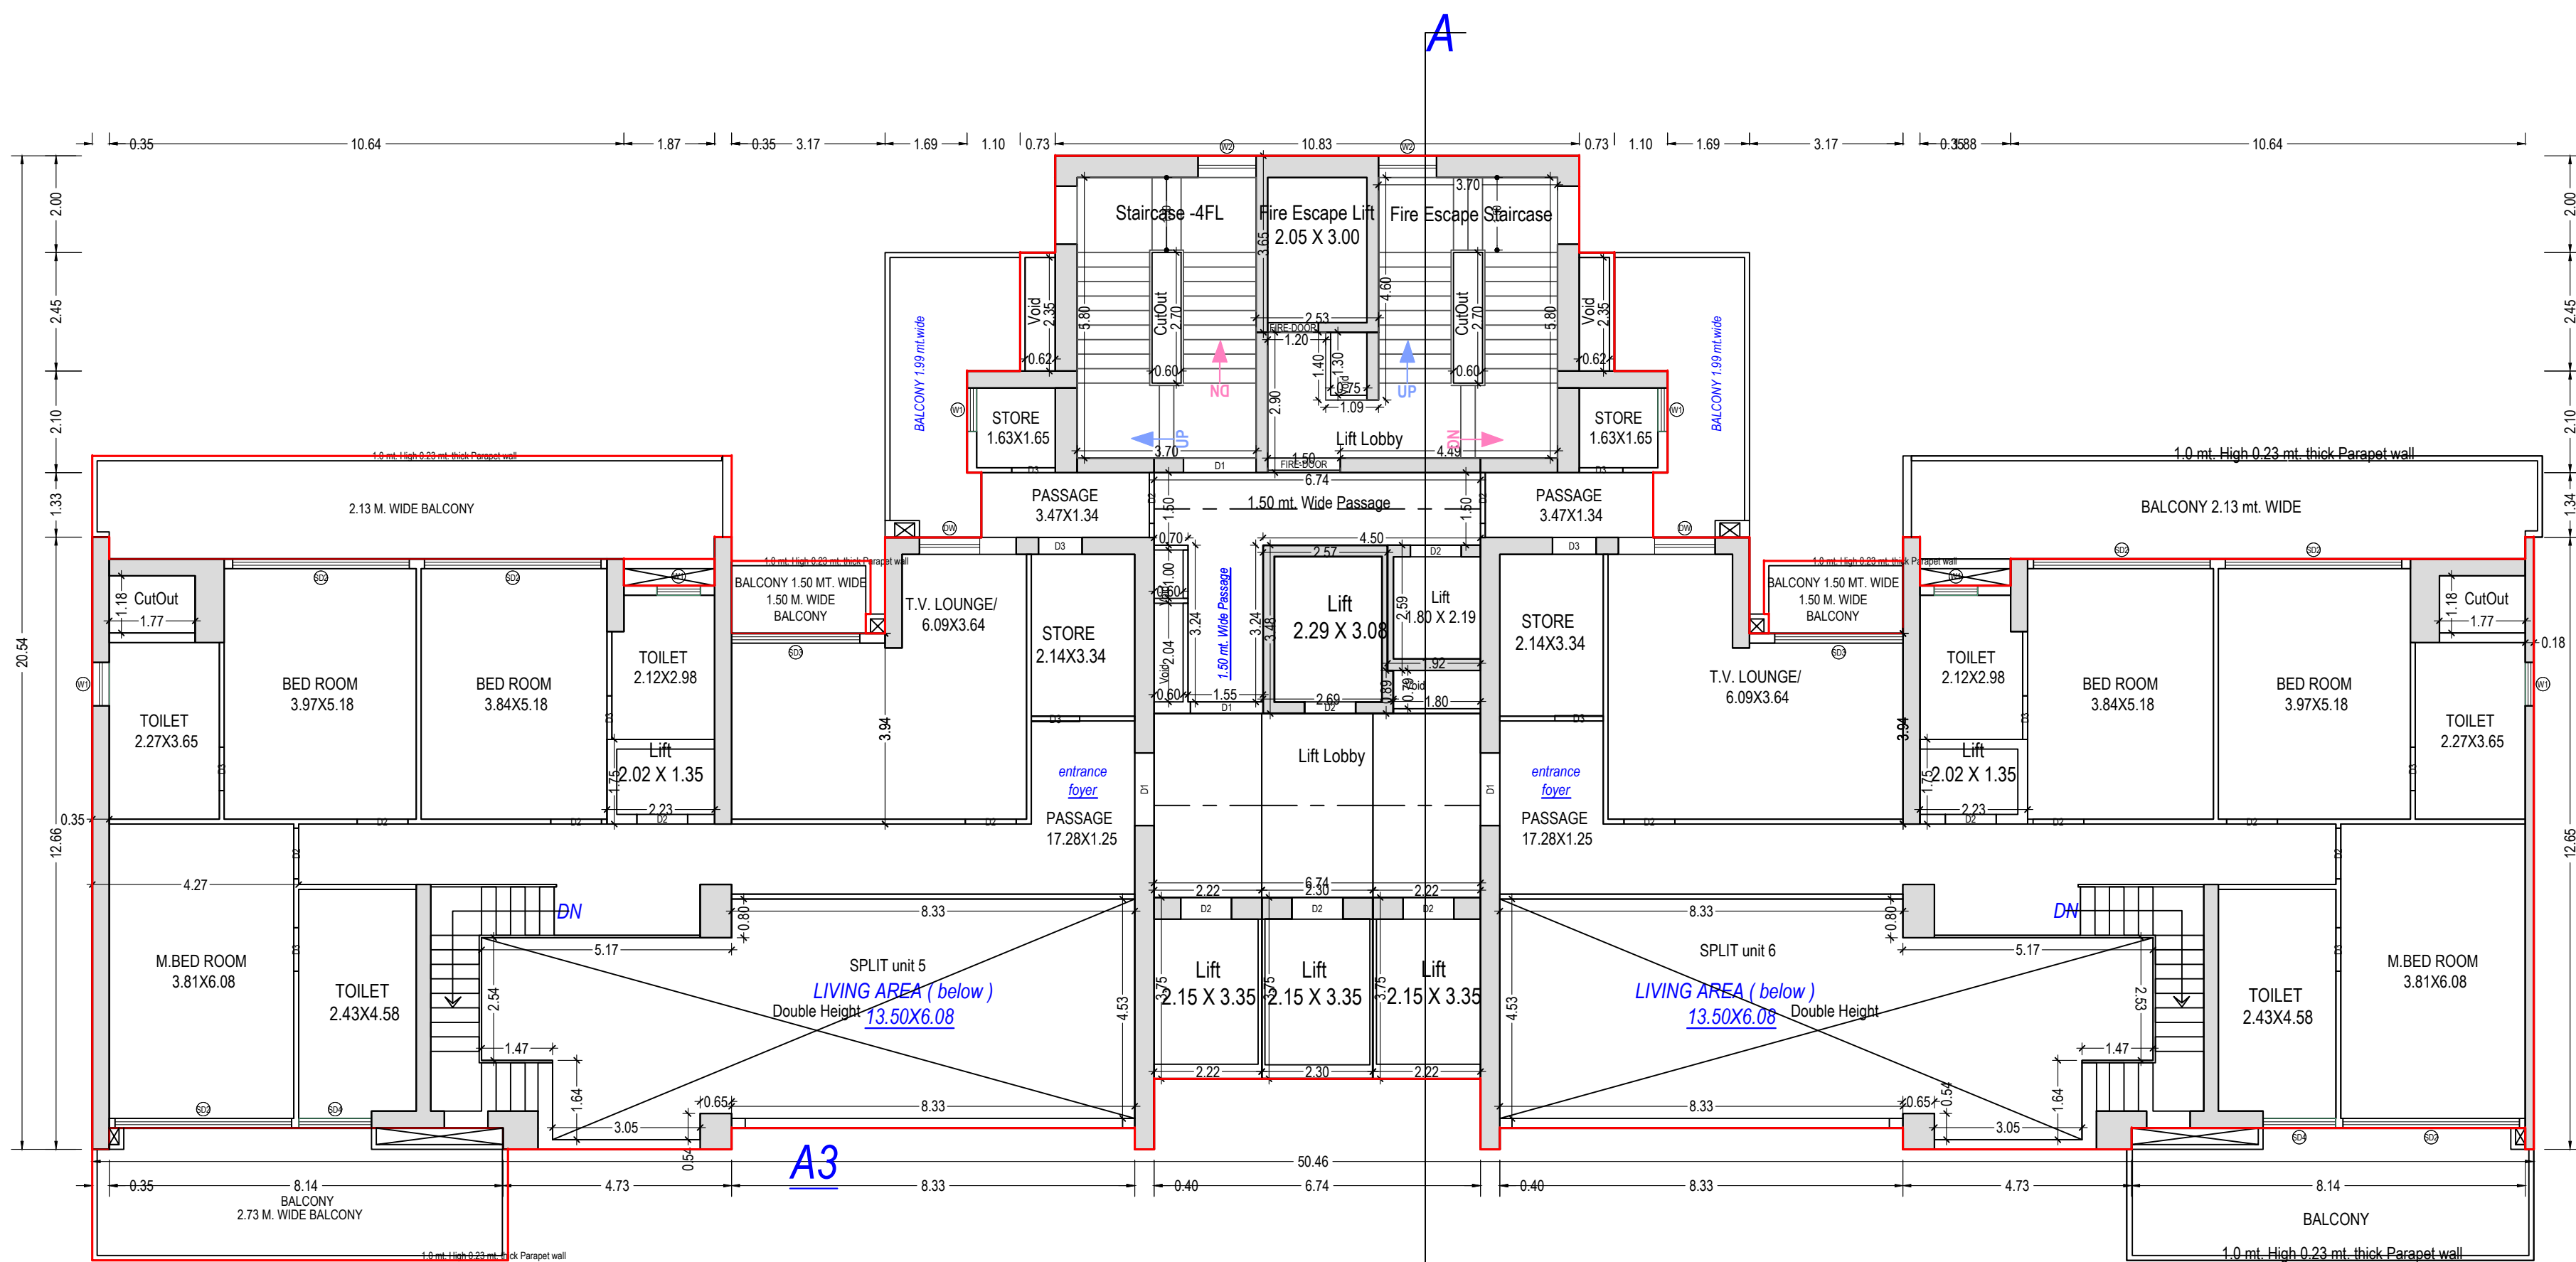


THIRTYEIGHTH FLOOR PLAN
(Proposed)
(SCALE 1:100)

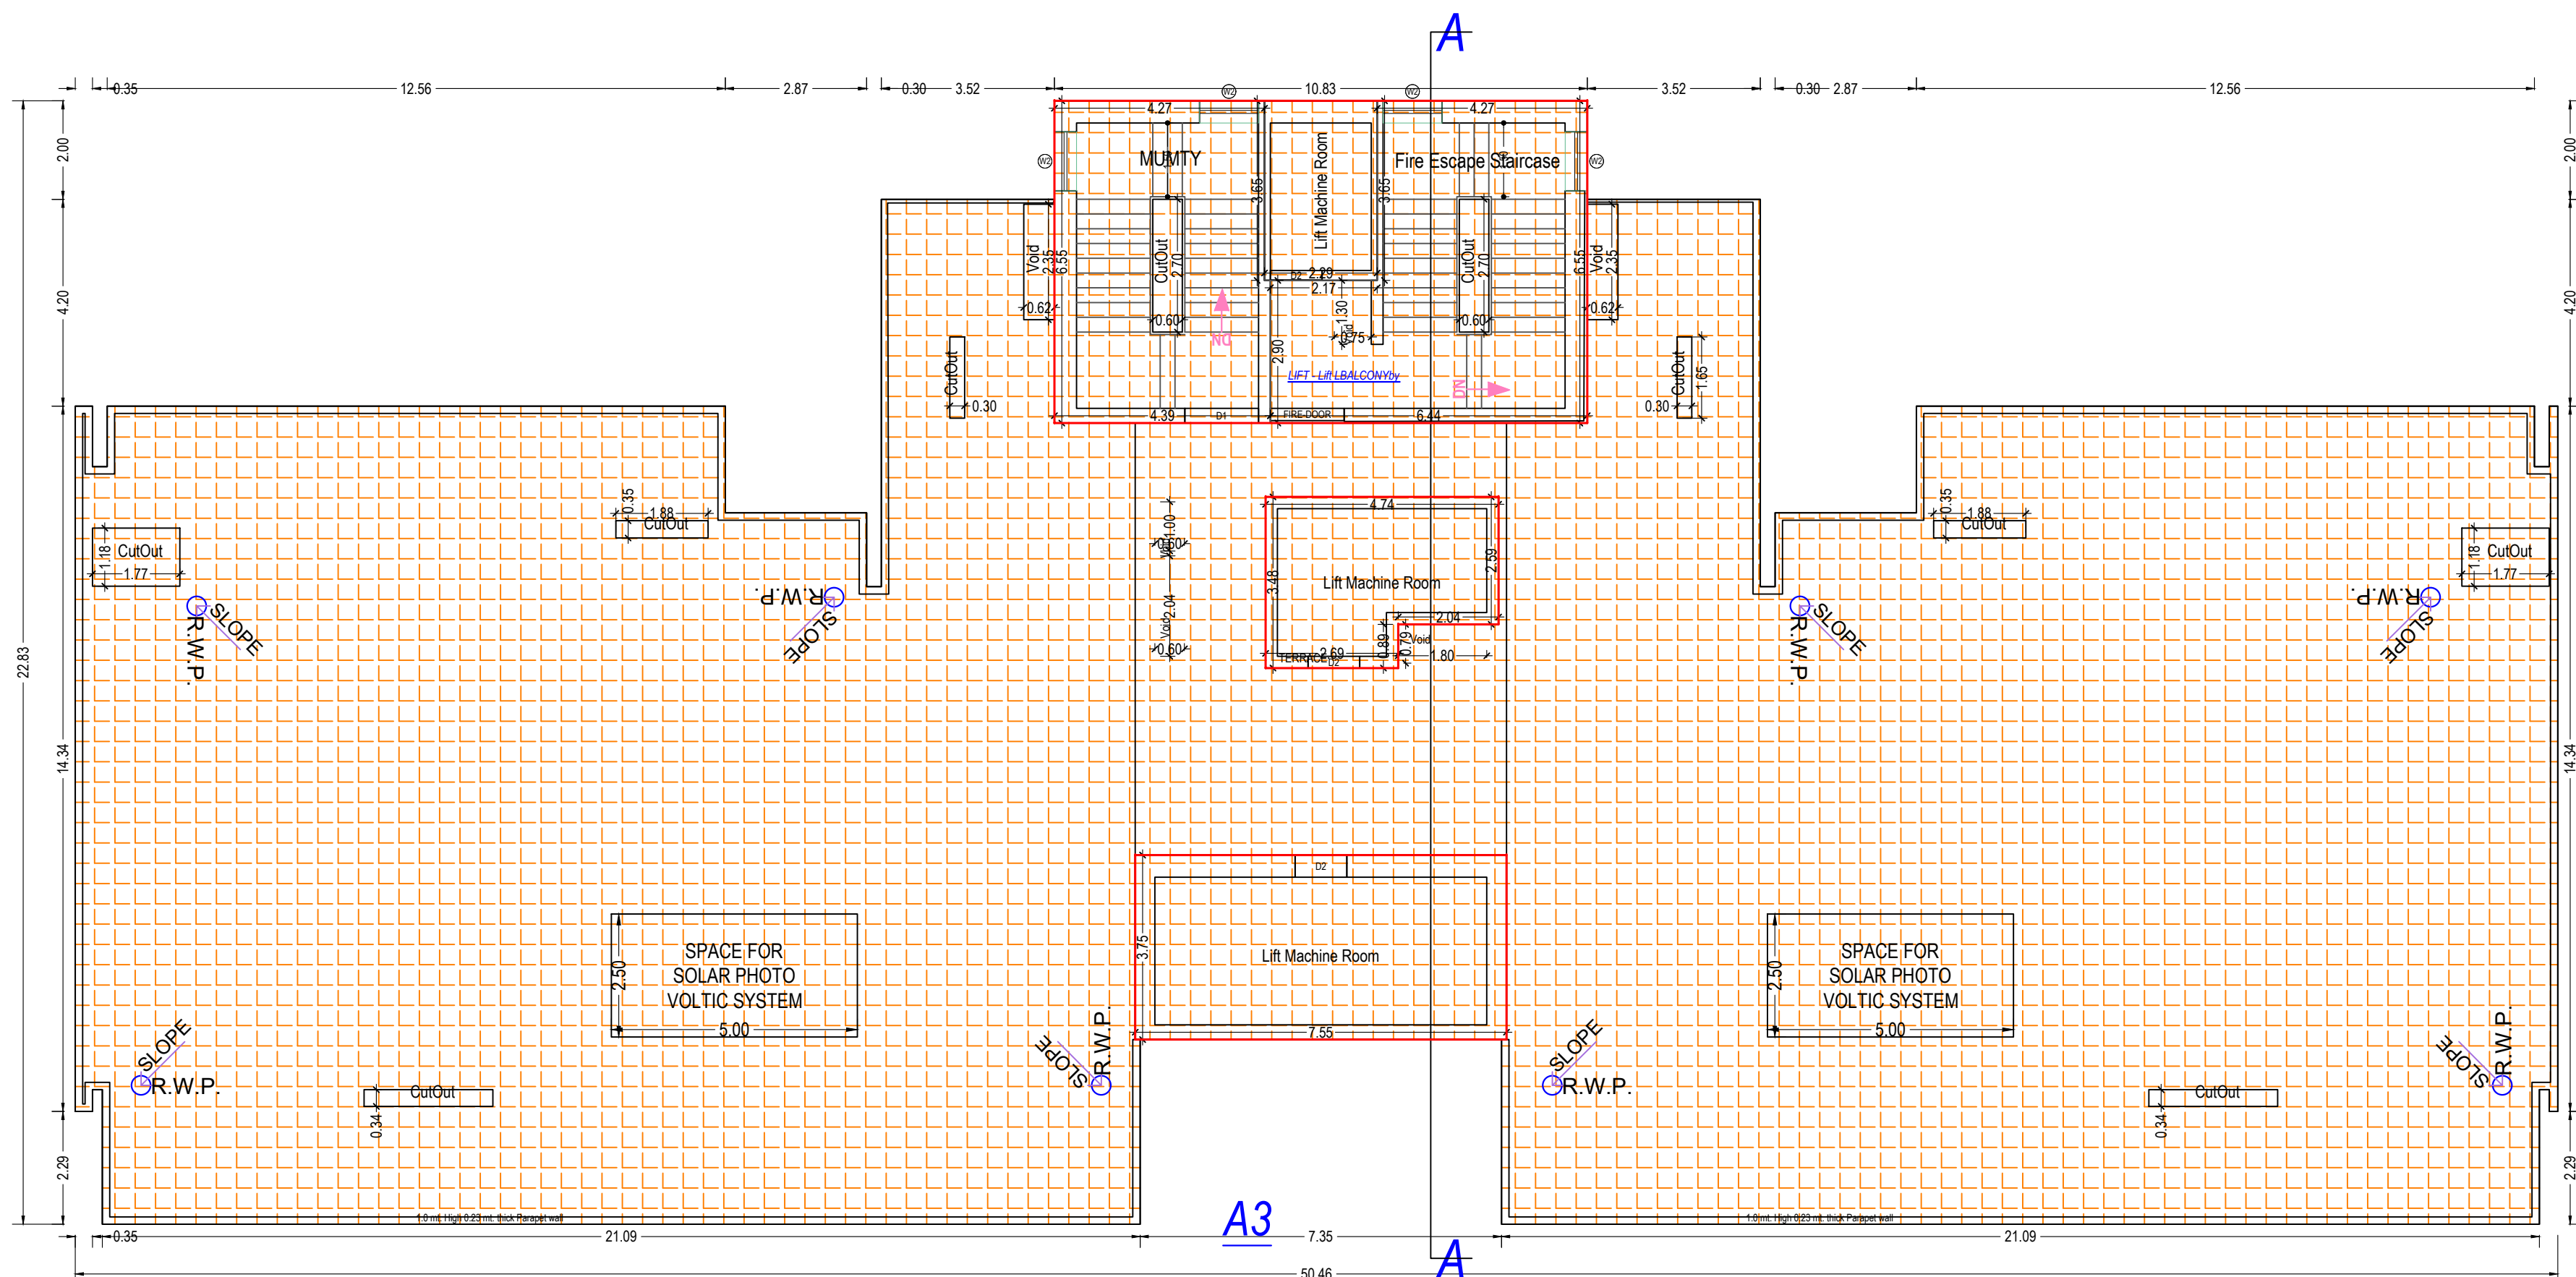

TERRACE FLOOR PLAN
(SCALE 1:100)

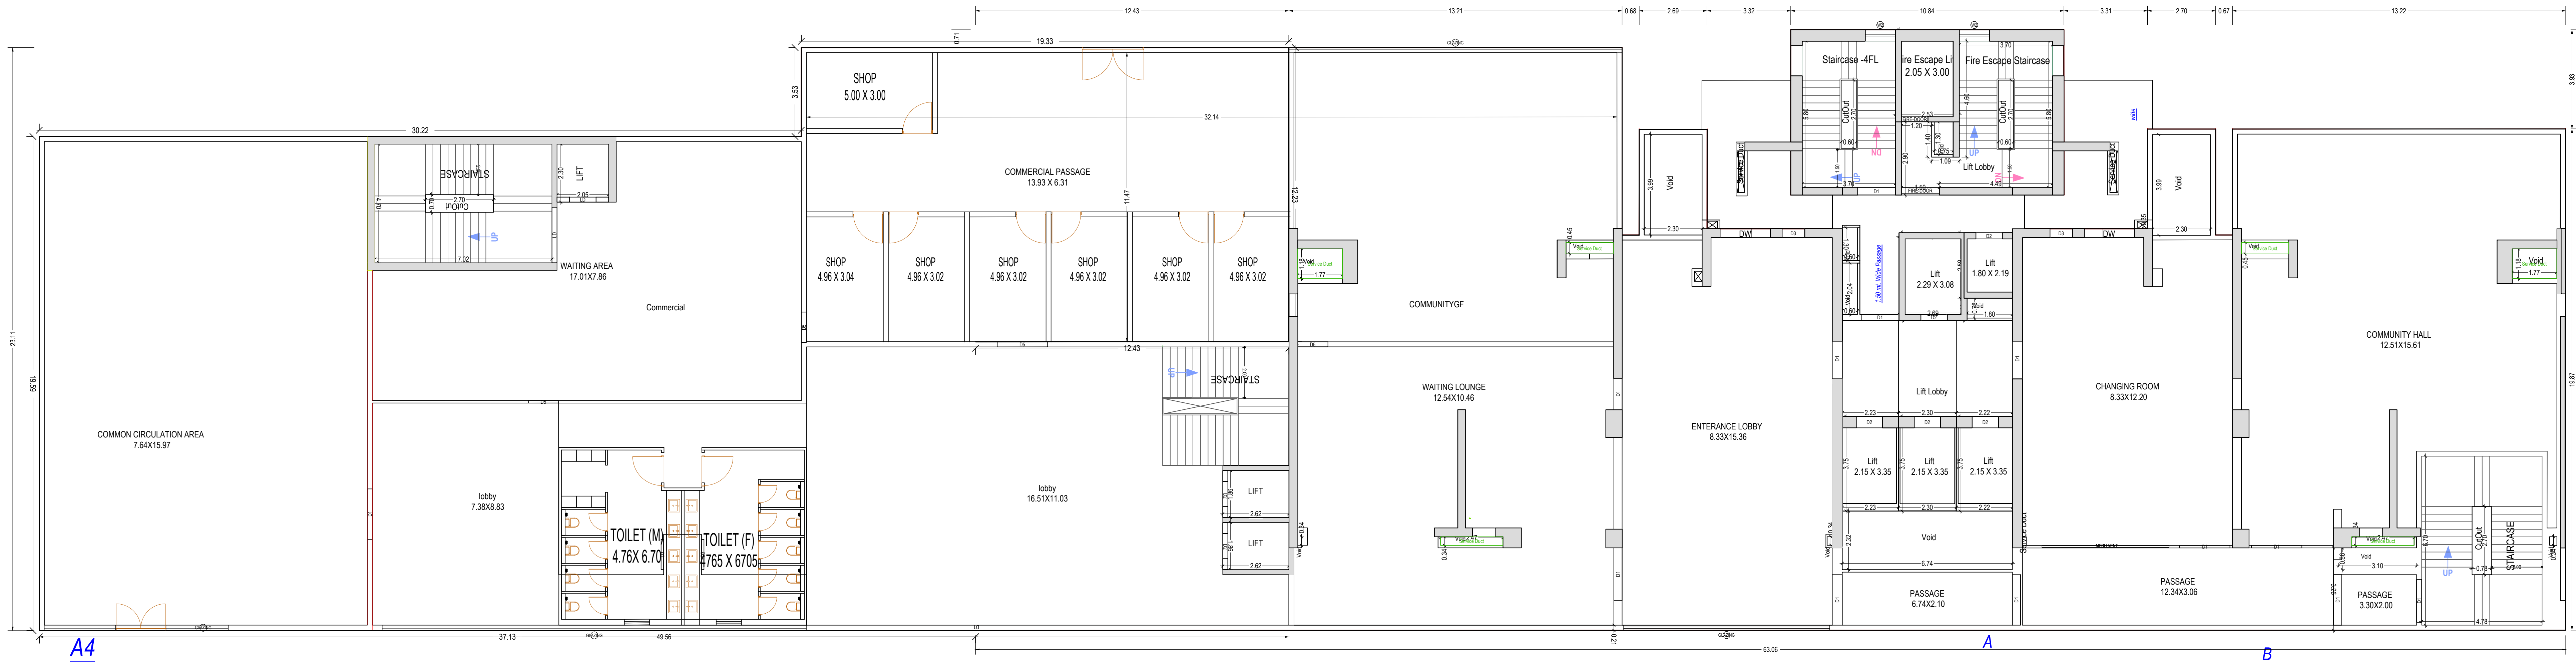

GROUND FLOOR PLAN
(Proposed)
(SCALE 1:100)

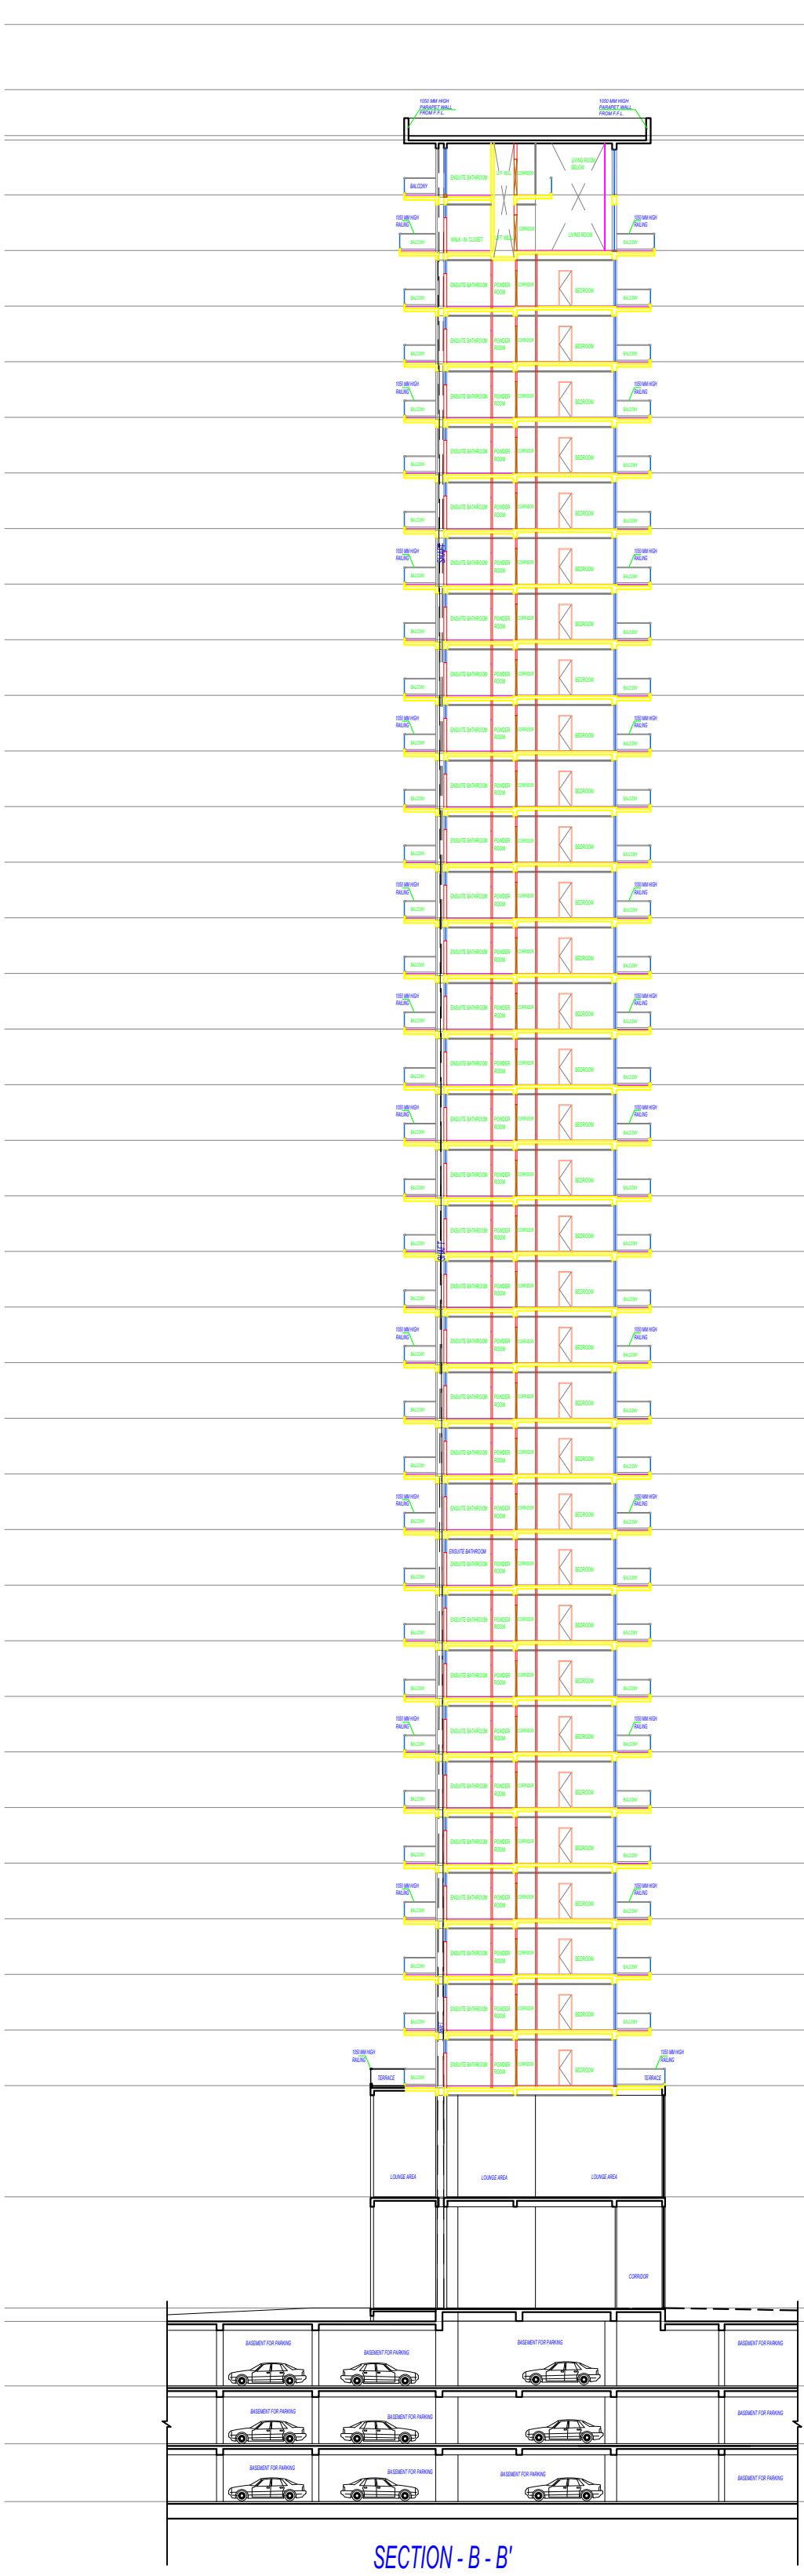


Note: - 1) This drawing is prepared as per the current prevailing Building Bye Laws.
2) If Map sanctioned is used for purpose anything other than stated in application will lead to rejection of Map.


ISO_A0_(841.00_x_1189.00_MM)

Total Plot Area :-	24081.00	Total FAR Area :-	96914.66
Total Coverage Area :-	5508.61	Total BUA Area :-	181781.15

OWNER'S NAME AND SIGNATURE M/S Ramprastha Builders Private Limited, nohar@ramprastha.in, 9911700700	
ARCHITECT'S NAME AND SIGNATURE Vishal Sharma CA/1998/23261	STRUCTURE ENGINEER
Signature Not Verified Digitally signed by Vishal Sharma, DN: cn=Vishal Sharma, ou=CA, o=CA, email=vsharma@ramprastha.in	Ghaziabad Development Authority
Building Plan Application Number CDA/BP/24-25/0752 Sanctioned On 12 Oct 2024 Valid Till 20 Apr 2032 Approved By Arvind Kumar (Chief Architect and Town Planner) Examined By Bhagwan Das Maurya (Junior engineer) Nekram Rajput (Assistant Engineer) Bhagwan Das Maurya (Junior engineer) Nekram Rajput (Assistant Engineer) Arvind Kumar (Town Planner/ Executive engineer) Arvind Kumar (Chief Architect and Town Planner)	

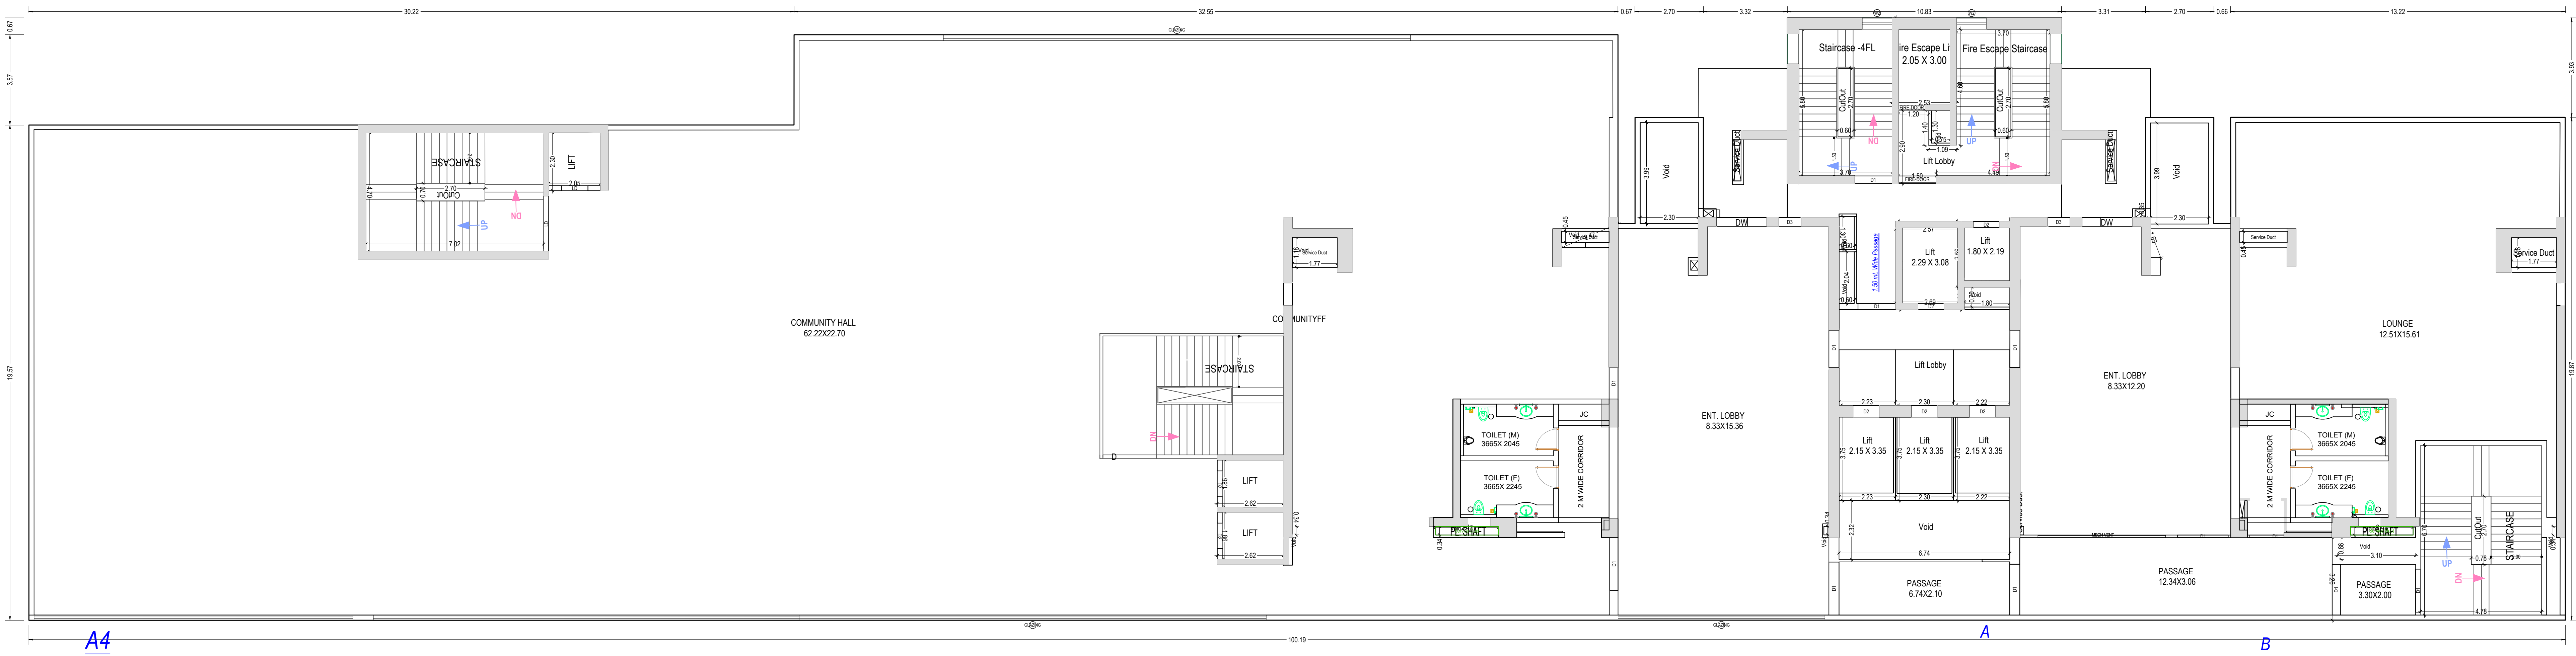

FIRST FLOOR PLAN
(Proposed)
(SCALE 1:100)


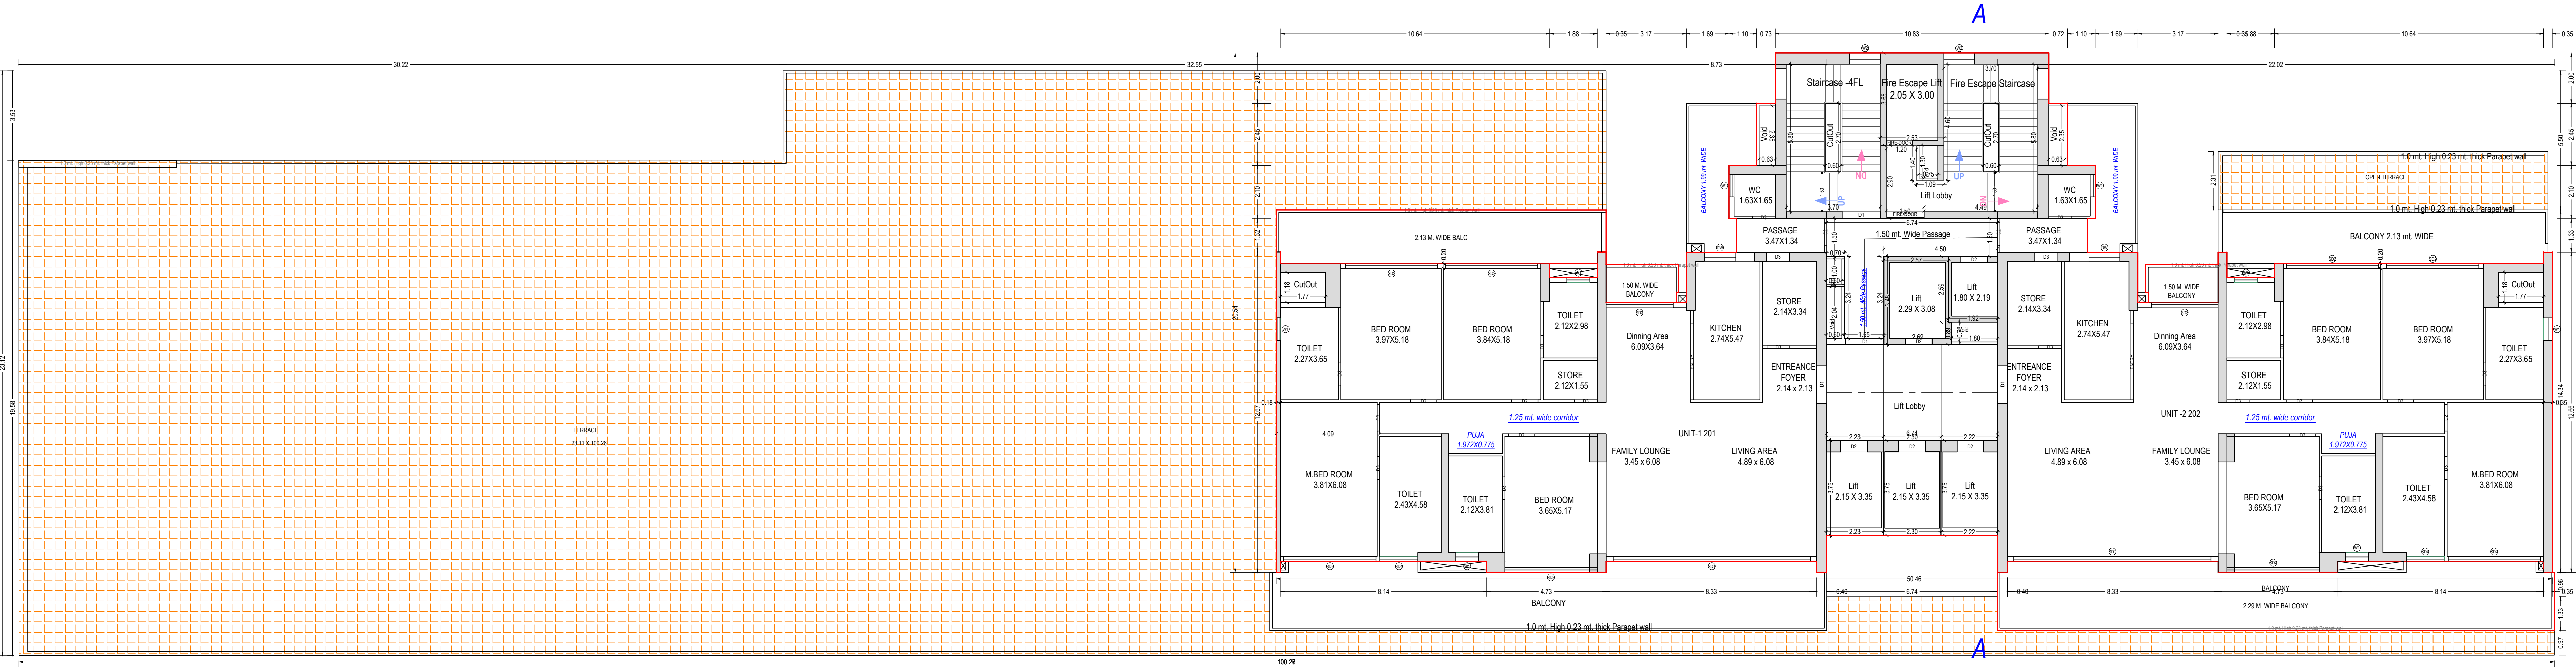



SECOND FLOOR PLAN
(Proposed)
(SCALE 1:100)

Note: - 1) This drawing is prepared as per the current prevailing Building Bye Laws.
2) If Map sanctioned is used for purpose anything other than stated in application will lead to rejection of Map.


ISO_A0_(841.00_x_1189.00_MM)

Total Plot Area:-	24081.00	Total FAR Area:-	96914.66
Total Coverage Area:-	5508.61	Total BUA Area:-	181781.15

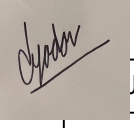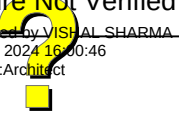
OWNER'S NAME AND SIGNATURE M/S Ramprastha Builders Private Limited. nohar@ramprastha.in, 9911700700	
ARCHITECT'S NAME AND SIGNATURE Vishal Sharma CA/1998/23261	STRUCTURE ENGINEER 
Signature Not Verified  Digitally signed by Vishal Sharma, DN: cn=Vishal Sharma, o=CA/1998/23261	Ghaziabad Development Authority 
Building Plan Application Number CDA/BP/24-25/0752 Sanctioned On 12 Oct 2024 Valid Till 20 Apr 2032 Approved By Arvind Kumar (Chief Architect and Town Planner) Examined By Bhagwan Das Maurya (Junior engineer) Nekram Rajput (Assistant Engineer) Bhagwan Das Maurya (Junior engineer) Nekram Rajput (Assistant Engineer) Arvind Kumar (Town Planner/ Executive engineer) Arvind Kumar (Chief Architect and Town Planner)	

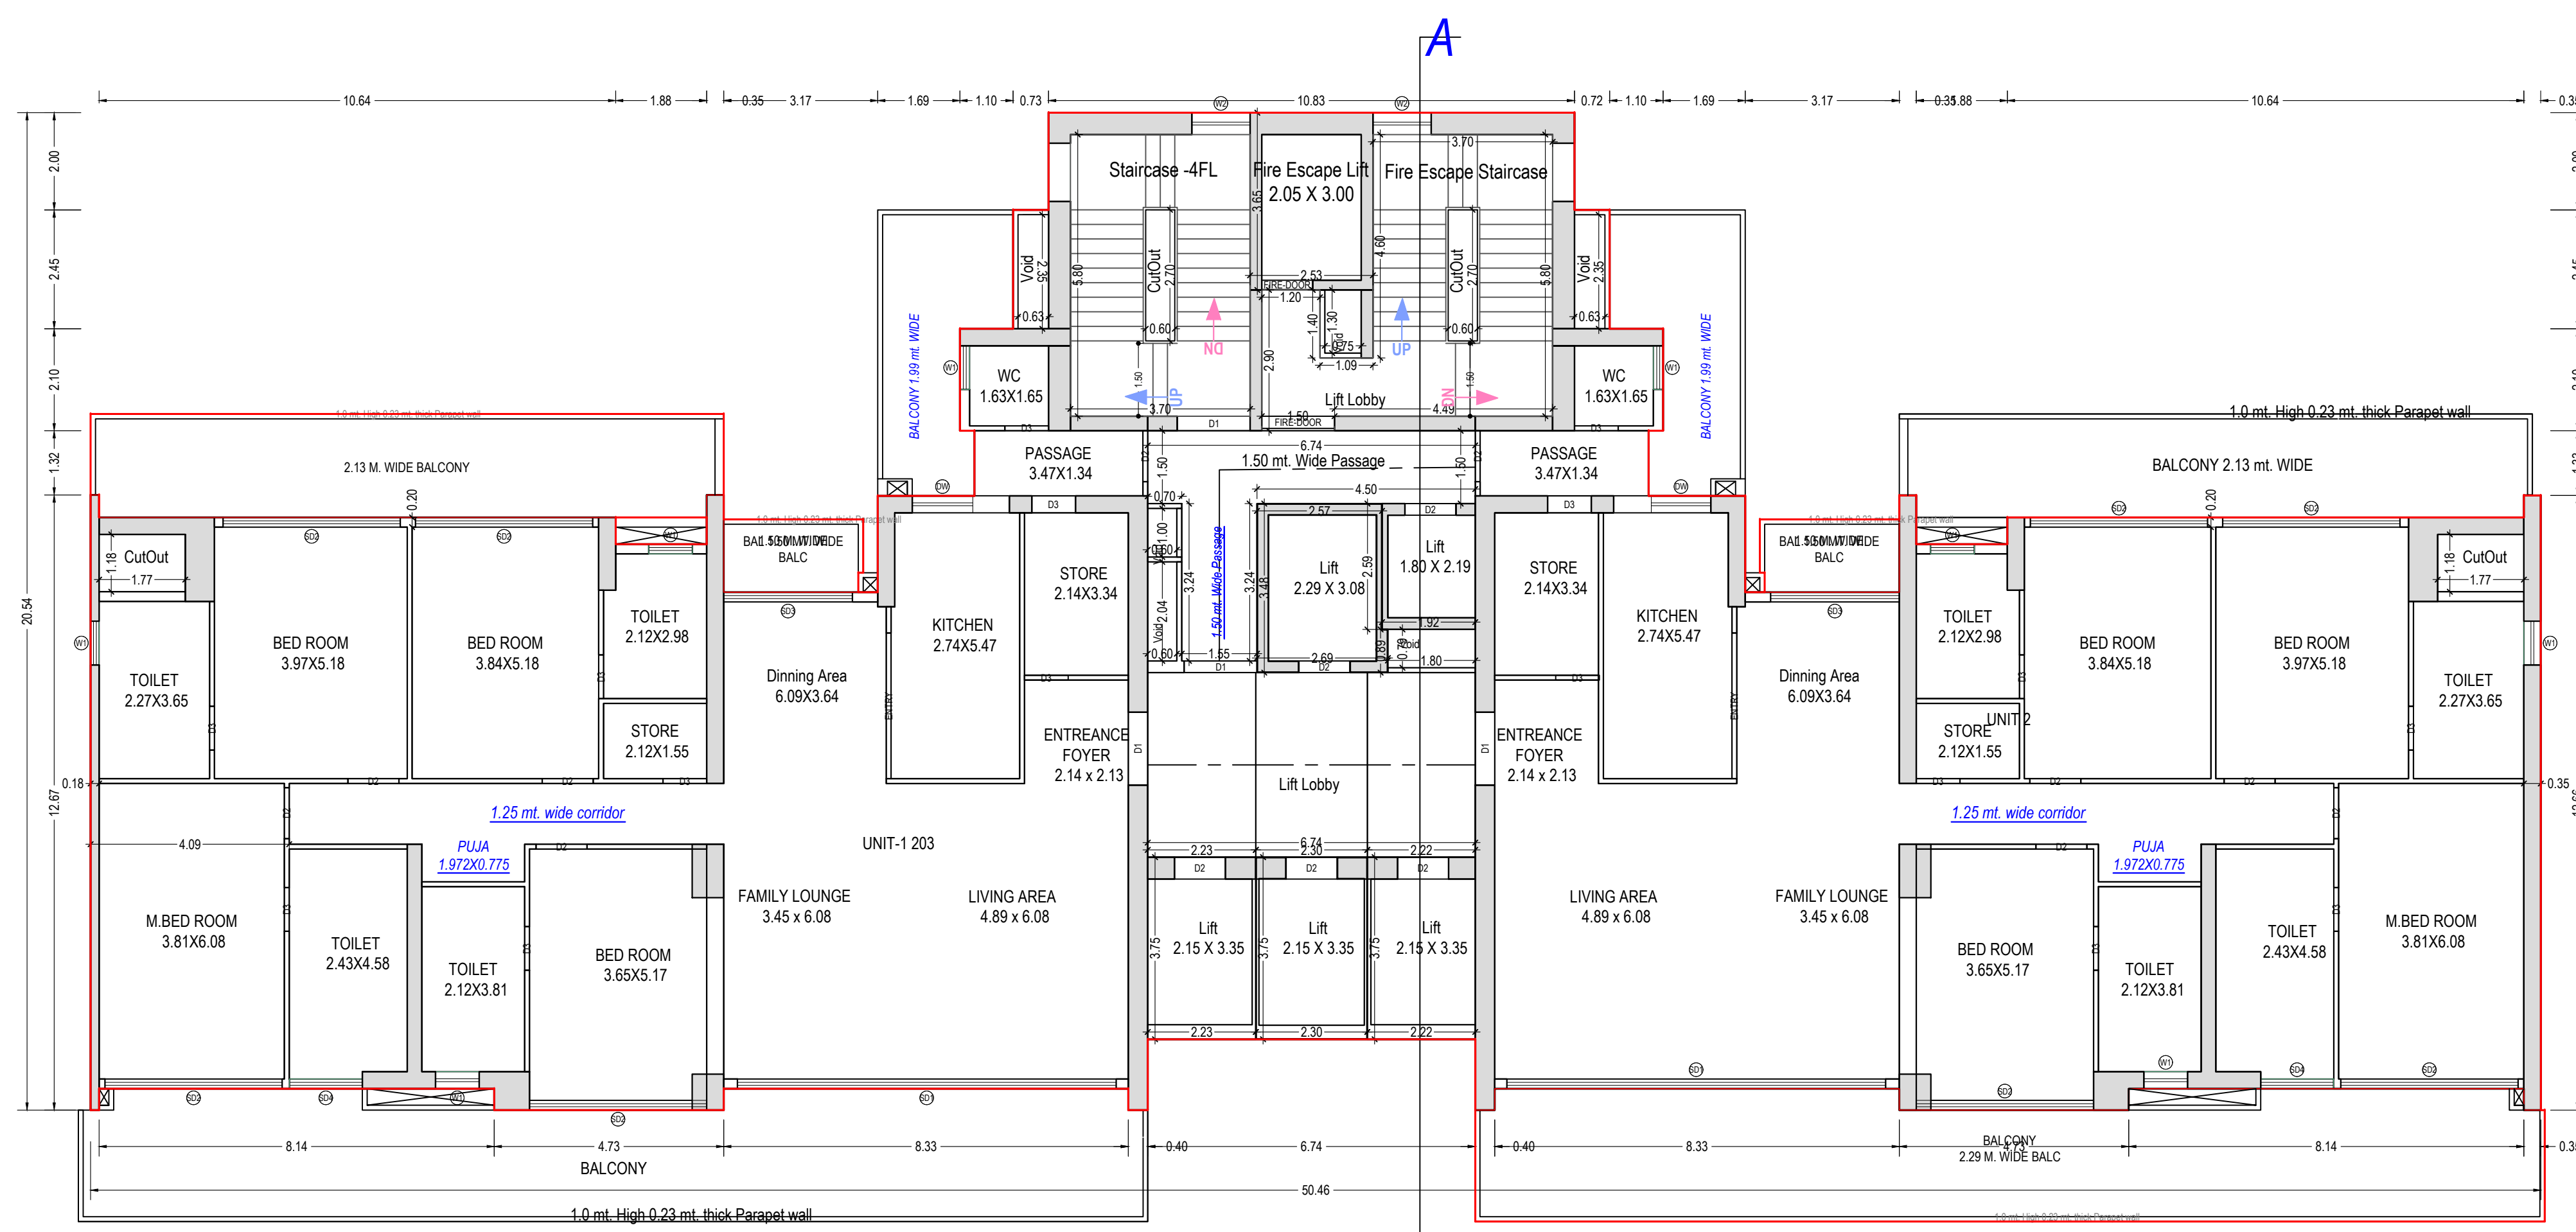

TYPICAL - 3- 12, 16- 22, 25- 31, 34- 35 FLOOR PLAN
(Proposed)
(SCALE 1:100)

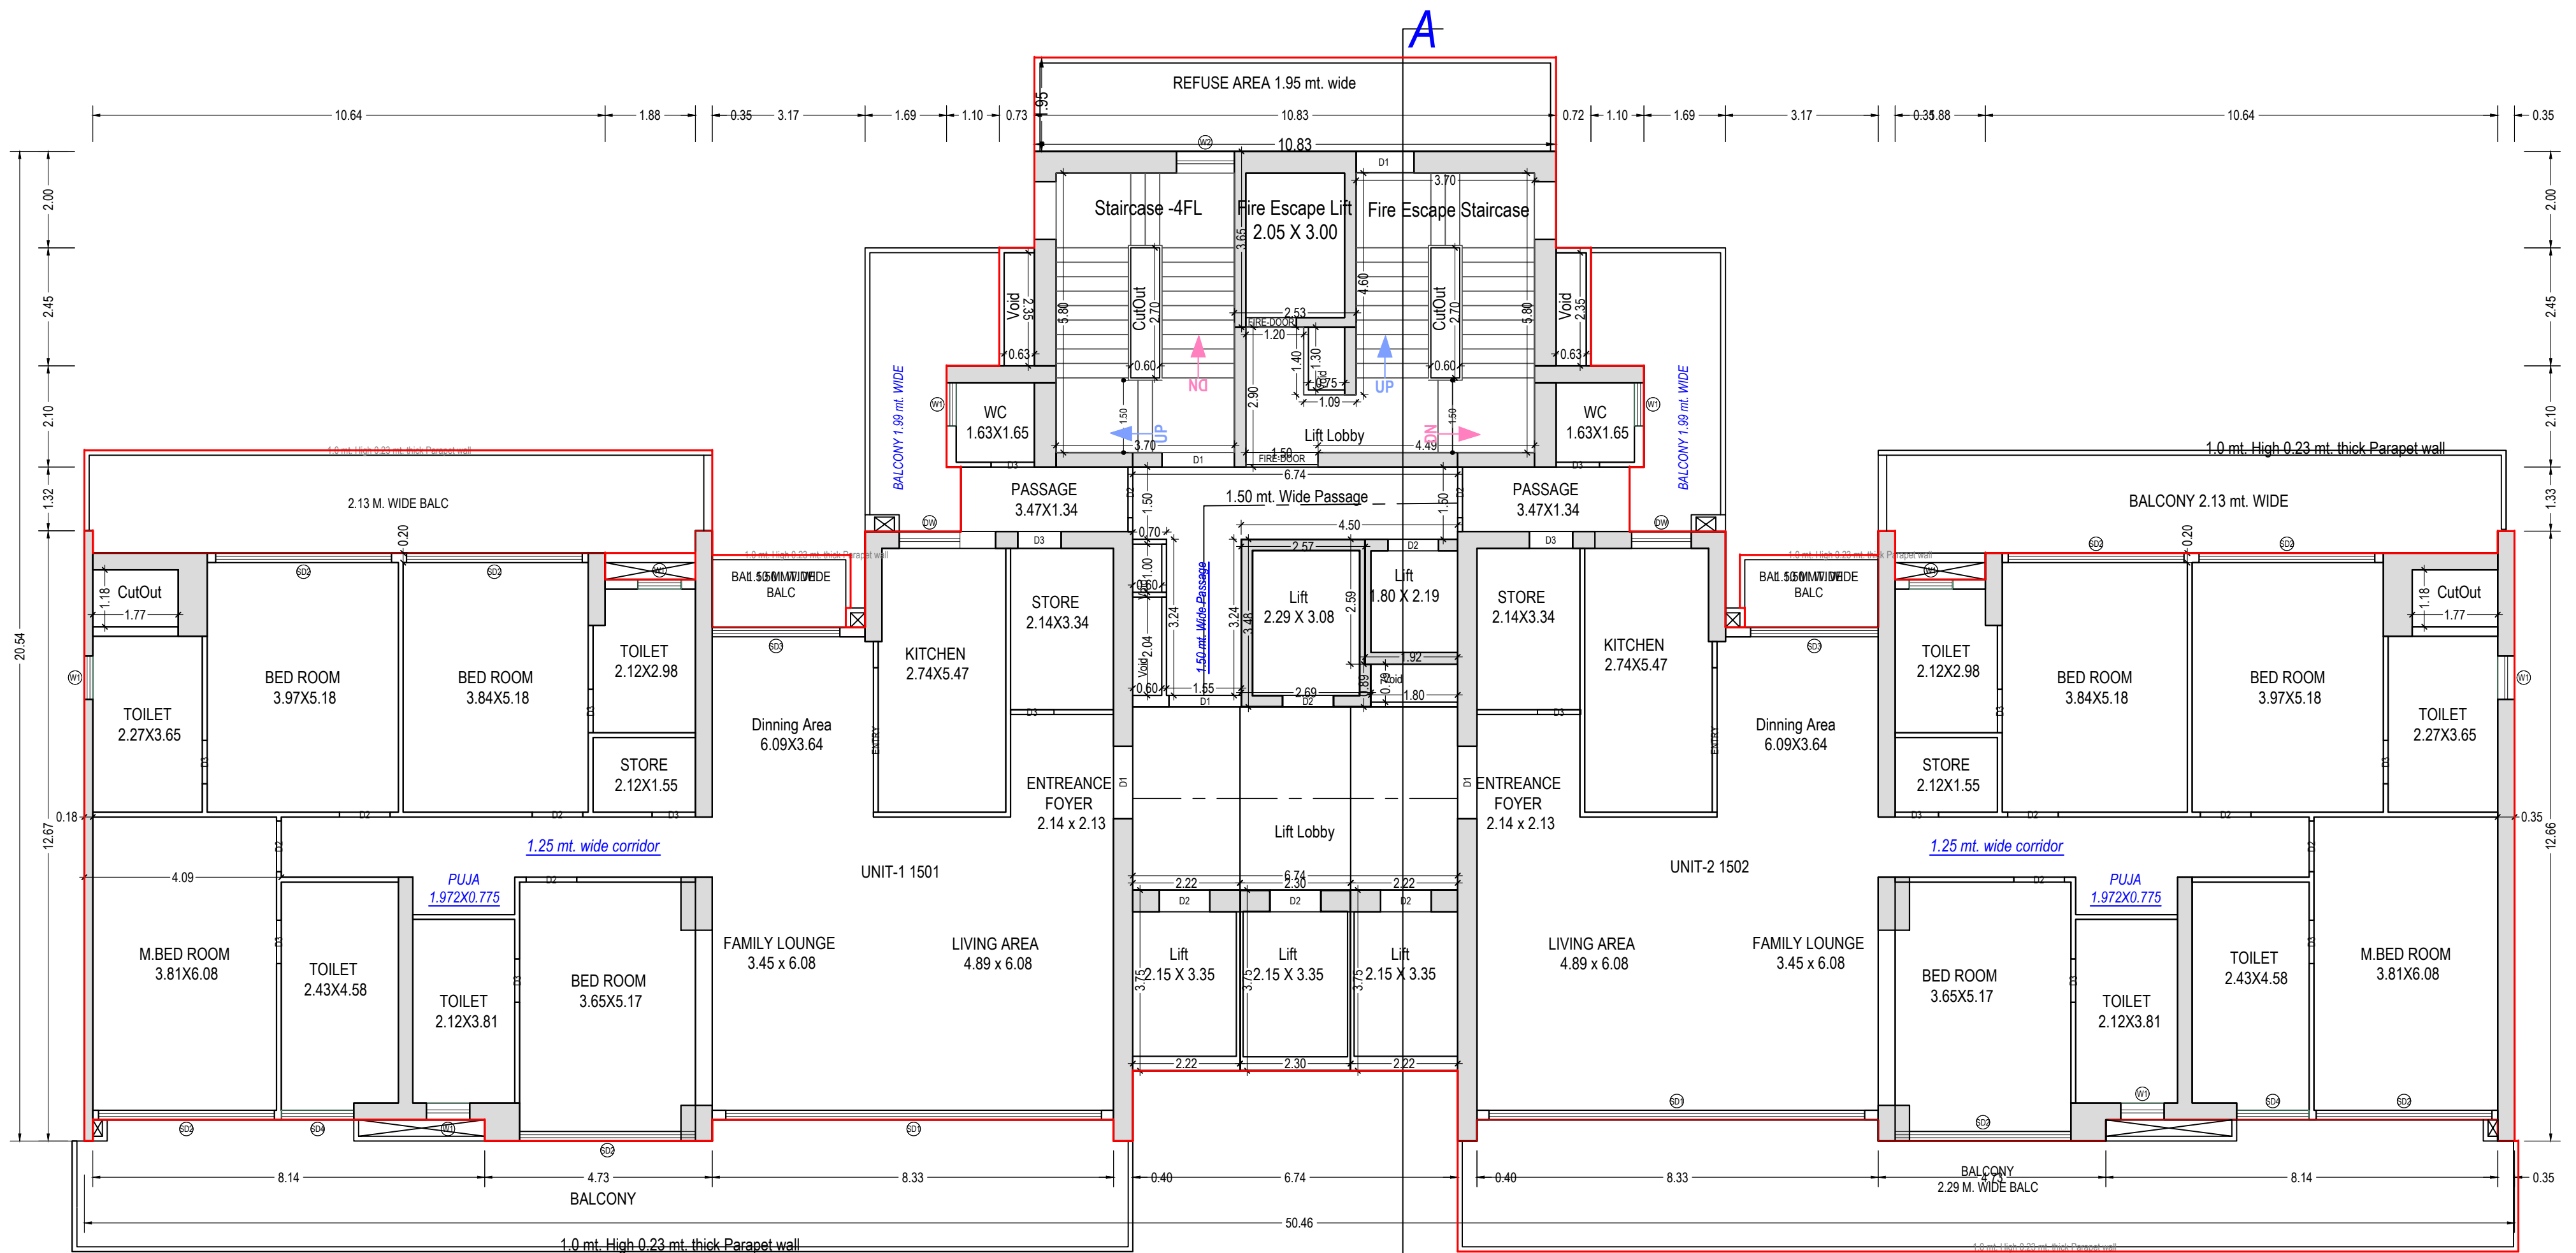

TYPICAL - 14, 15, 23, 24, 32, 33 FLOOR PLAN
(Proposed)
(SCALE 1:100)

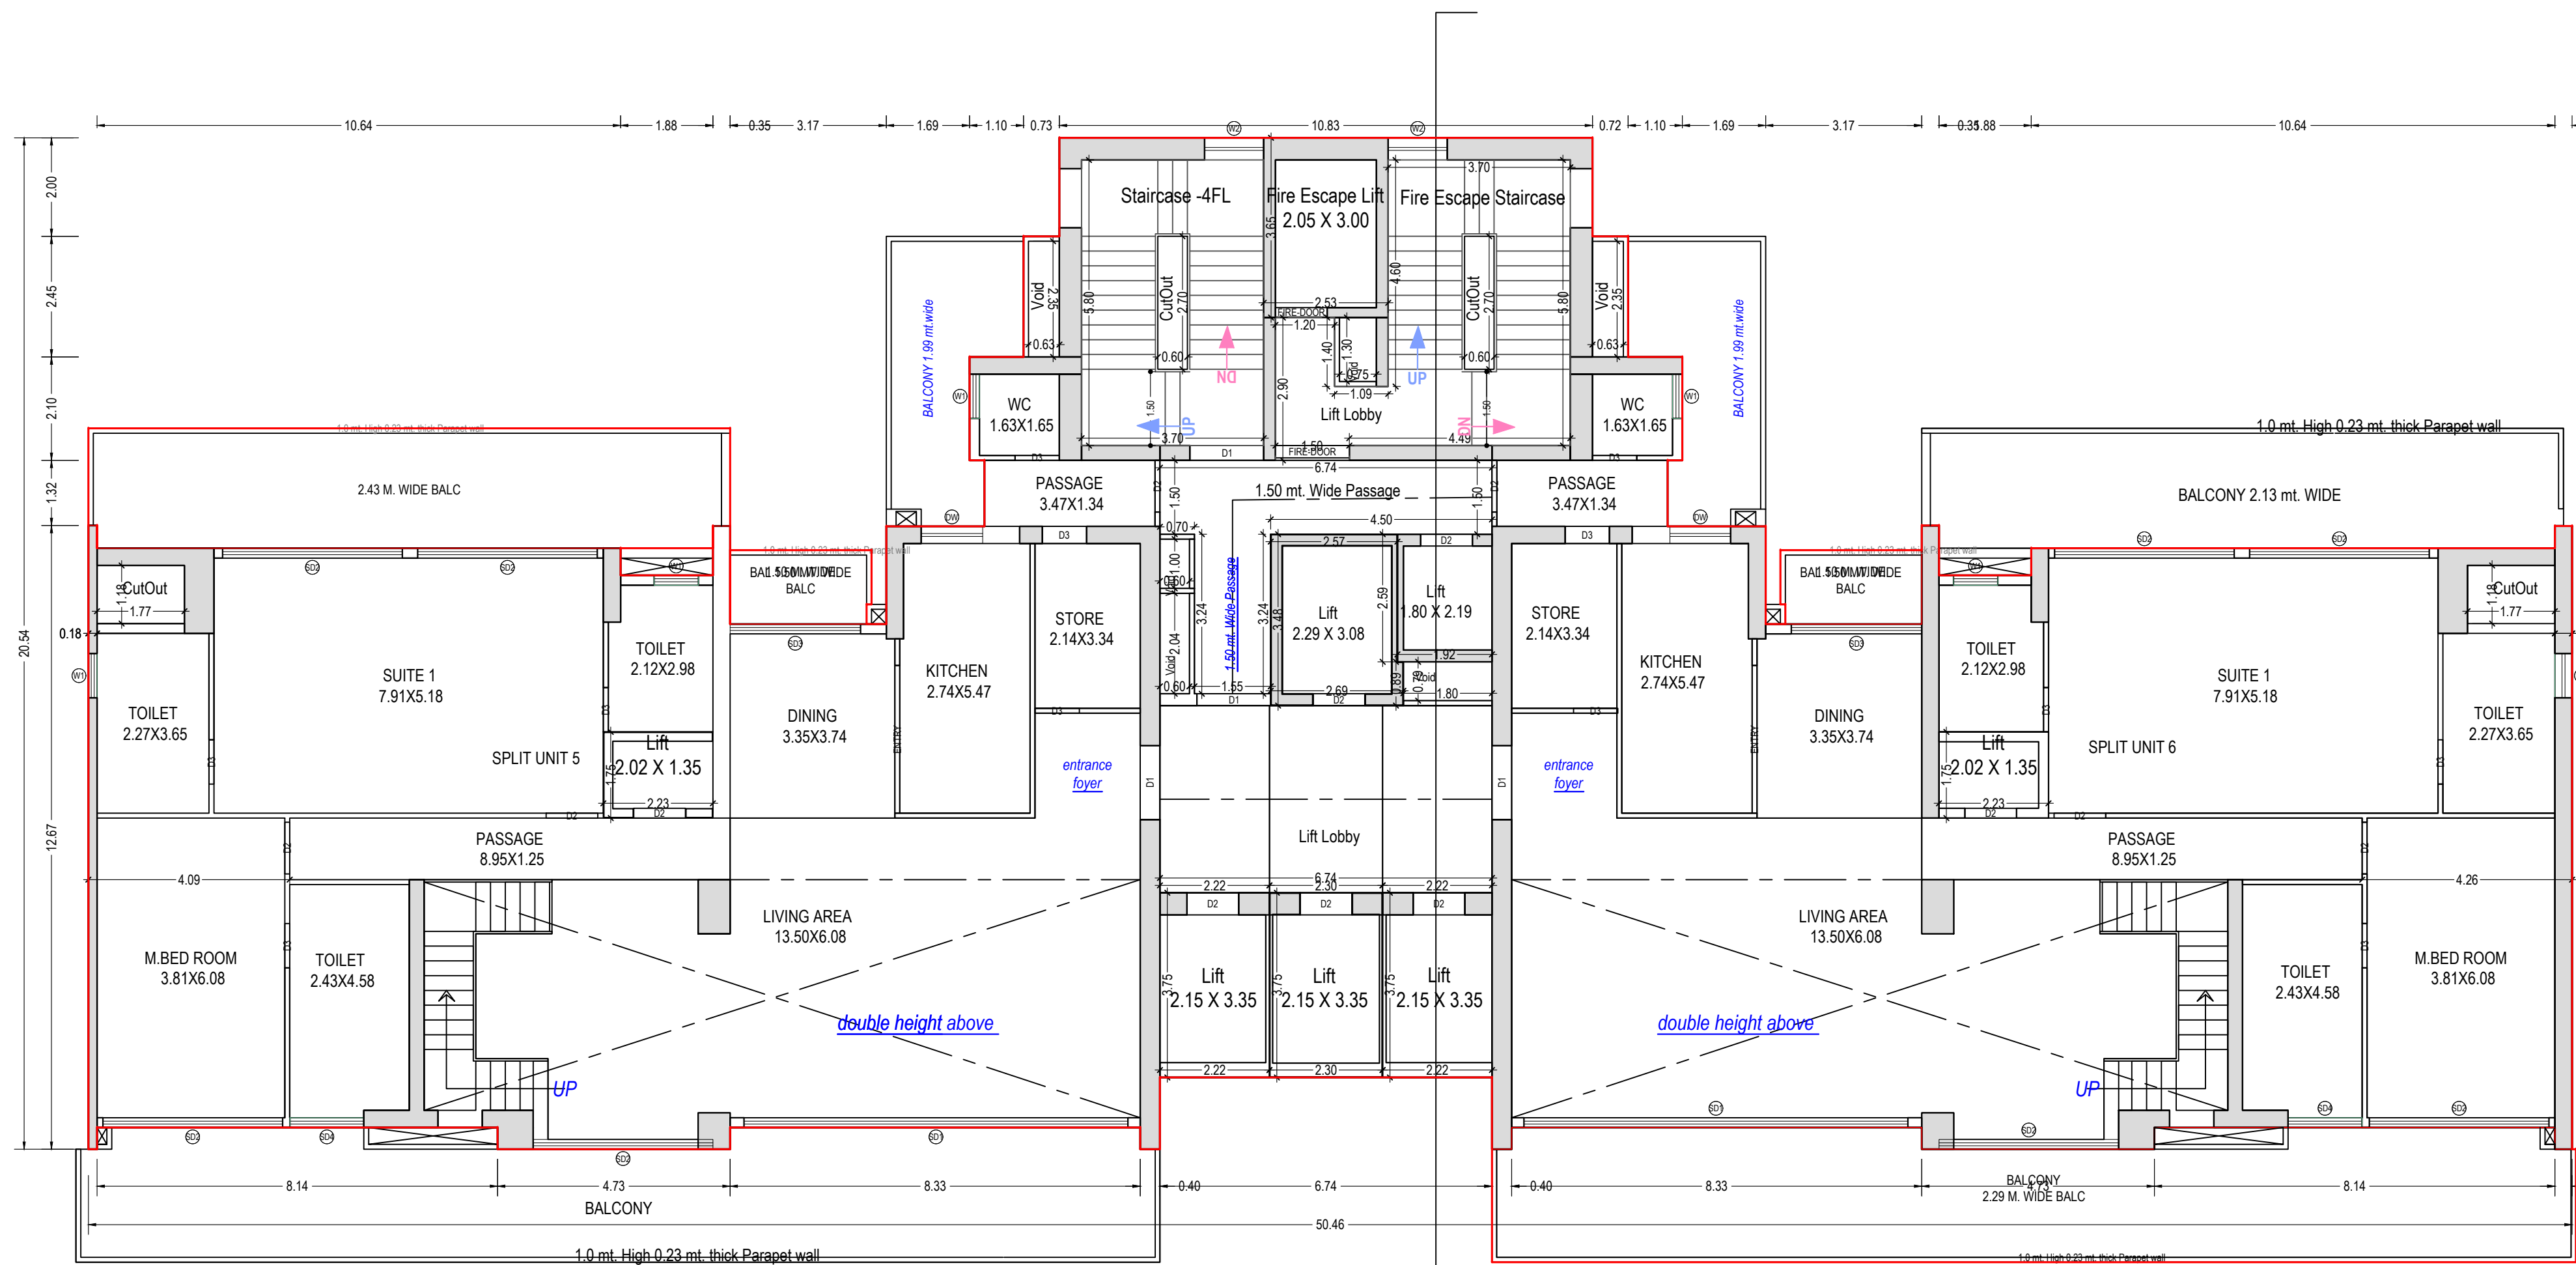

(LOWER PENT HOUSE)
A4


THIRTIYSIXTH FLOOR PLAN
(Proposed)
(SCALE 1:100)

Note: - 1) This drawing is prepared as per the current prevailing Building Bye Laws.
2) If Map sanctioned is used for purpose anything other than stated in application will lead to rejection of Map.

ISO_A0_(841.00_x_1189.00_MM)


Total Plot Area :-	24081.00	Total FAR Area :-	96914.66
Total Coverage Area :-	5508.61	Total BUA Area :-	181781.15

OWNER'S NAME AND SIGNATURE M/S Ramprastha Builders Private Limited. nohar@ramprastha.in, 9911700700	
ARCHITECT'S NAME AND SIGNATURE Vishal Sharma CA/1999/23261	STRUCTURE ENGINEER
Signature Not Verified Digitally signed by Vishal Sharma, DN: cn=Vishal Sharma, o=CA/1999/23261	Ghaziabad Development Authority
Building Plan Application Number CDA/BP/24-25/0752 Sanctioned On 12 Oct 2024 Valid Till 20 Apr 2032 Approved By Arvind Kumar (Chief Architect and Town Planner) Examined By Bhagwan Das Maurya (Junior engineer) Nekram Rajput (Assistant Engineer) Bhagwan Das Maurya (Junior engineer) Nekram Rajput (Assistant Engineer) Arvind Kumar (Town Planner/ Executive engineer) Arvind Kumar (Chief Architect and Town Planner)	

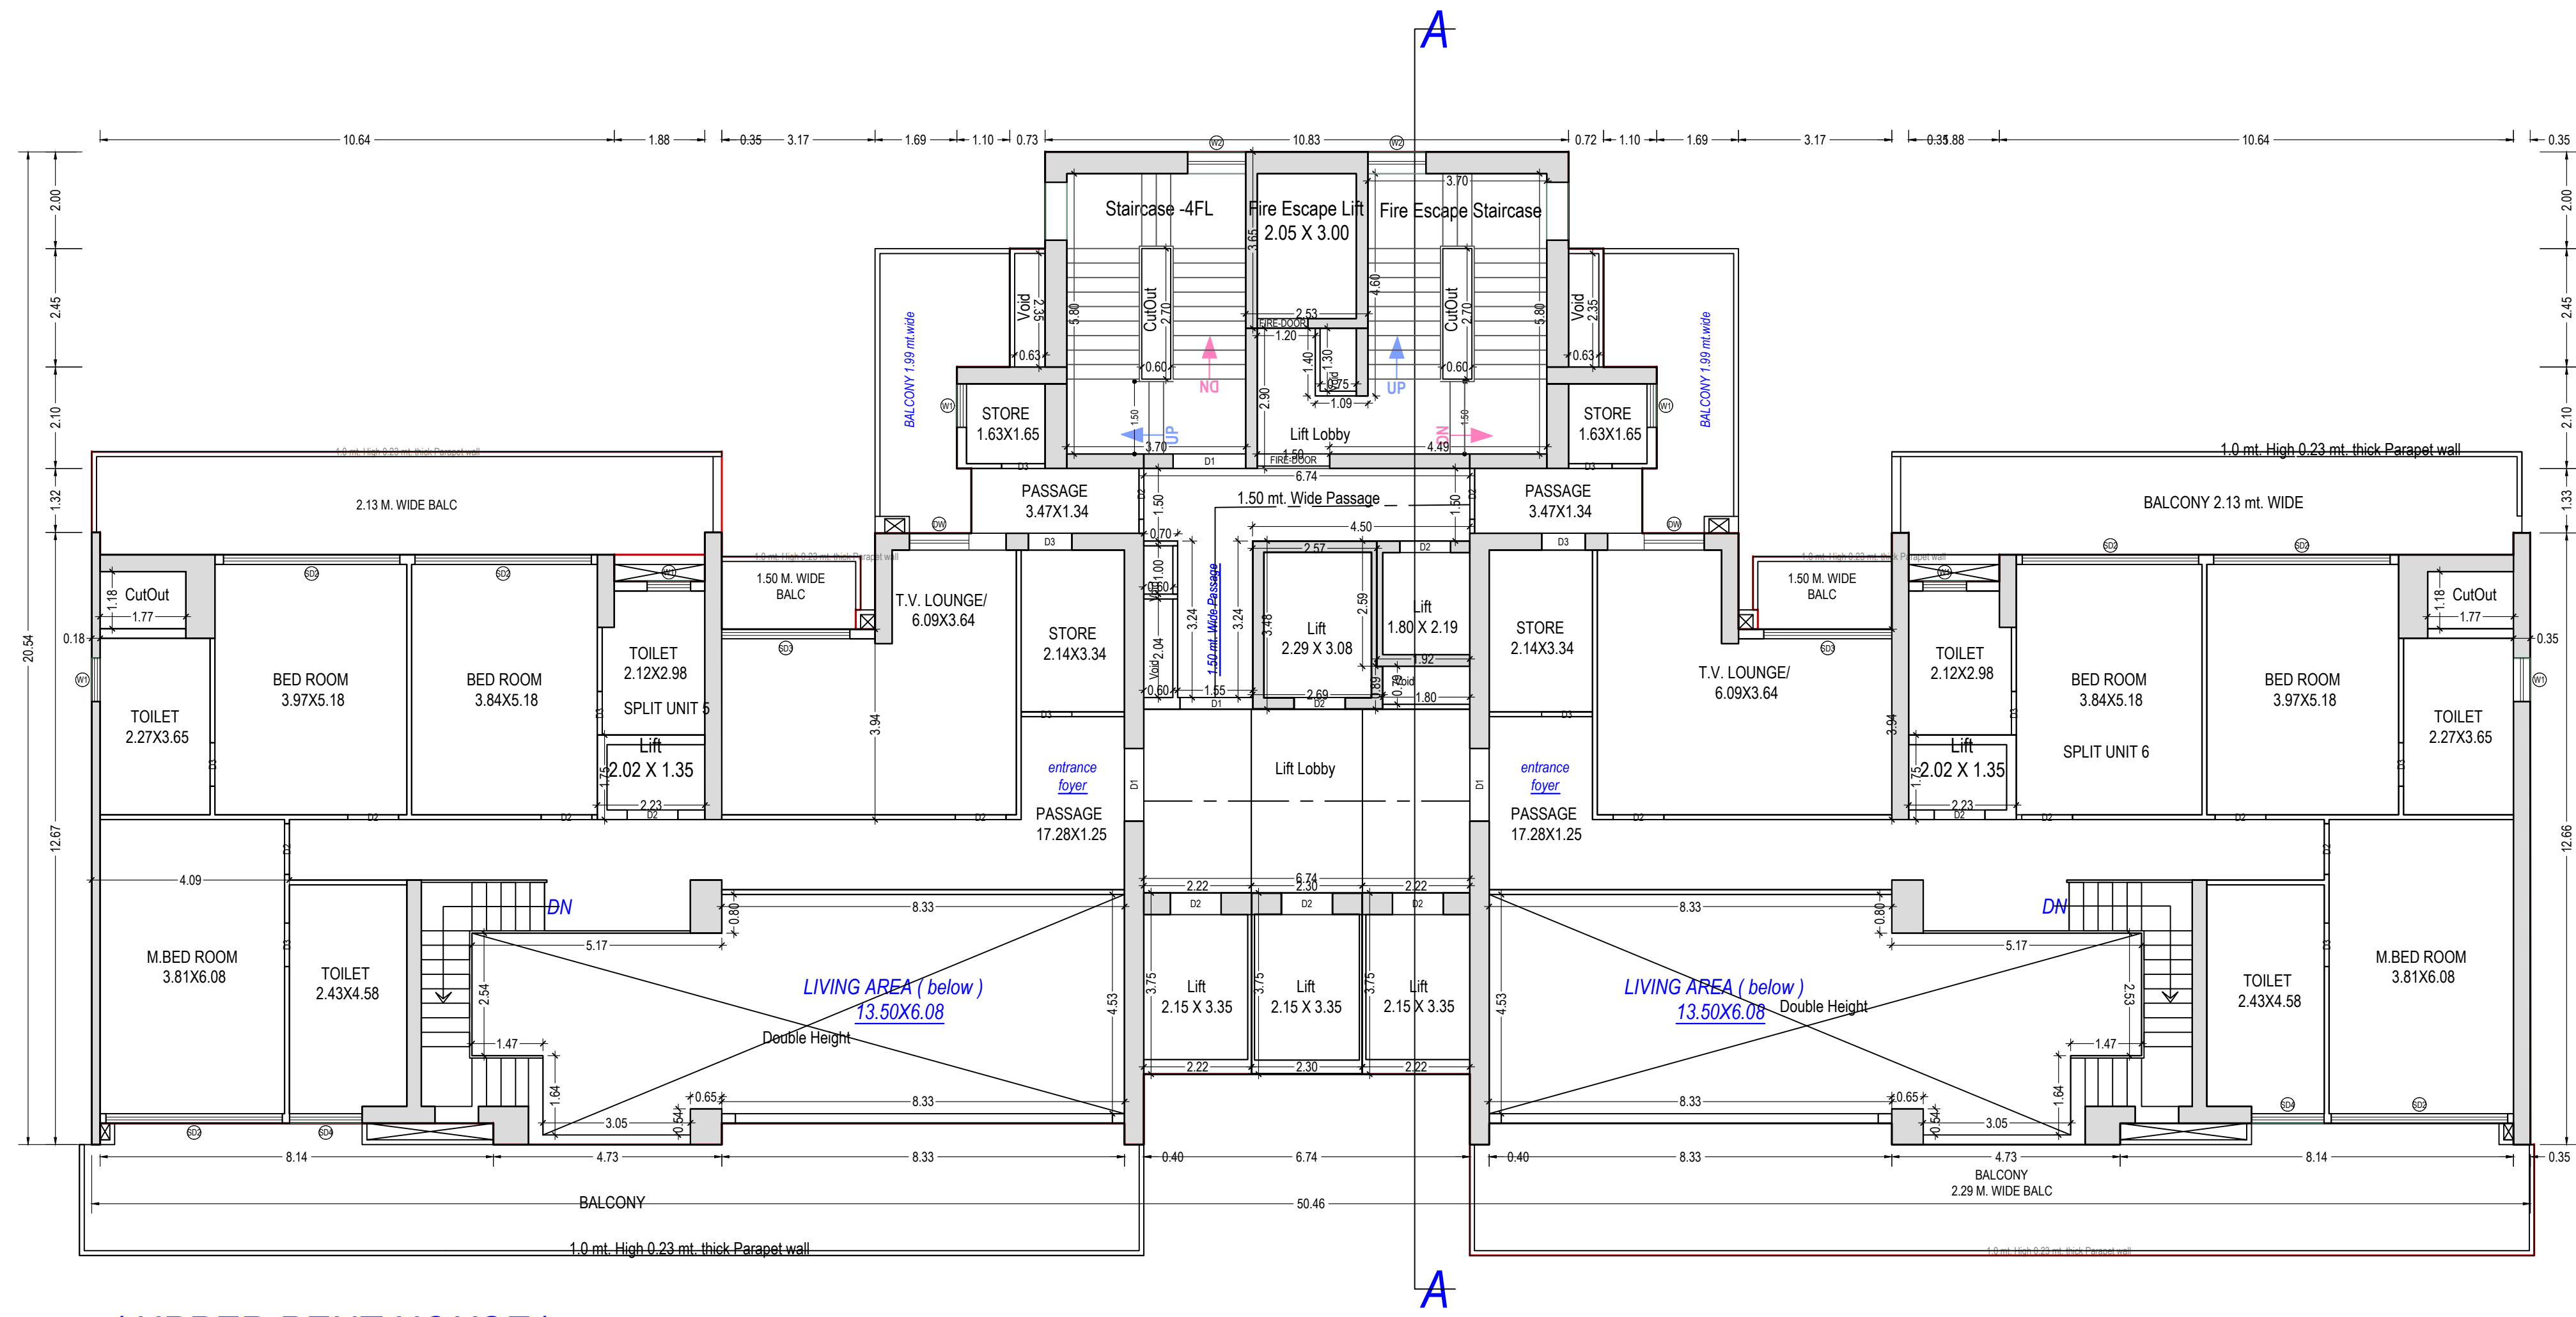

(UPPER PENT HOUSE)

THIRTYSEVENTH FLOOR PLAN
(Proposed)
(SCALE 1:100)

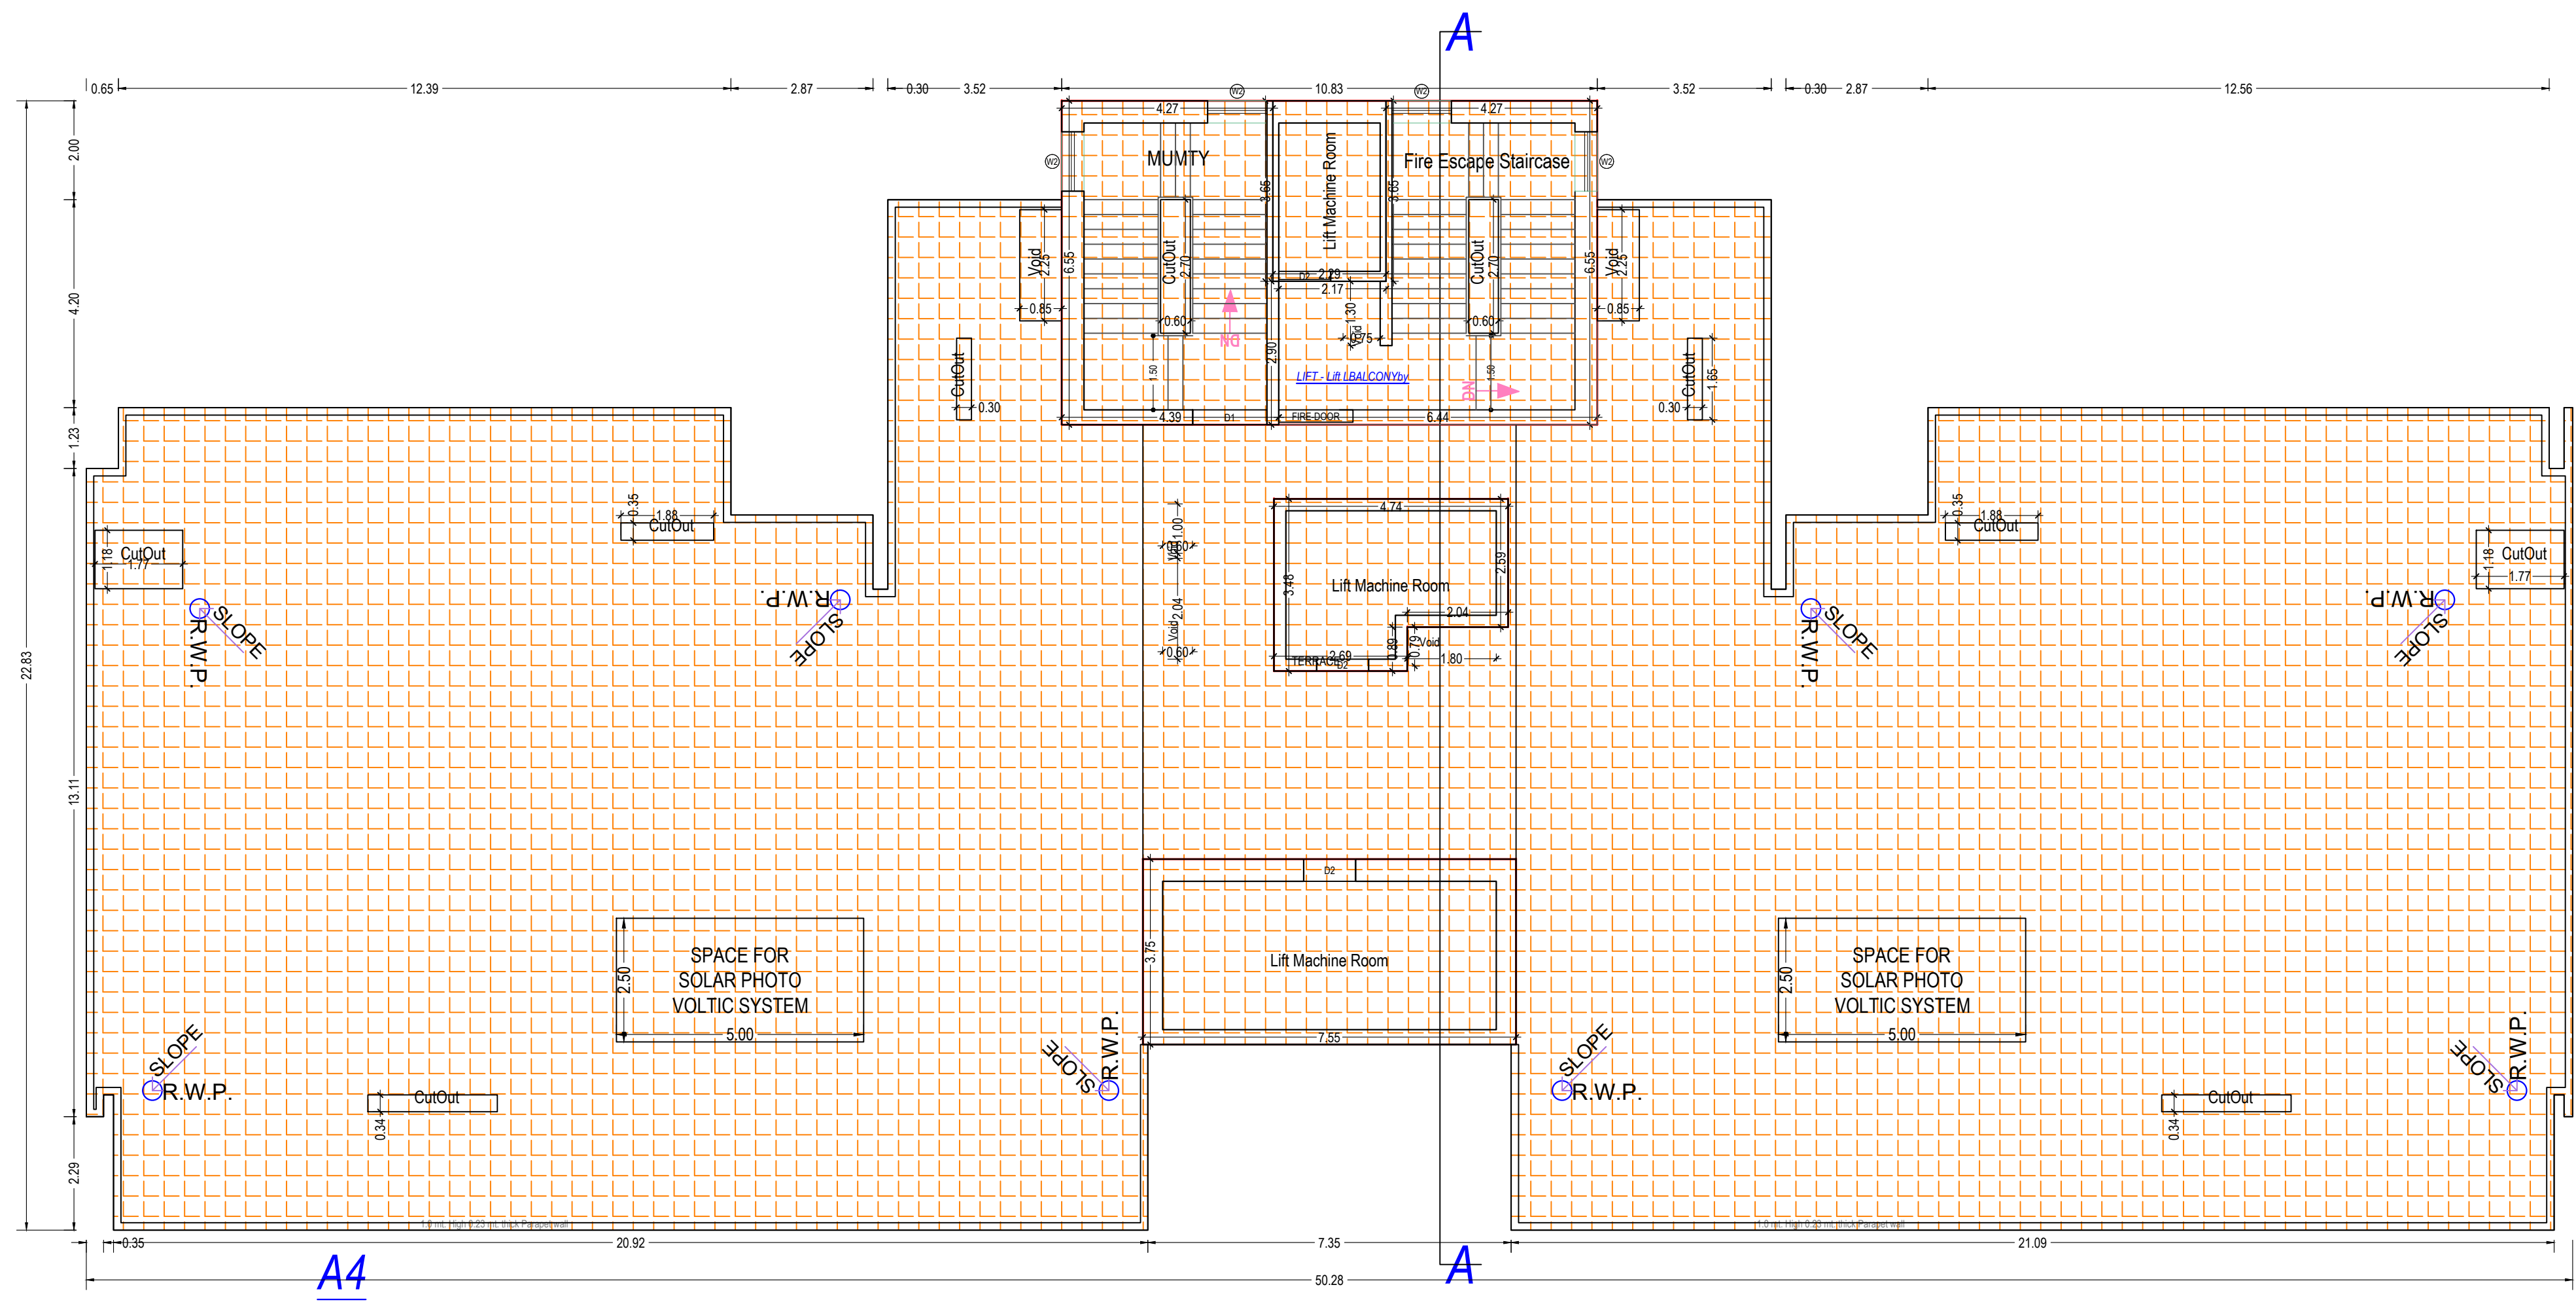

TERRACE FLOOR PLAN
(SCALE 1:100)

Note: - 1) This drawing is prepared as per the current prevailing Building Bye Laws.
2) If Map sanctioned is used for purpose anything other than stated in application will lead to rejection of Map.

ISO_A0_(841.00_x_1189.00_MM)

Total Plot Area: -	24081.00	Total FAR Area: -	96914.66
Total Coverage Area: -	5508.61	Total BUA Area: -	181781.15

OWNER'S NAME AND SIGNATURE M/S Ramprastha Builders Private Limited, nohar@ramprastha.in, 9911700700	
ARCHITECT'S NAME AND SIGNATURE Vishal Sharma CA/1998/23261	STRUCTURE ENGINEER
Signature Not Verified Digitally signed by Vishal Sharma, DN: cn=Vishal Sharma, ou=CA/1998/23261	Ghaziabad Development Authority
Building Plan Application Number CDA/BP/24-25/0752	
Sanctioned On 12 Oct 2024	
Valid Till 20 Apr 2032	
Approved By Arvind Kumar (Chief Architect and Town Planner)	
Examined By Bhagwan Das Maurya (Junior engineer) Nekram Rajput (Assistant Engineer) Bhagwan Das Maurya (Junior engineer) Nekram Rajput (Assistant Engineer) Arvind Kumar (Town Planner/ Executive engineer) Arvind Kumar (Chief Architect and Town Planner)	