


ILT

28
verifier18
ature J

78

105

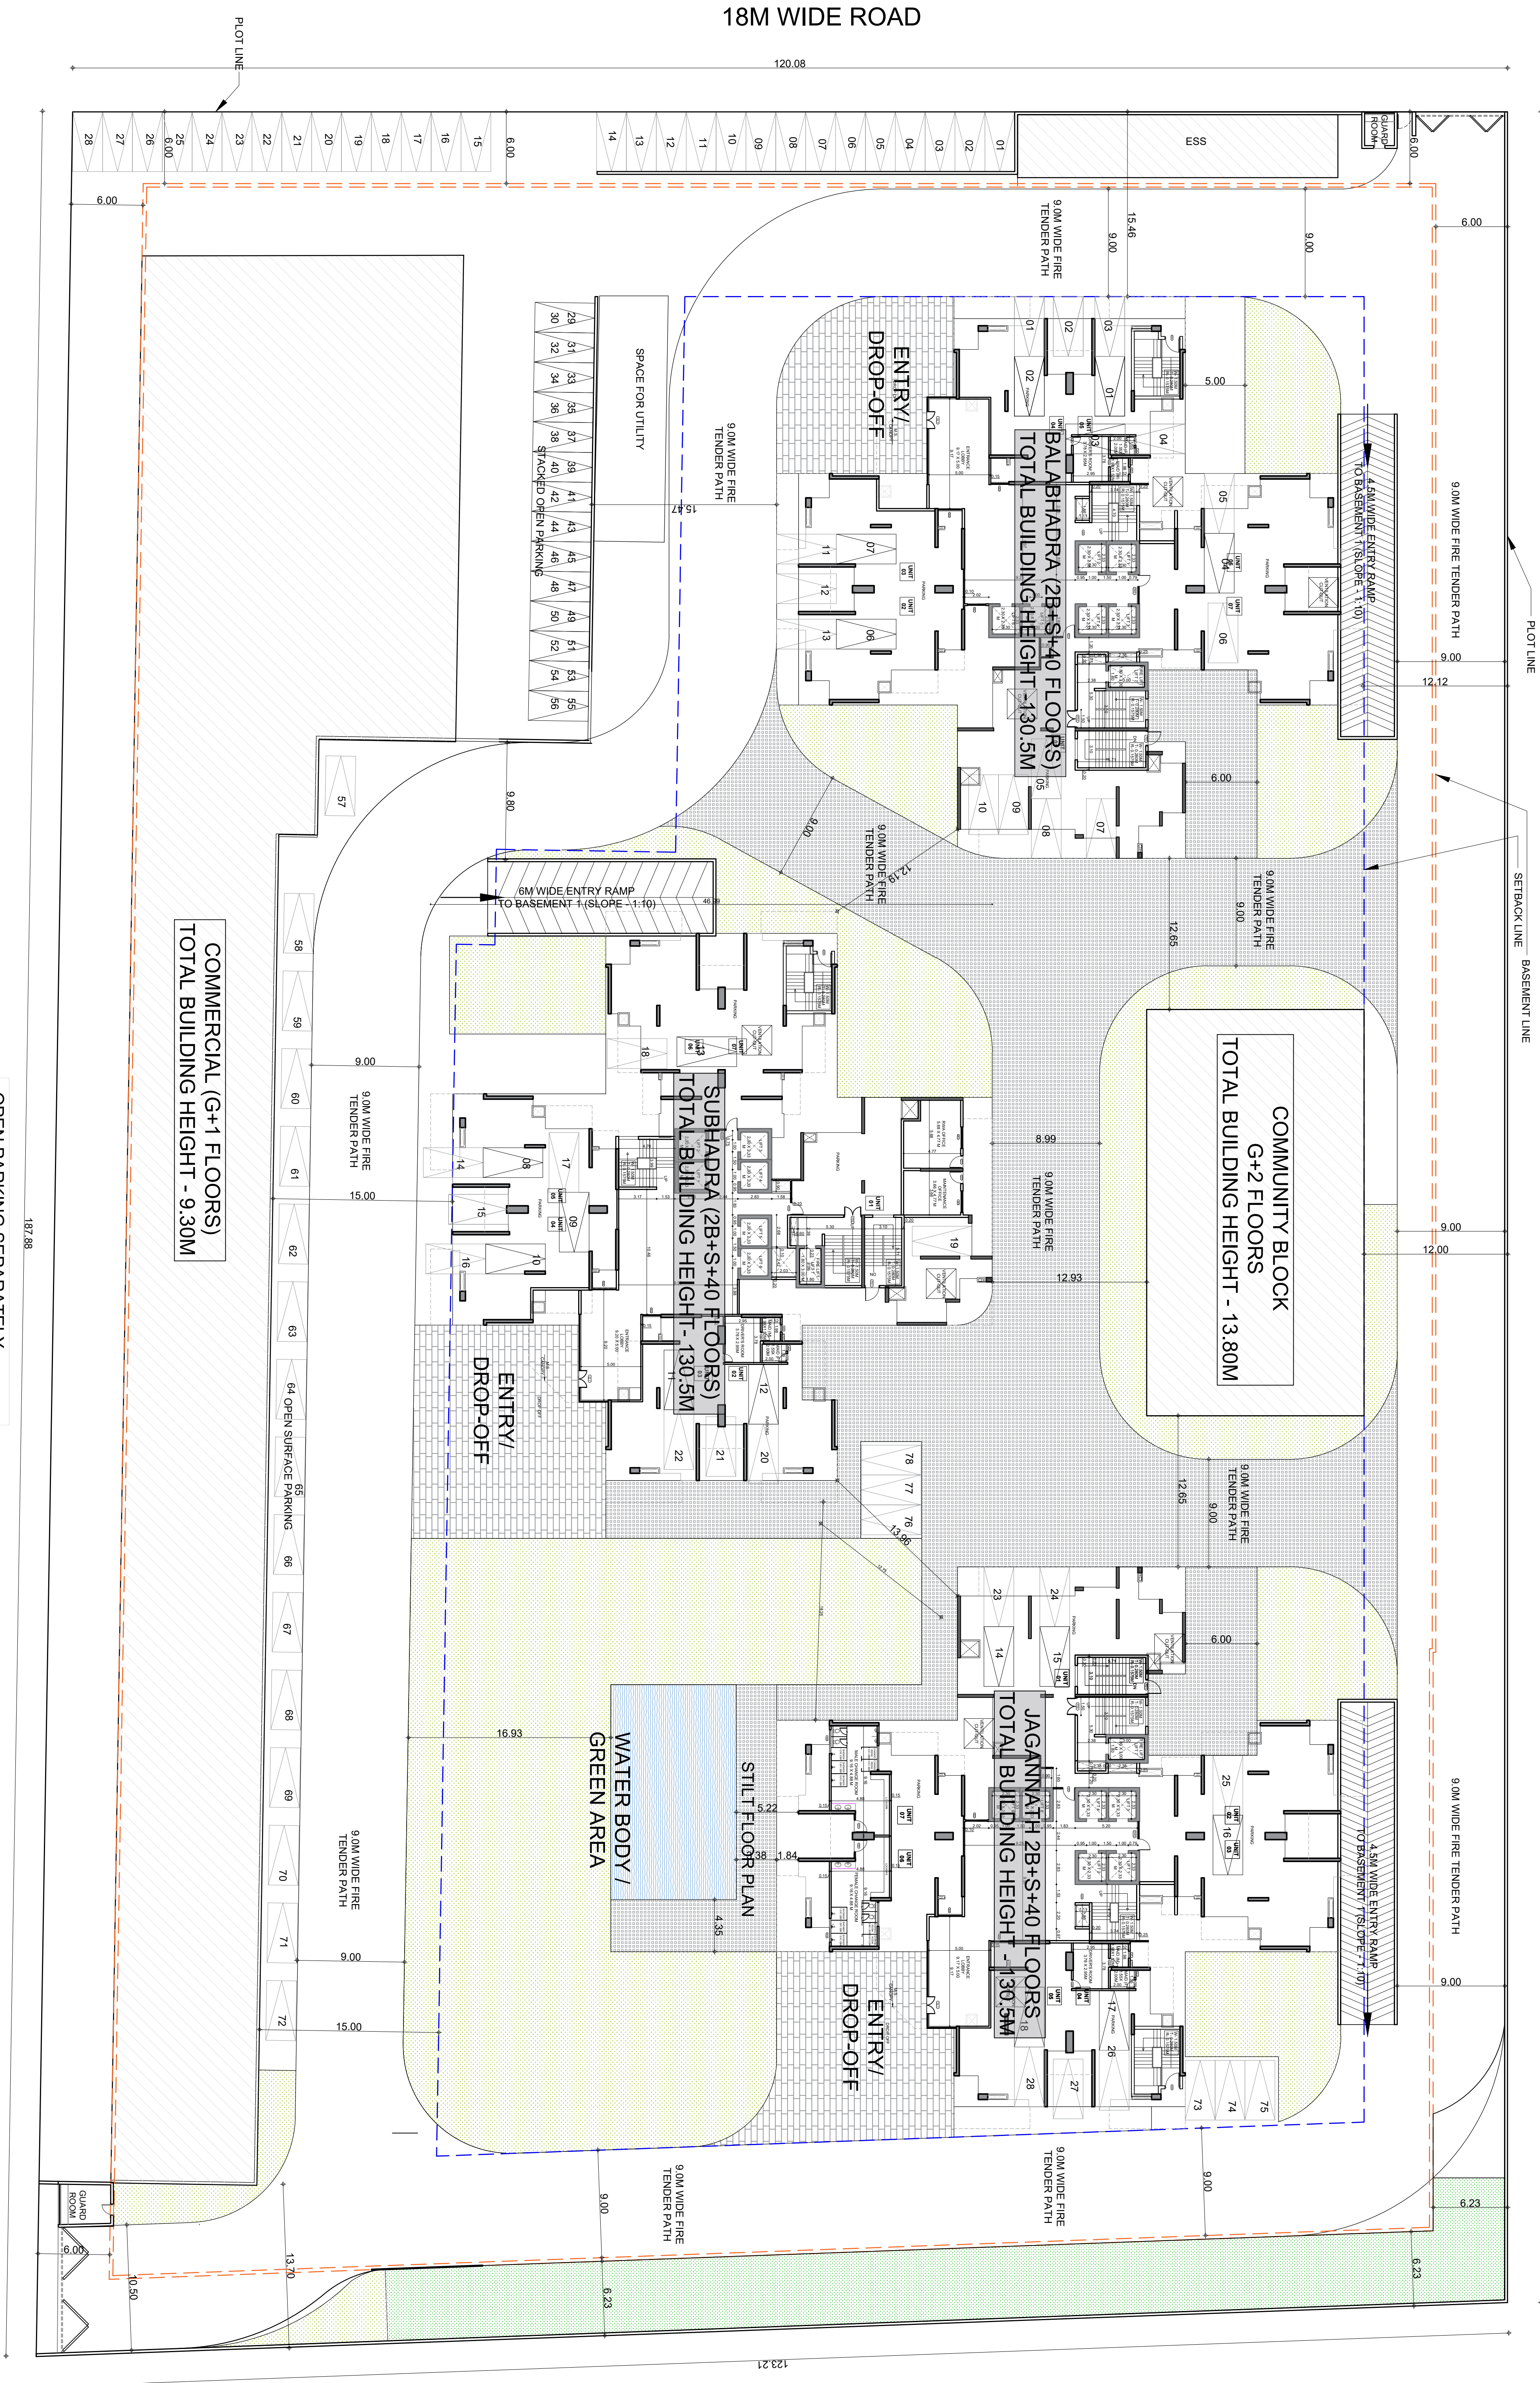

7B/GH2

PARKING STATEMENT - SITE/STILT	
PRIMARY PARKING	28
SECONDARY PARKING	18
TOTAL OPEN PARKING	78
TOTAL	105

Signature Not Verified
 Displayed Property Address: 1900 N
 Date: 06/20/2017 11:01 AM
 Designated Account:

S.NO.	AREA STATEMENT		PERCENTAGE	AREA IN SQ.MT
1	TOTAL PLOT AREA			22582.00
	TOTAL PERMISSIBLE F.A.R. AREA			119660.25
2	A) TOTAL PURCHASABLE FAR	2.5	56455.000	
	B) TOTAL PREMIUM PURCHASABLE FAR	1.25	28227.500	
	C) TOTAL COMPENSATORY F.A.R AREA FOR E.W.S & L.I.S (Incentive)	0.850	19195.000	114466.38
	D) ADDITIONAL FAR AREA FOR GREEN BUILDING	5%	5395.000	
	E) PERMISSIBLE 5% FOR FACILITY OF F.A.R AREA	5%	5193.875	5193.875
	F) PERMISSIBLE 5% FOR FACILITY OF F.A.R AREA	5%	5193.875	119660.25
3	TOTAL PERMISSIBLE F.A.R. AREA (A+B+C+D)			
	PROPOSED GROUND COVERAGE	29.75%	119660.250	
4	PERMISSIBLE FAR AREA FOR COMMERCIAL 5% OF TOTAL PERMISSIBLE FAR (A+B+C+D)	5.0%		5193.875
5	PROPOSED COMMERCIAL F.A.R. AREA			5130.010
6	TOTAL PERMISSIBLE FAR AREA WITH FACILITY + INCENTIVE AREA+COMMERCIAL			119342.638
	A) PROPOSED F.A.R. FOR RESIDENTIAL	106775.94		
	B) PROPOSED FACILITY F.A.R AREA IN TOWER (5% FACILITY AREA)	5440.45		
	C) PROPOSED FACILITY FAR AREA OF COMMUNITY (5% FACILITY AREA)	1509.53	7410.664	
	D) PROPOSED FACILITY FAR AREA OF COMMERCIAL (5% FACILITY AREA)	61.68		2216.79
	E) PROPOSED FAR AREA OF COMMERCIAL	5133.01		
	F) PROPOSED FAR AREA OF GUARD ROOM	25.02		
	TOTAL F.A.R AREA = A+B+C+D+E+F	119342.64		
7	Total Permissible Units			
8	TOTAL ACHIEVED UNITS			UNRESTRICTED
9	TOTAL REQUIRED E.W.S. UNIT (10% OF PROPOSED UNIT)			831
10	TOTAL REQUIRED L.I.G. UNIT (10% OF PROPOSED UNIT)			83
11	BASEMENT -01 AREA			18177.30
12	BASEMENT -02 AREA			17784.82
13	STILT AREA			2113.06
14	TOTAL REQUIRED PARKING			1101
	A) TOWER -1 MGNANATH	317		
	B) TOWER -2 SUBHADRA	317		
	C) TOWER -3 BALABADRA	317		
	G) COMMERCIAL (COMMERCIAL F.A.R AREA / 100 X 1)	35		
	I) REQUIRED 10% VISITOR PARKING FOR RESIDENTIAL F.A.R AREA	95		
	TOTAL REQUIRED E.C.S.	1101		
15	PROPOSED PARKING AS PER LAYOUT			1122
	A) 1st. BASEMENT PARKING (PRIMARY)	442		
	B) 2nd BASEMENT PARKING (PRIMARY)	452		
	C) STILT PARKING (PRIMARY)	28		
	C) 1st. BASEMENT PARKING (SECONDARY)	55		
	C) 2nd BASEMENT PARKING (SECONDARY)	49		
	C) STILT PARKING (SECONDARY)	18		
	C) OPEN PARKING (PRIMARY)	78		
	TOTAL = A+B+C	1122		
16	TOTAL BUILT-UP AREA		PROPOSED AS PER PROPOSAL	EXISTING AREA
	A) Basement -01	18177.295		AREA FOR FEE (SQ.MT.)
	B) Basement -02	17784.822		
	C) STILT	2113.061		
	D) TOWER -01,02 & 03	141776.926		
	E) COMMERCIAL	5226.034		
	F) METER ROOM	125.642		
	G) GUARD ROOM	25.020		
	H) ESS	383.458		
	I) UGT	750.609		
	J) S.T.P	450.806		
	K) L.T PANEL ROOM	0.000		
	L) ORGANIC WASTE CONVERTER	35.180		
	M) DN STAIR CASE FOR UG TANK	0.000		
	N) COMMUNITY	1929.950		
	O) DN STAIR CASE FOR BASEMENT	30.250		
	Q)			
	R)	0.000		
	TOTAL (A TO S)	188809.053		
17	PERMISSIBLE 10% GREEN OF PLOT AREA AFTER RELAXATION			1958.20
18	30% MANDATORY GREEN OUT OF PERMISSIBLE GREEN (17)			587.46
19	PROPOSED TOTAL GREEN AREA			1976.065
20	PROPOSED MANDATORY GREEN AREA			586.560
21	AS PER 50 NOS. OF TREE PER HECTARE OF PLOT AREA (= 50 X PLOT AREA / 10000)			112.91
22	PROPOSED NOS. OF TREES			113.00

[illegible]


OPEN PARKING SEPARATELY ASSIGNED FOR COMMERCIAL		TOTAL		24M WIDE ROAD
TYPE	NO. MARKED IN PLAN	TOTAL		
OPEN SINGLE	1 TO 28	28		
OPEN STACKED	29 TO 54	28		
TOTAL		56		

TOTAL PLOT AREA		TOTAL PROPOSED COVERED AREA FOR G.C. (including = Housing+Commercial + guard hut + meter room+ net stair case (sq.m))		29.75%
TOTAL PROPOSED COVERED AREA (5% FACILITY)				
TOTAL PROPOSED FAR AREA WITH COMMERCIAL				
A				
B				
C				
KL				
KM				
KN				
S.NO.	AREA STATEMENT	PERCENTAGE	AREA IN SQ.MT
1	TOTAL PLOT AREA		22582.00
	TOTAL PERMISSIBLE F.A.R. AREA		119660.25
2	A TOTAL PERMISSIBLE F.A.R. AREA FOR HOUSING	2.5	56455.000
	B TOTAL PURCHASABLE FAR	1.25	28227.500
	C TOTAL PREMIUM PURCHASABLE FAR	0.850	19195.000
	D COMPENSATORY F.A.R. AREA FOR E.W/S & L.I.G (Incentive)	5%	114466.38
	E ADDITIONAL FAR AREA FOR GREEN BUILDING	5%	5193.875
	F PERMISSIBLE 5% FOR FACILITY OF F.A.R AREA	5%	5193.875
3	TOTAL PERMISSIBLE 5% FOR FACILITY OF F.A.R AREA	29.75%	119660.250
	PROPOSED GROUND COVERAGE		6718.427
4	PERMISSIBLE F.A.R. AREA	5.0%	5193.875
5	PROPOSED COMMERCIAL F.A.R. AREA		5133.010
6	TOTAL PROPOSED AREA WITH FACILITY + INCENTIVE AREA+COMMERCIAL		119342.638
	A PROPOSED F.A.R. FOR RESIDENTIAL		106773.94
	B PROPOSED FACILITY F.A.R. AREA IN TOWER (5% FACILITY AREA)		5440.45
	C PROPOSED FACILITY FAR AREA OF COMMUNITY (5% FACILITY AREA)		1908.53
	D PROPOSED FACILITY FAR AREA OF COMMERCIAL (5% FACILITY AREA)		7410.664
	E PROPOSED FAR AREA OF COMMERCIAL		61.68
	F PROPOSED FAR AREA OF GUARD ROOM		5133.01
	TOTAL F.A.R AREA = A+B+C+D+E+F		25.02
7	TOTAL F.A.R AREA = A+B+C+D+E+F		119342.64
8	Total Permissible Units		
9	TOTAL ACHIEVED UNITS		UNRESTRICTED
10	TOTAL REQUIRED E.W/S UNIT (10% OF PROPOSED UNIT)		831
11	TOTAL REQUIRED L.I.G. UNIT (10% OF PROPOSED UNIT)		83
12	BASEMENT -01 AREA		18177.20
13	BASEMENT -02 AREA		17784.82
14	STILT AREA		2113.06
15	TOTAL REQUIRED PARKING		1101
	A TOWER -1 JAGANNATH		317
	B TOWER -2 SUBHADRA		317
	C TOWER -3 BALABHADRA		317
	G COMMERCIAL (COMMERCIAL F.A.R AREA / 100 X 1)		55
	I REQUIRED 10% VISITOR PARKING FOR RESIDENTIAL F.A.R AREA		95
	TOTAL REQUIRED E.C.S.		1101
16	PROPOSED PARKING AS PER LAYOUT		1122
	A 1st. BASEMENT PARKING (PRIMARY)		442
	B 2nd BASEMENT PARKING (PRIMARY)		452
	C STILT PARKING (PRIMARY)		28
	C 1st. BASEMENT PARKING (SECONDARY)		55
	C 2nd BASEMENT PARKING (SECONDARY)		49
	C STILT PARKING (SECONDARY)		18
	C OPEN PARKING (PRIMARY)		78
	TOTAL = A+B+C		1122
17	TOTAL BUILT-UP AREA	PROPOSED AS PER PROPOSAL	EXISTING AREA (SQ.MT.)
	A Basement -01	18177.295	
	B Basement -02	17784.822	
	C STILT	2113.061	
	D TOWER -01,02 & 03	141776.926	
	E COMMERCIAL	5226.034	
	F MEIER ROOM	125.642	
	G GUARD ROOM	25.020	
	H ESS	383.458	
	I U&T	750.609	
	J S.T.P	450.805	
	K L.T. PANEL ROOM	0.000	
	L ORGANIC WASTE CONVERTER	35.180	
	M DN STAIR CASE FOR UG TANK	0.000	
	N COMMUNITY	1929.950	
	O DN STAIR CASE FOR BASEMENT	30.250	
	Q		
	R	0.000	
	TOTAL (A TO S)	188809.053	
18	PERMISSIBLE 10% GREEN OF PLOT AREA AFTER RELAXATION		1958.20
19	30% MANDATORY GREEN OUT OF PERMISSIBLE GREEN (17)		587.46
20	PROPOSED TOTAL GREEN AREA		1976.065
21	PROPOSED MANDATORY GREEN AREA		589.590
22	AS PER 50 NOS. OF TREE PER HECTARE OF PLOT AREA (= 50 X PLOT AREA / 10000)		112.91
23	PROPOSED NOS. OF TREES		113.80


B-224, OKHUA PHASE - I
NEW DELHI - 110020, INDIA
Telephone :
+91-11-26816414 / 15
Fax :
+91-11-26818013
E-Mail : info@molius.in **Website :** www.molius.in

E-Mail : info@nplusa.in **Website :** www.nplusa.in

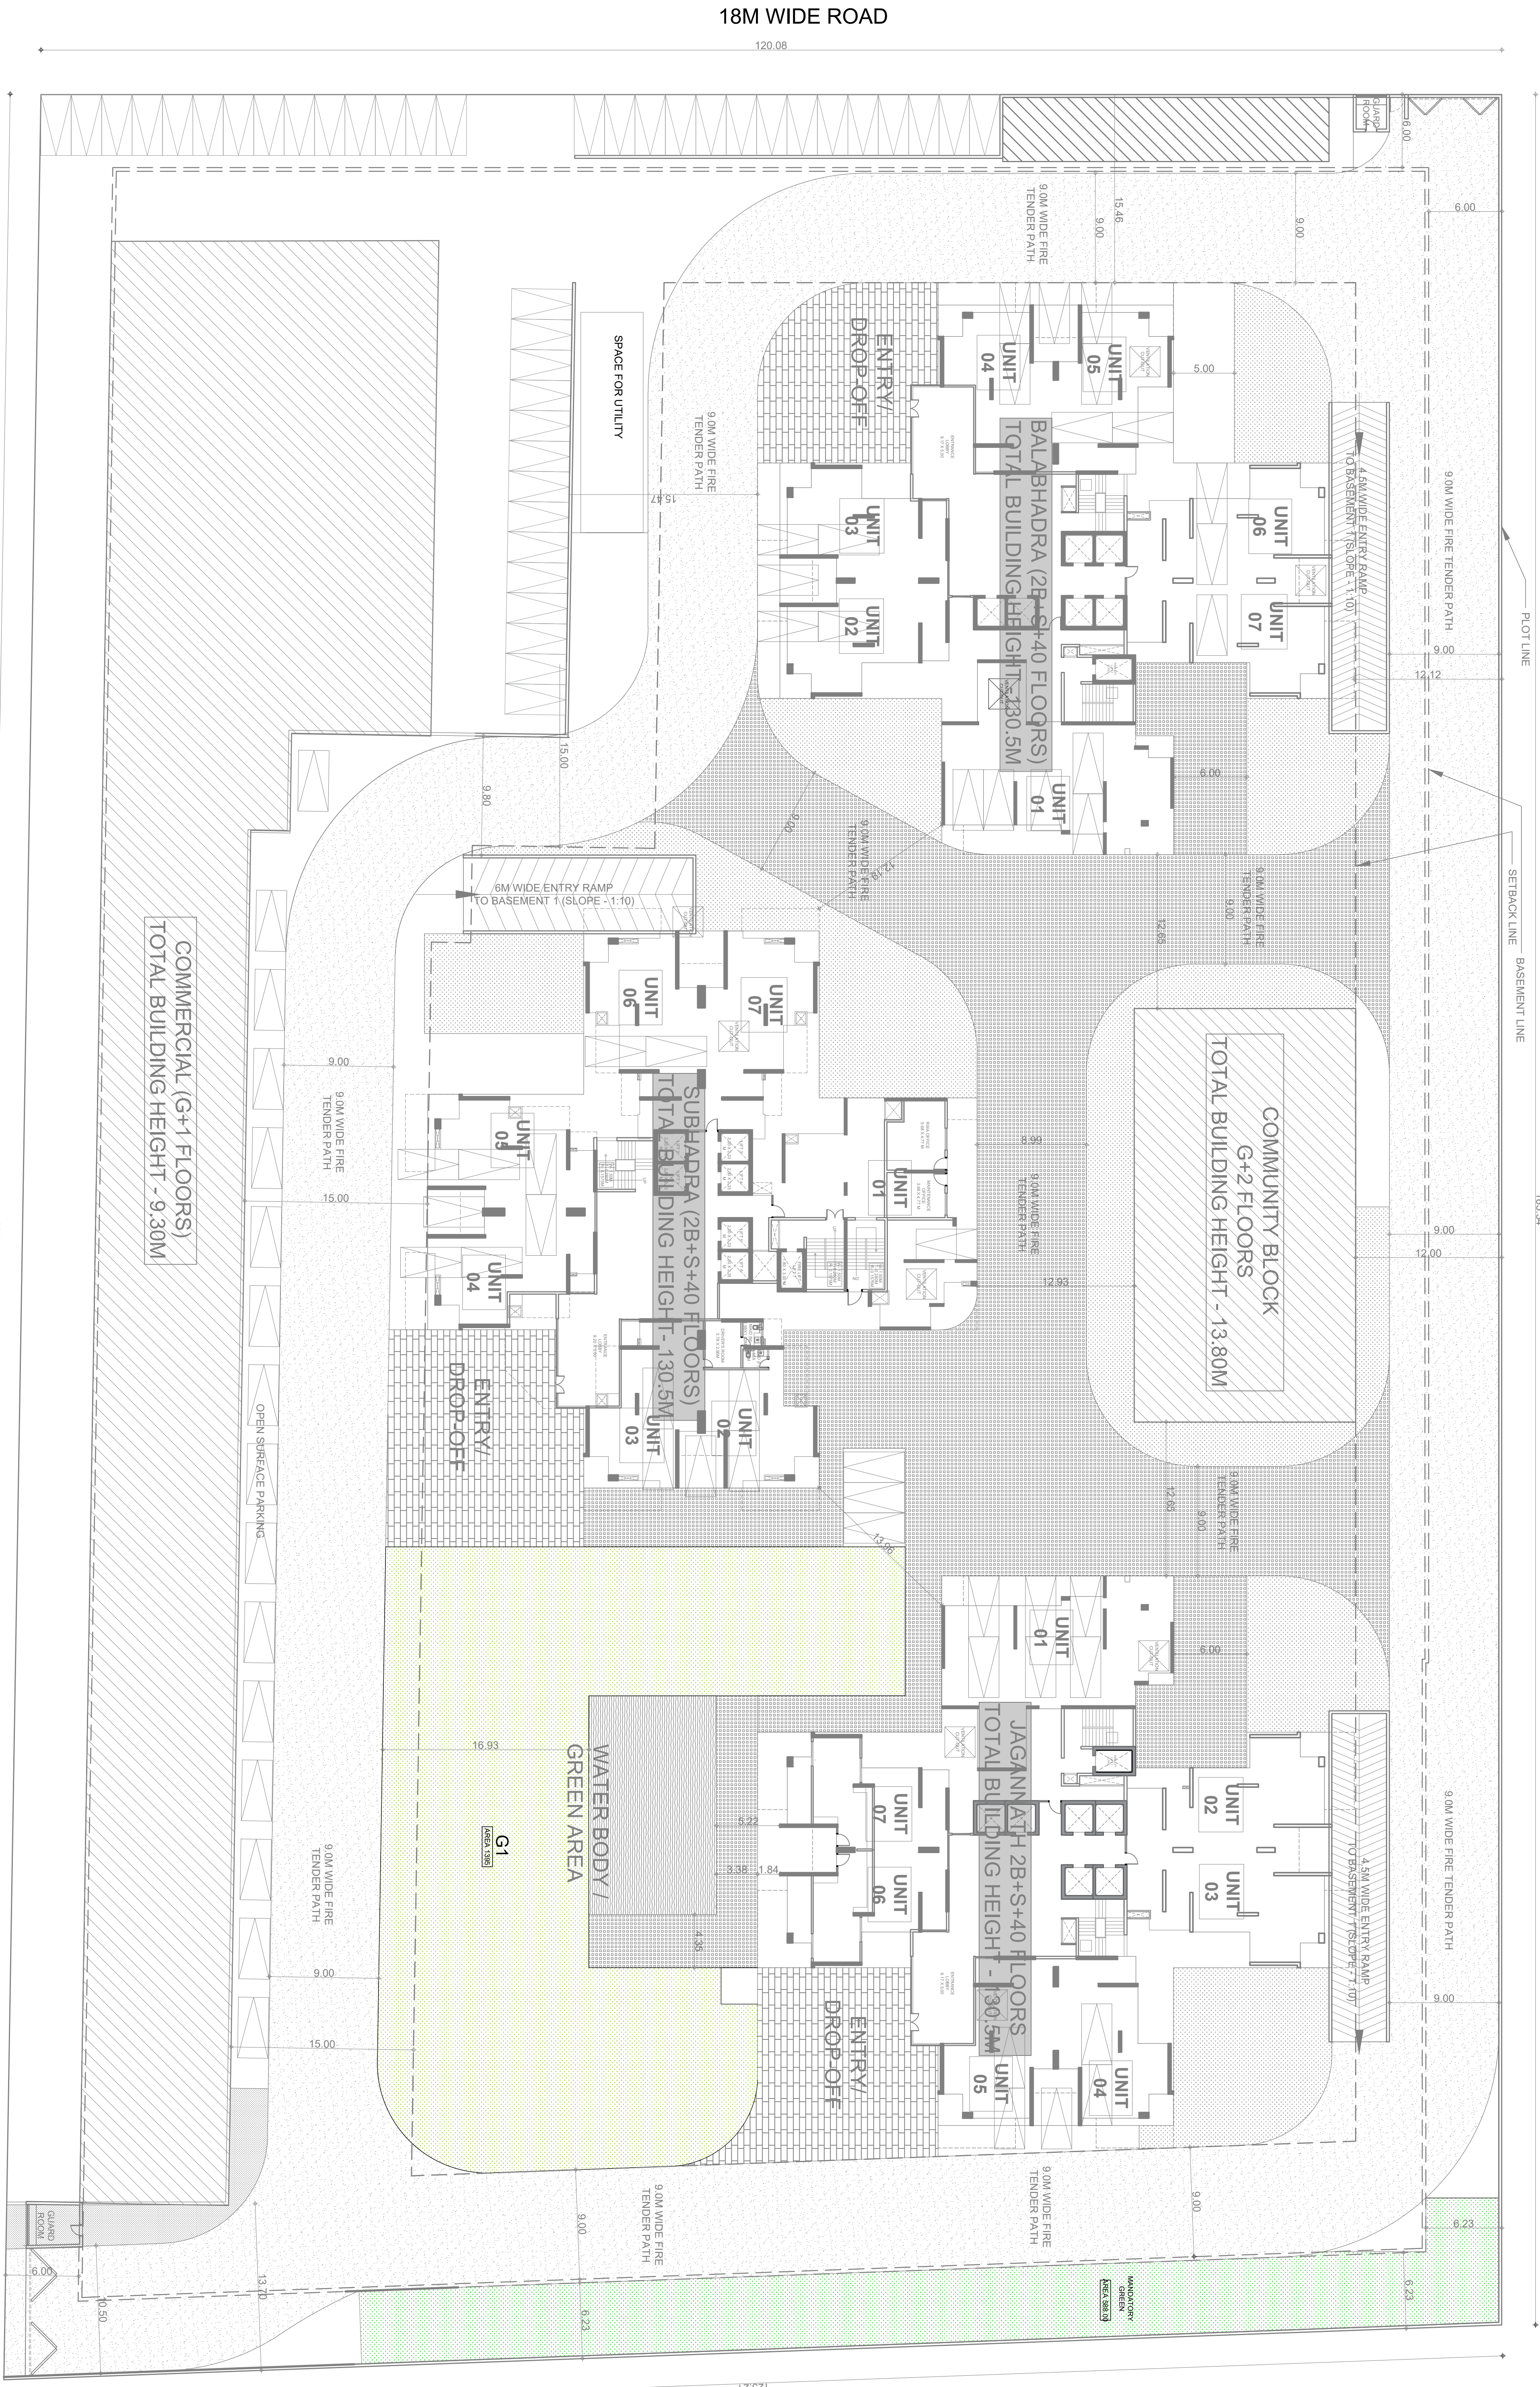

18M WIDE ROAD

7B/GH2

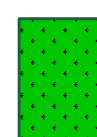LEGEND :-			
		DESCRIPTION	AREA (IN SQ.M.)
	MANDATORY GREEN		
G1		589	
		 Signature Not Verified Digitally signed by A. K. SINGH DN: cn=A. K. SINGH, o=Signature Designation Authority	
TOTAL PROPOSED GREEN AREA			1,976,065

[illegible]

FACILITY NAME	WATER YEAR	2012	2013	2014	
---------------	------------	------	------	

[illegible][illegible][illegible][illegible]

Job Title : COSMOS CORNER, PLOT NO 7B/GH1,
SIDDHARTH VIHAR, DELHI - MEERUT EXPRESSWAY,
GHAZIABAD

OWNER:
M/S COSMOS REIT PVT. LTD.
BF-33, ADITYA CITY CENTRE,
INDIRAPURAM, GHAZIABAD

Drawing Title:
SITE GREEN AREA PLAN

Architect: Atul Pandey
ATULHAD PANDY
GATE 2010/148442

For Cosmos Rent Private Ltd
 Authorised Signatory
 Owner:

Scale:
1:250
Drg No
SUB-0

Project Team:
NUPC

Date:
21/04/2026


North:


A simple compass rose with a circle in the center. Four lines extend from the center to the edges of the circle, representing the cardinal directions. The top line is labeled 'North', the bottom line is labeled 'South', the left line is labeled 'West', and the right line is labeled 'East'.

Architects:
N + U DESIGN STUDIO
• Project Management
• Product Design
• Urban Planning

B - 224, OKHILA PHASE - I
NEW DELHI - 110020, INDIA
Telephone :
+91-11-26816414 / 15
Fax :
+91-11-26818013

E-Mail :
info@nclsi.in
Website :
www.nclsi.in

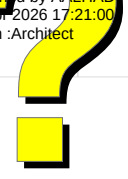PARKING STATEMENT - SITE/STILT		
PRIMARY PARKING	28	Signature Not Verified  Date: 21/04/2026 Project: 7B/GH4 Design: Architect
SECONDARY PARKING	18	
TOTAL OPEN PARKING	78	
TOTAL	105	

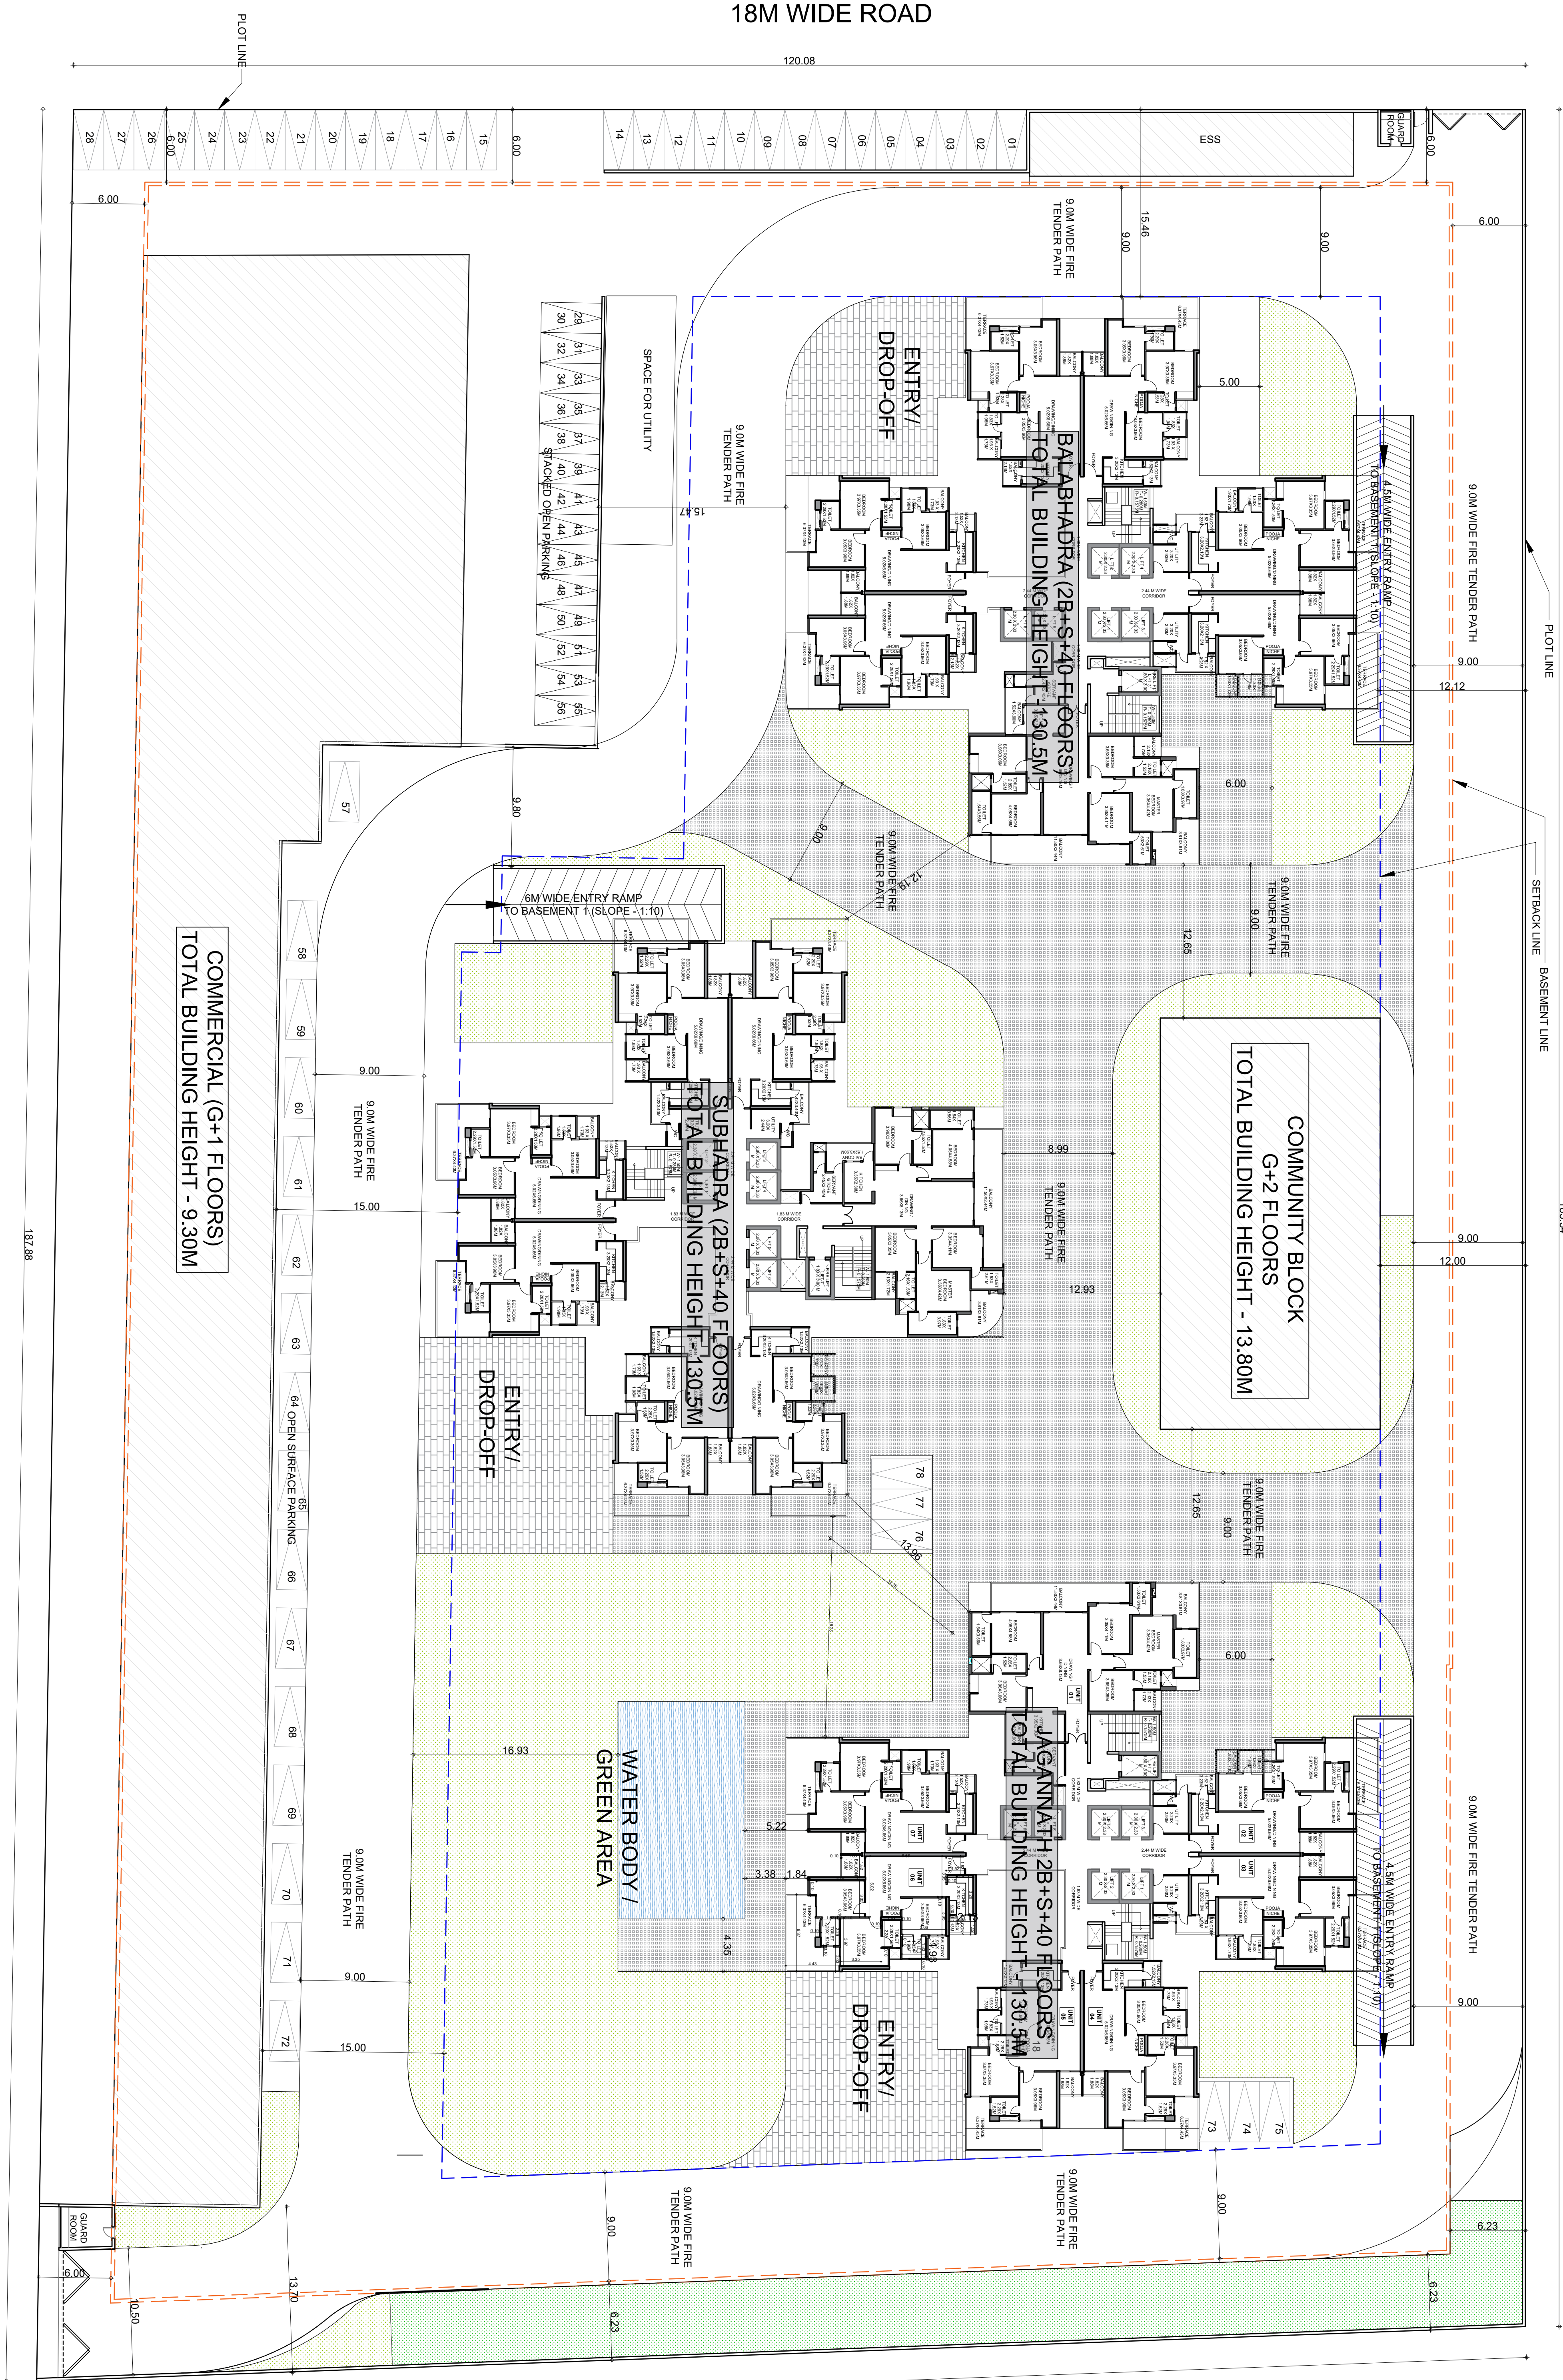

7B/GH2


Job Title :
COSMOS CORNER, PLOT NO 7B/GH1,
SIDDHARTH VIHAR, DELHI - MEERUT EXPRESSWAY,
GHAZIABAD


OWNER:
M/S COSMOS REIT PVT. LTD.
BF-33, ADITYA CITY CENTRE,
INDIRAPURAM, GHAZIABAD

Drawing Title:
SITE PLAN WITH TYPICAL
FLOOR PLAN

24M WIDE ROAD

24M WIDE ROAD

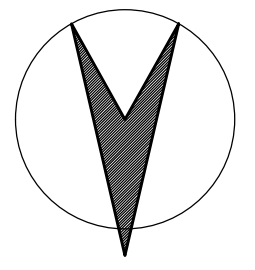**Architects:**
N + U DESIGN STUDIO
Architecture • Project Management
Urban Planning • Product Design
E-Mail :
info@nplusu.in
Website :
www.nplusu.in

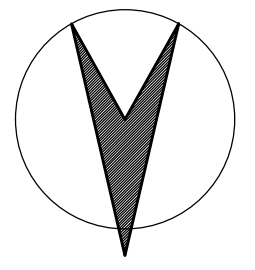North:

Scale:
1:250
Dig No: SUB -02A
Project Team:
NUPC
Date: 21/04/2026

Owner:
For Cosmos Reit Private Ltd.
Authorized Signatory

**Architect:**
Akhil Pandey
Akhil Pandey
GHAZIABAD, INDIA
981001069142

Owner:
Akhil Pandey
Akhil Pandey
GHAZIABAD, INDIA
981001069142

The drawing/design is a property of N+U Design Studio. No part of it may be reproduced or implemented in any form without prior permission (writing) from Architects. Any person doing so, shall be liable to criminal prosecution as well civil damages for damages.

183.340

PARKING STATEMENT - BASEMENT 1

PRIMARY PARKING	442
SECONDARY PARKING	55
TOTAL	497

120.180

120.210

187.880

6.230

Job Title :

COSMOS CORNER, PLOT NO 7B/GH1,
SIDDHARTH VIHAR, DELHI - MEERUT EXPRESSWAY,
GHAZIABAD

OWNER:

M/S COSMOS REIT PVT. LTD.
BF-33, ADITYA CITY CENTRE,
INDIRAPURAM, GHAZIABAD

Drawing Title:

BASEMENT 1 PLAN

Aalhad Uday Nivedita Pande

Aalhad Pande
AALHAD PANDE
CA/2010/48442

Architect:

For Cosmos Reit Private Ltd.

Authorized Signatory

Owner:

Scale:

1:250

Drg No:

SUB -03


Project Team:

NUPC

Date:

21/04/2026

North:

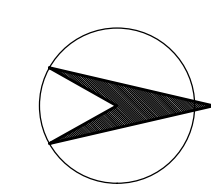

Architects:

N + U DESIGN STUDIO
Architecture • Project Management
Urban Planning • Product Design

Signature Not Verified

B - 224 - OKHSA
NEW DELHI - 110020
Telephone : +91-11-26818444
Fax : +91-11-26818444
E-Mail : info@nplusu.in
Web : www.nplusu.in

This drawing/design is property of N+U Design Studio. No part of this may be reproduced or implemented in any form without prior permission in writing from Architects. Any person doing so, shall be liable to criminal prosecution and civil claims for damages.

AREA STATEMENT - BASEMENT 1

DESCRIPTION	AREA (IN SQM.)
PARKING AREA (NON FAR)	17481.1
SERVICE AREA (NON FAR)	311.725
CORE AREA (NON FAR)	355.849
TOTAL	18148.744



183.340


120.080

120.210

187.880

PARKING STATEMENT - BASEMENT 2


PRIMARY PARKING	452
SECONDARY PARKING	55
TOTAL	507

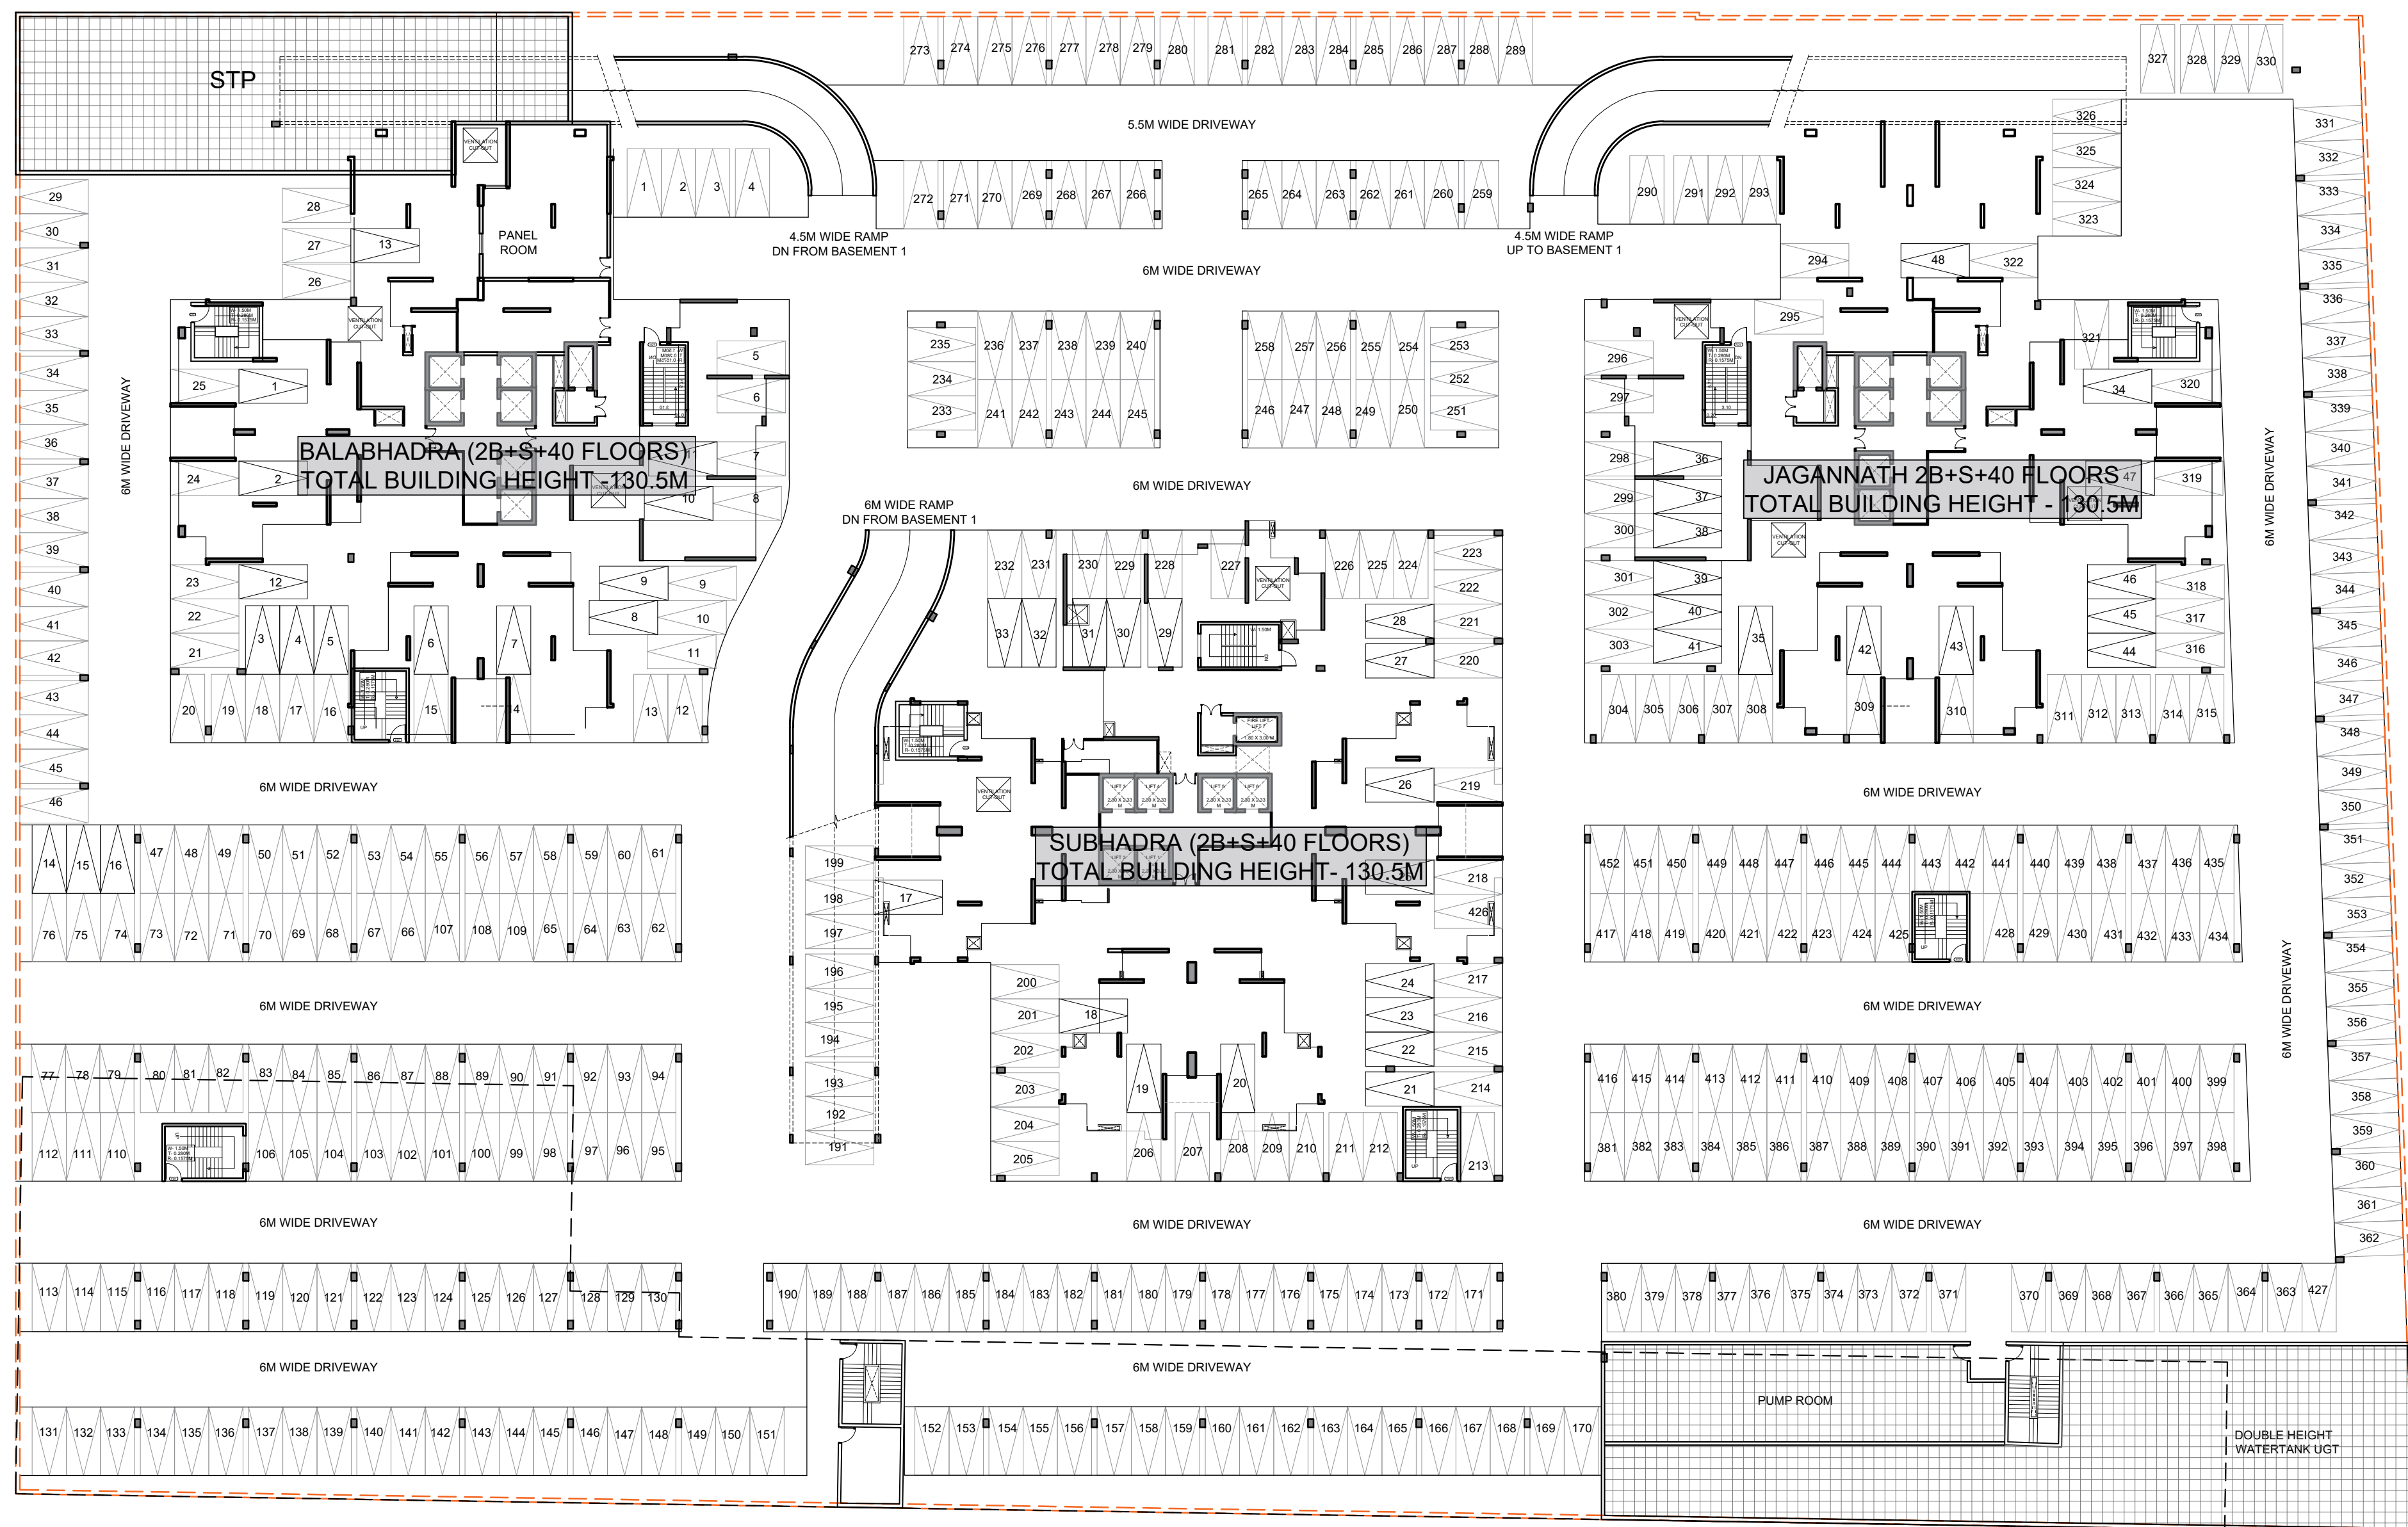


LEGEND :-		
DESCRIPTION	AREA (IN SQM.)	
PARKING AREA (NON FAR)	17381.8	 Signature Not Verified Digitally signed by Anurag Choudhary DN: cn=Anurag Choudhary, o=, ou=, email=anurag@anurag.com
CORE AREA (NON FAR)	355.849	
UGT AREA	797.709	
STP AREA	450.806	
TOTAL	18986.237	




Job Title : COSMOS CORNER, PLOT NO 7B/GH1, SIDDHARTH VIHAR, DELHI - MEERUT EXPRESSWAY, GHAZIABAD		OWNER: M/S COSMOS REIT PVT. LTD. BF-33, ADITYA CITY CENTRE, INDIRAPURAM, GHAZIABAD	
Drawing Title: BASEMENT 2 AREA PLAN			
Akhil Uday Nivedita Pandey <i>Akhil Pandey</i> AKHIL PANDY 098010049402		For Cosmos Reit Private Ltd <i>[Signature]</i> Akhil Signatory	
Scale: 1:250		Project Team: NUPC	
Dwg NO: SUB -06		Date: 21/04/2026	
Architect: This drawing is property of NUPC Design Studio. No part of this may be reproduced or incorporated in any form without prior permission (writing) from Architects. Any person doing so, shall be liable to criminal prosecution and civil damages for damages.		North: 	
Architects:  N + U DESIGN STUDIO Architects • Project Management Urban Planning • Product Design		B-226, OMKA PRASAD, Sector-10, Gurgaon Telephone : 9891654475 Fax : 9891654475 E-mail : info@nupc.in 9511128810013 9511128810013 info@nupc.in www.nupc.in	

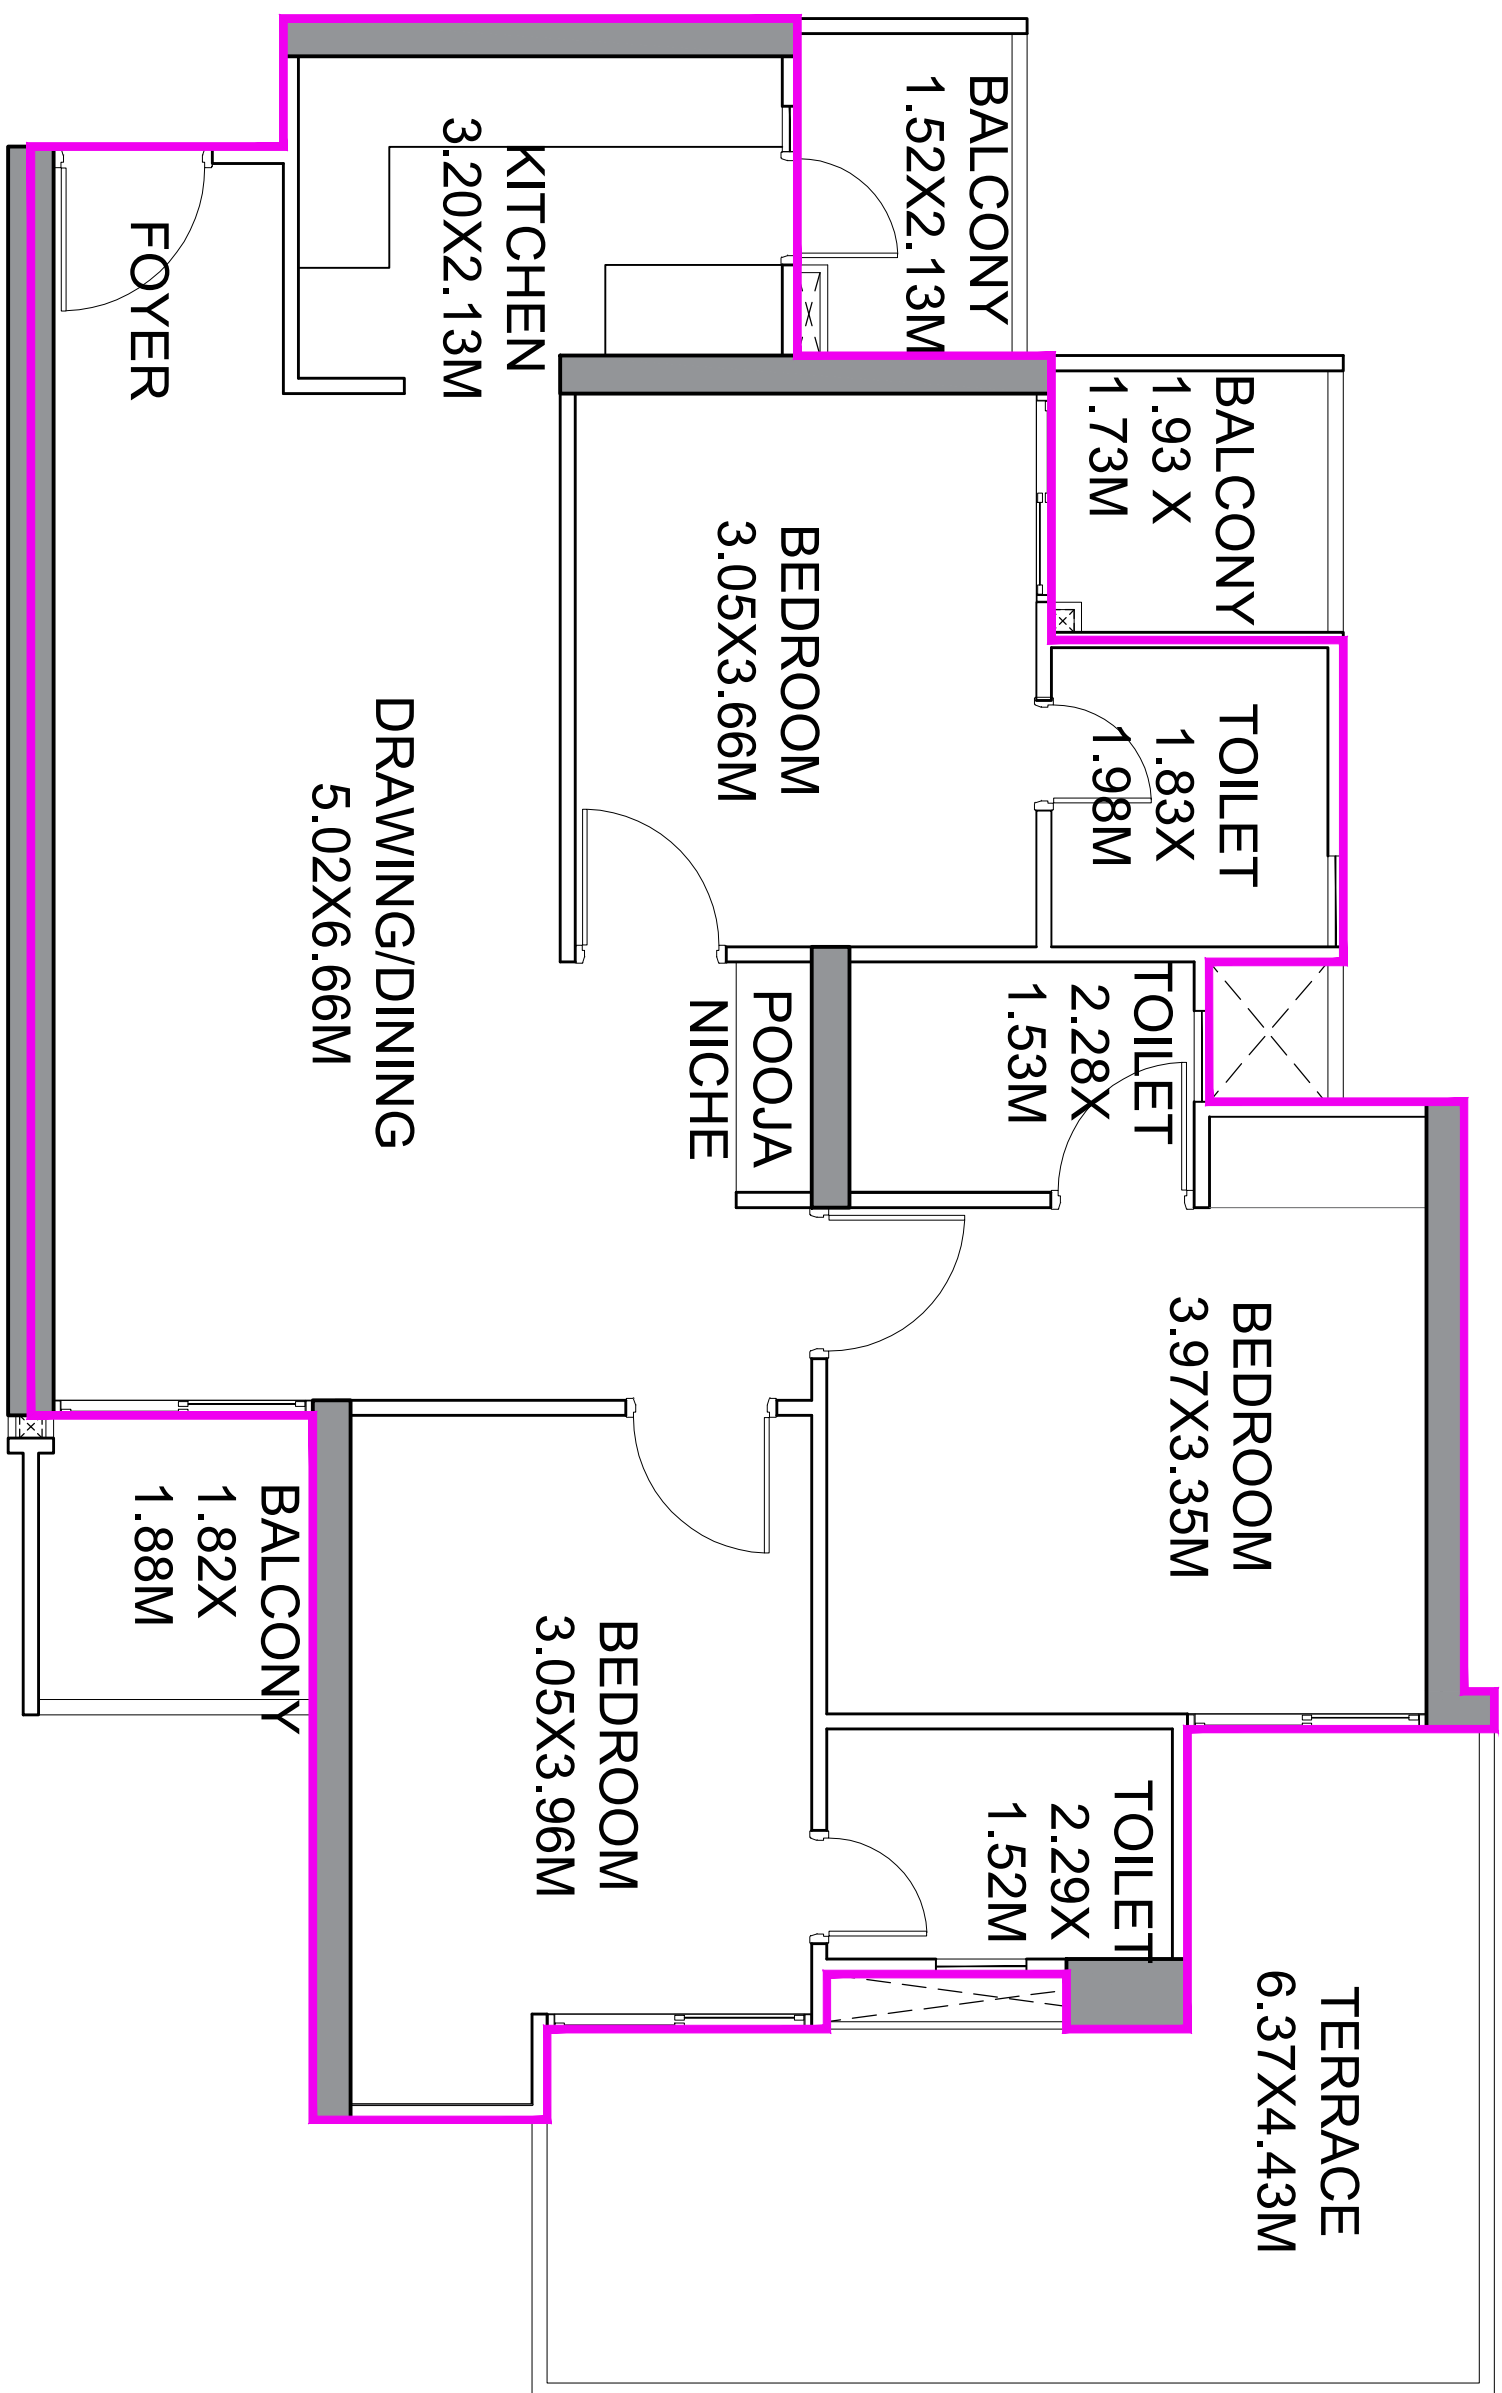


3 BHK
95.6 SQ METER

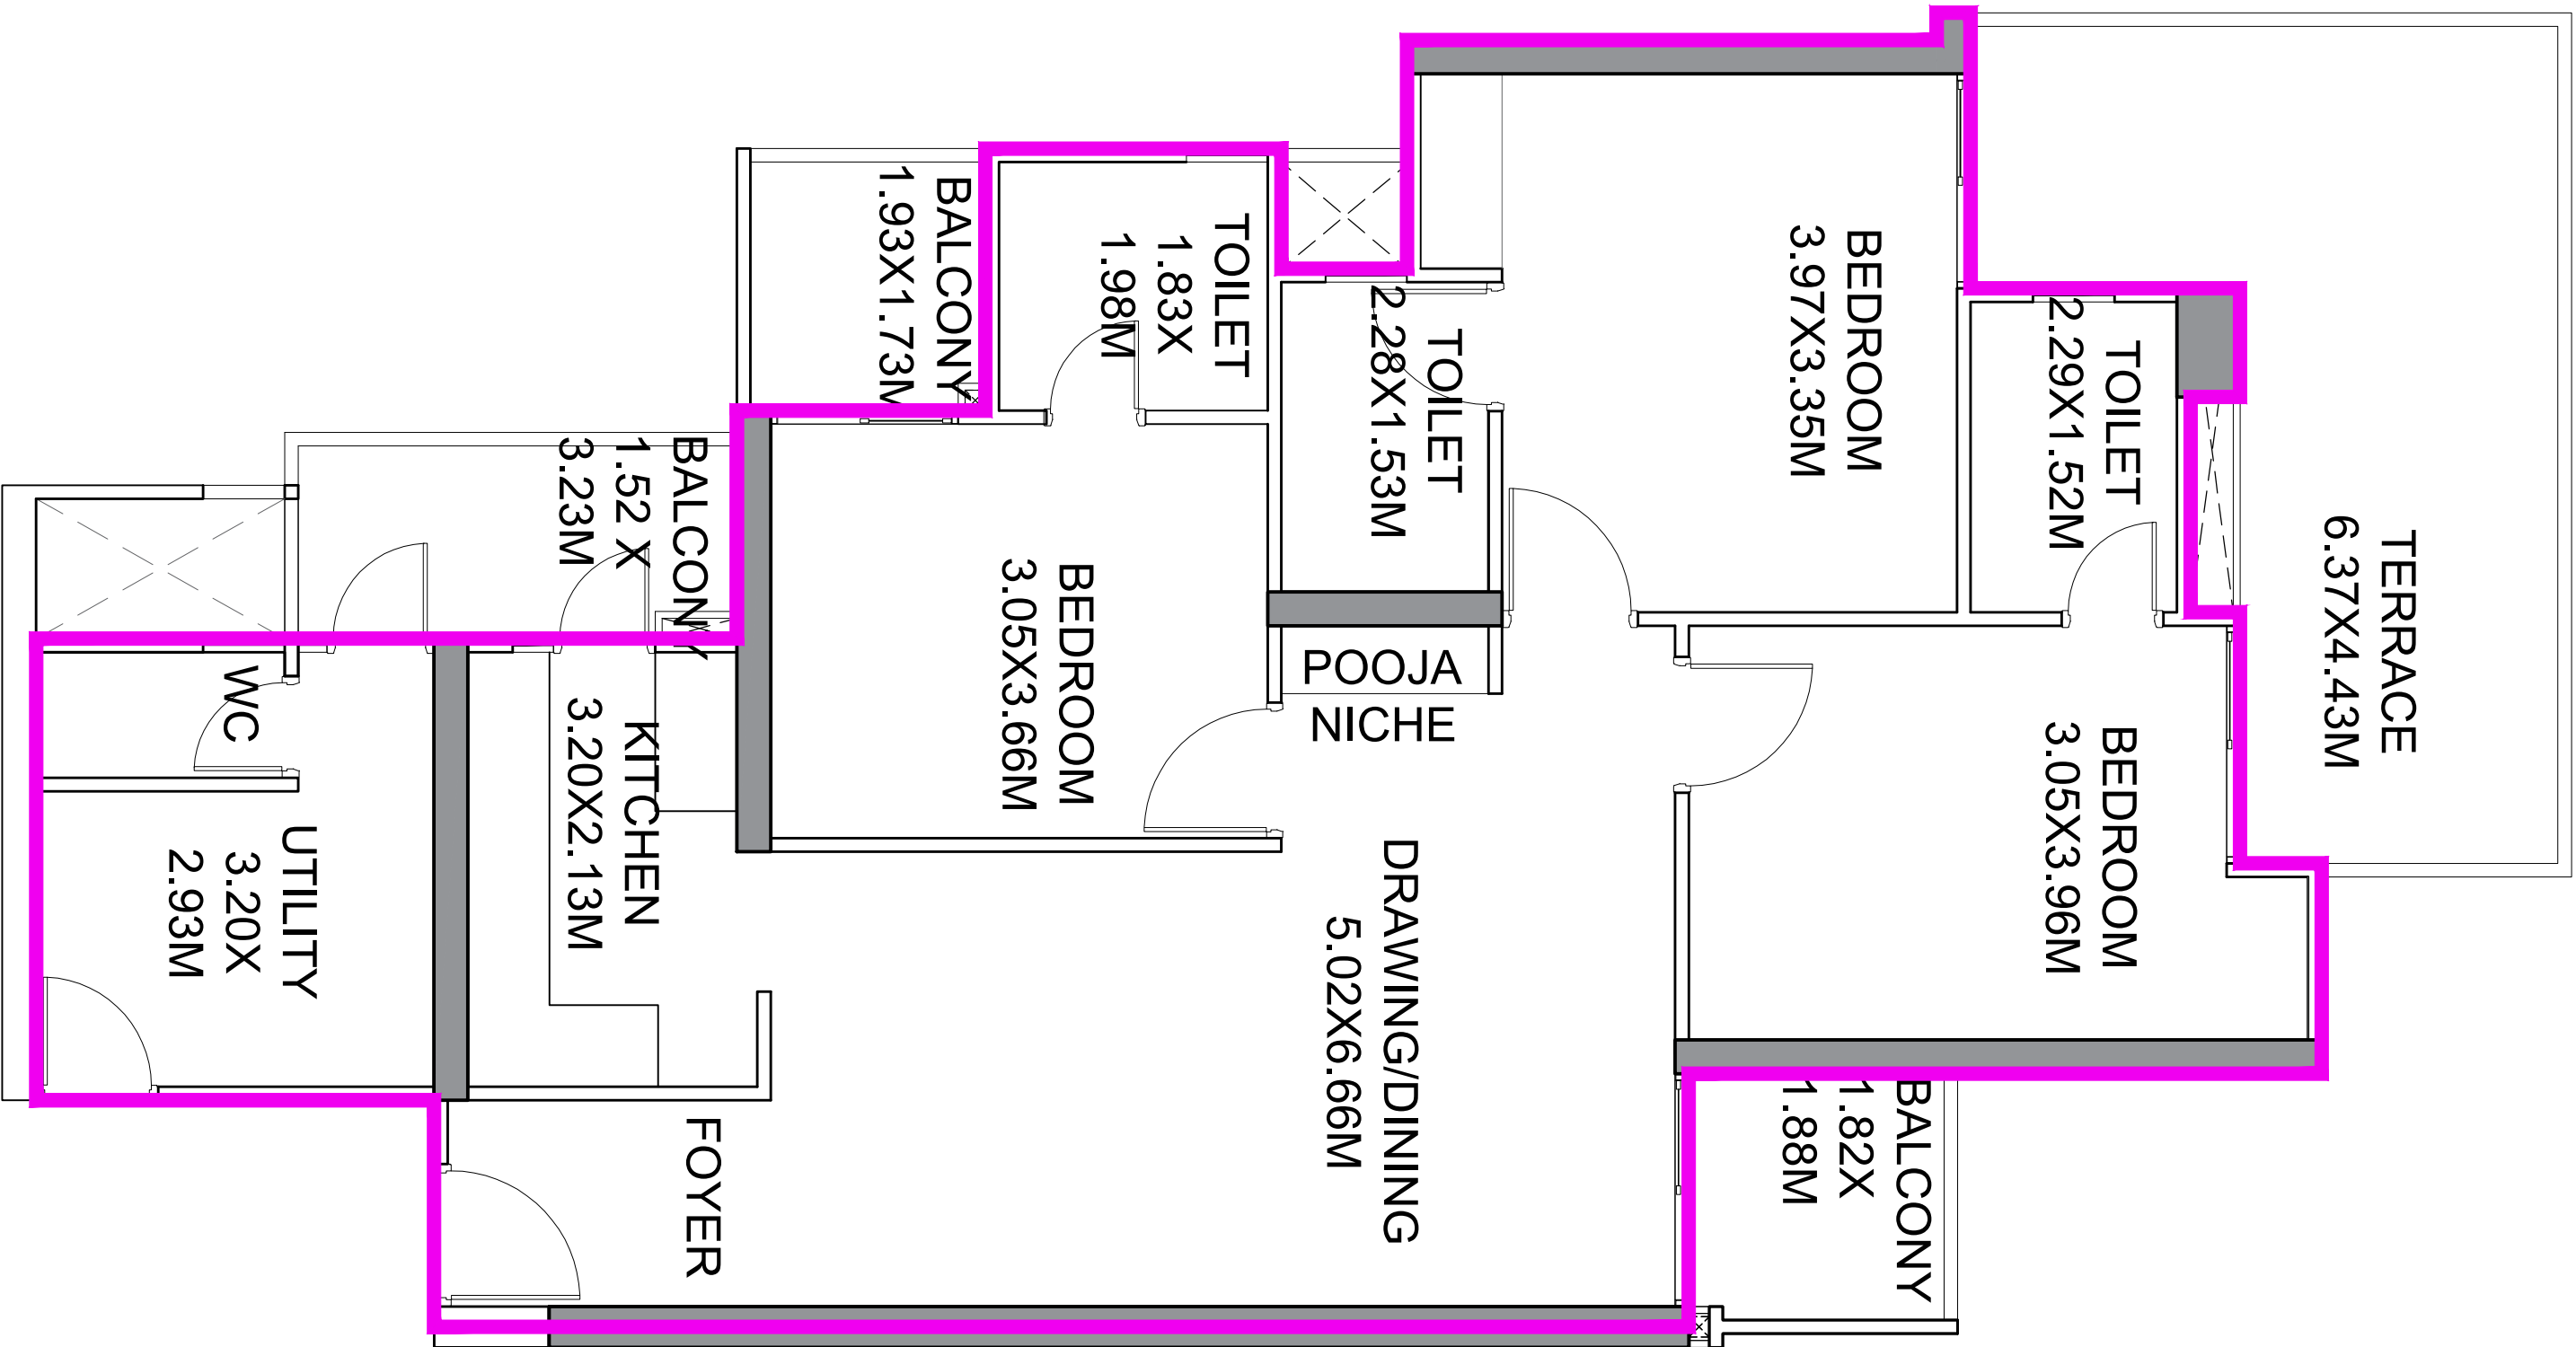

3BHK TYPE 1
107.1 SQ METER

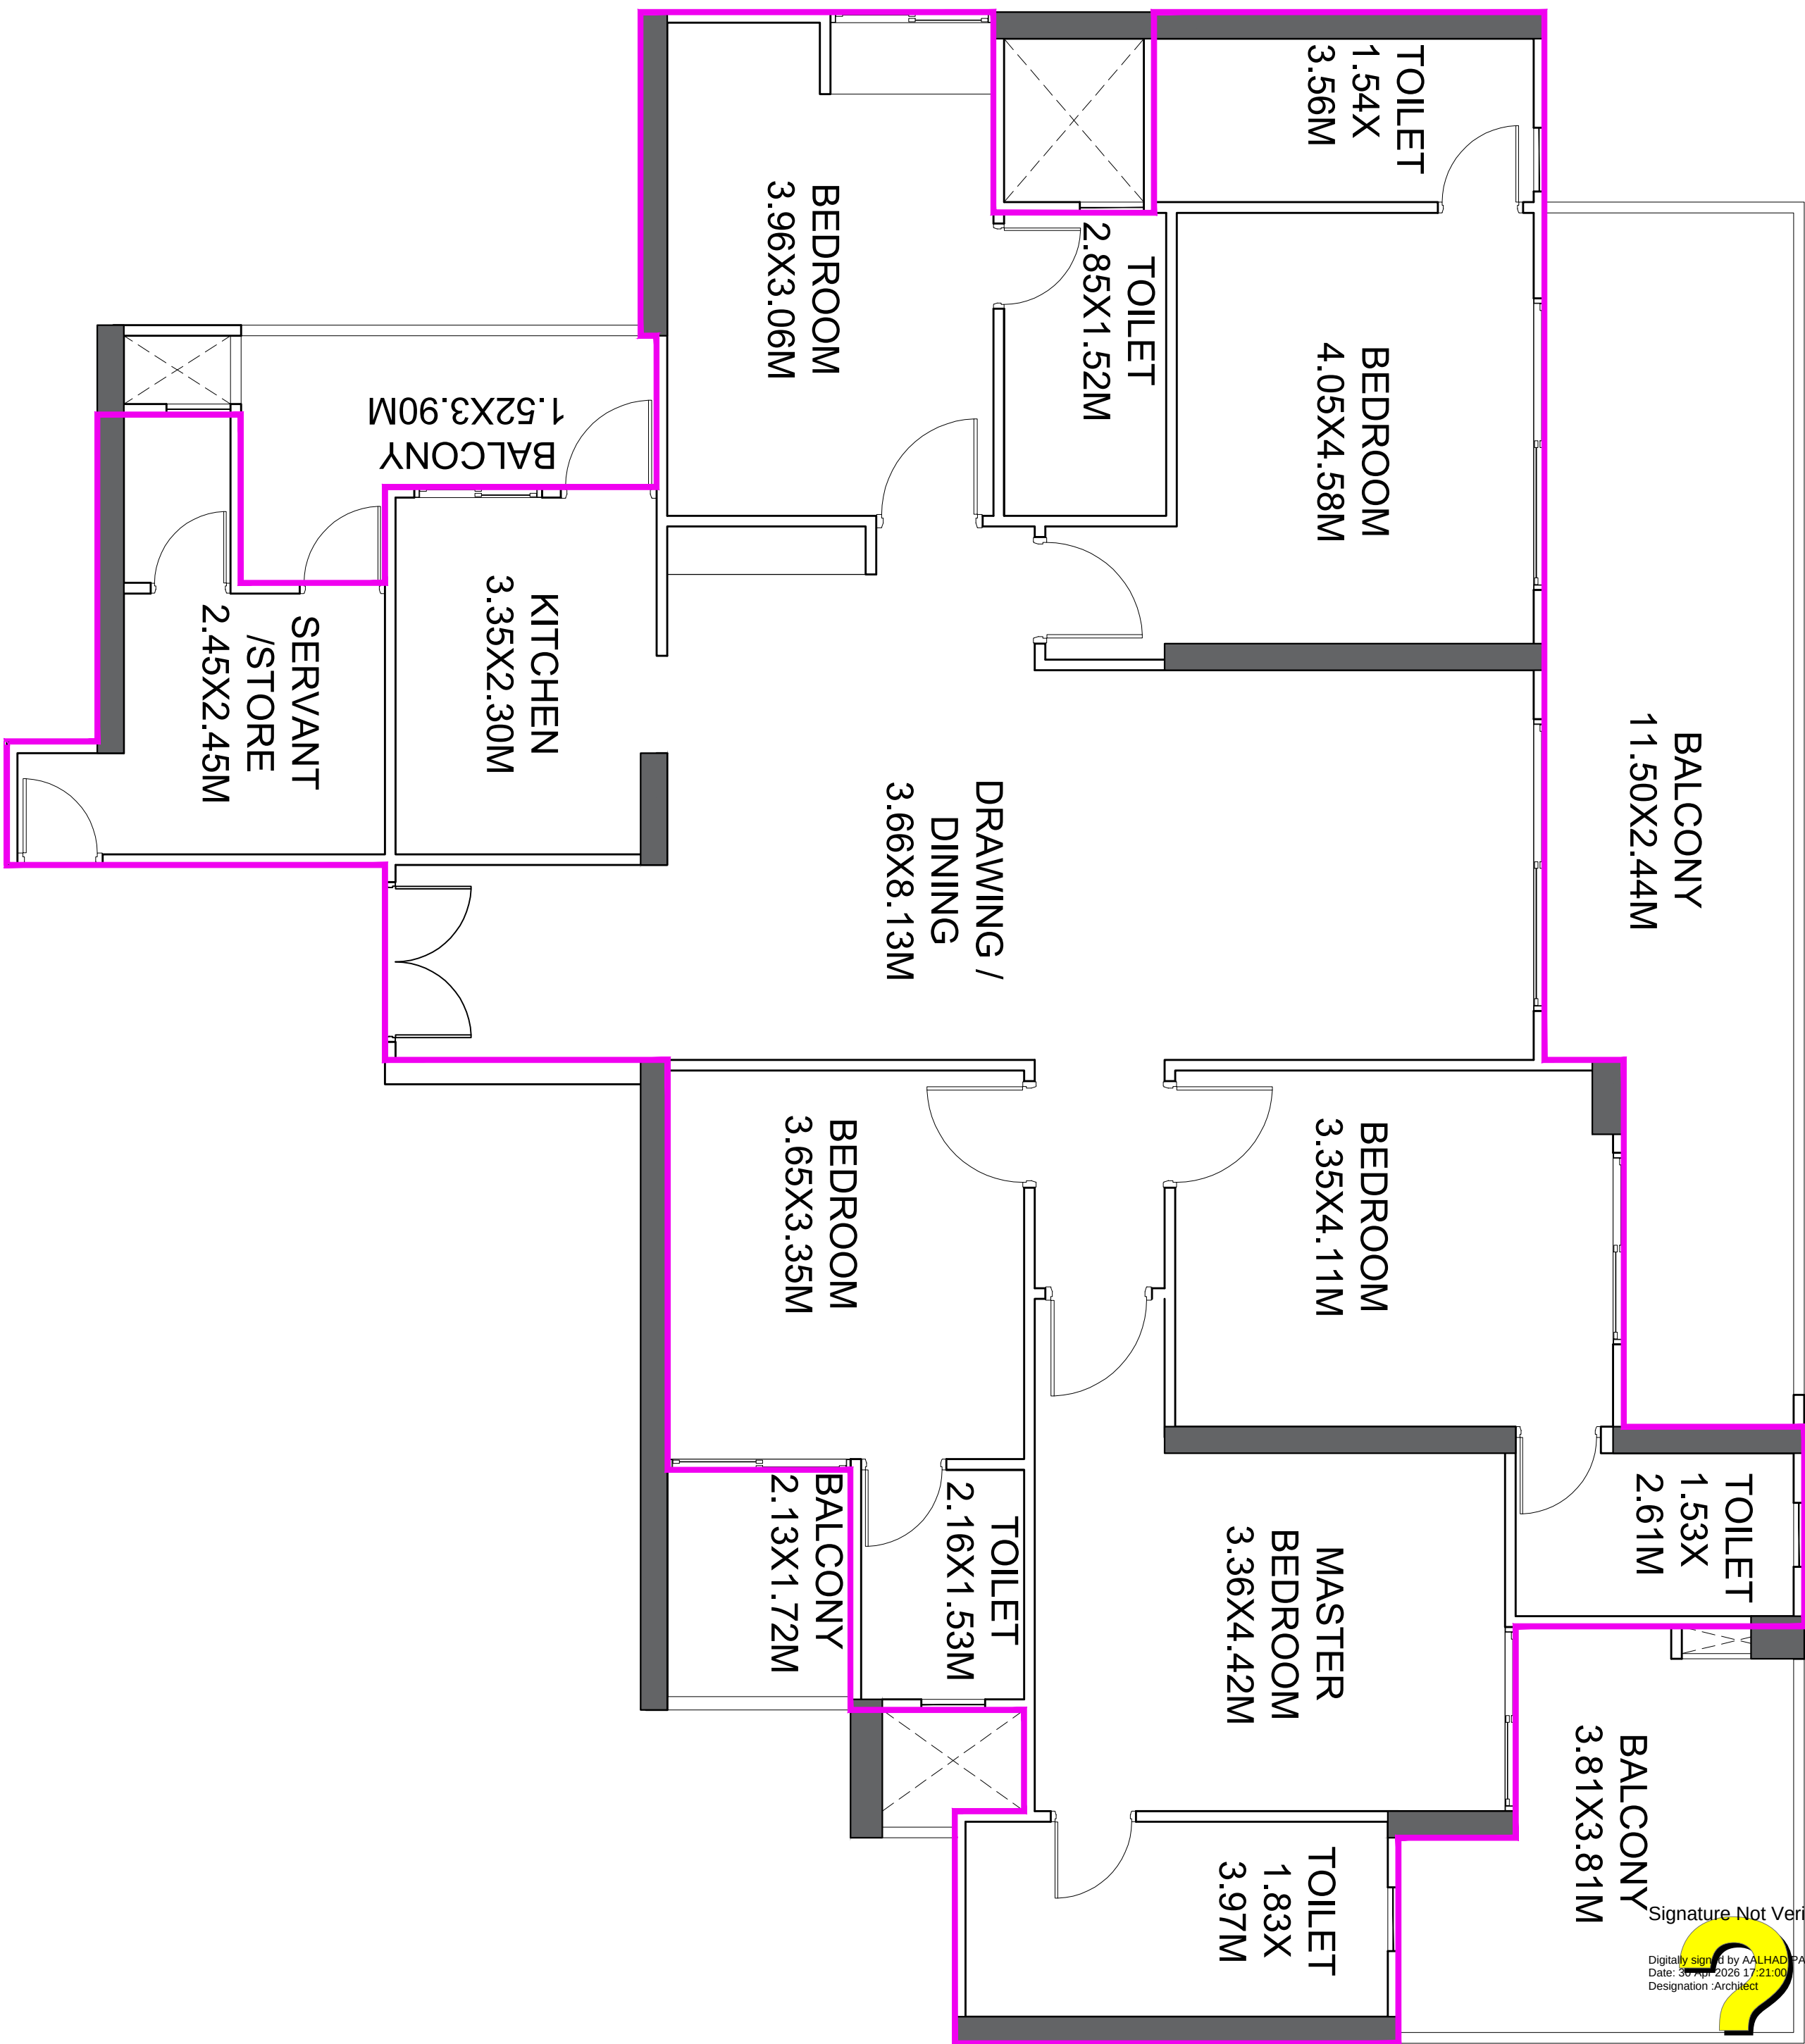

5 BHK
170.6 SQ METER

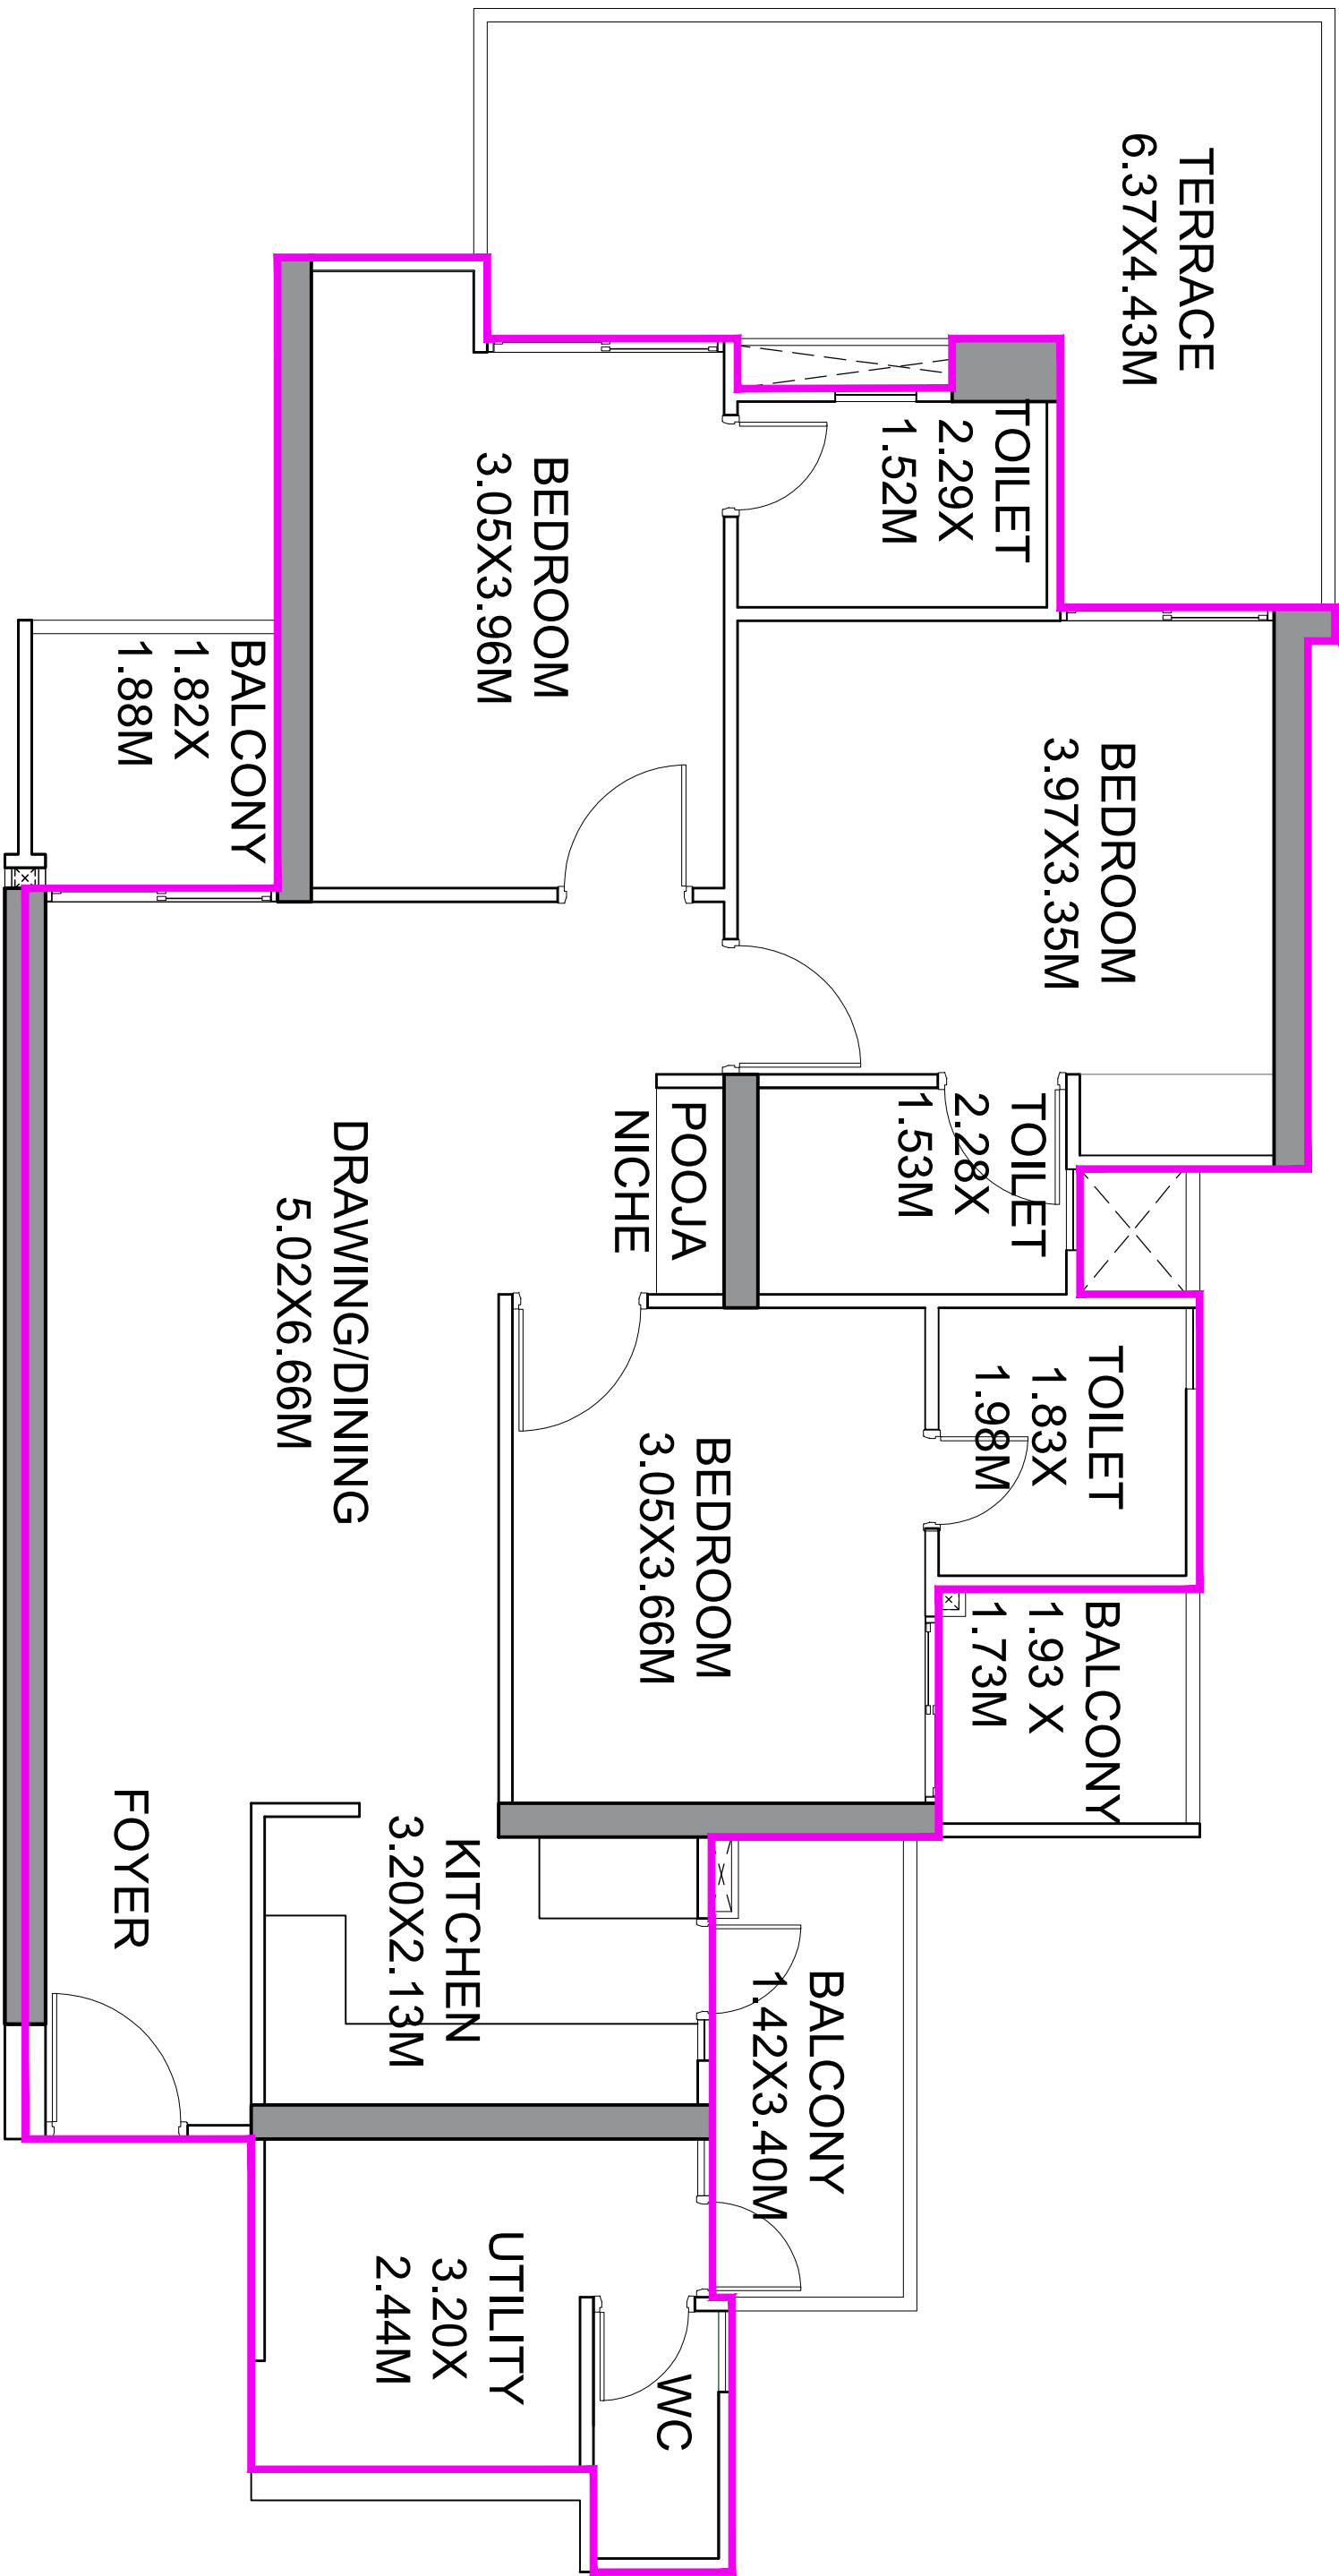

3BHK TYPE 2
106.4 SQ METER

UNIT INVENTORY				
	UNIT NUMBER	TOWER - 1 (JAGANNATH)	TOWER - 2 (SUBHADRA)	TOWER - 3 (BALABHADRA)
5 BHK		1	1	1
170.6 SQM	NO. OF UNITS	40	40	40
3 BHK TYPE 1	UNIT NUMBER	2 & 3		6 & 7
107.60 SQM	NO. OF UNITS	77		77
3 BHK TYPE 2	UNIT NUMBER		6 & 7	
106.40	NO. OF UNITS		80	
3 BHK	UNIT NUMBER	4, 5, 6 & 7	2, 3, 4 & 5	
95.6 SQM.	NO. OF UNITS	160	157	160
TOWERWISE TOTAL		277	277	277
TOTAL			831	

Job Title :
COSMOS CORNER, PLOT NO 7B GH1,
SIDDHARTH VIHAR, DELHI-MEERUT EXPRESSWAY,
GHAZIABAD

OWNER:
M/S COSMOS REIT PVT. LTD.
BF-33, ADITYA CITY CENTRE,
INDIRAPURAM, GHAZIABAD

Drawing Title:
UNIT PLANS

Ashraf Uday, Nivedita Parde
For Cosmos Real Private Ltd
Architect:
Architect



Scale:
1:50
Dwg No:
SUB -06A

Project Team:
NUPC
Date:
21/04/2026

North:
Architects:
N + U DESIGN STUDIO
Architecture • Project Management
Urban Planning • Product Design


B - 224, OKHA PHASE - I,
NEW DELHI - 110028, INDIA
Phone: +91-11-26810414 / 15
Fax: +91-11-26810413
E-Mail: info@nplusu.in
Website: www.nplusu.in

This drawing design is property of N + U Design Studio. No part of this may be reproduced or implemented in any form without prior permission involving from architect. Any person doing so, shall be liable to criminal prosecution and civil actions for damages.

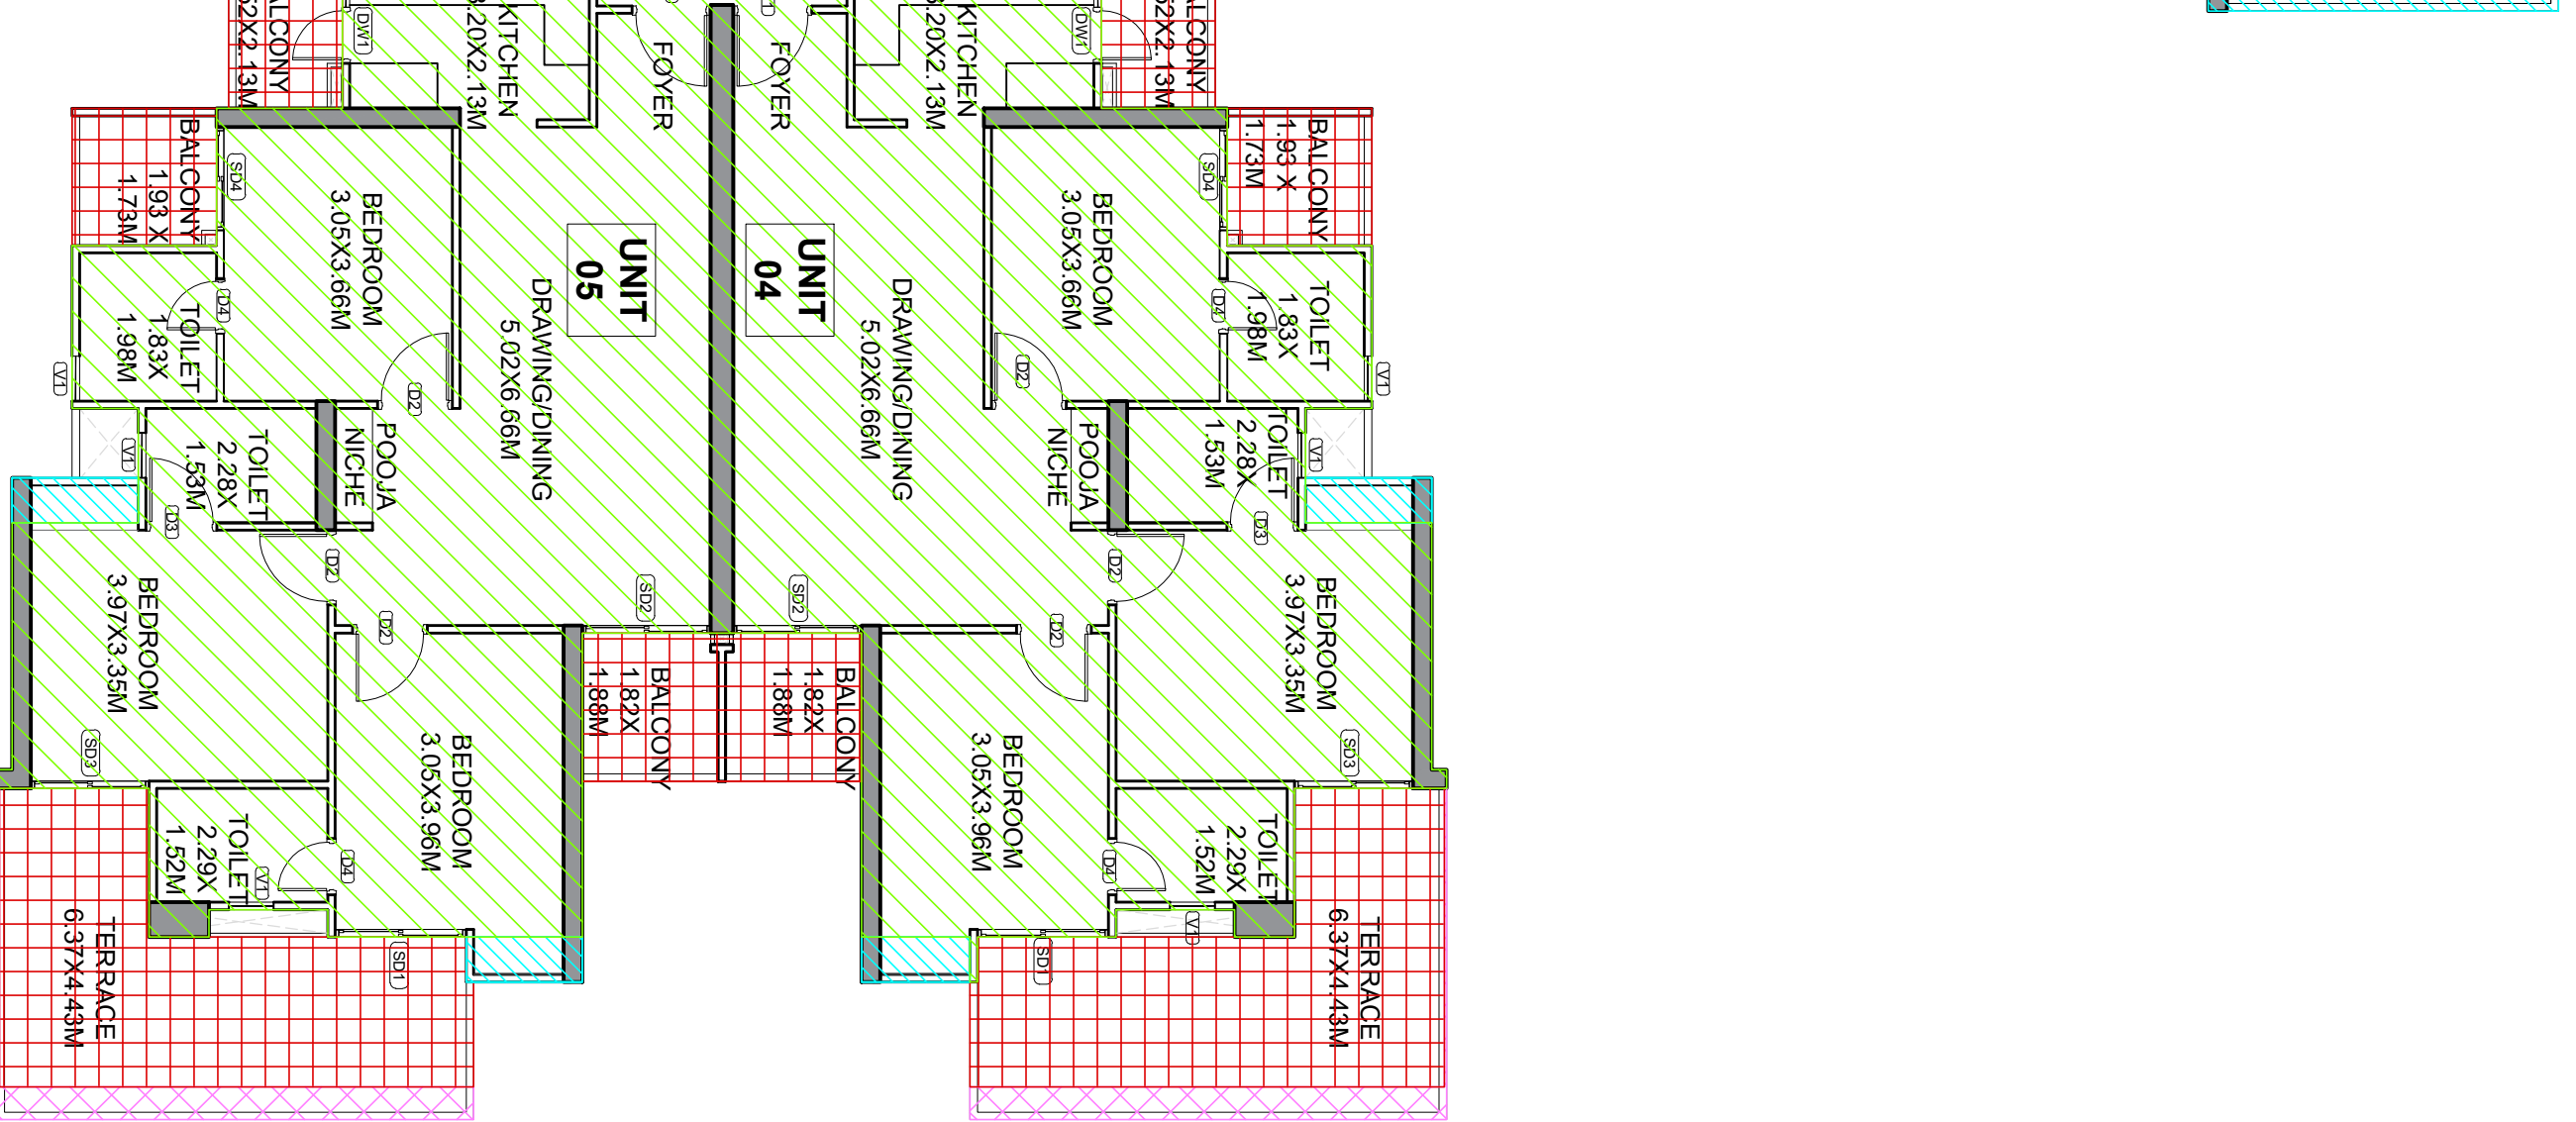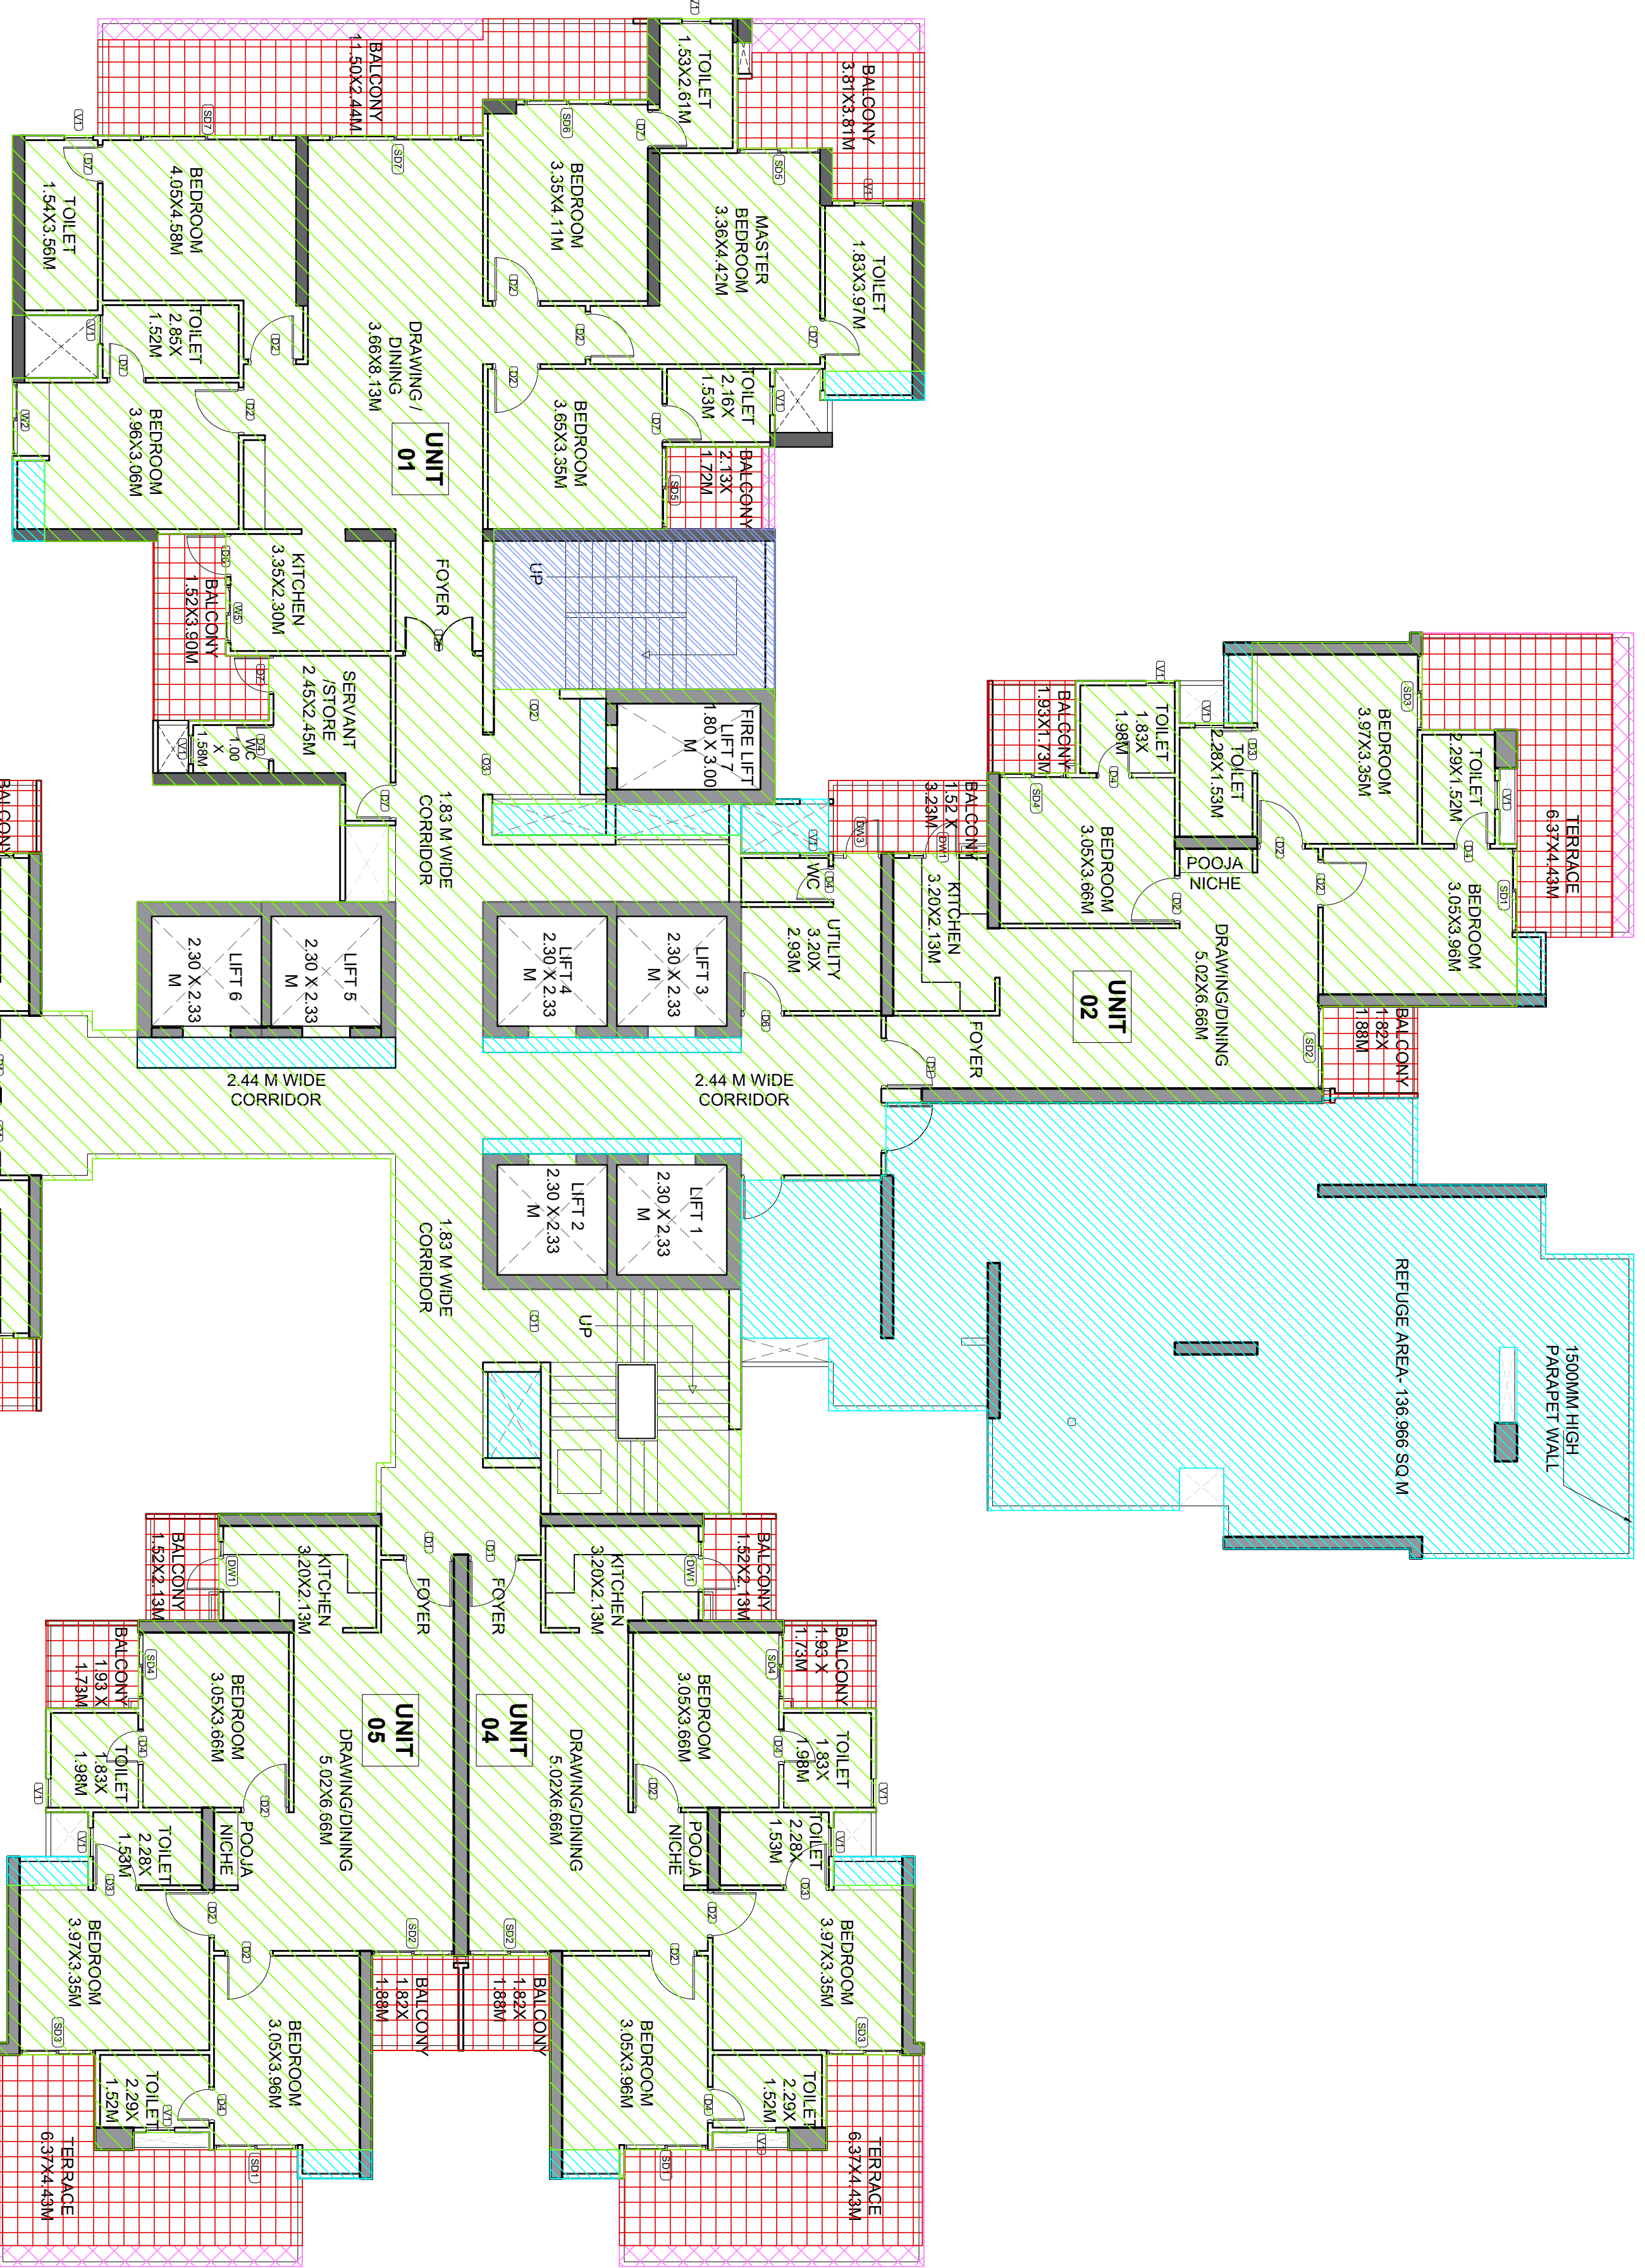

	TYPE	WIDTH	HEIGHT	SILL	LINITE
D1	1.05	2.40	0.00	2.40	
D2	1.00	2.40	0.00	2.40	
D3	0.95	2.40	0.00	2.40	
D4	0.75	2.40	0.00	2.40	
D5	1.50	2.40	0.00	2.40	
D6	0.90	2.40	0.00	2.40	
D7	0.80	2.40	0.00	2.40	
D8	1.25	2.40	0.00	2.40	
DW1	1.05	2.40/1.35	0.00/1.05	2.40	
DW2	2.44	2.40/2.10	0.00/0.30	2.40	
DW3	1.00	2.40/2.10	0.00/0.30	2.40	
SD1	1.75	2.30	0.10	2.40	
SD2	1.715	2.30	0.10	2.40	
SD3	1.58	2.30	0.10	2.40	
SD4	1.38	2.30	0.10	2.40	
SD5	1.73	2.30	0.10	2.40	
SD6	1.80	2.30	0.10	2.40	
SD7	2.74	2.30	0.10	2.40	
V1	0.60	1.20	1.20	2.40	
V2	2.00	1.20	1.20	2.40	
O1	1.53	2.40	0.00	2.40	
O2	1.38	2.40	0.00	2.40	
O3	1.25	2.40	0.00	2.40	
W1	1.80	1.20	1.20	2.40	
W2	1.53	1.20	1.20	2.40	
W3	1.78	1.20	1.20	2.40	
W4	2.03	1.20	1.20	2.40	
W5	1.20	1.05	1.35	2.40	
FD1	1.25	2.40	0.00	2.40	
FD2	1.50	2.40	0.00	2.40	
GL1	11.17	4.00	0.00	4.00	

AREA DETAIL OF REFUGE FLOOR

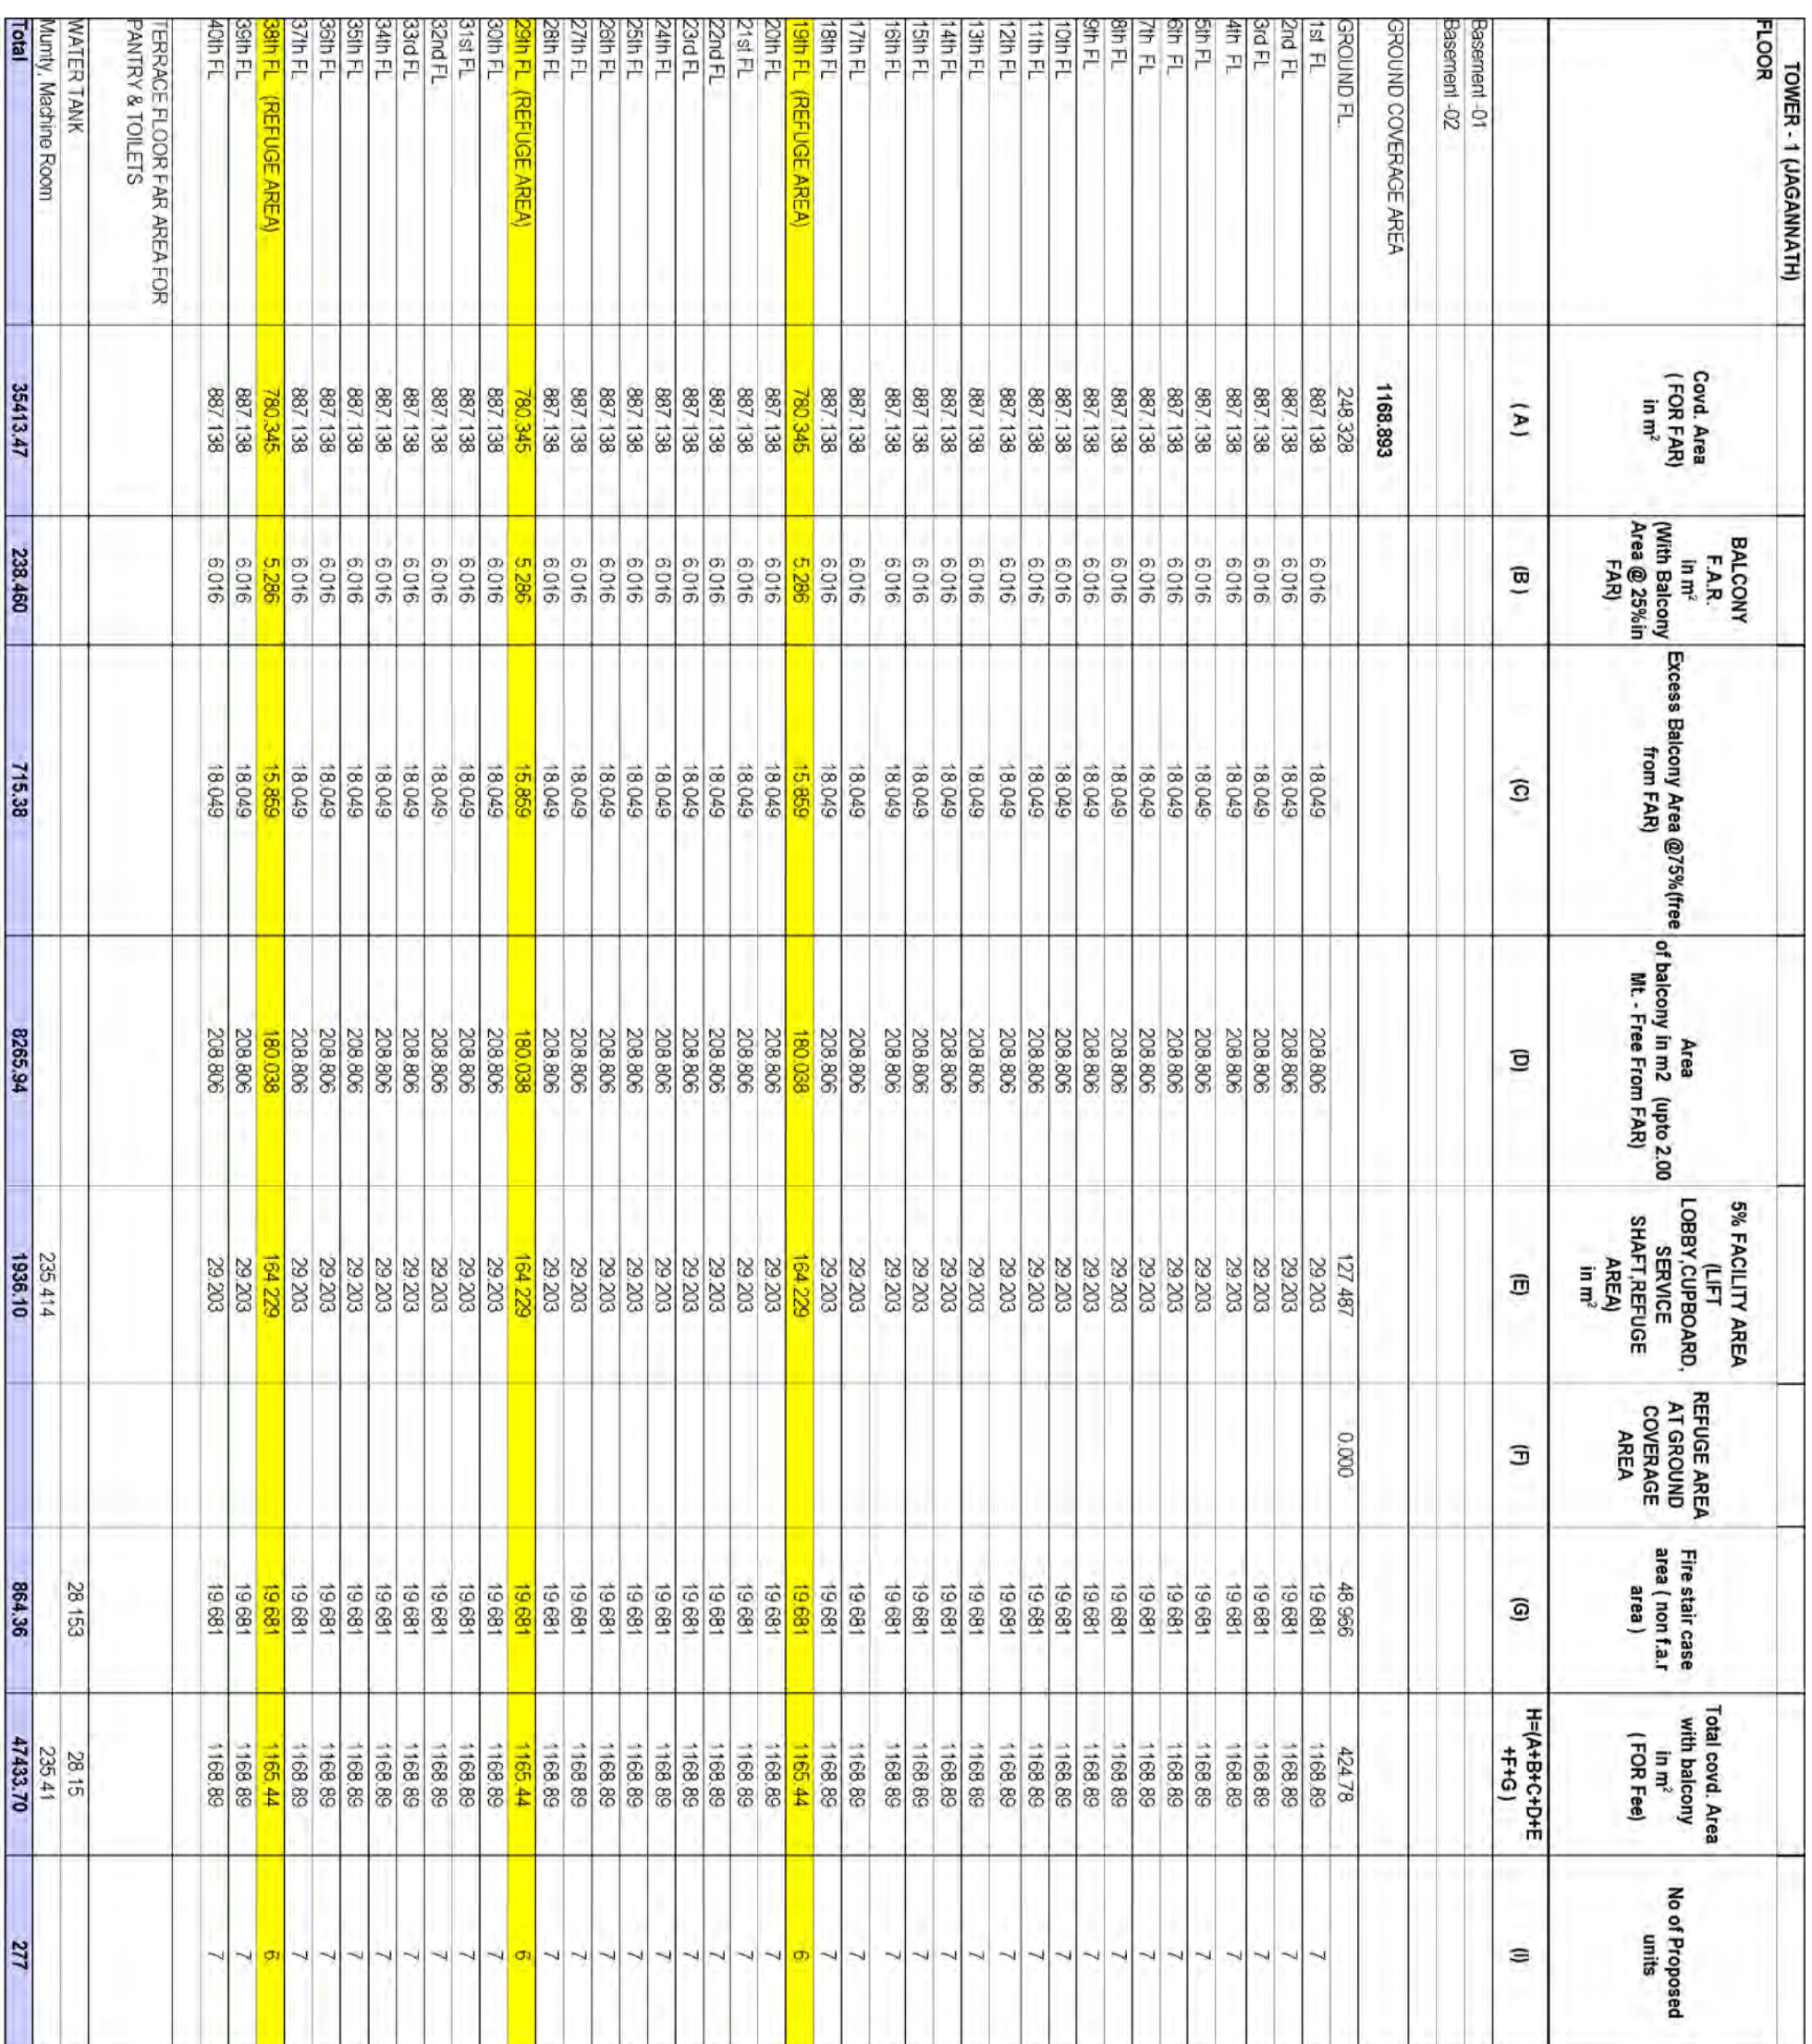

PARKING REQUIREMENT JAGANNATH	
BUILT-UP AREA	UNIT 1 -40 UNITS X 1.5 ECS 90 CARS
UNIT 1-170.6 SQ.M	UNIT 2 & 3 - 77 UNITS X 1.25 ECS 97 CARS
UNIT 2 & 3 -107.1 SQ.M	UNIT 4,5,6 & 7 -160 UNITS X 1 ECS 160CARS
UNIT 4,5,6 & 7-95.6 SQ.M	TOTAL (TOTAL UNITS-277) 317 CARS

AREA DETAIL OF REFUGE FLOOR 00th, 20th, 30th, 40th, 50th	
LEGEND:	
	FAR TOWER
	BALCONY AREA
	25 % F.A.R BALCONY
	75% NON F.A.R BALCONY
	2000 MM BALCONY
	5% FACILITY
	NON F.A.R
	AREA IN SQMT
	780,345 SQM
	21,745 SQM
	5,286 SQM
	15,690 SQM
	180,038 SQM
	164,229 SQM
	19,081 SQM

Aainad Uday Nivedita Pande



Architects:

TOWER 1 (JAGANNATH) - REFUGE
FLOOR PLAN

U + U DESIGN STUDIO
 Architecture • Project Management
 Urban Planning • Product Design

B - 224, OKHA PHASE
 NEW DELHI - 110020, INDIA
 Telephone :
 +91-11-268 16414 / 15
 Fax :
 +91-11-268 18013



E-mail : info@u+uindia.com Website : www.u+uindia.com

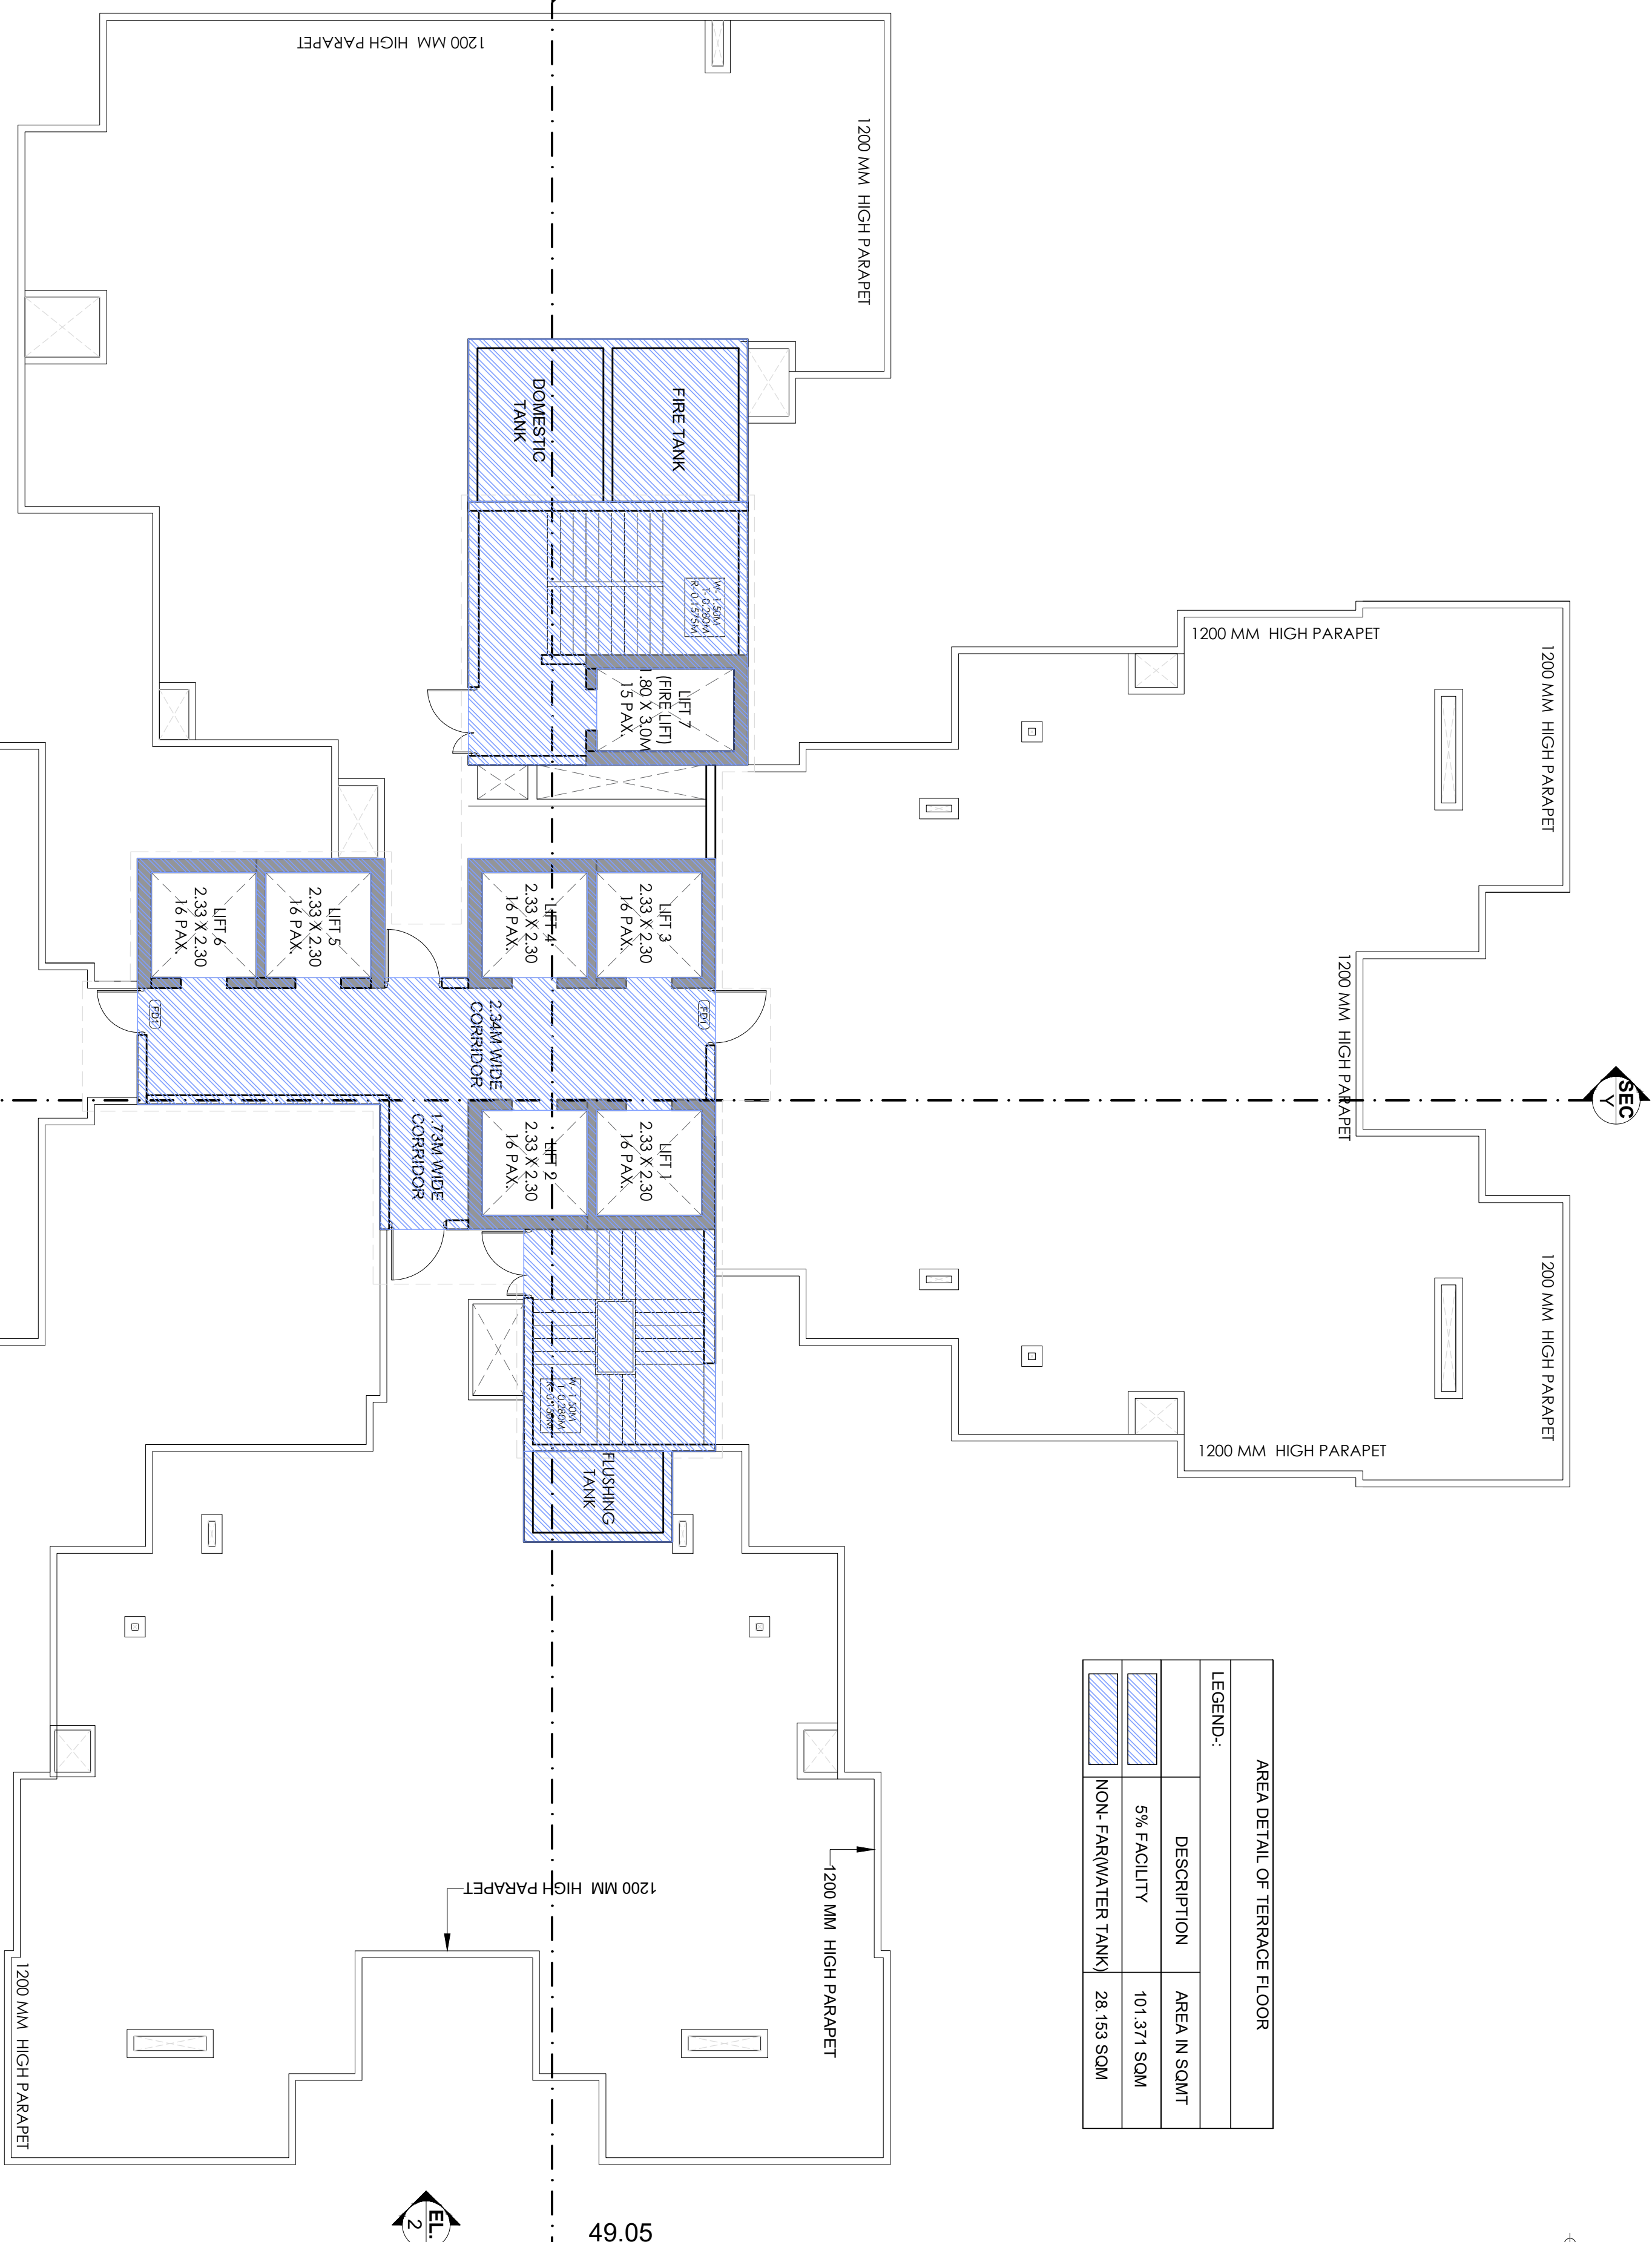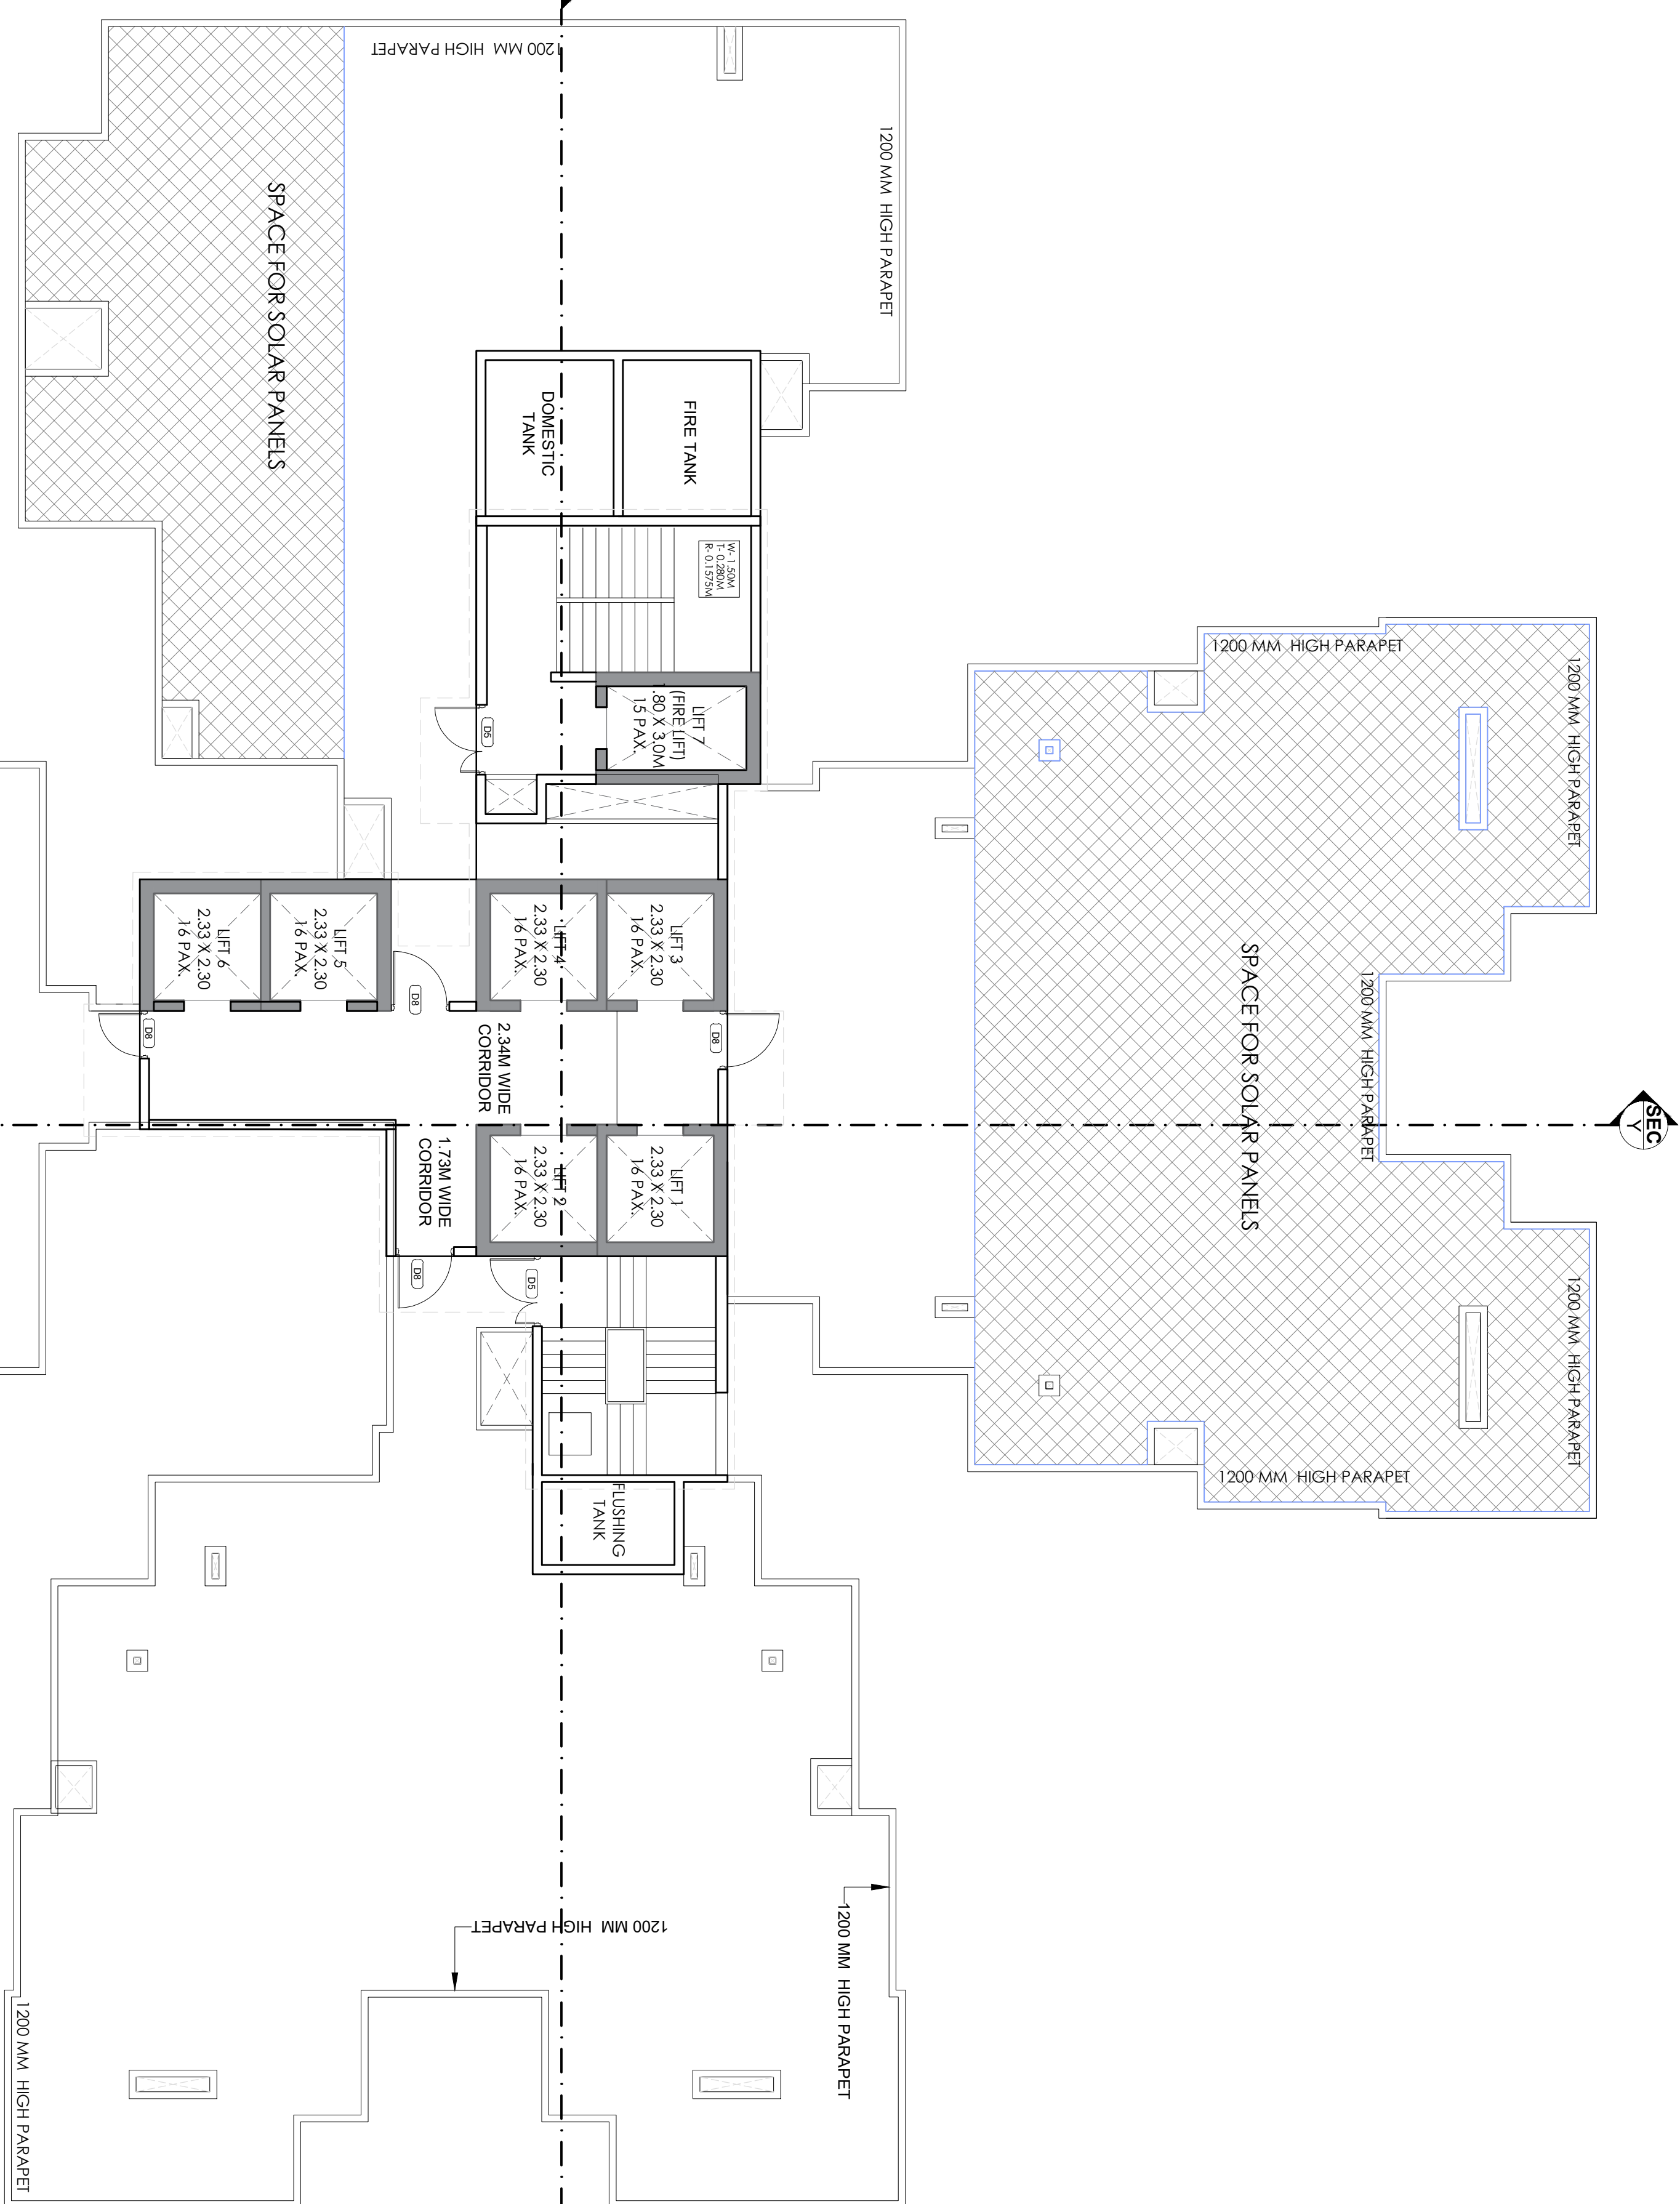

AREA DETAIL OF TERRACE FLOOR		
LEGEND:-		
	DESCRIPTION	AREA IN SQMT
	5% FACILITY	101.371 SQM
	NON-FAR(WATER TANK)	28.453 SQM

[illegible]

	TYPE	WIDTH	HEIGHT	SILL	LINTEL
DORMER	D1	1.05	2.40	0.00	2.40
	D2	1.00	2.40	0.00	2.40
	D3	0.95	2.40	0.00	2.40
	D4	0.75	2.40	0.00	2.40
	D5	1.50	2.40	0.00	2.40
	D6	0.90	2.40	0.00	2.40
	D7	0.80	2.40	0.00	2.40
	D8	1.25	2.40	0.00	2.40
	DW1	1.05	2.40/1.35	0.00/1.05	2.40
	DW2	2.44	2.40/2.10	0.00/0.30	2.40
DW3	1.00	2.40/2.10	0.00/0.30	2.40	
SLOPE	SD1	1.75	2.30	0.10	2.40
	SD2	1.715	2.30	0.10	2.40
	SD3	1.58	2.30	0.10	2.40
	SD4	1.38	2.30	0.10	2.40
	SD5	1.73	2.30	0.10	2.40
	SD6	1.80	2.30	0.10	2.40
	SD7	2.74	2.30	0.10	2.40
	V1	0.60	1.20	1.20	2.40
	V2	2.00	1.20	1.20	2.40
	O1	1.53	2.40	0.00	2.40
OTHER	O2	1.38	2.40	0.00	2.40
	O3	1.25	2.40	0.00	2.40
	V1	1.80	1.20	1.20	2.40
	W2	1.53	1.20	1.20	2.40
	W3	1.28	1.20	1.20	2.40
	W4	2.03	1.20	1.20	2.40
	W5	1.20	1.05	1.35	2.40
	FD1	1.25	2.40	0.00	2.40
	FD2	1.50	2.40	0.00	2.40
	GL1	11.17	4.00	0.00	4.00

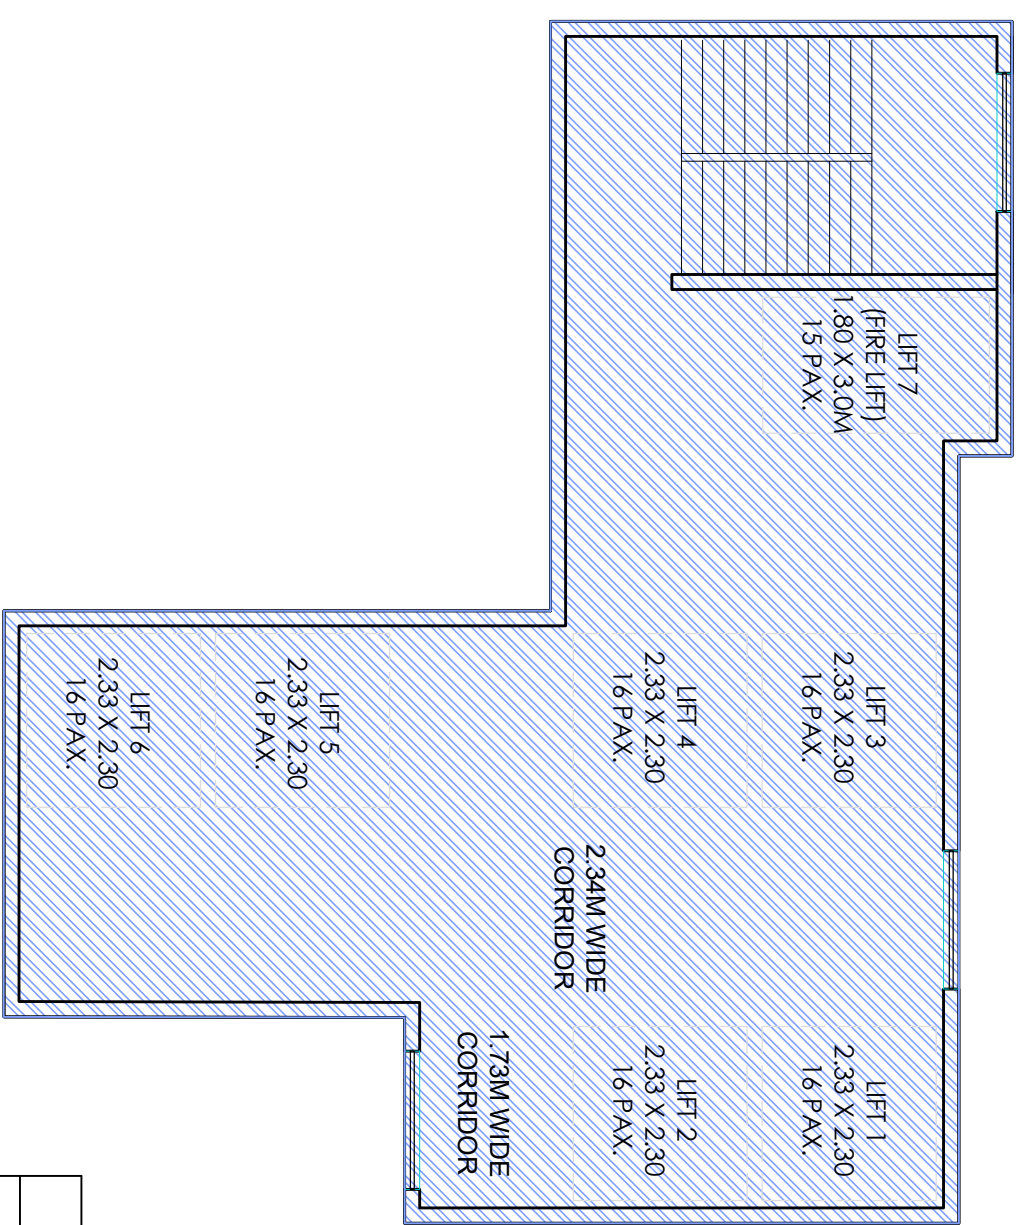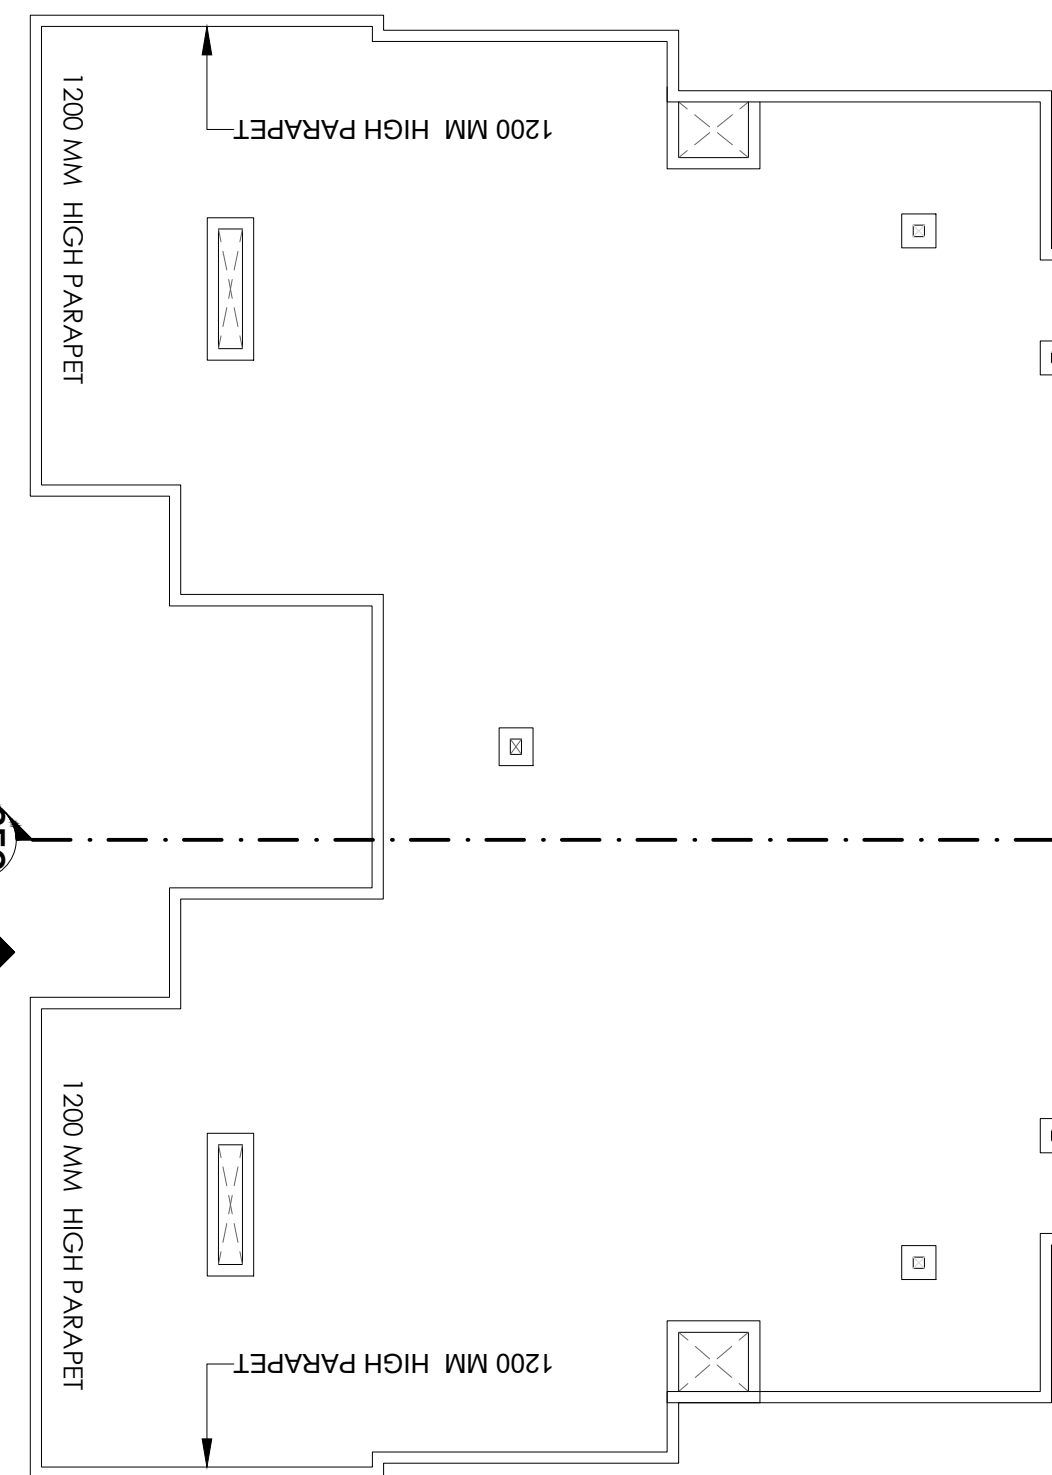


BUILT-UP AREA
UNIT 1-170.6 SQ.M
UNIT 2 & 3 -107.1 SQ.M
UNIT 4,5,6 & 7-95.6 SQ.M

PARKING REQUIREMENT JAGANNATH	
UNIT 1 - 40 UNITS X 1.5 ECS	60 CARS
UNIT 2 & 3 - 77 UNITS X 1.25 ECS	97 CARS
UNIT 4,5,6 & 7 - 160 UNITS X 1 ECS	160CARS
TOTAL (TOTAL UNITS-277)	317 CARS

AREA DETAIL OF TERRACE FLOOR		
LEGEND:-		
DESCRIPTION	AREA IN SQMT	
5% FACILITY	134.043 SQM	
TOTAL	235.414 SQM	

LIFT MACHINE LVL PLAN

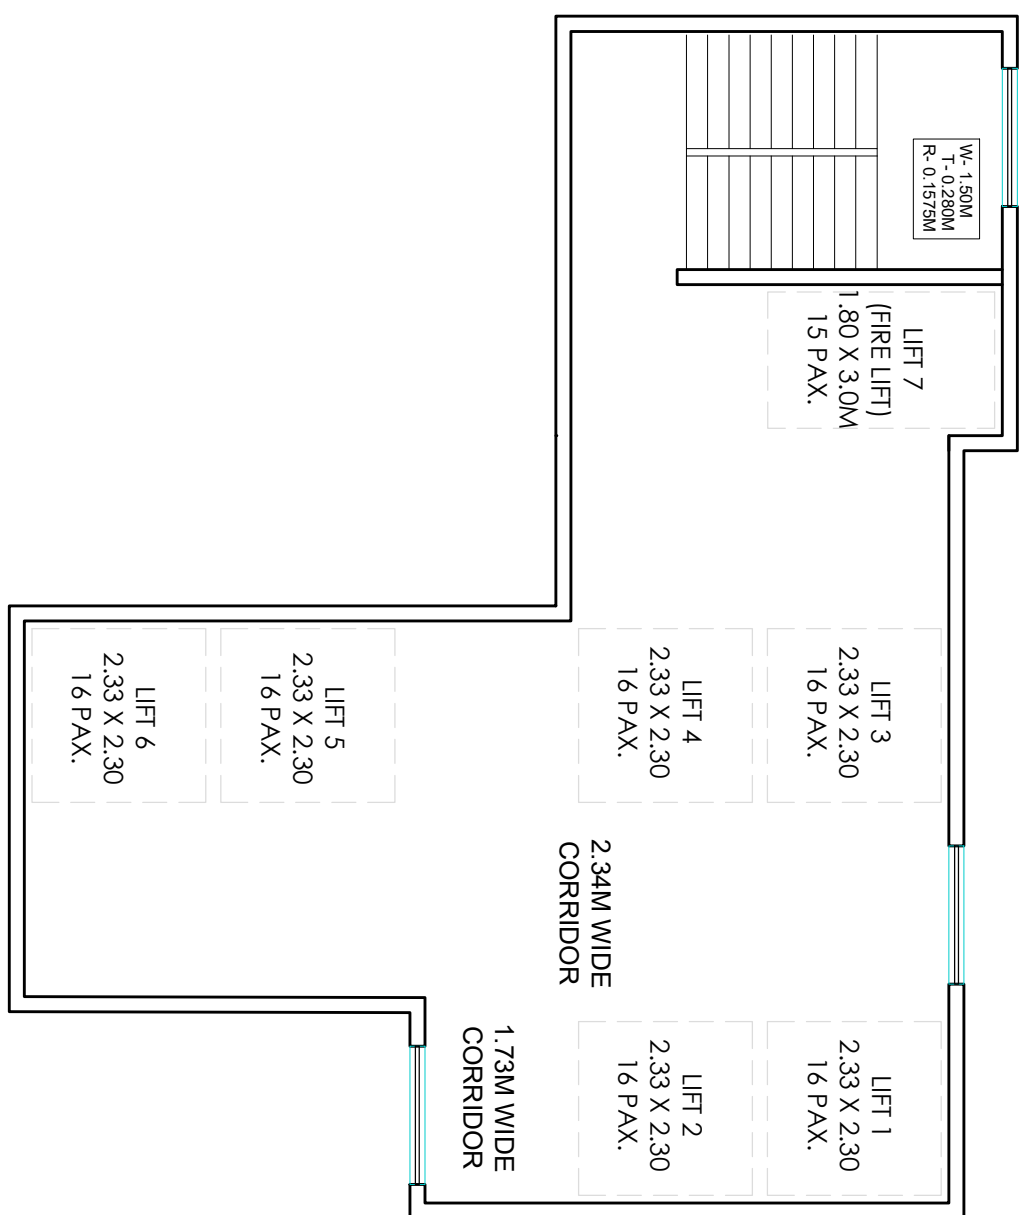

Job Title :

COSMOS CORNER, PLOT NO 7B/GH1,
SIDDHARTH VIHAR, DELHI-MEERUT EXPRESSWAY,
GHAZIABAD

OWNER:

MM/S COSMOS REIT PVT. LTD.
BF-33, ADITYA CITY CENTRE
INDIRAPURAM, GHAZIABAD

Drawing Title:

TOWER 1 (JAGANNATH) - TERRACE
FLOOR PLAN

Aalhad Uday Nivedita Pande

Architect: Alfred Pander
ALFRED PANDER
CA/2010148442

Authorised Signatory

Project Team:


Drq No:	Date:
SUB -11	21/04/2026

North:


U + U DESIGN STUDIO
 Architecture • Project Management
 Urban Planning • Product Design

B - 224, OKHLA PHASE - I
 NEW DELHI - 110020, INDIA
 Telephone :
 +91-11-2683 0414 / 15
 Fax :
 +91-11-2683 0013

Website :
www.uplusindia.com
 E-Mail :
uplusindia@yahoo.com

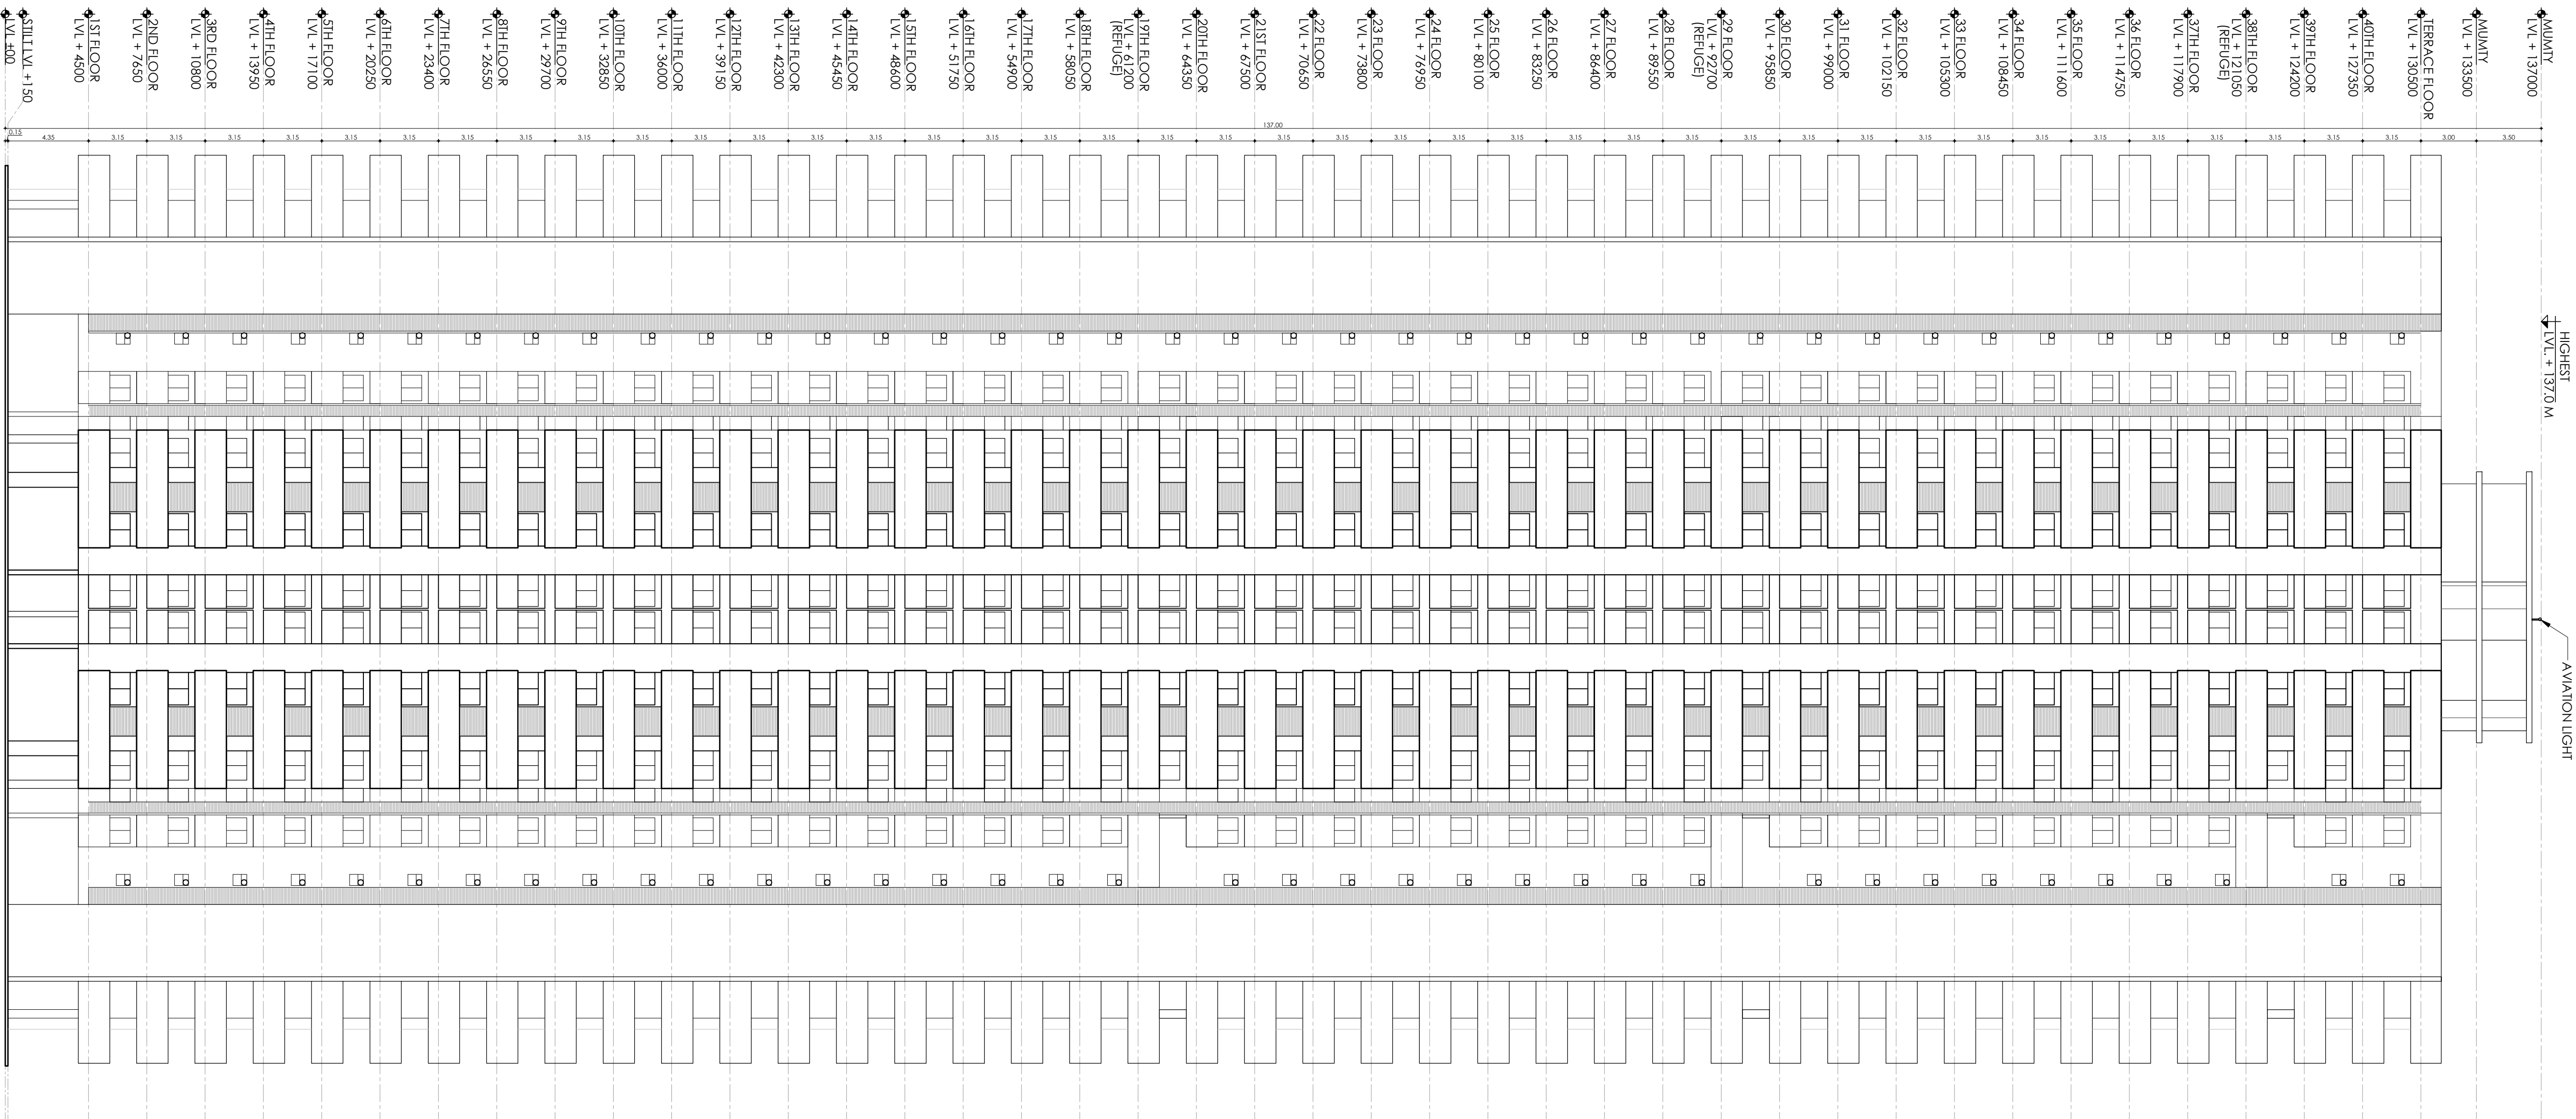

ELEVATION - 1

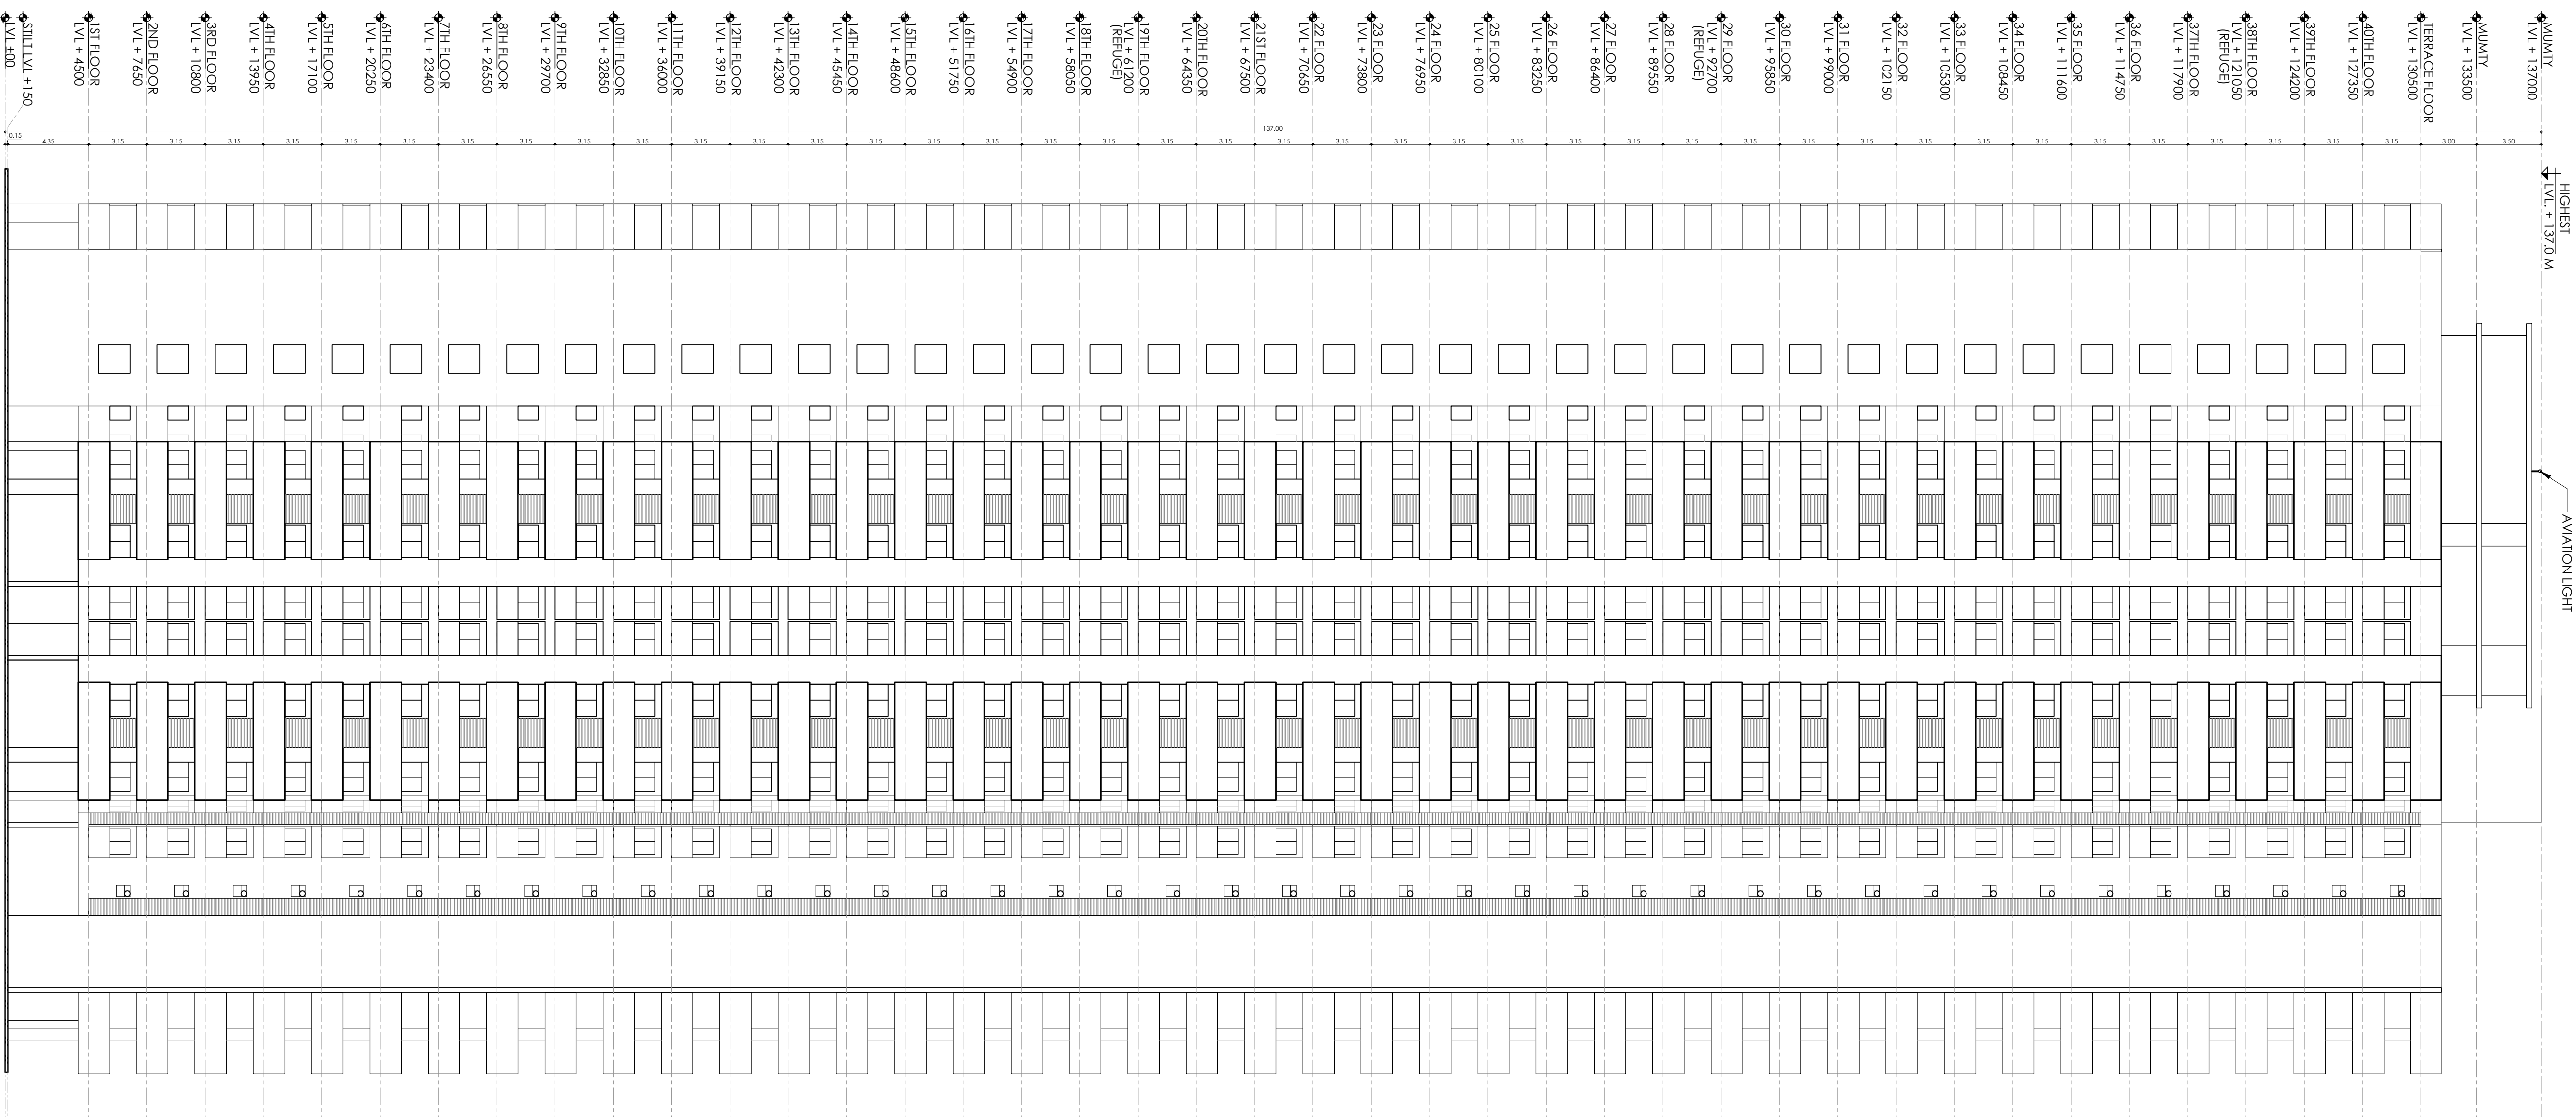

ELEVATION - 2

Job Title : COSMOS CORNER, PLOT NO 7B/GH1, SIDDHARTH VIHAR, DELHI-MEERUT EXPRESSWAY, GHAZIABAD	OWNER: M/S COSMOS REIT PVT. LTD. BF-33, ADITYA CITY CENTRE, INDIRAPURAM, GHAZIABAD	Drawing Title: JAGANNATH - ELEVATIONS
Aaimad Uday Nivedita Pande		
Architect:	Owner:	Scale: 1:200
Dig No: SUB -12	Date: 21/04/2026	Project Team: NUPC
North:		
Architects: N + U DESIGN STUDIO		
Architecture • Project Management • Product Design • Urban Planning		
B - 224, OKLA PHASE - I, NEV DELHI - 110029, INDIA Ph: +91-11-26810414 / 15 Fax: +91-11-26810413 Email: info@nplusu.in Website: www.nplusu.in		



This drawing is for reference only. It is not to be used for construction without prior permission from the architect. Any person doing so shall be liable to criminal prosecution and civil damages for damages.

Signature Not Verified
Digitally signed by Nivedita Pande
DN: cn=Nivedita Pande, o=N + U DESIGN STUDIO, email=info@nplusu.in, c=IN

Signature Not Verified
Digitally signed by Nivedita Pande
DN: cn=Nivedita Pande, o=N + U DESIGN STUDIO, email=info@nplusu.in, c=IN

Signature Not Verified
Date: 21/04/2026
Digitally signed by N + U DESIGN STUDIO
DN: cn=N + U DESIGN STUDIO, o=N + U DESIGN STUDIO, email=info@nplusu.com

Signature Not Verified
Date: 21/04/2026
Digitally signed by N + U DESIGN STUDIO
DN: cn=N + U DESIGN STUDIO, o=N + U DESIGN STUDIO, email=info@nplusu.com

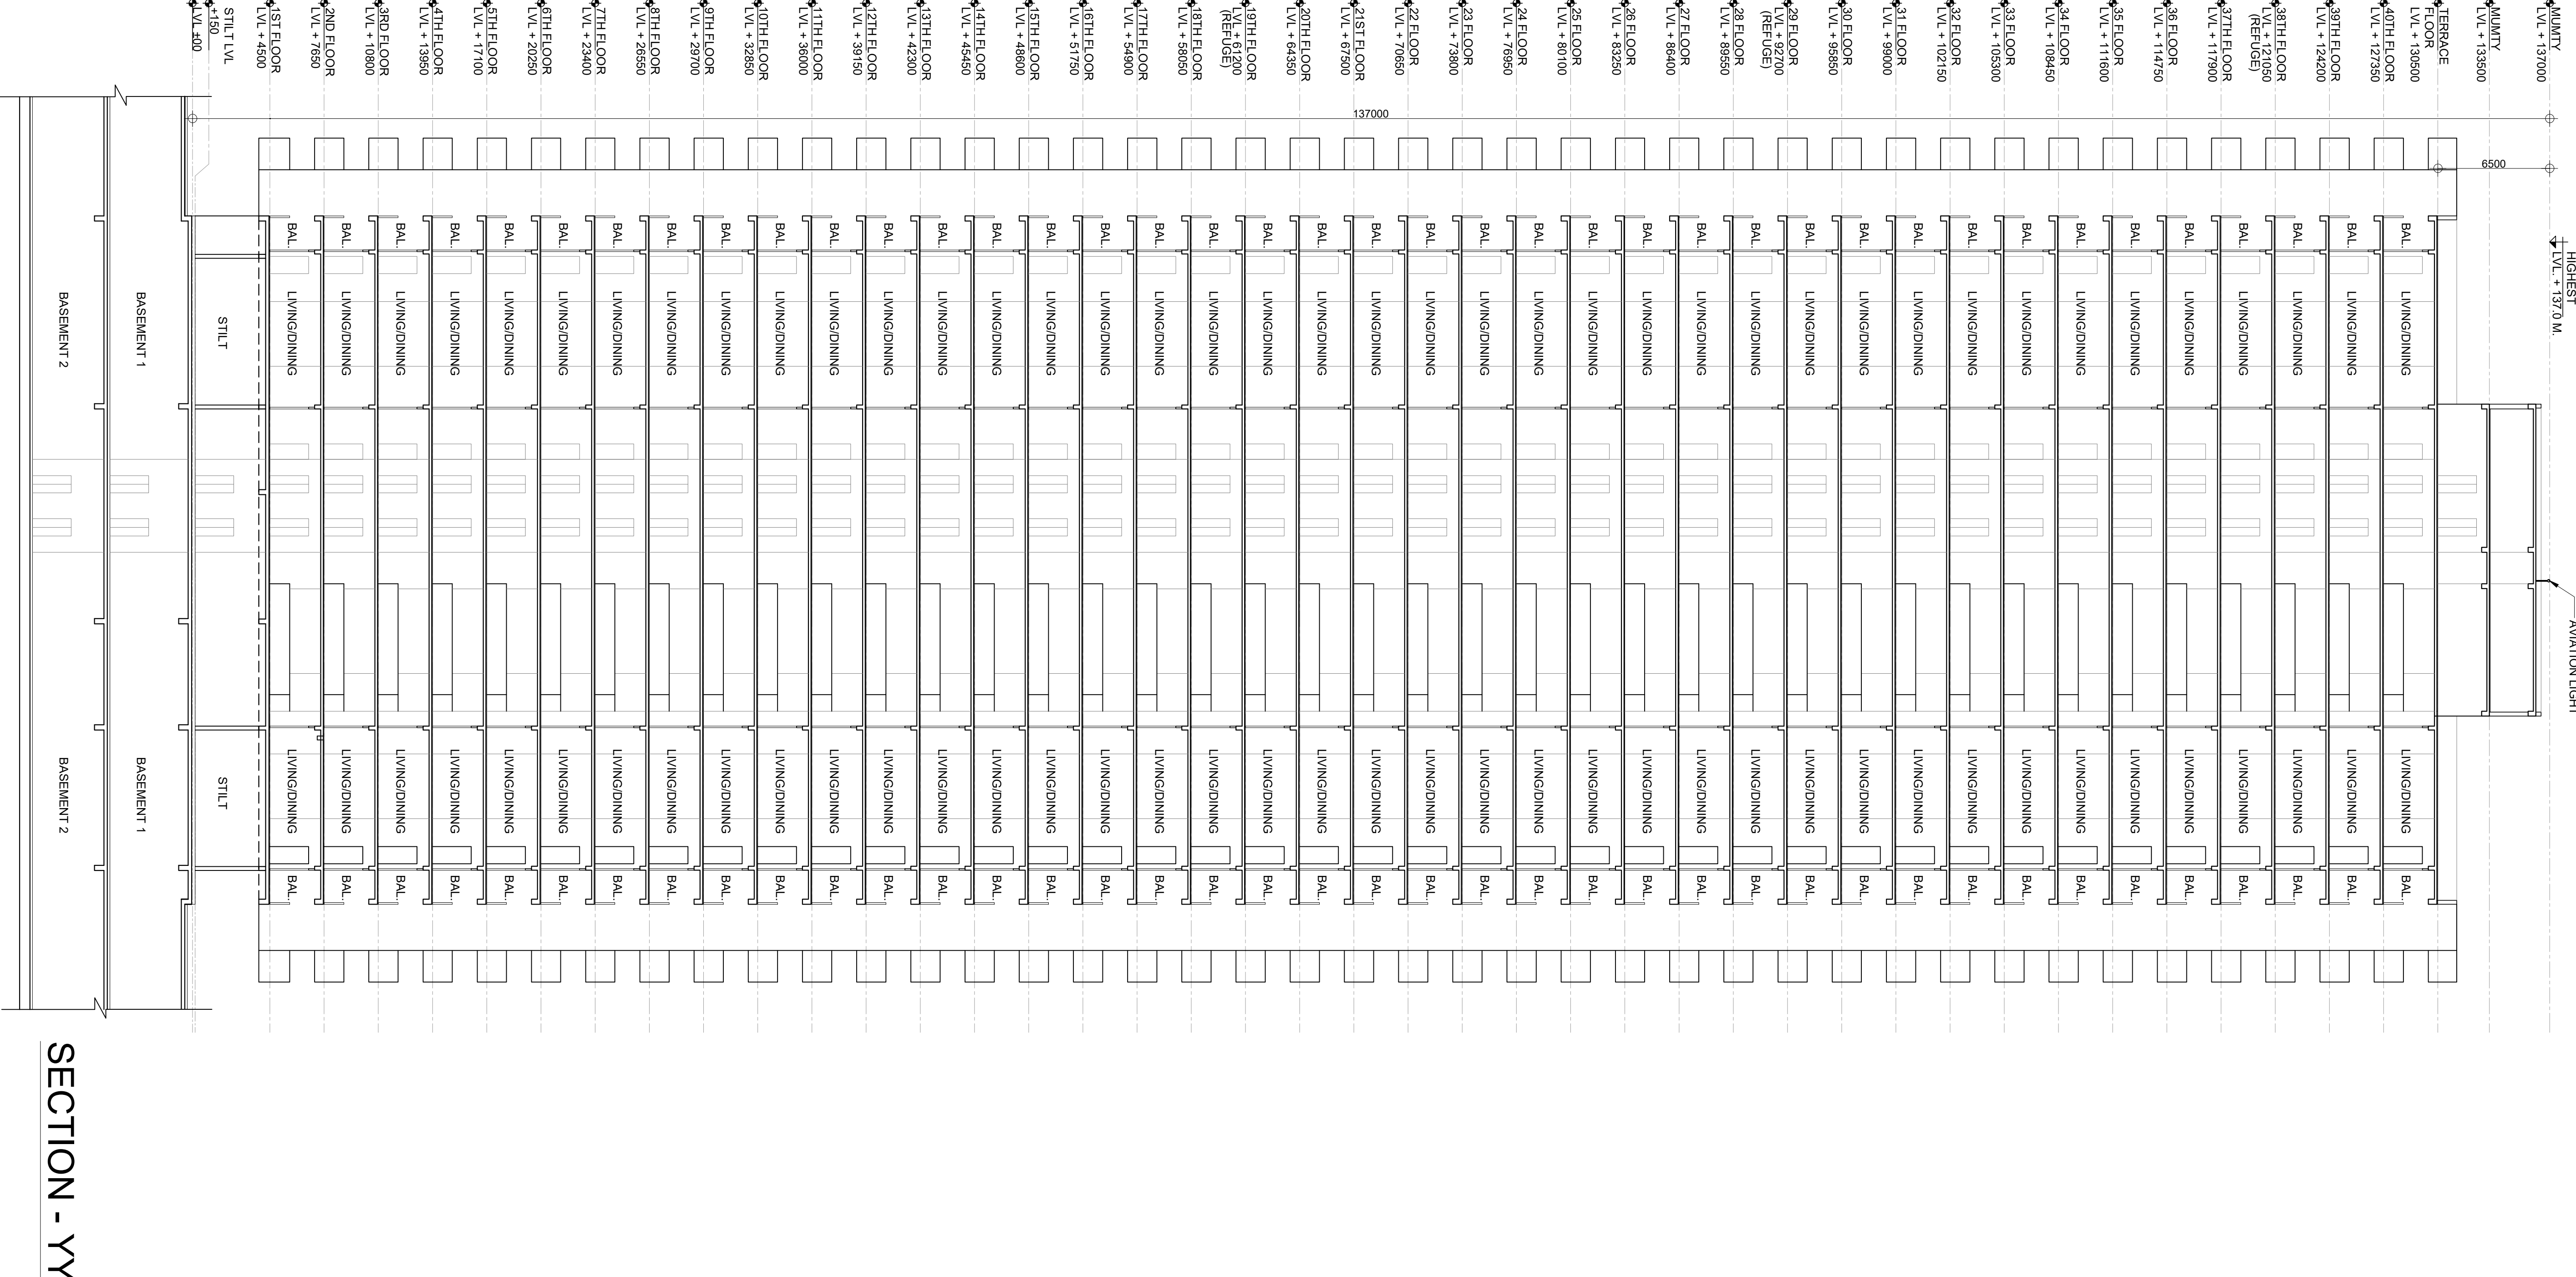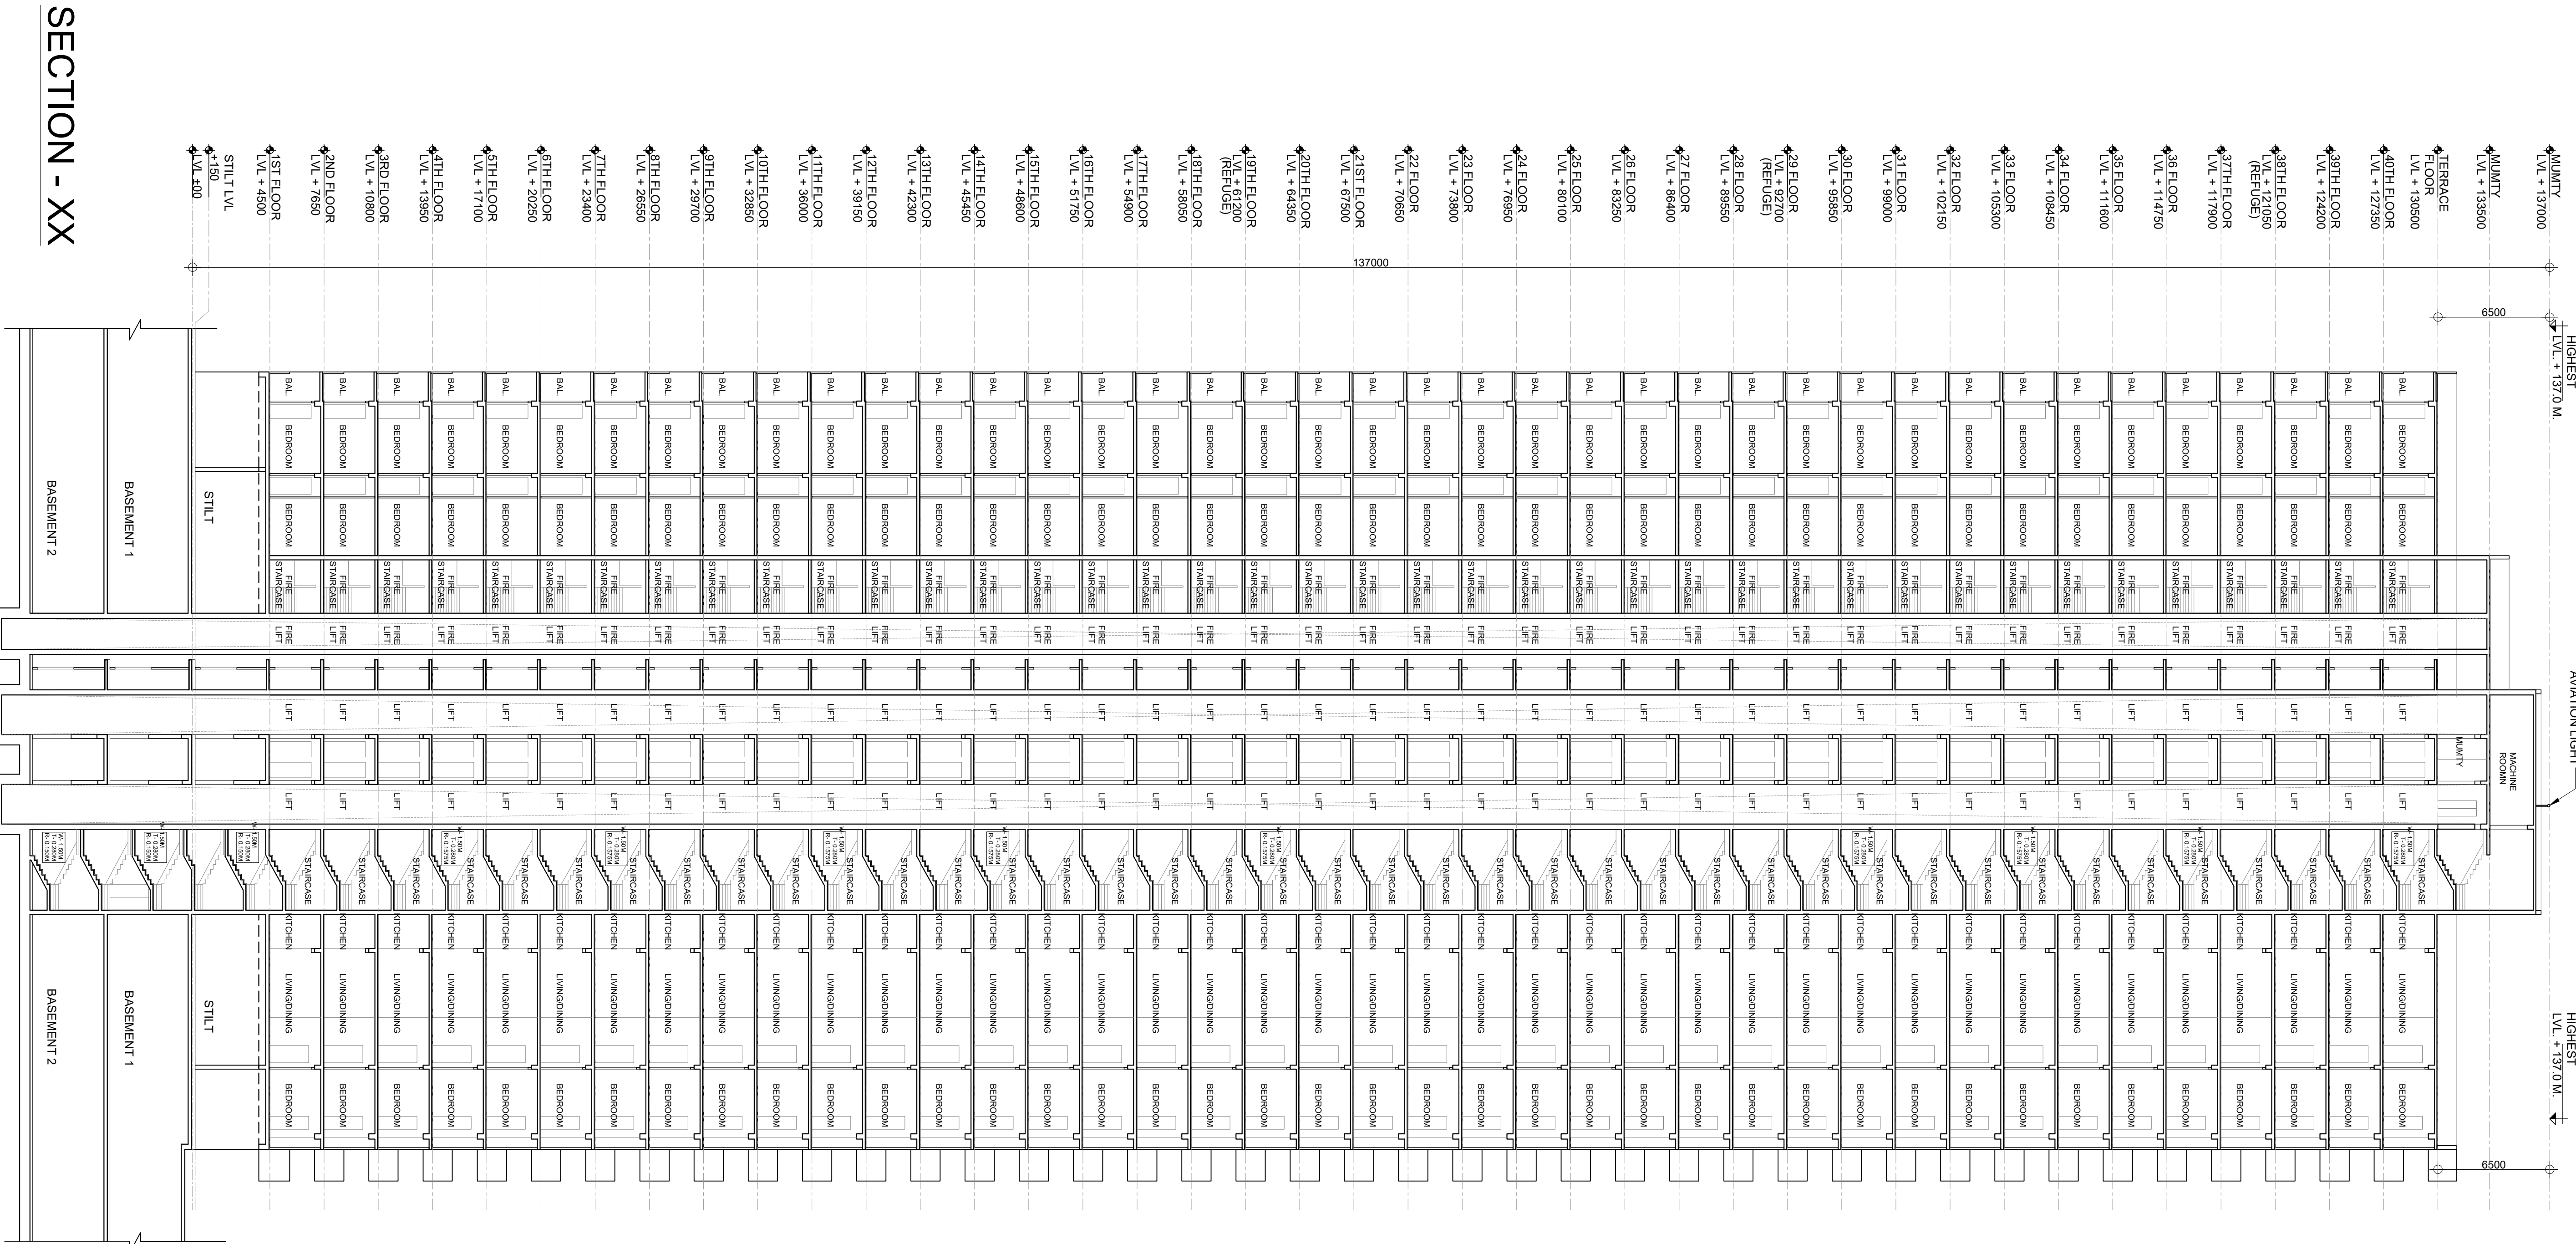

Job Title : COSMOS CORNER, PLOT NO 7B/GH/1, SIDDHARTH VIHAR, DELHI-MEERUT EXPRESSWAY, GHAZIABAD


OWNER: M/S COSMOS REIT PVT. LTD. BF-33, ADITYA CITY CENTRE, INDIRAPURAM, GHAZIABAD

Drawing Title: TOWER - JAGANNATH SECTIONS

Ashish Pandey Nivedita Pandey For Cosmos Reit Private Ltd. Architect: Ashish Pandey Nivedita Pandey Scale: 1:200 Project Team: NUPC North: Architects: N + U DESIGN STUDIO Architecture • Project Management Urban Planning • Product Design



Architect: Owner: SUB -13 Date: 21/04/2026

B-224, OKHA PHASE -1, NEW DELHI - 110029, INDIA
+91-11-2688 8013 Fax: +91-11-2688 8013
E-Mail: info@nplusu.com Website: www.nplusu.com

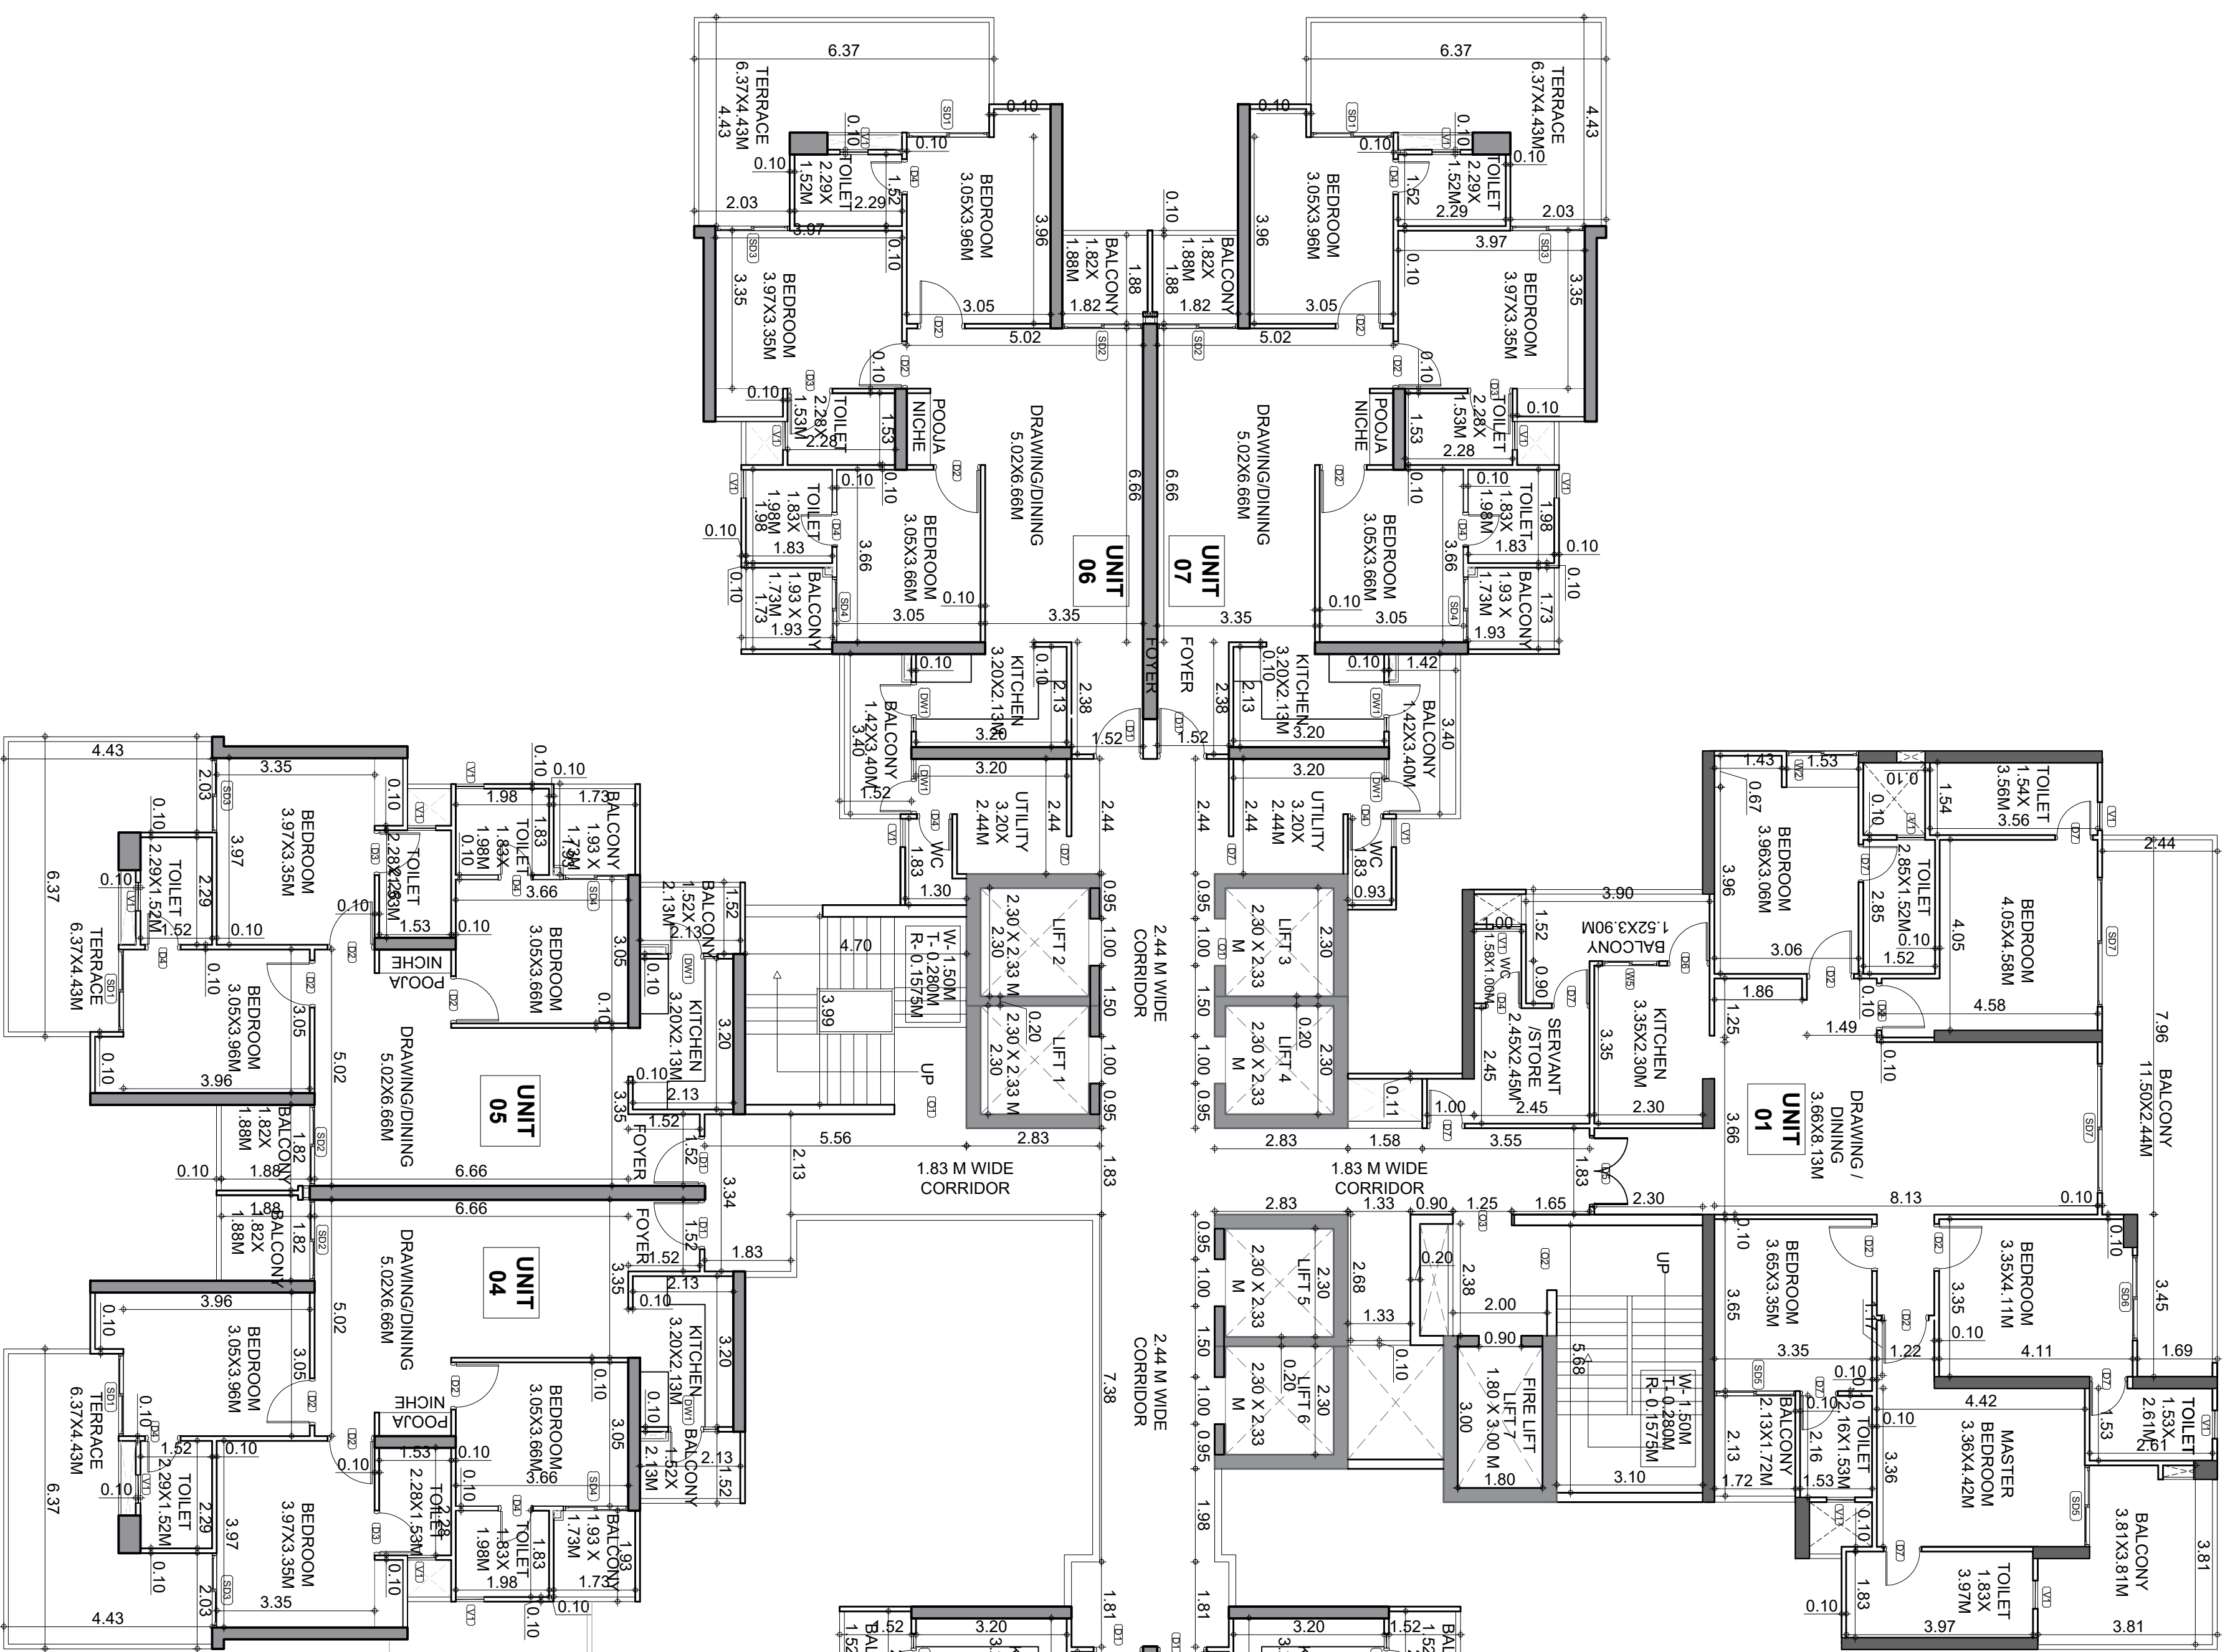



TYPICAL FIRST FLOOR PLAN

TOWER 2 (SUBHADRA)										
UNIT NO.	UNIT TYPE	BALCONY F.A.R. (From Building Area @ 100% FAR)	Enclosed Balcony Area (sqm)	5% FACILITY AREA (From Building Area @ 100% FAR)	5% FACILITY AREA (From Building Area @ 100% FAR)	SERVICE FLOOR (From Building Area @ 100% FAR)	REFUGE AREA AT SERVICE FLOOR (From Building Area @ 100% FAR)	Total area with Balcony (sqm)	Max. Proposed Units	
Statement ID	Statement ID	(A)	(B)	(C)	(D)	(E)	(F)	(G)+(H)+(I)	(J)	
GROUND AND COVERAGE AREA										
226.397	119.461	6.636	14.566	200.315	68.638	42.530	135.81	0	0	
226.397		6.636	14.566	200.315	68.638	42.530	135.81	0	0	
226.397		6.636	14.566	200.315	68.638	42.530	135.81	0	0	
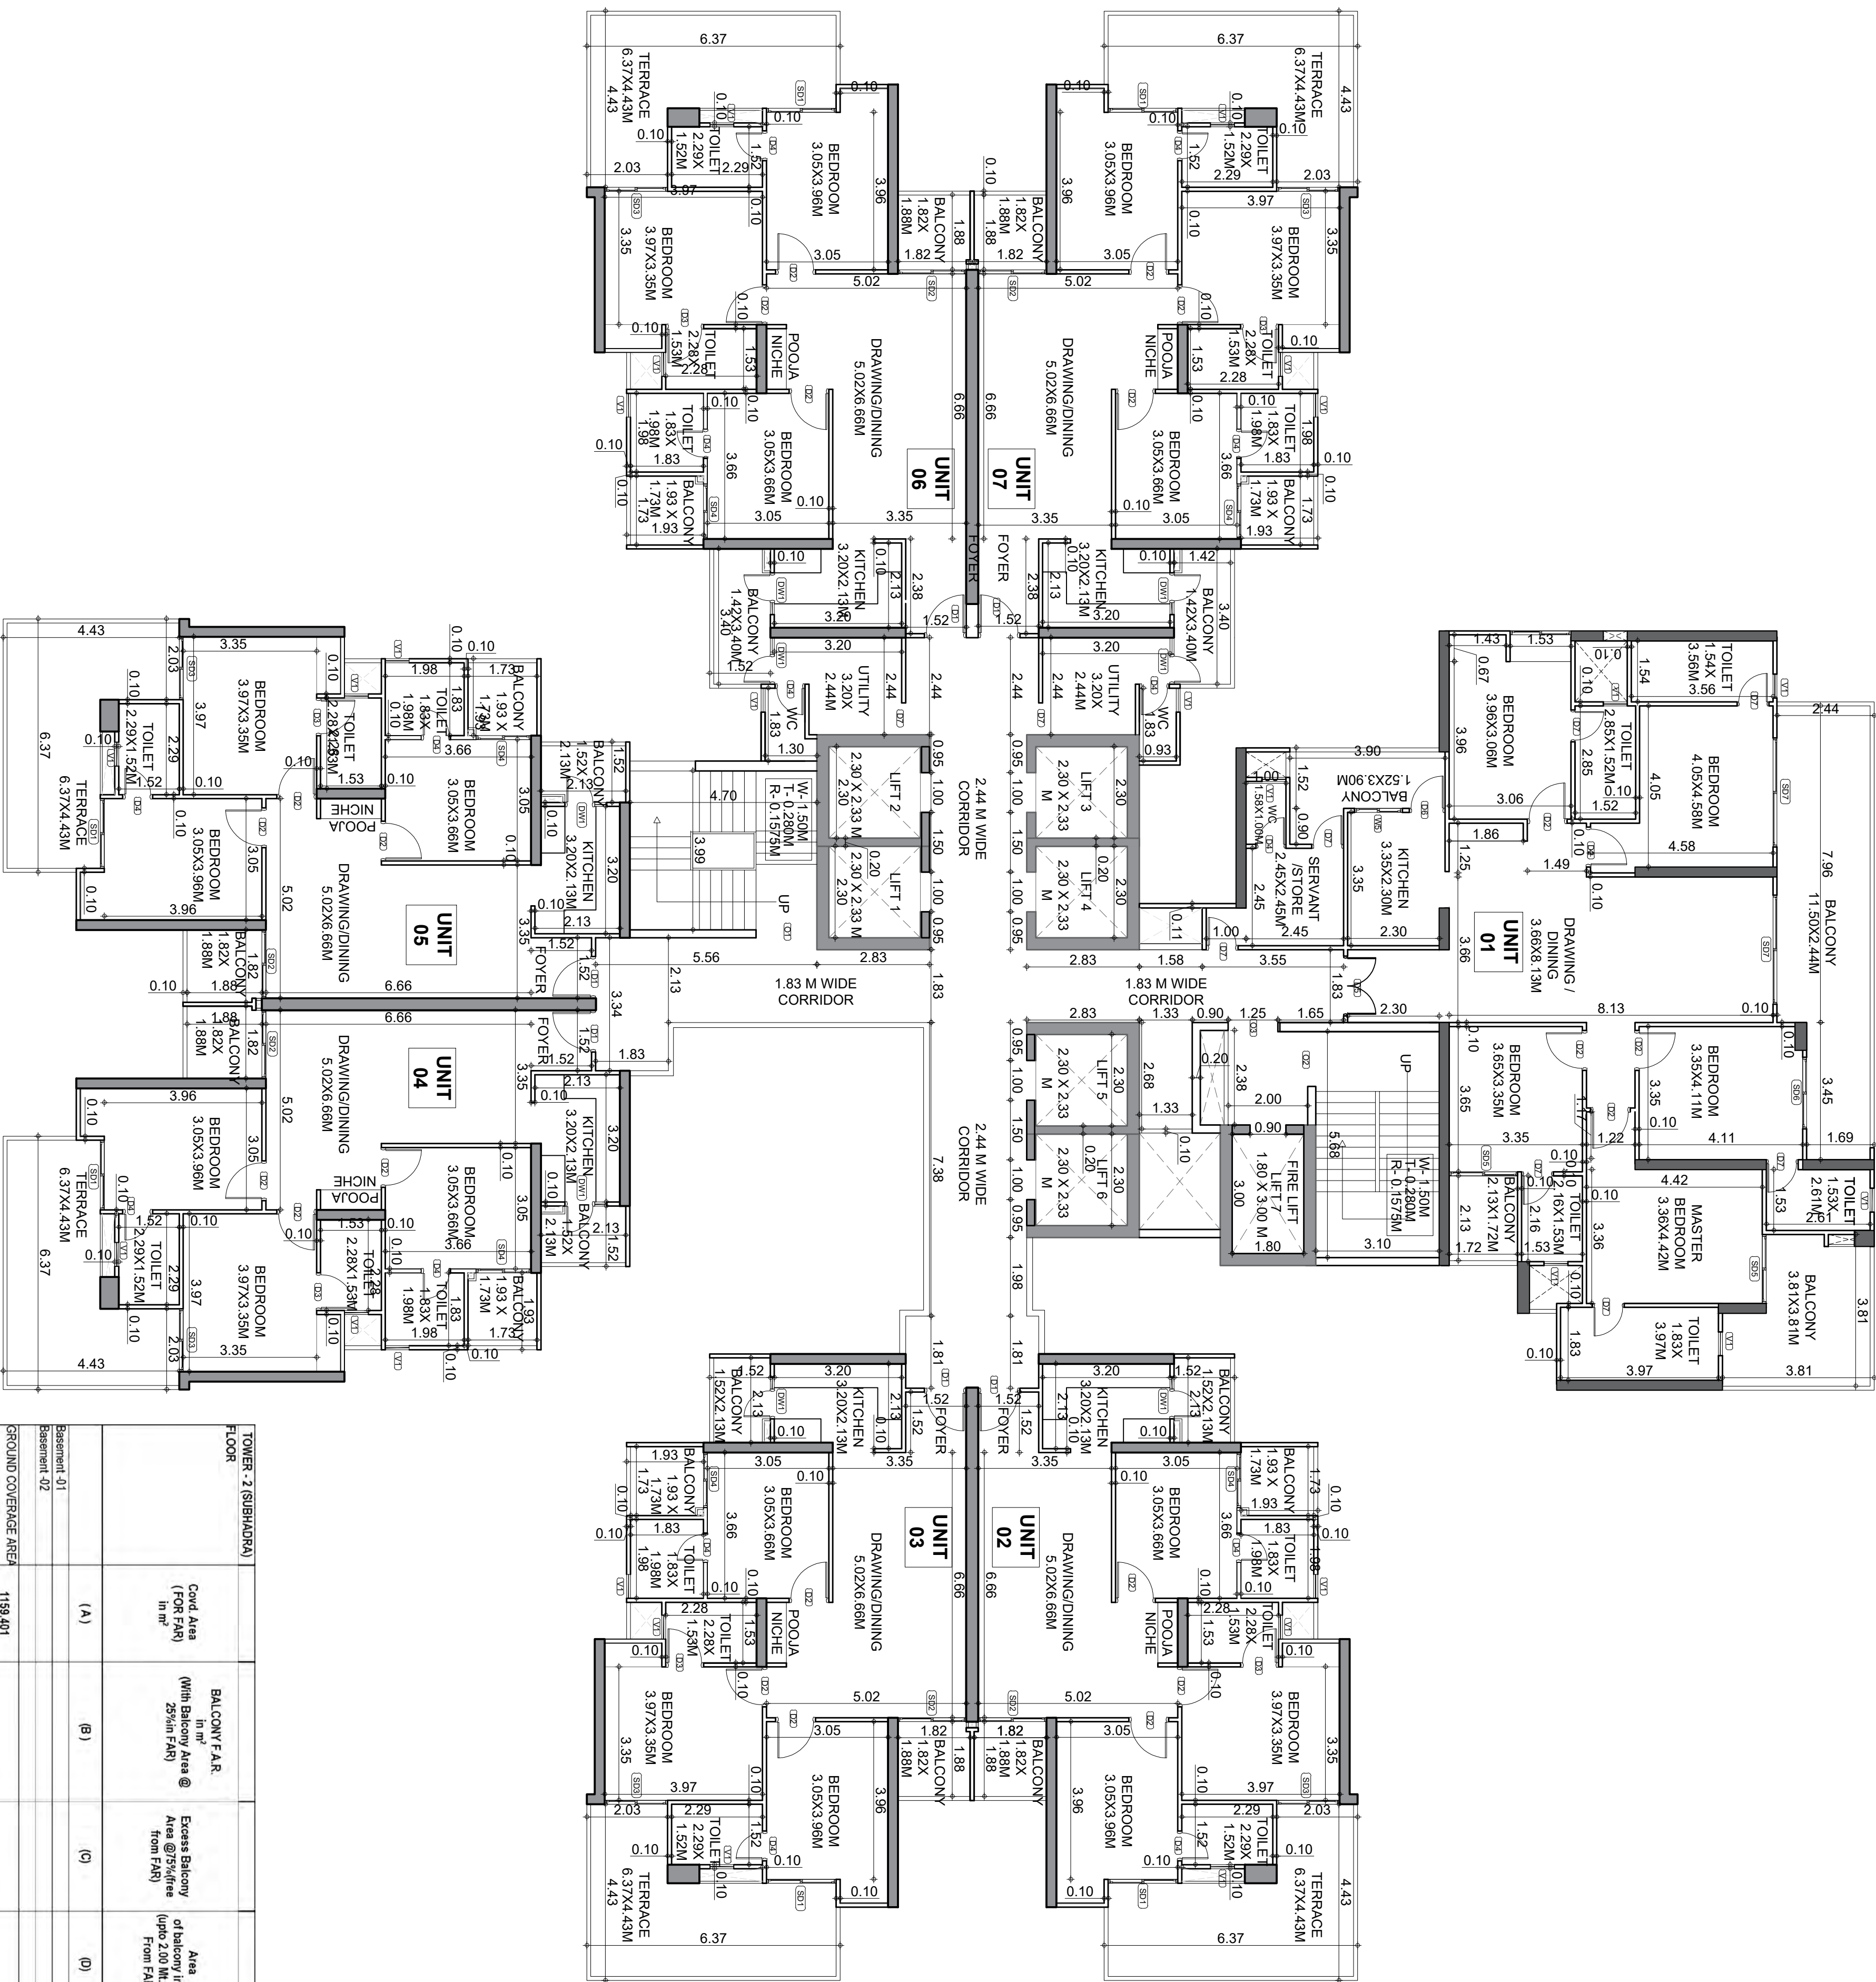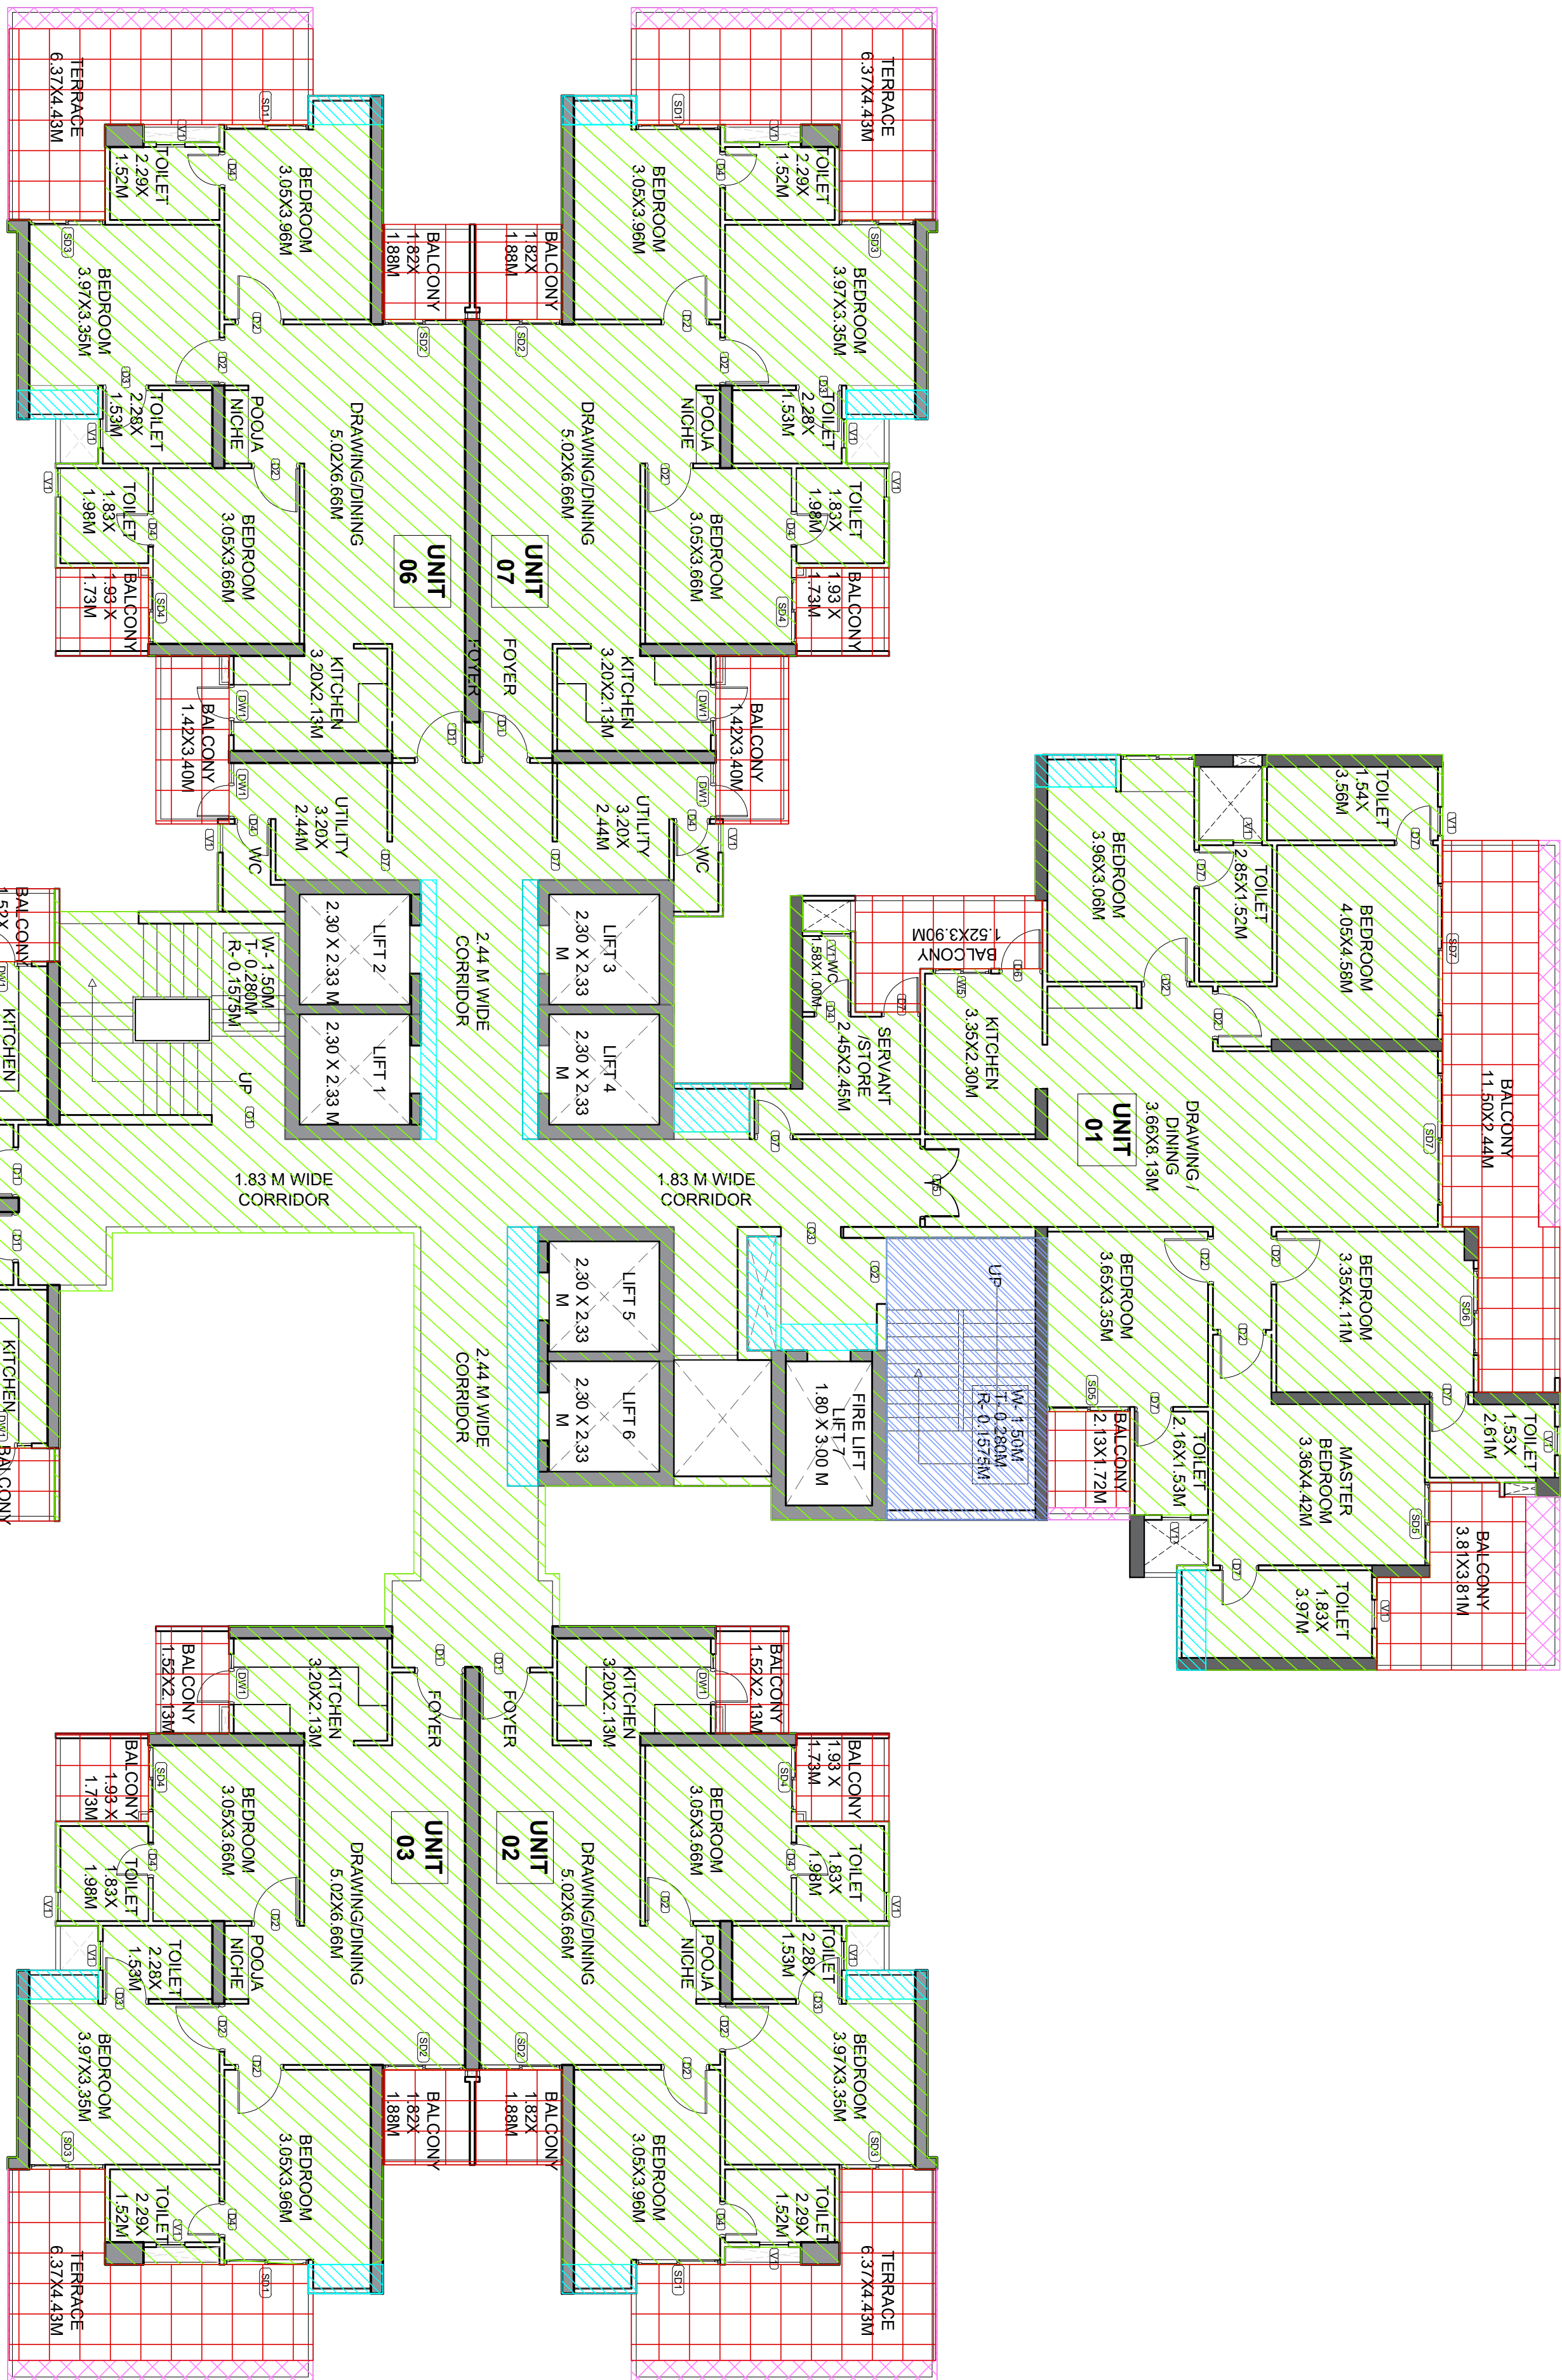


TYPICAL FLOOR PLAN
1ST TO 18TH, 20TH TO 28TH,
30TH TO 37TH & 39TH TO 40TH
FLOOR



OWNER'S SUBHADRA FLOOR		BALCONY F.A.R. (With Balcony Area @ 25% F.A.R. Balcony)		Extra's Balcony (Up to 20.00 M ² from F.A.R.)		Area (Sq. Meters) (Common Corridor, Fire Area, etc.)		Service Floor (Common Corridor, Fire Area, etc.)		Service Area at (F.A.R. Balcony)		Total and Area with (F.A.R. Balcony)		No. of Proposed Units	
Bearing: 31°		(A)	(B)	(C)	(D)	(E)	(F)	(G)	(H)	J=H+C+E+G		K		L	
Bearing: 31°		119.40													
GROUND COVERAGE AREA		234.38	6.40	14.40	264.14	64.33	64.30			315.51		8			
Unit 1		881.20	6.06	13.66	200.91	25.42	13.66			119.40		7			
Unit 2		881.20	6.06	13.66	200.91	25.42	13.66			119.40		7			
Unit 104		881.20	6.06	13.66	200.91	25.42</									

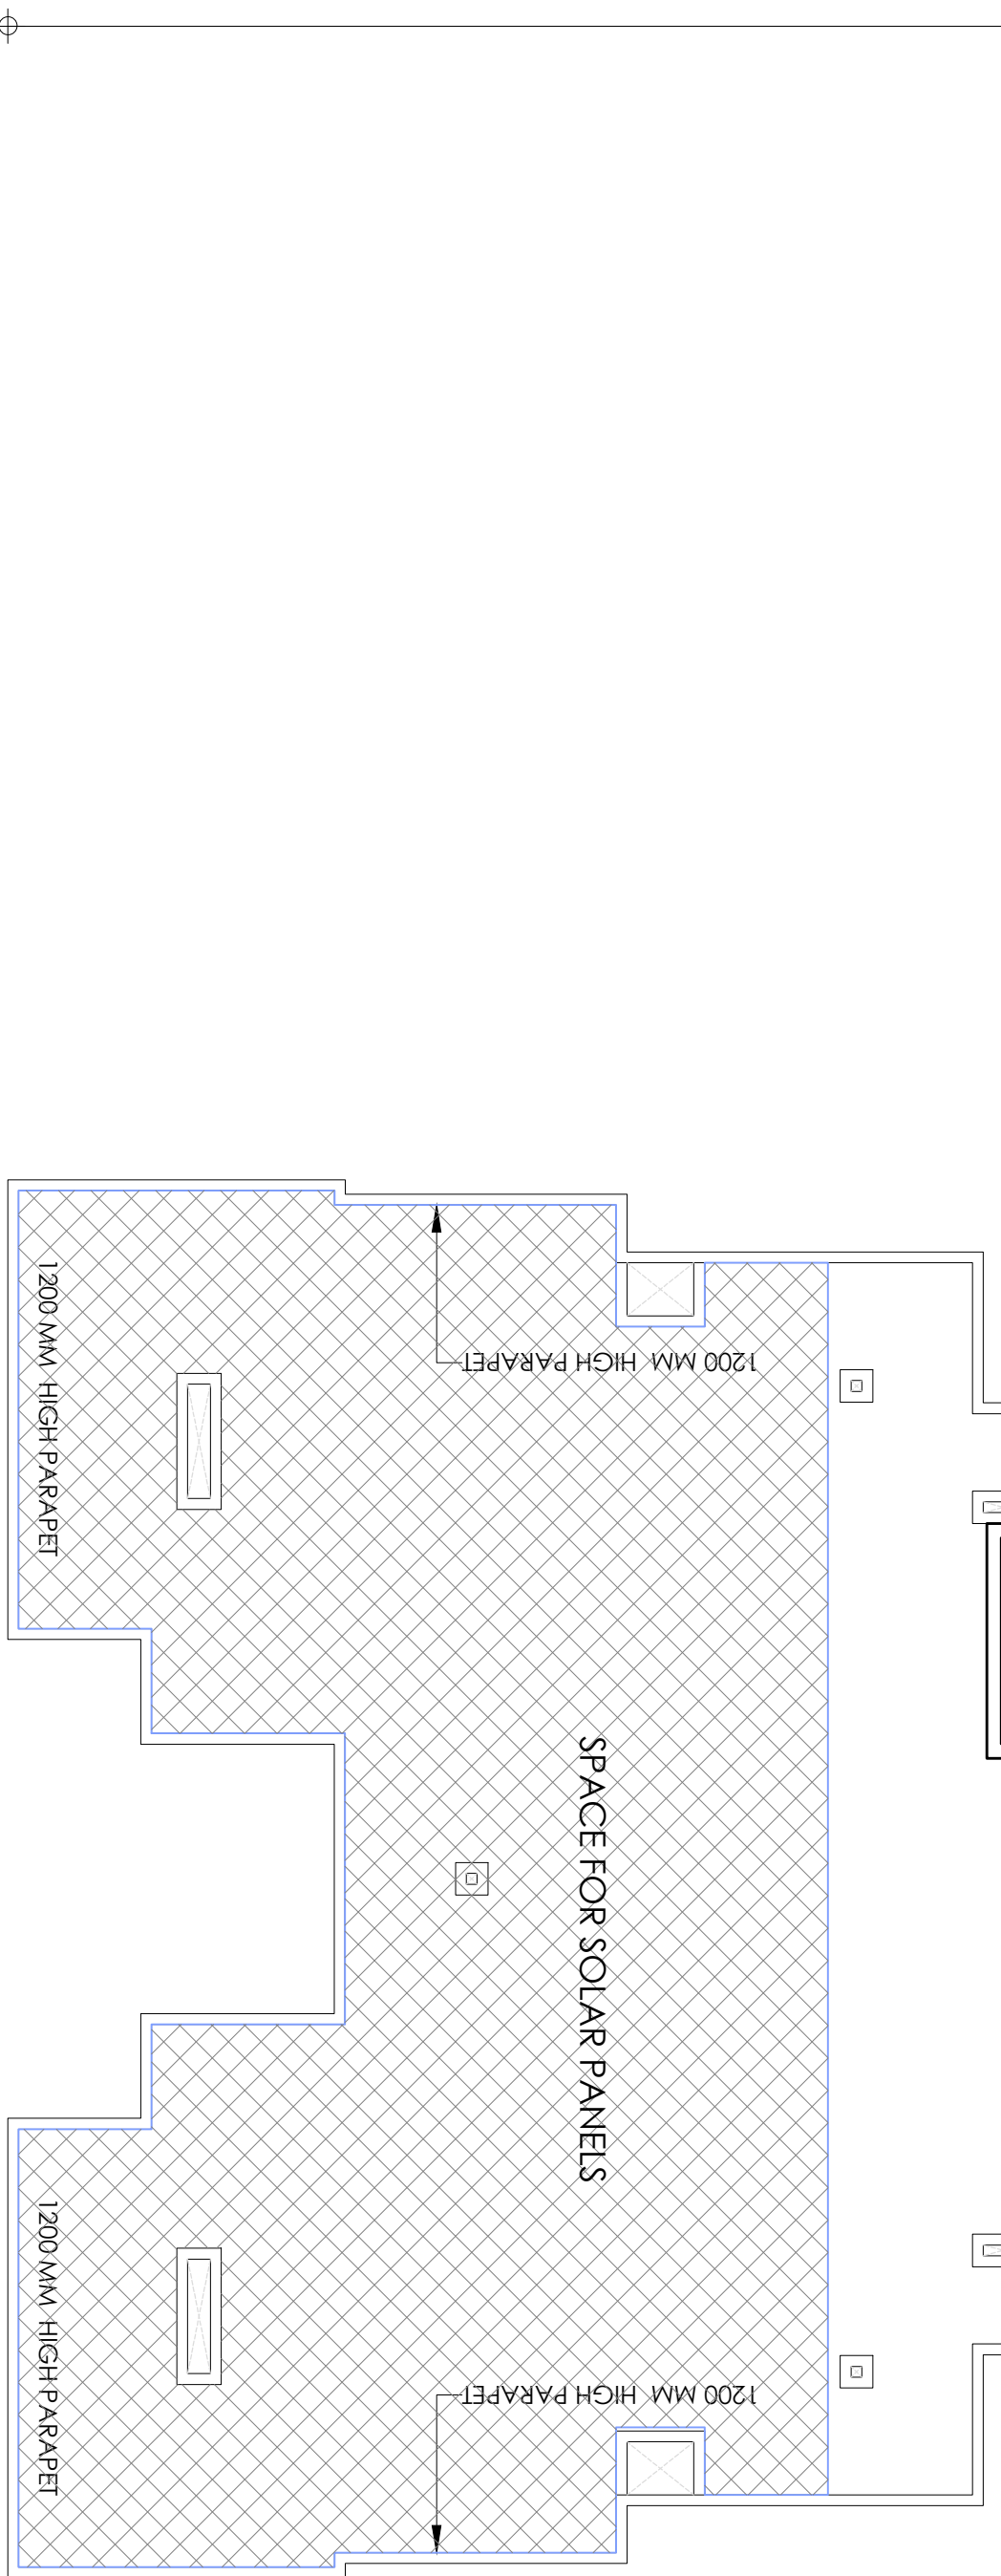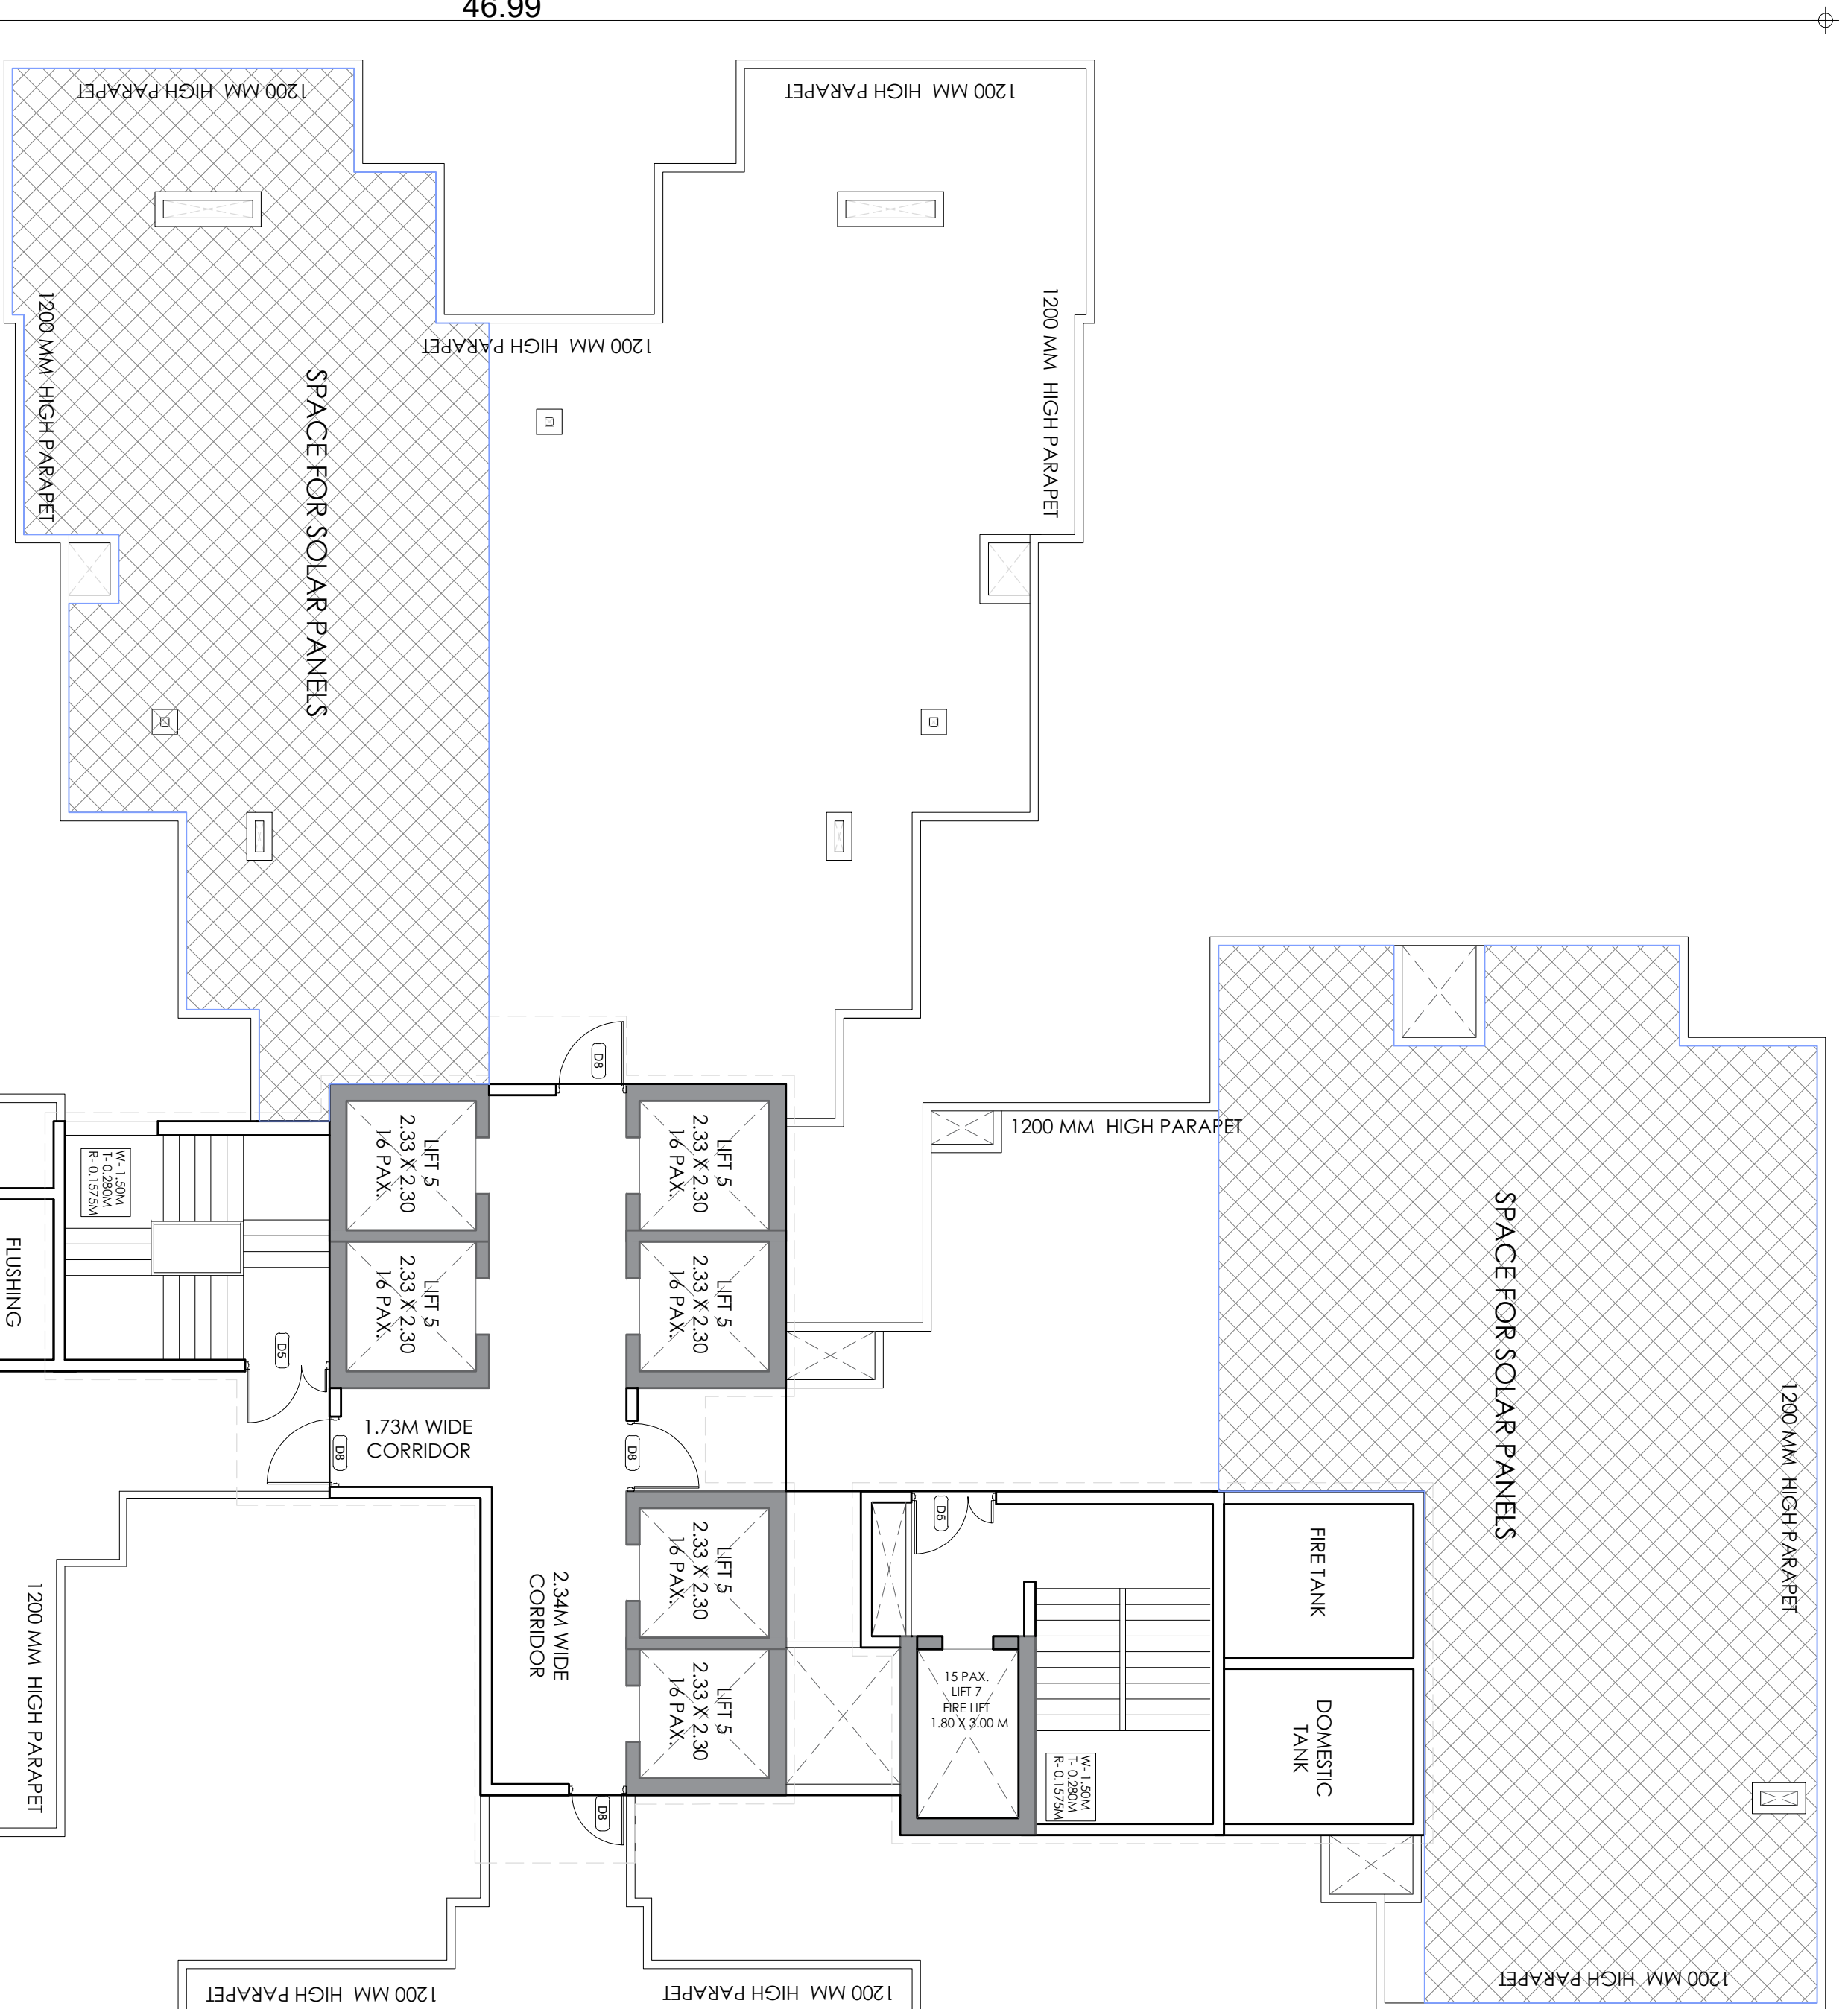


TERRACE PLAN

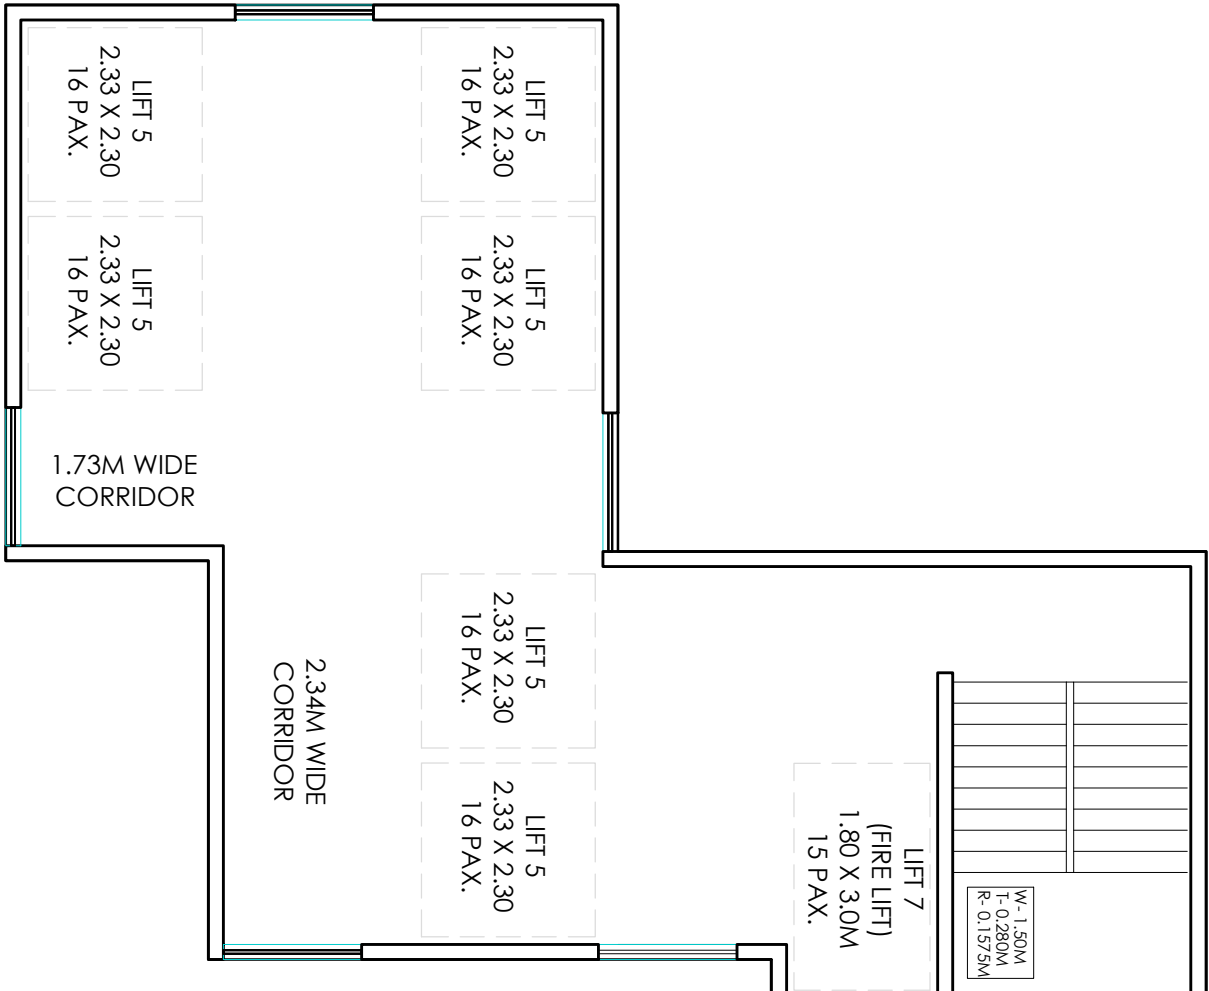

LIFT MACHINE LVL PLAN

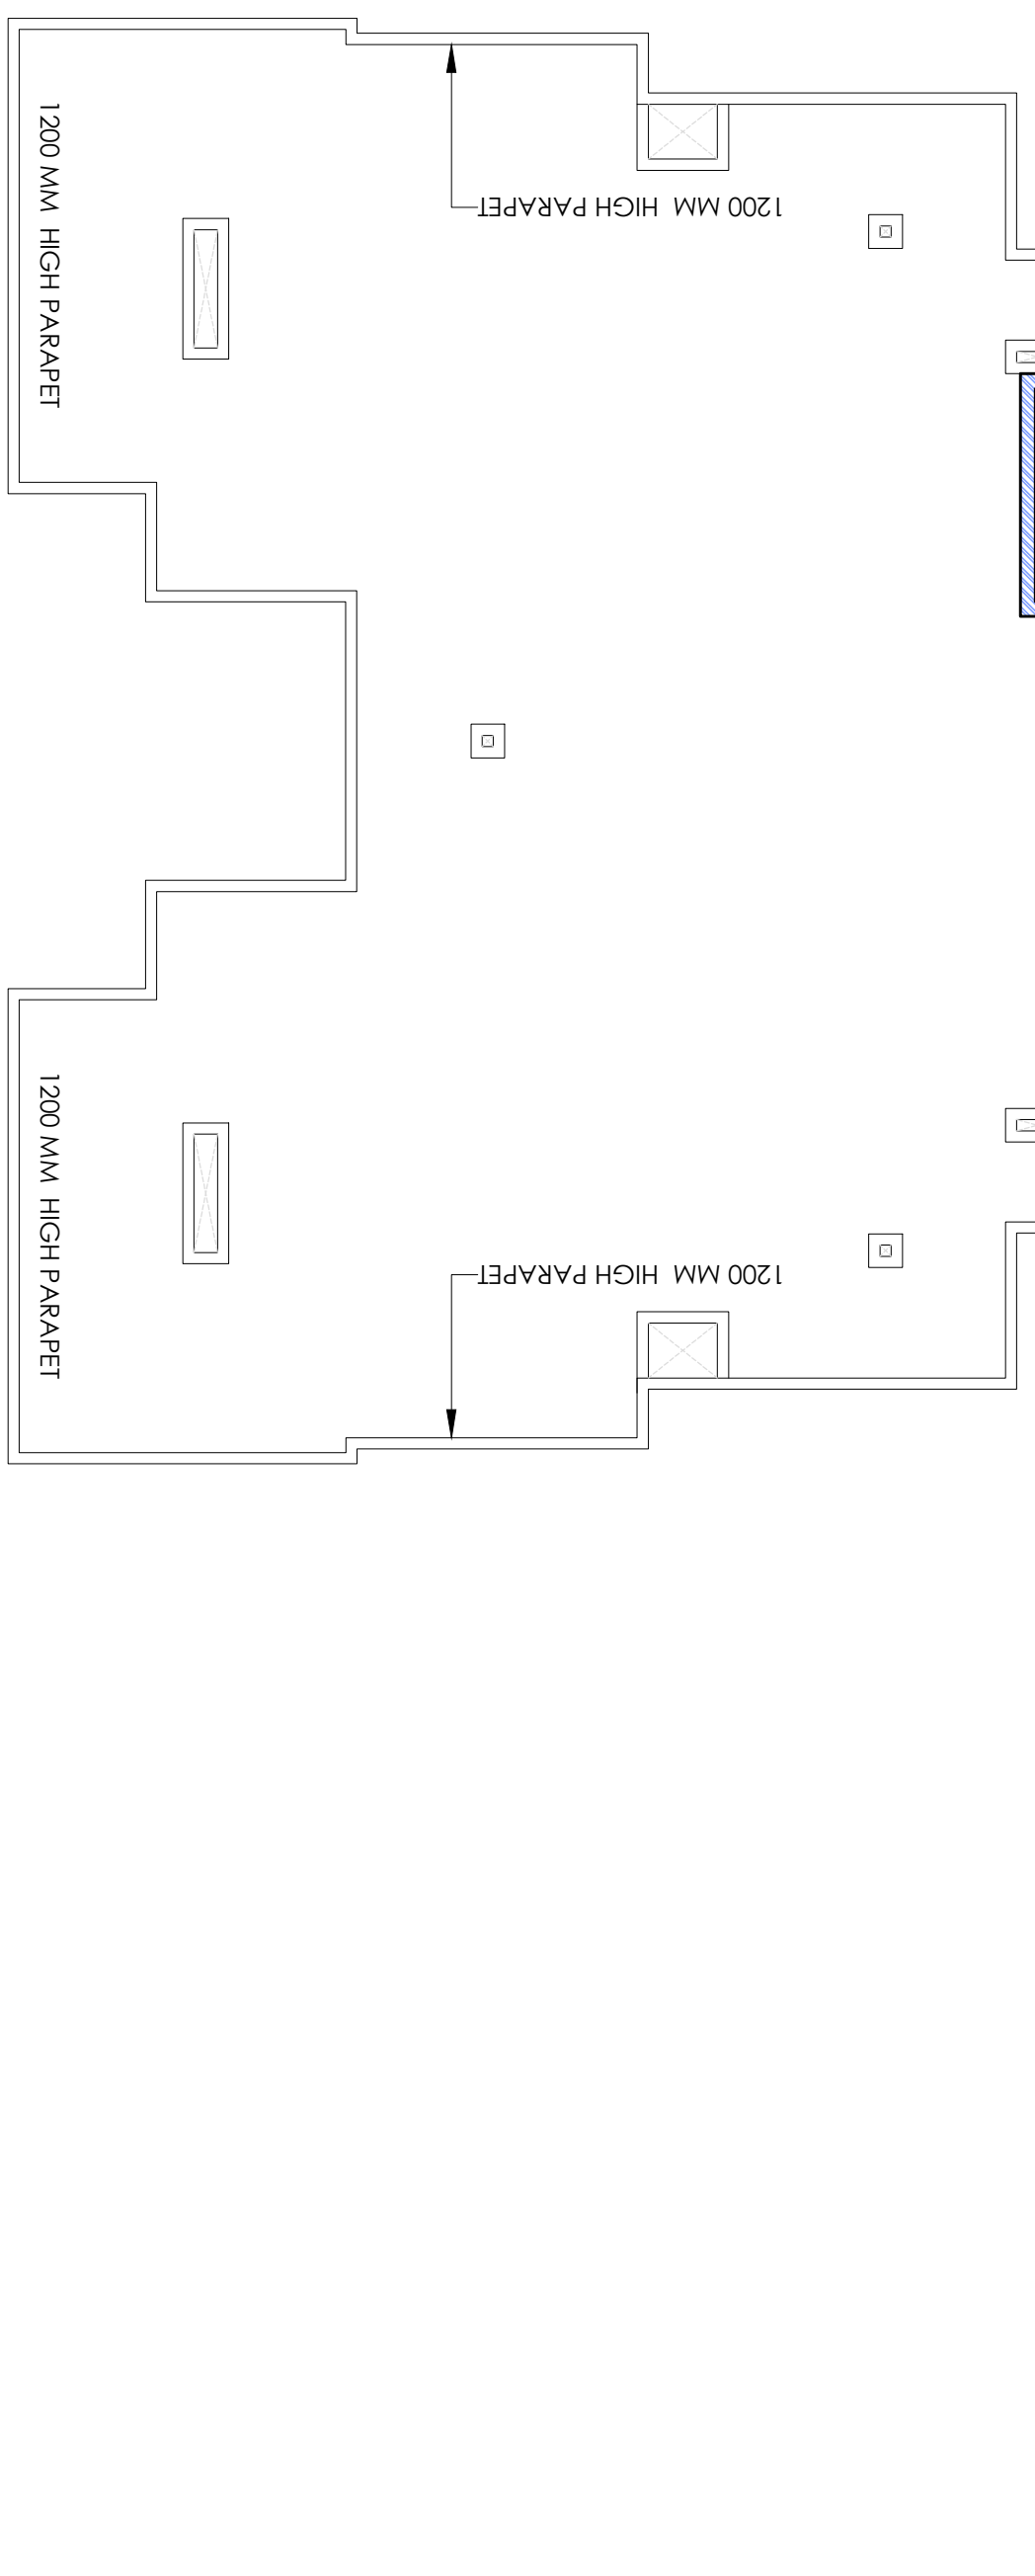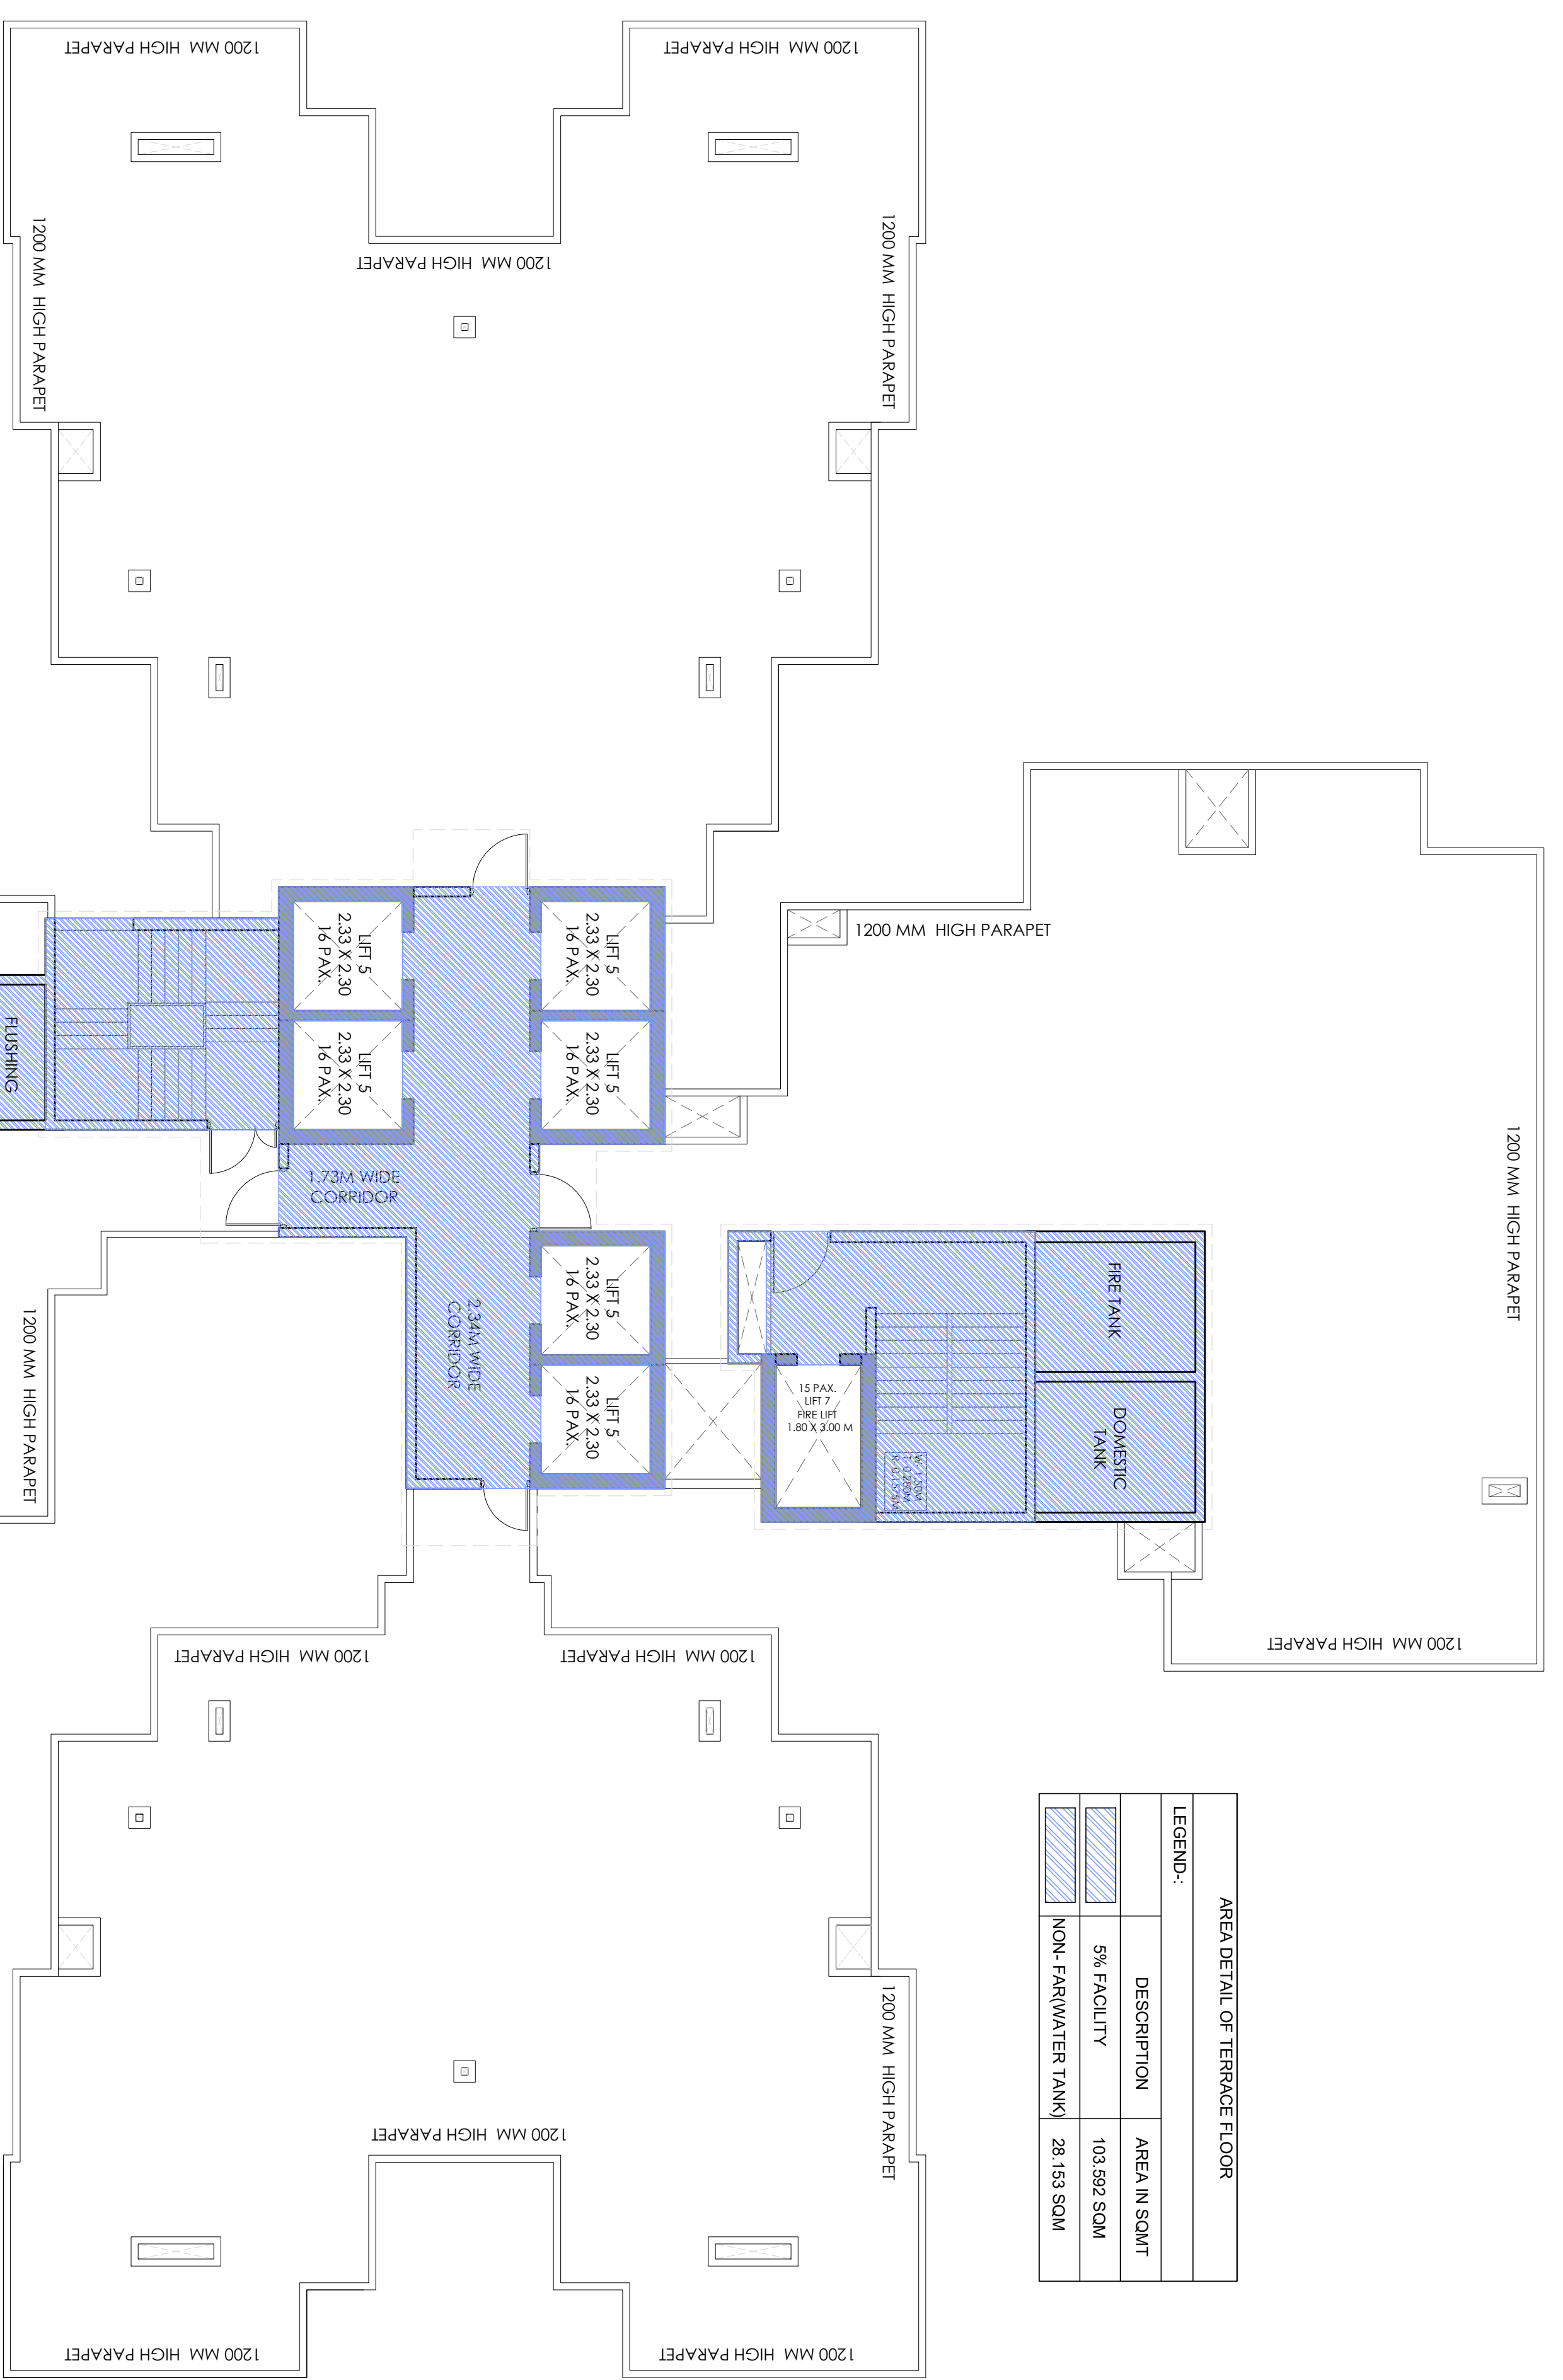

TERRACE AREA DETAIL

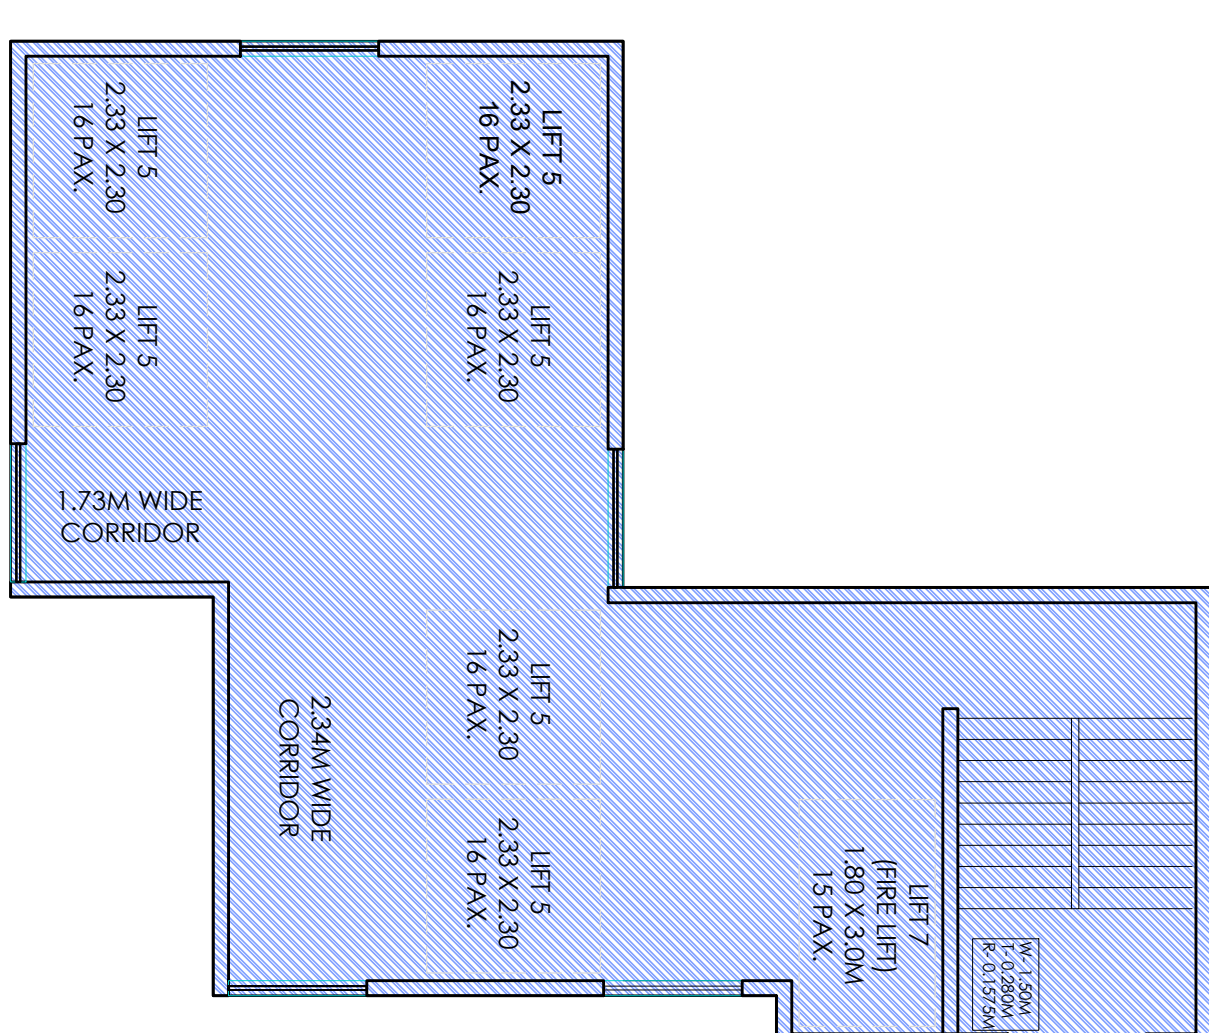

LIFT MACHINE ROOM AREA DETAIL

AREA DETAIL OF TERRACE FLOOR		
LEGEND:	DESCRIPTION	AREA IN SQ.MT
	5% FACILITY	10.582 SQ.M
	NON-PARAWATER TANK	28.153 SQ.M

TYPE	WIDTH	HEIGHT	SILL	LINTEL
D1	1.05	2.40	0.00	2.40
D2	1.00	2.40	0.00	2.40
D3	0.95	2.40	0.00	2.40
D4	0.75	2.40	0.00	2.40
D5	1.50	2.40	0.00	2.40
D6	0.90	2.40	0.00	2.40
D7	0.80	2.40	0.00	2.40
D8	1.25	2.40	0.00	2.40
DW1	1.05	2.40/1.35	0.00/1.05	2.40
DW2	2.44	2.40/2.10	0.00/0.30	2.40
DW3	1.00	2.40/2.10	0.00/0.30	2.40
SD1	1.75	2.30	0.10	2.40
SD2	1.715	2.30	0.10	2.40
SD3	1.58	2.30	0.10	2.40
SD4	1.38	2.30	0.10	2.40
SD5	1.73	2.30	0.10	2.40
SD6	1.80	2.30	0.10	2.40
SD7	2.74	2.30	0.10	2.40
V1	0.60	1.20	1.20	2.40
V2	2.00	1.20	1.20	2.40
O1	1.53	2.40	0.00	2.40
O2	1.38	2.40	0.00	2.40
O3	1.25	2.40	0.00	2.40
W1	1.80	1.20	1.20	2.40
W2	1.53	1.20	1.20	2.40
W3	1.78	1.20	1.20	2.40
W4	2.03	1.20	1.20	2.40
W5	1.20	1.05	1.35	2.40
FD1	1.25	2.40	0.00	2.40
FD2	1.50	2.40	0.00	2.40
GL1	11.17	4.00	0.00	4.00

PARKING REQUIREMENT - SUBHADRA		
UNIT 1-40 UNITS X 1.5 ECS	60 CARS	
UNIT 6 & 7 - 80 UNITS X 1.25 ECS	100 CARS	
UNIT 2,3,4 & 5 -157 UNITS X 1 ECS	157 CARS	
TOTAL (TOTAL UNITS-277)	317 CARS	

AREA DETAIL OF TERRACE FLOOR		
LEGEND:	DESCRIPTION	AREA IN SQ.MT
	5% FACILITY	10.423 SQ.M
	TOTAL	227.622 SQ.M

Job Title :

COSMOS CORNER, PLOT NO 7B/GH/1,
SIDDHARTH VIHAR, DELHI-MEERUT EXPRESSWAY,
GHAZIABAD

OWNER:

M/S COSMOS REIT PVT. LTD.
BF-33, ADITYA CITY CENTRE,
INDIRAPURAM, GHAZIABAD

Drawing Title:

TOWER 2 (SUBHADRA) -TERRACE
FLOOR PLAN

Ashad Uday Nivedita Pandey

For Cosmos Reit Private Ltd.
Approved Signature

Architect:

Owner:

Scale: 1:100

Dwg No: SUB -18

Project Team: NUPC

Date: 21/04/2026

North:


Architects: N + U DESIGN STUDIO
Architecture • Project Management
Urban Planning • Product Design

Signature Not Verified


Signature Not Verified

Signature Not Verified

Signature Not Verified

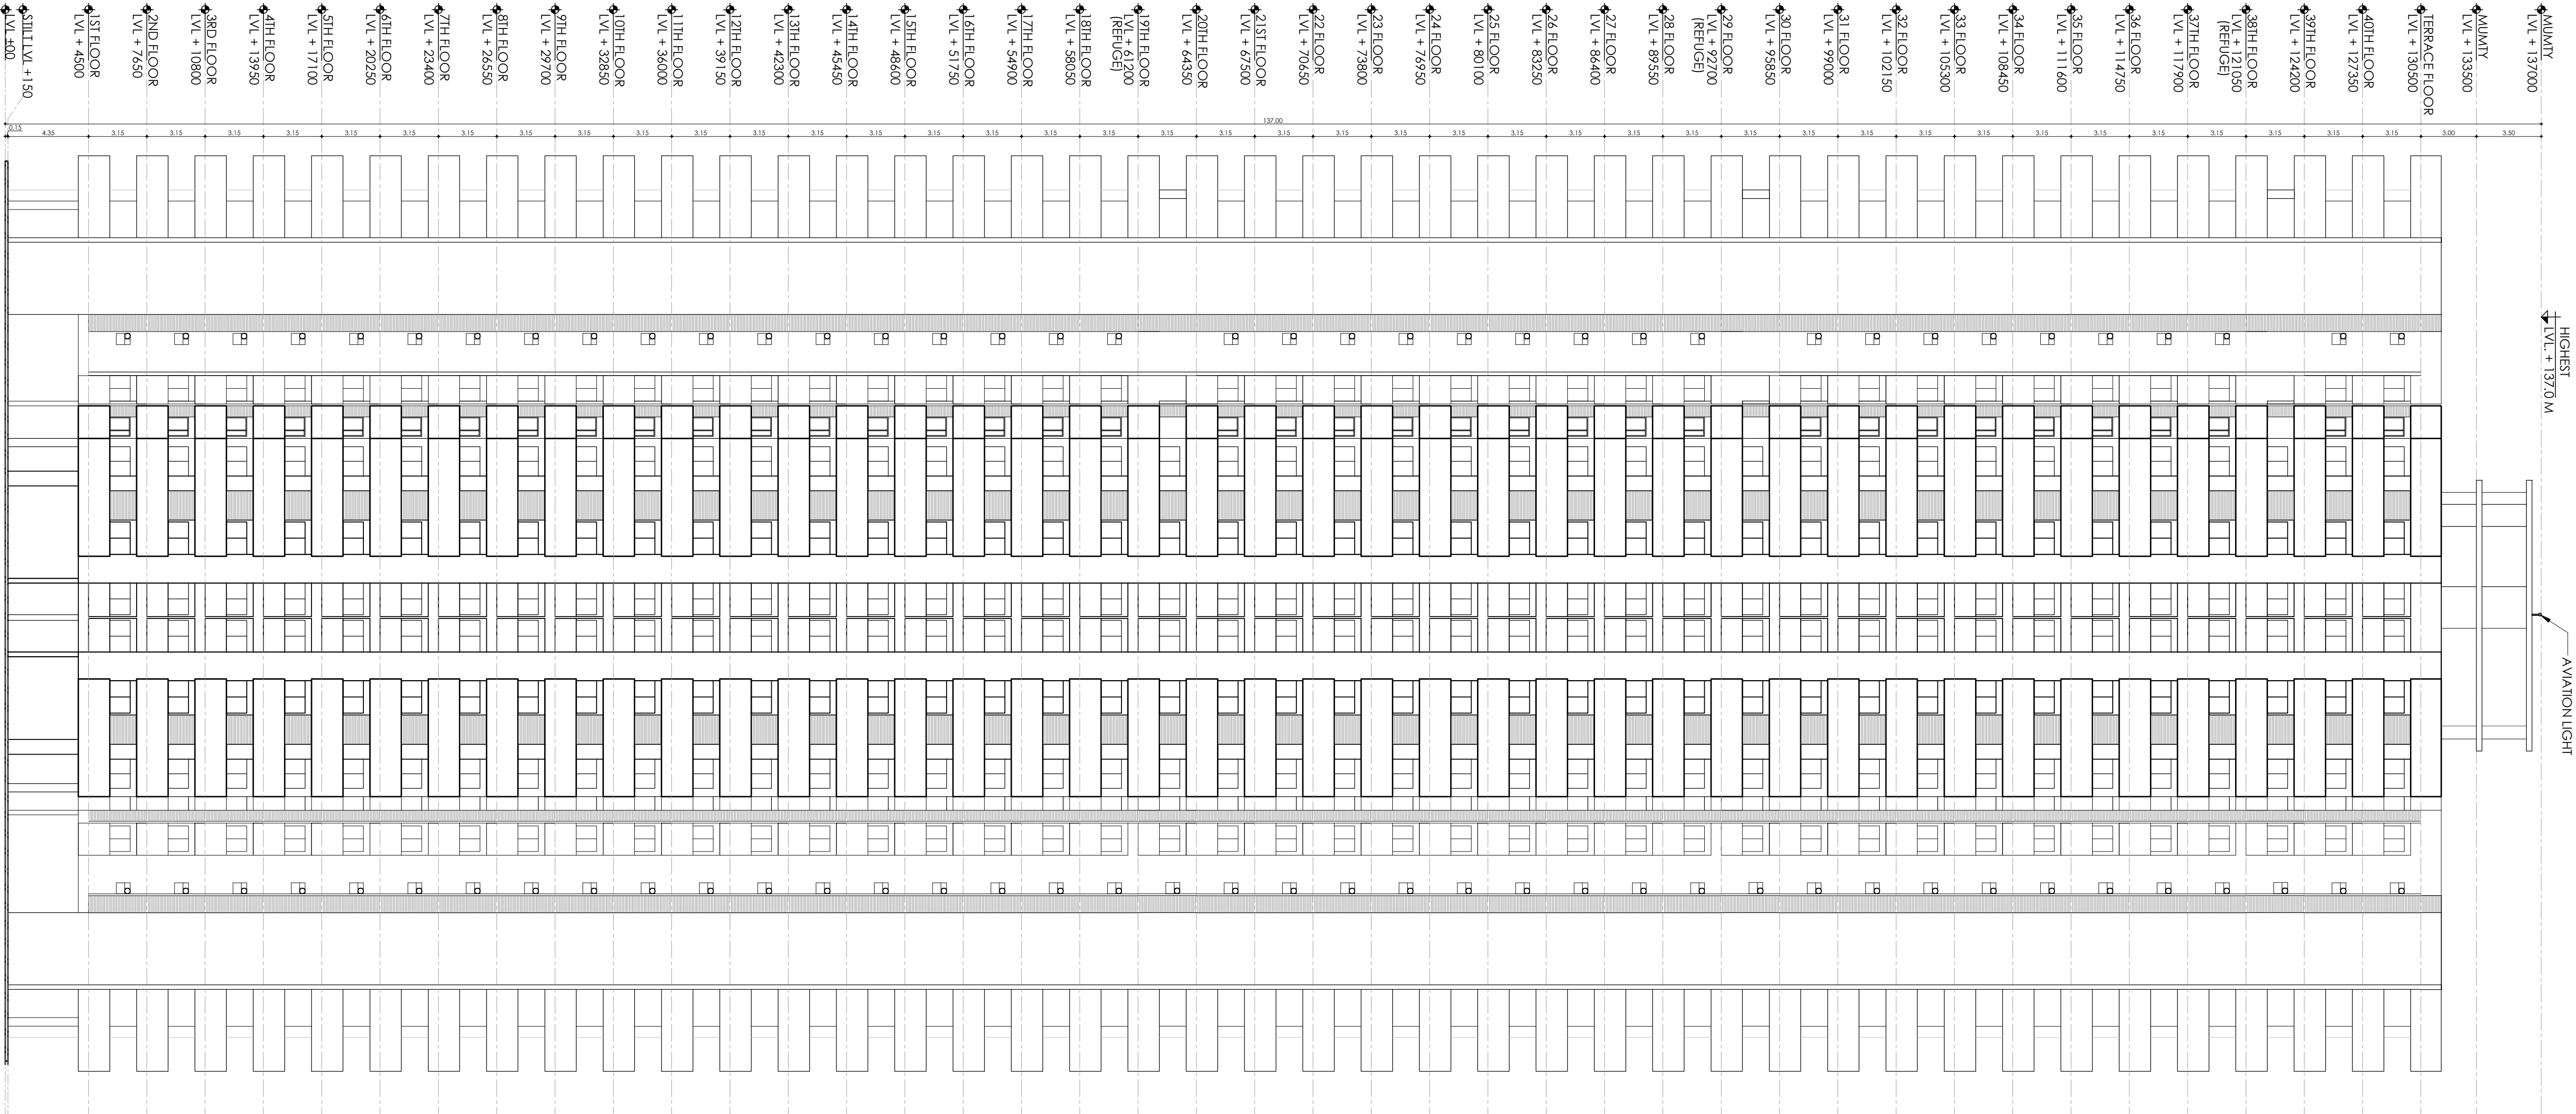

ELEVATION - 1

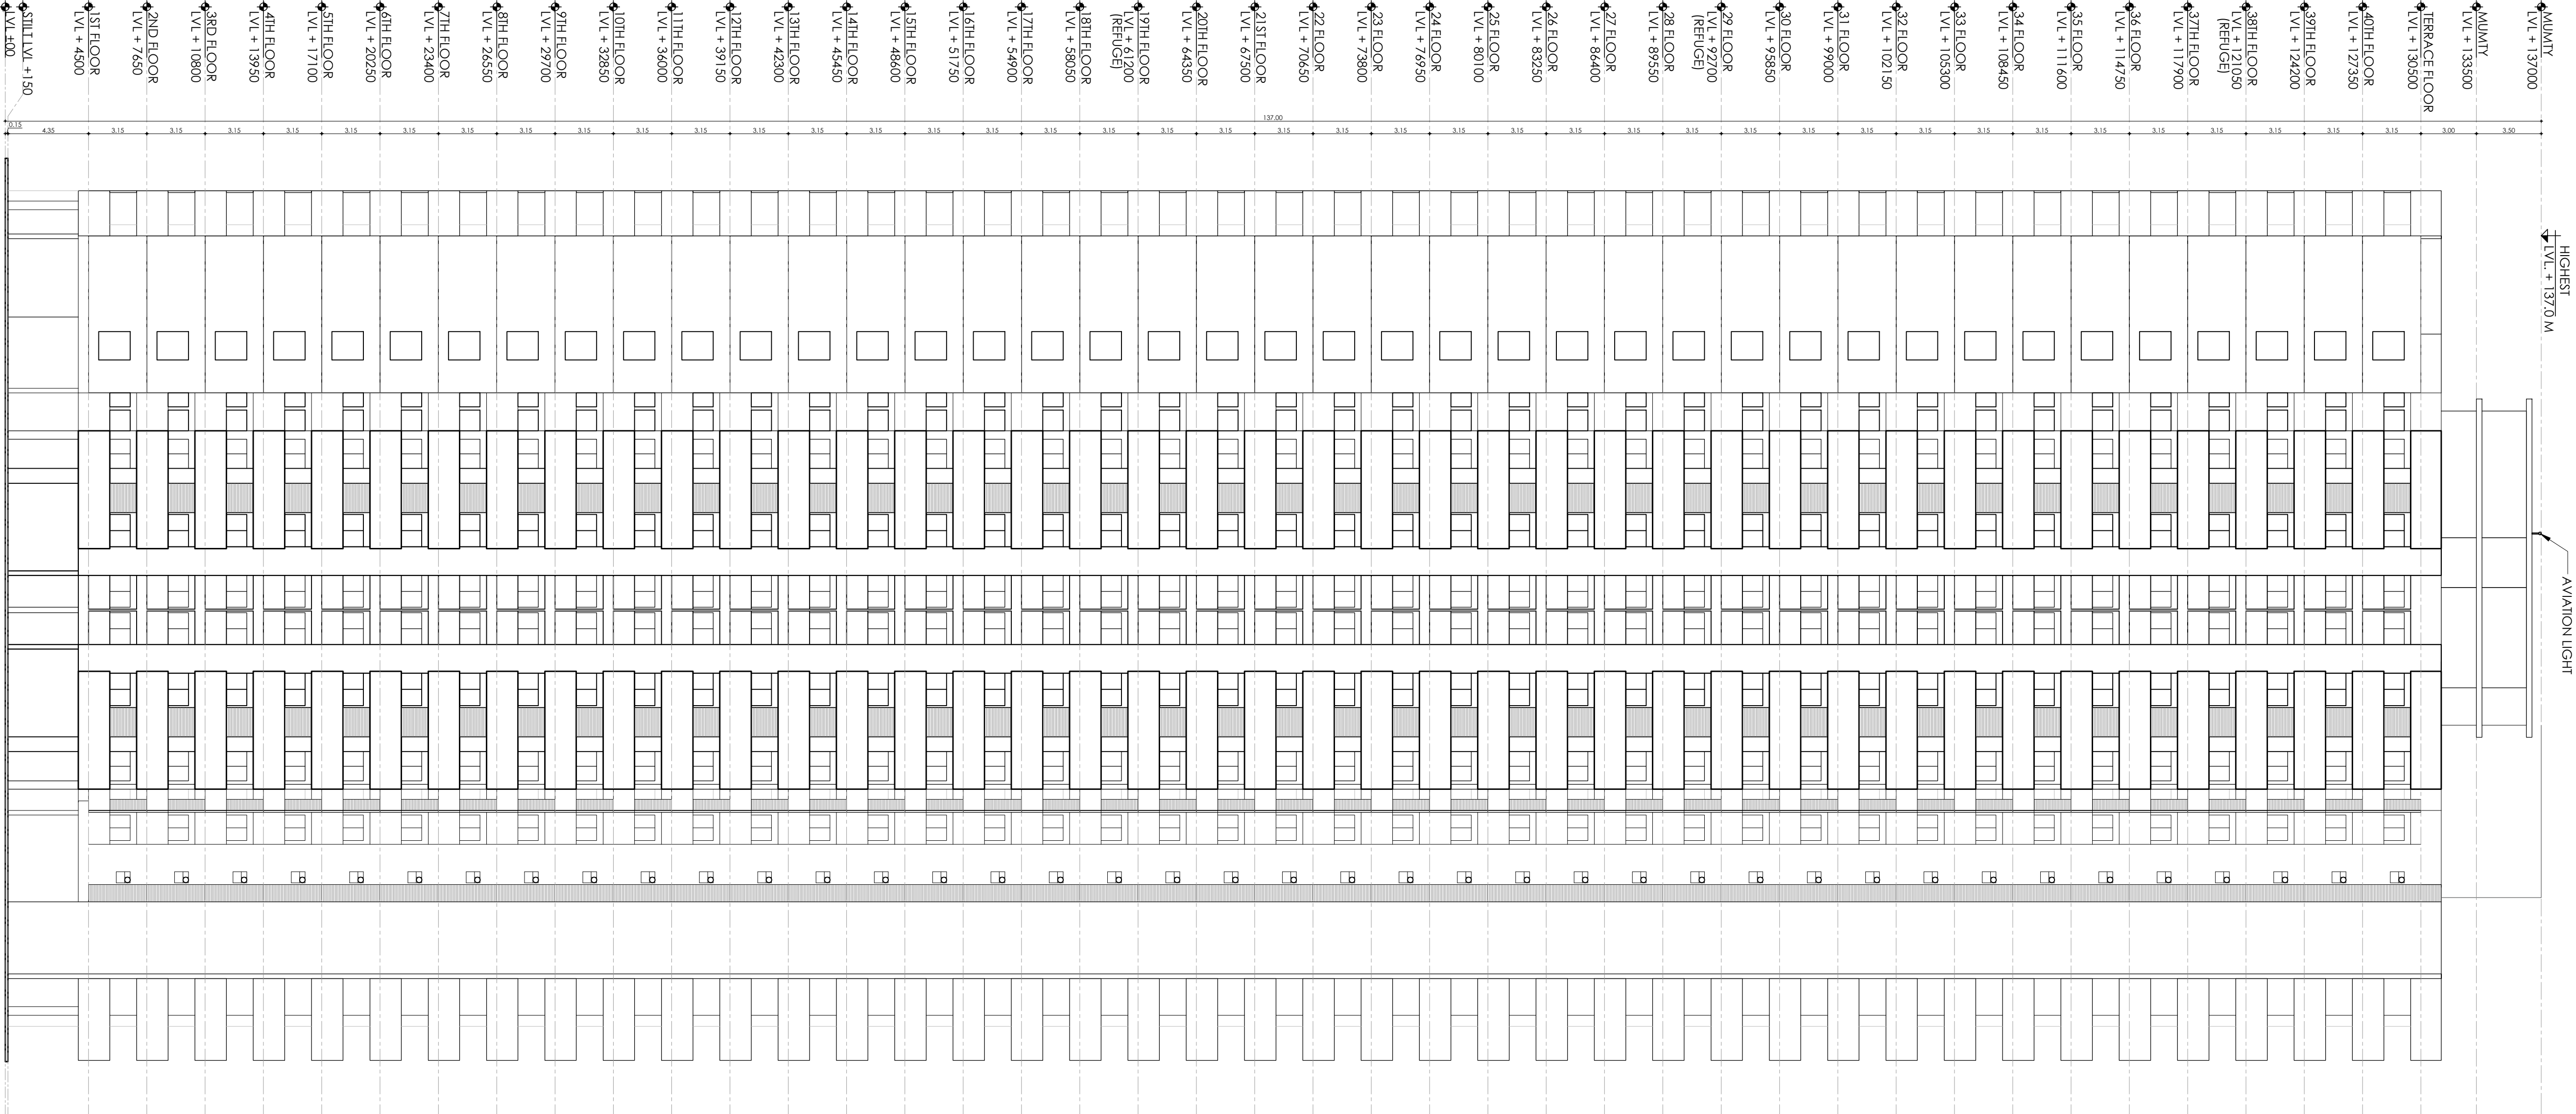

ELEVATION - 2

Job Title : COSMOS CORNER, PLOT NO 7B/GH1, SIDDHARTH VIHAR, DELHI-MEERUT EXPRESSWAY, GHAZIABAD	OWNER: M/S COSMOS REIT PVT. LTD. BF-33, ADITYA CITY CENTRE, INDIRAPURAM, GHAZIABAD	Drawing Title: SUBHADRA - ELEVATIONS	Aainad Uday Nivedita Pande <i>Aainad Uday Nivedita Pande</i> AAINAD PANDU CA/2010/69148		Scale: 1:200	Project Team: NUPC	North: 	Architects: N + U DESIGN STUDIO Architecture • Project Management Urban Planning • Product Design B - 224, OKLA PHASE - I, NEW DELHI - 110029, INDIA Ph: +91-11-2688 8013 Fax: +91-11-2688 8014 / 15 E-Mail: info@nplusu.in Website: www.nplusu.in
Architect: <i>Aainad Uday Nivedita Pande</i> AAINAD PANDU CA/2010/69148		Owner: <i>Aainad Uday Nivedita Pande</i> AAINAD PANDU CA/2010/69148	Drg No: SUB -19		Date: 21/04/2026			

This drawing is for the purpose of reference only. It is not to be used for construction or any other purpose without the written permission of the architect. Any person doing so, shall be liable to criminal prosecution and civil damages for damages.

Signature Not Verified
Date: 21/04/2026
By: Aainad Uday Nivedita Pande
Designation: Architect

Signature Not Verified
Date: 21/04/2026
By: Aainad Uday Nivedita Pande
Designation: Architect

Job Title :
COSMOS CORNER, PLOT NO 7B/GH1,
SIDDHARTH VIHAR, DELHI-MEERUT EXPRESSWAY,
GHAZIABAD

OWNER:	Drawing Title:
M/S COSMOS REIT PVT. LTD. BF-33, ADITYA CITY CENTRE, INDIRAPURAM, GHAZIABAD	TOWER - SHUBHADRA SECTIONS

Architect:
AALHAD PANDÉ
CA/2010/48442

For Cosmos Rent Private Ltd

Authorised Signatory

Owner:

Scale:
1:200

Drg No:
SUB-20

Project Team:
NUPC
Date:
21/04/2026

North:

A circular compass rose with a shaded wedge pointing towards the top-left of the page, indicating North.


Architects:

N + U DESIGN STUDIO


Architecture • Project Management
Urban Planning • Product Design

B-224 OKHUA PHASE 1
KHOA 15, KHOA 16, KHOA 17
Tel: 091-28516414 / 15
+91-1-28516414 / 15
Fax: +91-11-28518073
E-Mail: info@nplusu.com
Website: www.nplusu.com

SECTION - YY

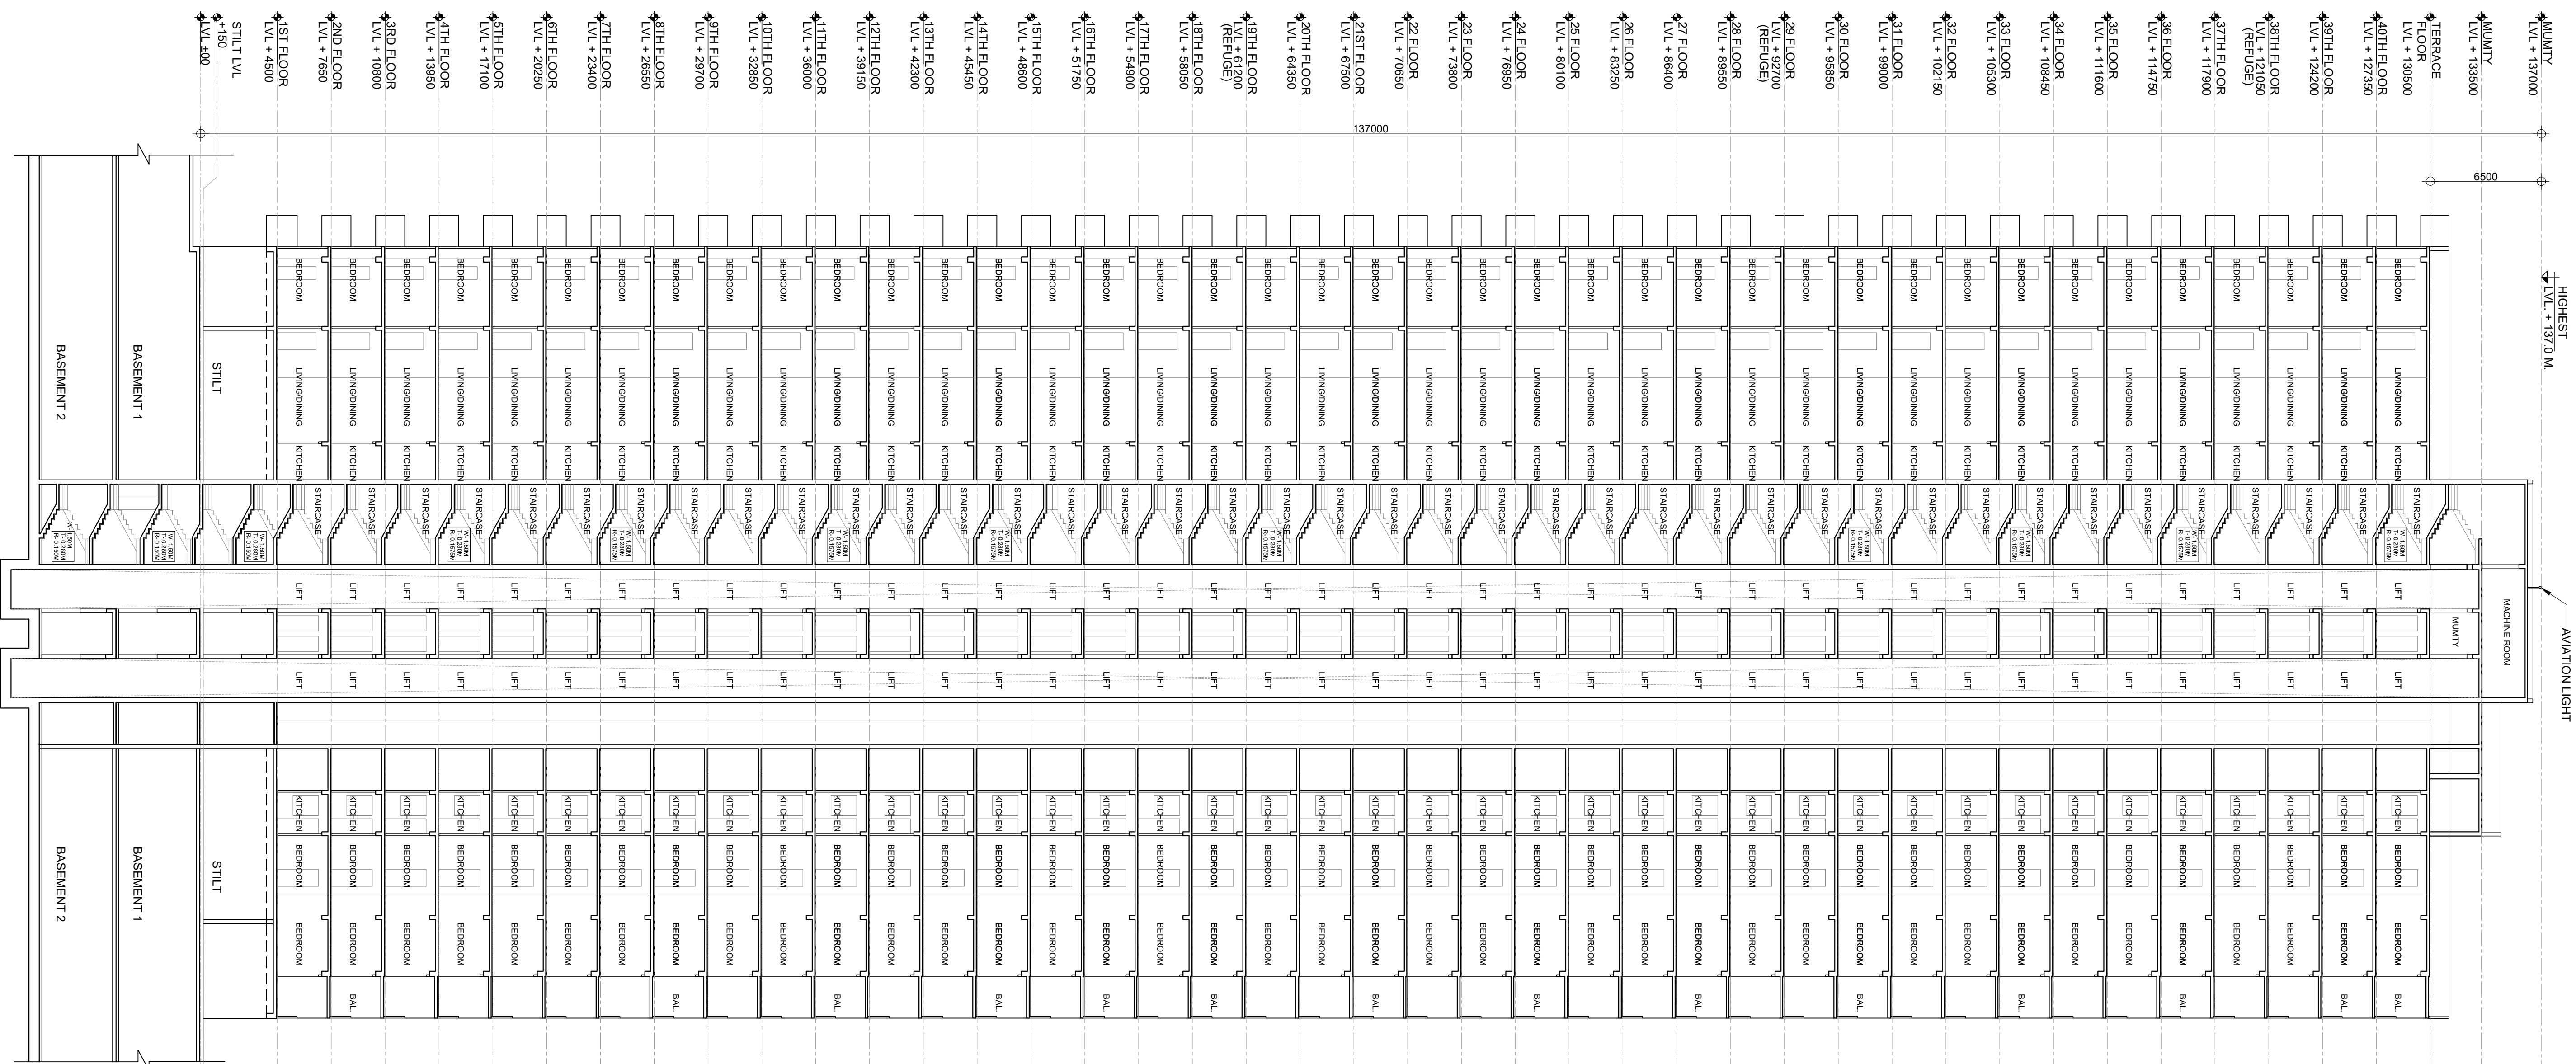

SECTION - XX

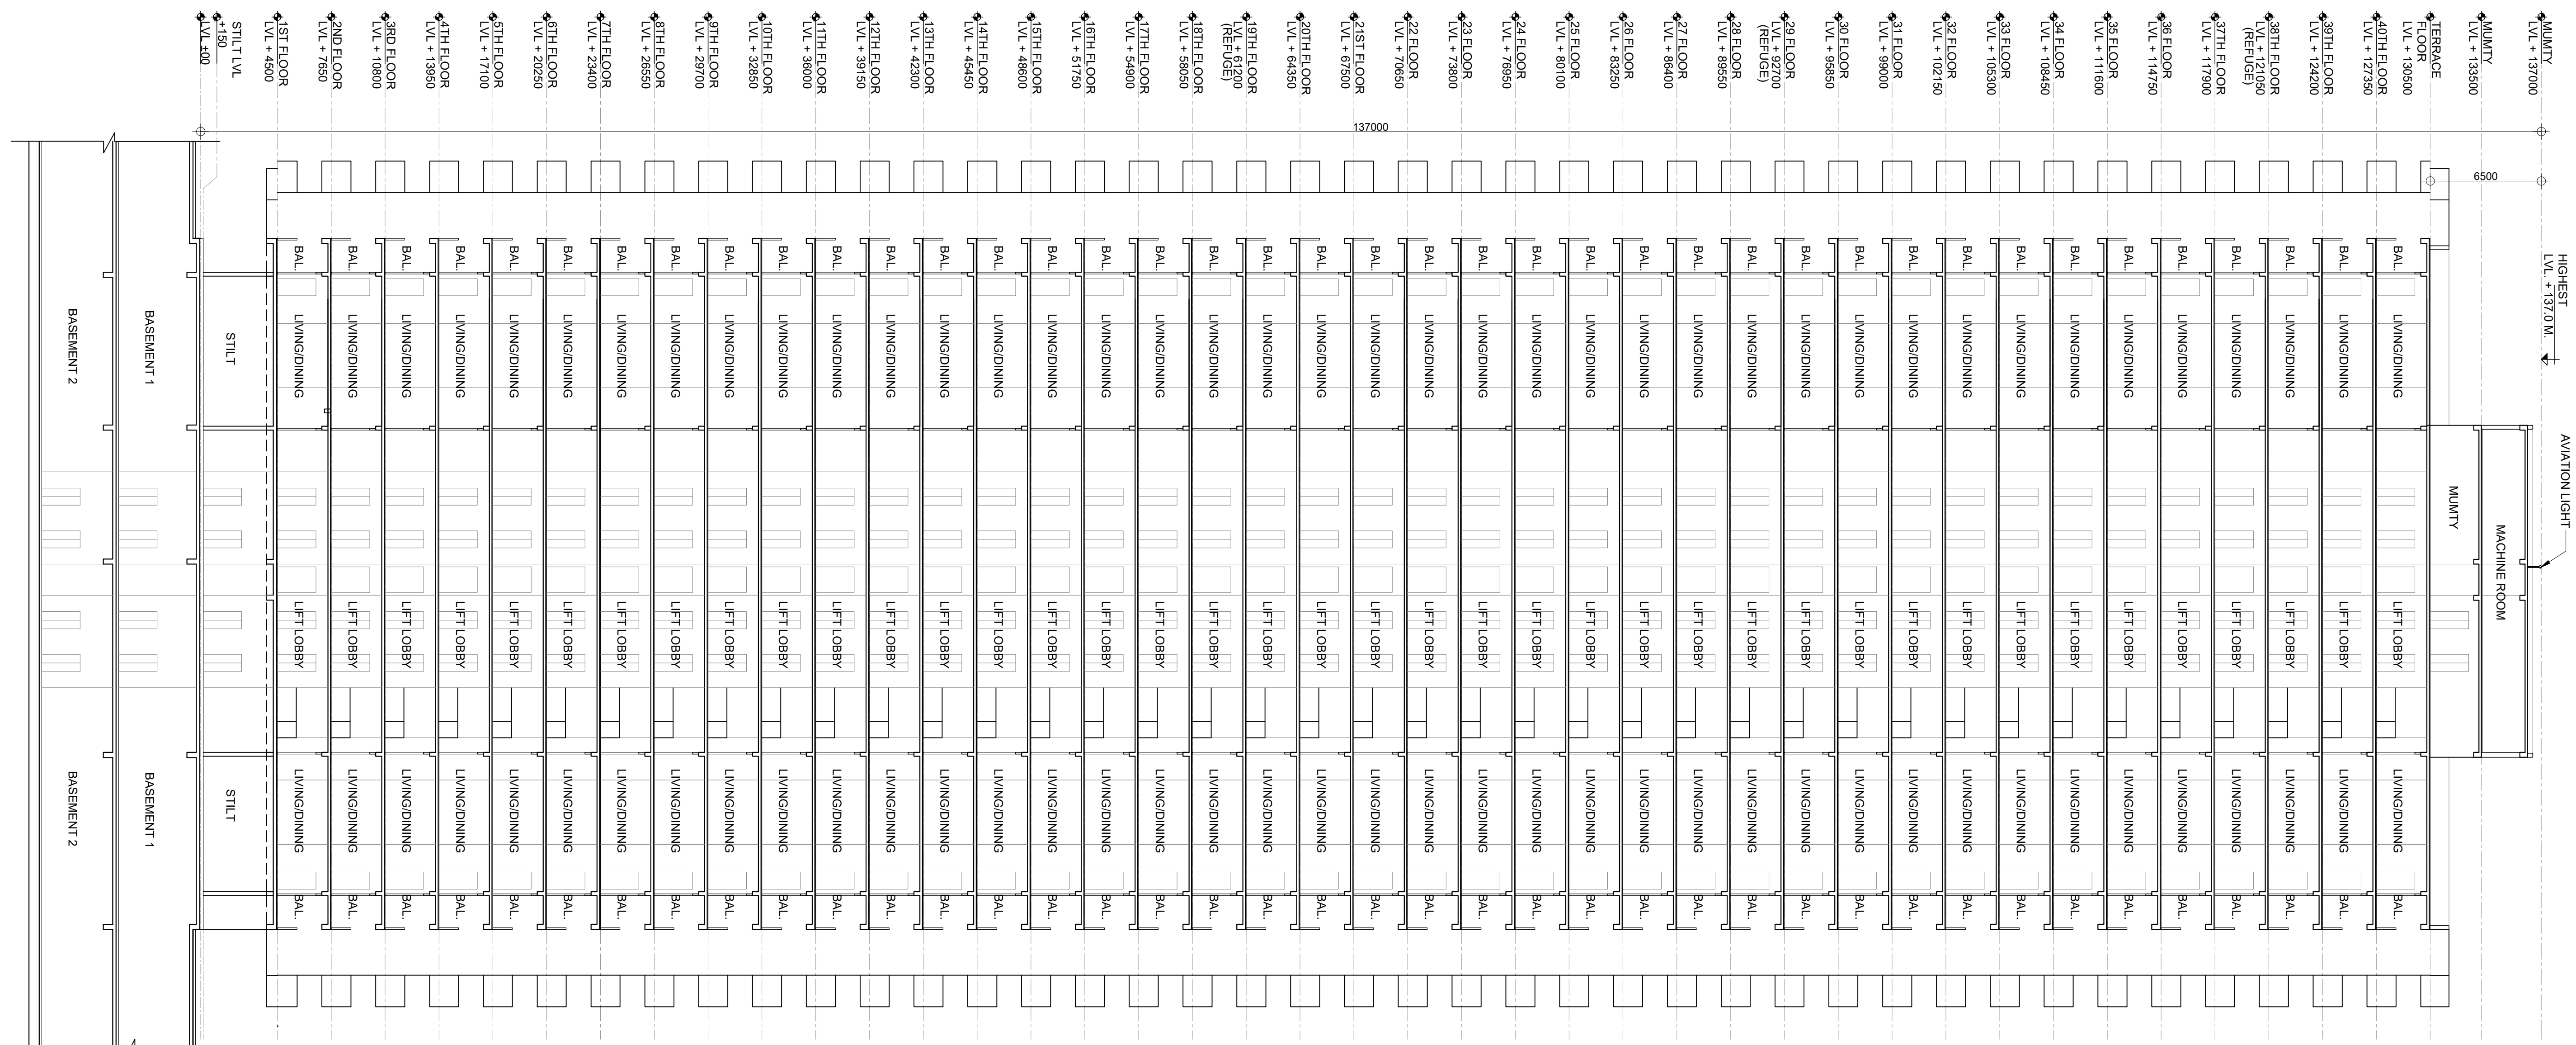


Signature Not Verified


Digitally signed by AALHAD PANDIC
DN: cn=AALHAD PANDIC, o=, ou=, email=aalhad.pandic@gmail.com, c=IN
Date: 2025.04.30 17:21:00
Designation: Architect

Signature Not Verified

Digitally signed by SANKAR SINGH
Date: 22 Apr 2020 12:43:51
Organization: Uttar Pradesh Awas
and Urban Vikas Parishad
Designation: Insurance Commissioner

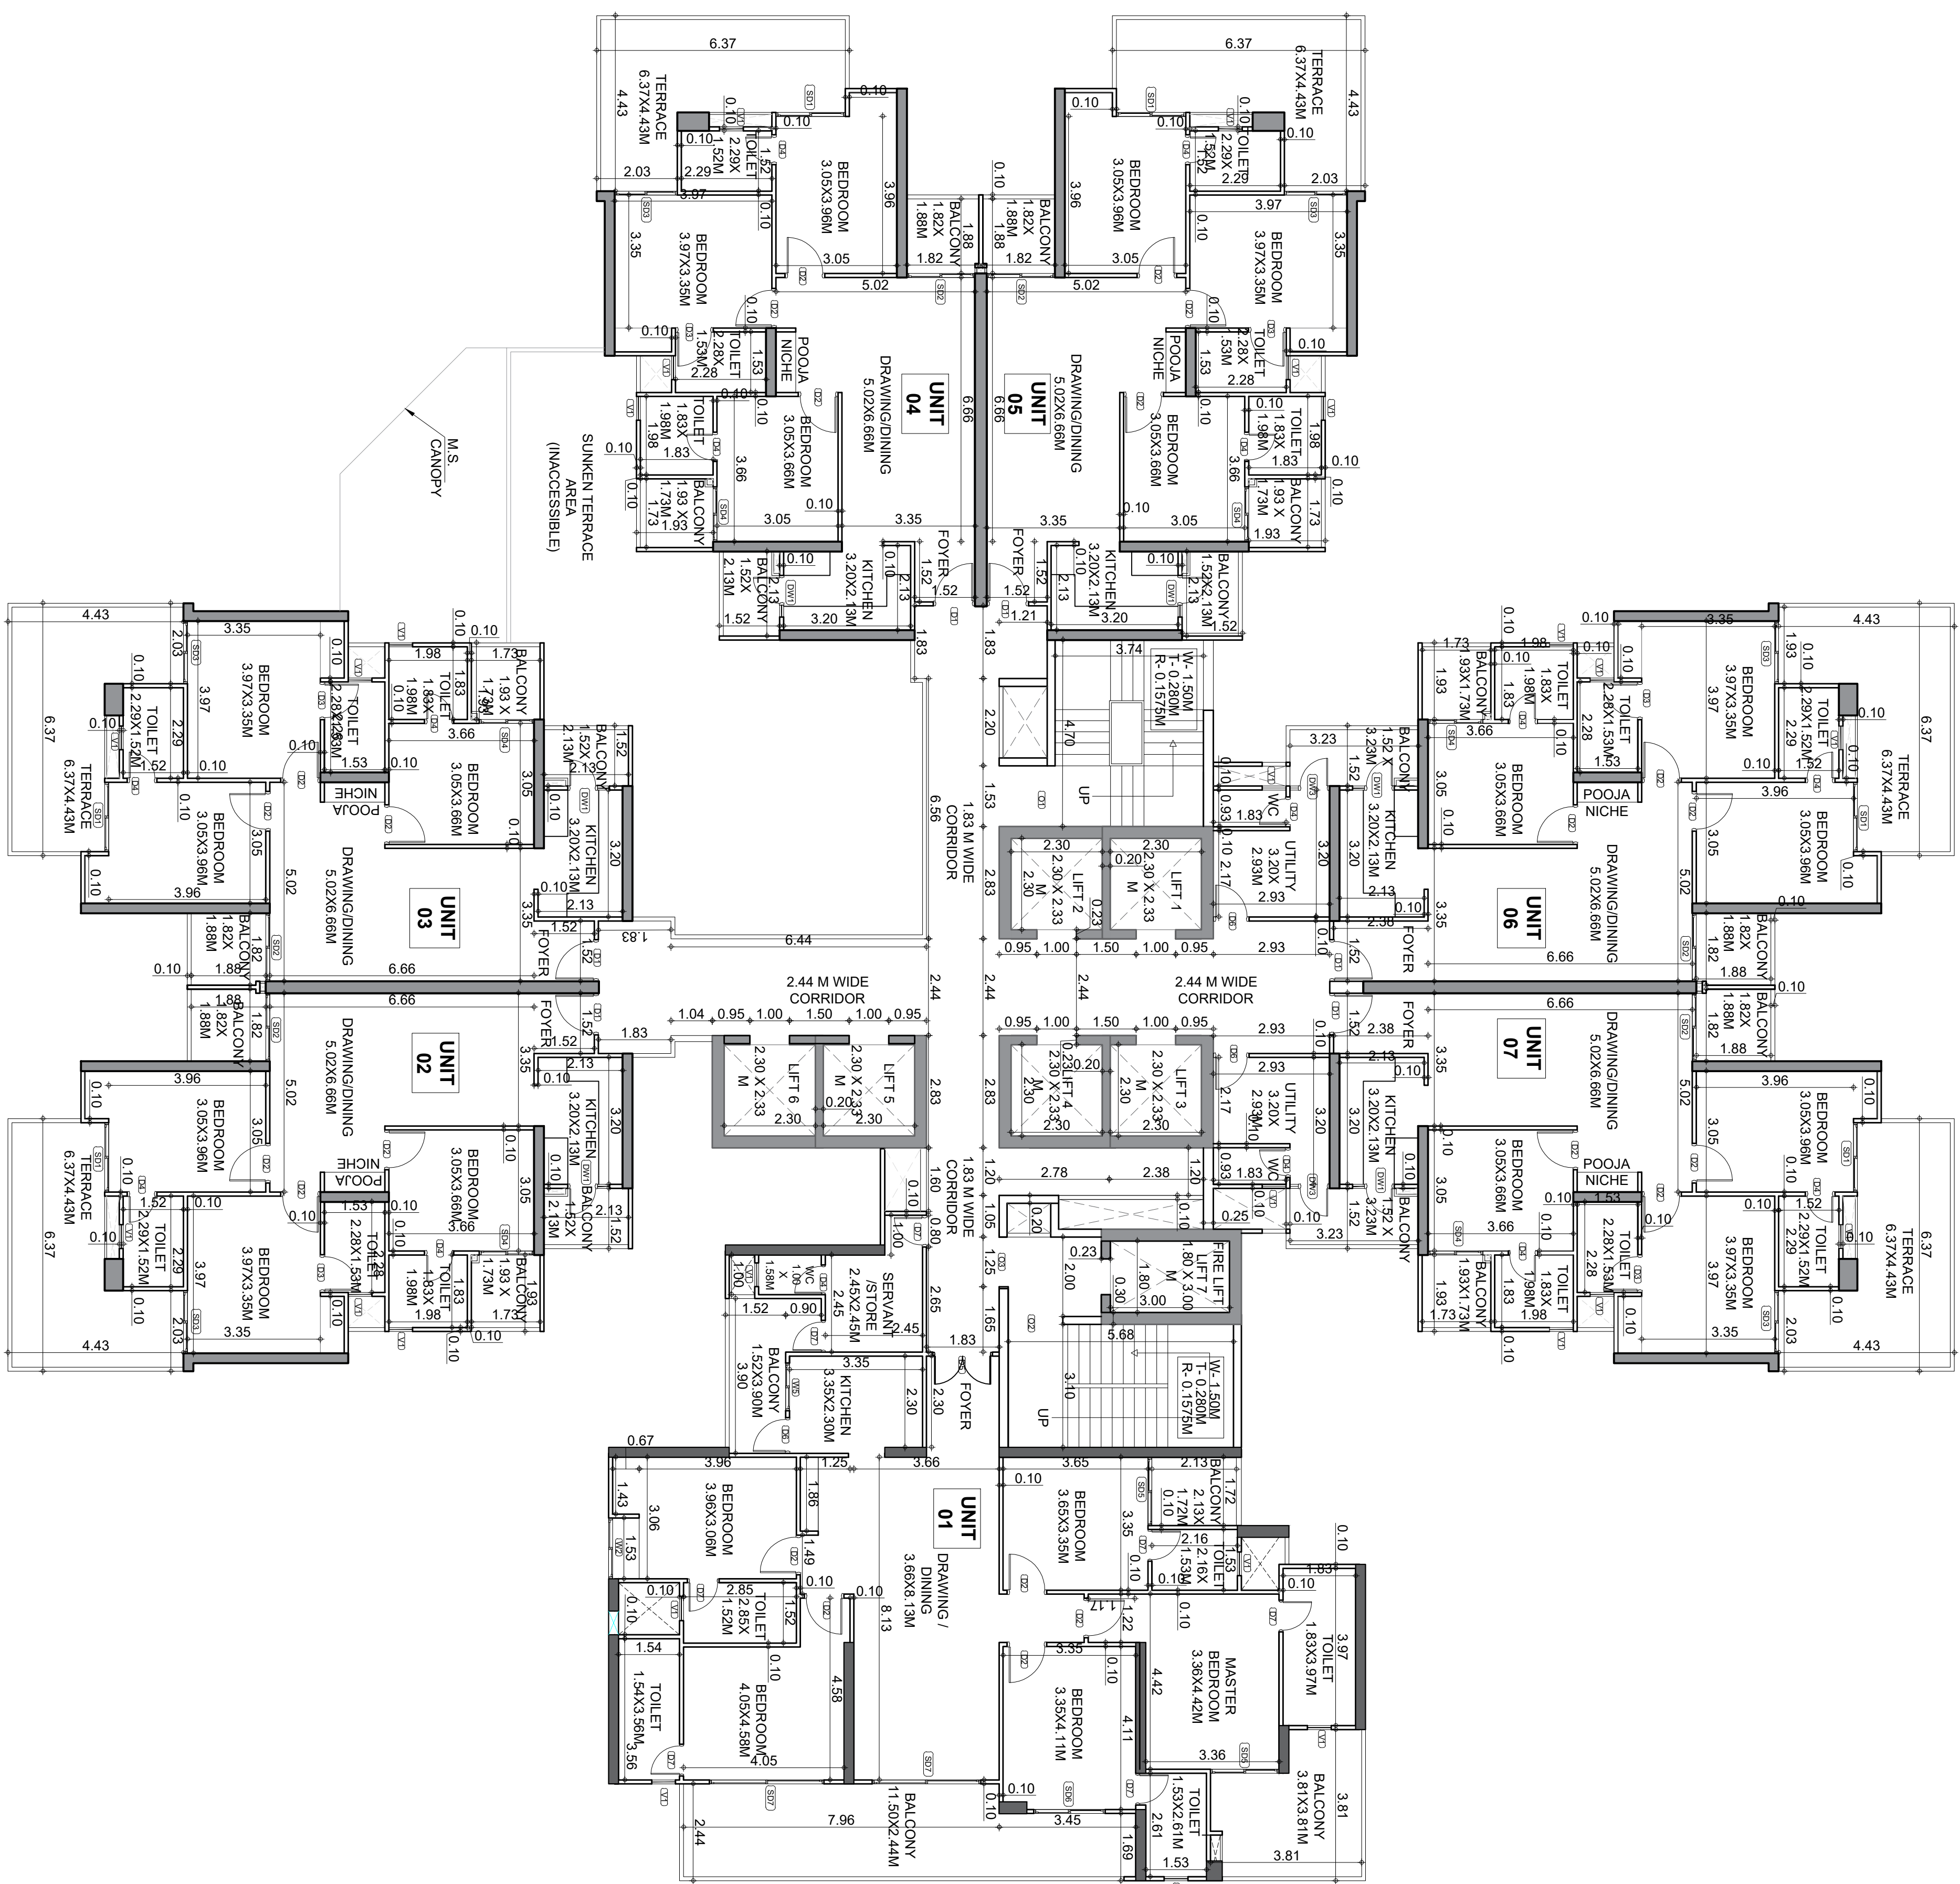


FIRST FLOOR PLAN

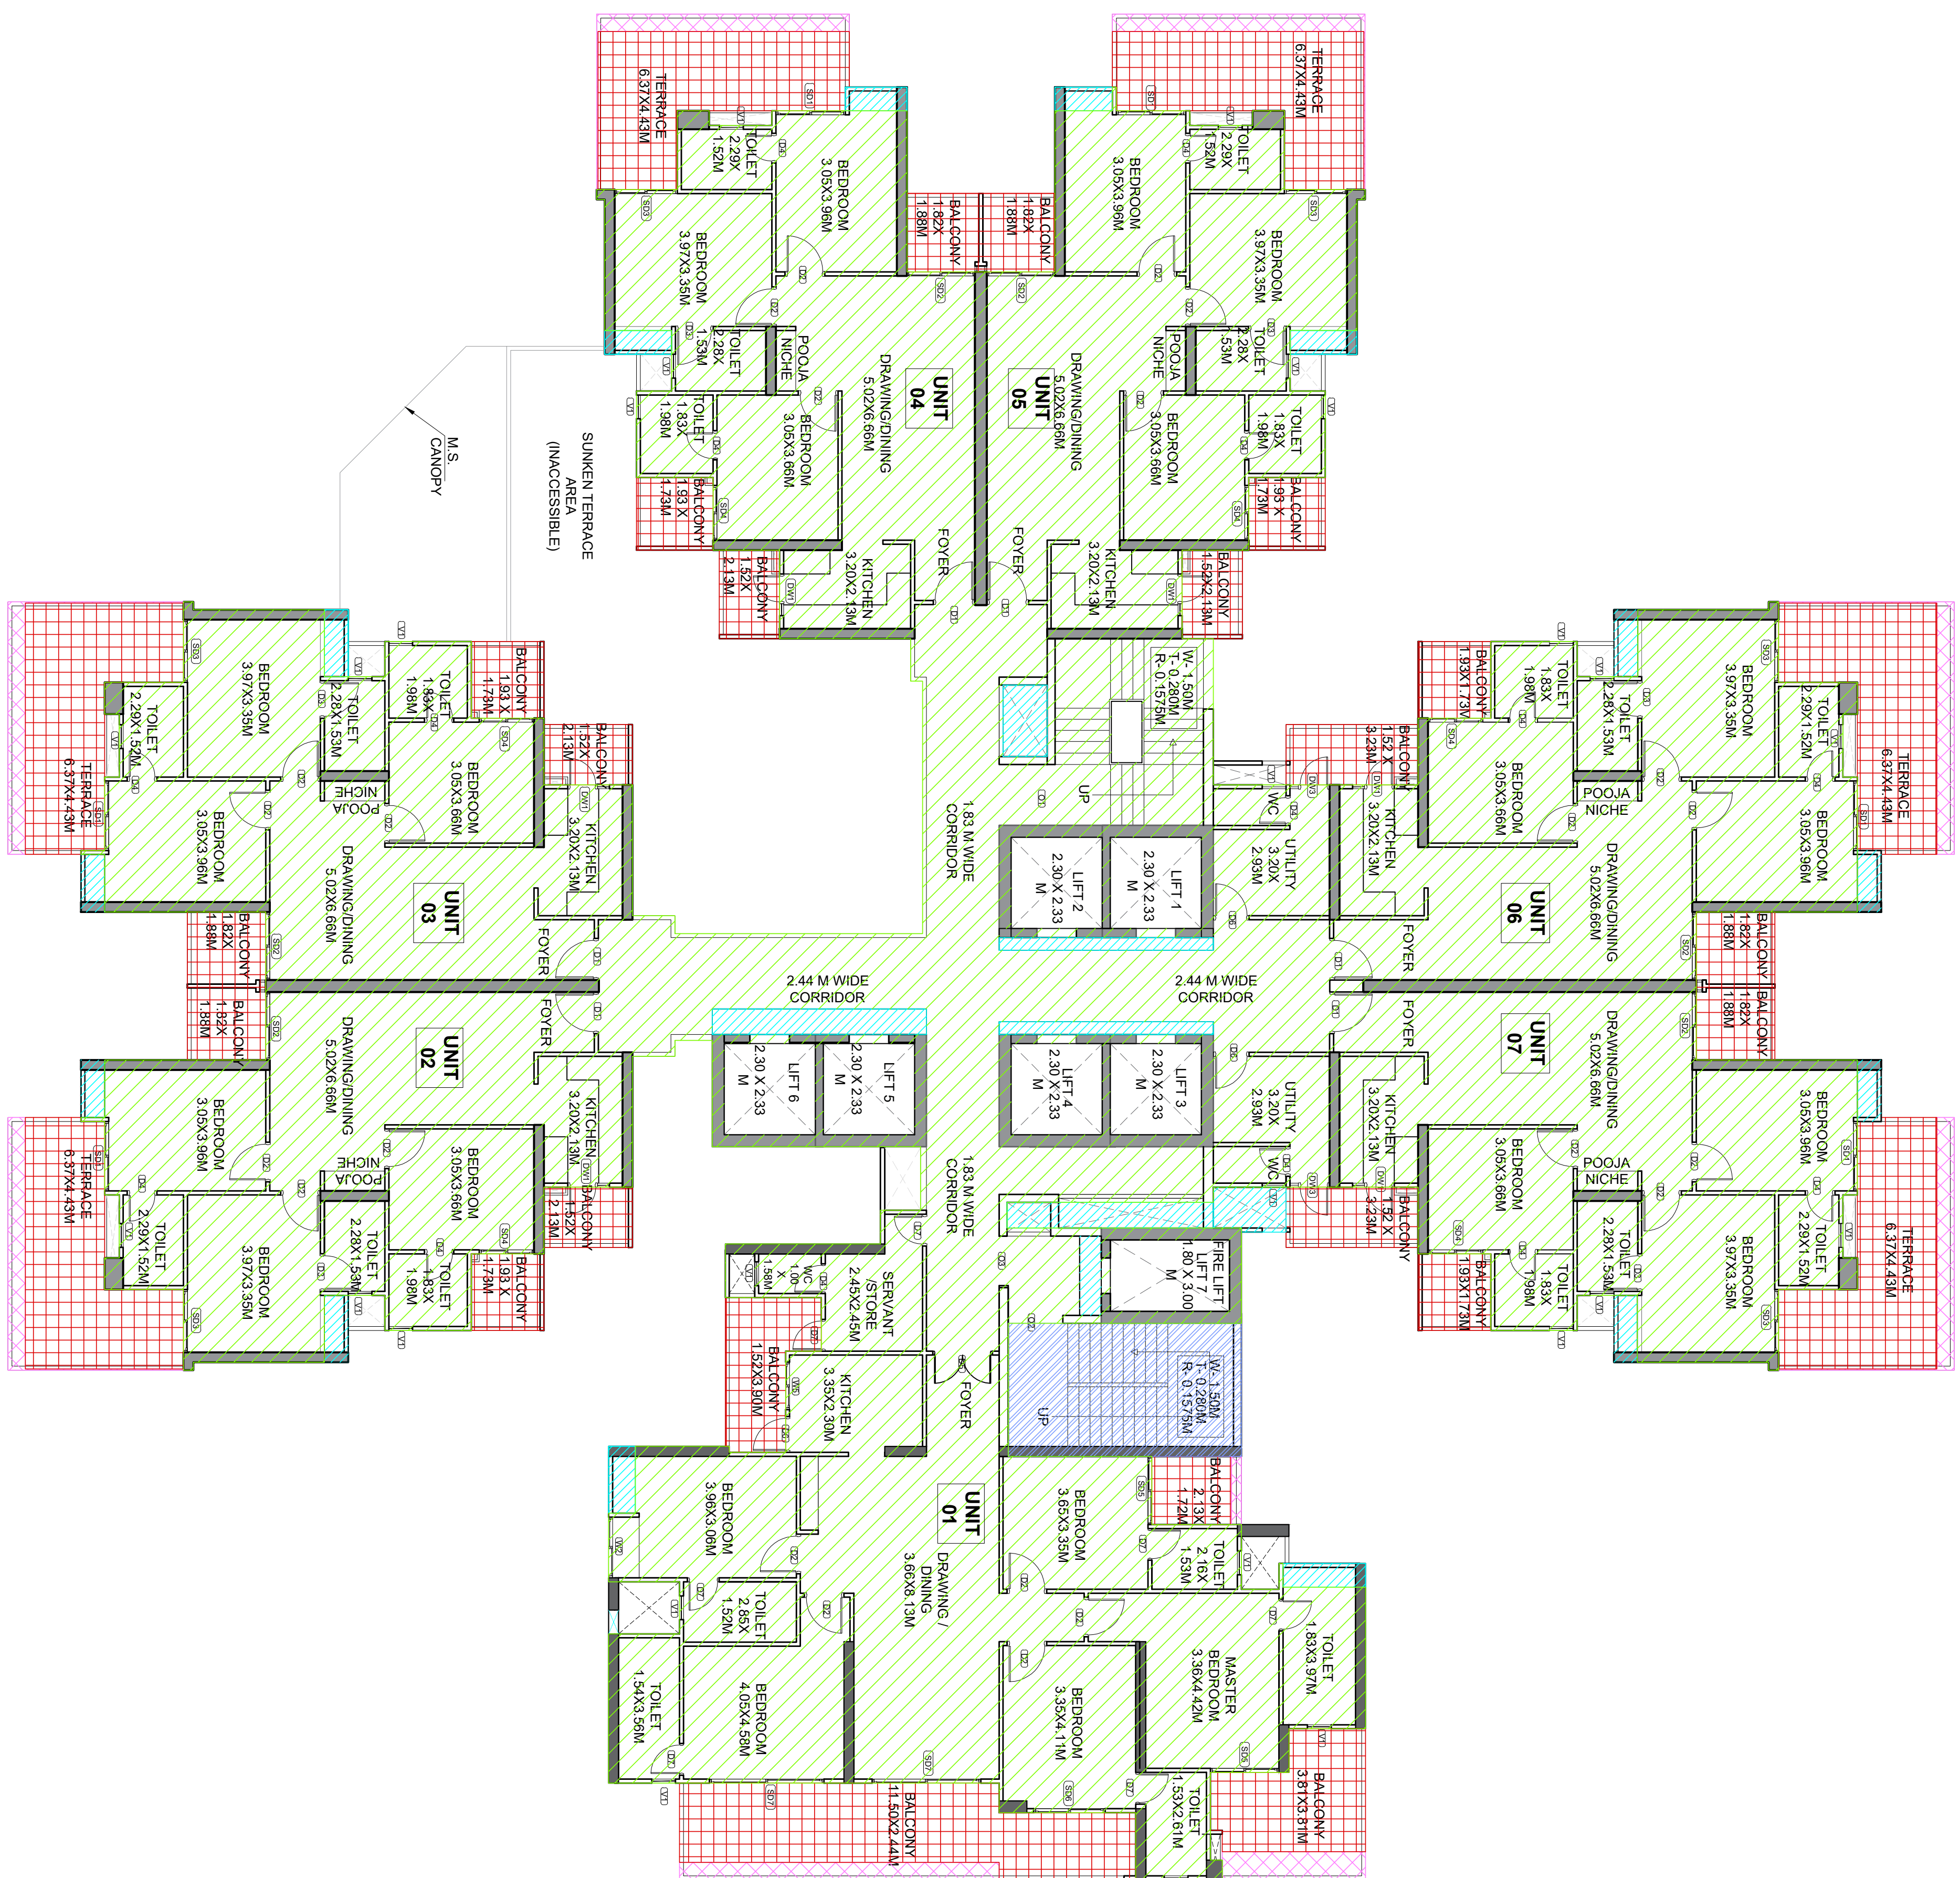

AREA DETAIL FIRST FLOOR PLAN

TYPE	WIDTH	HEIGHT	SILL	LINTEL
D1	1.05	2.40	0.00	2.40
D2	1.00	2.40	0.00	2.40
D3	0.95	2.40	0.00	2.40
D4	0.75	2.40	0.00	2.40
D5	1.50	2.40	0.00	2.40
D6	0.90	2.40	0.00	2.40
D7	0.80	2.40	0.00	2.40
D8	1.25	2.40	0.00	2.40
DW1	1.05	2.40/1.35	0.00/1.05	2.40
DW2	2.44	2.40/2.10	0.00/0.30	2.40
DW3	1.00	2.40/2.10	0.00/0.30	2.40
SD1	1.75	2.30	0.10	2.40
SD2	1.715	2.30	0.10	2.40
SD3	1.58	2.30	0.10	2.40
SD4	1.73	2.30	0.10	2.40
SD5	1.38	2.30	0.10	2.40
SD6	1.80	2.30	0.10	2.40
SD7	2.74	2.30	0.10	2.40
V1	0.60	1.20	1.20	2.40
V2	2.00	1.20	1.20	2.40
O1	1.53	2.40	0.00	2.40
O2	1.38	2.40	0.00	2.40
O3	1.25	2.40	0.00	2.40
W1	1.80	1.20	1.20	2.40
W2	1.53	1.20	1.20	2.40
W3	1.78	1.20	1.20	2.40
W4	2.03	1.20	1.20	2.40
W5	1.20	1.05	1.35	2.40
FD1	1.25	2.40	0.00	2.40
FD2	1.50	2.40	0.00	2.40
GL1	11.17	4.00	0.00	4.00

AREA DETAIL OF THE FLOOR SLAB TO SLAB 20TH TO 28TH 30TH TO 37TH & 39TH TO 40TH FLOOR	
LEGEND:-	
DESCRIPTION	AREA IN SQMT
F A TOWER	897.138 SQM
BALCONY AREA	24.655 SQM
25 % F A T BALCONY	6.165 SQM
75% NON PAR BALCONY	18.49 SQM
2000 MM PAR BALCONY	29.806 SQM
5% FACILITY	23.203 SQM
NON F A T	19.681 SQM

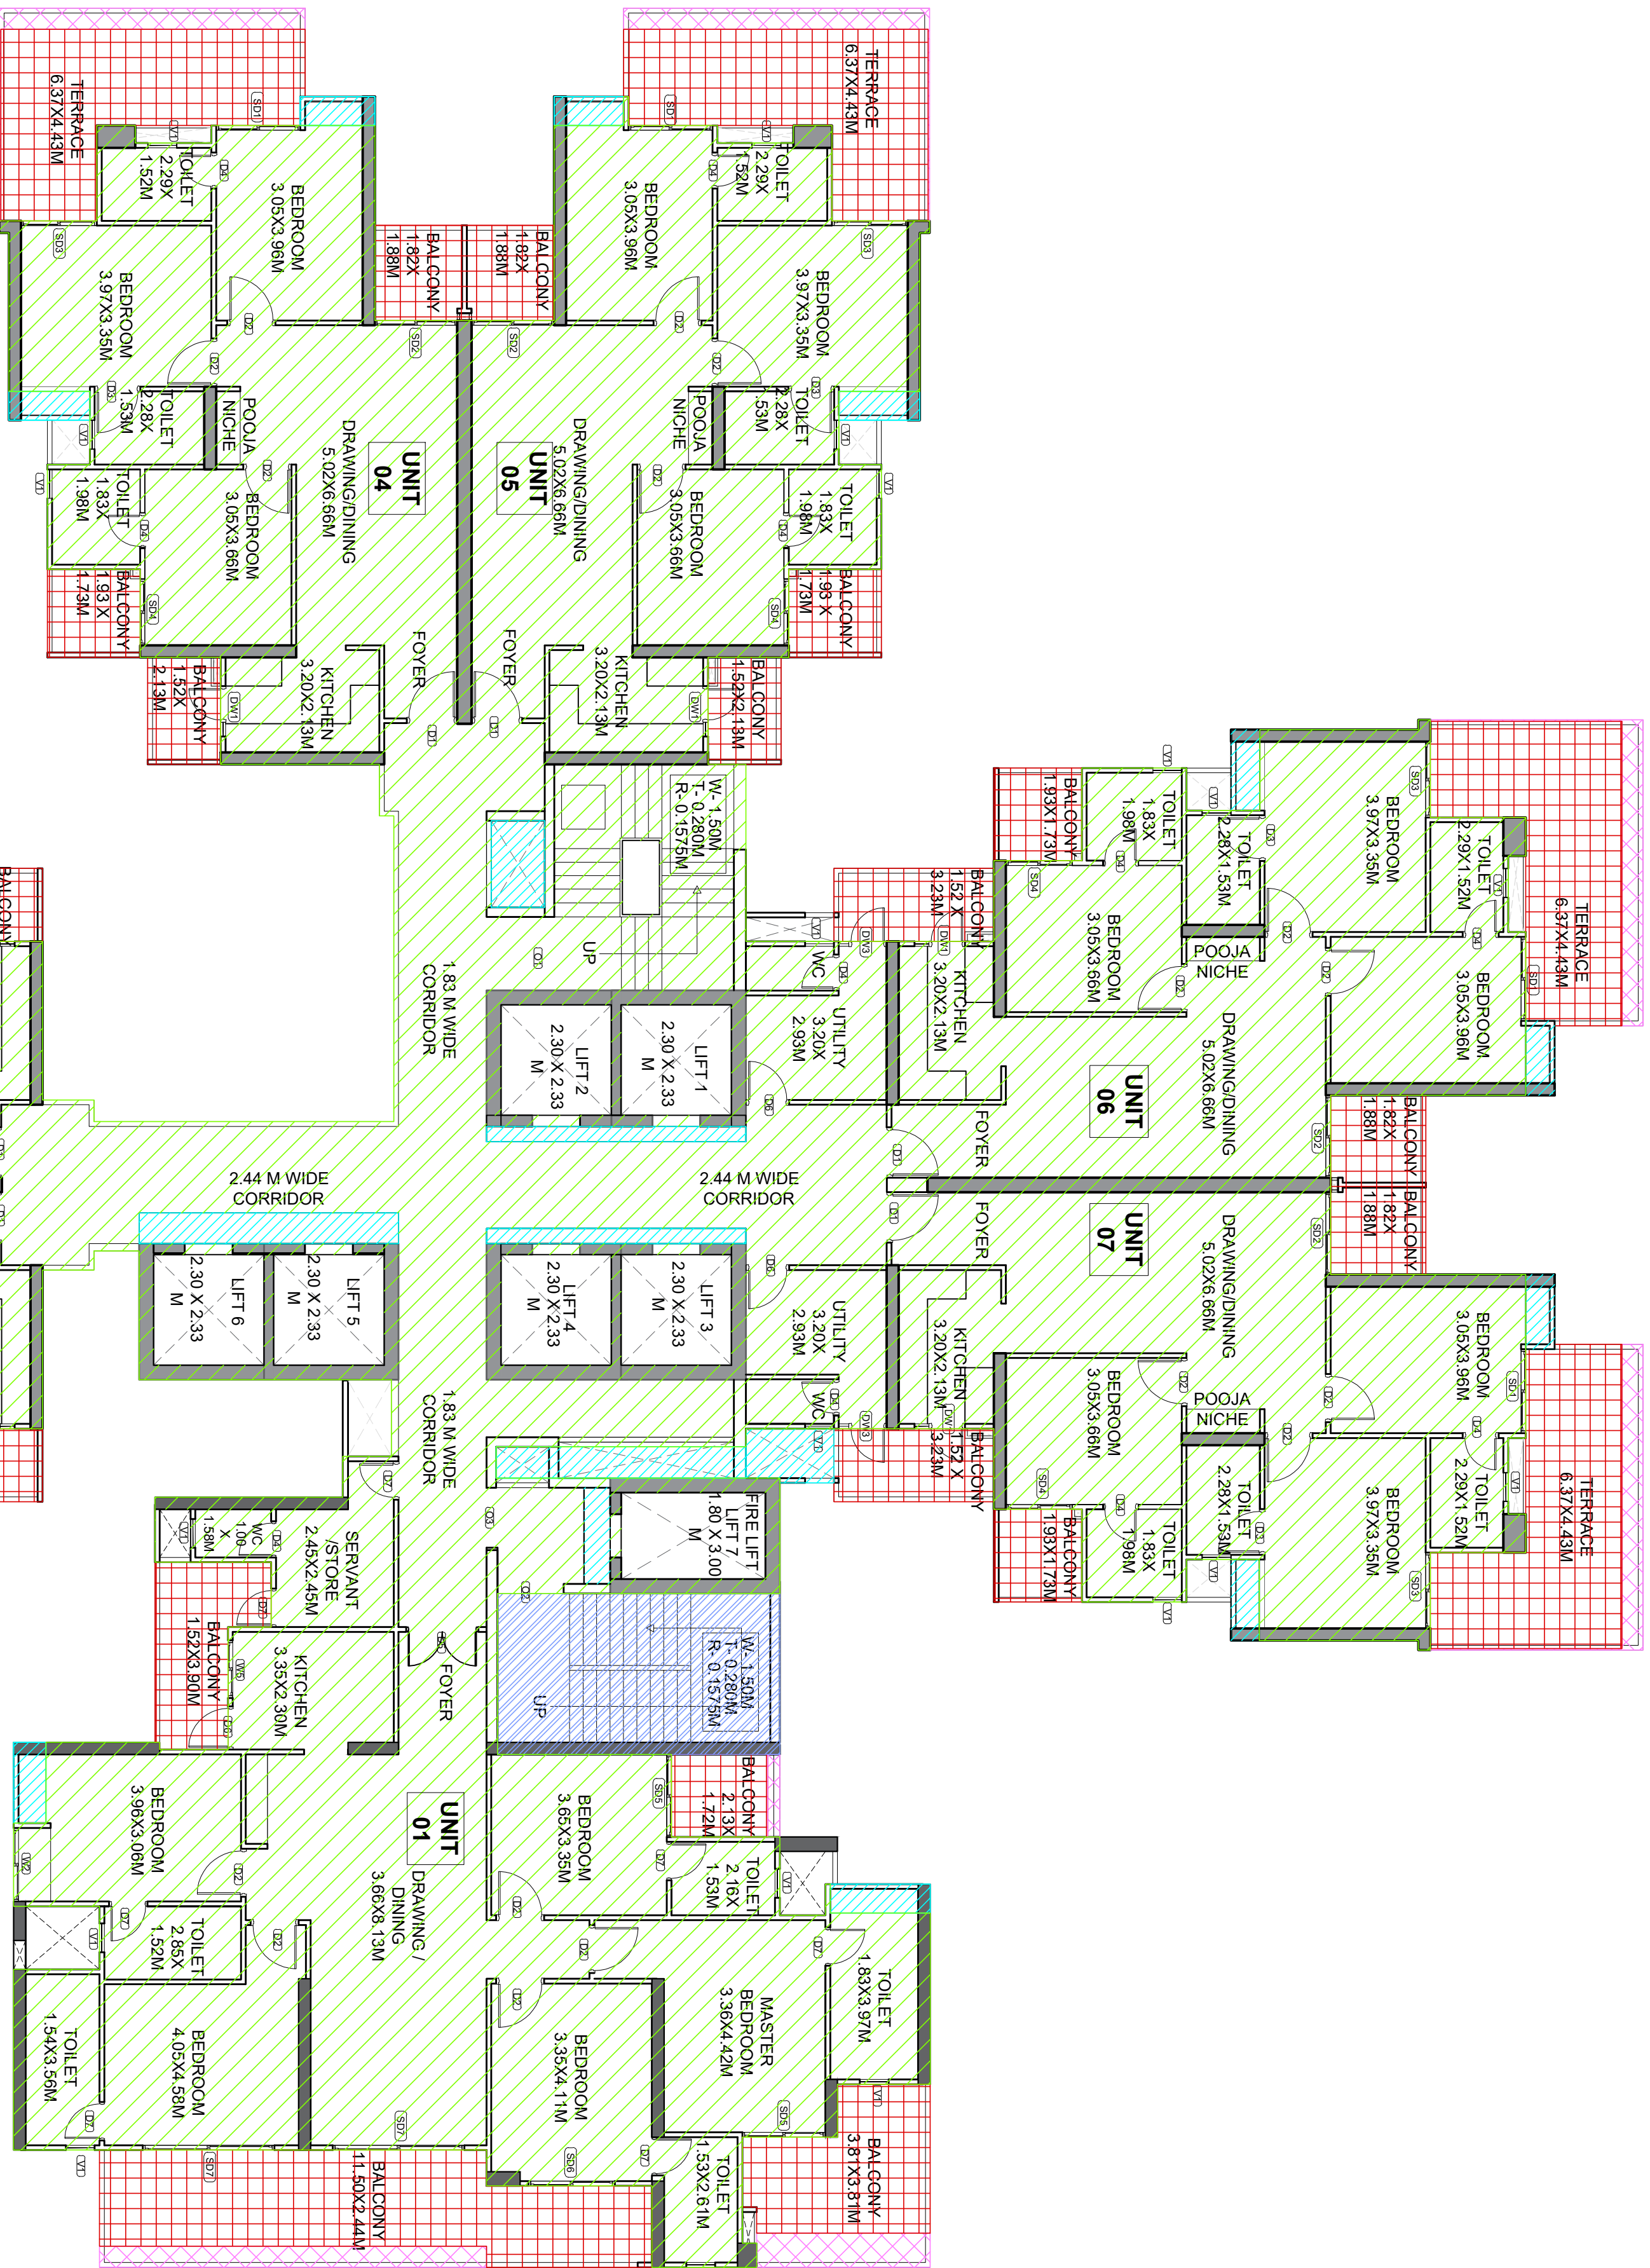[illegible]

	TYPE	WIDTH	HEIGHT	SILL	LINTEL
D1	1.05	2.40	0.00	2.40	
D2	1.00	2.40	0.00	2.40	
D3	0.95	2.40	0.00	2.40	
D4	0.75	2.40	0.00	2.40	
D5	1.50	2.40	0.00	2.40	
D6	0.90	2.40	0.00	2.40	
D7	0.80	2.40	0.00	2.40	
D8	1.25	2.40	0.00	2.40	
DW1	1.05	2.401.35	0.001.05	2.40	
DW2	2.44	2.402.10	0.000.30	2.40	
DW3	1.00	2.402.10	0.000.30	2.40	
SD1	1.75	2.30	0.10	2.40	
SD2	1.715	2.30	0.10	2.40	
SD3	1.58	2.30	0.10	2.40	
SD4	1.38	2.30	0.10	2.40	
SD5	1.73	2.30	0.10	2.40	
SD6	1.80	2.30	0.10	2.40	
SD7	2.74	2.30	0.10	2.40	
V1	0.60	1.20	1.20	2.40	
V2	2.00	1.20	1.20	2.40	
O1	1.53	2.40	0.00	2.40	
O2	1.38	2.40	0.00	2.40	
O3	1.85	2.40	0.00	2.40	
W1	1.80	1.20	1.20	2.40	
W2	1.53	1.20	1.20	2.40	
W3	1.78	1.20	1.20	2.40	
W4	2.03	1.20	1.20	2.40	
W5	1.20	1.05	1.35	2.40	
FD1	1.25	2.40	0.00	2.40	
FD2	1.50	2.40	0.00	2.40	
GL1	11.17	4.00	0.00	4.00	


AREA DETAIL OF THE OFFICE FLOOR TO BE BUILT 20TH TO 28TH FLOOR	
30M TO 37M & 39M TO 40TH FLOOR	
LEGEND:-	DESCRIPTION
	F & R TOWER
	BALCONY AREA
	25 % F & R BALCONY
	75% NON P&R BALCONY
	200 MM BALCONY
	5% FACILITY
	NON F&R



REFUGE FLOOR PLAN

19TH, 29TH & 38TH

UNIT 01									
Room	Area (sq. ft.)	Area (sq. m.)	Area (sq. ft.)	Area (sq. m.)	Area (sq. ft.)	Area (sq. m.)	Area (sq. ft.)	Area (sq. m.)	Area (sq. ft.)
Bedroom	11.88	1.09	11.88	1.09	11.88	1.09	11.88	1.09	11.88
Bathroom	4.50	0.41	4.50	0.41	4.50	0.41	4.50	0.41	4.50
Kitchen	3.50	0.32	3.50	0.32	3.50	0.32	3.50	0.32	3.50
Drawing Room	10.00	0.93	10.00	0.93	10.00	0.93	10.00	0.93	10.00
Living Room	10.00	0.93	10.00	0.93	10.00	0.93	10.00	0.93	10.00
Corridor	1.50	0.14	1.50	0.14	1.50	0.14	1.50	0.14	1.50
Staircase	1.50	0.14	1.50	0.14	1.50	0.14	1.50	0.14	1.50
Pool	1.50	0.14	1.50	0.14	1.50	0.14	1.50	0.14	1.50
Other	1.50	0.14	1.50	0.14	1.50	0.14	1.50	0.14	1.50
Total	40.00	3.67	40.00	3.67	40.00	3.67	40.00	3.67	40.00

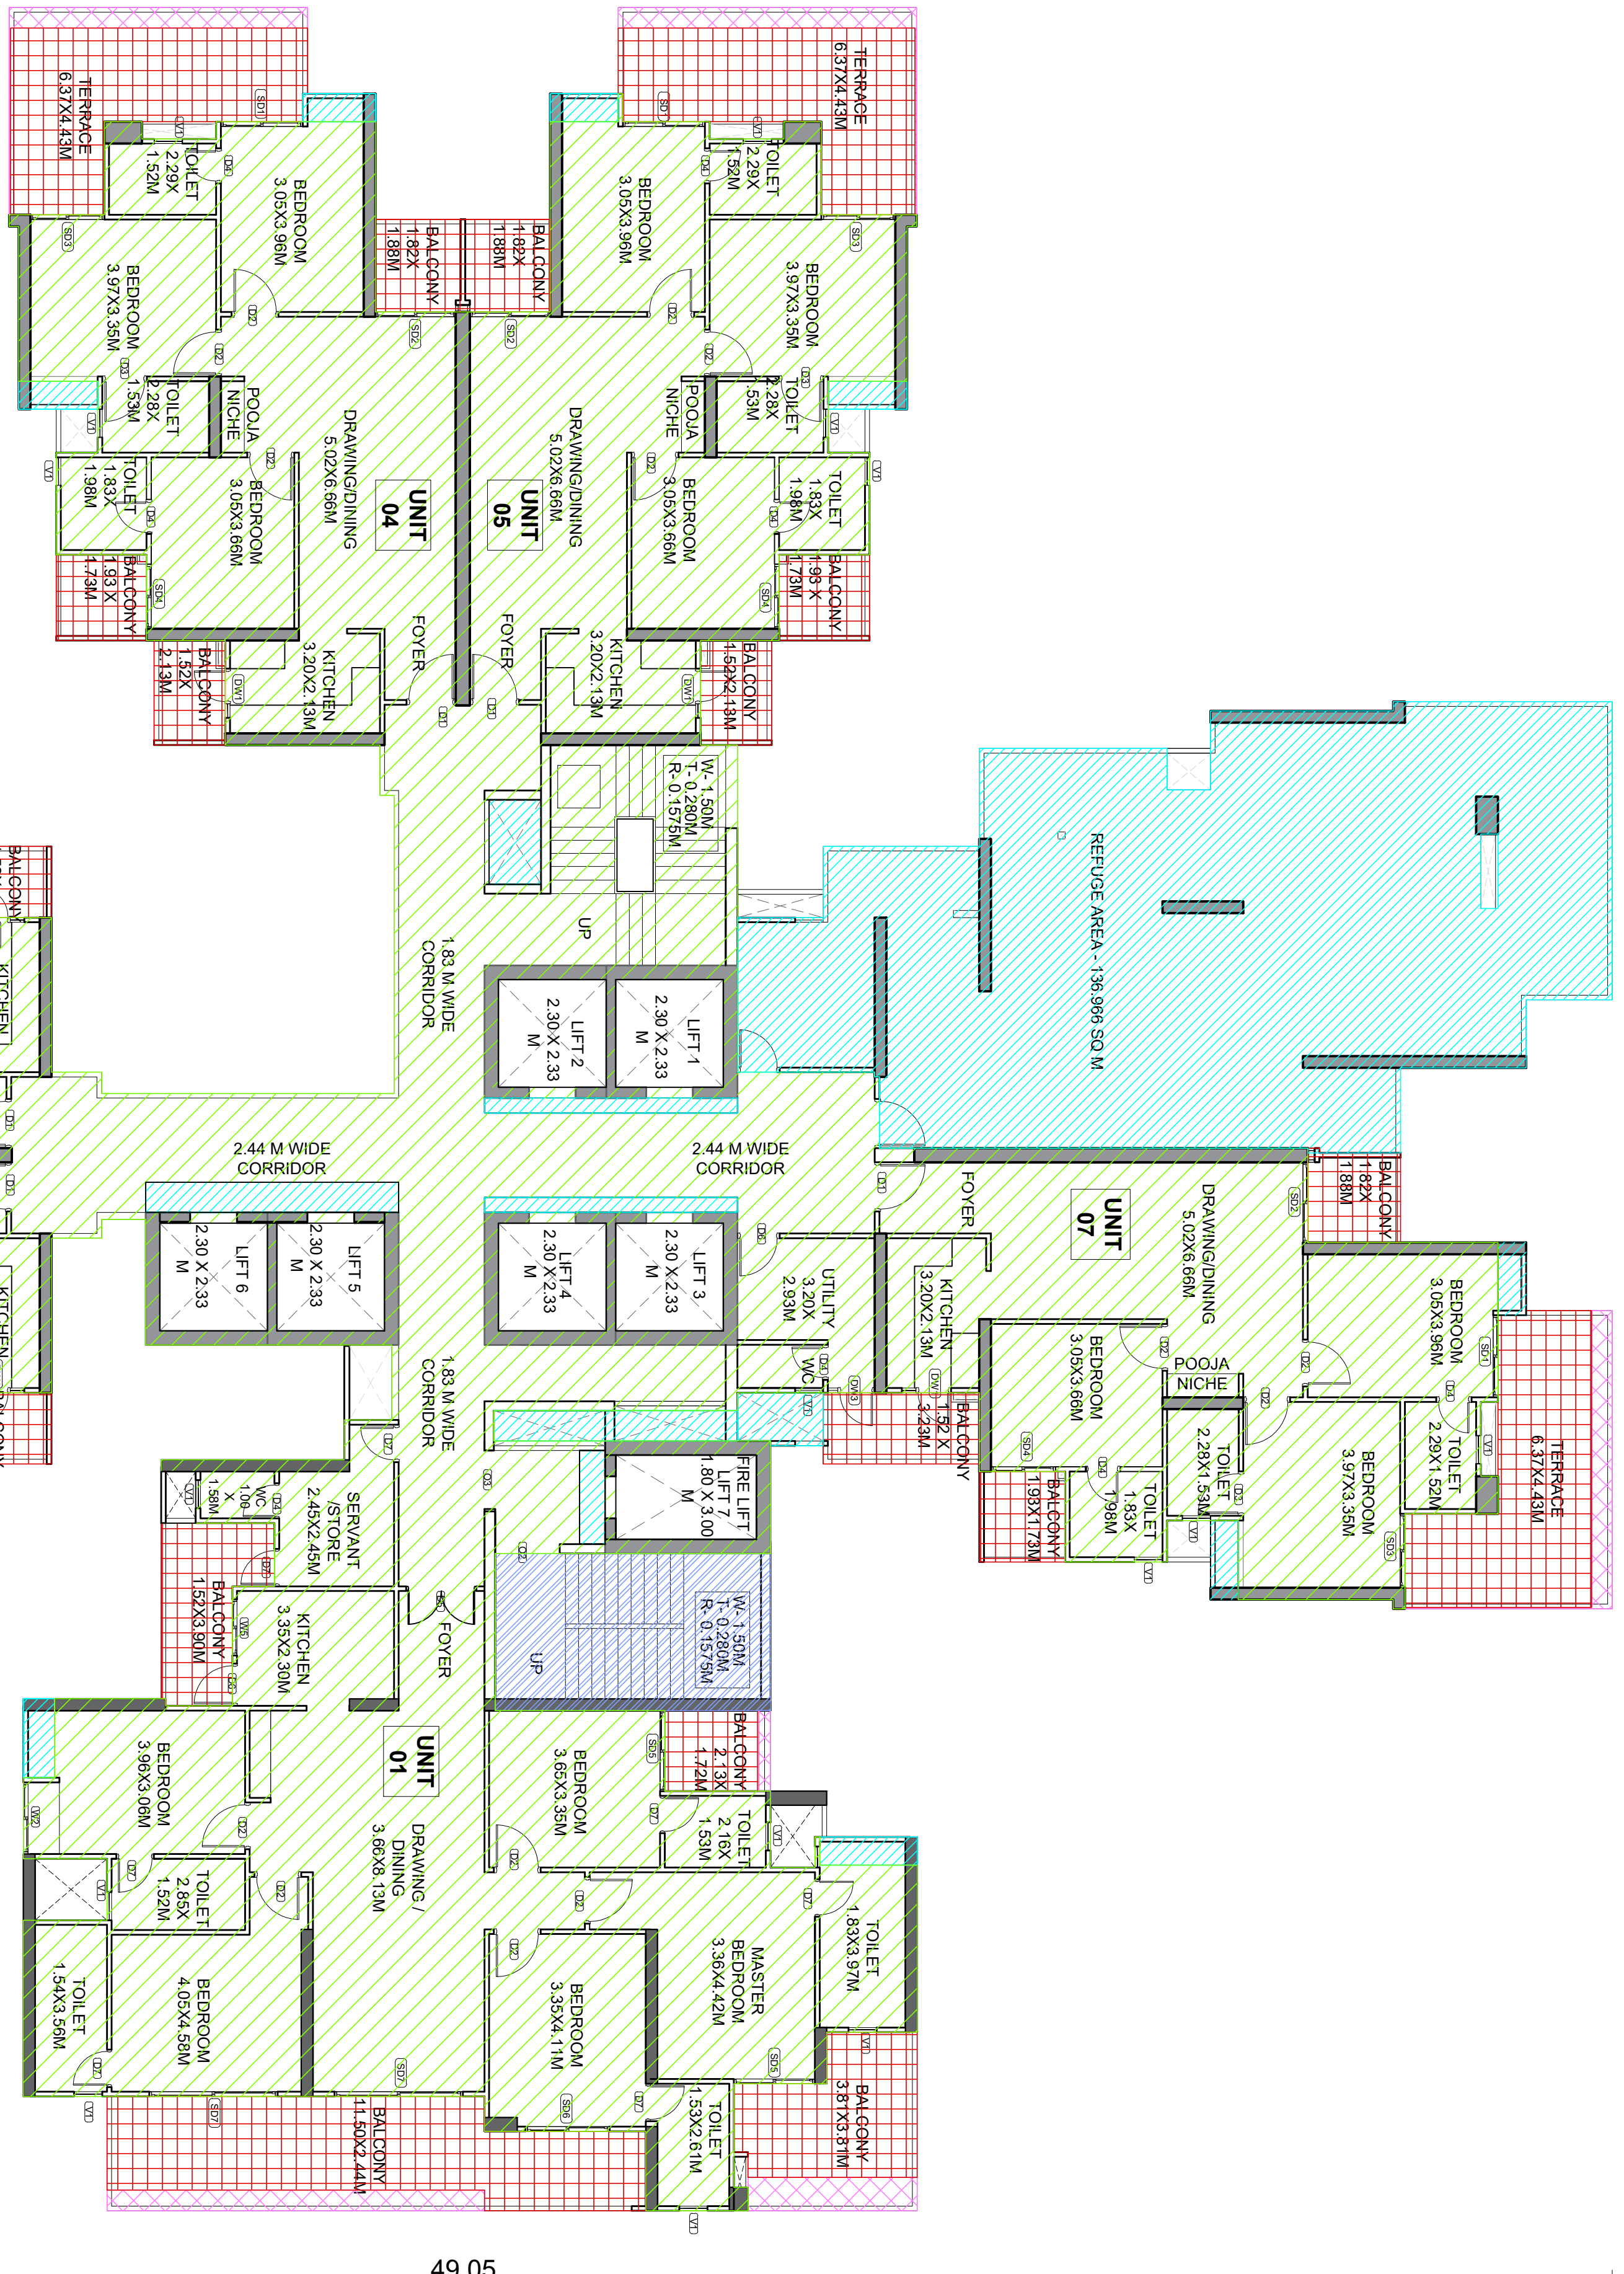

AREA DETAIL OF REFUGE FLOOR

19TH, 29TH & 38TH

Built-up Area	60 Cars
Unit 1-170.6 SQ.M	97 Cars
Unit 2-348.595.6 SQ.M	160 Cars
Unit 6 & 7 -107.1 SQ.M	317 Cars

Unit 1-40 Units X 1.5 ECS	60 Cars
Unit 6 & 7 -77 Units X 1.25 ECS	97 Cars
Unit 2,3,4 & 5 -160 Units X 1 ECS	160 Cars
TOTAL (TOTAL UNITS-277)	317 Cars

Legend	Description	Area in SQ.M
1	F.A.T. TOWER	780.345 SQ.M
2	BALCONY AREA	21.145 SQ.M
3	75% NON-FAR BALCONY	15.659 SQ.M
4	2000 MM BALCONY	18.038 SQ.M
5	5% FACILITY	164.229 SQ.M
6	NON-FAR	19.681 SQ.M

TYPE	WIDTH	HEIGHT	SIL	UNITEL
D1	1.05	2.40	0.00	2.40
D2	1.00	2.40	0.00	2.40
D3	0.95	2.40	0.00	2.40
D4	0.75	2.40	0.00	2.40
D5	1.50	2.40	0.00	2.40
D6	0.90	2.40	0.00	2.40
D7	0.80	2.40	0.00	2.40
D8	1.25	2.40	0.00	2.40
DW1	1.05	2.40	0.00	2.40
DW2	2.44	2.40	0.00	2.40
DW3	1.00	2.40	0.00	2.40
SD1	1.75	2.30	0.10	2.40
SD2	1.715	2.30	0.10	2.40
SD3	1.58	2.30	0.10	2.40
SD4	1.38	2.30	0.10	2.40
SD5	1.73	2.30	0.10	2.40
SD6	1.80	2.30	0.10	2.40
SD7	2.74	2.30	0.10	2.40
V1	0.80	1.20	1.20	2.40
V2	2.00	1.20	1.20	2.40
O1	1.53	2.40	0.00	2.40
O2	1.38	2.40	0.00	2.40
O3	1.25	2.40	0.00	2.40
W1	1.80	1.20	1.20	2.40
W2	1.53	1.20	1.20	2.40
W3	1.78	1.20	1.20	2.40
W4	2.03	1.20	1.20	2.40
W5	1.20	1.05	1.35	2.40
F01	1.25	2.40	0.00	2.40
F02	1.50	2.40	0.00	2.40
GL1	11.17	4.00	0.00	4.00

Job Title :

COSMOS CORNER, PLOT NO 7B/GH/1,
SIDDHARTH VIHAR, DELHI-MEERUT EXPRESSWAY,
GHAZIABAD

OWNER:

M/S COSMOS REIT PVT. LTD.
BF-33, ADITYA CITY CENTRE,
INDIRAPURAM, GHAZIABAD

Drawing Title:

TOWER 3 (BALABHADRA) -REFUGE
FLOOR PLAN

Ashraf Uday Nivedita Pandey

Architect:

For Cosmos Real Estate Pvt. Ltd.

Owner:

Scale: 1:100

Dwg No: SUB -24

Project Team:


Date: 21/04/2026

North:

Architects:



N + U DESIGN STUDIO
Architecture • Project Management
Urban Planning • Product Design

B - 224, OKHA PHASE - 1,
NEW DELHI - 110028 INDIA
+91-11-26810414 / 15
Fax: +91-11-26810413
E-Mail: info@nplusu.com
Website: www.nplusu.in


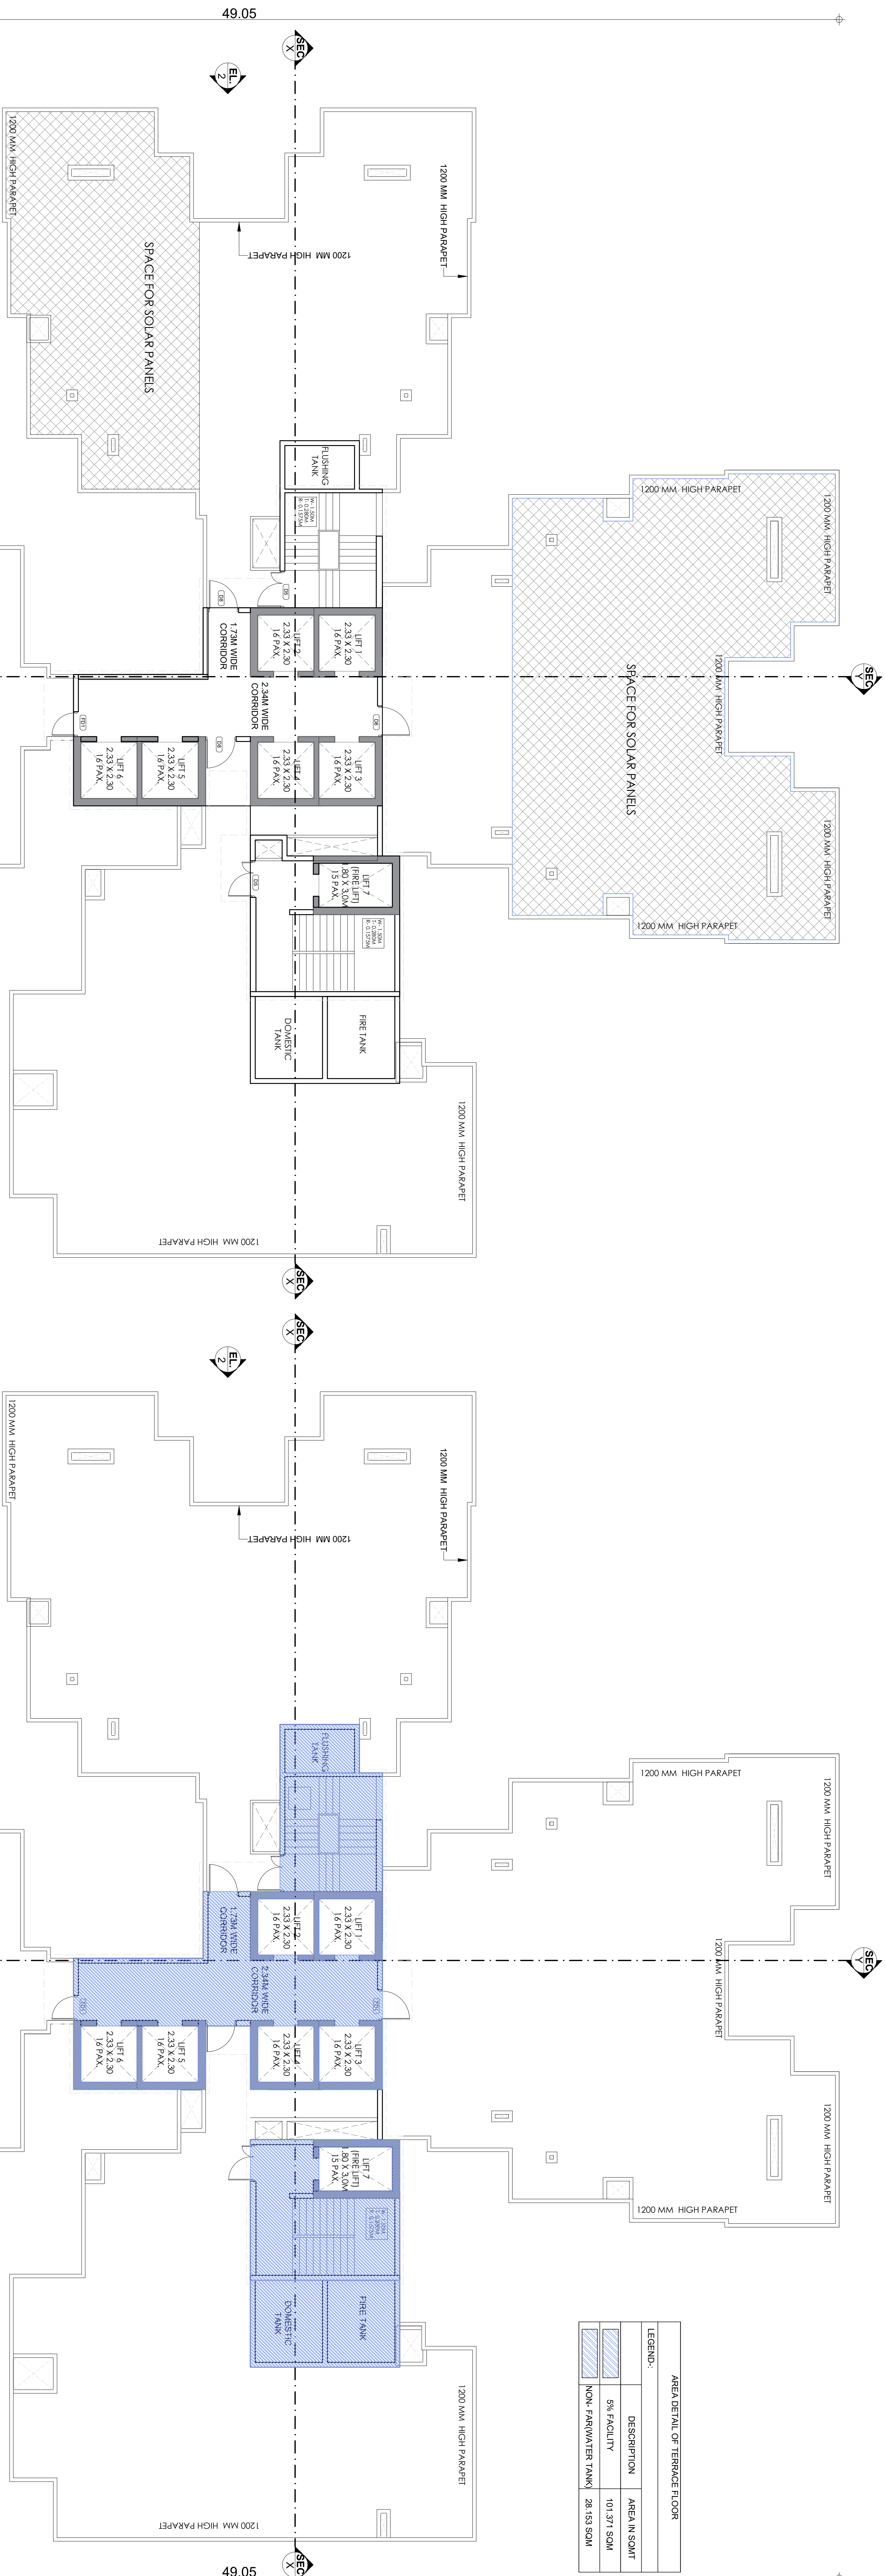


AREA DETAIL OF TERRACE FLOOR		
LEGEND:-		
	DESCRIPTION	AREA IN SQMT
	5% FACILITY	101.371 SQM
	NON-FAR(WATER TANK)	28.153 SQM

	TYPE	WIDTH	HEIGHT	SILL	LINTEL
D1	1.05	2.40	0.00		2.40
D2	1.00	2.40	0.00		2.40
D3	0.95	2.40	0.00		2.40
D4	0.90	2.40	0.00		2.40
D5	1.50	2.40	0.00		2.40
D6	0.80	2.40	0.00		2.40
D7	0.80	2.40	0.00		2.40
D8	1.25	2.40	0.00		2.40
DW1	1.05	2.40/1.35	0.00/0.05		2.40

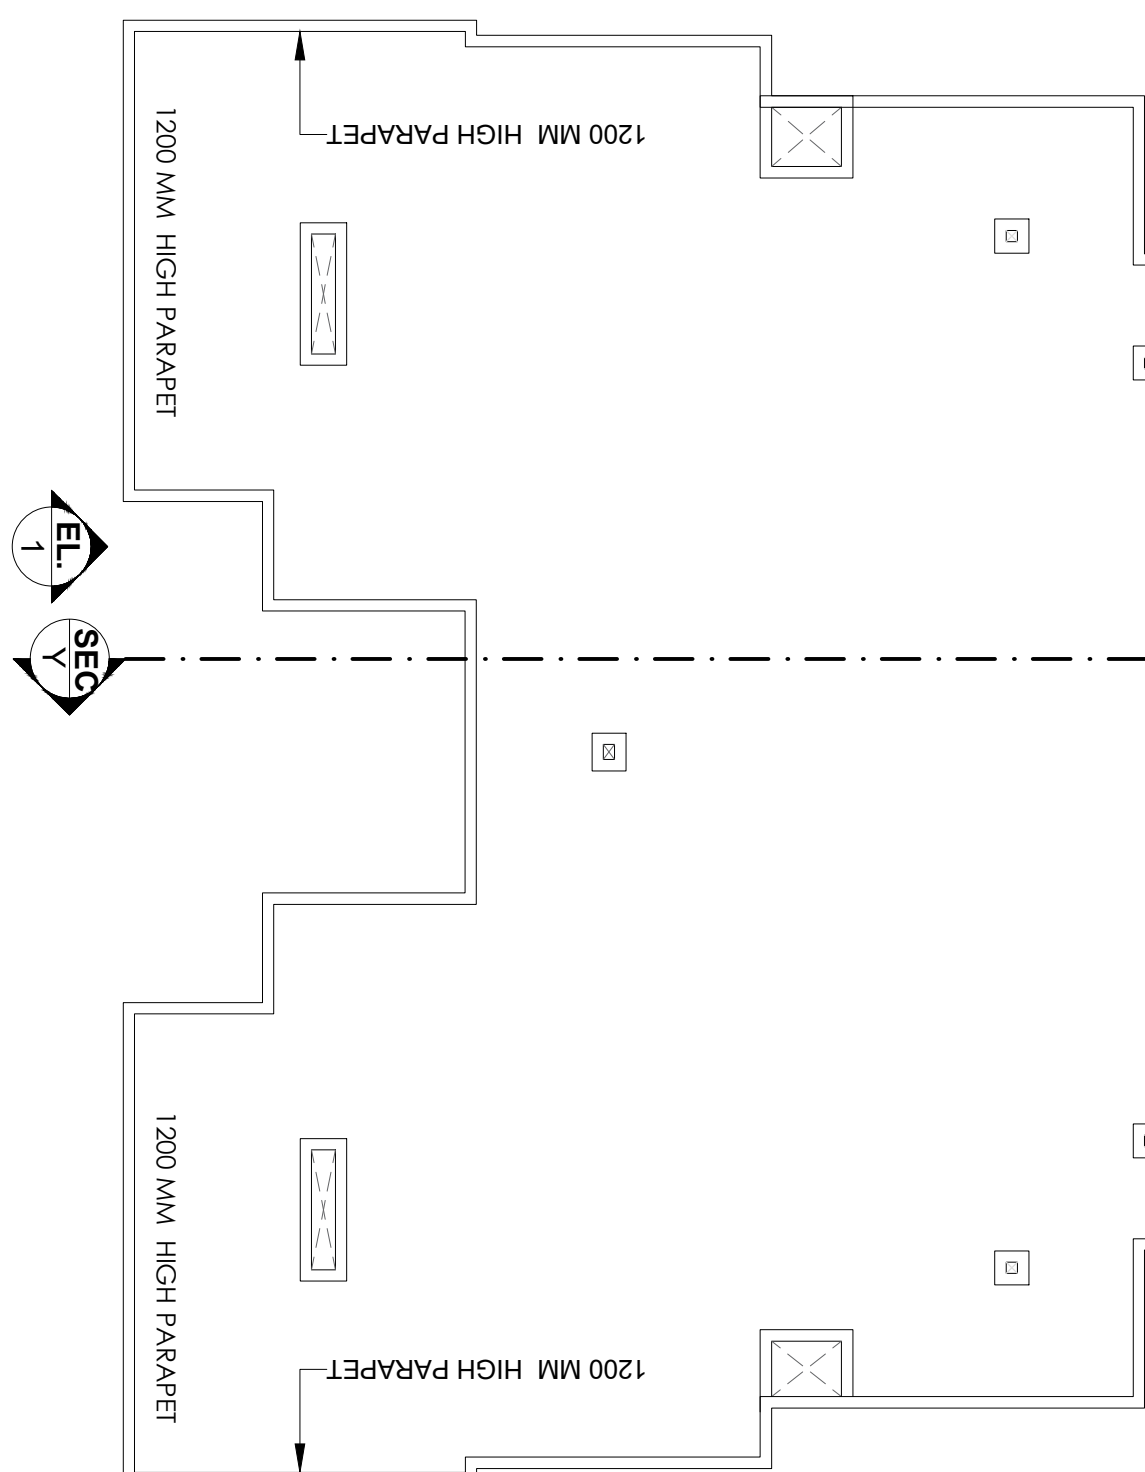
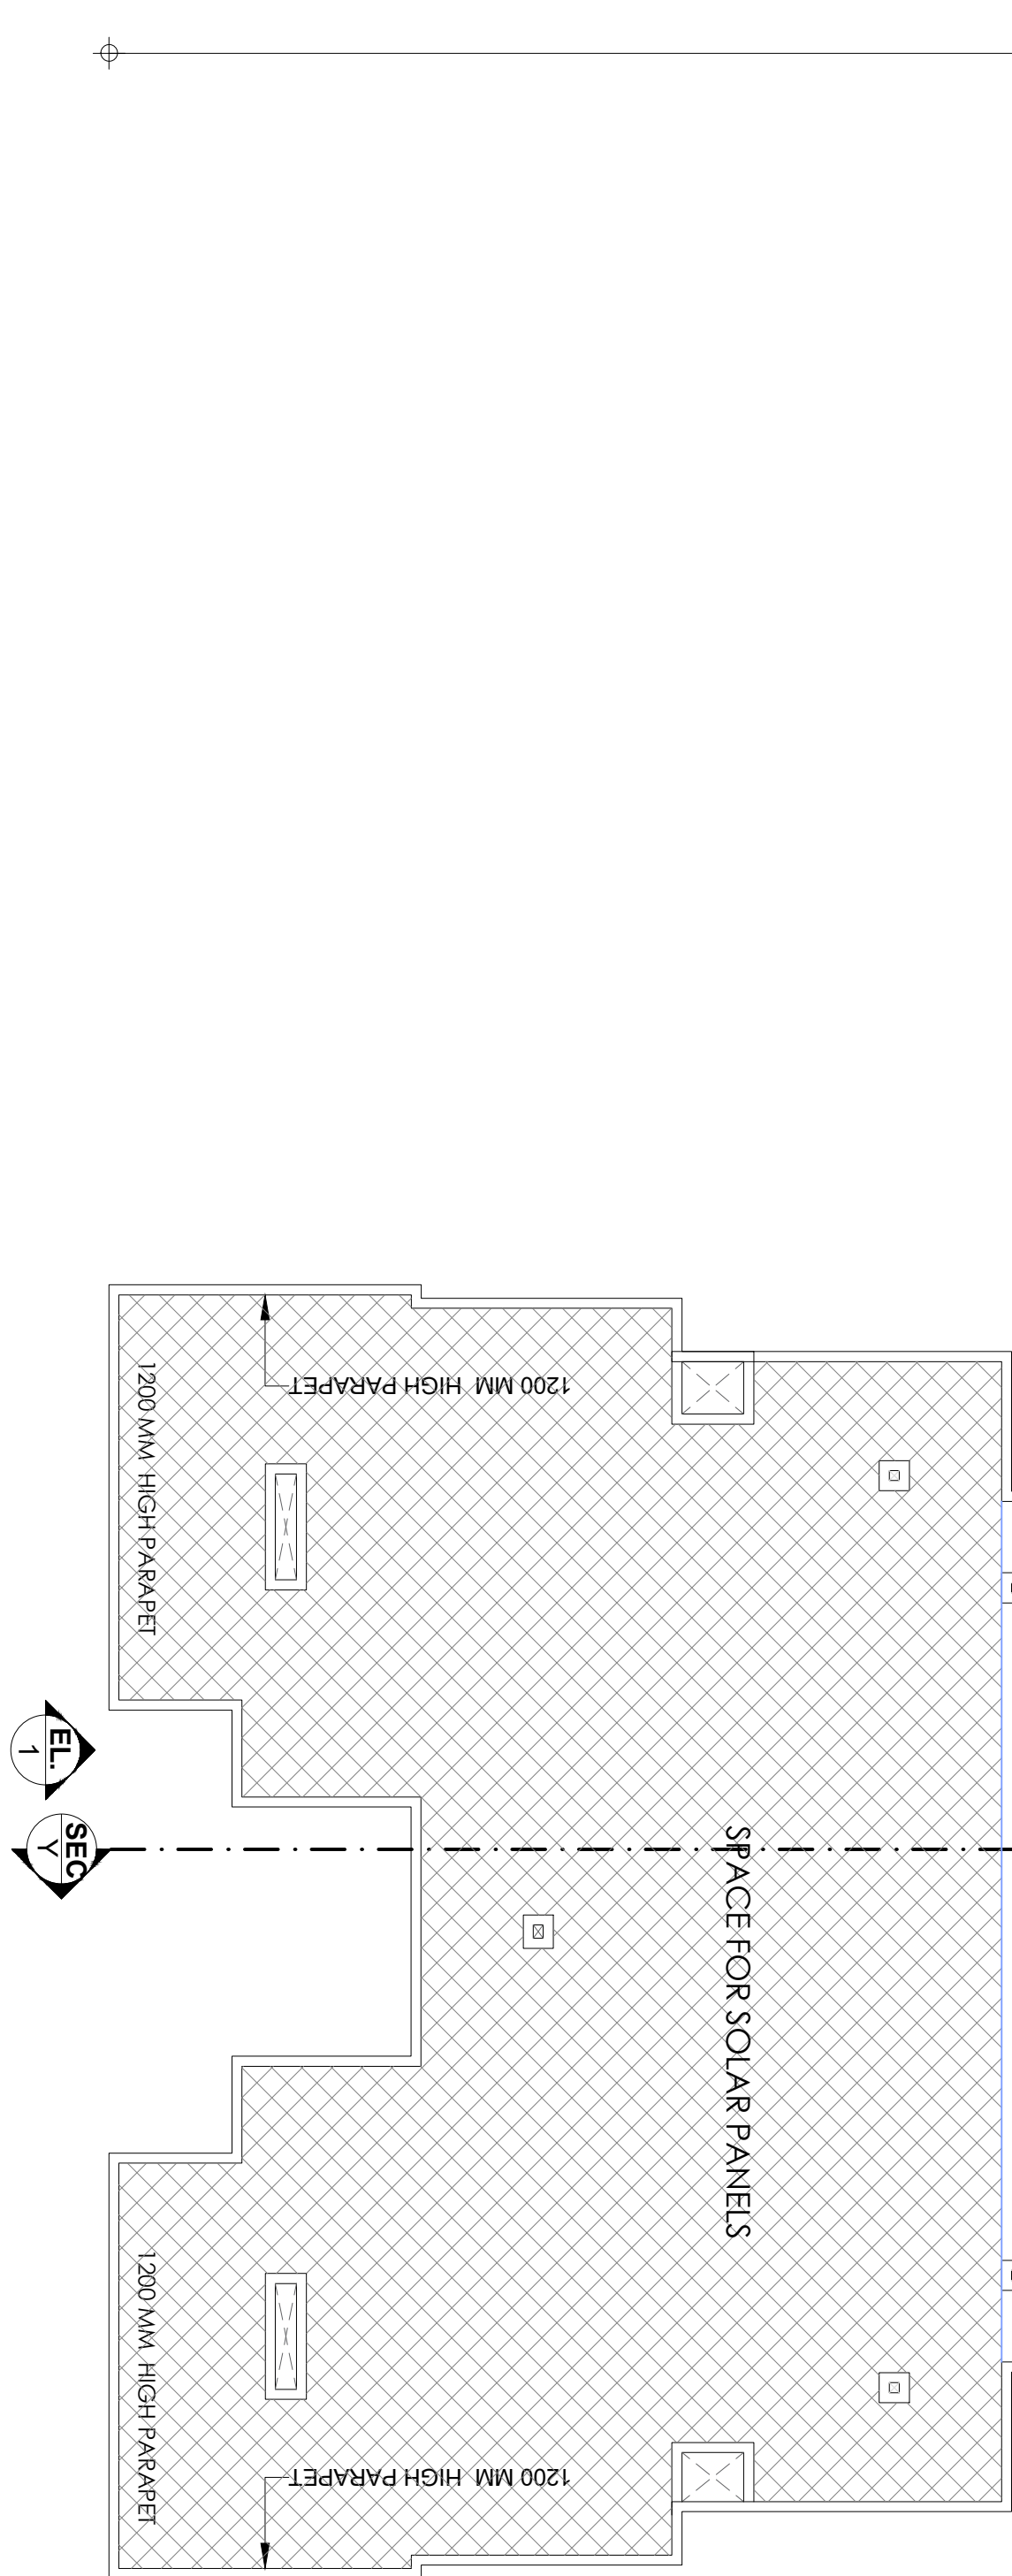


DW2	2.44	2.40/2.10	0.00/0.30	2.40
DW3	1.00	2.40/2.10	0.00/0.30	2.40
SD1	1.75	2.30	0.10	2.40
SD2	1.715	2.30	0.10	2.40
SD3	1.58	2.30	0.10	2.40
SD4	1.38	2.30	0.10	2.40
SD5	1.73	2.30	0.10	2.40
SD6	1.80	2.30	0.10	2.40
SD7	2.74	2.30	0.10	2.40
V1	0.80	1.20	1.20	2.40
V2	2.60	1.20	1.20	2.40
O1	1.53	2.40	0.00	2.40
O2	1.38	2.40	0.00	2.40
O3	1.25	2.40	0.00	2.40
W1	1.80	1.20	1.20	2.40
W2	1.53	1.20	1.20	2.40
W3	1.78	1.20	1.20	2.40
W4	2.03	1.20	1.20	2.40
W5	1.20	1.05	1.35	2.40
FD1	1.25	2.40	0.00	2.40
FD2	1.50	2.40	0.00	2.40
GL1	11/17	4.00	0.00	4.00

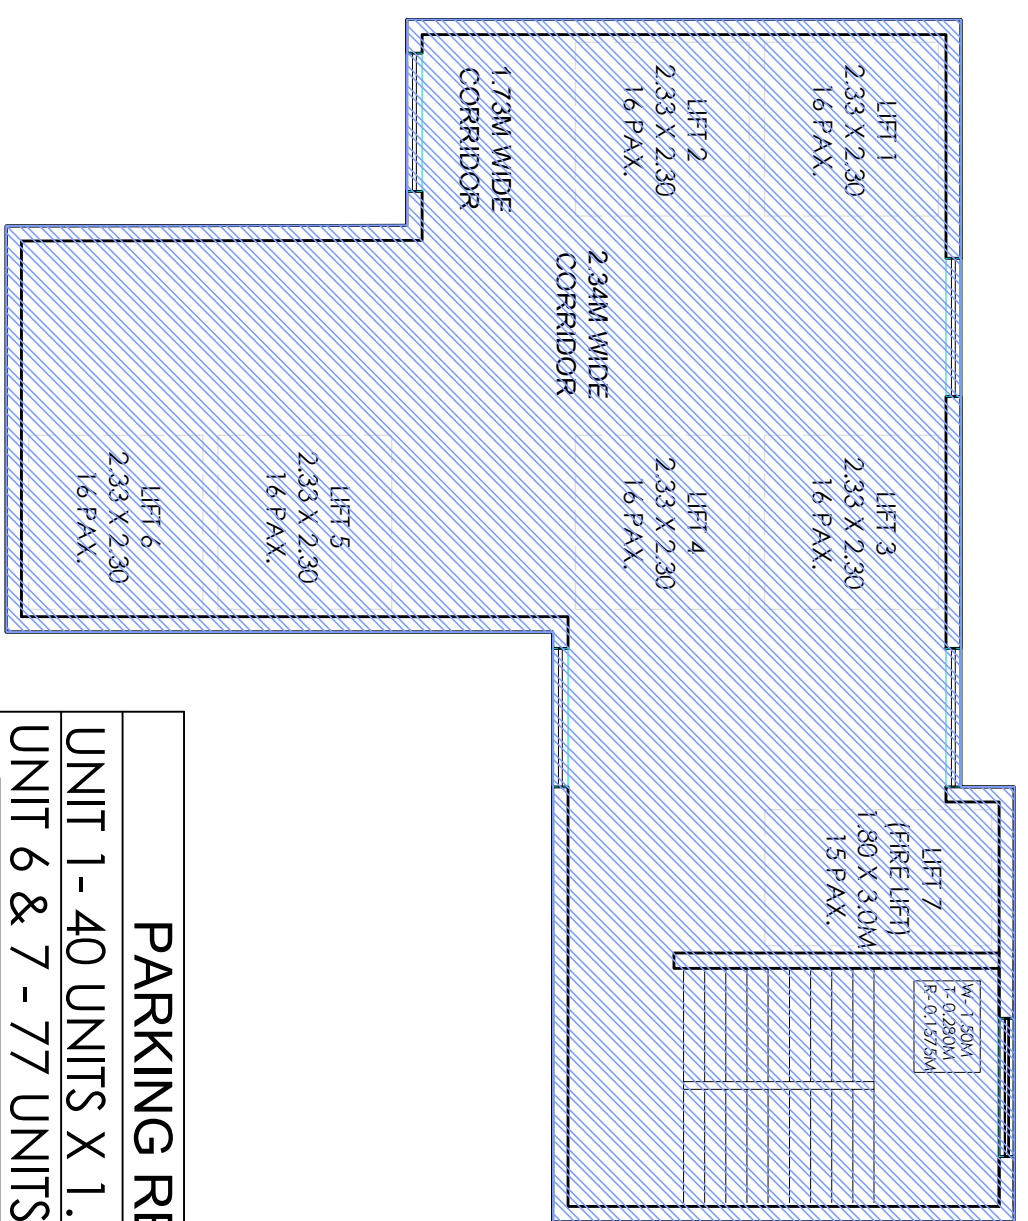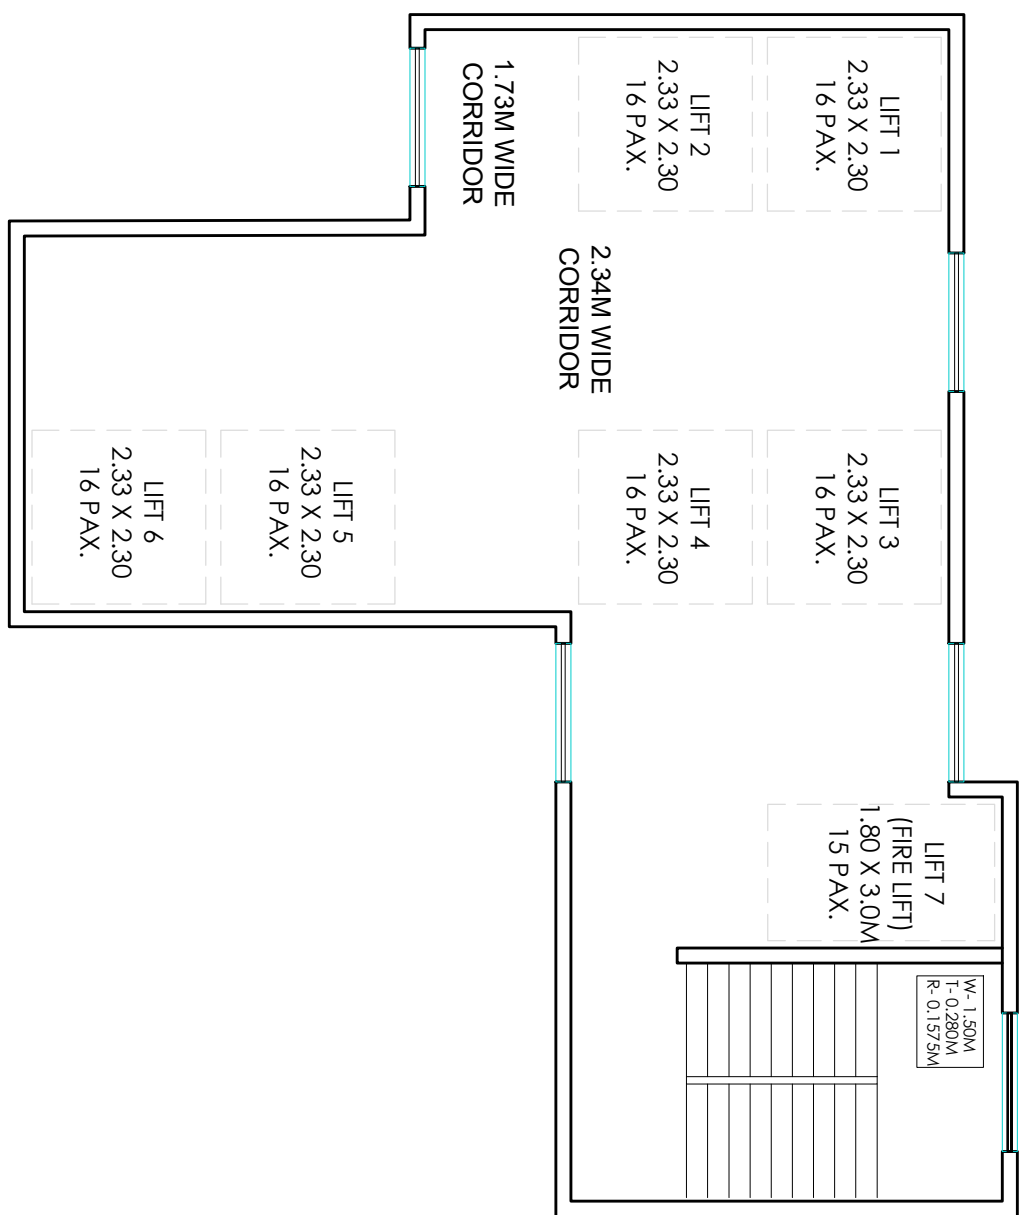[illegible]

PARKING REQUIREMENT - BALABHADRA	
UNIT 1-40 UNITS X 1.5 ECS	60 CARS
UNIT 6 & 7 - 77 UNITS X 1.25 ECS	97 CARS
UNIT 2,3,4 & 5 - 160 UNITS X 1 ECS	160 CARS
TOTAL (TOTAL UNITS-277)	317 CARS

AREA DETAIL OF TERRACE FLOOR		
LEGEND:-		
	DESCRIPTION	AREA IN SQMT
	5% FACILITY	134.043 SQM
	TOTAL	235.414 SQM

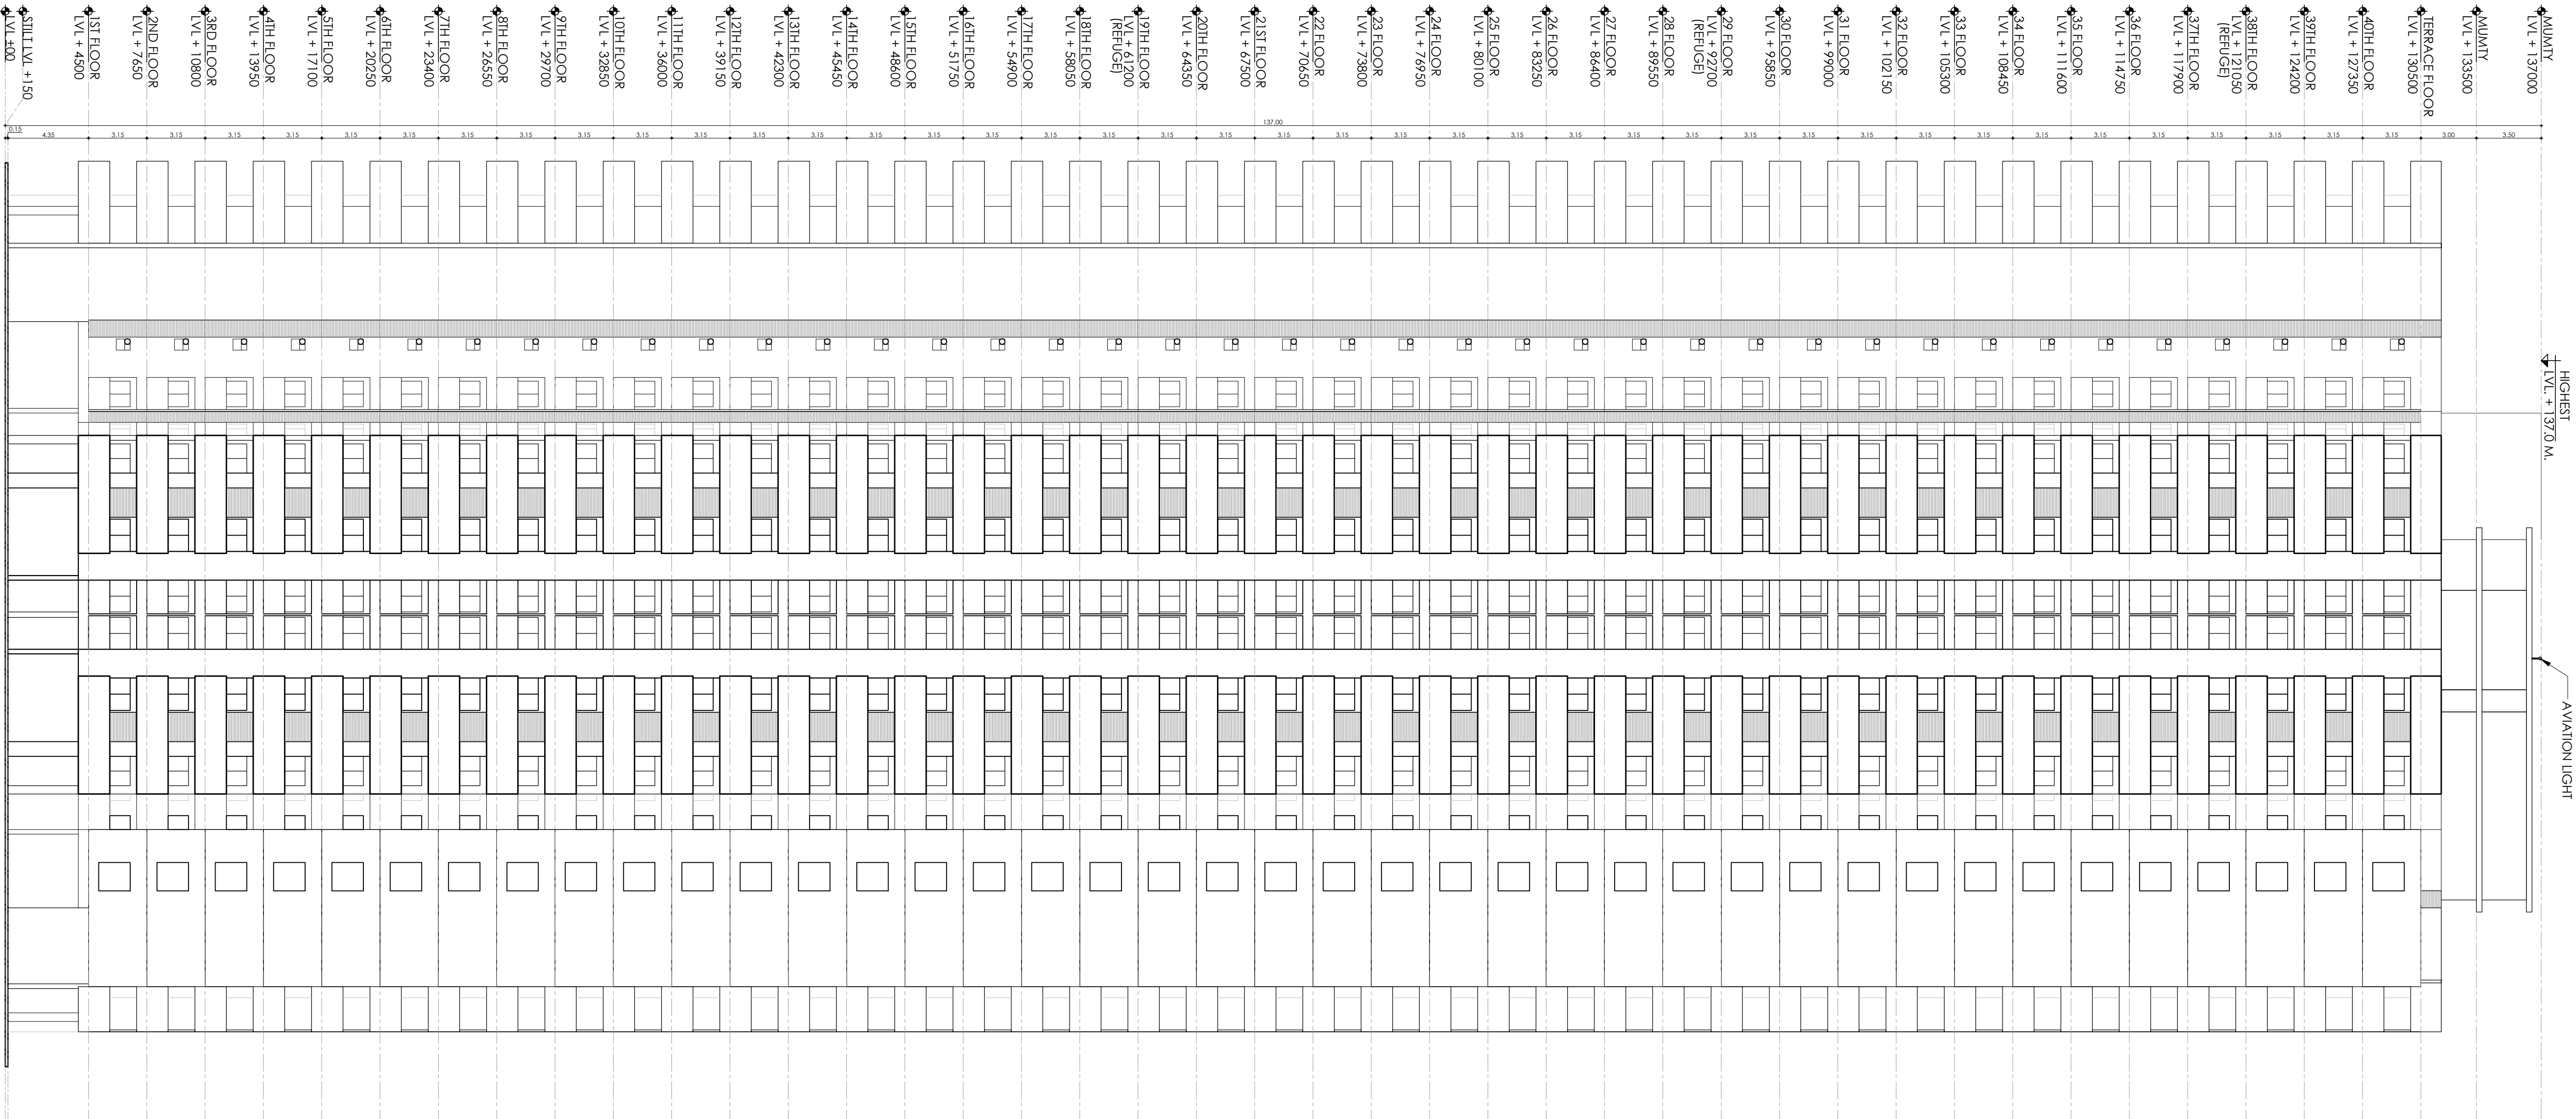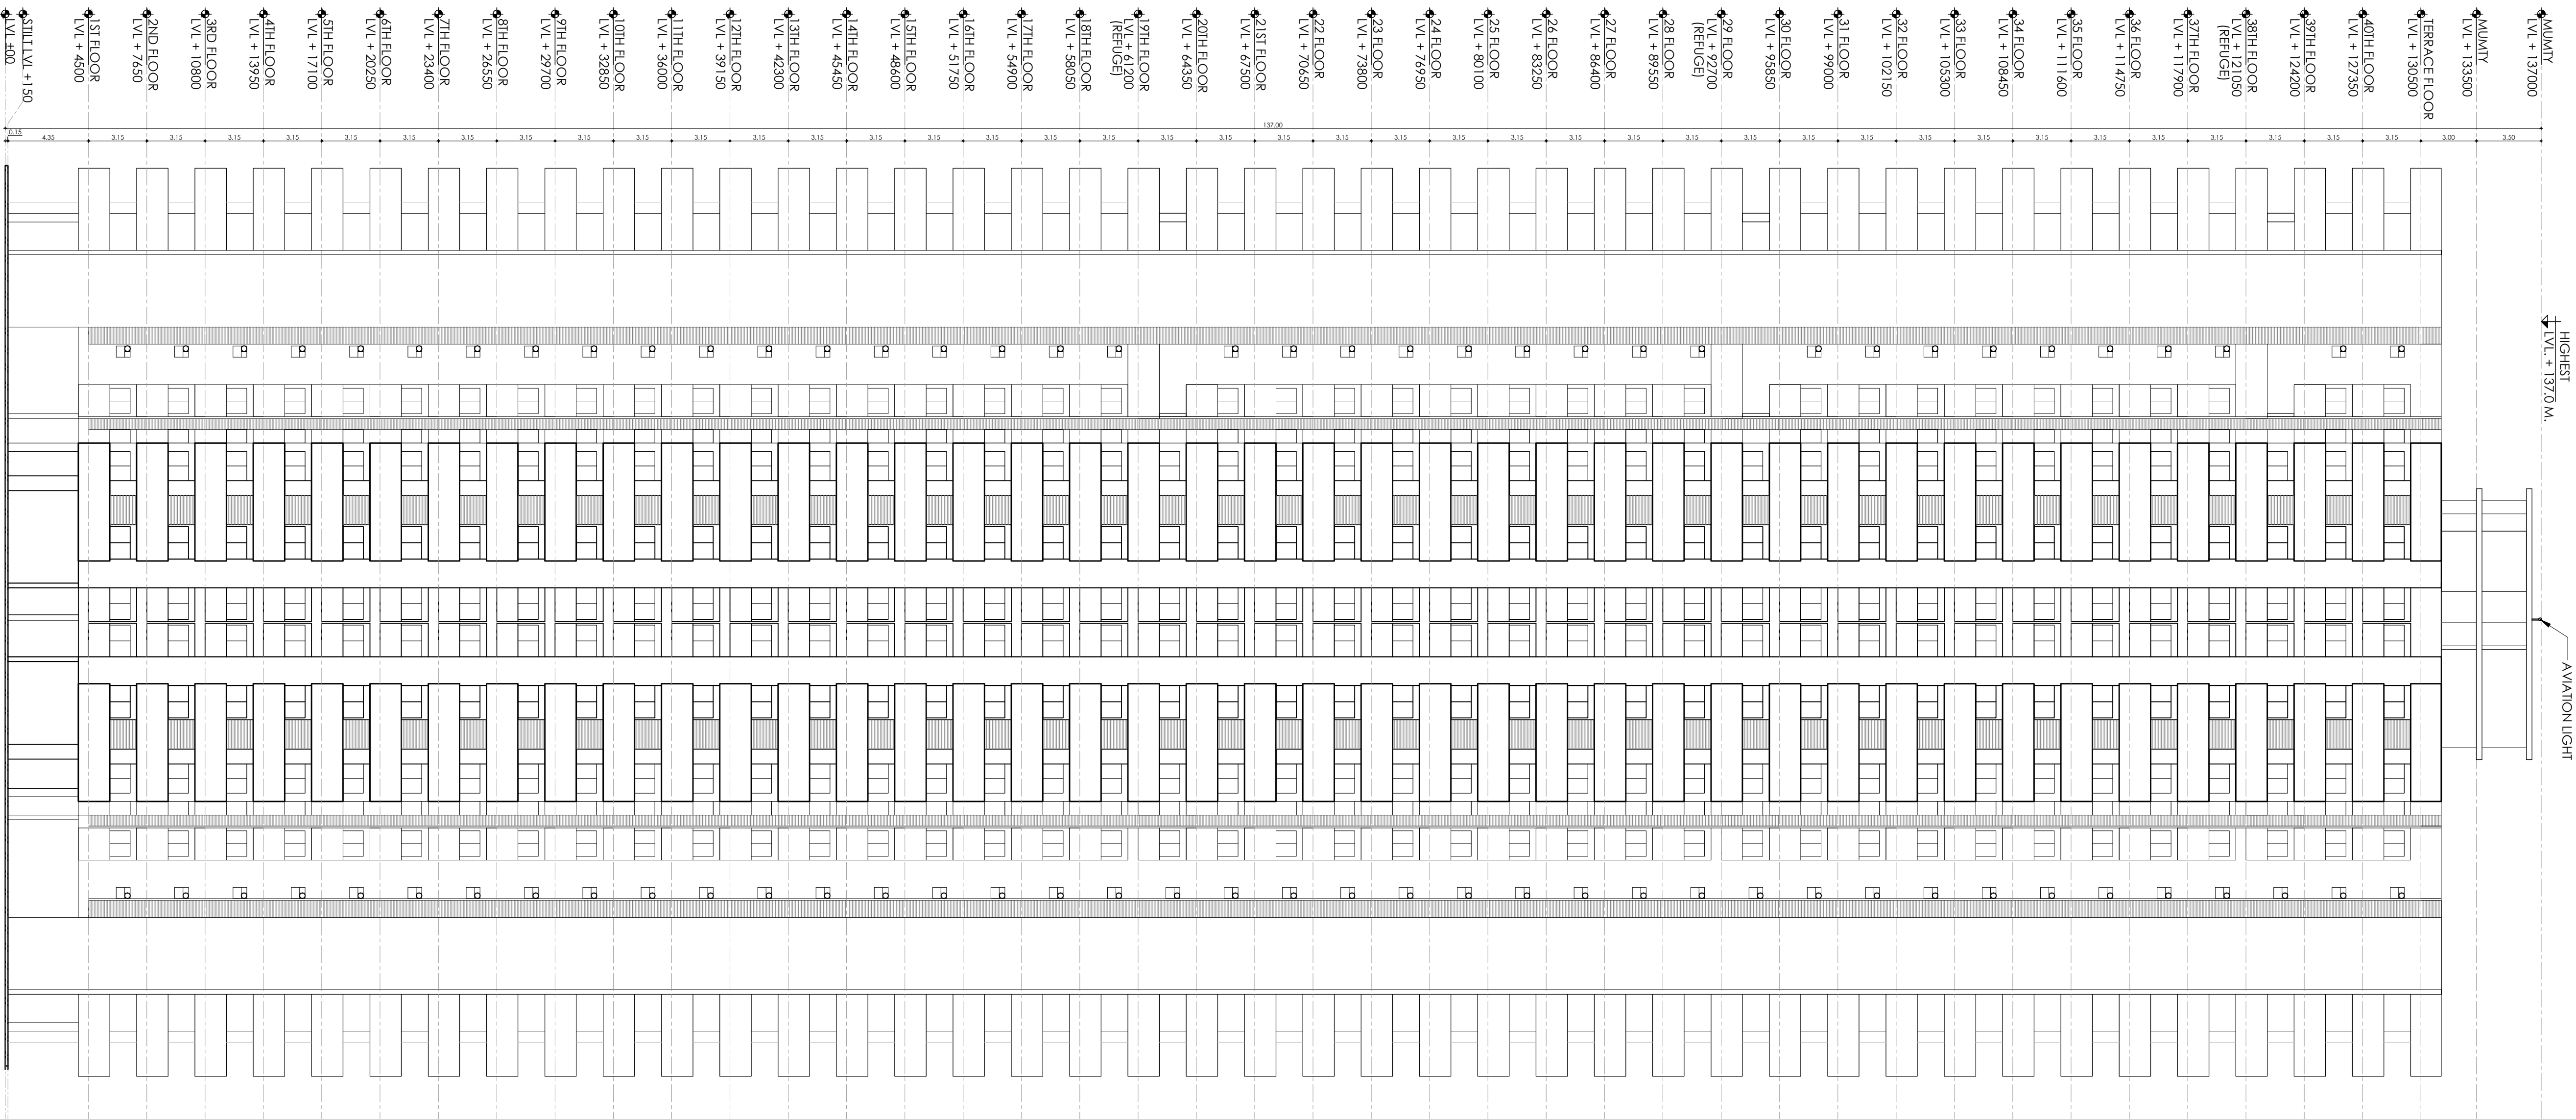


ELEVATION - 1

ELEVATION - 2

Job Title : COSMOS CORNER, PLOT NO 7B/GH1, SIDDHARTH VIHAR, DELHI-MEERUT EXPRESSWAY, GHAZIABAD	OWNER: M/S COSMOS REIT PVT. LTD. BF-33, ADITYA CITY CENTRE, INDIRAPURAM, GHAZIABAD	Drawing Title: BALABHADRA - ELEVATIONS	Aainaad Uday Nivedita Pande Architect: For Cosmos Reit Private Ltd. Scale: 1:200 Dig No: SUB -26 Project Team: NUPC Date: 21/04/2026 North: Architects: N + U DESIGN STUDIO Architecture • Project Management Urban Planning • Product Design			
---	---	---	--	--	--	--

HIGHEST
+ LV. + 137.0 M

AVIATION LIGHT

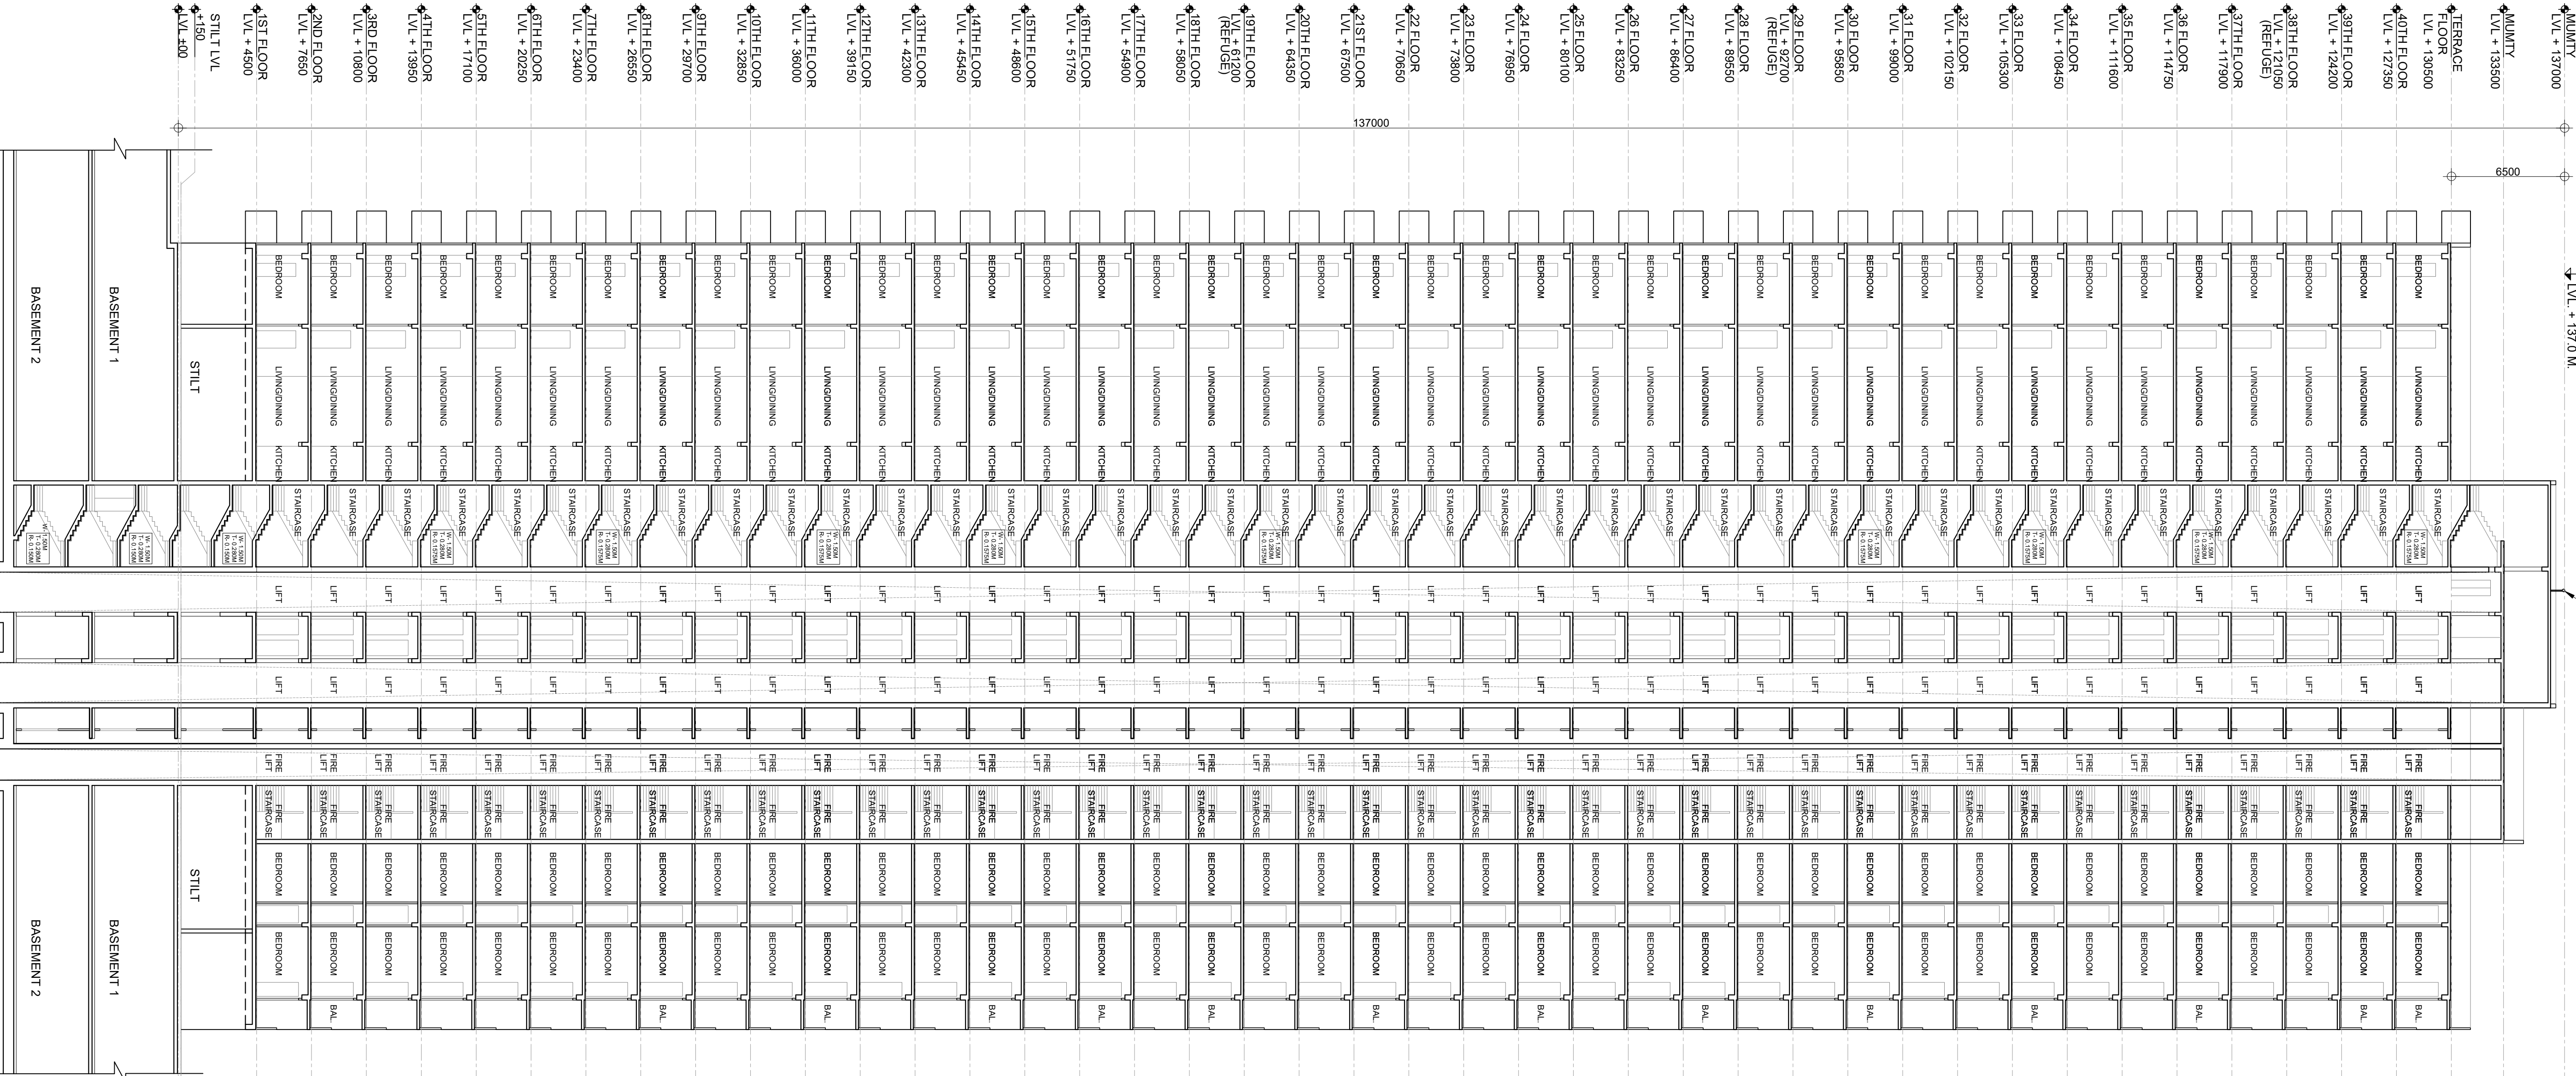

SECTION - XX

Job Title :

COSMOS CORNER, PLOT NO 7B/GH1,
SIDDHARTH VIHAR, DELHI-MEERUT EXPRESSWAY,
GHAZIABAD

OWNER:


M/S COSMOS REIT PVT. LTD.
BF-33, ADITYA CITY CENTRE,
INDIRAPURAM, GHAZIABAD

Drawing Title:

TOWER - BALBHADRA
SECTIONS

HIGHEST
+ LV. + 137.0 M

AVIATION LIGHT

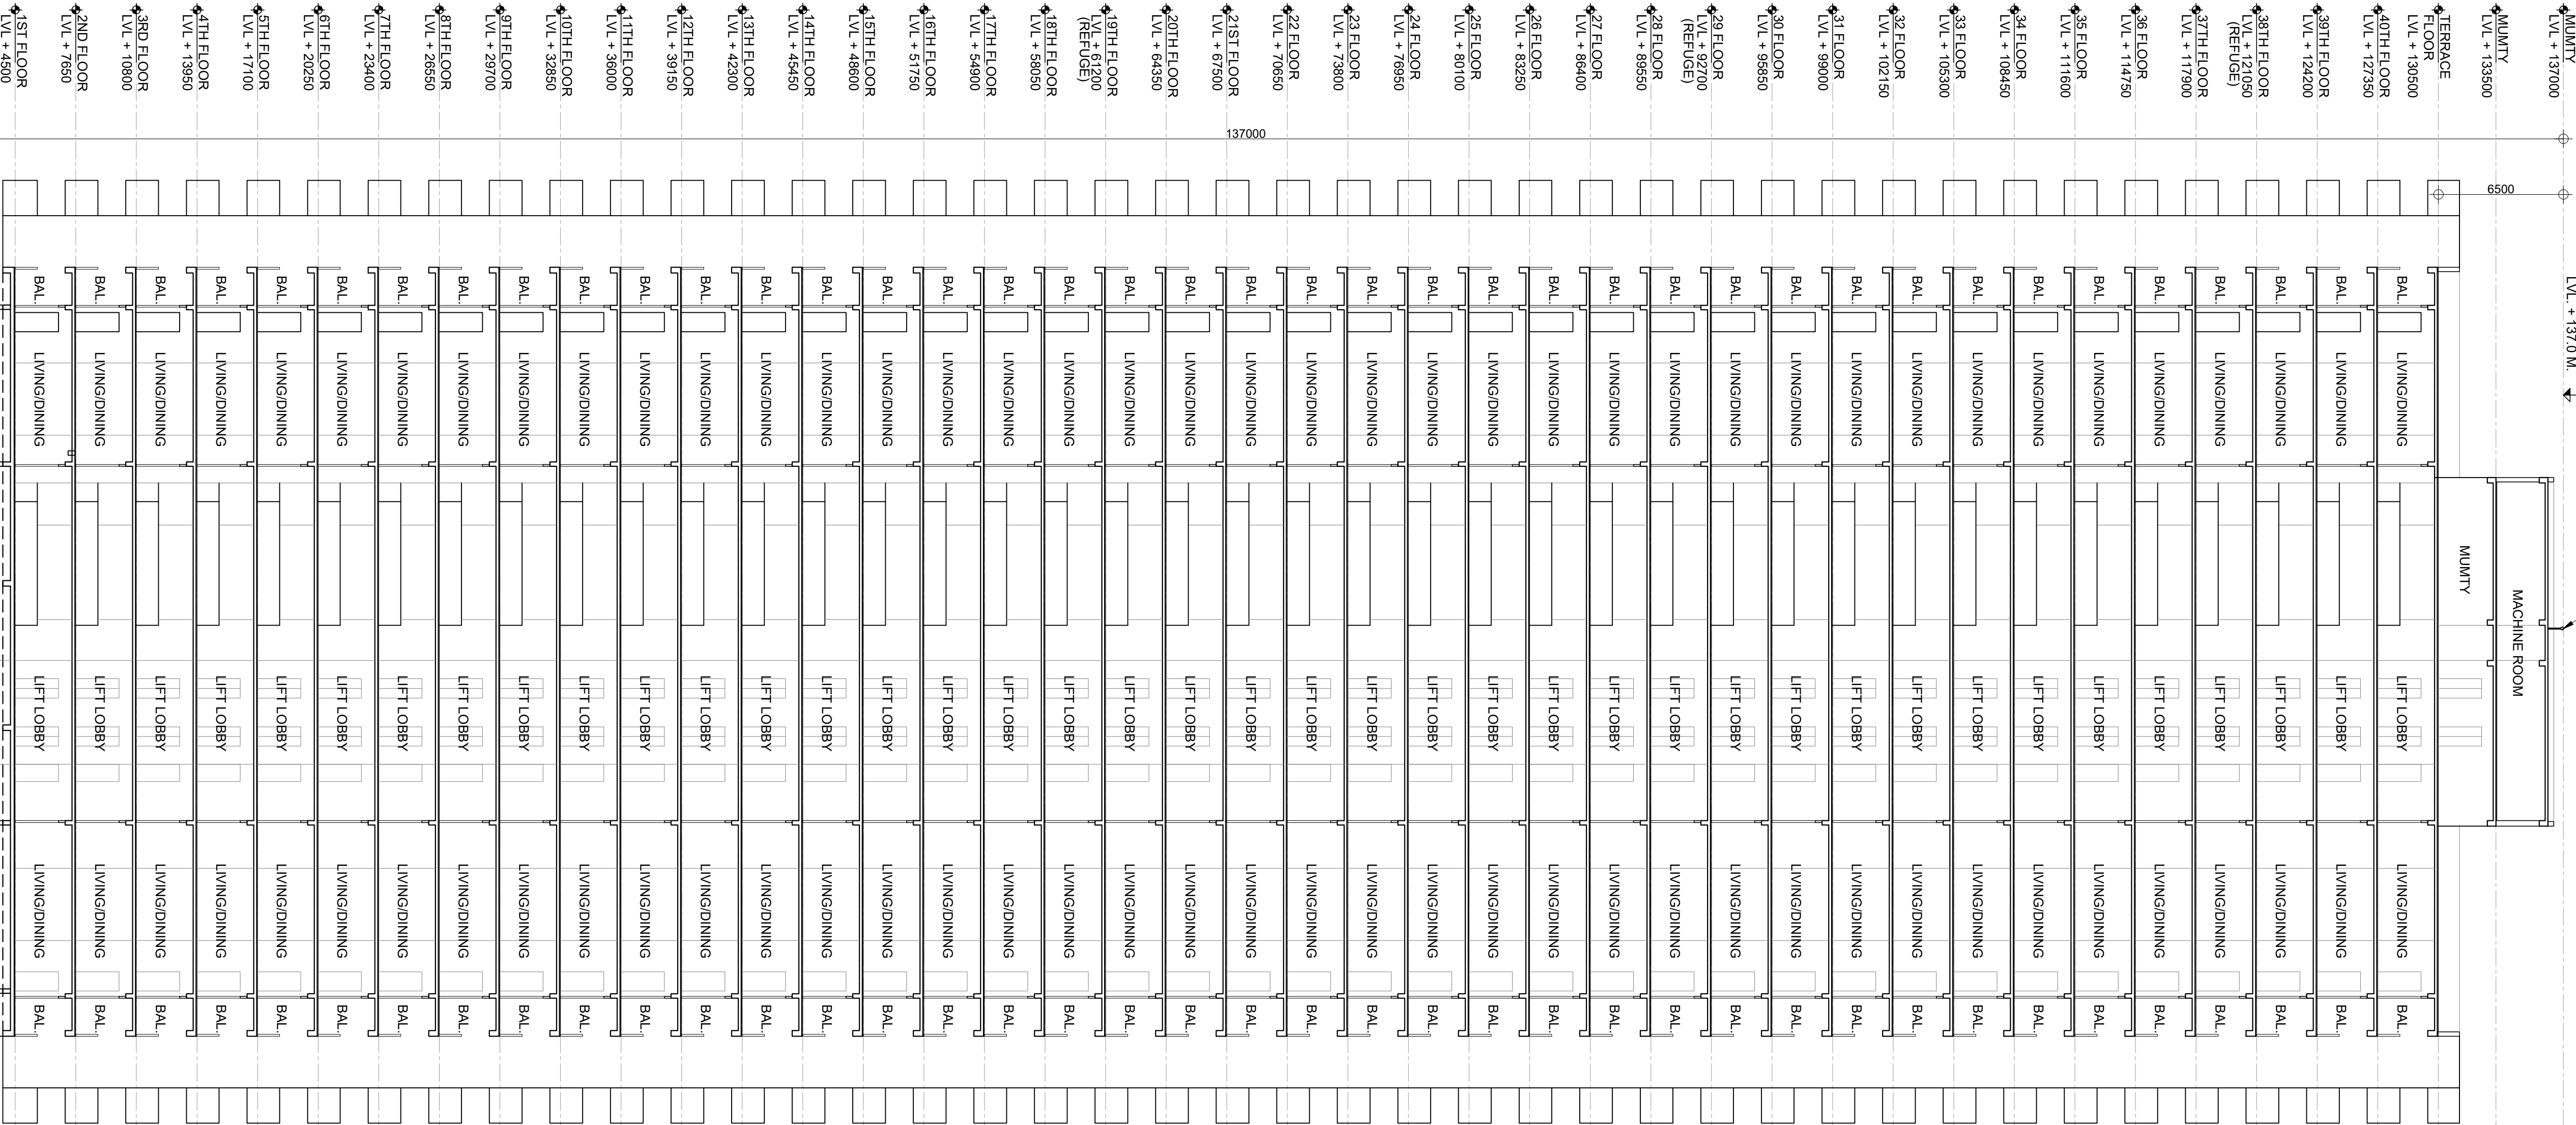

SECTION - YY


Ashad Uday Nivedita Pande

Architect:
ASHAD PAI
098001069148

Owner:
For Cosmos Reit Private Ltd.
Ashad Signature

Scale: 1:200
Dwg No: SUB -27
Project Team: NUPC
Date: 21/04/2026

North:

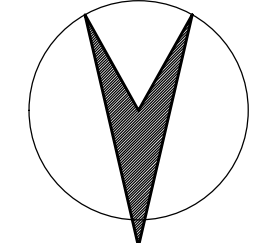

Architects:

N + U DESIGN STUDIO
Architecture • Project Management
Urban Planning • Product Design

B -224, OKLA PHASE -1,
NEW DELHI - 110029, INDIA
+91-11-26818013
E-Mail: info@nplusu.in
Website: www.nplusu.in

Signature Not Verified
Digitally signed by Ashad Pande
DN: cn=Ashad Pande, o=

Signature Not Verified
Digitally signed by Ashad Pande
DN: cn=Ashad Pande, o=


TERRACE

Commercial	Total area sq ft (2014)	sq ft (2014)	Water tank capacity (2014)	sq ft (2014)
Industrial	207,403	1,000	0.0	0.0
Office	207,403	1,000	0.0	0.0
Health care	207,403	1,000	13,544	13,544
Education	1,000	14.4M	0.0	0.0
Other	1,000	14.4M	0.0	0.0
Total	207,403	1,000	13,544	13,544


TOTAL AREA CALCULATION	
DESCRIPTION	AREA IN SQ.MTS.
FAR	5135.01
NON FAR	21.344
5% FACILITY (WATER & WASH ROOM)	61.68
TOTAL	5198.69

AREA CALCULATION FOR GROUND FLOOR

AREA CALCULATION FOR GROUND FLOOR	
DESCRIPTION	AREA IN SQ.MTS.
FAIR	2585.892
NON FAIR	0.00 SQ.MTS

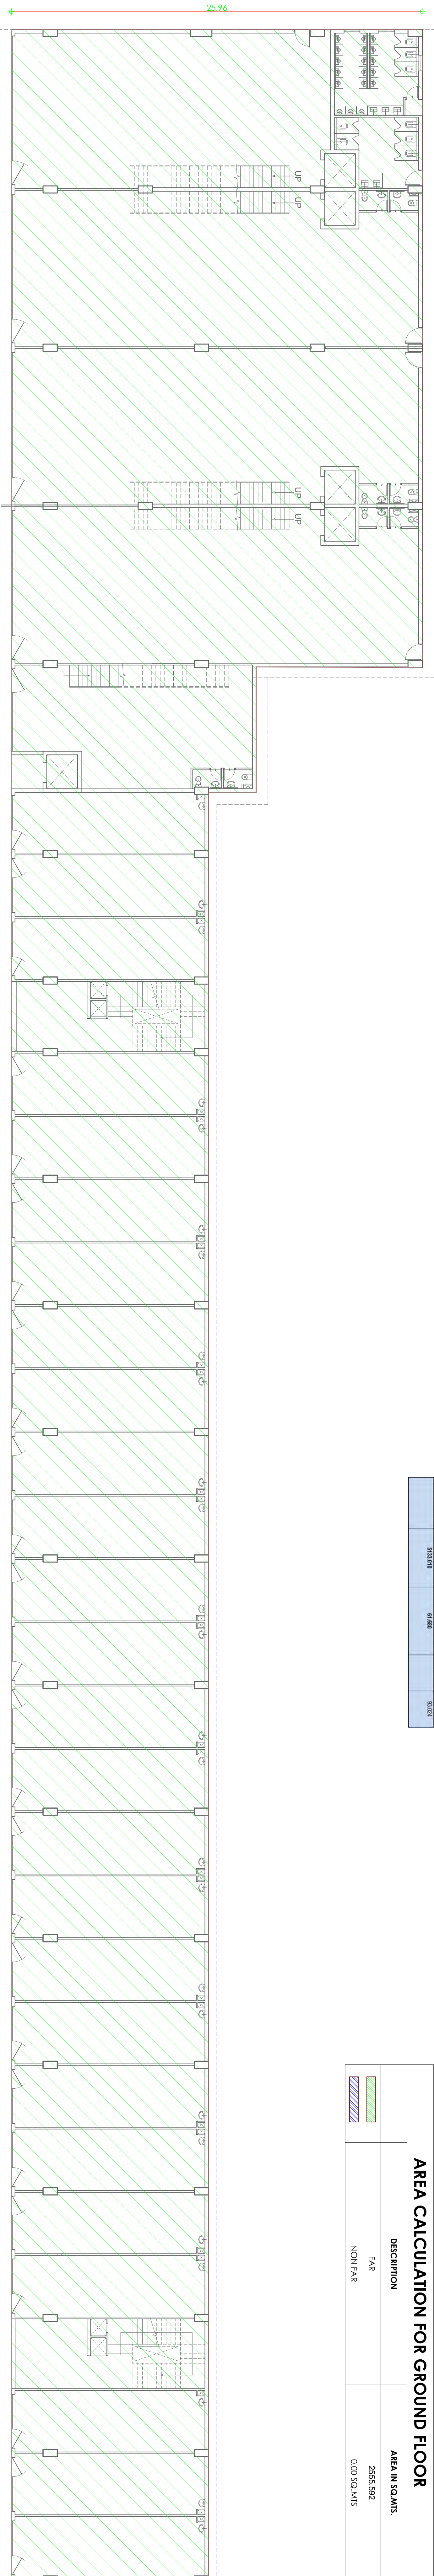

GROUND FLOOR LAYOUT

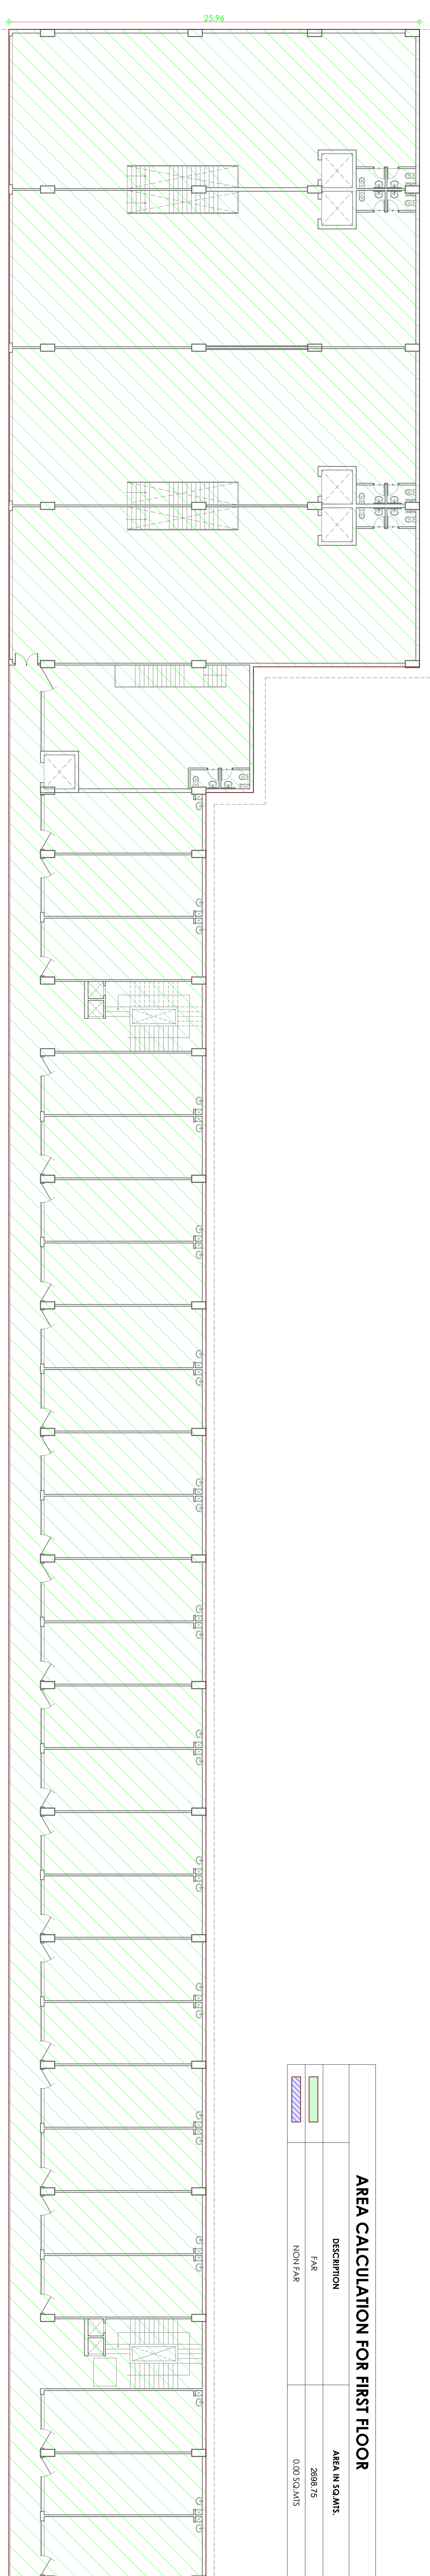

AREA CALCULATION FOR FIRST FLOOR

AREA CALCULATION FOR FIRST FLOOR	
DESCRIPTION	AREA IN SQ.MTS.
FAIR	2698.75
NON FAIR	0.00 SQ.MTS

Job Title:

COSMOS CORNER, PLOT NO 7B/GH1,
SIDDHARTH VIHAR, DELHI - MEERUT EXPRESSWAY,
GHAZIABAD

OWNER:

M/S COSMOS REIT PVT. LTD.
BF-33, ADITYA CITY CENTER,
INDIRAPURAM, GHAZIABAD

Drawing Title:

COMMERCIAL BLOCK AREA DETAILS

Aalhad Uday Nivedita Pande

Handwritten: Almud Pande
ALMUD PANDE
CAJ2010/48442

For Cosmos Real Private Ltd
 Authorised Signatory
 Owner:


Scale:

1:150


Project Team:

NUP

North:

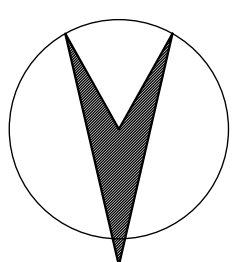



Architects:

 


C+J
 N + U DESIGN STUDIO
 Architecture • Project Management
 Urban Planning • Product Design

B - 224, OKHLA PHASE - I
NEW DELHI - 110020, INDIA
Telephone :
+91-11-26816414 / 15
Fax :
+91-11-26818013


E-Mail : info@nplu.edu.in **Website :** www.nplu.edu.in

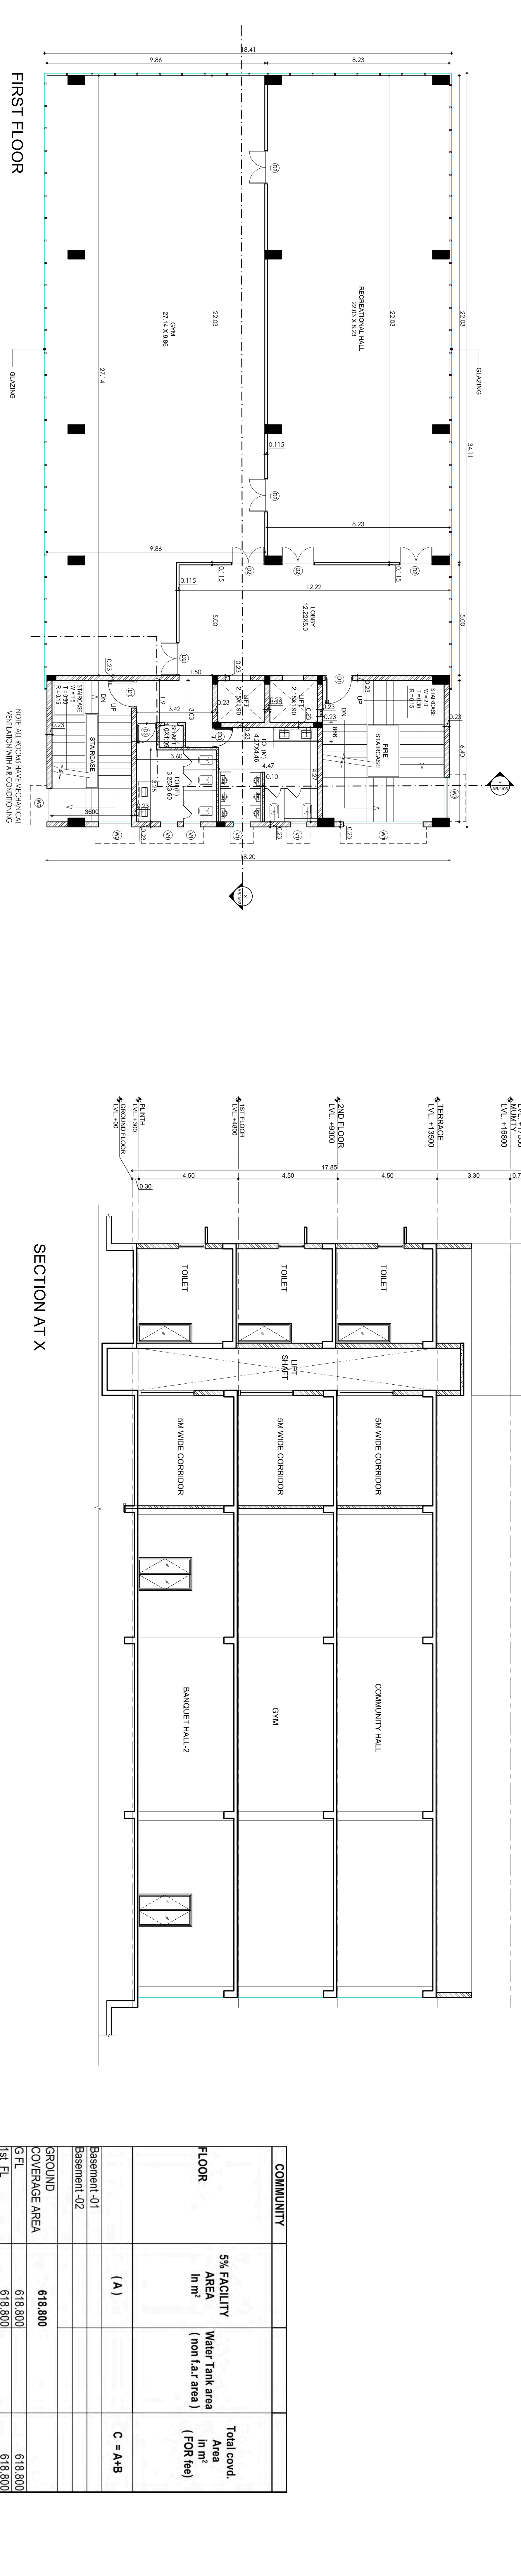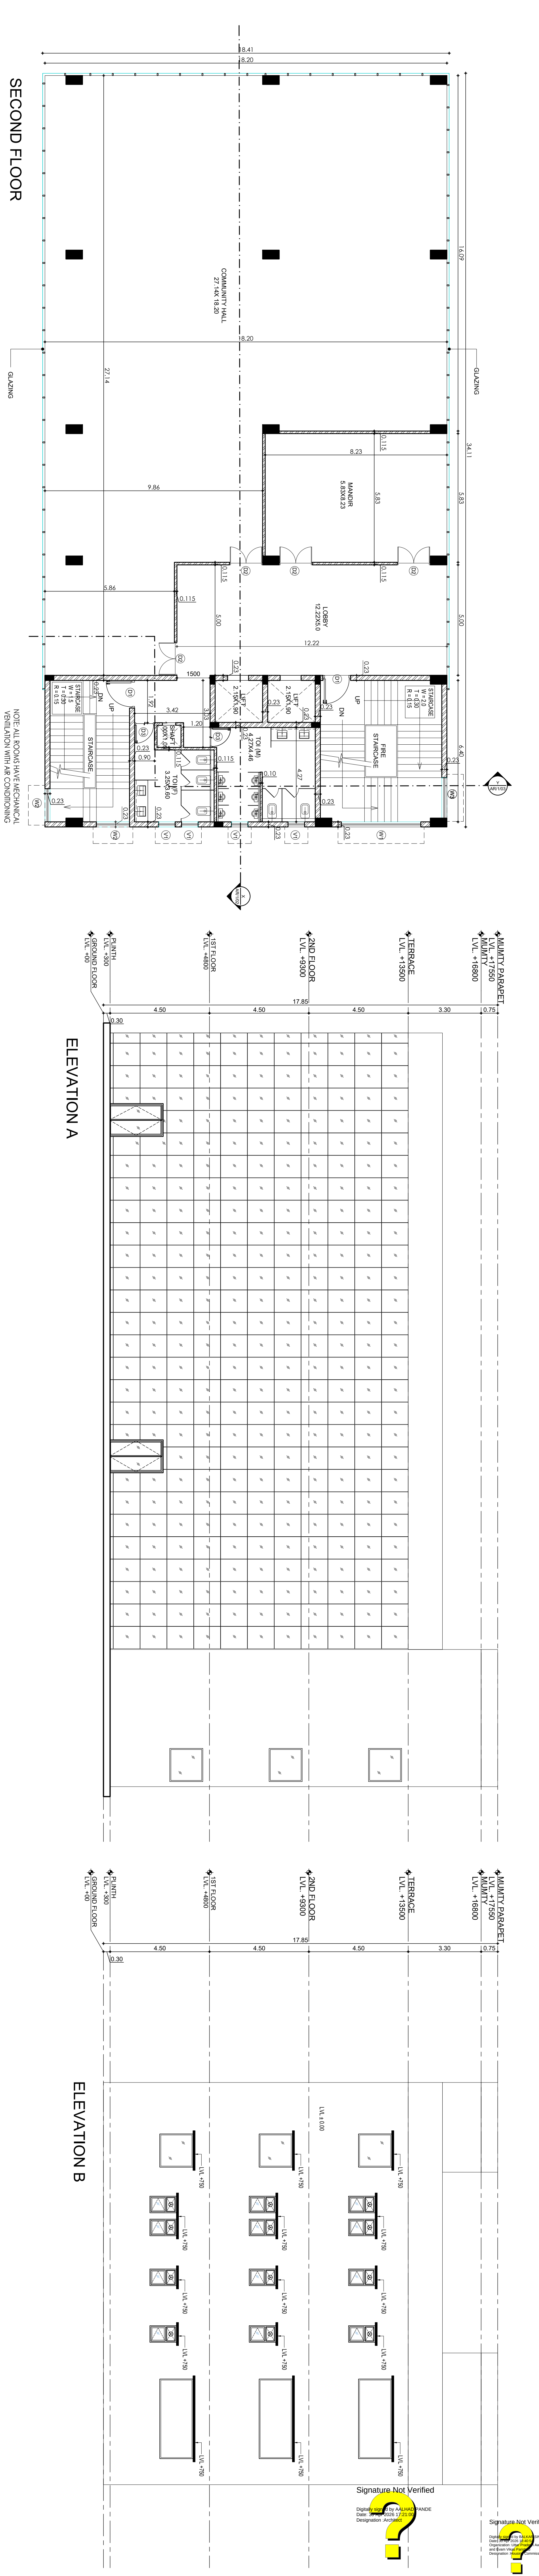

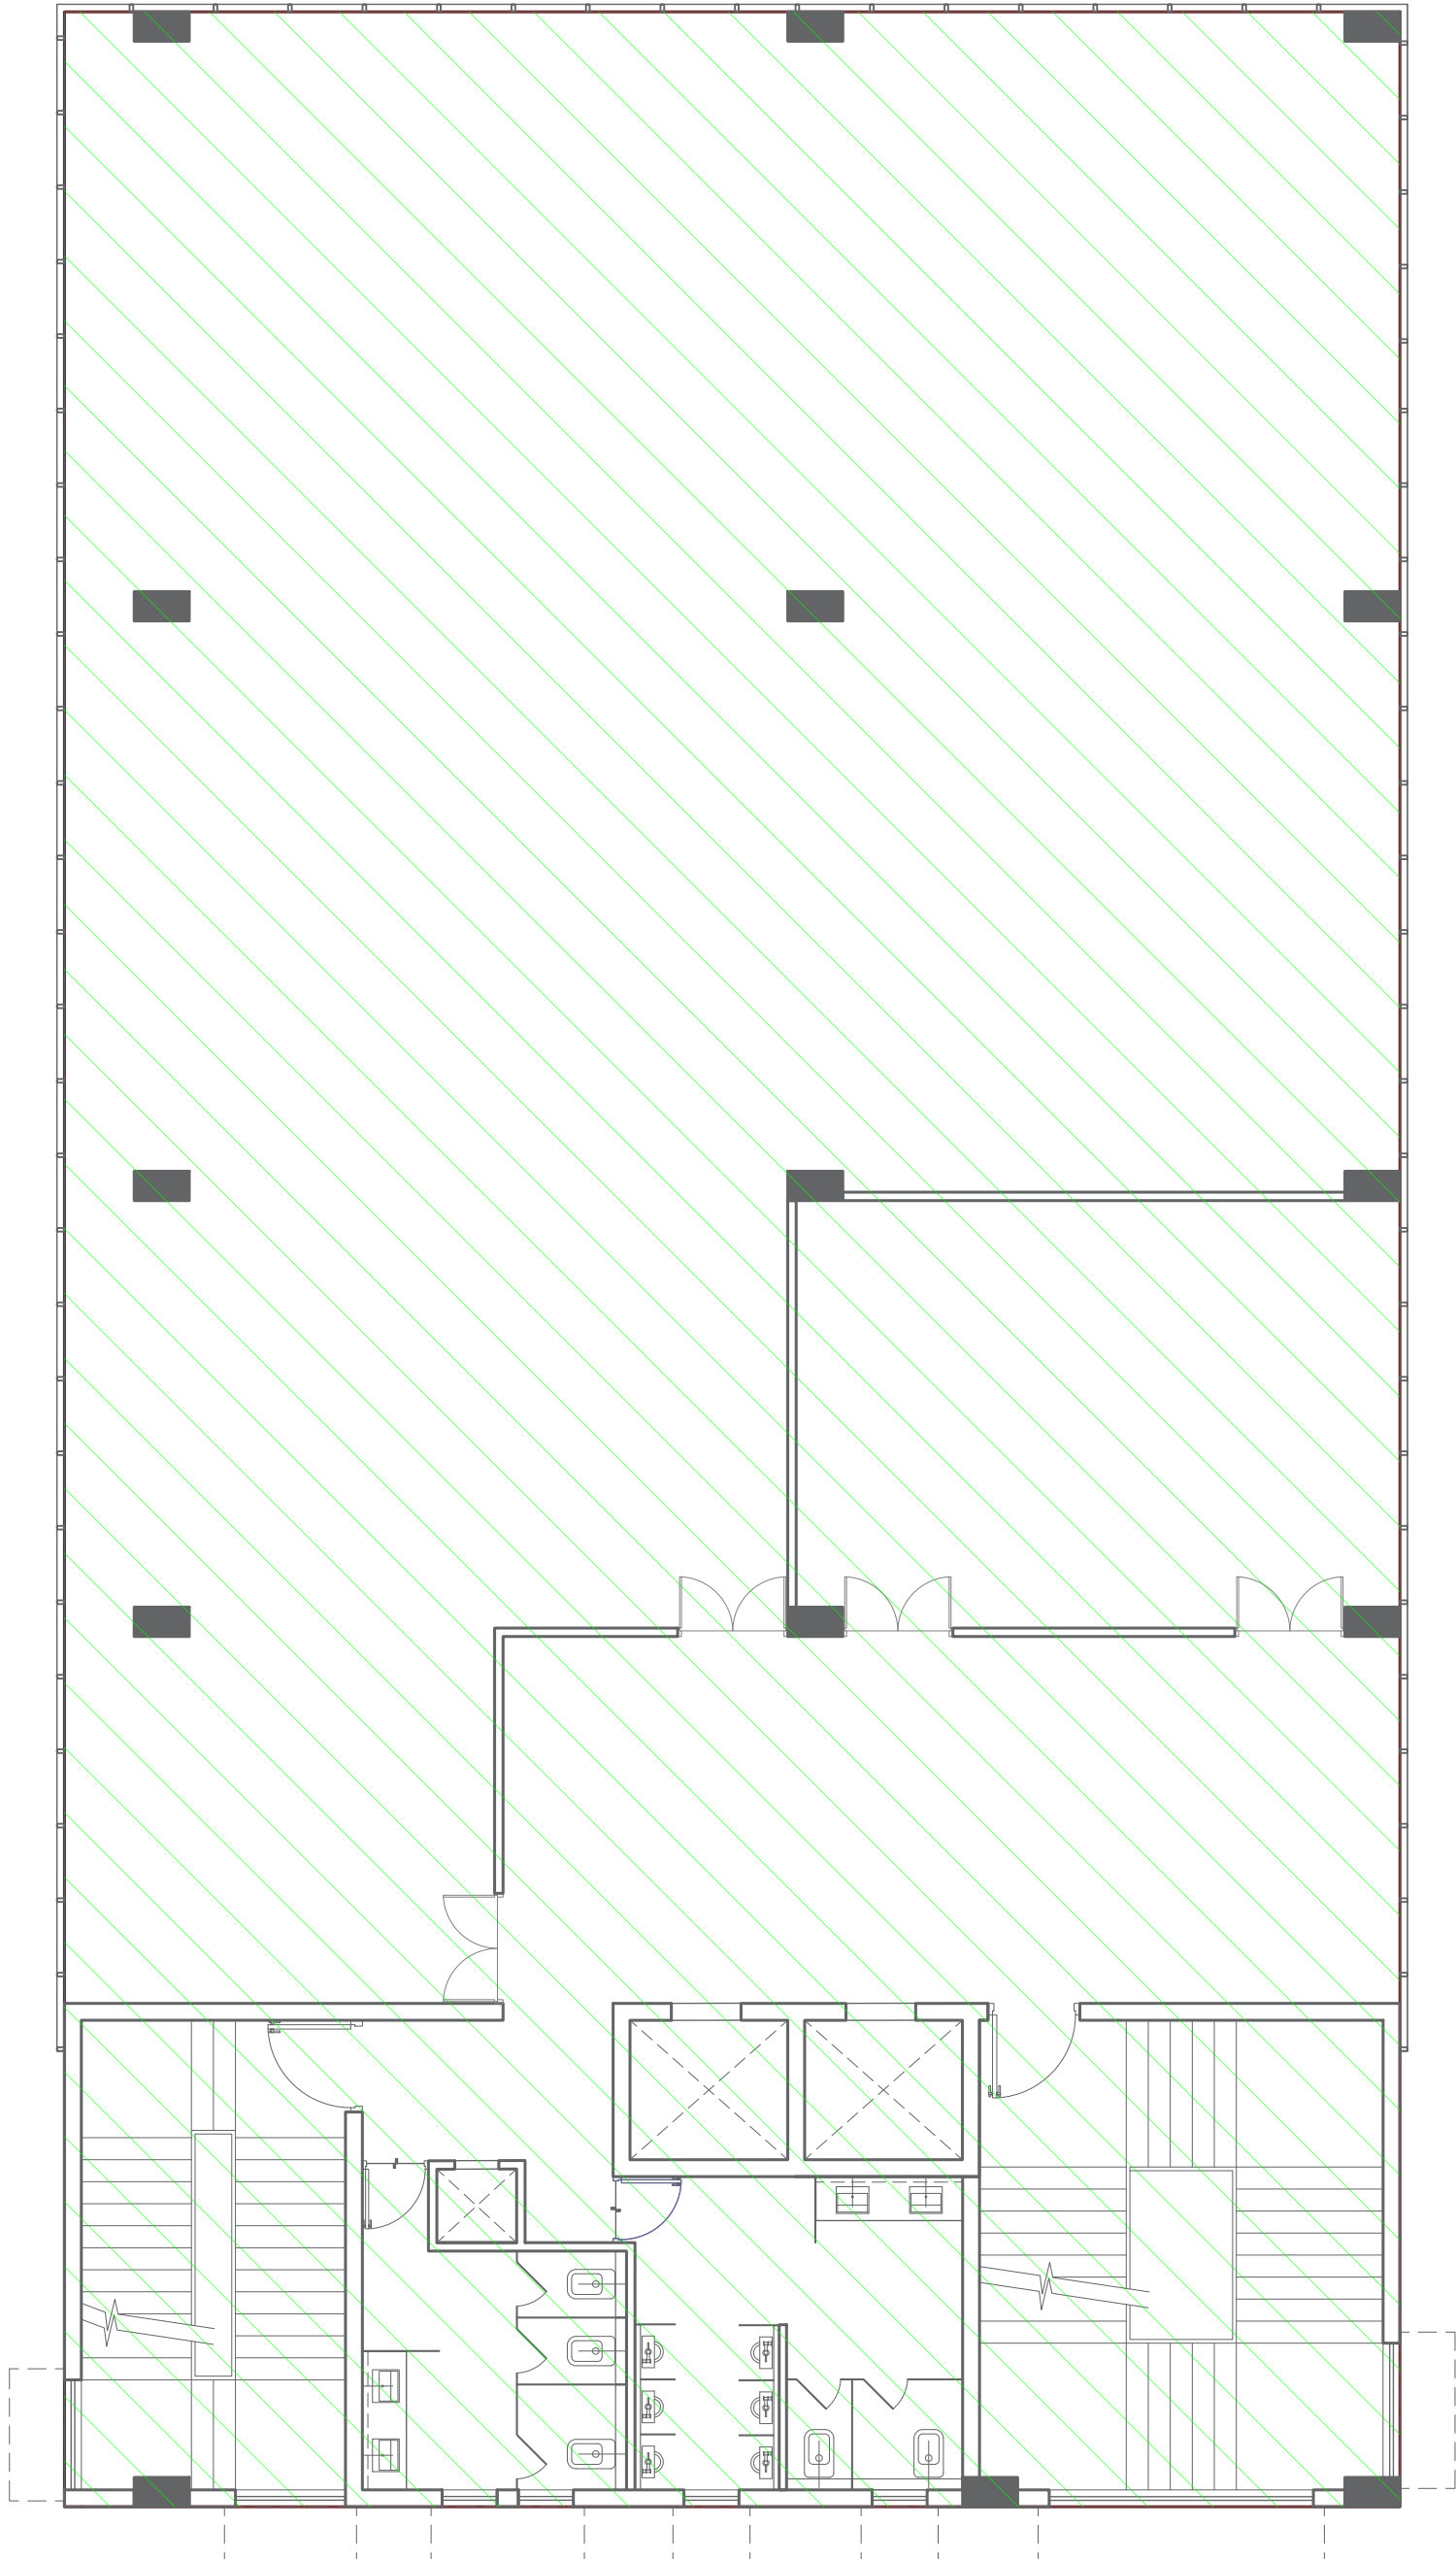


AREA CALCULATION SECOND FLOOR		
DESCRIPTION	AREA IN SQ.MTS.	
FAR	618.80	
NON FAR	21.42	

SECOND FLOOR

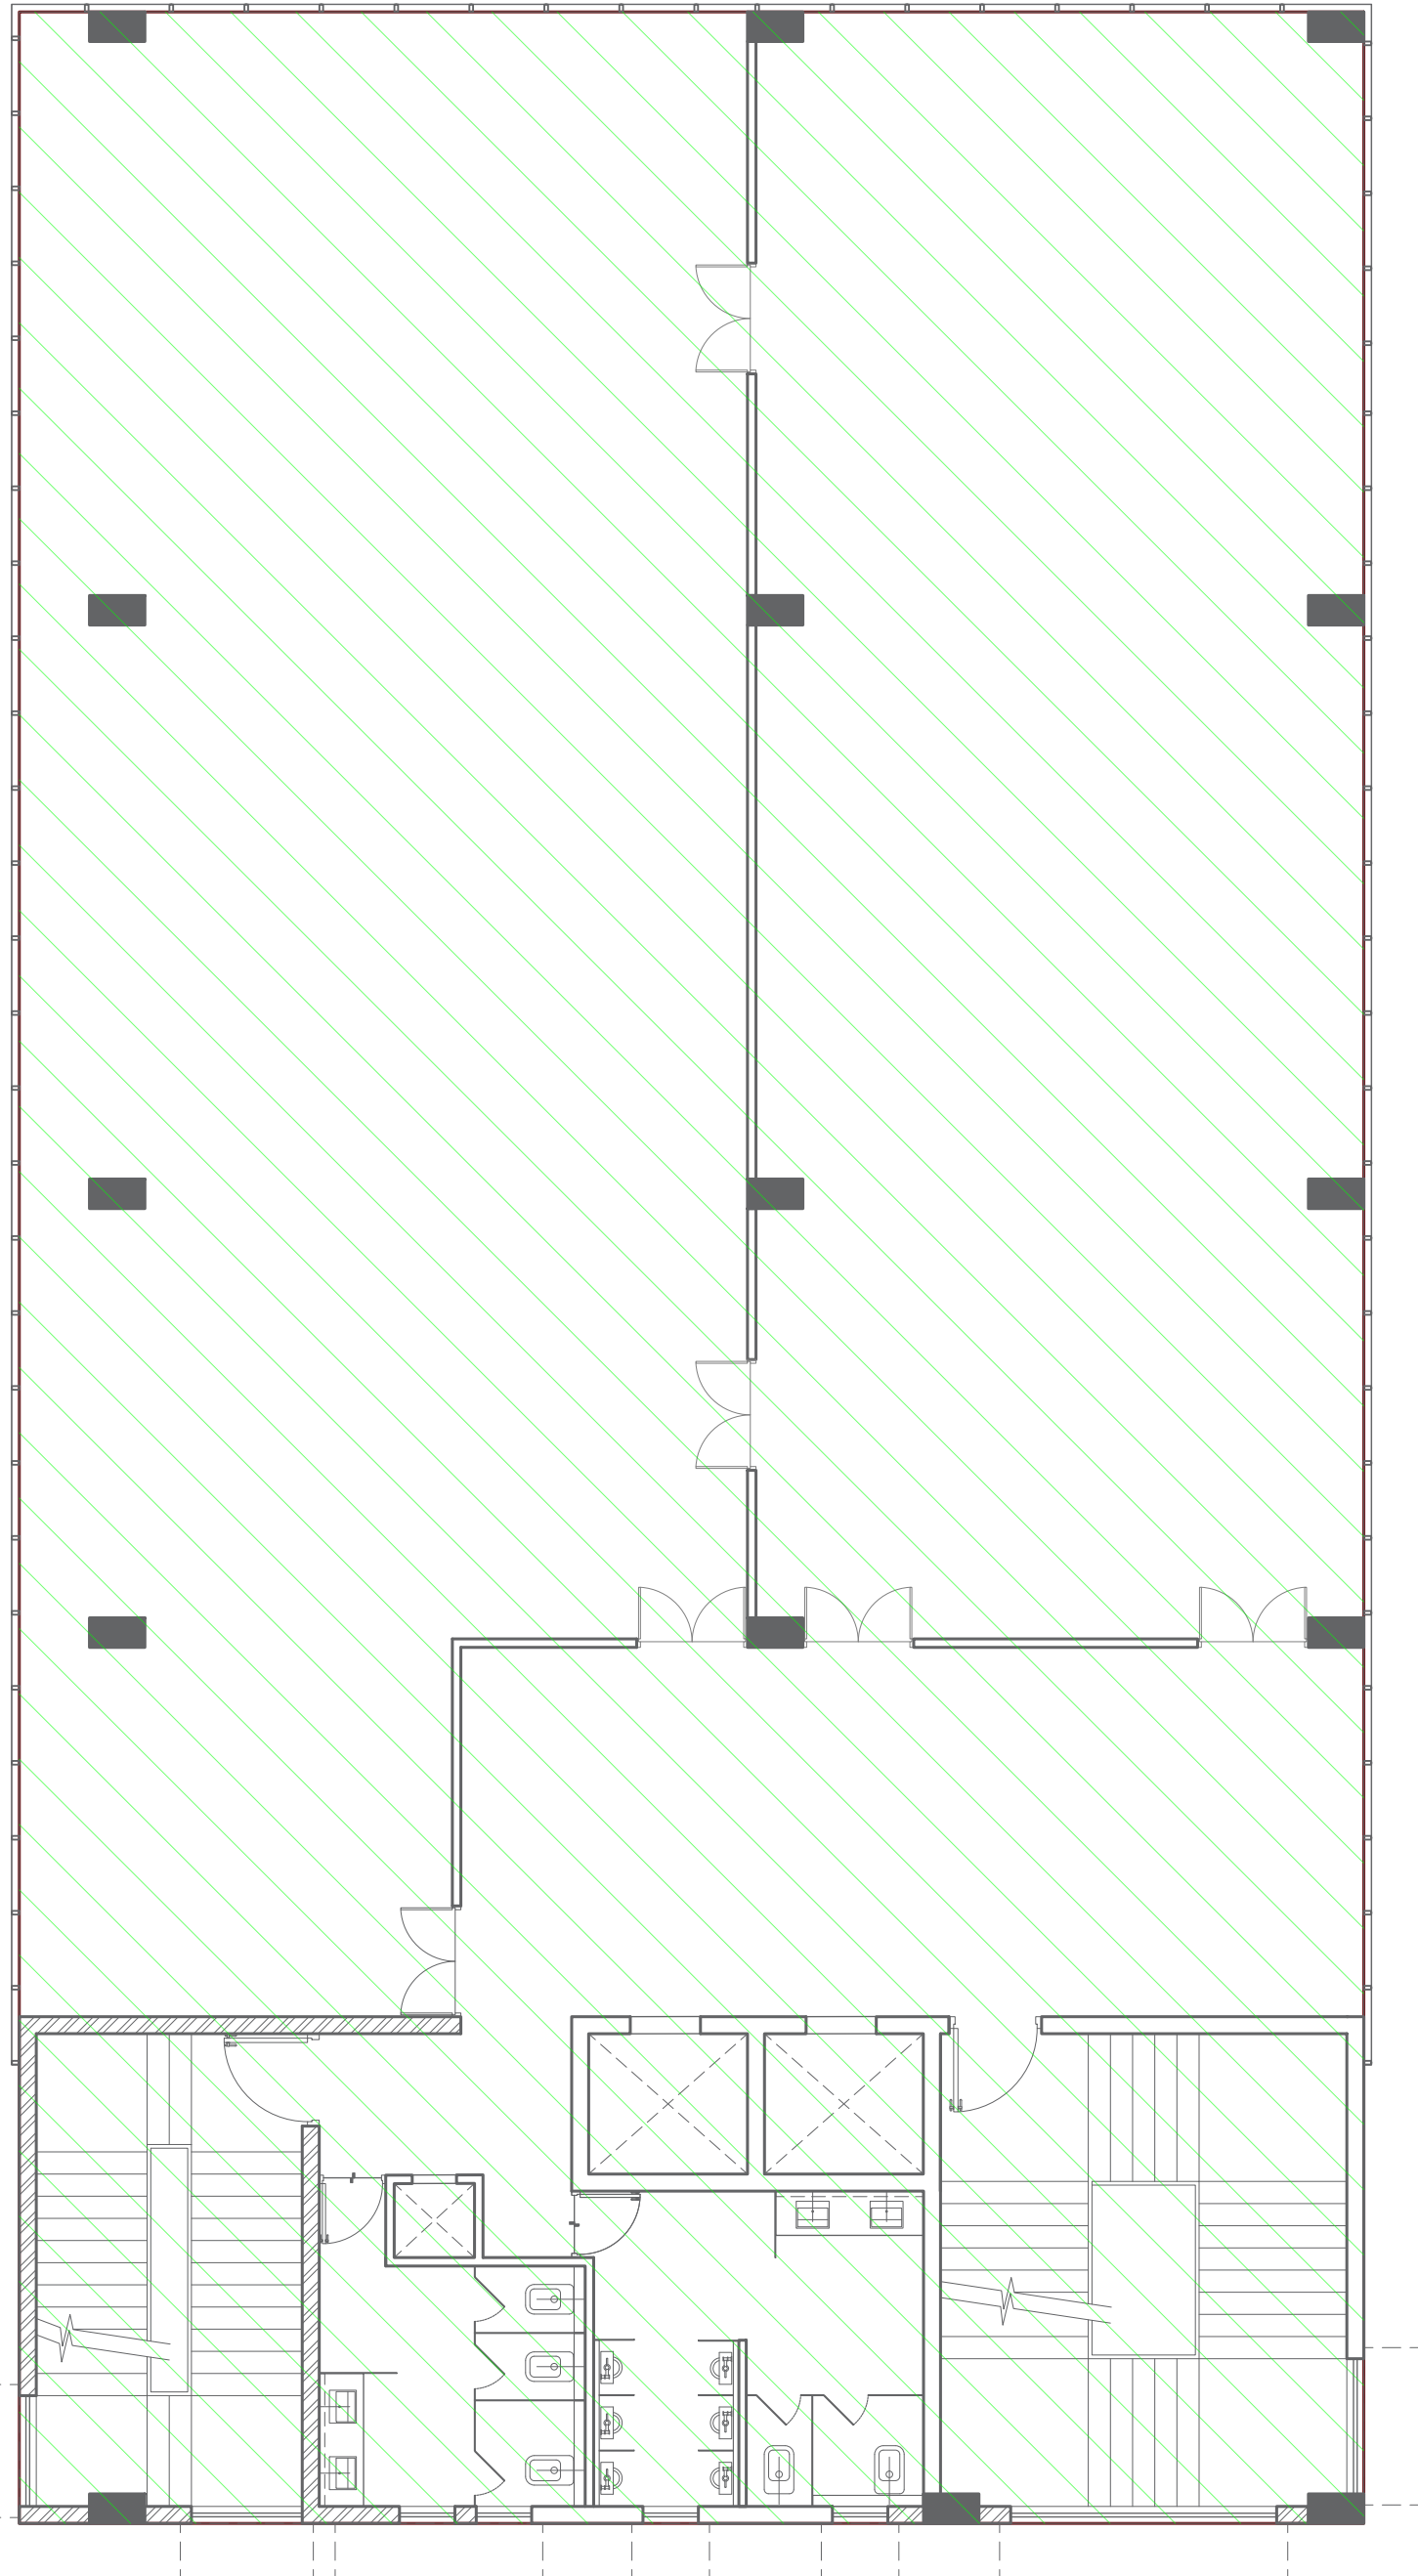


AREA CALCULATION FIRST FLOOR		
DESCRIPTION	AREA IN SQ.MTS.	
FAR	618.80	
NON FAR	0.00	

FIRST FLOOR

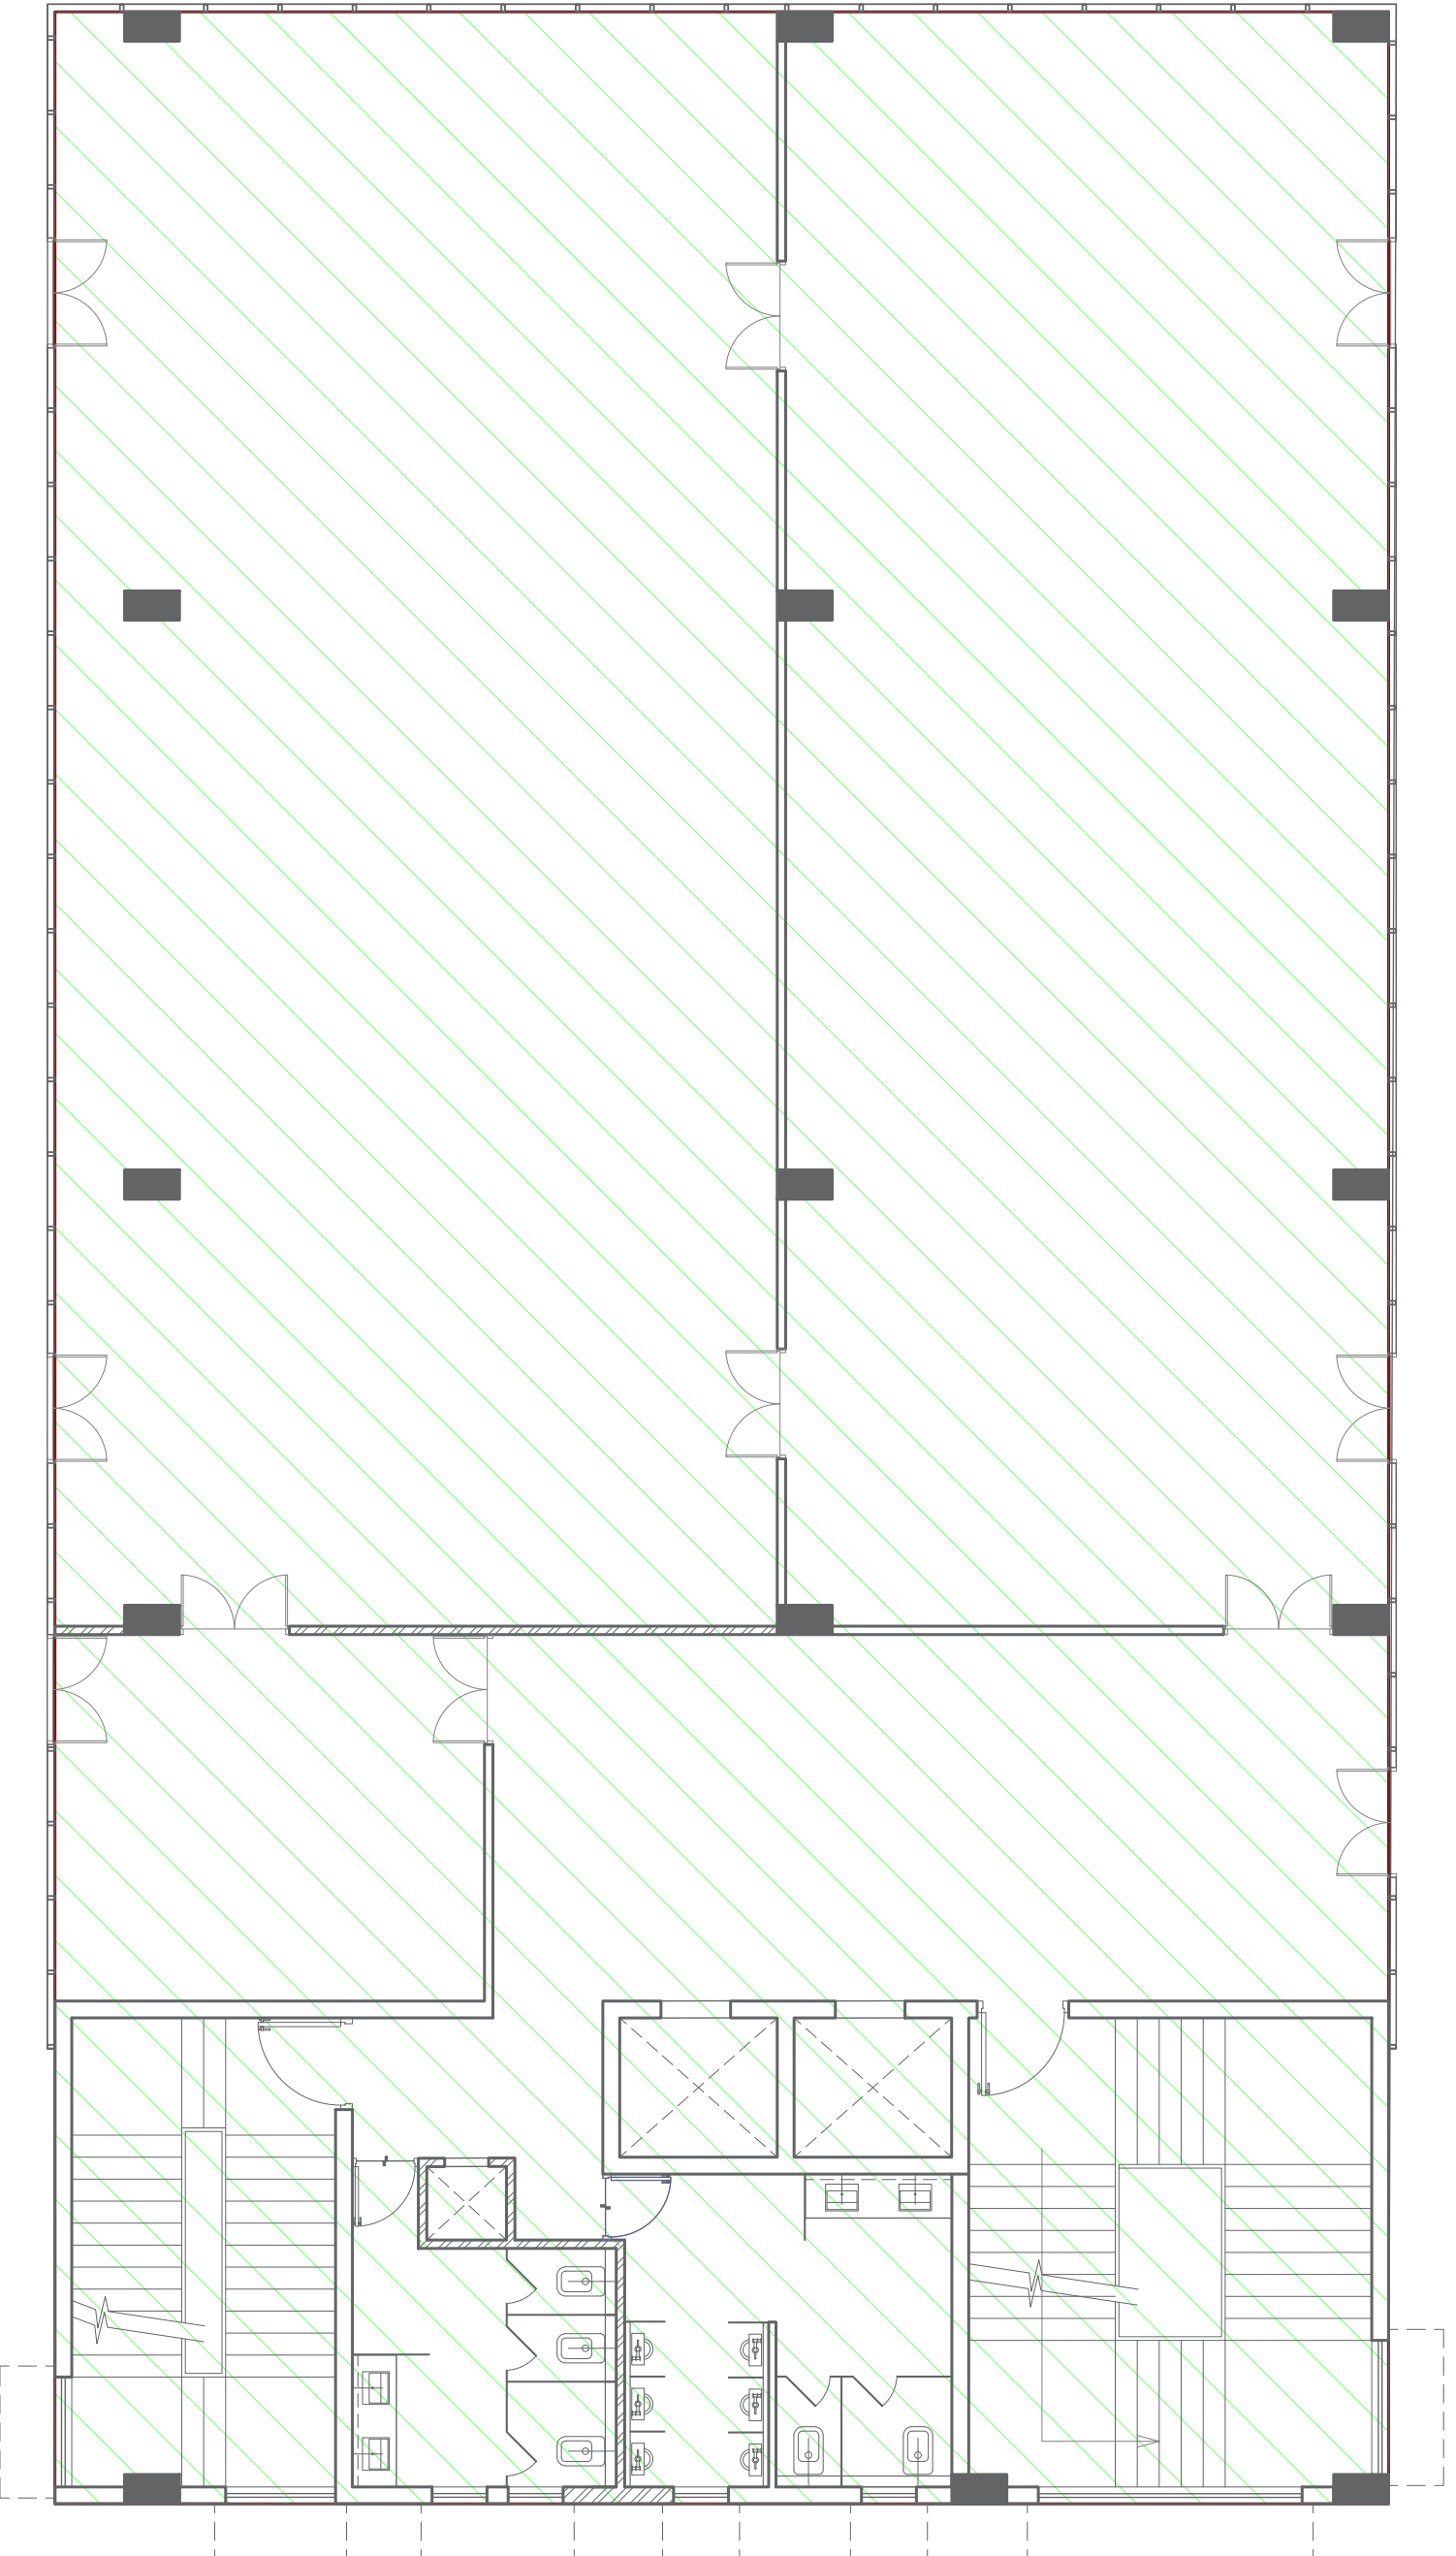

GROUND FLOOR

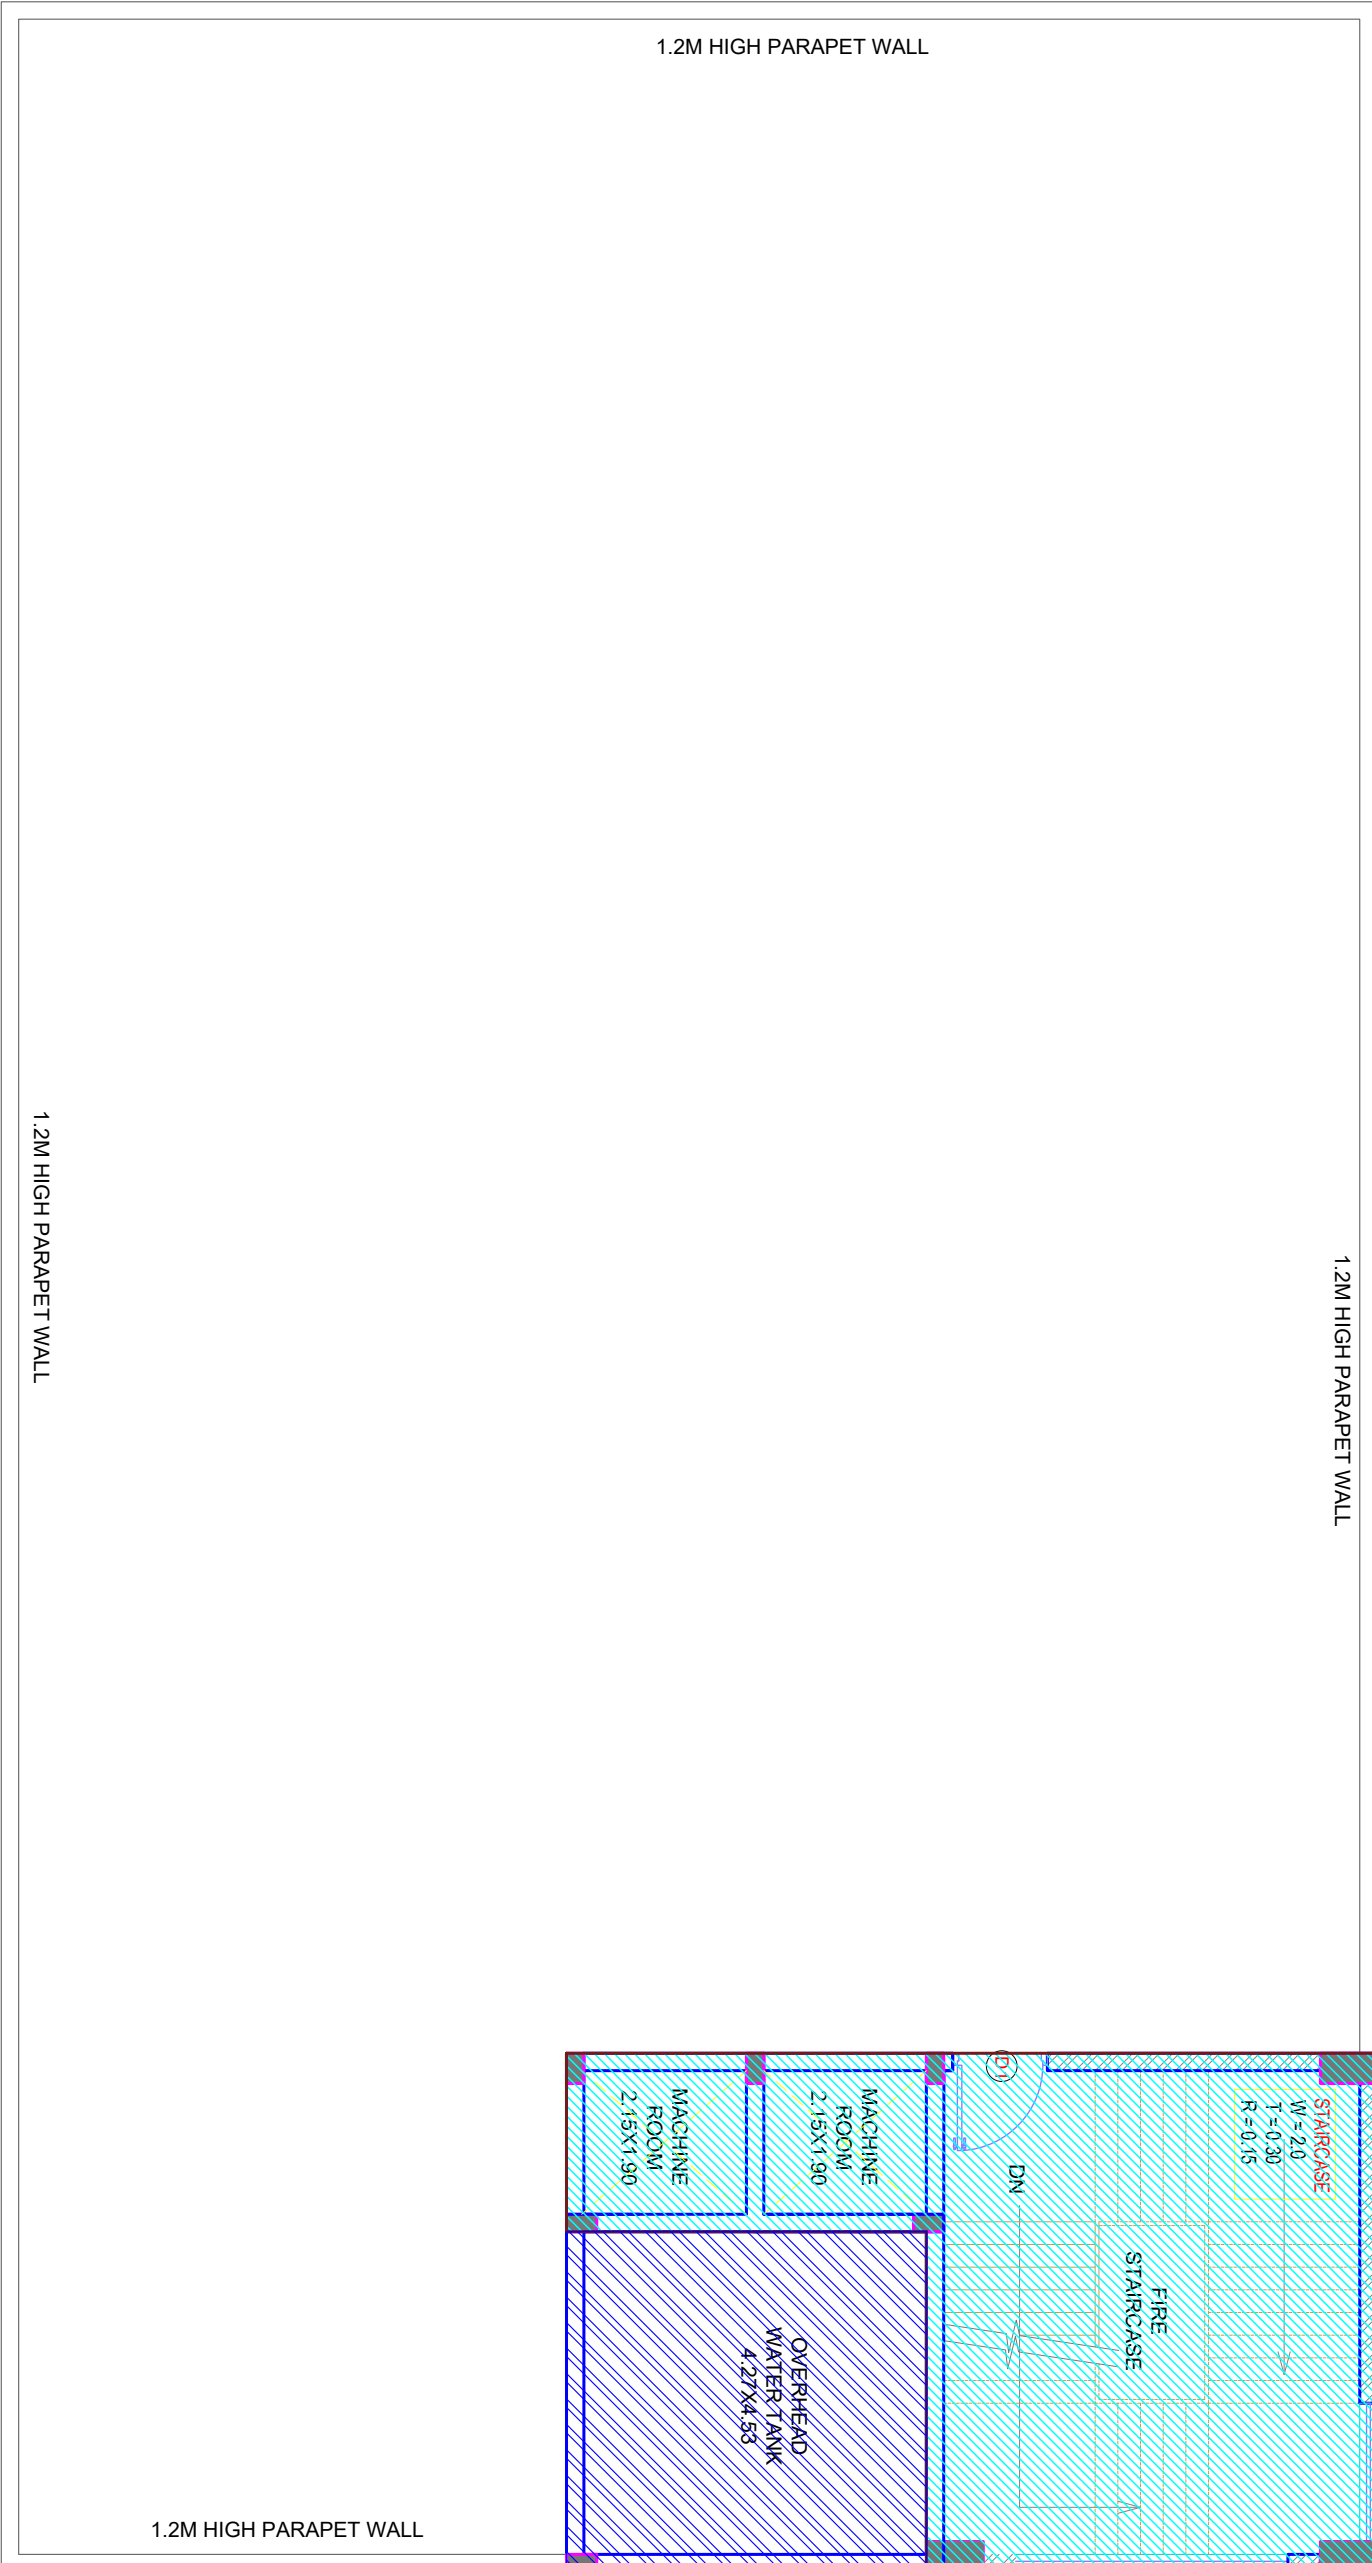

TERRACE

TOTAL USABLE FLOOR AREA		428.5 sqm
POPULATION AS PER NBC PART 4 TABLE 3		1.4 sqm/person
TOTAL POPULATION		428 / 1.4=305 occupants
MALE/FEMALE POPULATION AS PER NBC SECTION 9 TABLE 4 (CLAUSE 4.2.5.1 - ASSEMBLY BUILDING)		
Male	203 Nos. (44.45%)	
Female	102 Nos. (33.33%)	
MALE (203)		
W.C	2 (1 per 200 up to 400 + 1 for staff upto 15)	
W.B	2 (1 for every 200 or part thereof + 1 for staff upto 15)	
Urinal	5 (1 per 50)	
FEMALE (102)		
W.C	2 (1 per 100 up to 200 + 1 for staff upto 12)	
W.B	1 (1 for every 200 or part thereof + 1 for staff upto 12)	

TOTAL USABLE FLOOR AREA		618.8 sqm
POPULATION AS PER NBC PART 4 TABLE 3		1.4 sqm/person
TOTAL POPULATION		618.8 / 1.4=442 occupants
MALE/FEMALE POPULATION AS PER NBC SECTION 9 TABLE 4 (CLAUSE 4.2.5.1 - ASSEMBLY BUILDING)		
Male	294 Nos. (46.45%)	
Female	148 Nos. (33.33%)	
MALE (293)		
W.C	2 (1 per 200 up to 400 + 1 for staff upto 15)	
W.B	2 (1 for every 200 or part thereof + 1 for staff upto 15)	
Urinal	5 (1 per 50)	
FEMALE (102)		
W.C	2 (1 per 100 up to 200 + 1 for staff upto 12)	
W.B	1 (1 for every 200 or part thereof + 1 for staff upto 12)	

COMMUNITY			
FLOOR	5% FACILITY AREA In m²	Water Tank area (non far area)	Total cond. Area In m² (FOR fee)
	(A)		C = A+B
Basement -01			
Basement -02			
GROUND			
COVERARGE AREA		618.800	
G.FL		618.800	618.800
1st FL		618.800	618.800
WATER TANK		21.42	21.42
Mummy, Machine Room		52.130	52.13
Total		1908.530	21.42
			1929.95

TOTAL AREA CALCULATION		
DESCRIPTION	AREA IN SQ.MTS.	
FAR	1,856.4	
NON FAR	0.00	
5% FACILITY	52.13	
TOTAL AREA	1,908.53 SQ.MT	

AREA CALCULATION GROUND FLOOR		
DESCRIPTION	AREA IN SQ.MTS.	
FAR	618.80	
NON FAR	0.00	

Drawing Title:

COMMUNITY HALL AREA DETAILS

Job Title :

COSMOS CORNER, PLOT NO 7B/GH1, SIDDHARTH VIHAR, DELHI - MEERUT EXPRESSWAY, GHAZIABAD

OWNER:

M/S COSMOS REIT PVT. LTD. BF 33 ADITYA CITY CENTER INDIRAPURAM GHAZIABAD

Architect:

Ashwini Pandey
ASHWINI PANDAY
G32P01045452

Owner:

For Cosmos Real Private Ltd.
Ashwini Pandey
Authorized Signatory

Scale:

1:100

Project Team:


NUPC

Dwg No:

SUB -31

Date:

21/04/2026

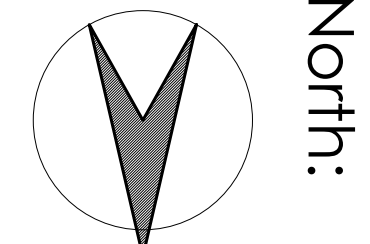

Architects:

N + U DESIGN STUDIO
Architecture • Project Management
Urban Planning • Product Design

B-224, OMKAR PHASE-1,
NEERUCHI-10002, NOIDA
99111-28916414 15
Fax: +91-11-28618013
E-Mail: info@nplusu.in
Website: www.nplusu.in