

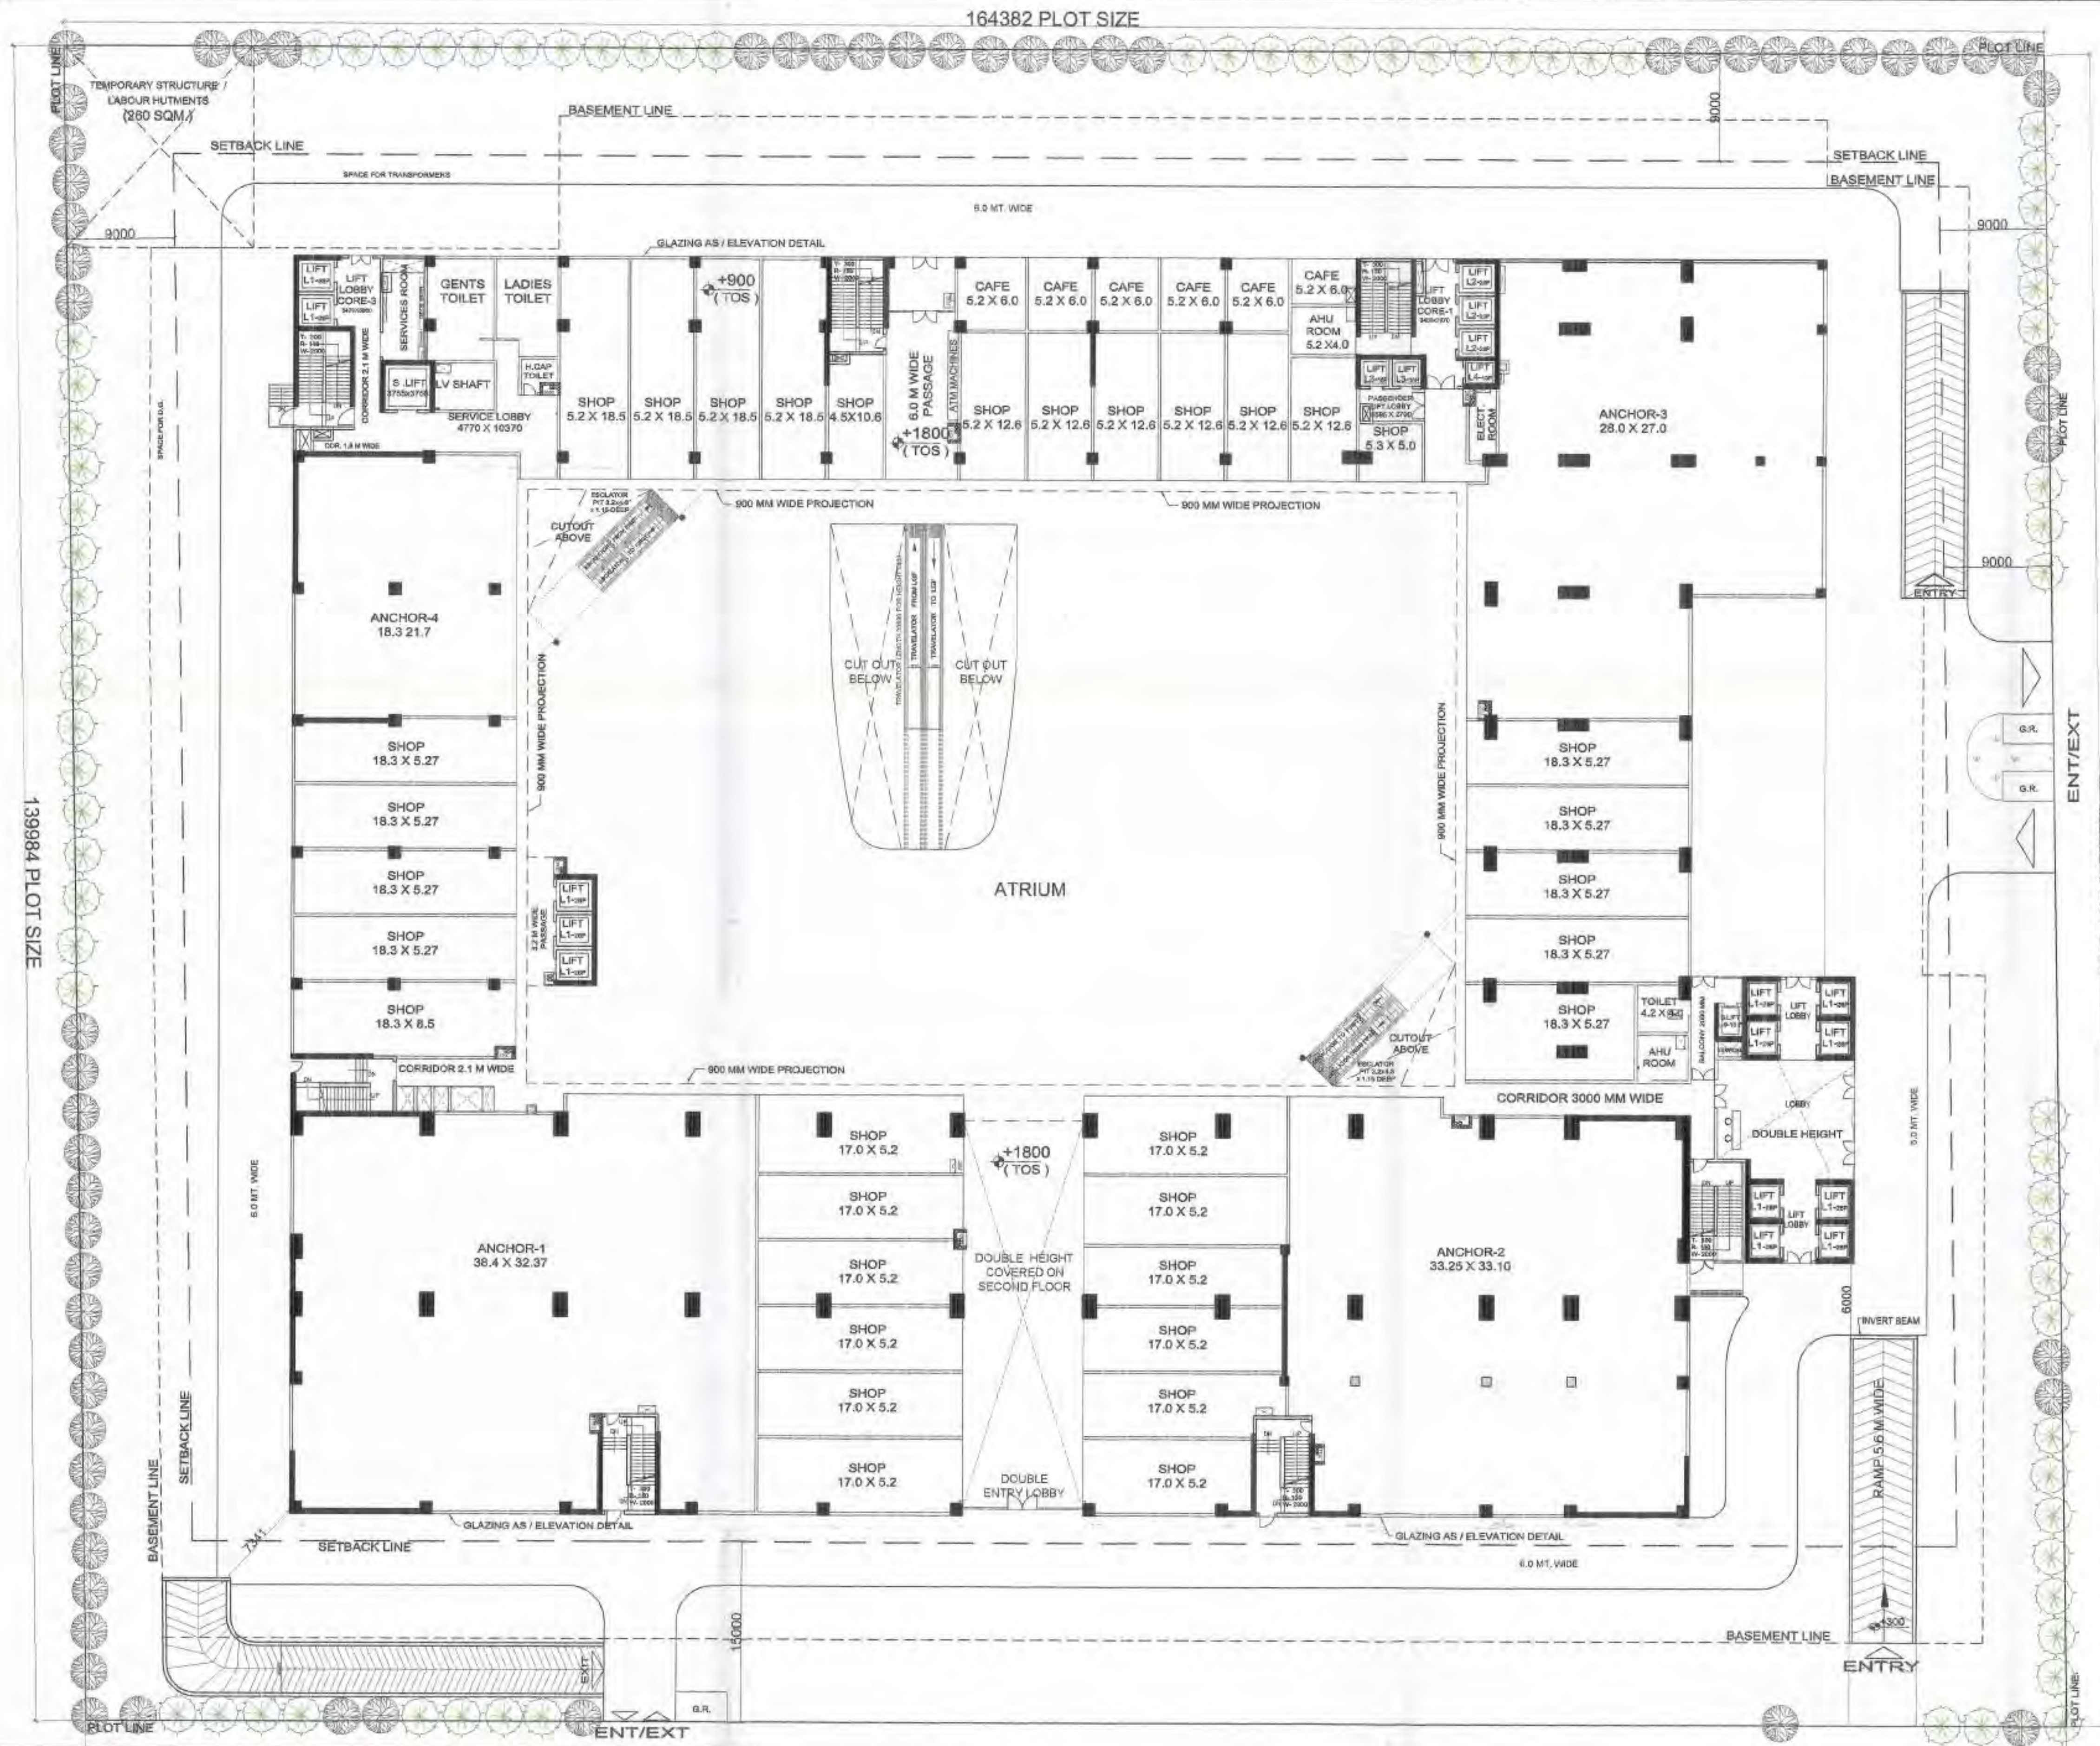
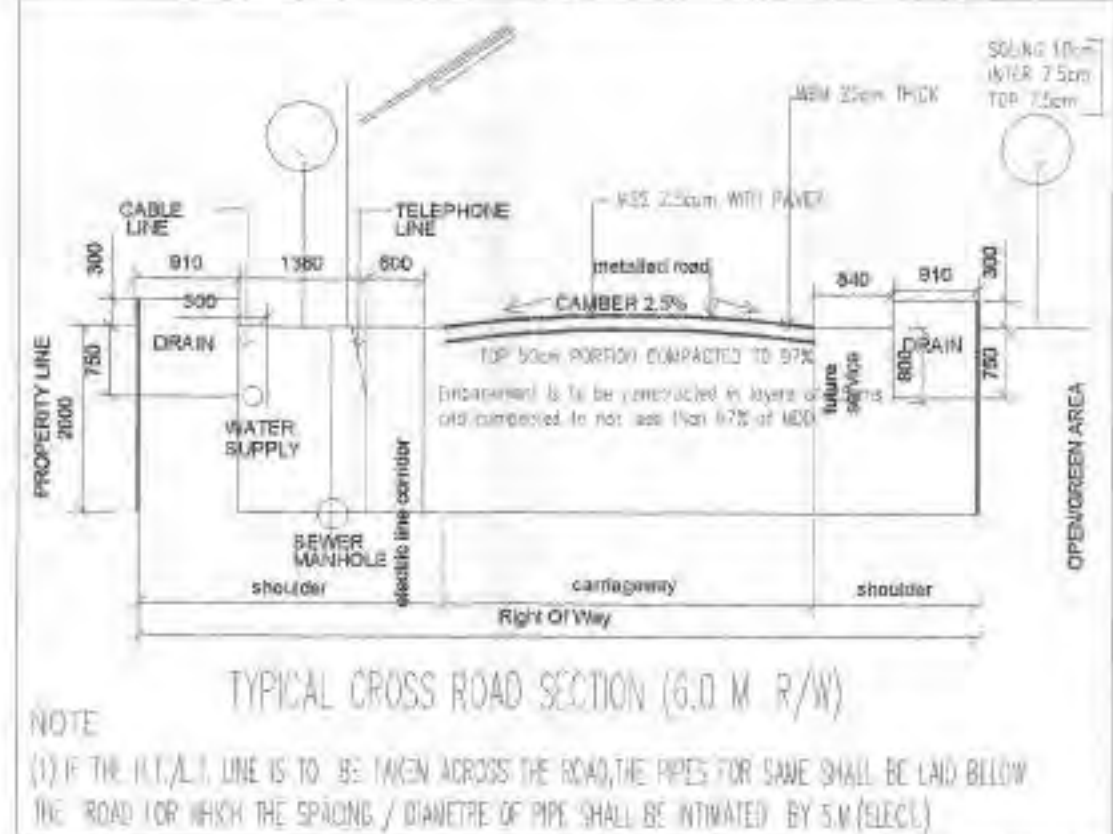
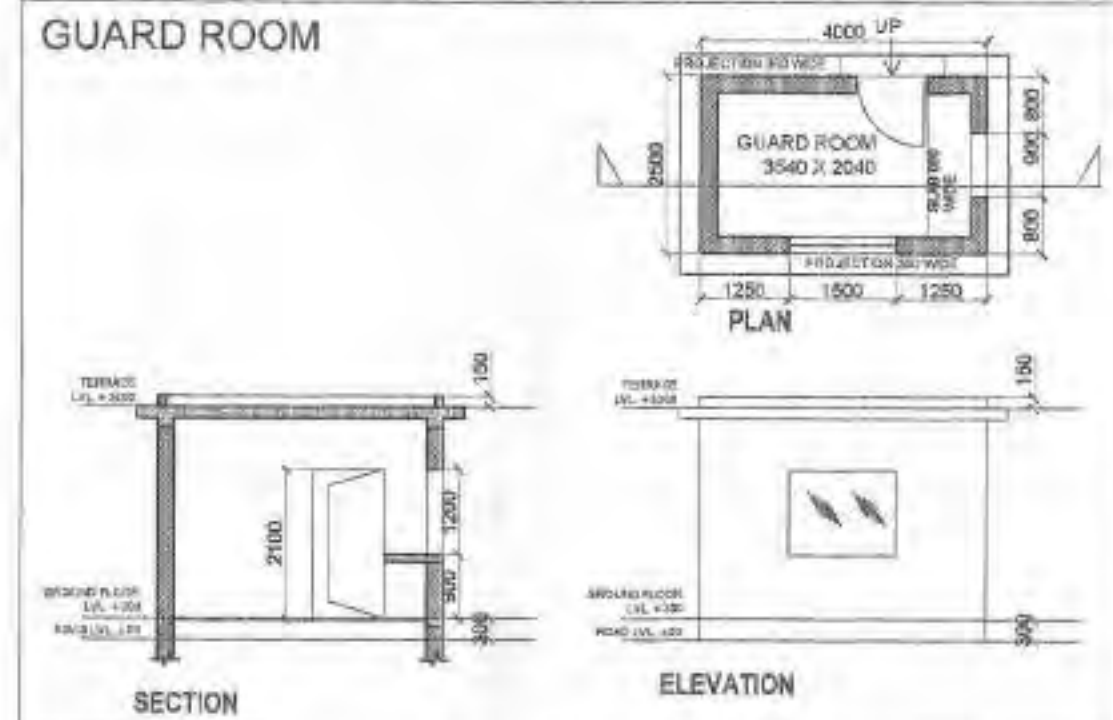
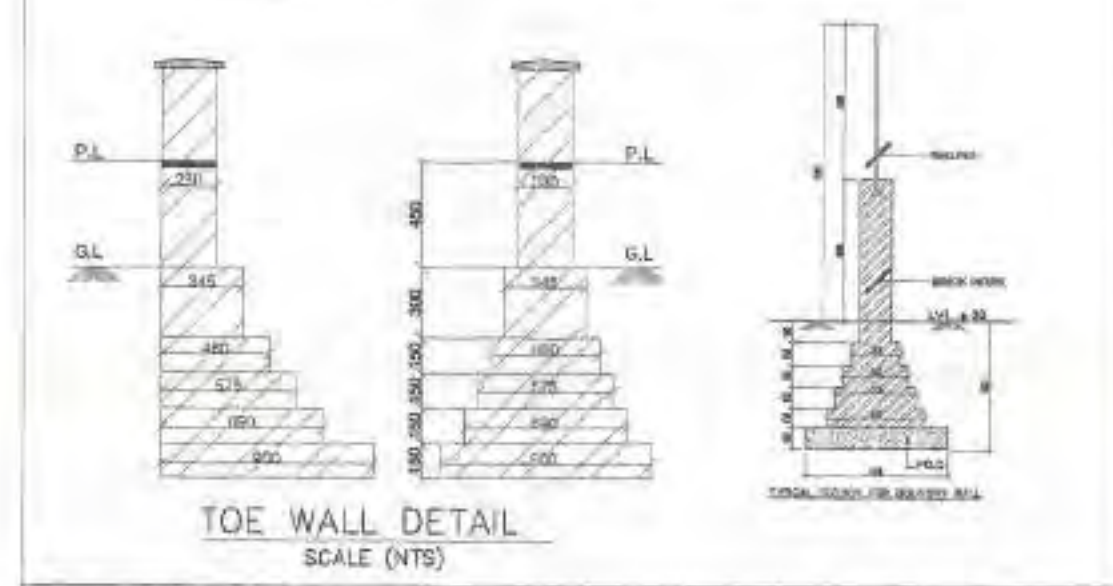


| 1 | 2 | 1496</ |
|---|
|---|

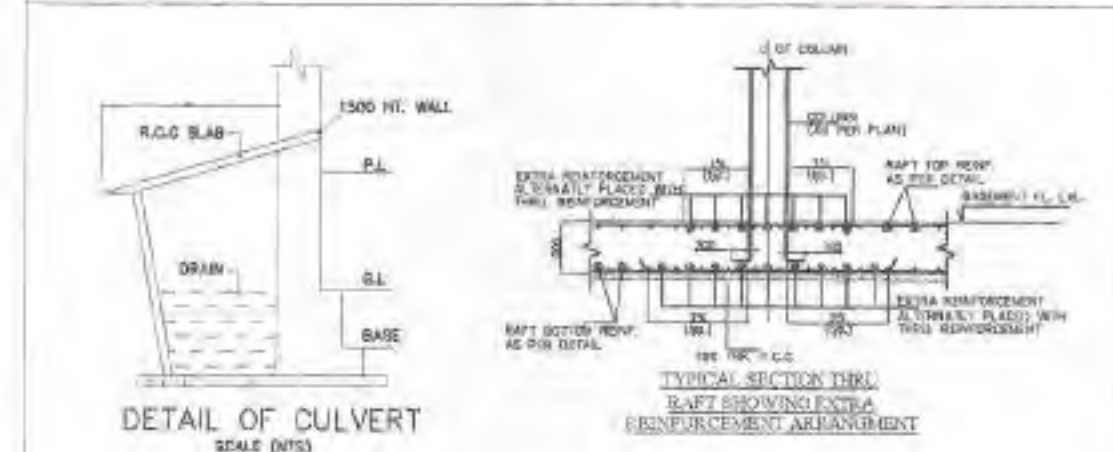

| AREA CHART - PROPOSED "GAUR CITY MALL" C-1-B / GAUR CITY, GREATER NOIDA |                                         |   |               |
|-------------------------------------------------------------------------|-----------------------------------------|---|---------------|
| 1                                                                       | PLOT AREA                               | = | 23000.00 SQM  |
| 2                                                                       | PERMISSIBLE FAR *                       | = | 100492.00 SQM |
| 3                                                                       | PROPOSED FAR                            | = | 98982.75 SQM  |
| 4                                                                       | PERMISSIBLE GROUND COVERAGE @ 30%       | = | 6900.00 SQM   |
| 5                                                                       | PRECHAED GROUND COVERAGE @ 10%          | = | 2300.00 SQM   |
| 6                                                                       | TOTAL PERMISSIBLE GROUND COVERAGE @ 40% | = | 9200.00 SQM   |
| 7                                                                       | PROPOSED GROUND COVERAGE AREA           | = | 9191.14 SQM   |
| 8                                                                       | PROPOSED NON FAR AREA                   | = | 23433.67 SQM  |
| 9                                                                       | PROPOSED 15 % PRESCRIBED FAR            | = | 13554.74 SQM  |

164376 PLOT SIZE  
SITE PLAN

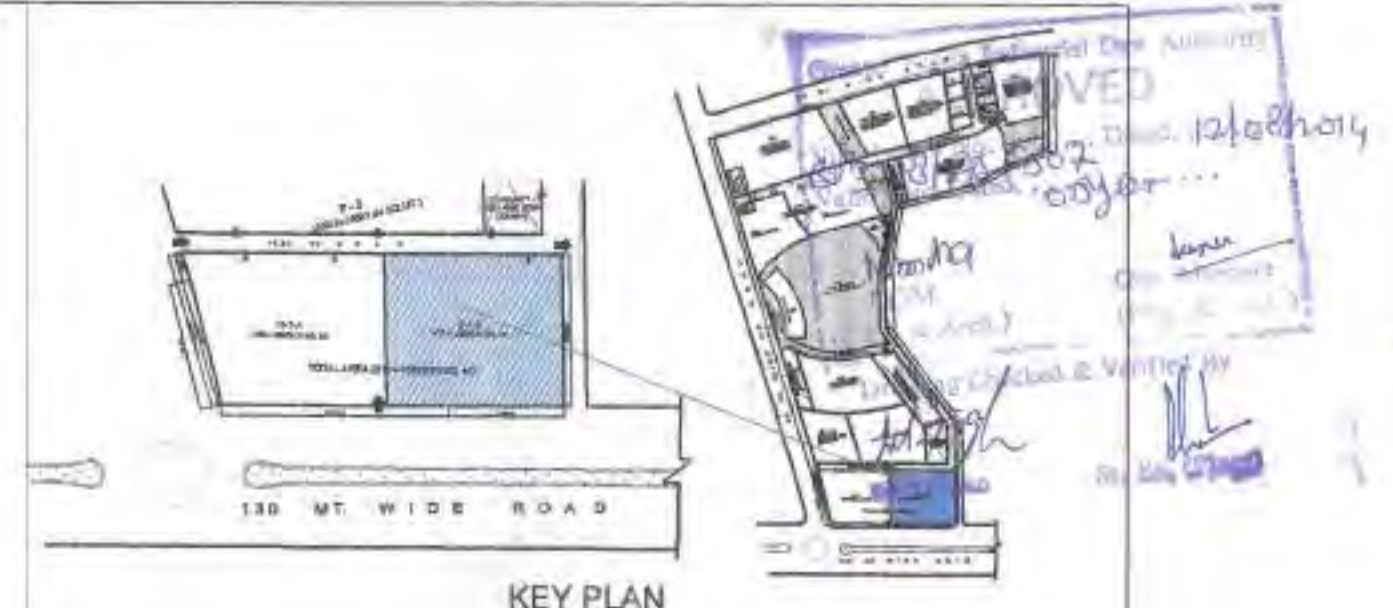

CLIENT :-  
**GAURSONS HI-TECH INFRASTRUCTURE (P) LTD**  
GAUR BIZ PARK PLOT NO. - 1,  
ABHAY KHAND-II, INDIRAPURAM, GHAZIABAD

PROJECT :-  
PROPOSED COMMERCIAL "GAUR CITY MALL"  
PLOT NO. C-1-B/GH-01 AT GAUR CITY, SEC-04,  
GREATER NOIDA


■ SUBMISSION DRAWING

SCALE :-


TITLE :- SITE PLAN & AREA DETAIL

OWNER'S SIGN ARCHITECT SIGN

DRG. NO. :- SD-02

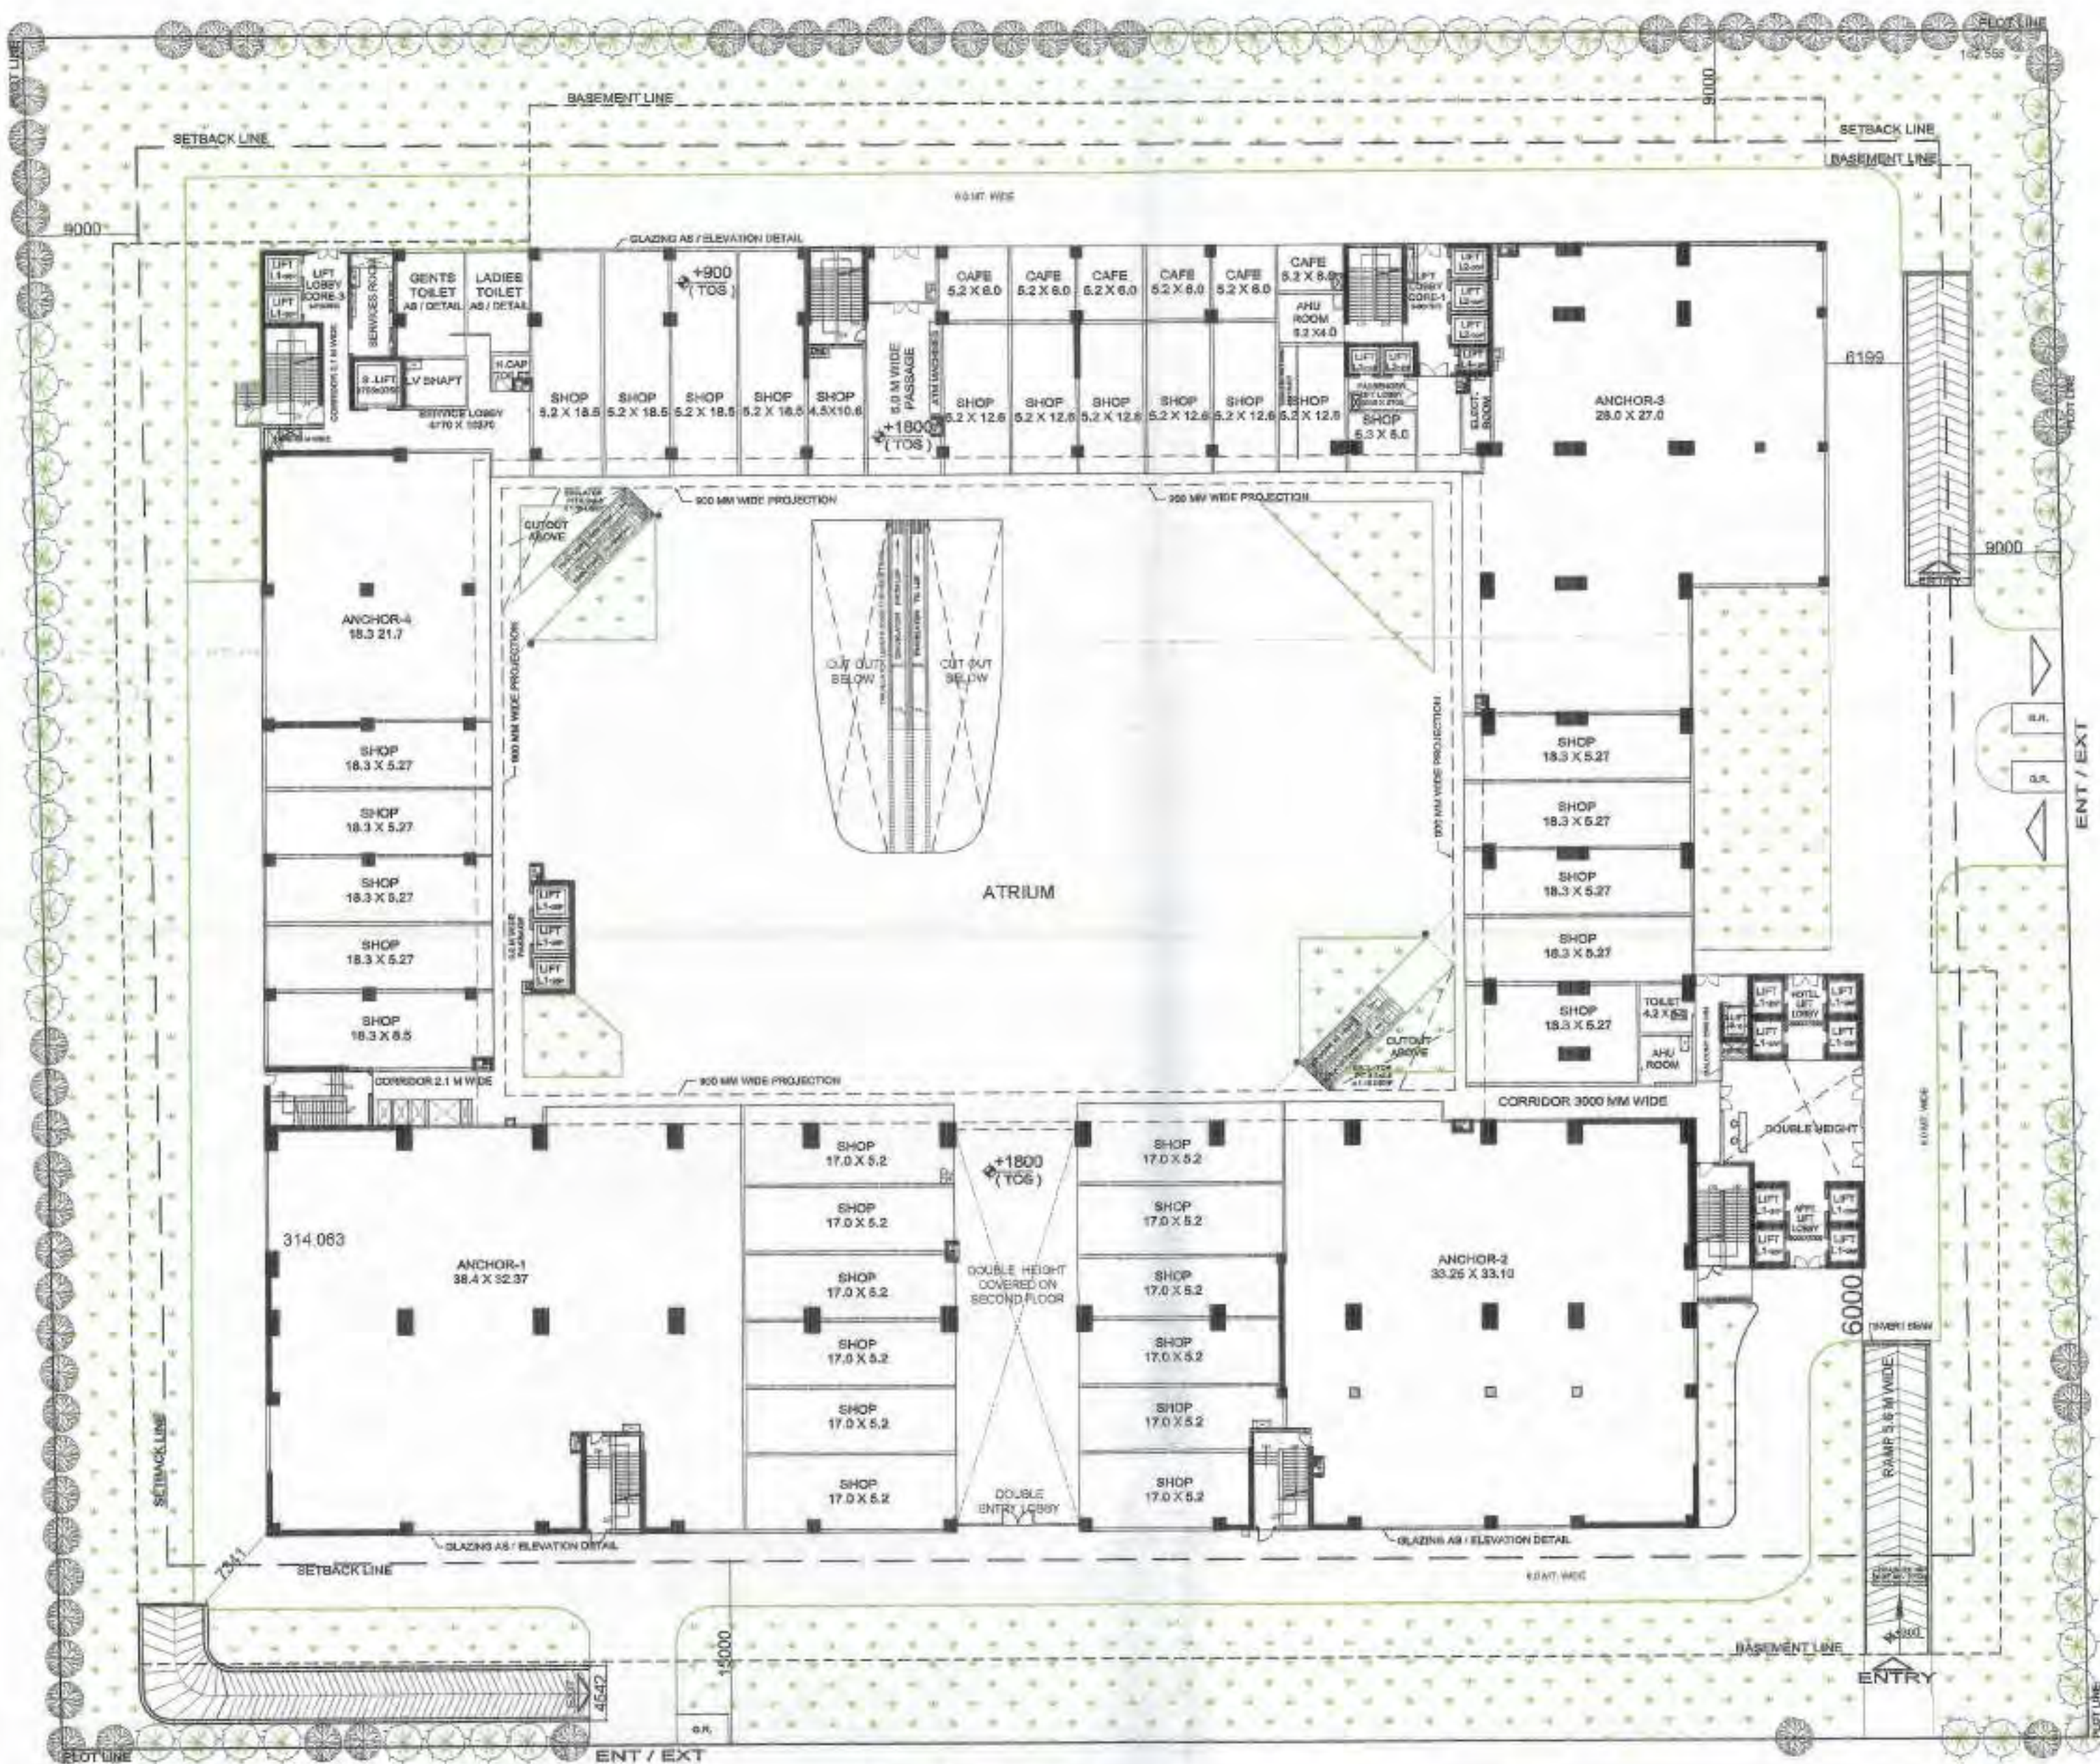

LANDSCAPE PLAN

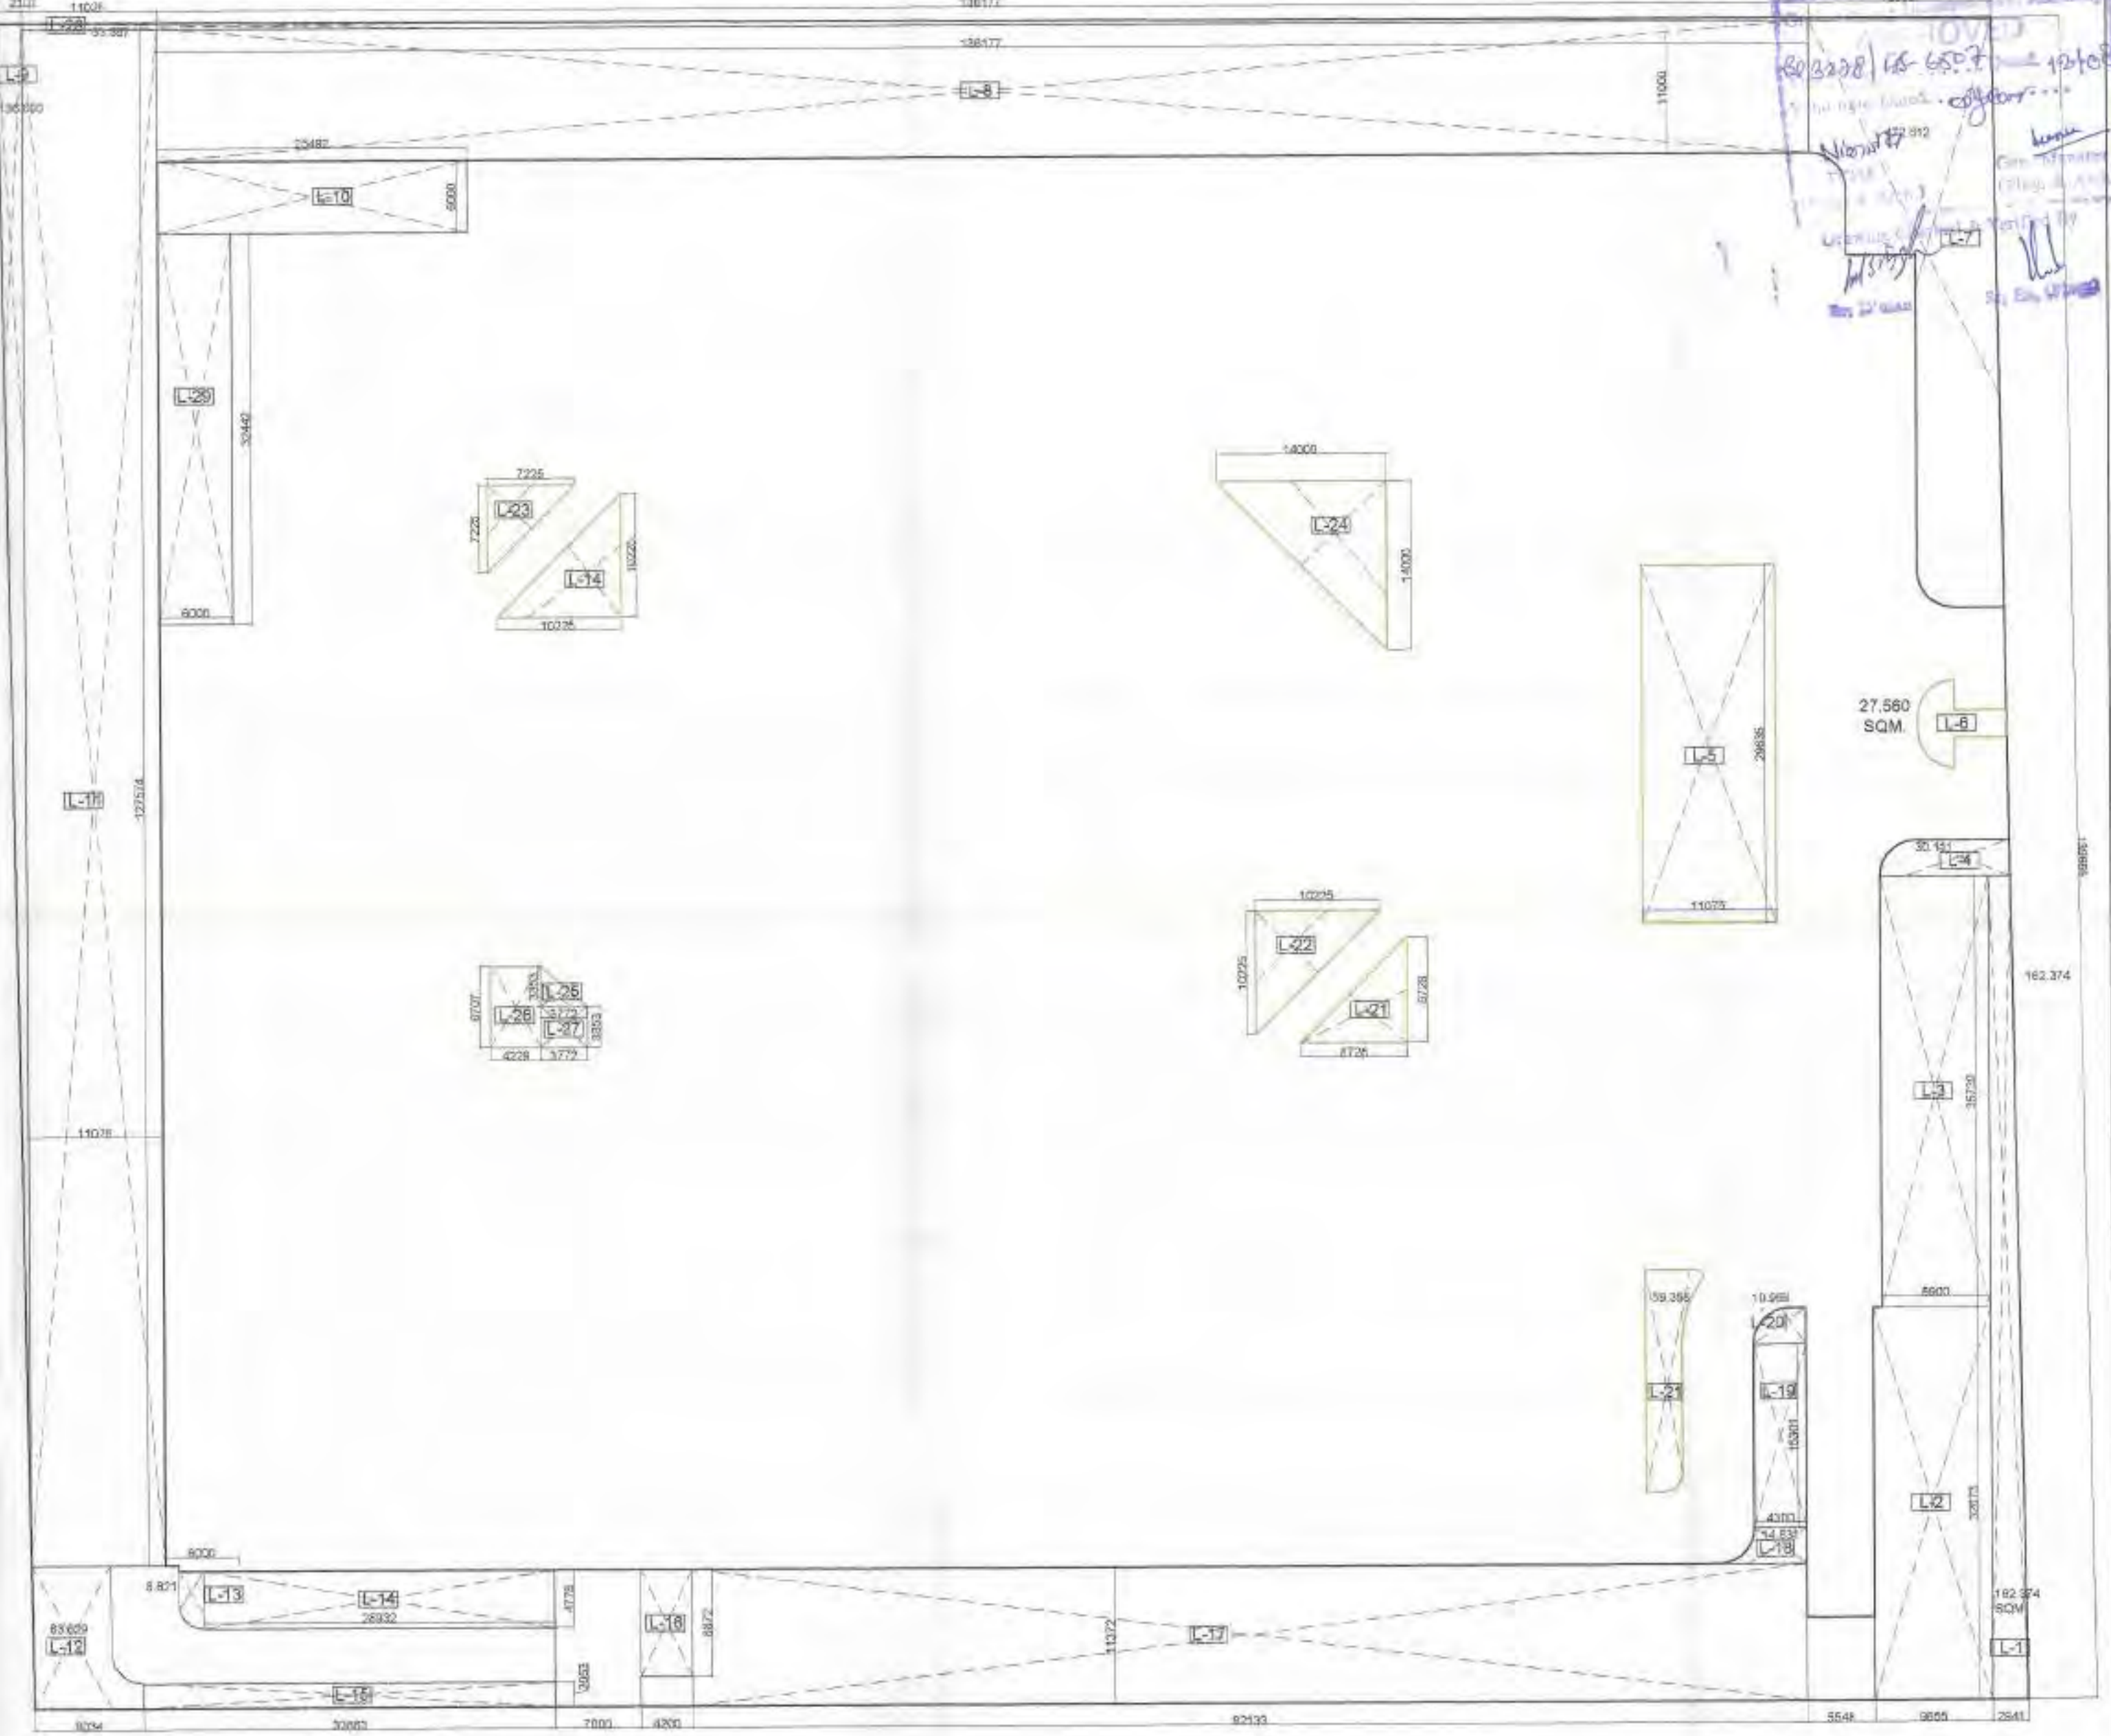

LANDSCAPE AREA DETAILS

| 18 LANDSCAPE AREA |                                            |              |             |         |
|-------------------|--------------------------------------------|--------------|-------------|---------|
| 8.1               | OPEN AREA                                  |              |             |         |
| I                 | OPEN AREA = PLOT AREA (-) GROUND COVERAGE  |              |             |         |
|                   |                                            | =            | 23000.00    | -       |
|                   |                                            |              |             | 9191.14 |
| II                | TOTAL OPEN AREA                            |              |             |         |
|                   |                                            | =            | 13808.86    | SQM     |
| 8.2               | REQUIRED LANDSCAPE AREA = 50% OF OPEN AREA |              |             |         |
|                   |                                            | =            | 13808.86    | X 50    |
|                   |                                            |              |             | 100.00  |
|                   |                                            | =            | 6904.43     |         |
|                   | PROVIDED LANDSCAPE AREA                    |              |             |         |
|                   |                                            | =            | 6938.68     | SQM.    |
| 8.3               | TREE REQUIRED                              |              |             |         |
| I                 | NOS. OF TREE = OPEN AREA / 100             |              |             |         |
|                   |                                            | =            | 13808.86    | /       |
|                   |                                            |              |             | 100     |
|                   |                                            | =            | 138.09      |         |
| II                | SAY NOS OF TREE (REQUIRED.)                |              |             |         |
|                   |                                            | =            | 138         | Nos.    |
| III               | TOTAL PROPOSED TREE                        |              |             |         |
|                   |                                            | =            | 158         | Nos.    |
| II                | PROPOSED TREES                             |              |             |         |
| A)                | EVERGREEN TREE                             |              |             |         |
|                   | BOTANICAL NAME                             | COMMON NAME  | NO. OF TREE |         |
| a)                | Alstonia Scholaris                         | Scholar tree | =           | 12      |
| b)                | Polyalthia Longifolia                      | Ashok tree   | =           | 55      |
| c)                | Mimusops Elengi                            | Maulsari     | =           | 12      |
|                   |                                            | Sub Total    | =           | 79      |
| B)                | DECIDUOUS TREE                             |              |             |         |
| a)                | Delonix Regia                              | Gulmohar     | =           | 31      |
| b)                | Chorisia Speciosa                          | Chorisia     | =           | 24      |
| c)                | Bombax Malabaricum                         | Semal        | =           | 12      |
| d)                | Plumeria Alba                              | Champa       | =           | 12      |
|                   |                                            | SUB TOTAL    | =           | 79      |
|                   |                                            | GRAND TOTAL  | =           | 158     |

| LANDSCAPE AREA DETAILS |     |   |         |   |                  |
|------------------------|-----|---|---------|---|------------------|
| L-1                    | 1   | X | 162.374 | X | 1.000 = 162.37   |
| L-2                    | 1   | X | 9.655   | X | 32.673 = 315.46  |
| L-3                    | 1   | X | 8.900   | X | 35.739 = 318.08  |
| L-4                    | 1   | X | 30.111  | X | 1.000 = 30.11    |
| L-5                    | 1   | X | 11.075  | X | 29.635 = 328.21  |
| L-6                    | 1   | X | 27.56   | X | 1.000 = 27.56    |
| L-7                    | 1   | X | 472.612 | X | 1.000 = 472.61   |
| L-8                    | 1   | X | 136.177 | X | 11.000 = 1497.95 |
| L-9                    | 1   | X | 136.090 | X | 1.000 = 136.09   |
| L-10                   | 1   | X | 25.492  | X | 6.000 = 152.95   |
| L-11                   | 1   | X | 127.574 | X | 11.028 = 1406.89 |
| L-12                   | 1   | X | 83.629  | X | 1.000 = 83.63    |
| L-13                   | 1   | X | 8.821   | X | 1.000 = 8.82     |
| L-14                   | 1   | X | 28.932  | X | 4.778 = 138.24   |
| L-15                   | 1   | X | 33.865  | X | 2.053 = 69.52    |
| L-16                   | 1   | X | 4.200   | X | 8.872 = 37.26    |
| L-17                   | 1   | X | 92.133  | X | 11.372 = 1047.74 |
| L-18                   | 1   | X | 14.831  | X | 1.000 = 14.83    |
| L-19                   | 1   | X | 7.300   | X | 15.301 = 111.70  |
| L-20                   | 1   | X | 10.968  | X | 1.000 = 10.97    |
| L-21                   | 0.5 | X | 8.728   | X | 8.278 = 36.13    |
| L-22                   | 1   | X | 10.225  | X | 10.225 = 104.55  |
| L-23                   | 0.5 | X | 7.225   | X | 7.225 = 26.10    |
| L-24                   | 0.5 | X | 14.000  | X | 14.000 = 98.00   |
| L-25                   | 0.5 | X | 3.772   | X | 3.353 = 6.32     |
| L-26                   | 1   | X | 4.229   | X | 6.707 = 28.36    |
| L-27                   | 1   | X | 3.772   | X | 3.772 = 14.23    |
| L-28                   | 1   | X | 59.358  | X | 1.000 = 59.36    |
| L-29                   | 1   | X | 6.000   | X | 32.442 = 194.65  |
|                        |     |   | TOTAL   |   | 6938.68          |

CLIENT :-  
GAURSONS HI-TECH INFRASTRUCTURE (P) LTD  
GAUR BIZ PARK PLOT NO.-1,  
ABHAY KHAND-II, INDIRAPURAM, GHAZIABAD

PROJECT :-  
PROPOSED COMMERCIAL "GAUR CITY MALL"  
PLOT NO. C-1-B/GH-01 AT GAUR CITY, SEC.-04,  
GREATER NOIDA, GHAZIABAD

SUBMISSION DRAWING



SCALE :-

TITLE :- LANDSCAPE AREA DETAIL

OWNER'S SIGN

ARCHITECT SIGN

DRG. NO. :- FD-03

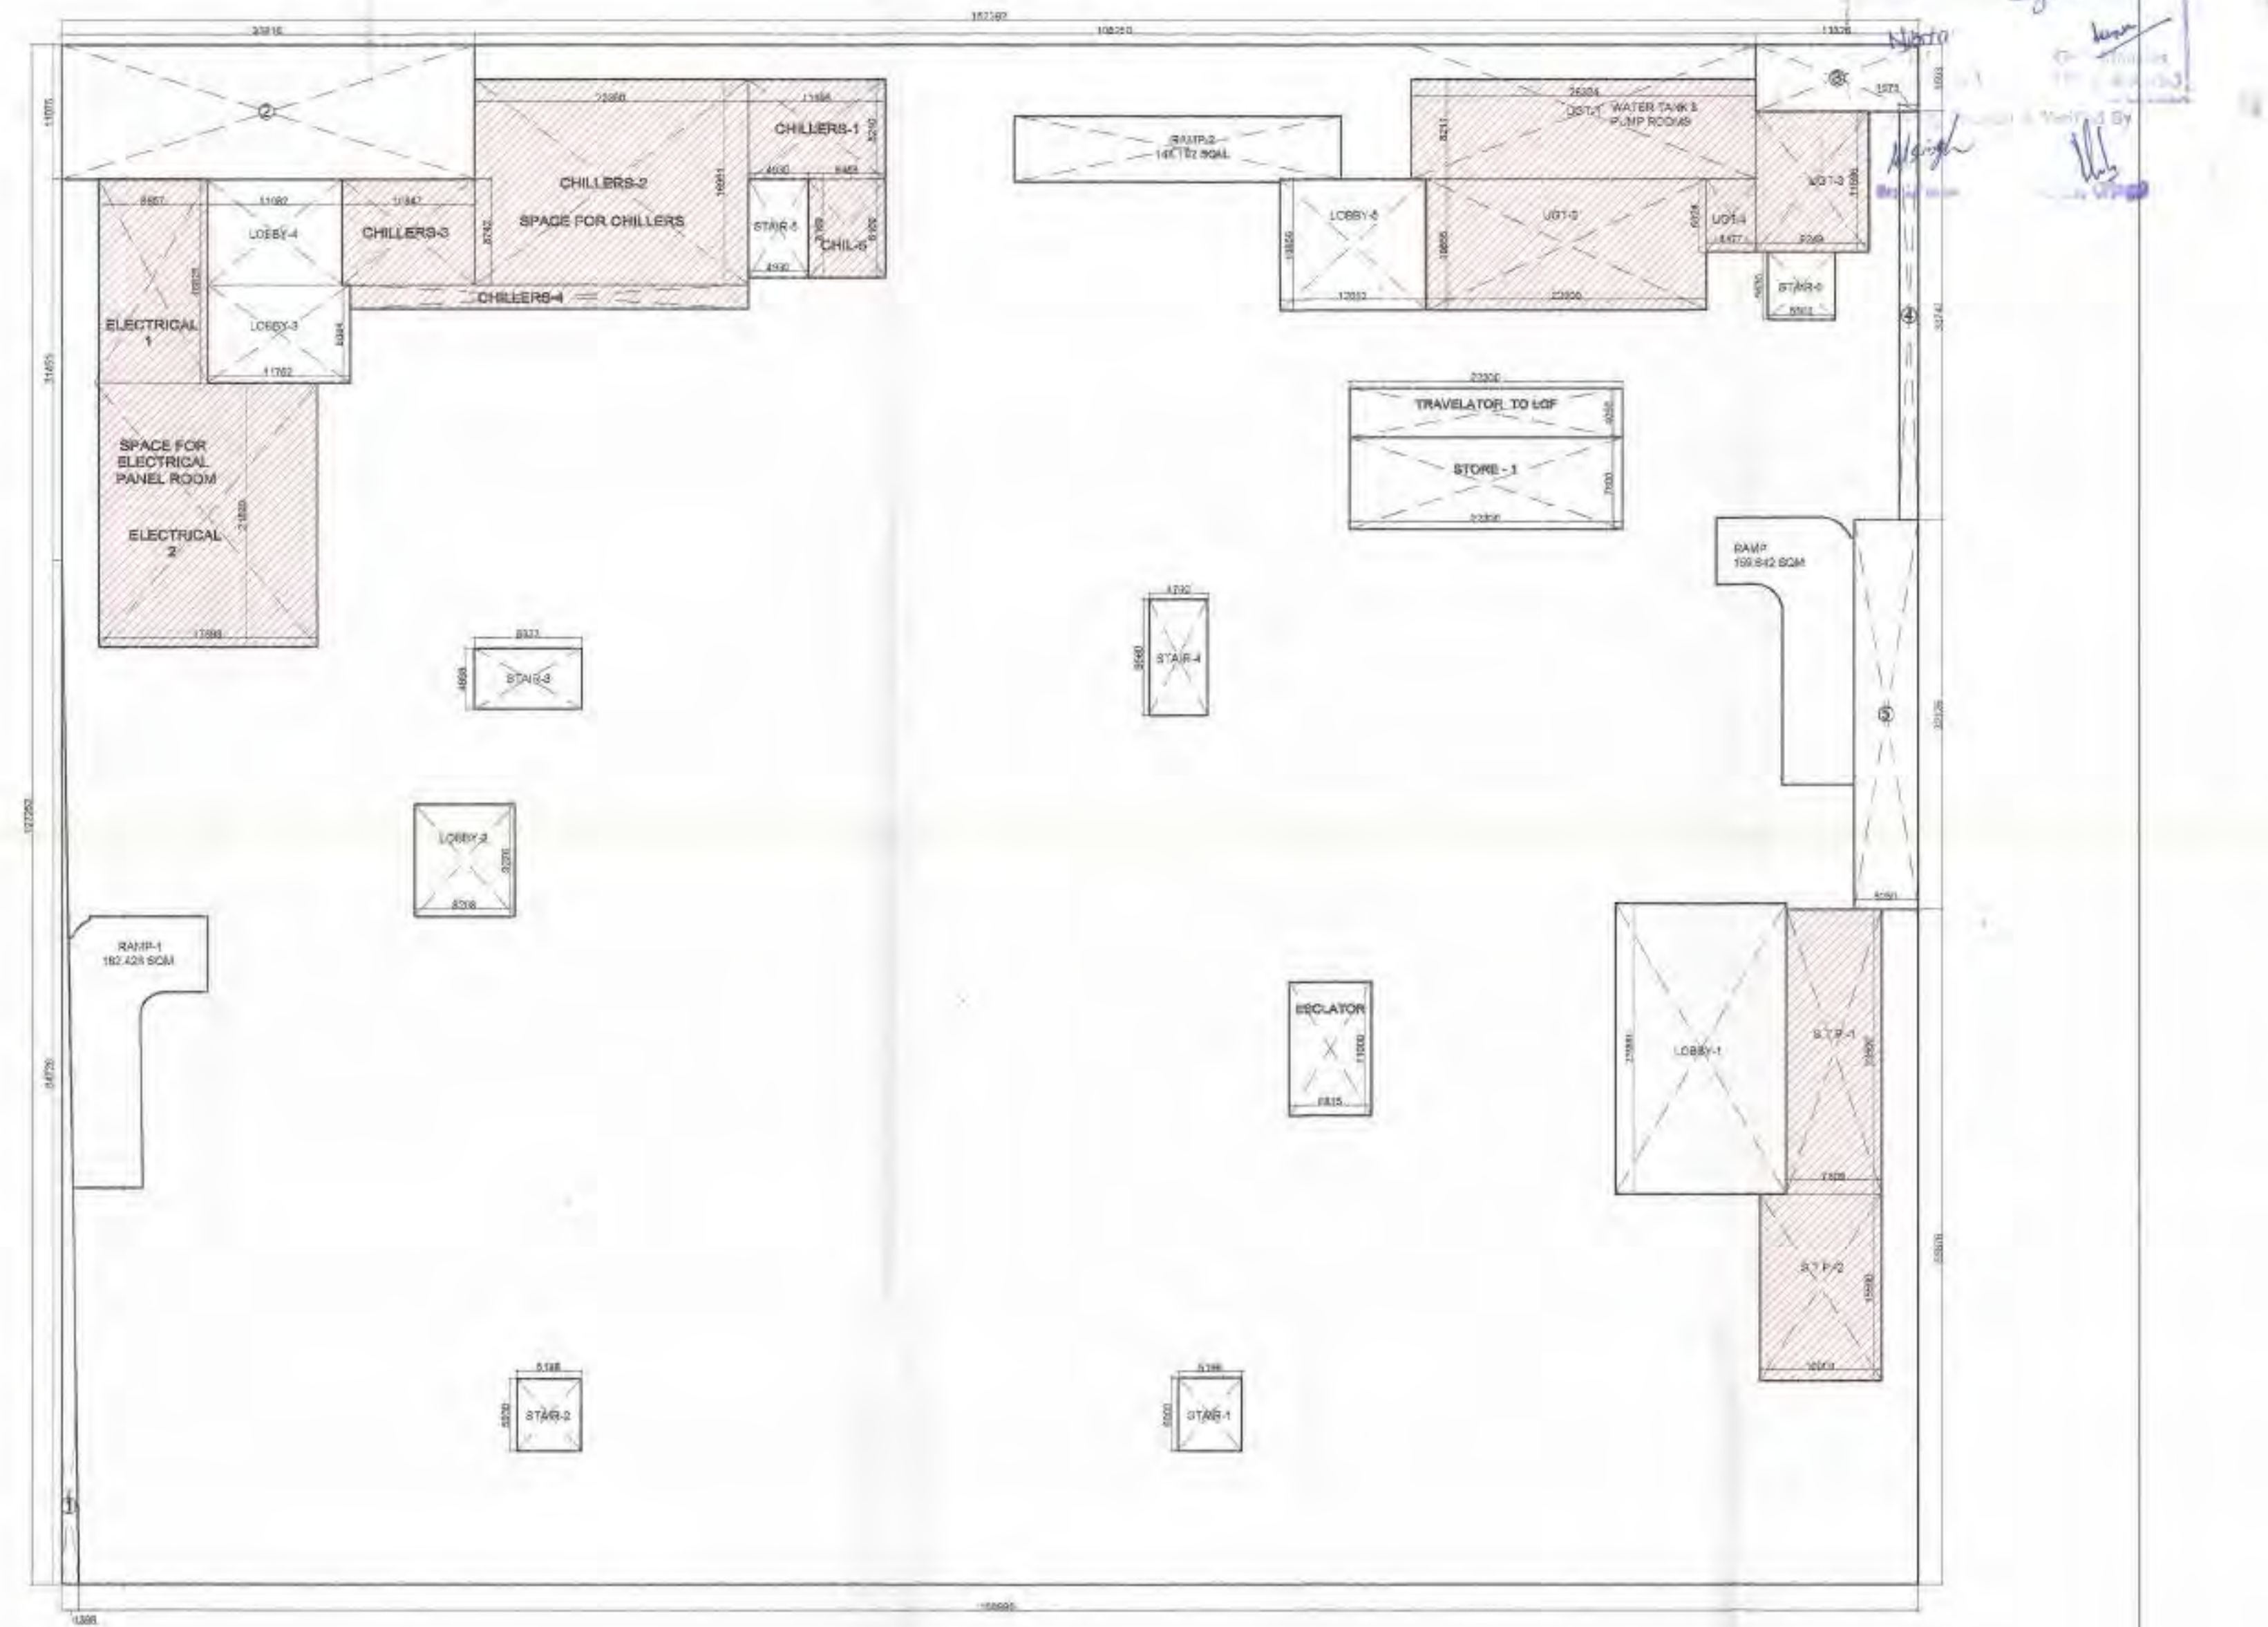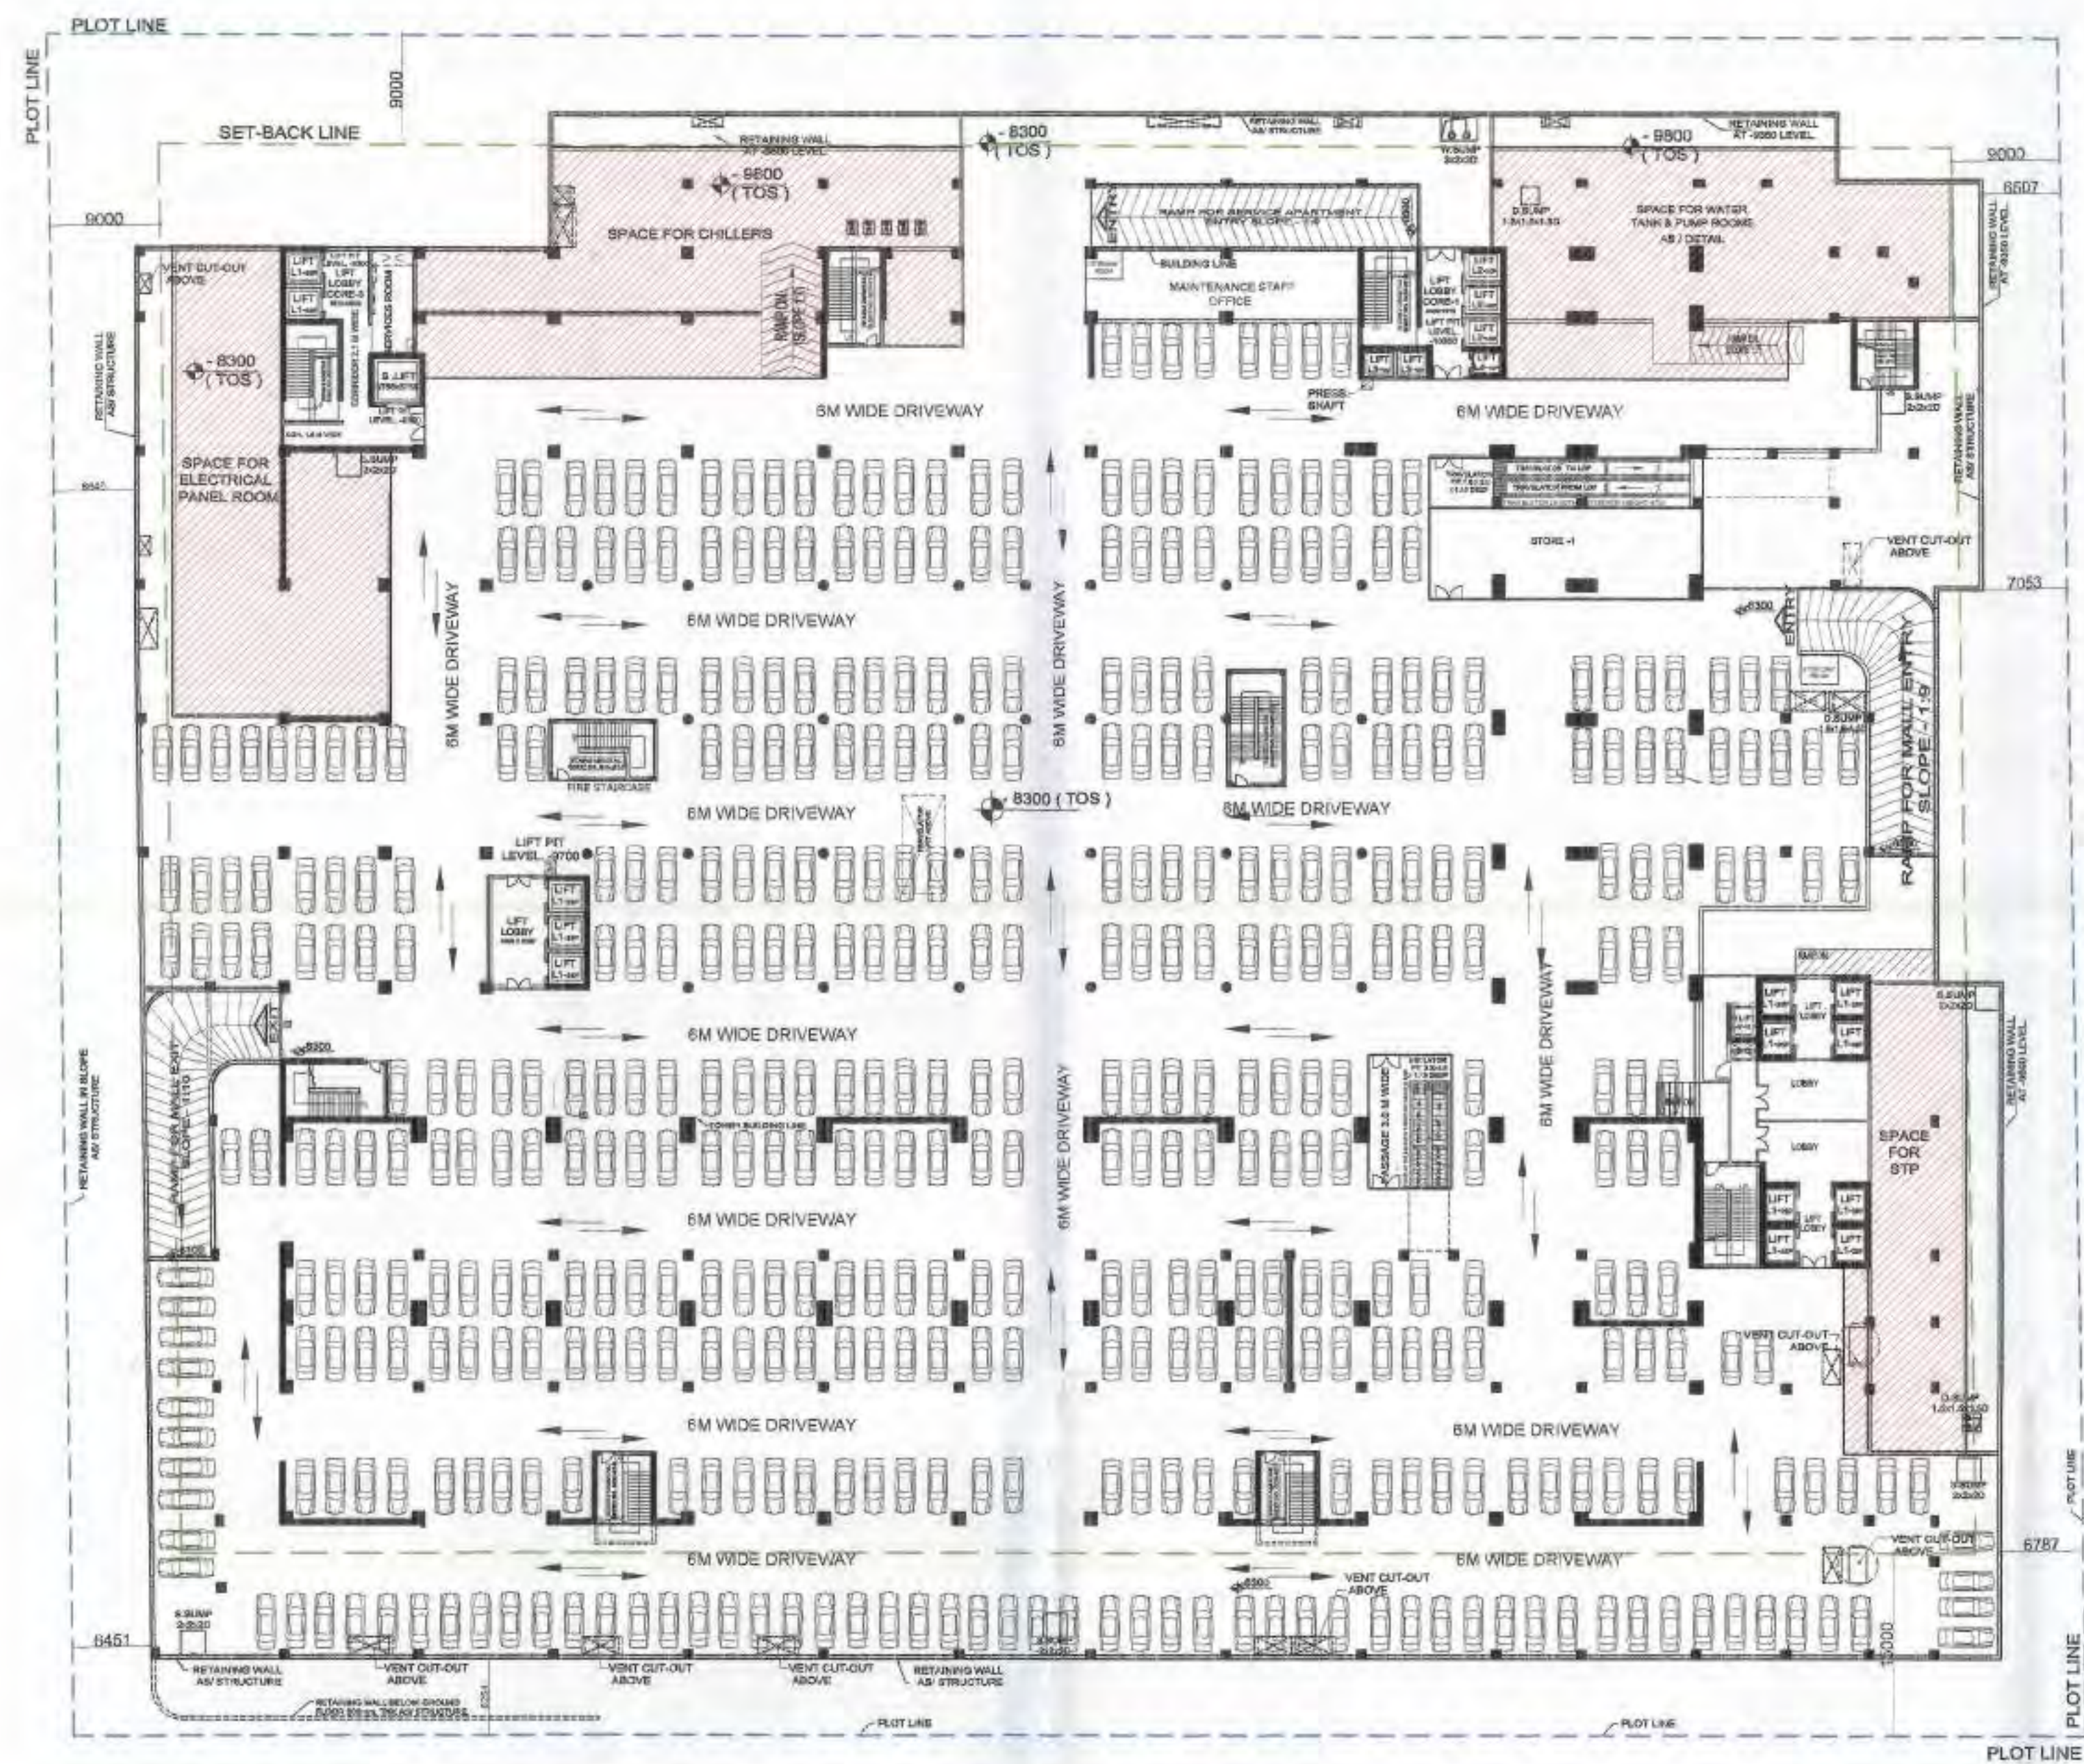


| S/NO. | LOBBY AREA DETAILS ( BASEMENT-I ) |   |   |                         |   |                 |
|-------|-----------------------------------|---|---|-------------------------|---|-----------------|
| 1     | LOBBY-1                           | 1 | X | 14.201                  | X | 340.63          |
| 2     | LOBBY-2                           | 1 | X | 8.208                   | X | 76.14           |
| 3     | LOBBY-3                           | 1 | X | 11.752                  | X | 94.09           |
| 4     | LOBBY-4                           | 1 | X | 11.082                  | X | 96.87           |
| 5     | LOBBY-5                           | 1 | X | 12.033                  | X | 130.74          |
| 6     | STAIR-1                           | 1 | X | 5.196                   | X | 31.13           |
| 7     | STAIR-2                           | 1 | X | 5.196                   | X | 30.82           |
| 8     | STAIR-3                           | 1 | X | 8.833                   | X | 44.15           |
| 9     | STAIR-4                           | 1 | X | 4.760                   | X | 45.51           |
| 10    | STAIR-5                           | 1 | X | 4.930                   | X | 40.23           |
| 11    | STAIR-6                           | 1 | X | 5.502                   | X | 30.98           |
|       |                                   |   |   | <b>TOTAL LOBBY AREA</b> |   | <b>= 961.35</b> |

| S/NO.                                         | RAMP, TRAVELATOR & ESCALATOR AREA DETAILS (BASSMENT-II) |   |   |         |          |               |
|-----------------------------------------------|---------------------------------------------------------|---|---|---------|----------|---------------|
| 1                                             | RAMP                                                    | 1 | X | 159.642 | X 1.000  | = 159.64      |
| 2                                             | RAMP-1                                                  | 1 | X | 162.428 | X 1.000  | = 162.43      |
| 3                                             | RAMP-2                                                  | 1 | X | 144.192 | X 1.000  | = 144.19      |
| 4                                             | TRAVELATOR                                              | 1 | X | 22.300  | X 4.050  | = 90.32       |
| 5                                             | ESCALATOR                                               | 1 | X | 6.815   | X 11.000 | = 74.97       |
| 6                                             | STORE - 1                                               | 1 | X | 22.300  | X 7.800  | = 181.48      |
| <b>TOTAL RAMP, TRAVELATOR &amp; ESCALATOR</b> |                                                         |   |   |         |          | <b>869.01</b> |


| S/NO.                              | BASEMENT - II UGT SERVICES ( BASEMENT-I ) |   |   |        |   |                |
|------------------------------------|-------------------------------------------|---|---|--------|---|----------------|
| 1                                  | S.T.P.-1                                  | 1 | X | 23.500 | X | 7.809 = 183.5  |
| 2                                  | S.T.P.-2                                  | 1 | X | 10.000 | X | 15.500 = 155.0 |
| 3                                  | CHILLERS-1                                | 1 | X | 11.398 | X | 8.210 = 93.5   |
| 4                                  | CHILLERS-2                                | 1 | X | 13.900 | X | 16.951 = 226.9 |
| 5                                  | CHILLERS-3                                | 1 | X | 10.647 | X | 8.742 = 84.8   |
| 6                                  | CHILLERS-4                                | 1 | X | 32.526 | X | 2.019 = 65.6   |
| 7                                  | CHILLERS-5                                | 1 | X | 6.468  | X | 8.160 = 52.7   |
| 8                                  | ELECTRICAL-1                              | 1 | X | 8.857  | X | 16.825 = 149.0 |
| 9                                  | ELECTRICAL-2                              | 1 | X | 17.898 | X | 21.830 = 390.7 |
| 8                                  | UGT-1                                     | 1 | X | 26.324 | X | 8.211 = 232.5  |
| 9                                  | UGT-2                                     | 1 | X | 22.900 | X | 10.855 = 249.5 |
| 10                                 | UGT-3                                     | 1 | X | 9.249  | X | 11.598 = 107.2 |
| 11                                 | UGT-4                                     | 1 | X | 4.177  | X | 6.024 = 25.1   |
| TOTAL RAMP, TRAVELATOR & ESCALATOR |                                           |   |   |        |   | = 2000.4       |

| 15                                                              | BASEMENT - II AREA DETAIL |   |          |   |         |   |          |
|-----------------------------------------------------------------|---------------------------|---|----------|---|---------|---|----------|
| TOTAL AREA                                                      |                           |   | 152.392  | X | 127.252 | = | 19392.19 |
| LESS AREA                                                       |                           |   |          |   |         |   |          |
| 1                                                               | 0.5                       | X | 84.726   | X | 1.398   | = | 59.22    |
| 2                                                               | 1                         | X | 33.816   | X | 11.075  | = | 374.51   |
| 3                                                               | 1                         | X | 13.326   | X | 5.503   | = | 73.33    |
| 4                                                               | 1                         | X | 1.575    | X | 33.747  | = | 53.15    |
| 5                                                               | 1                         | X | 5.250    | X | 32.126  | = | 166.86   |
|                                                                 |                           |   |          |   | TOTAL   | = | 728.88   |
| TOTAL FAR = TOTAL AREA ( - ) TOTAL LESS AREA                    |                           |   |          |   |         |   |          |
|                                                                 |                           |   | 19392.19 | - | 728.88  | = | 18663.31 |
| BASEMENTS AREA                                                  |                           |   |          |   |         | = | 18663.31 |
| UGT SERVICES AREA (BASEMENT - II )                              |                           |   |          |   |         | = | 2000.47  |
| TOTAL BASEMENT-II NON AREA = BASEMENT AREA ( - ) UGT & SERVICES |                           |   |          |   |         |   |          |
|                                                                 |                           |   | 18663.31 | - | 2000.47 | = | 16662.84 |

|   |                                                                                                |
|---|------------------------------------------------------------------------------------------------|
| <p><b>CLIENT :-</b><br/>         GAURSONS HI-TECH INFRASTRUCTURE (P) LTD<br/>         GAUR BIZ PARK PLOT NO.- 1,<br/>         ABHAY KHAND- II, INDIRAPURAM, GHAZIABAD</p> |                                                                                                |
| <p><b>PROJECT :-</b><br/>         PROPOSED COMMERCIAL "GAUR CITY MALL"<br/>         PLOT NO. C-1-B / GH-01, AT GAUR CITY, SEC.-04,<br/>         GREATER NOIDA</p>         |                                                                                                |
| <p><b>■ SUBMISSION DRAWING</b></p>   |                                                                                                |
| <p><b>SCALE :-</b></p>   |                                                                                                |
| <p><b>TITLE :-</b> BASEMENT- II FLOOR PLAN &amp; AREA DETAIL</p>   |                                                                                                |
| <p><b>OWNER'S SIGN</b></p> <p>GAUR INFRASTRUCTURE PVT. LTD.<br/> <i>Rajeev</i><br/>         AUTHORIZED SIGNATORY</p>                                                      | <p><b>ARCHITECT SIGN</b></p> <p>NSG INTERNATIONAL<br/> <i>[Signature]</i><br/>         (P)</p> |
| <p>DRG. NO. SD-04</p>   |                                                                                                |

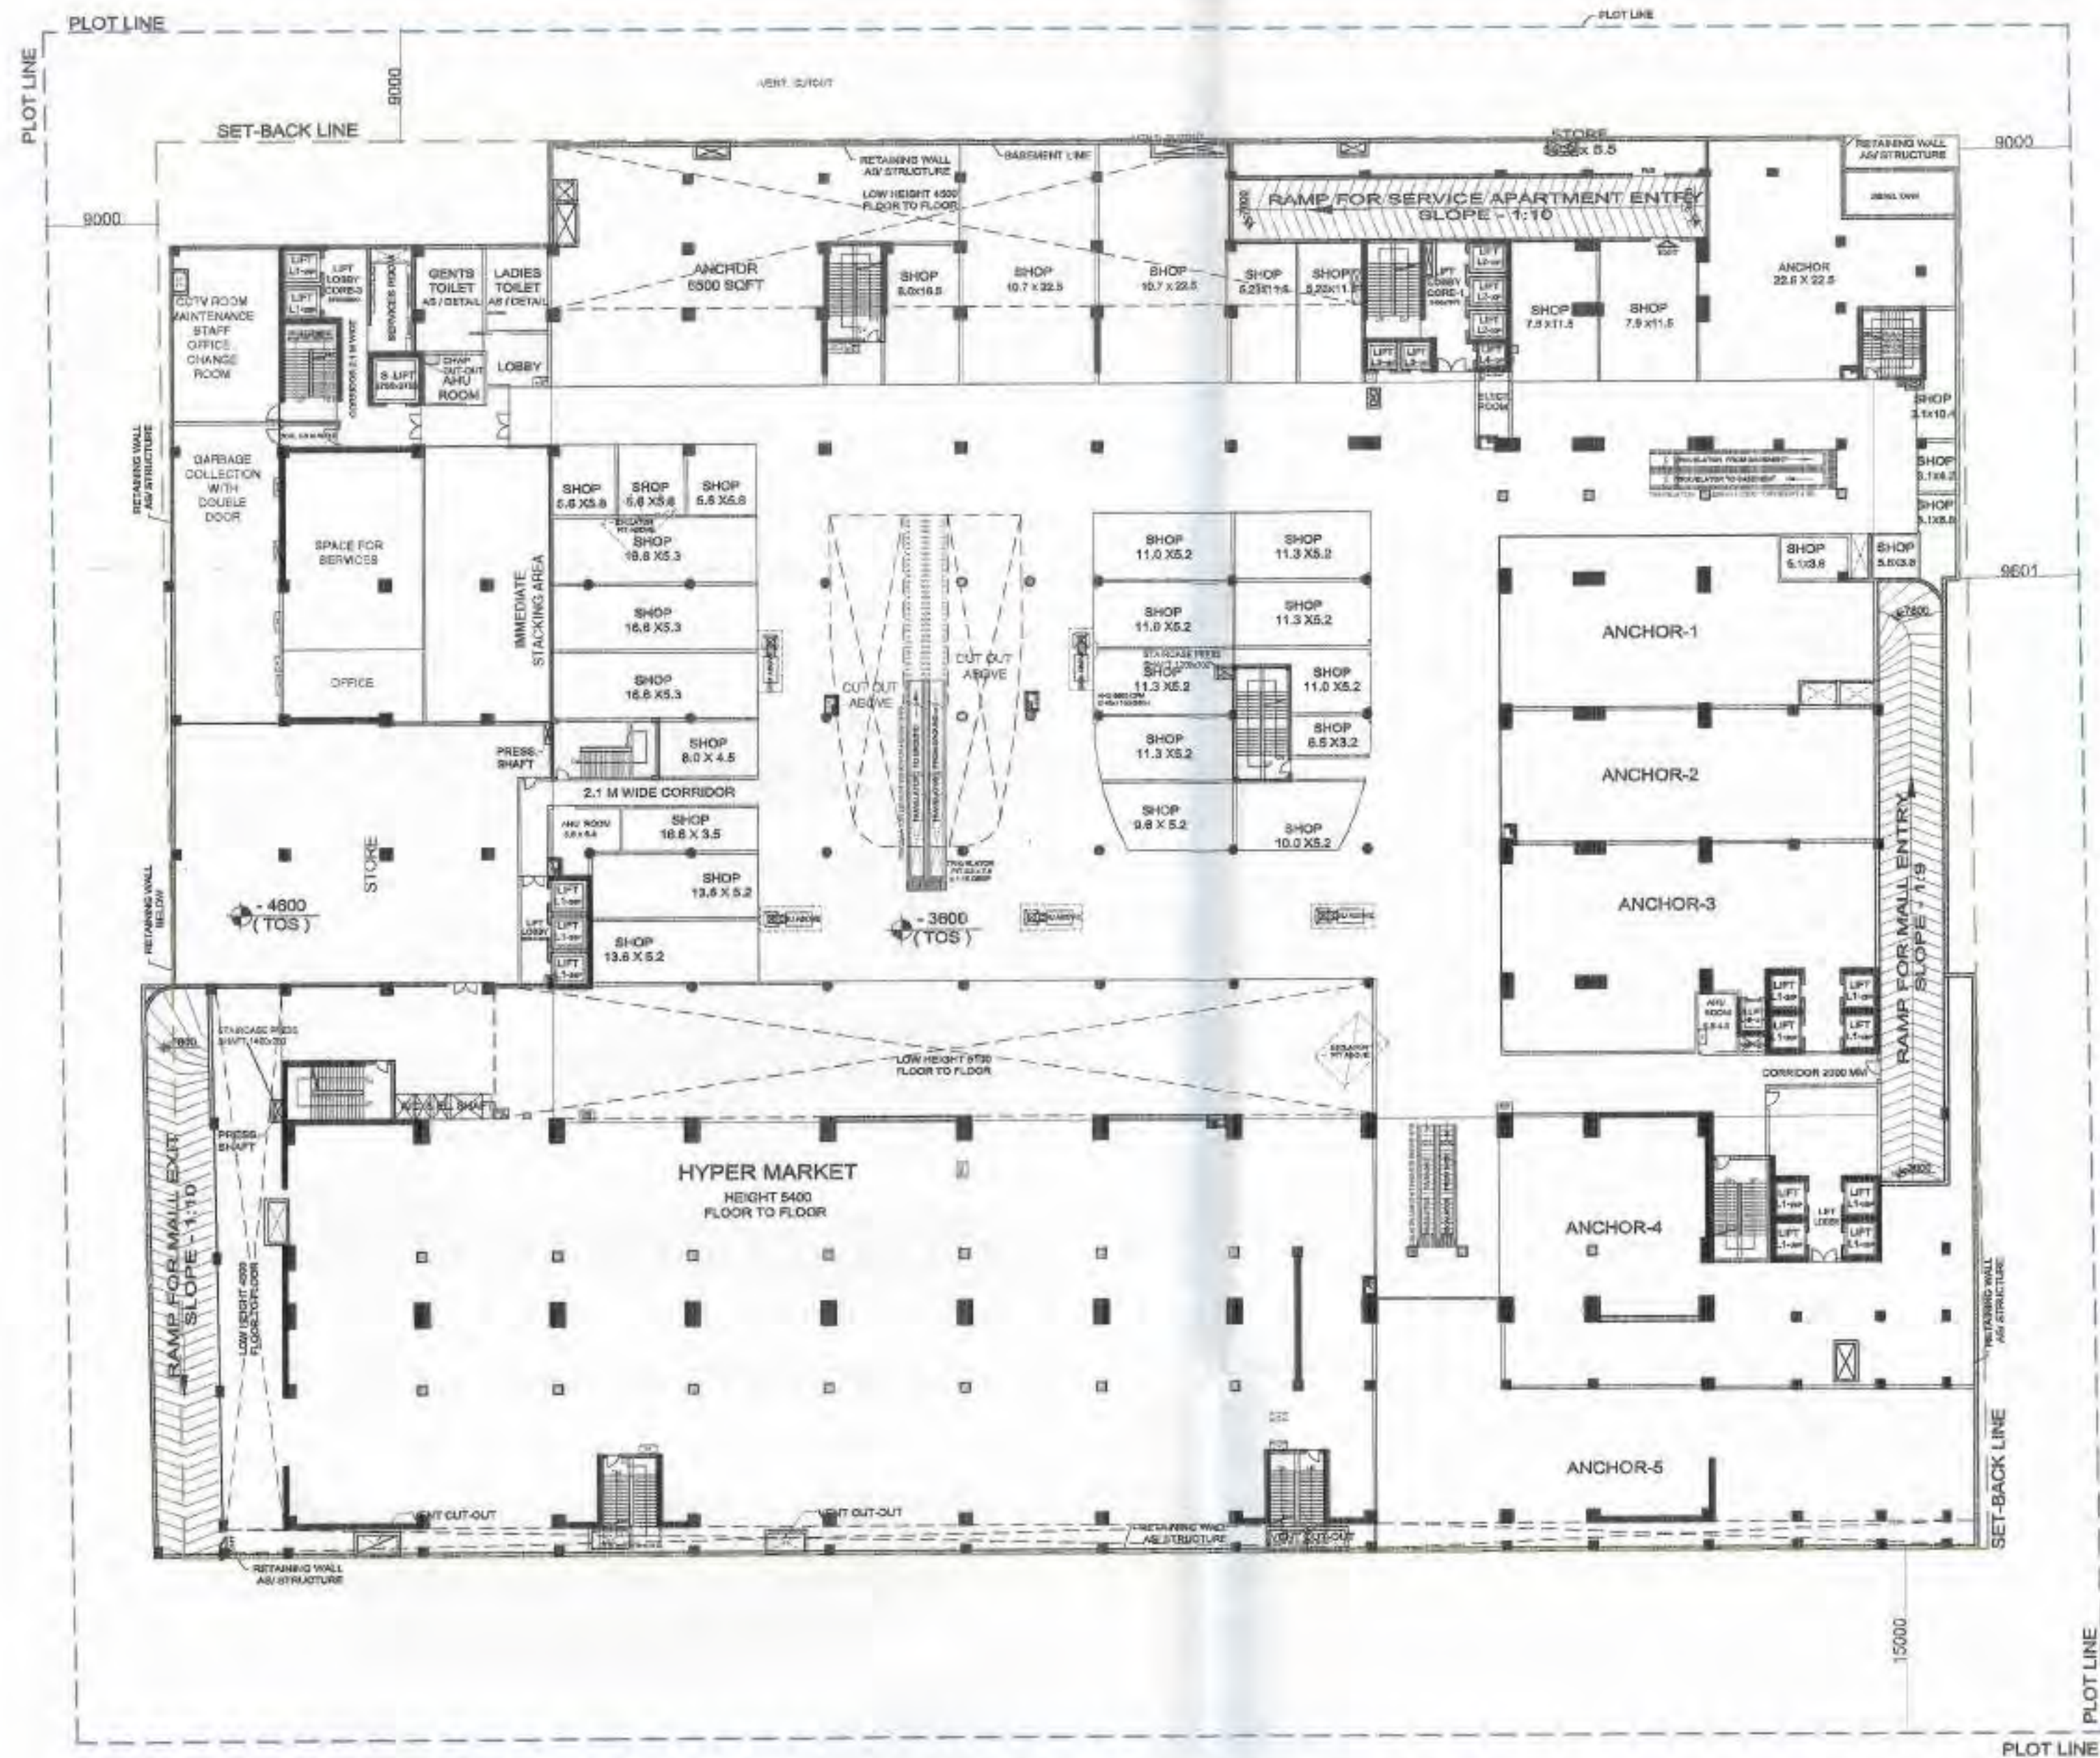

BASEMENT - I FLOOR PLAN

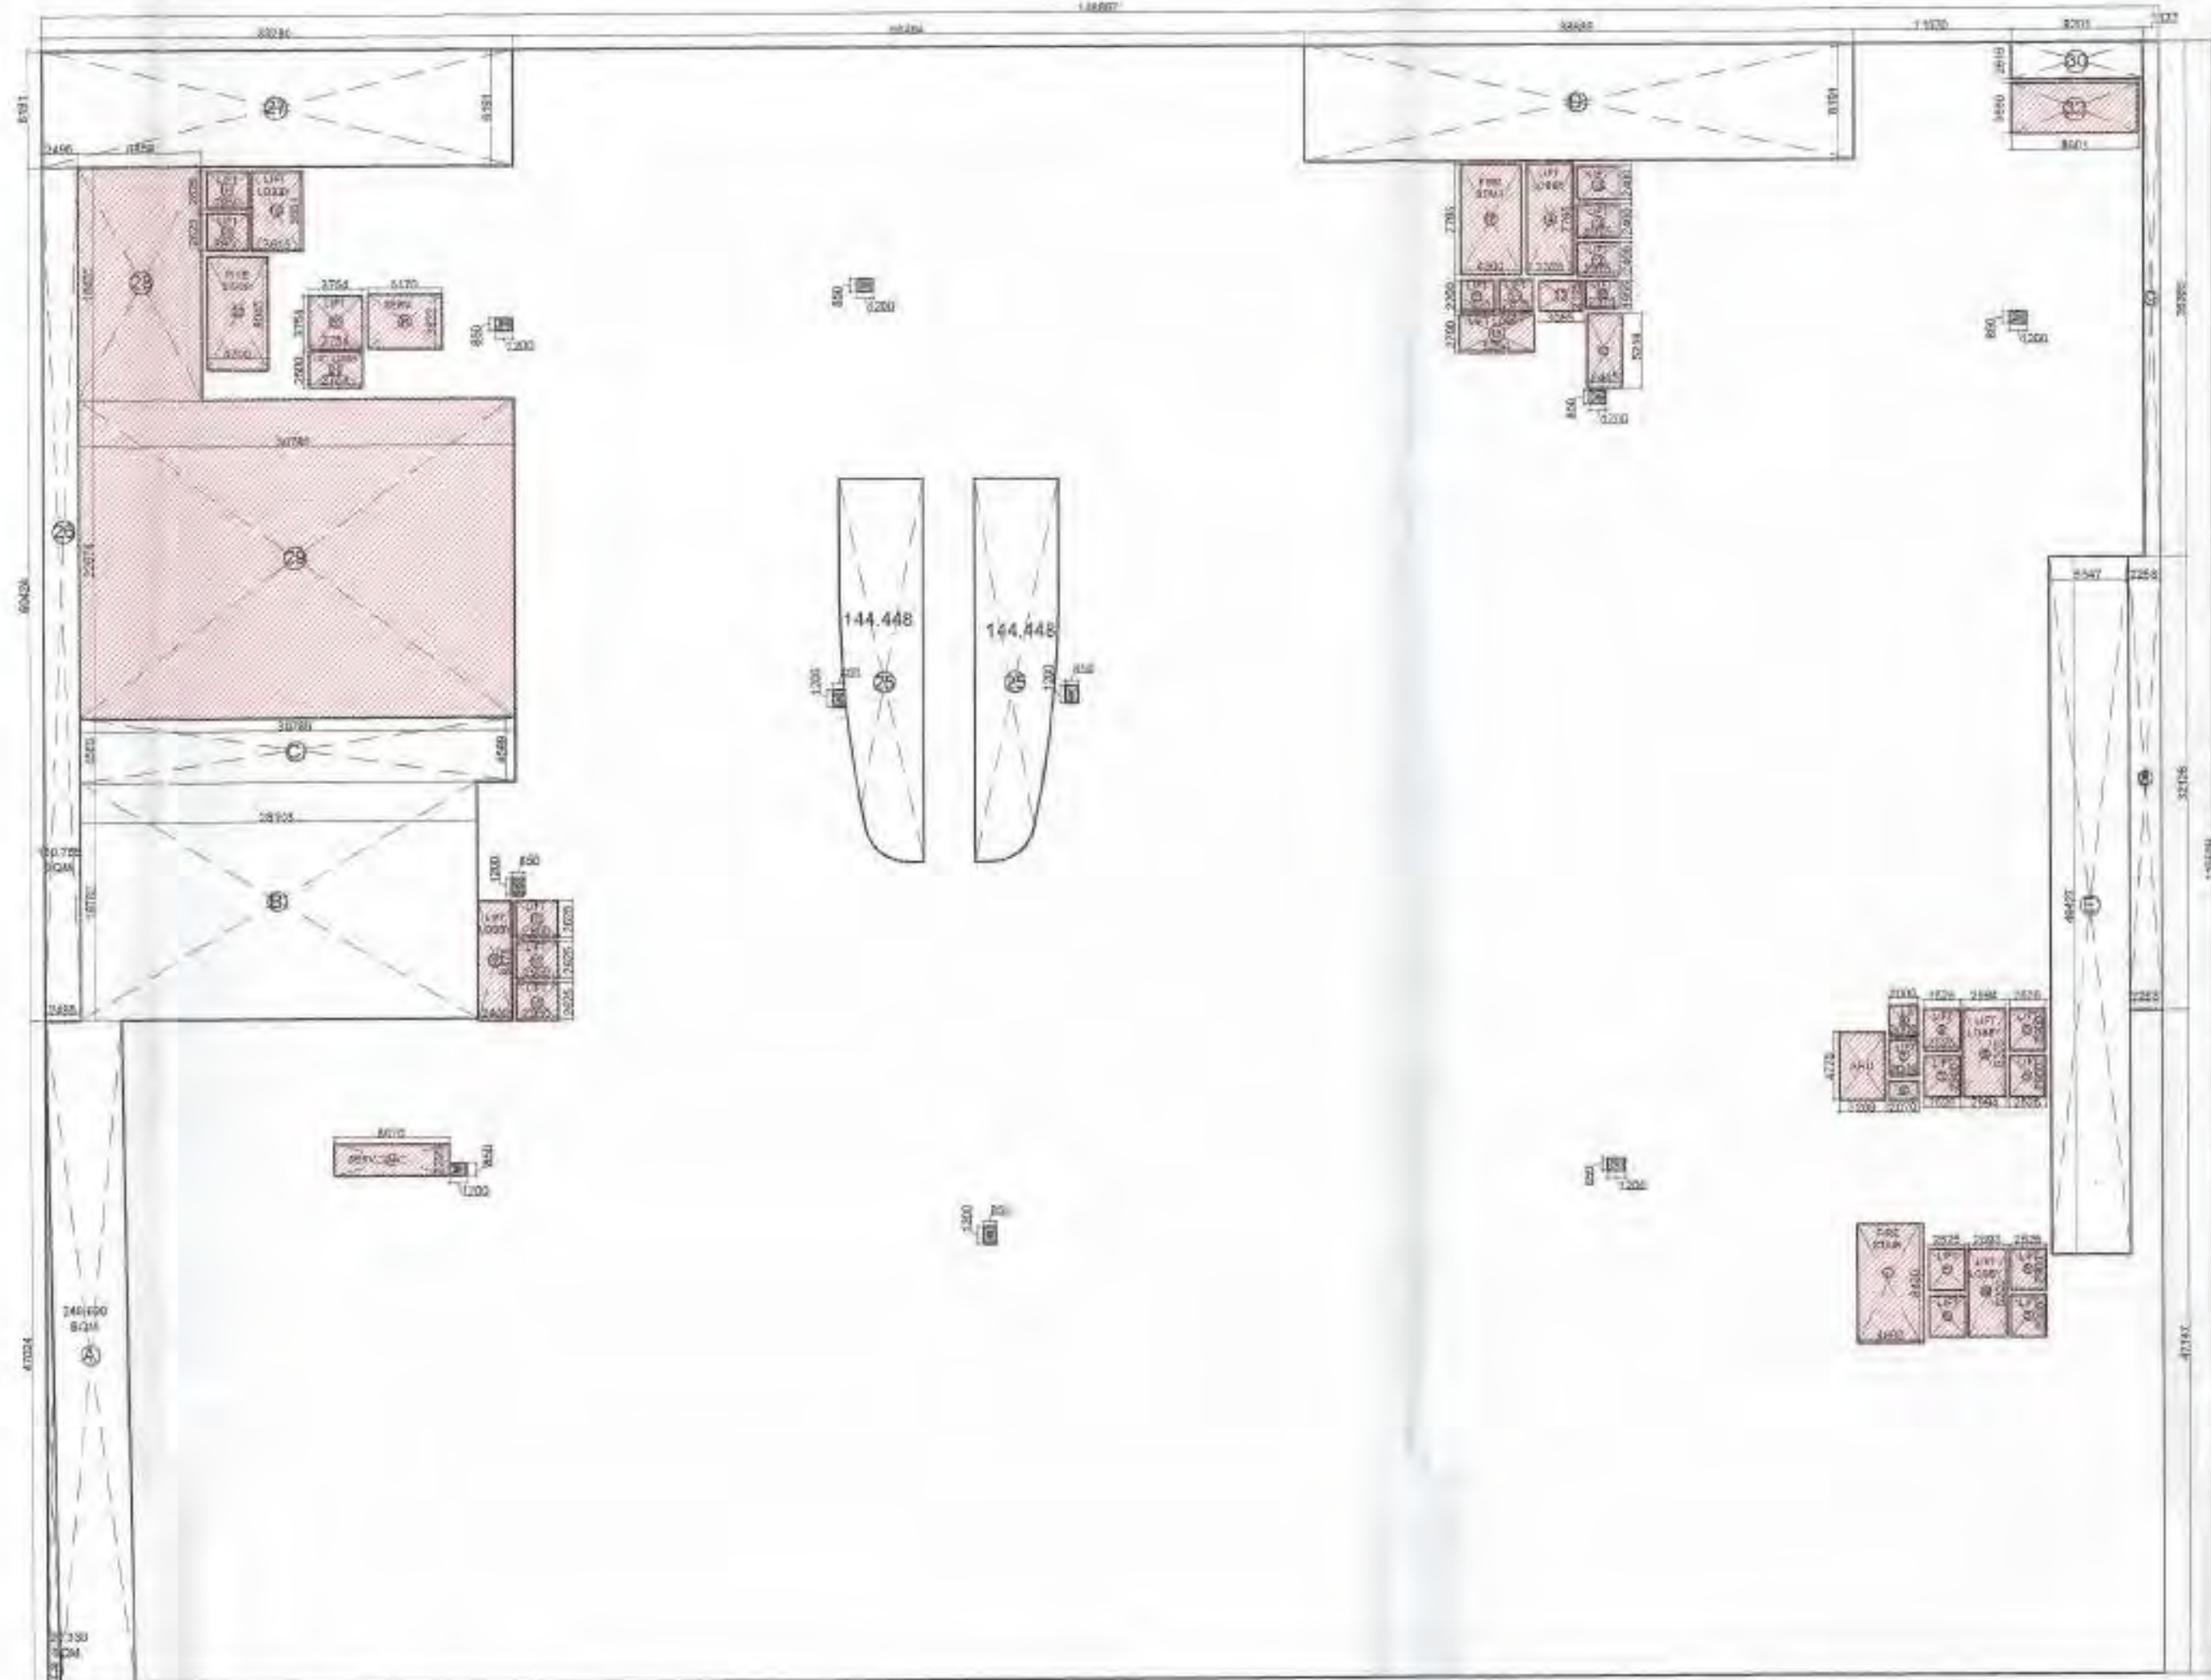

BASEMENT - I AREA DETAIL

Client: Gaursons Hi-Tech Infrastructure (P) Ltd.  
 Valid upto: 12/12/2024  
 Drawing checked & verified by: [Signature]  
 Date: 12/12/2024

| 2 FAR DETAIL ON BASEMENT - I LVL                      |   |   |         |   |        |   |        |  |  |
|-------------------------------------------------------|---|---|---------|---|--------|---|--------|--|--|
| TOTAL AREA                                            |   |   |         |   |        |   |        |  |  |
| LESS AREA:-                                           |   |   |         |   |        |   |        |  |  |
| 1                                                     | 1 | X | 20.33   | X | 1.000  | = | 20.33  |  |  |
| 2                                                     | 1 | X | 2.070   | X | 1.280  | = | 2.67   |  |  |
| 3                                                     | 1 | X | 2.000   | X | 2.650  | = | 5.10   |  |  |
| 4                                                     | 1 | X | 2.000   | X | 2.200  | = | 4.40   |  |  |
| 5                                                     | 8 | X | 2.625   | X | 2.800  | = | 38.58  |  |  |
| 6                                                     | 1 | X | 2.694   | X | 6.200  | = | 18.56  |  |  |
| 6A                                                    | 1 | X | 2.694   | X | 6.200  | = | 16.70  |  |  |
| 7                                                     | 1 | X | 4.099   | X | 8.430  | = | 38.77  |  |  |
| 8                                                     | 1 | X | 2.288   | X | 32.138 | = | 72.84  |  |  |
| 9                                                     | 1 | X | 1.137   | X | 36.366 | = | 41.36  |  |  |
| 10                                                    | 1 | X | 2.445   | X | 6.214  | = | 12.75  |  |  |
| 11                                                    | 1 | X | 2.375   | X | 1.555  | = | 4.84   |  |  |
| 12                                                    | 1 | X | 3.085   | X | 2.125  | = | 6.51   |  |  |
| 13                                                    | 3 | X | 2.975   | X | 2.400  | = | 21.42  |  |  |
| 14                                                    | 5 | X | 3.325   | X | 7.785  | = | 25.92  |  |  |
| 15                                                    | 2 | X | 2.428   | X | 2.200  | = | 10.67  |  |  |
| 16                                                    | 1 | X | 5.284   | X | 2.700  | = | 14.29  |  |  |
| 17                                                    | 1 | X | 4.300   | X | 7.795  | = | 33.52  |  |  |
| 18                                                    | 5 | X | 2.950   | X | 2.625  | = | 38.72  |  |  |
| 19                                                    | 1 | X | 3.615   | X | 5.551  | = | 20.07  |  |  |
| 20                                                    | 1 | X | 3.754   | X | 3.754  | = | 14.08  |  |  |
| 21                                                    | 1 | X | 3.754   | X | 2.650  | = | 9.38   |  |  |
| 22                                                    | 1 | X | 4.300   | X | 8.045  | = | 34.59  |  |  |
| 23                                                    | 1 | X | 2.409   | X | 8.475  | = | 20.42  |  |  |
| 24                                                    | 1 | X | 8.070   | X | 2.295  | = | 18.52  |  |  |
| 25                                                    | 2 | X | 144.448 | X | 1.000  | = | 288.90 |  |  |
| 26                                                    | 1 | X | 60.424  | X | 2.495  | = | 150.76 |  |  |
| 27                                                    | 1 | X | 33.280  | X | 8.191  | = | 272.60 |  |  |
| 28                                                    | 1 | X | 8.869   | X | 16.425 | = | 145.51 |  |  |
| 29                                                    | 1 | X | 30.785  | X | 22.574 | = | 694.94 |  |  |
| 30                                                    | 1 | X | 5.201   | X | 2.619  | = | 24.10  |  |  |
| 31                                                    | 1 | X | 5.170   | X | 3.822  | = | 19.76  |  |  |
| 32                                                    | 1 | X | 8.801   | X | 3.550  | = | 31.60  |  |  |
| 34                                                    | 8 | X | 1.500   | X | 0.850  | = | 8.18   |  |  |
| AHU                                                   | 1 | X | 3.209   | X | 4.770  | = | 15.31  |  |  |
| TOTAL LESS AREA = 3989.12                             |   |   |         |   |        |   |        |  |  |
| TOTAL FAR = TOTAL AREA (-) TOTAL LESS AREA = 13548.70 |   |   |         |   |        |   |        |  |  |
| TOTAL BASEMENT - I FLOOR FAR AREA = 13548.70          |   |   |         |   |        |   |        |  |  |

CLIENT :- GAURSONS HI-TECH INFRASTRUCTURE (P) LTD  
 GAUR BIZ PARK PLOT NO.-1,  
 ABHAY KHAND-II, INDIRAPURAM, GHAZIABAD

PROJECT :- PROPOSED COMMERCIAL "GAUR CITY MALL"  
 PLOT NO. C-1-B / GH-01, AT GAUR CITY, SEC-04,  
 GREATER NOIDA

SUBMISSION DRAWING



SCALE :-

TITLE :- BASEMENT - I FLOOR PLAN & AREA DETAIL




OWNER'S SIGN ARCHITECT SIGN

GAURSONS HI-TECH INFRASTRUCTURE (P) LTD  
 AUTHORIZED SIGNATORY

DRG. NO. :- SD-05

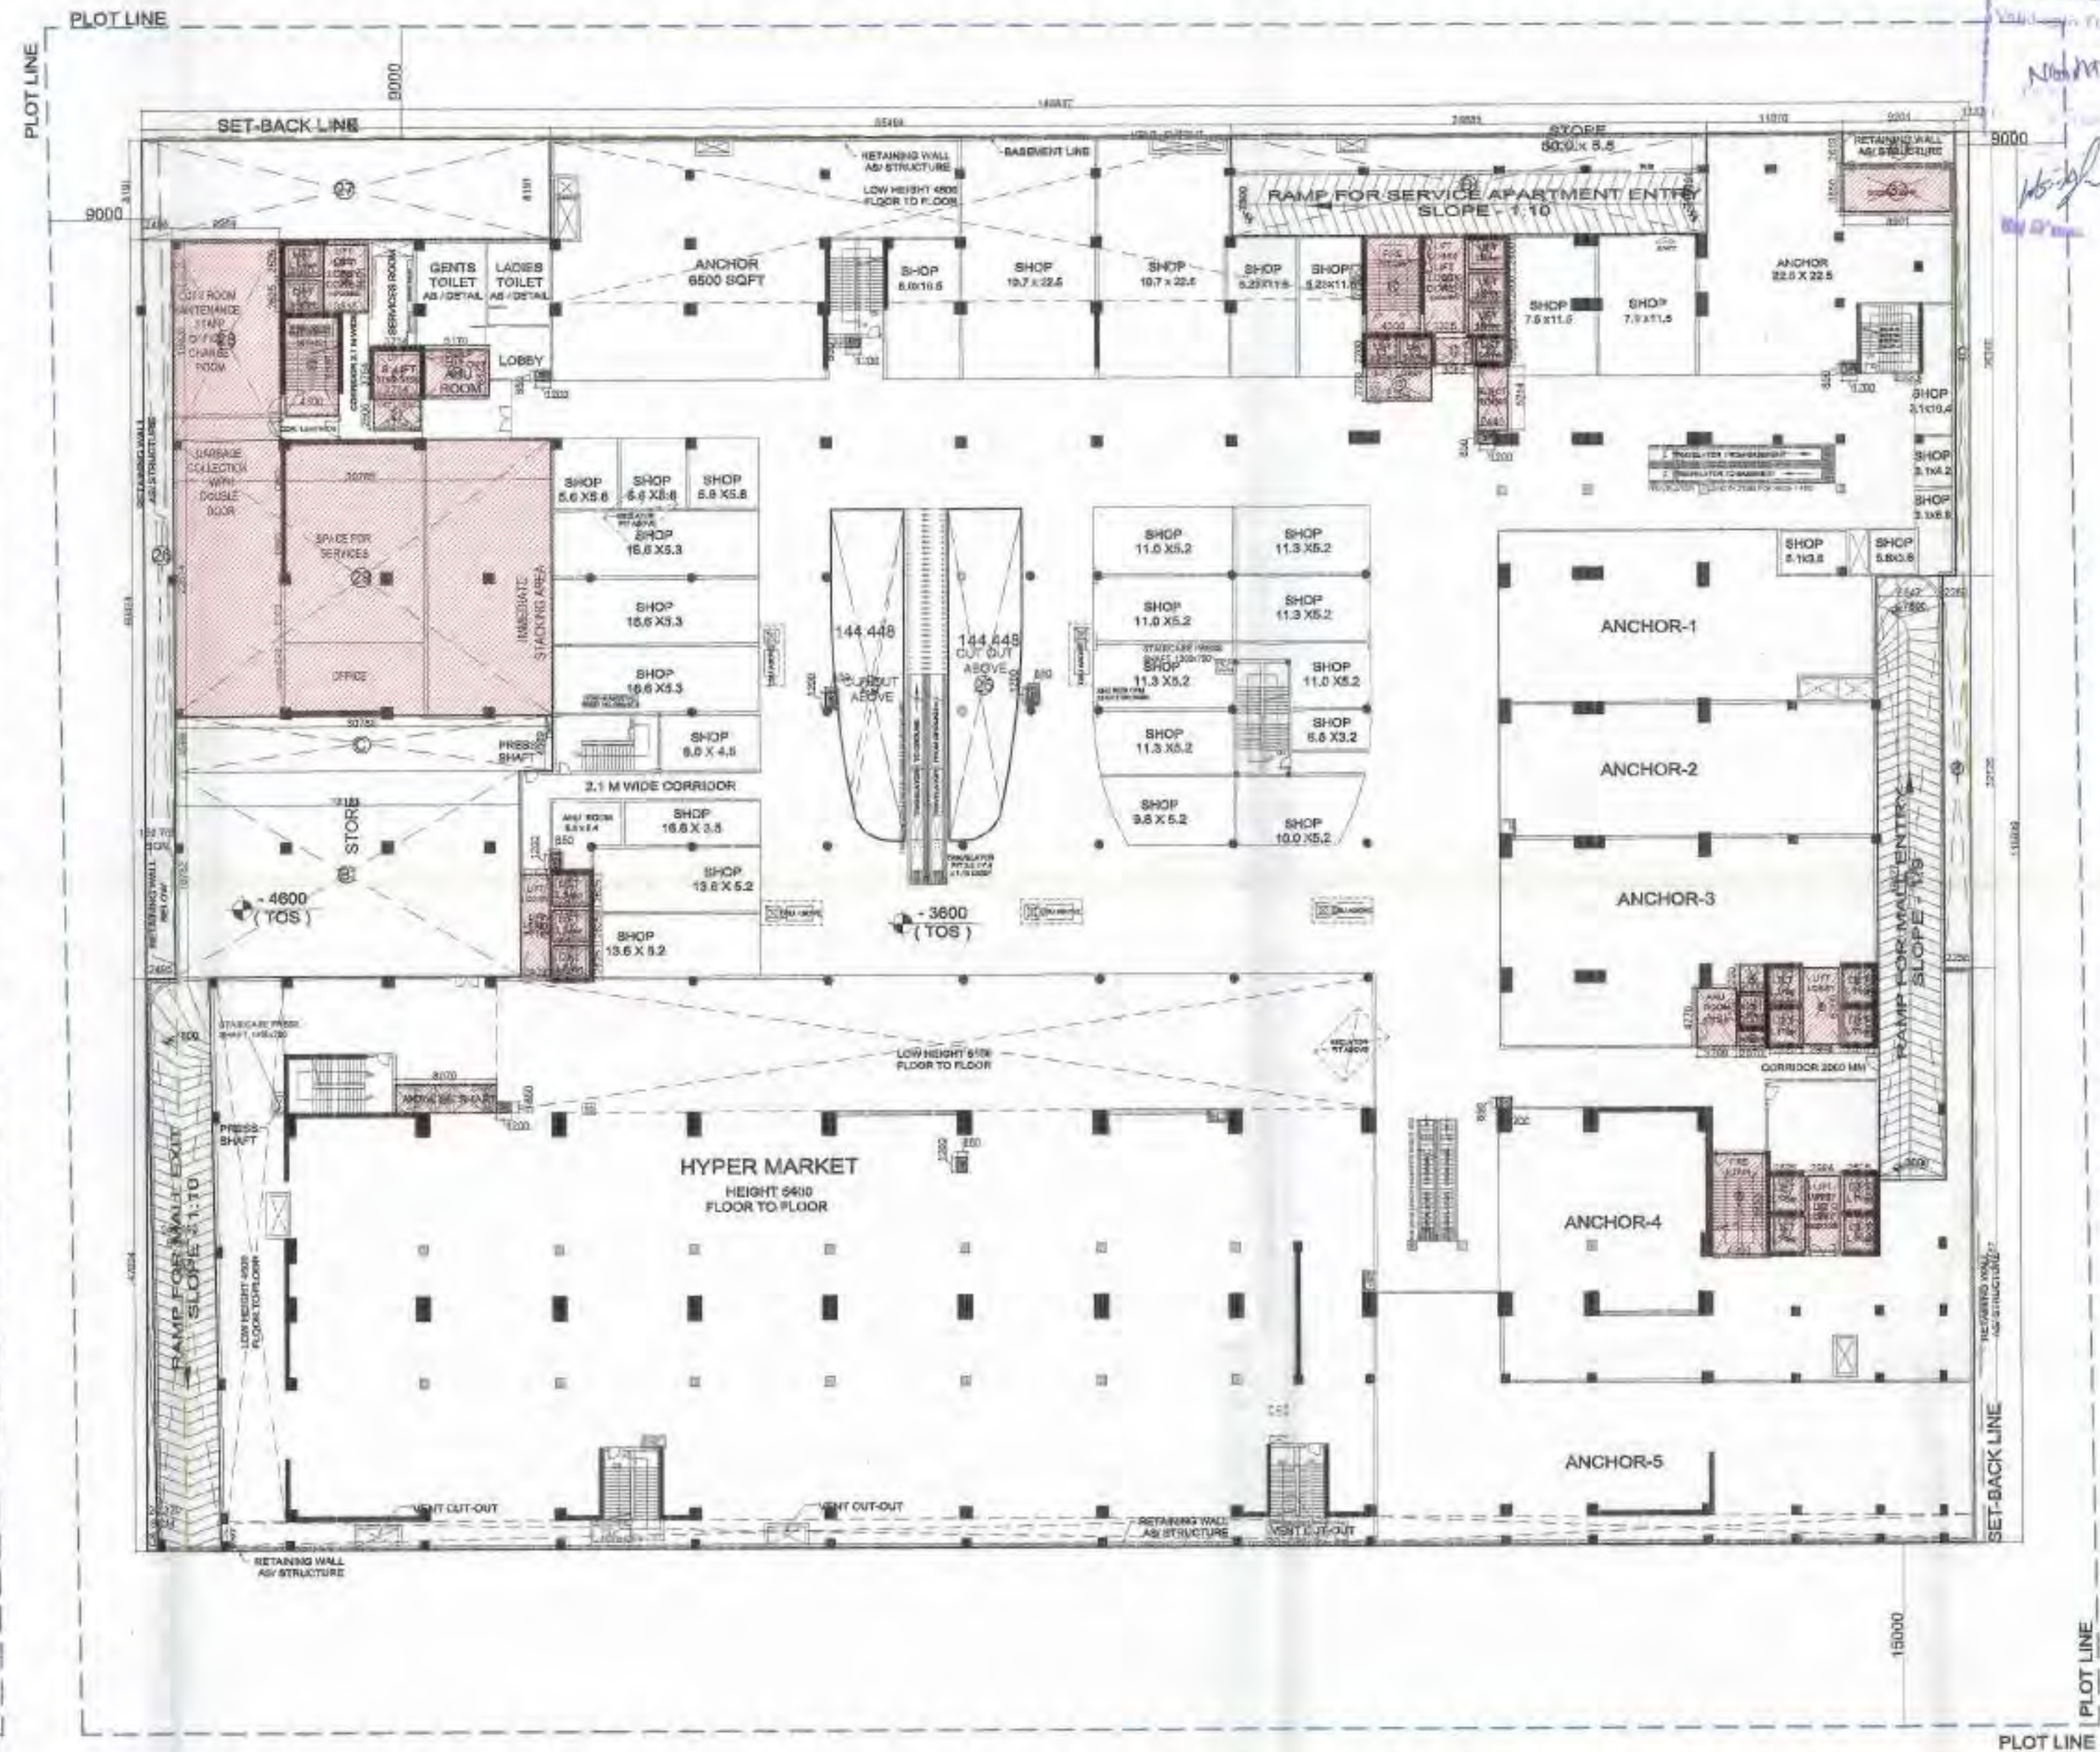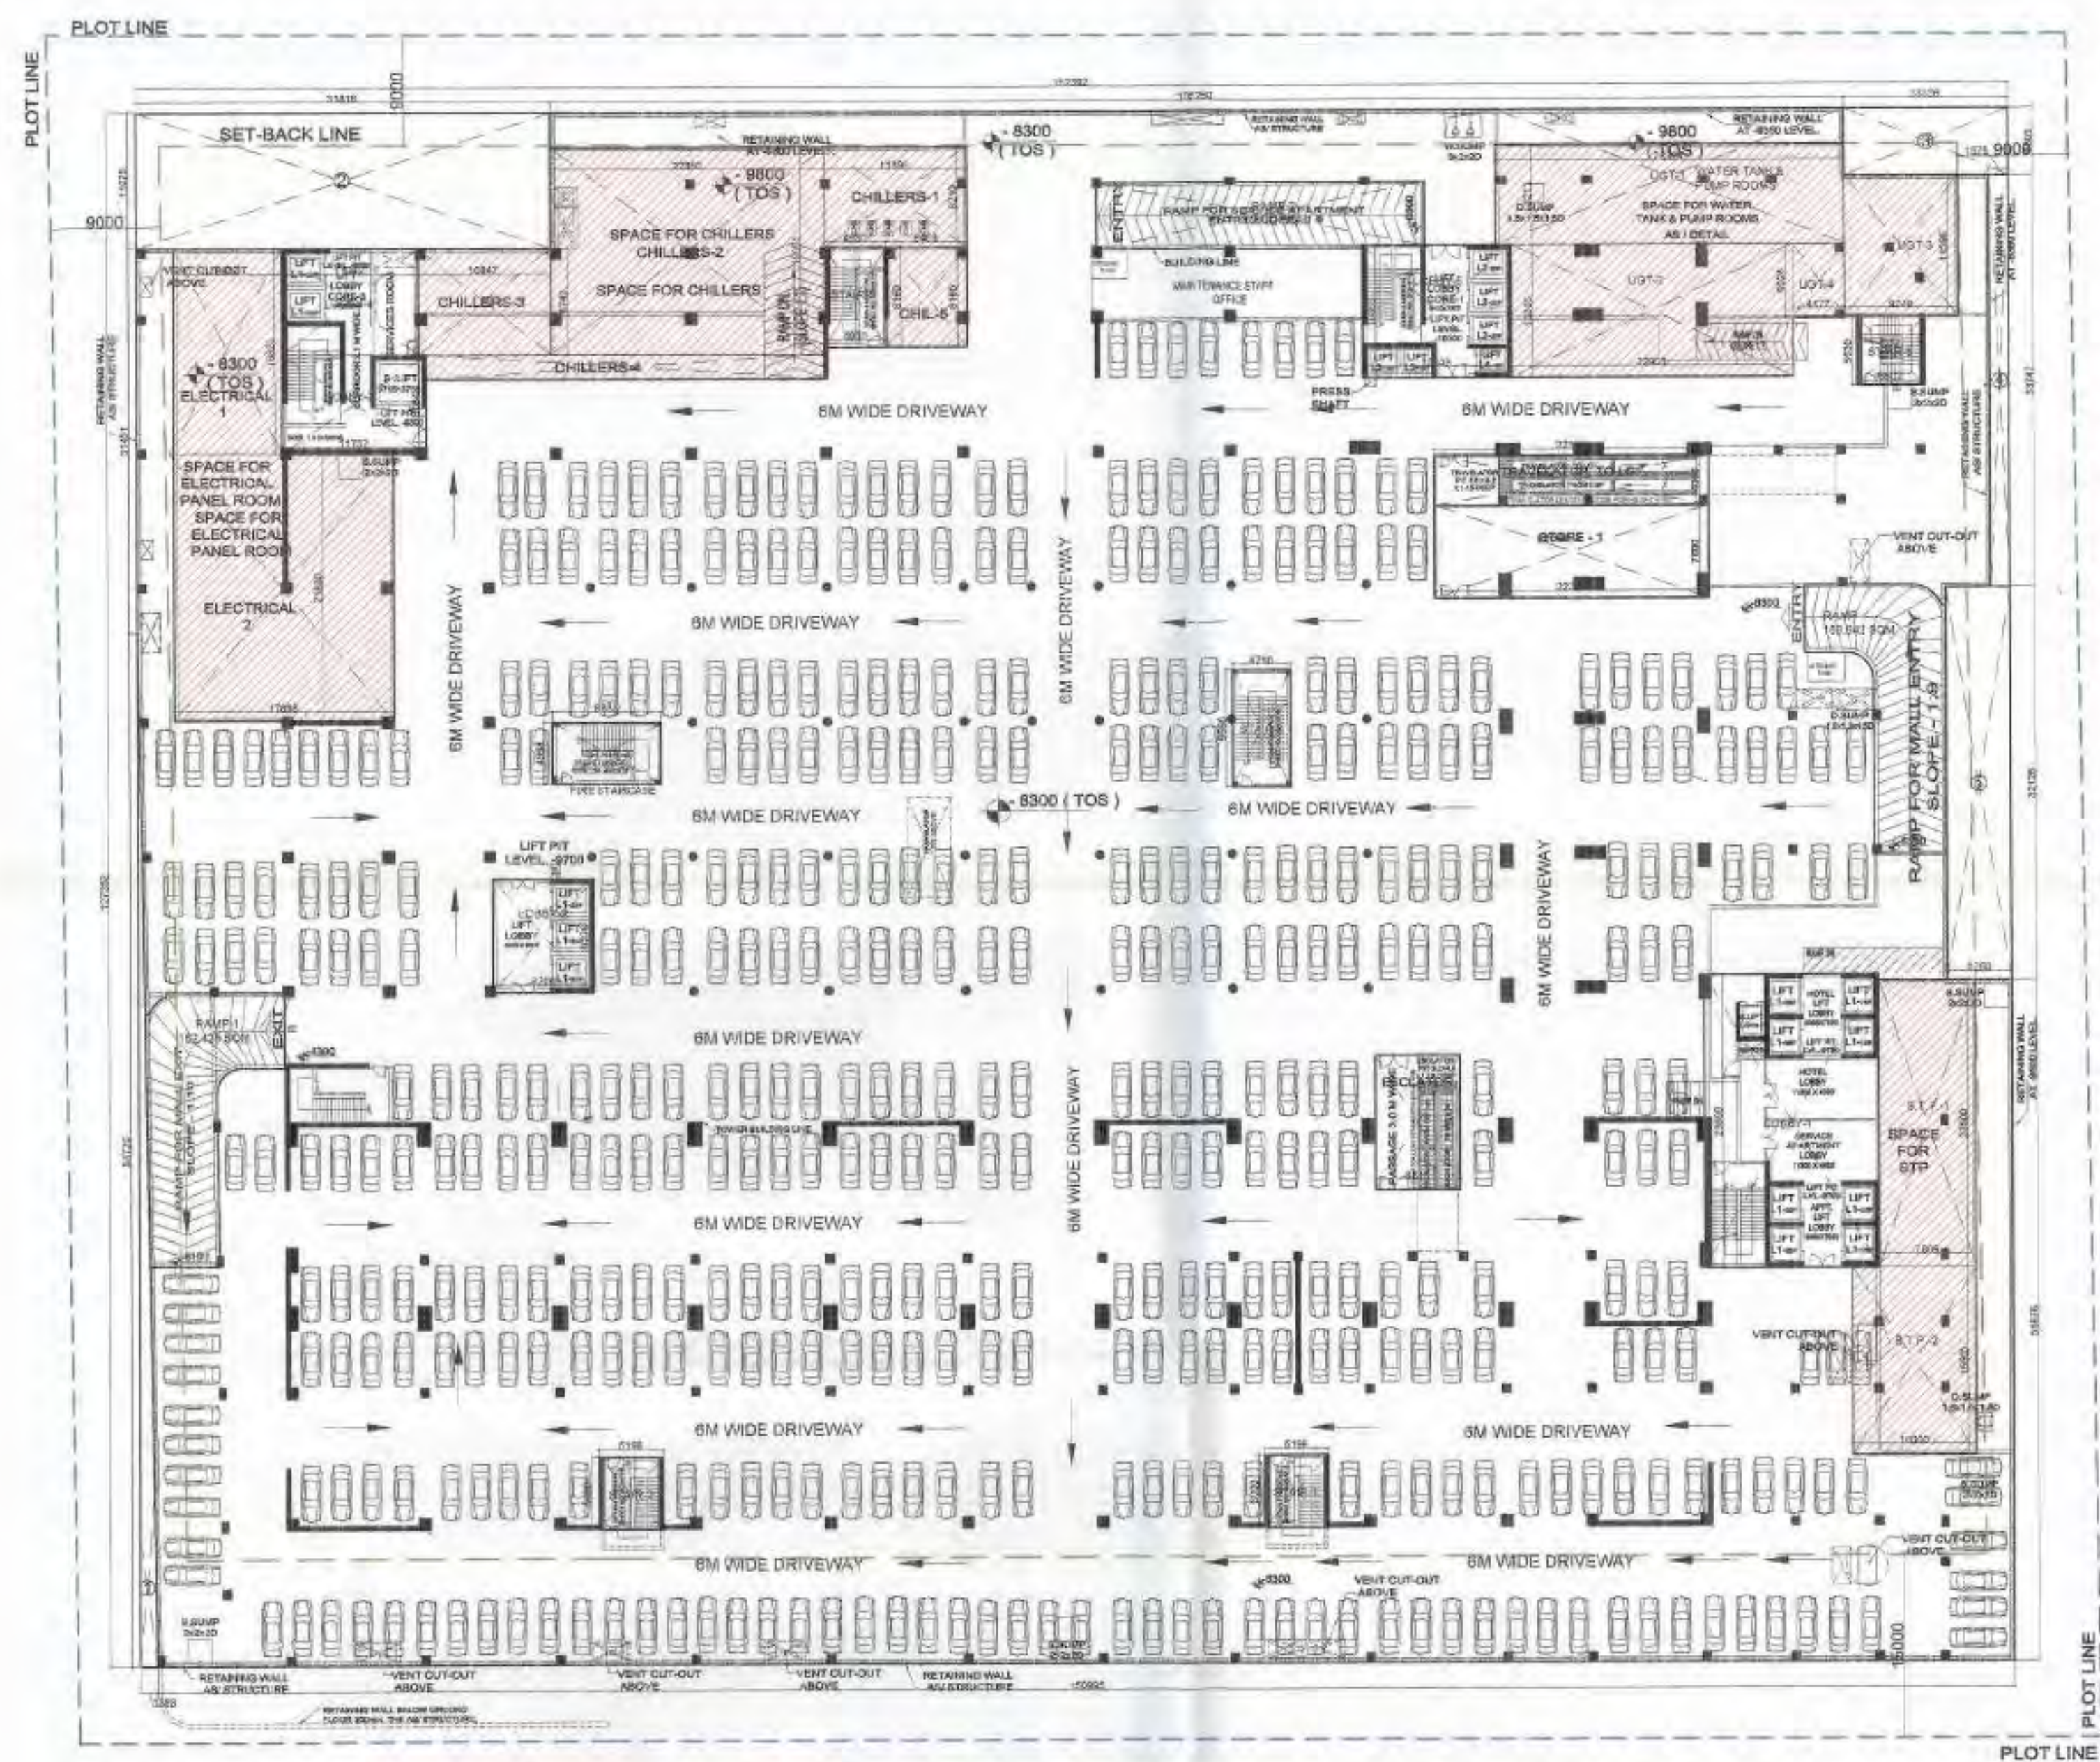

|   |   |
|---|---|
| <p>CLIENT :-<br/>GAURSONS HI-TECH INFRASTRUCTURE (P) LTD<br/>GAUR BIZ PARK PLOT NO-1,<br/>ABHAY KHAND-II, INDIRAPURAM, GHAZIABAD</p> |   |
| <p>PROJECT :-<br/>PROPOSED COMMERCIAL "GAUR CITY MALL"<br/>PLOT NO. C-1-B / CH-01, AT GAUR CITY, SEC.-04,<br/>GREATER NOIDA</p>      |   |
| <p><input checked="" type="checkbox"/> SUBMISSION DRAWING</p>                                                                        |   |
| <p>SCALE :- <input type="text"/></p>                                                                                                 |   |
| <p>TITLE :- SUPERIMPOSED PLAN<br/>BASEMENT - II &amp; I FLOOR PLAN</p>                                                               |   |
| <p>OWNER'S SIGN</p>                             | <p>ARCHITECT SIGN</p>  |
| <p>DWG. NO. <b>SP-08</b></p>   |   |

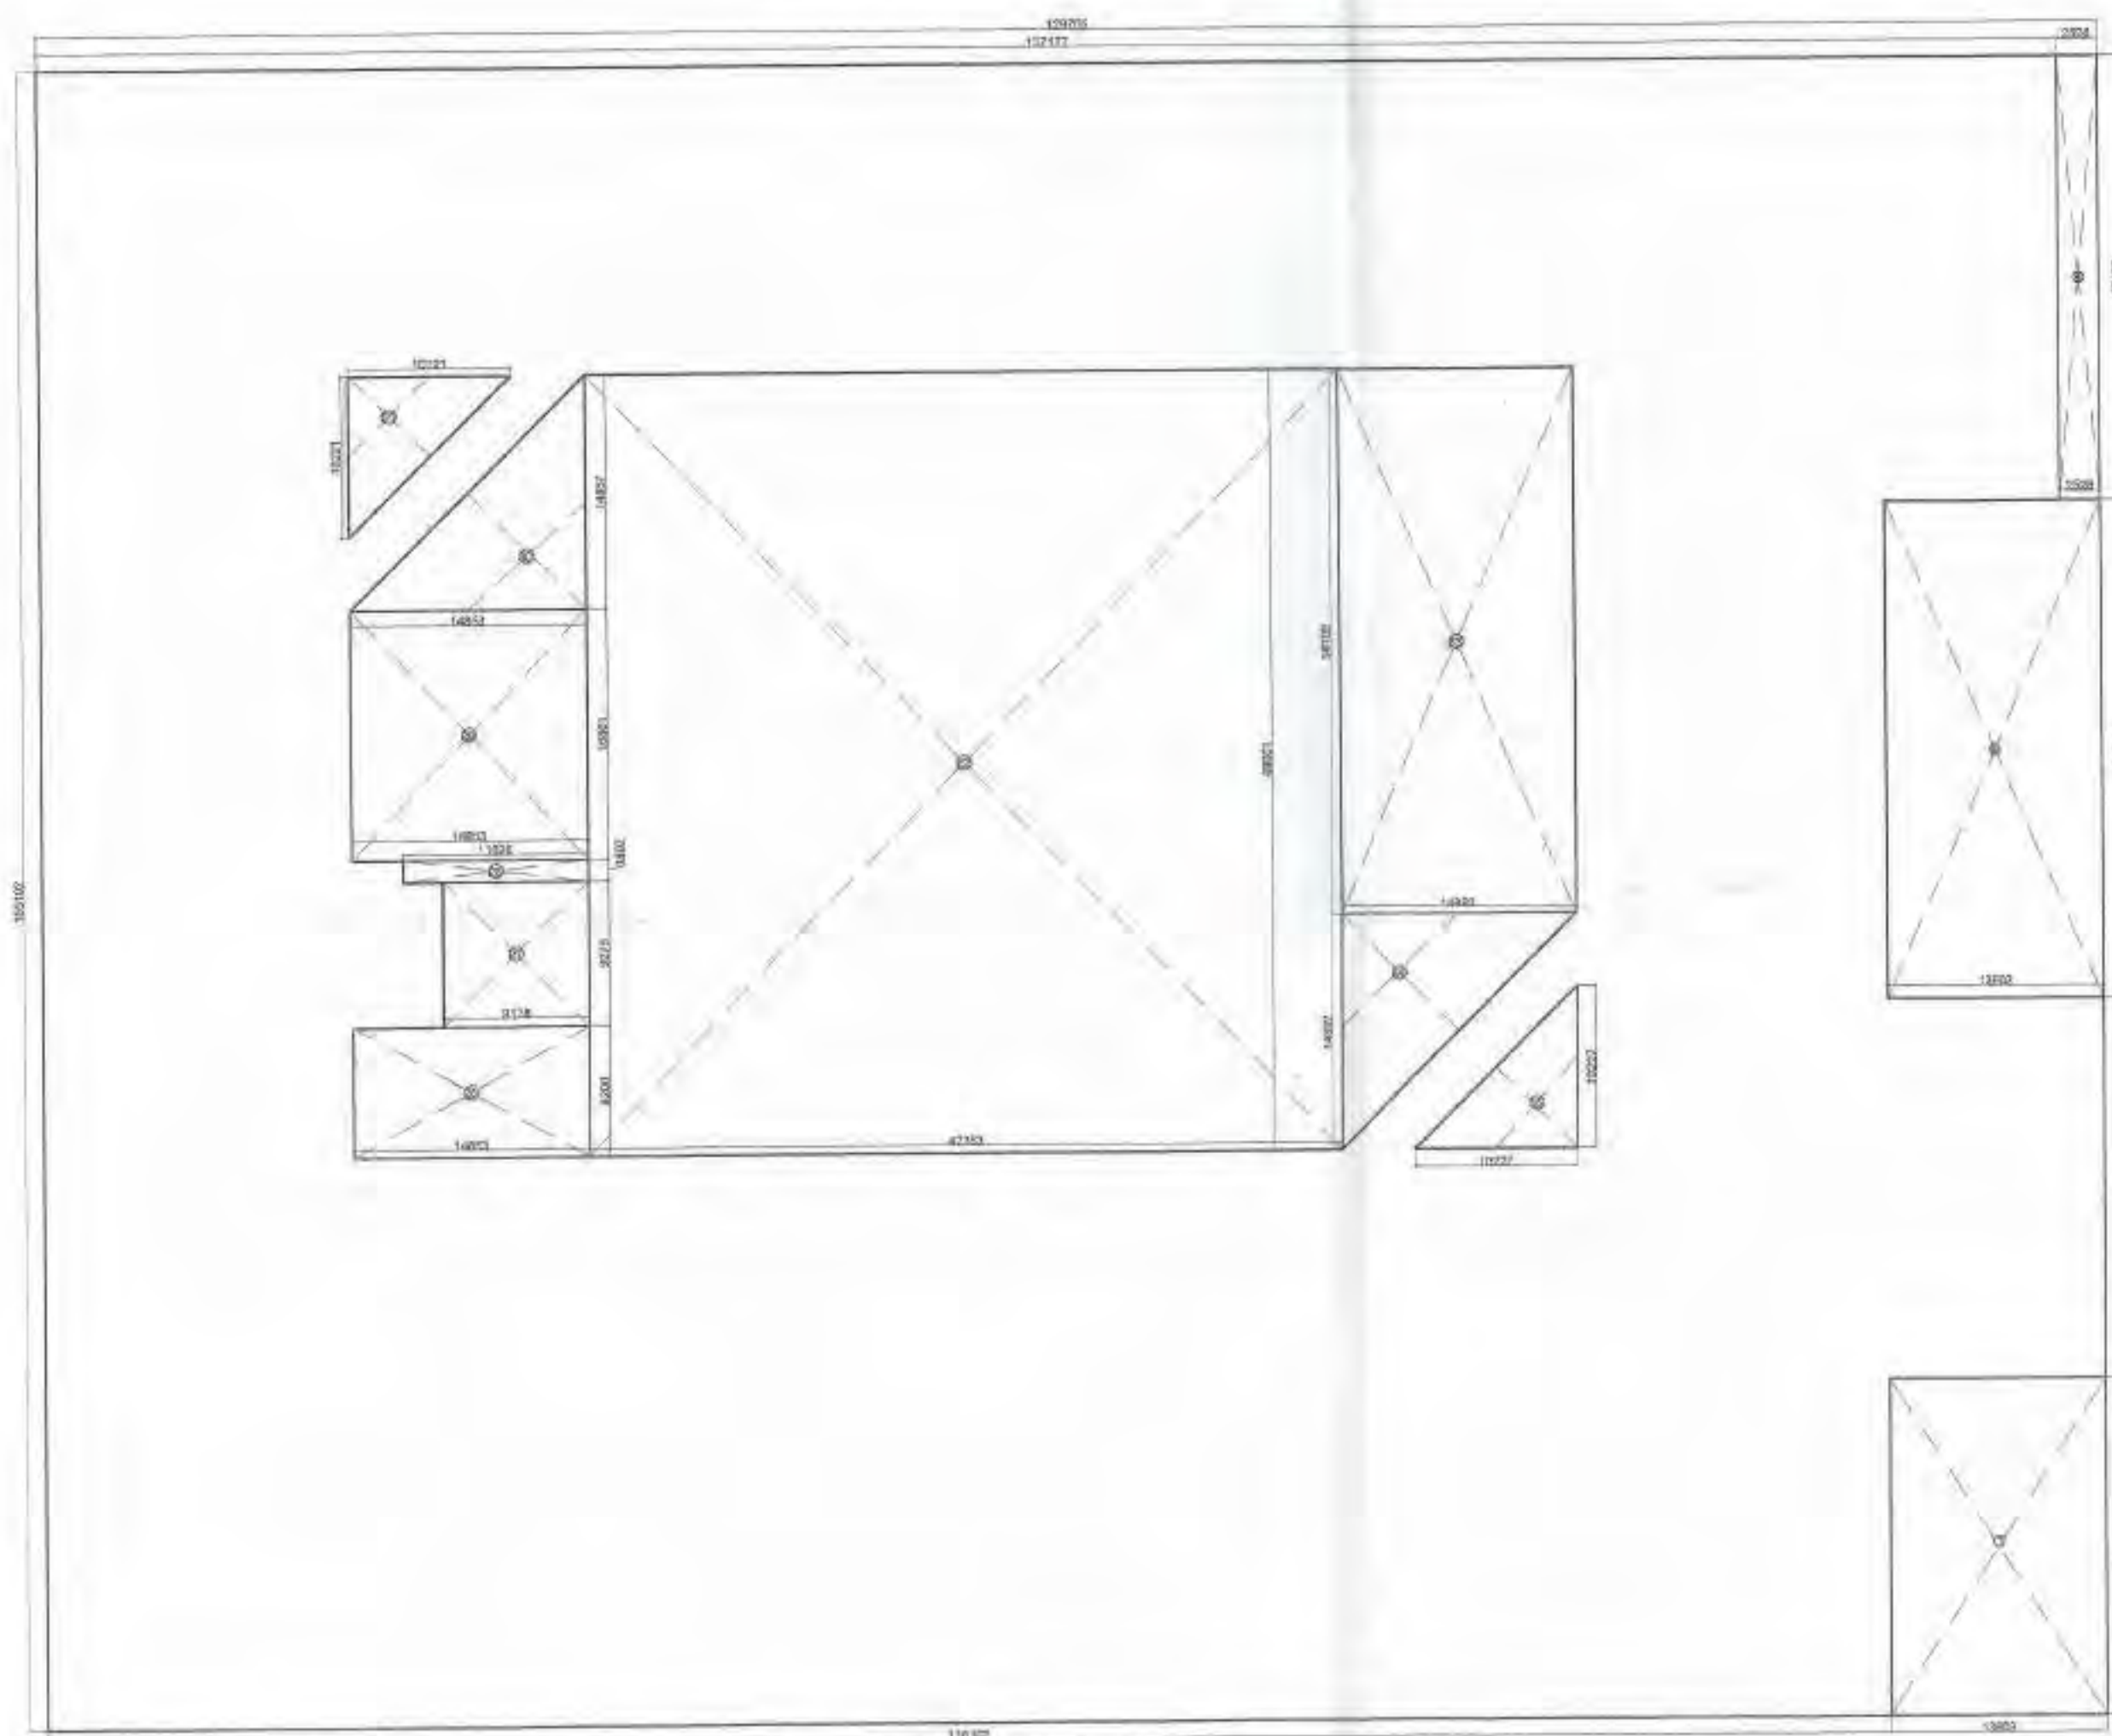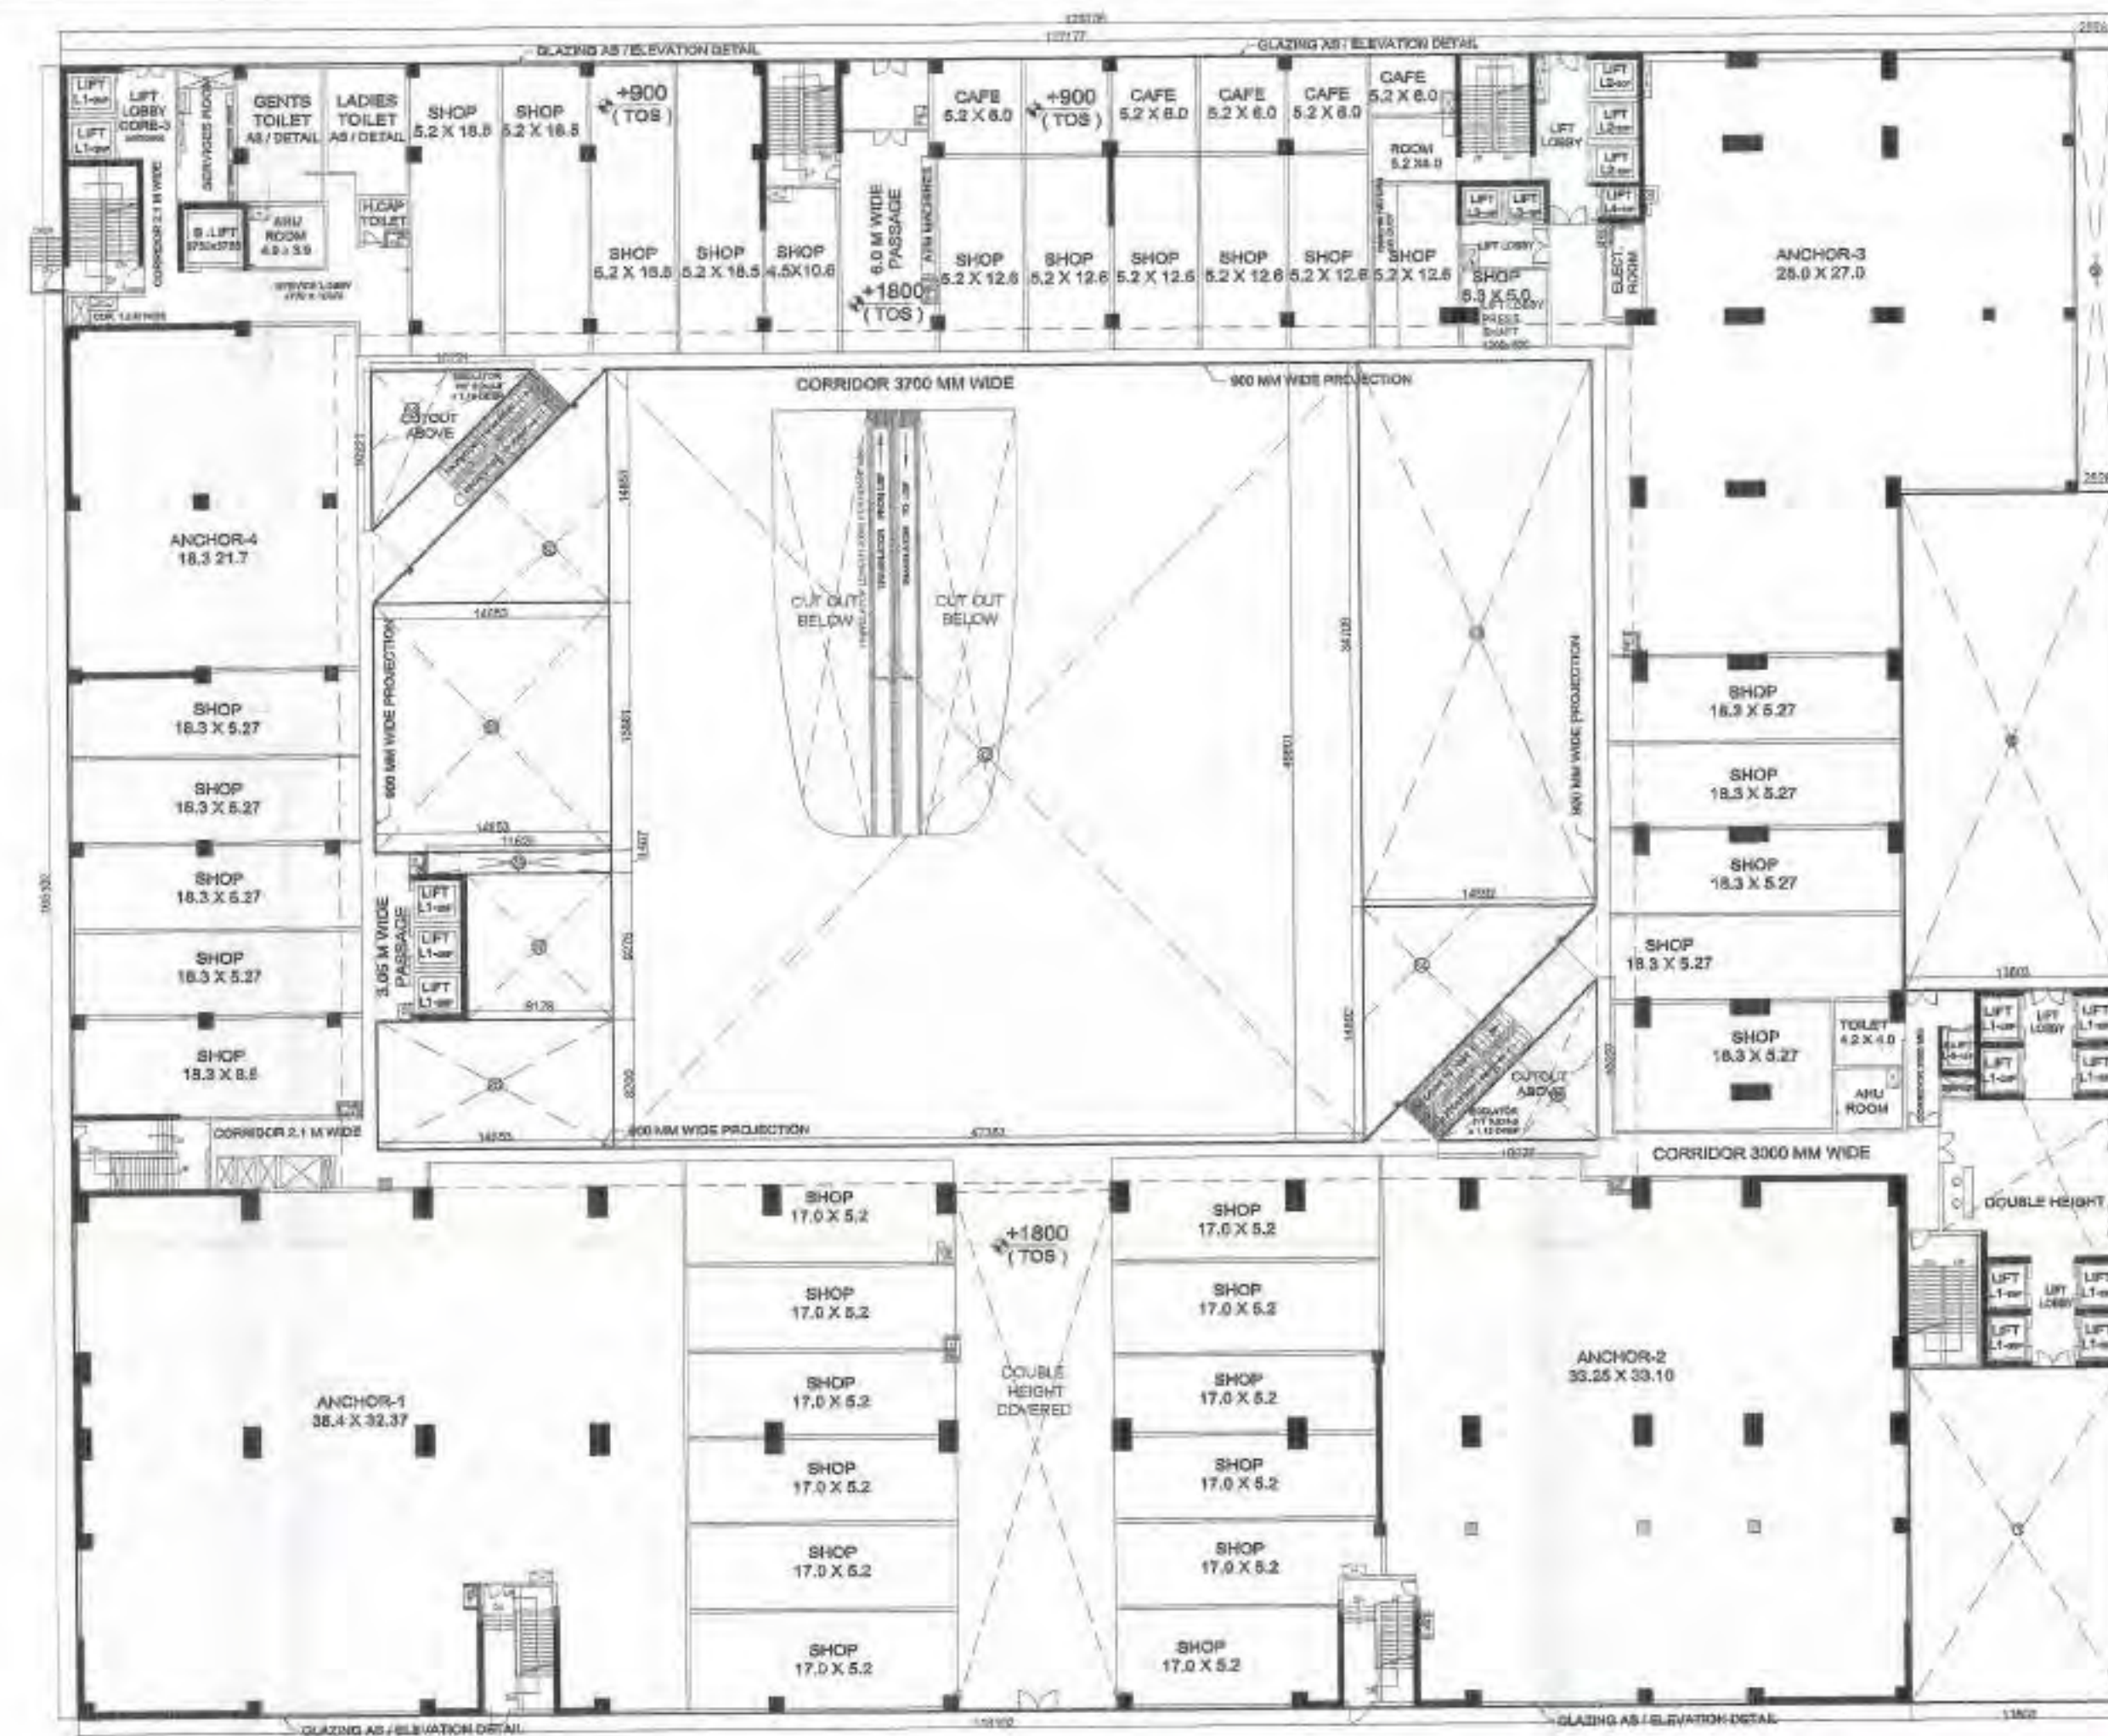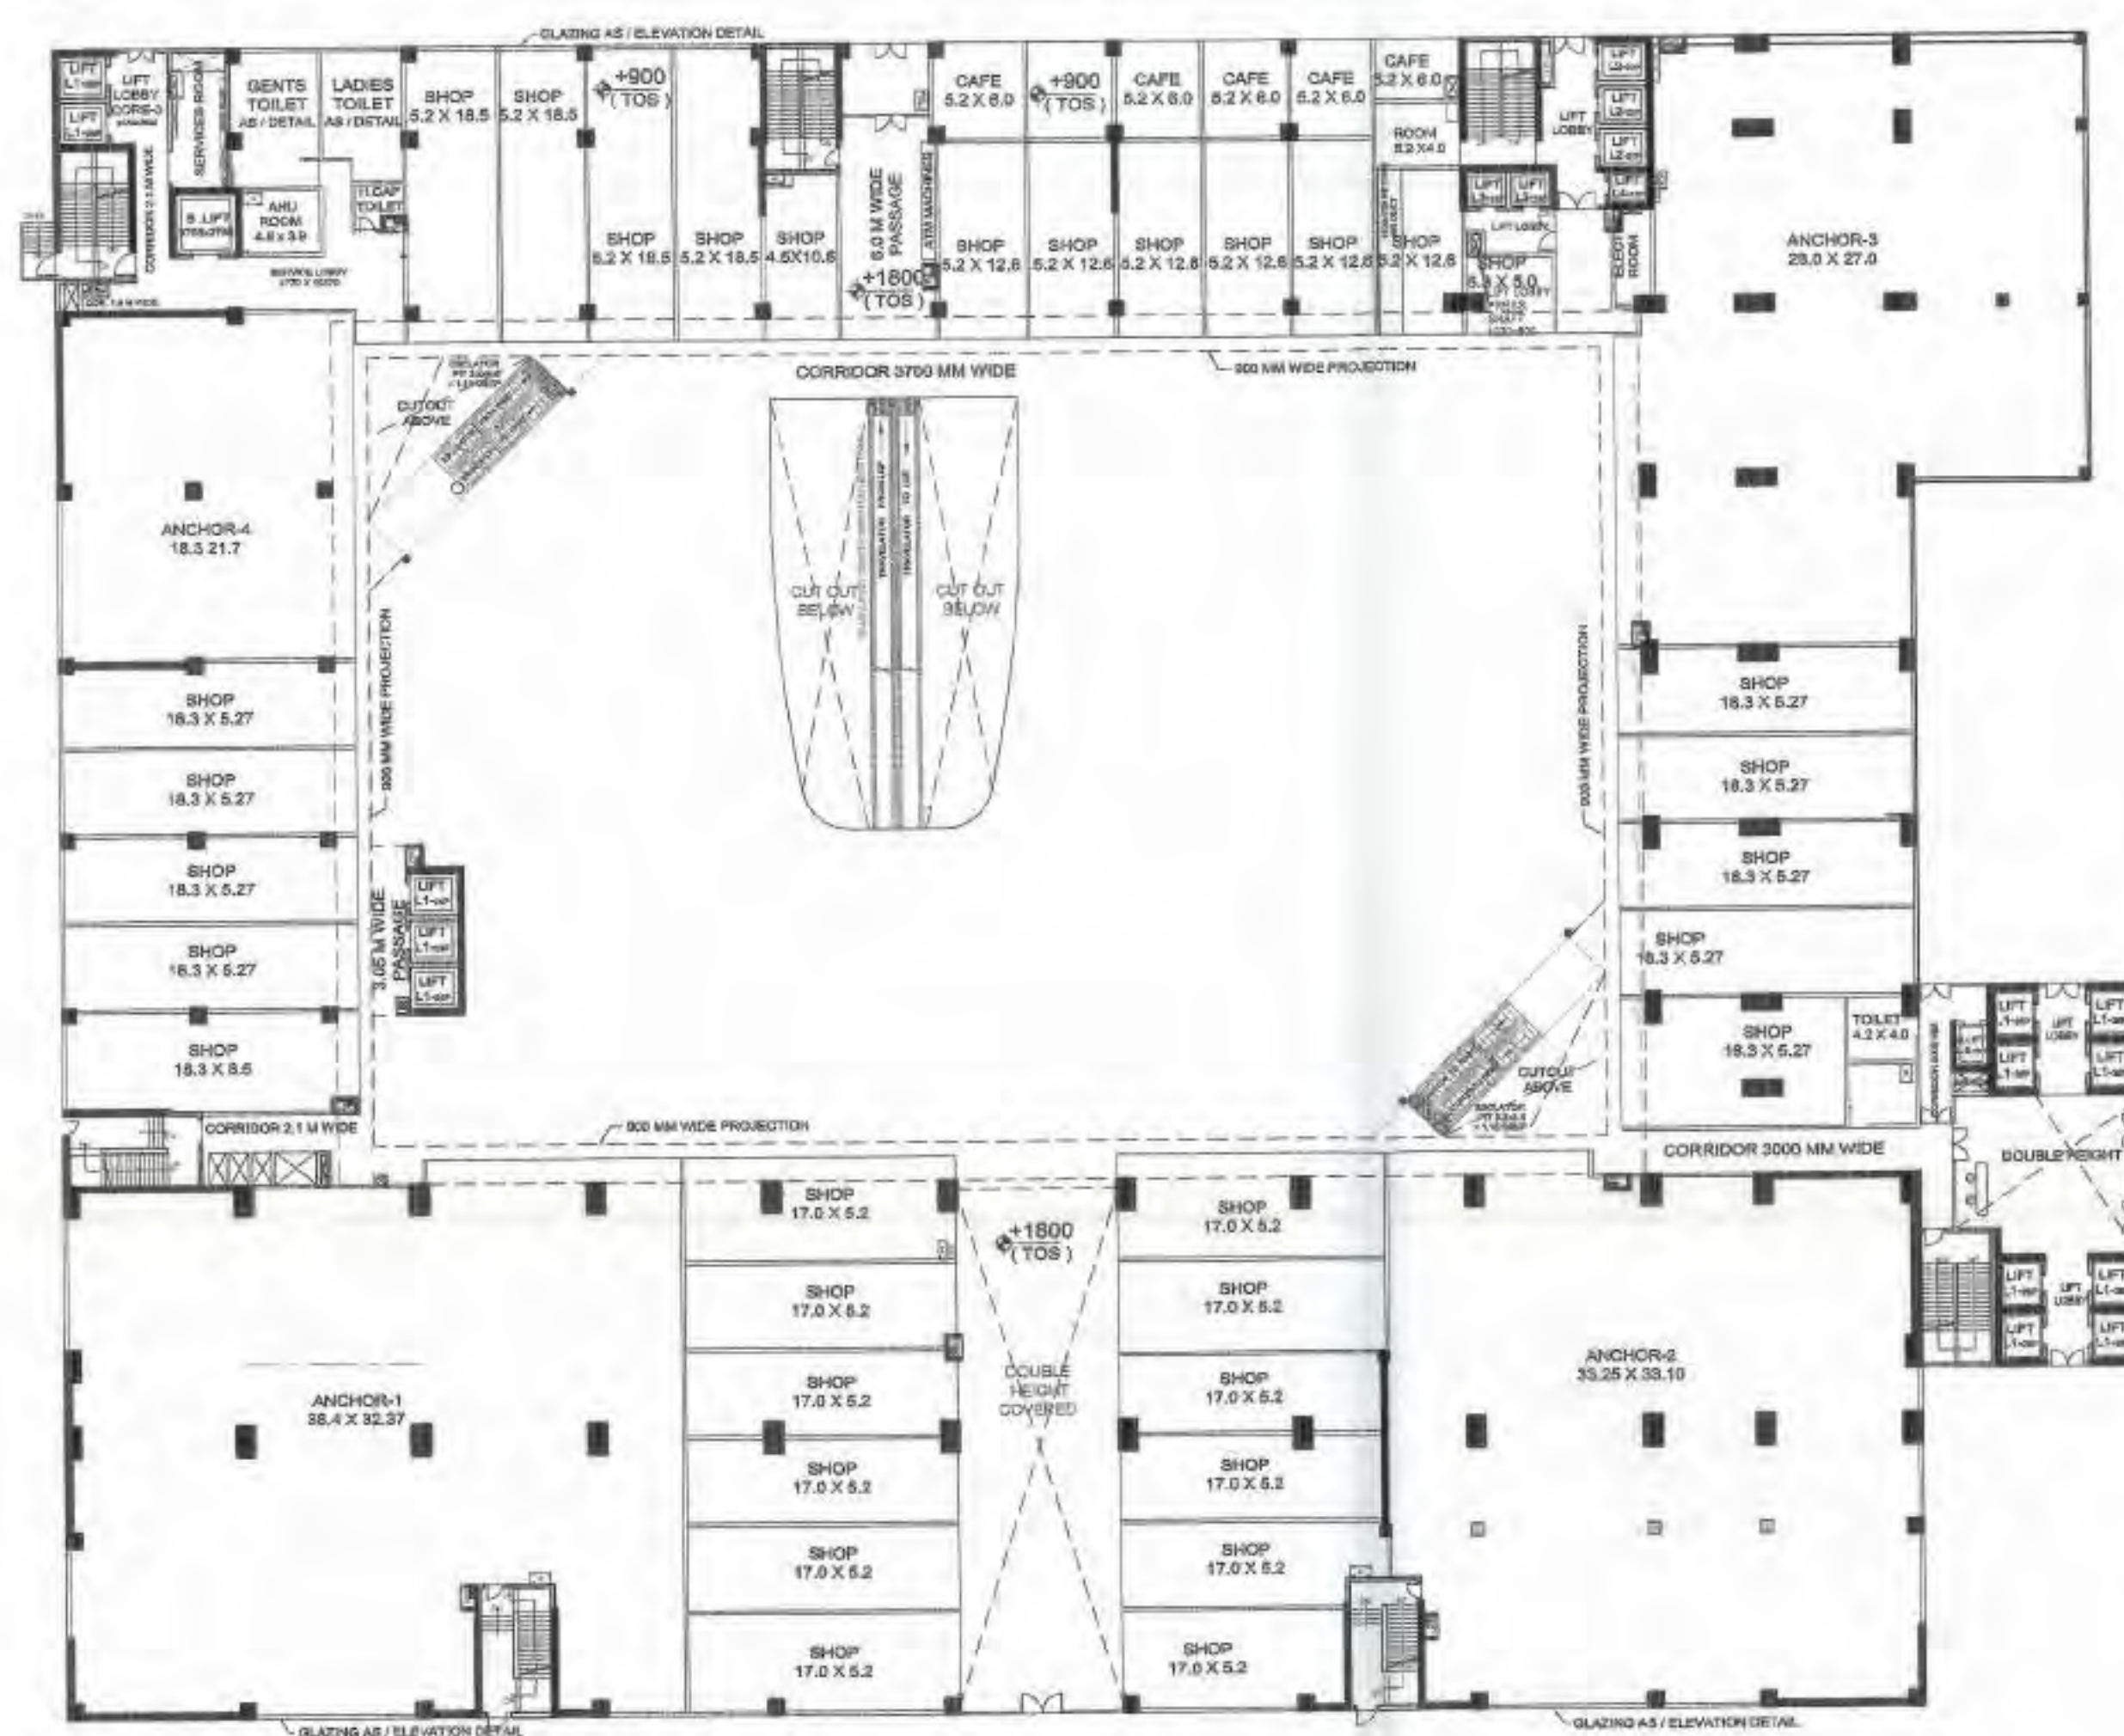[illegible]

CLIENT :-  
GAURSONS HI-TECH INFRASTRUCTURE (P) LTD  
GAUR BIZ PARK PLOT NO.- 1,  
ABHAY KHAND- II, INDIRAPURAM, GHAZIABAD

PROJECT :-  
PROPOSED COMMERCIAL "GAUR CITY MALL"  
PLOT NO. C-1-B / GH-01, AT GAUR CITY,  
SEC.-04, GREATER NOIDA

☐ SUBMISSION DRAWING

SCALE : -


TITLE :- GROUND COVERAGE & AREA DETAIL

OWNER'S SIGN


ARCHITECT SIGN

DRG NO.




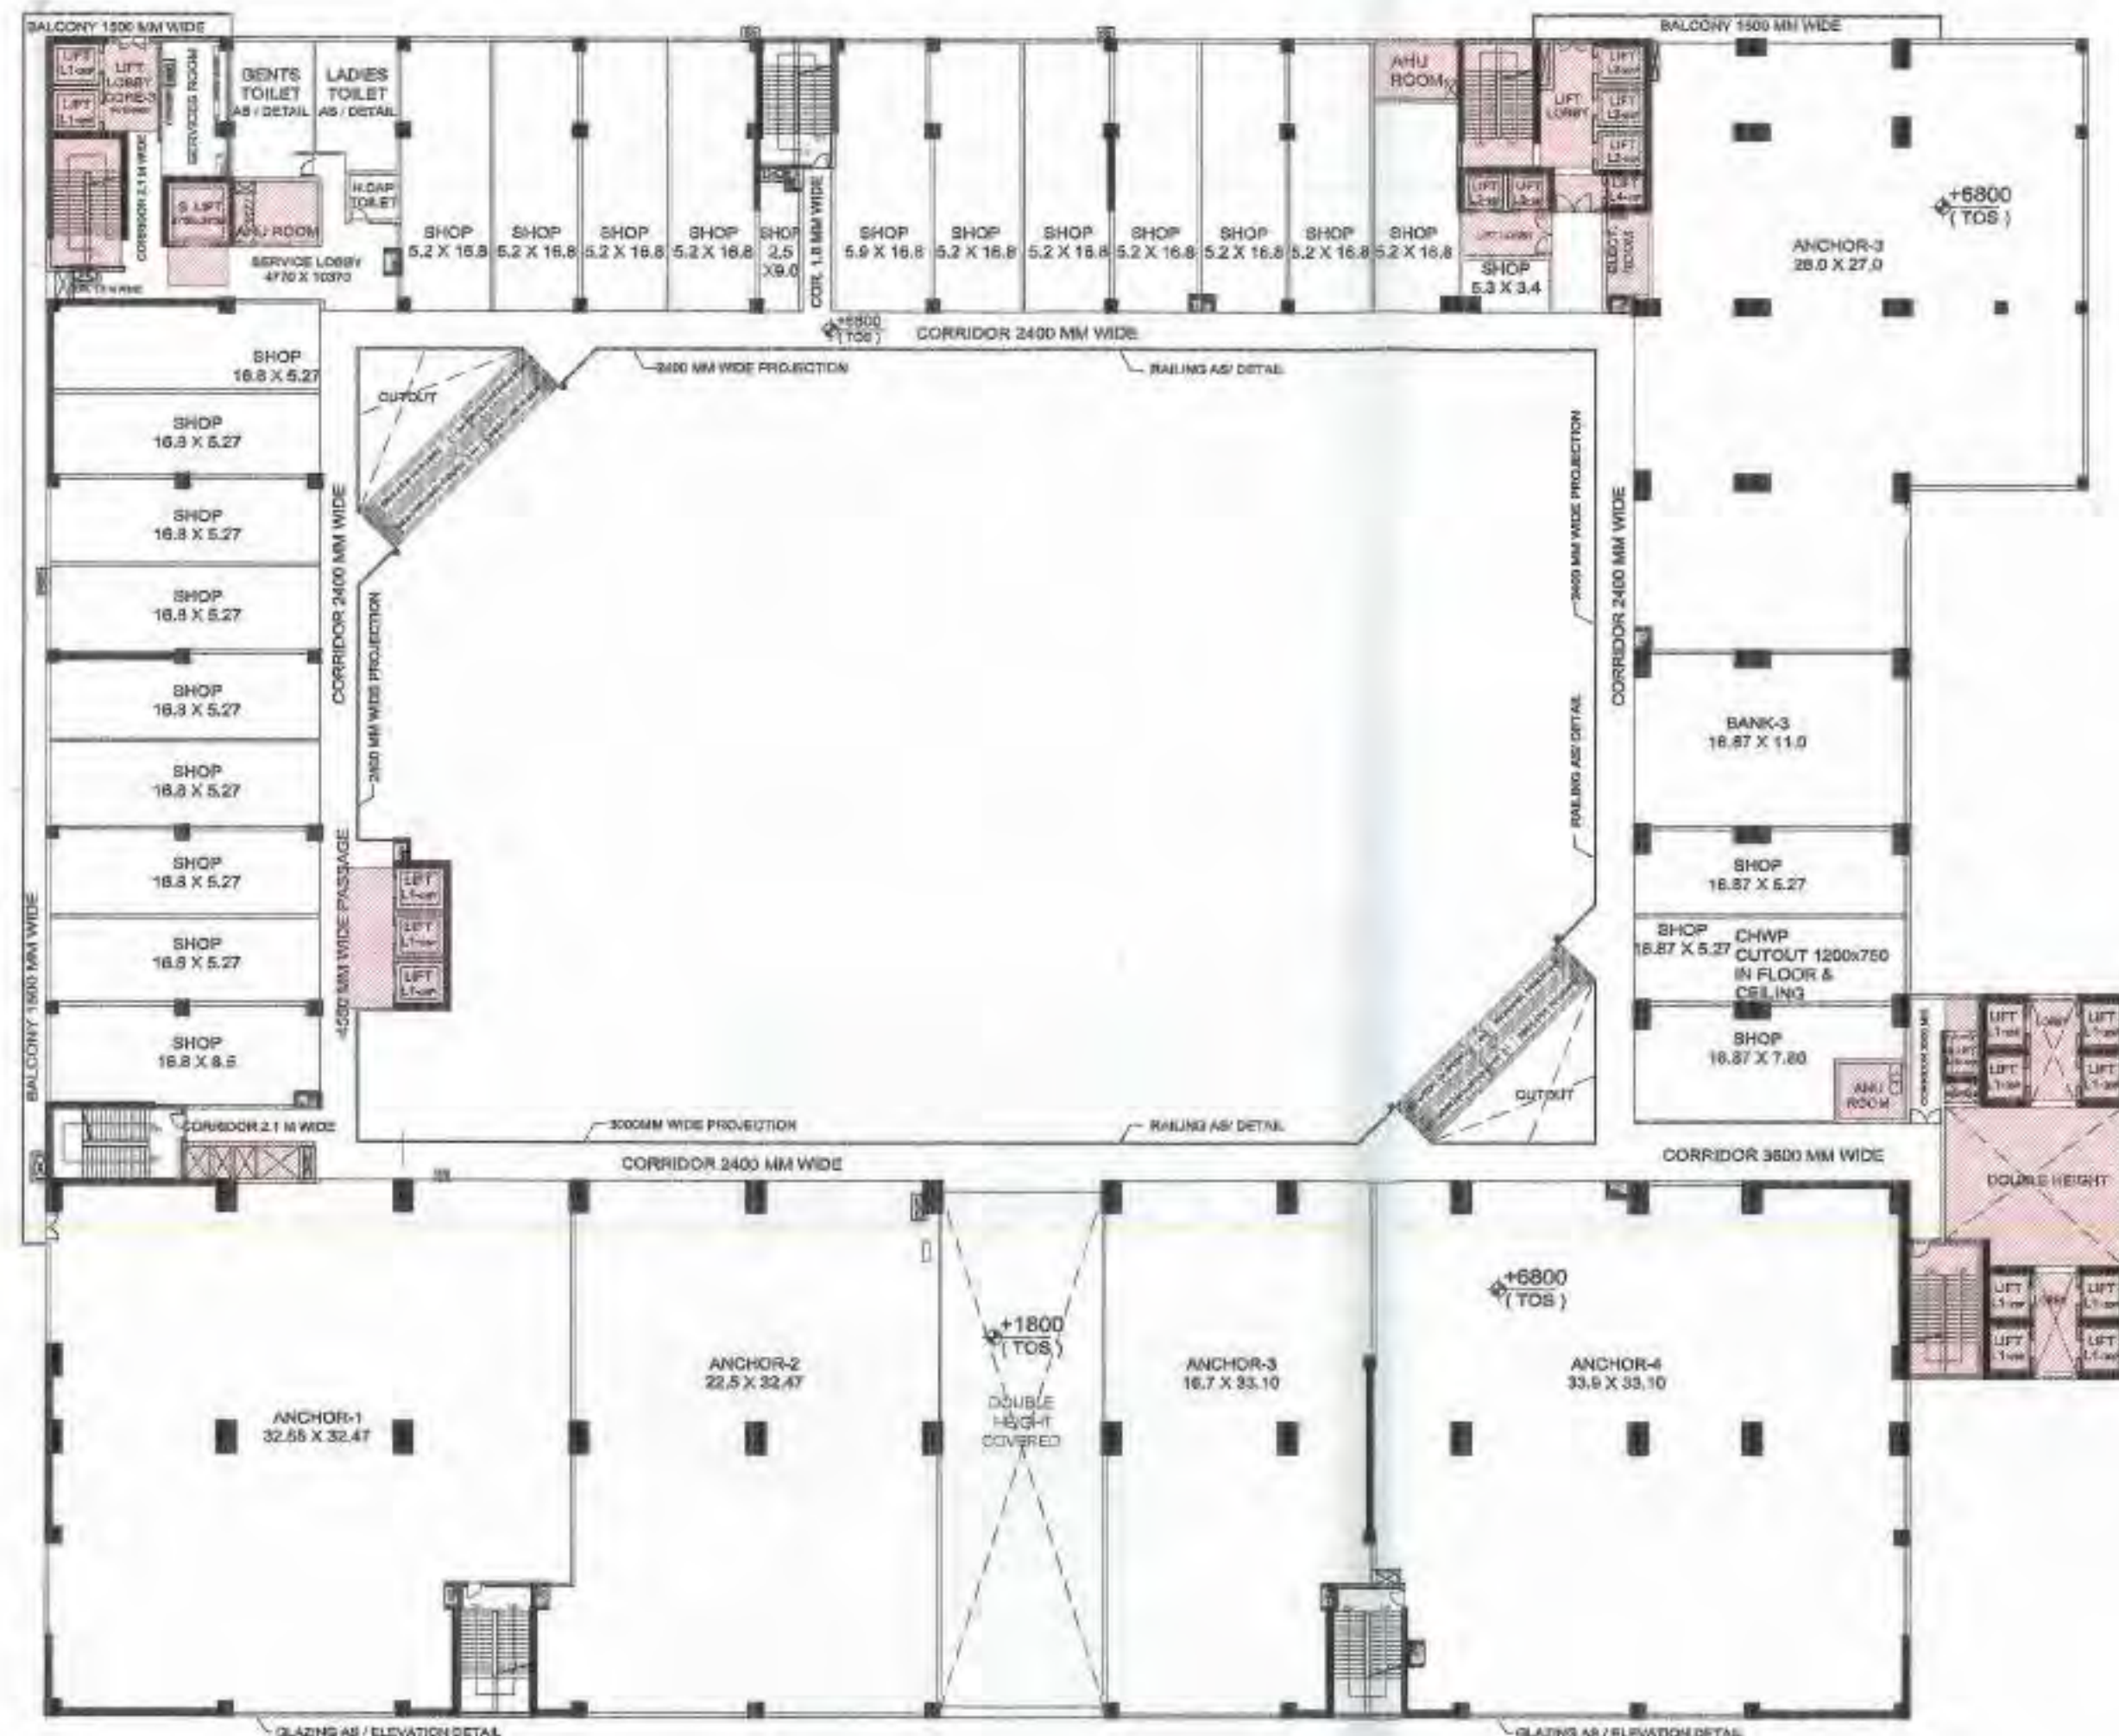

FIRST FLOOR PLAN

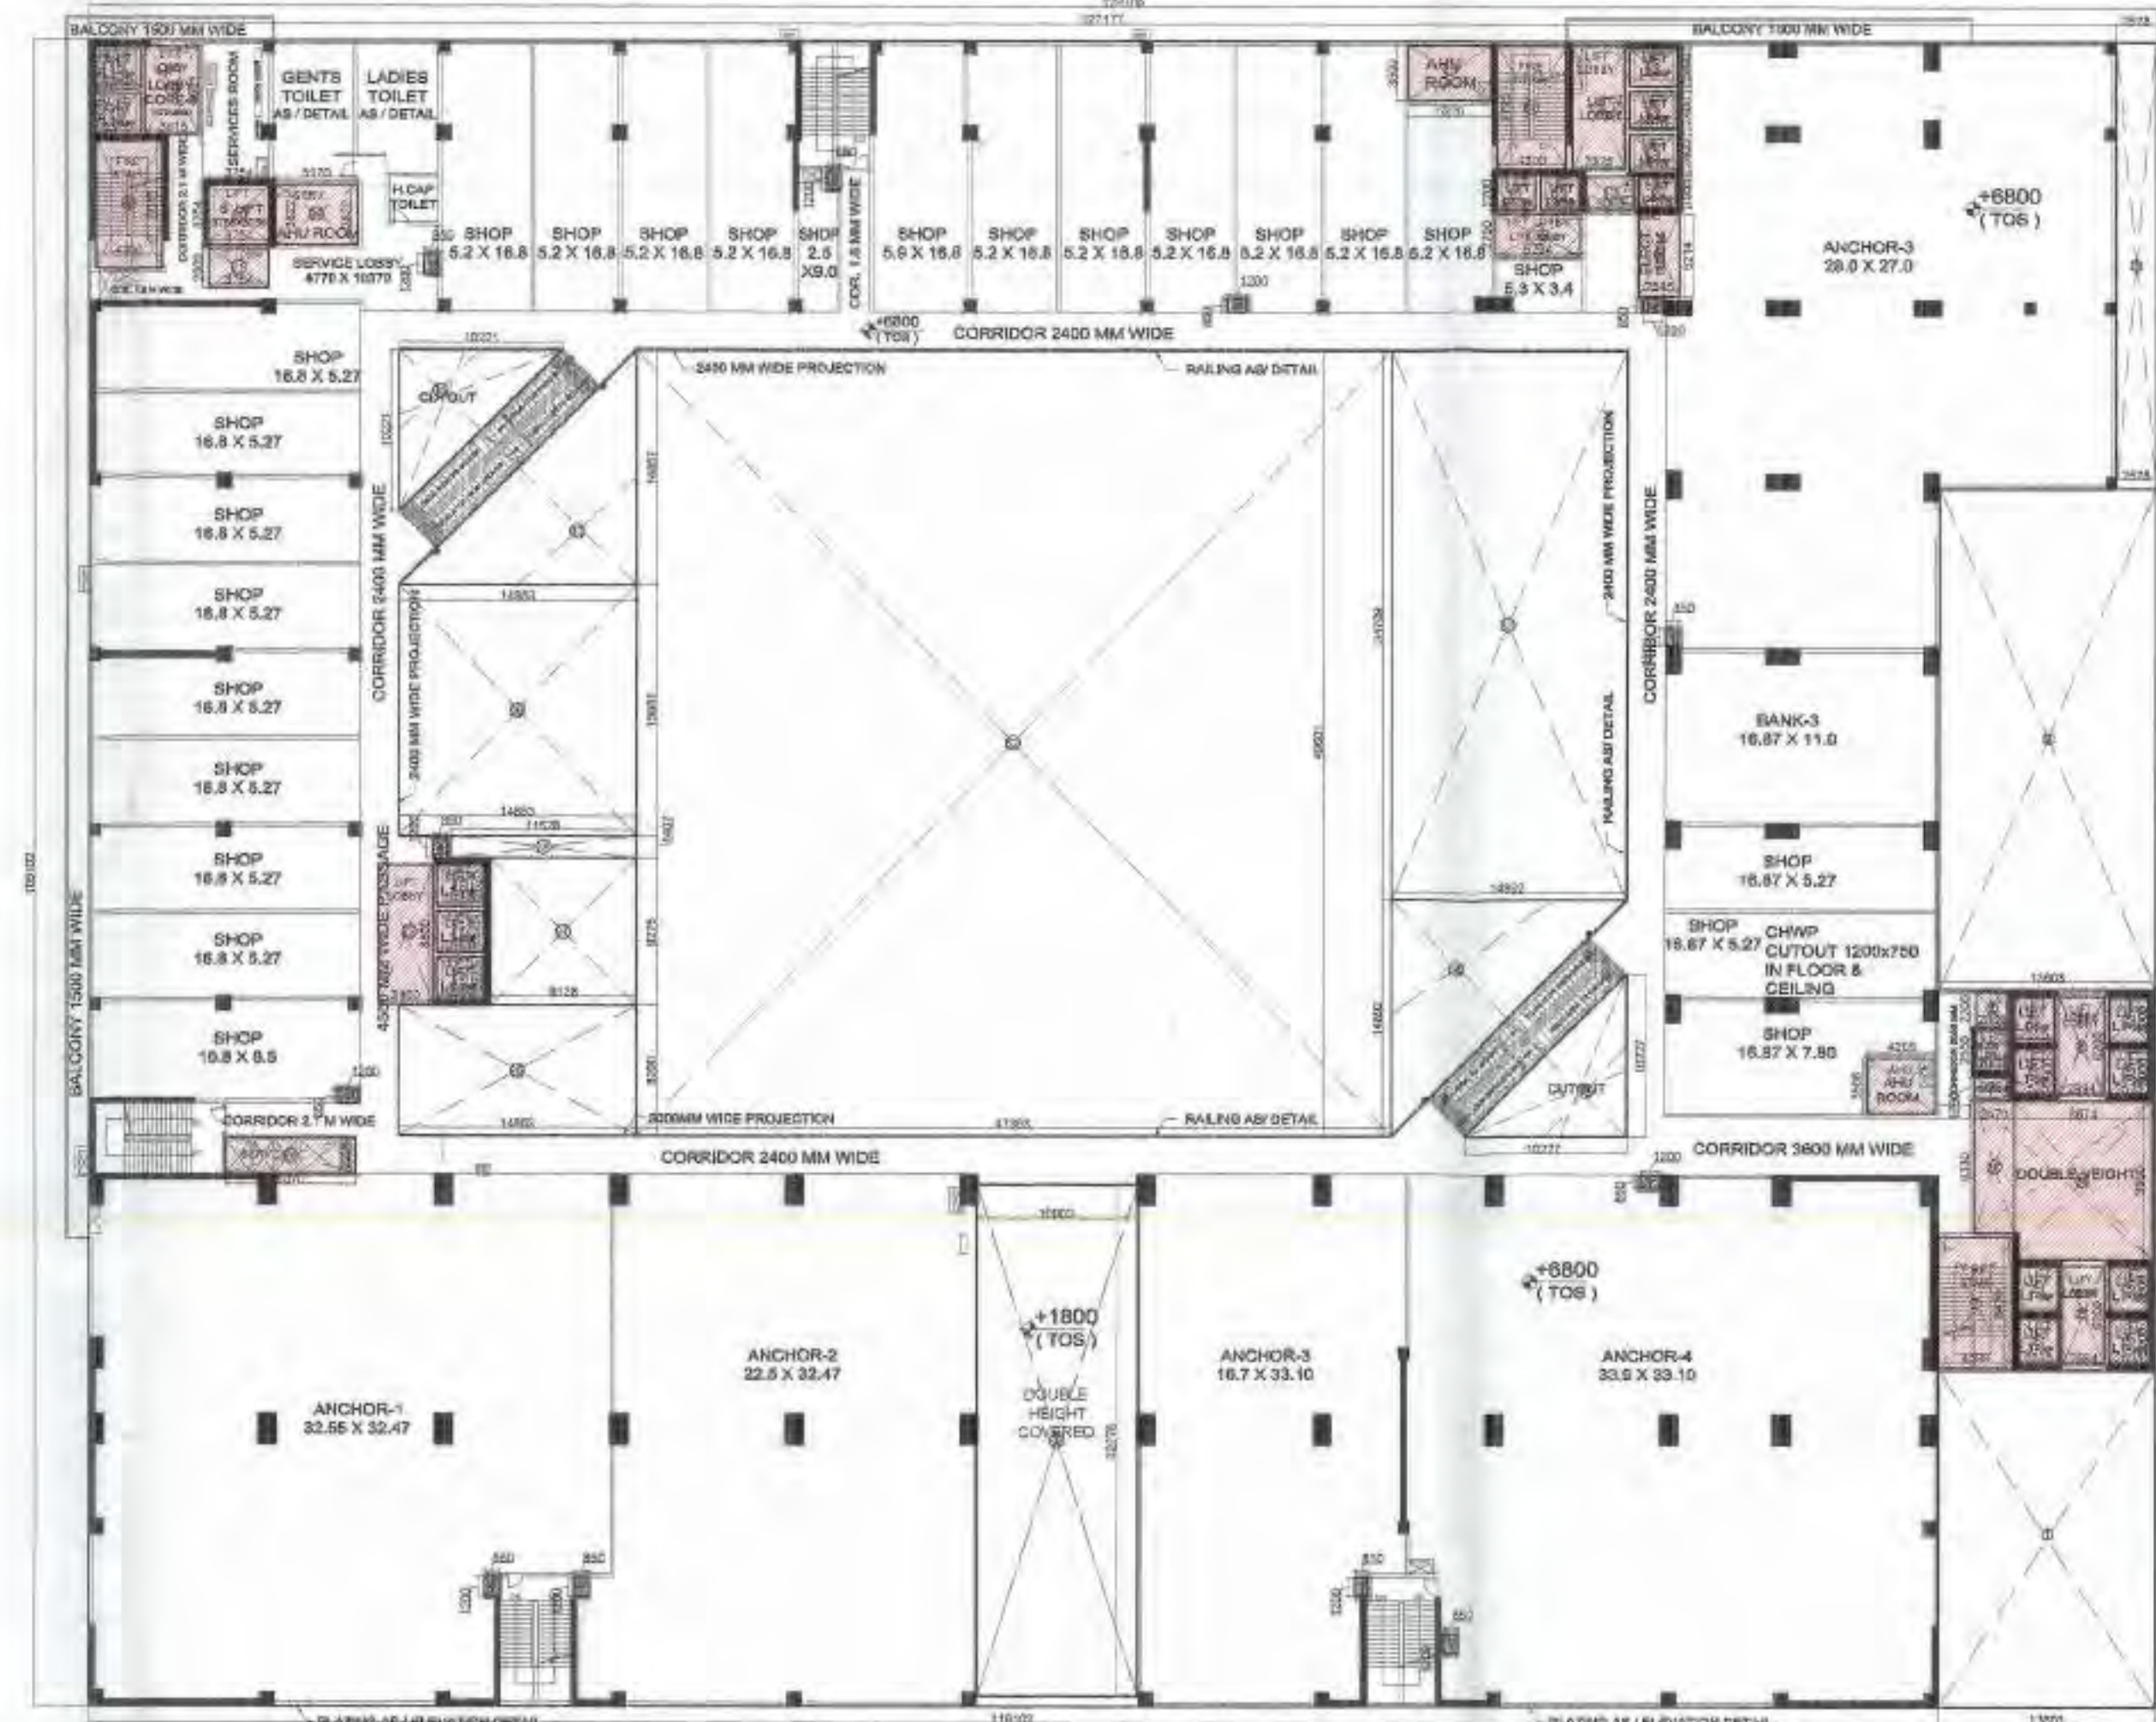

SUPERIMPOSED PLAN

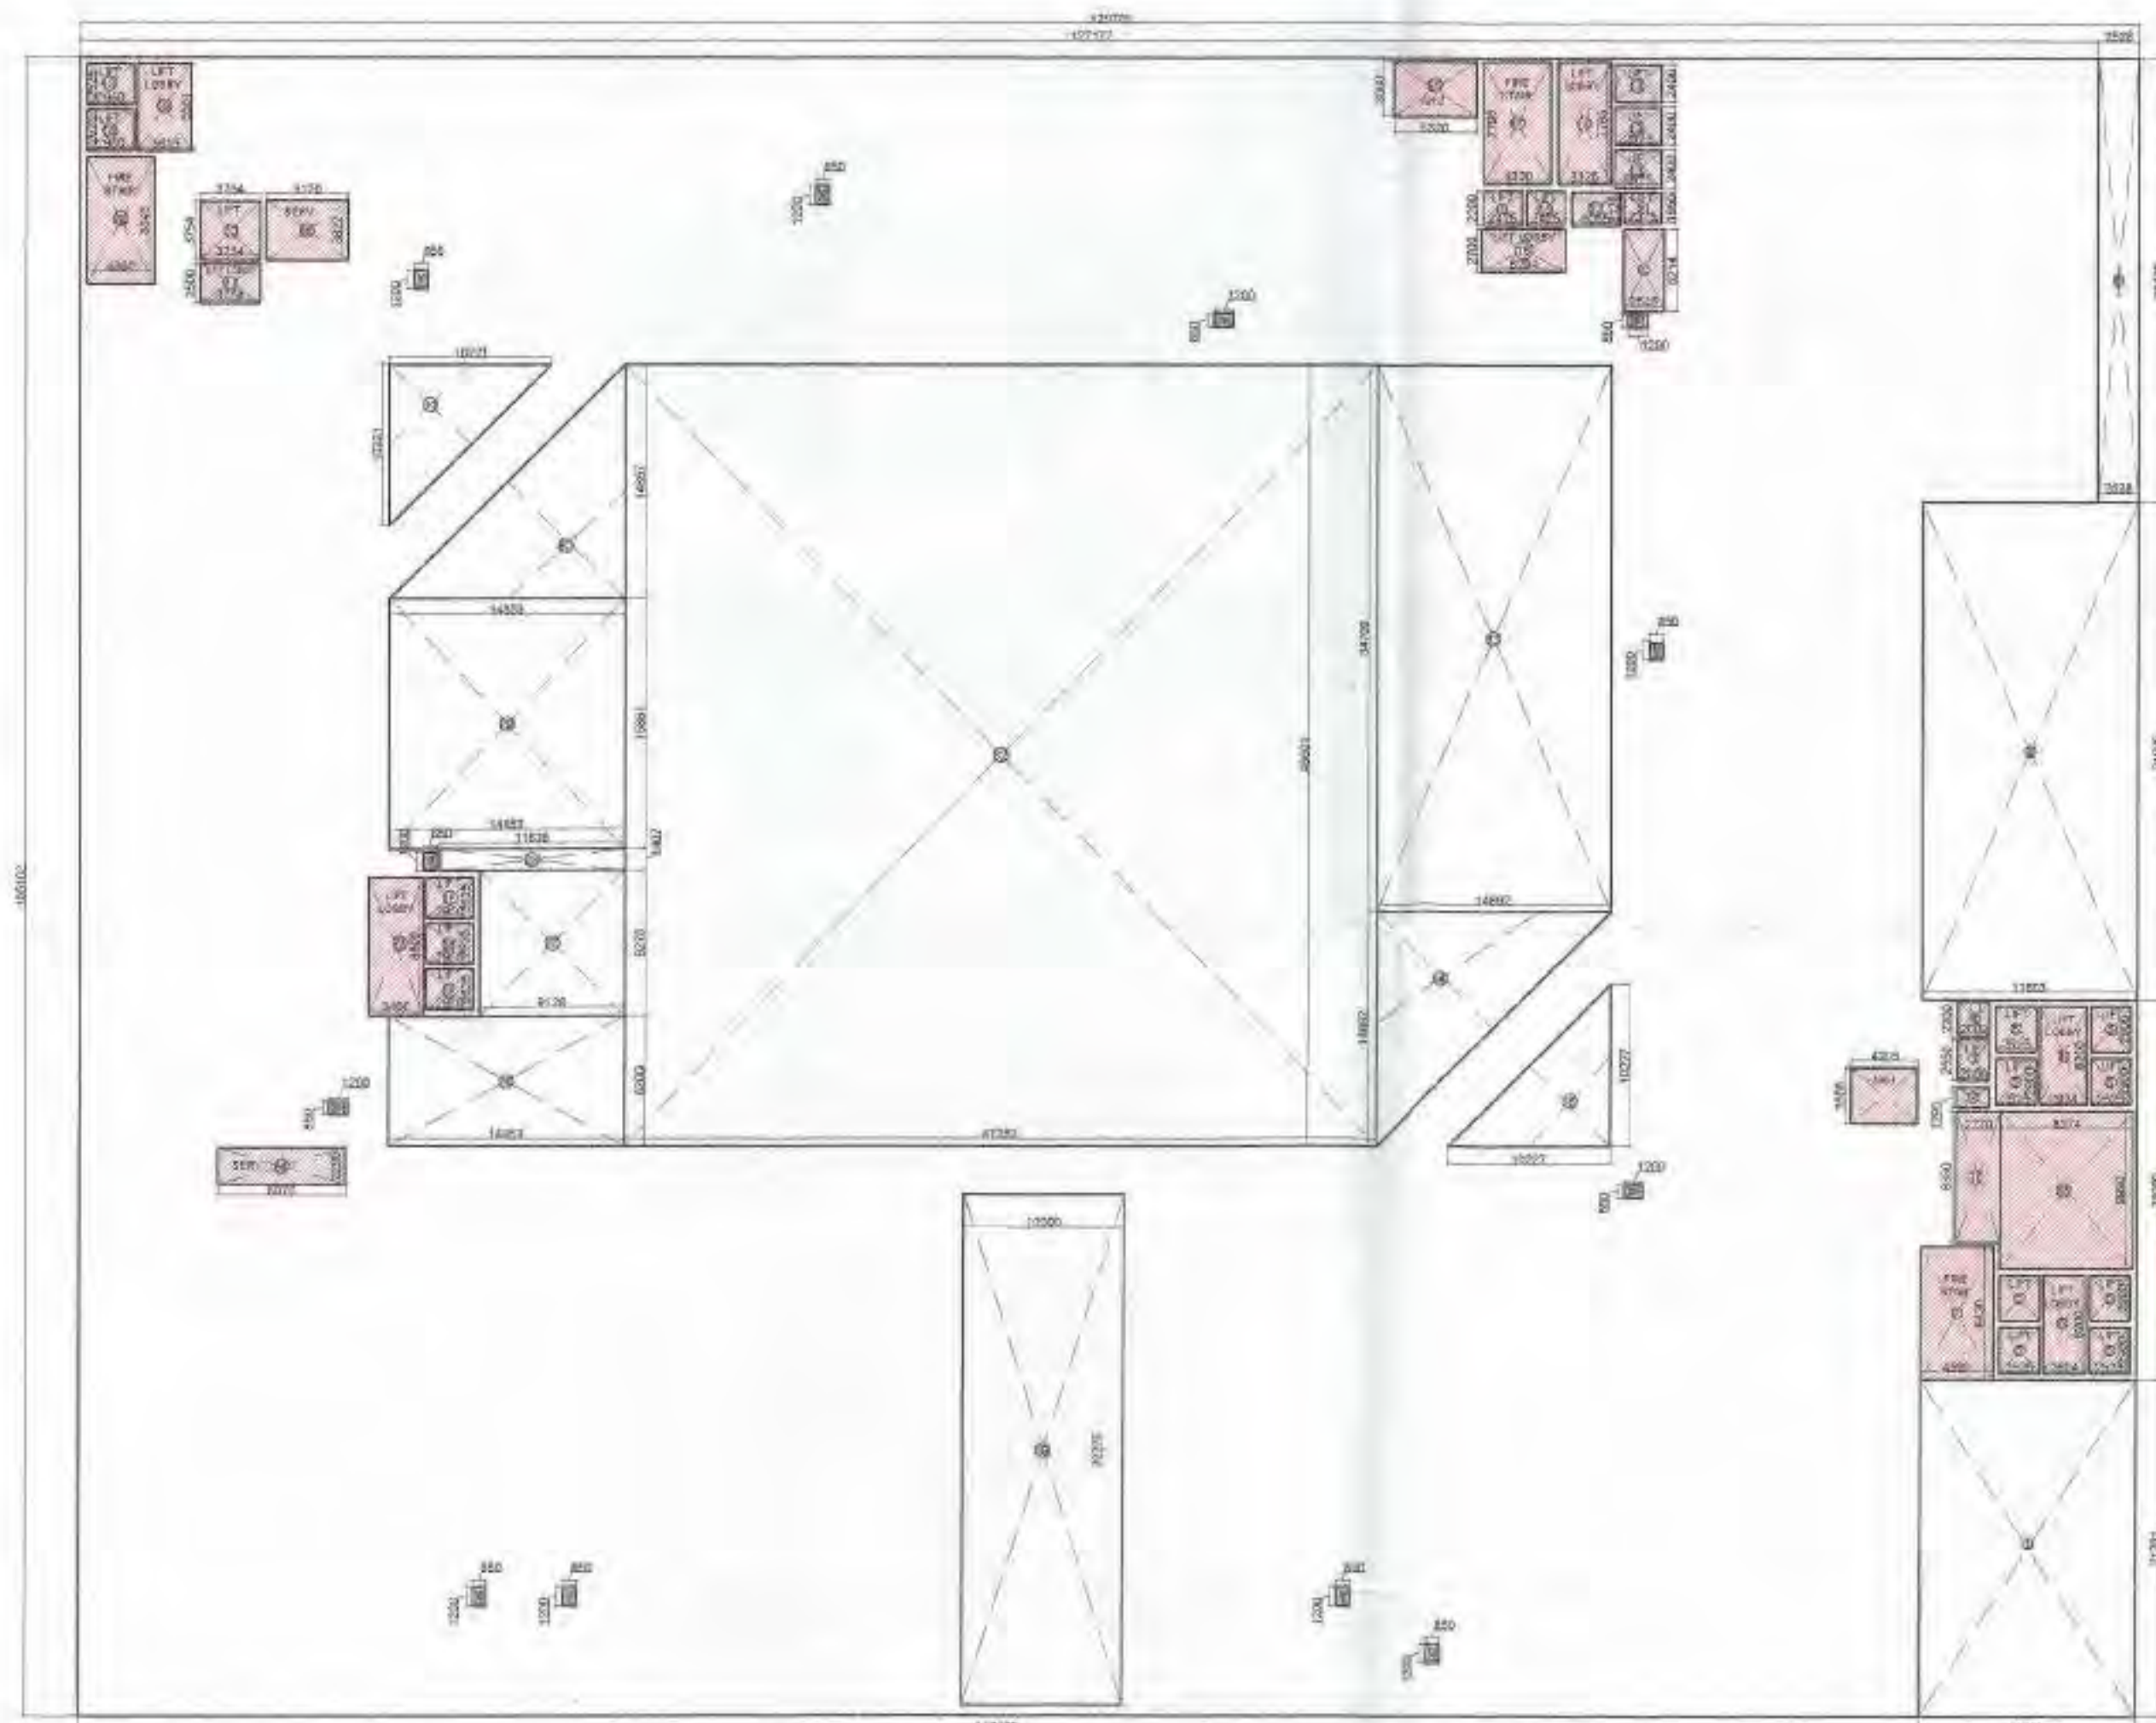

FIRST FLOOR AREA DETAIL

| 4 FAR DETAIL ON FIRST FLOOR                            |     |         |        |         |                  |
|--------------------------------------------------------|-----|---------|--------|---------|------------------|
| TOTAL AREA                                             | =   | 128.705 | X      | 105.102 | = 13632.25       |
| LESS AREA:-                                            |     |         |        |         |                  |
| 1                                                      | 1   | X       | 13.603 | X       | 21.301 = 289.76  |
| 2                                                      | 1   | X       | 2.070  | X       | 1.290 = 2.67     |
| 3                                                      | 1   | X       | 2.000  | X       | 2.550 = 5.10     |
| 4                                                      | 1   | X       | 2.000  | X       | 2.200 = 4.40     |
| 5                                                      | 8   | X       | 2.525  | X       | 2.900 = 58.56    |
| 6                                                      | 1   | X       | 2.994  | X       | 6.200 = 18.56    |
| 6A                                                     | 1   | X       | 2.694  | X       | 6.200 = 16.70    |
| 7                                                      | 1   | X       | 4.599  | X       | 8.430 = 38.77    |
| 8                                                      | 1   | X       | 13.603 | X       | 31.635 = 430.33  |
| 9                                                      | 1   | X       | 2.528  | X       | 28.178 = 71.23   |
| 10                                                     | 1   | X       | 2.545  | X       | 5.214 = 13.27    |
| 11                                                     | 1   | X       | 2.375  | X       | 1.955 = 4.64     |
| 12                                                     | 1   | X       | 3.085  | X       | 2.125 = 6.51     |
| 13                                                     | 3   | X       | 2.975  | X       | 2.400 = 21.42    |
| 14                                                     | 1   | X       | 3.325  | X       | 7.795 = 25.92    |
| 15                                                     | 2   | X       | 2.425  | X       | 2.200 = 10.67    |
| 16                                                     | 1   | X       | 5.294  | X       | 2.700 = 14.29    |
| 17                                                     | 1   | X       | 4.300  | X       | 7.795 = 33.52    |
| 18                                                     | 5   | X       | 2.950  | X       | 2.625 = 38.72    |
| 19                                                     | 1   | X       | 3.615  | X       | 5.551 = 20.07    |
| 20                                                     | 1   | X       | 3.754  | X       | 3.754 = 14.09    |
| 21                                                     | 1   | X       | 3.754  | X       | 2.500 = 9.39     |
| 22                                                     | 1   | X       | 4.300  | X       | 8.045 = 34.59    |
| 23                                                     | 1   | X       | 3.400  | X       | 8.800 = 29.92    |
| 24                                                     | 1   | X       | 8.070  | X       | 2.295 = 18.52    |
| 25                                                     | 1   | X       | 5.320  | X       | 3.500 = 18.62    |
| 26                                                     | 1   | X       | 14.853 | X       | 8.200 = 121.79   |
| 27                                                     | 1   | X       | 9.128  | X       | 9.275 = 84.66    |
| 28                                                     | 1   | X       | 11.628 | X       | 1.407 = 16.38    |
| 29                                                     | 1   | X       | 14.853 | X       | 15.881 = 235.58  |
| 30                                                     | 0.5 | X       | 14.853 | X       | 14.857 = 110.34  |
| 31                                                     | 0.5 | X       | 10.221 | X       | 10.221 = 52.23   |
| 32                                                     | 1   | X       | 47.353 | X       | 49.601 = 2348.76 |
| 33                                                     | 1   | X       | 14.892 | X       | 34.709 = 516.89  |
| 34                                                     | 0.5 | X       | 14.892 | X       | 14.892 = 110.89  |
| 35                                                     | 0.5 | X       | 10.227 | X       | 10.227 = 52.30   |
| 36                                                     | 1   | X       | 5.170  | X       | 3.822 = 19.76    |
| 37                                                     | 1   | X       | 2.770  | X       | 8.330 = 23.07    |
| 38                                                     | 1   | X       | 8.374  | X       | 9.990 = 83.96    |
| 39                                                     | 1   | X       | 10.000 | X       | 32.275 = 322.75  |
| SH                                                     | 12  | X       | 1.200  | X       | 0.850 = 12.24    |
| AHU                                                    | 1   | X       | 4.205  | X       | 3.508 = 14.75    |
| TOTAL LESS AREA                                        |     |         |        |         | 5376.29          |
| TOTAL FIRST FLOOR FAR = TOTAL AREA (-) TOTAL LESS AREA |     |         |        |         |                  |
| 13632.25 - 5376.29                                     |     |         |        |         | 8255.96          |
| TOTAL FIRST FLOOR FAR AREA                             |     |         |        |         | 8255.96          |

| 15 % PRESCRIBED FAR |          |
|---------------------|----------|
| ITEM                | AREA     |
| SERVICES            | = 2.67   |
| LIFT WELL           | = 5.10   |
| LIFT LOBBY          | = 4.40   |
| LIFT WELL           | = 58.56  |
| LIFT LOBBY          | = 18.56  |
| LIFT LOBBY          | = 16.70  |
| FIRE STAIRCASE      | = 38.77  |
| SERVICES            | = 13.27  |
| LIFT WELL           | = 4.64   |
| LIFT LOBBY          | = 6.51   |
| LIFT WELL           | = 21.42  |
| LIFT LOBBY          | = 25.92  |
| LIFT WELL           | = 10.67  |
| LIFT LOBBY          | = 14.29  |
| FIRE STAIRCASE      | = 33.52  |
| LIFT WELL           | = 38.72  |
| LIFT LOBBY          | = 20.07  |
| LIFT WELL           | = 14.09  |
| LIFT LOBBY          | = 9.39   |
| FIRE STAIRCASE      | = 34.59  |
| LIFT LOBBY          | = 29.92  |
| SERVICES            | = 18.52  |
| SERVICES            | = 18.62  |
| SERVICES            | = 19.76  |
| SERVICES            | = 12.24  |
| SERVICES            | = 14.751 |
| TOTAL               | = 505.70 |

CLIENT :- GAURSONS HI-TECH INFRASTRUCTURE (P) LTD  
GAUR BIZ PARK PLOT NO- 1,  
ABHAY KHAND- II, INDIRAPURAM, GHAZIABAD

PROJECT :- PROPOSED COMMERCIAL "GAUR CITY MALL"  
PLOT NO. C-1-B / GH-01, AT GAUR CITY,  
SEC-04, GREATER NOIDA

SUBMISSION DRAWING

SCALE :-

TITLE :- FIRST FLOOR PLAN & AREA DETAIL


OWNER'S SIGN ARCHITECT SIGN

SD-09


Greater Noida Development Authority  
APPROVED  
Valid upto 01/01/2014  
Dated: 12/08/2014  
Drawing Checked & Verified  
By: [Signature]  
In: [Signature]



SECOND FLOOR PLAN

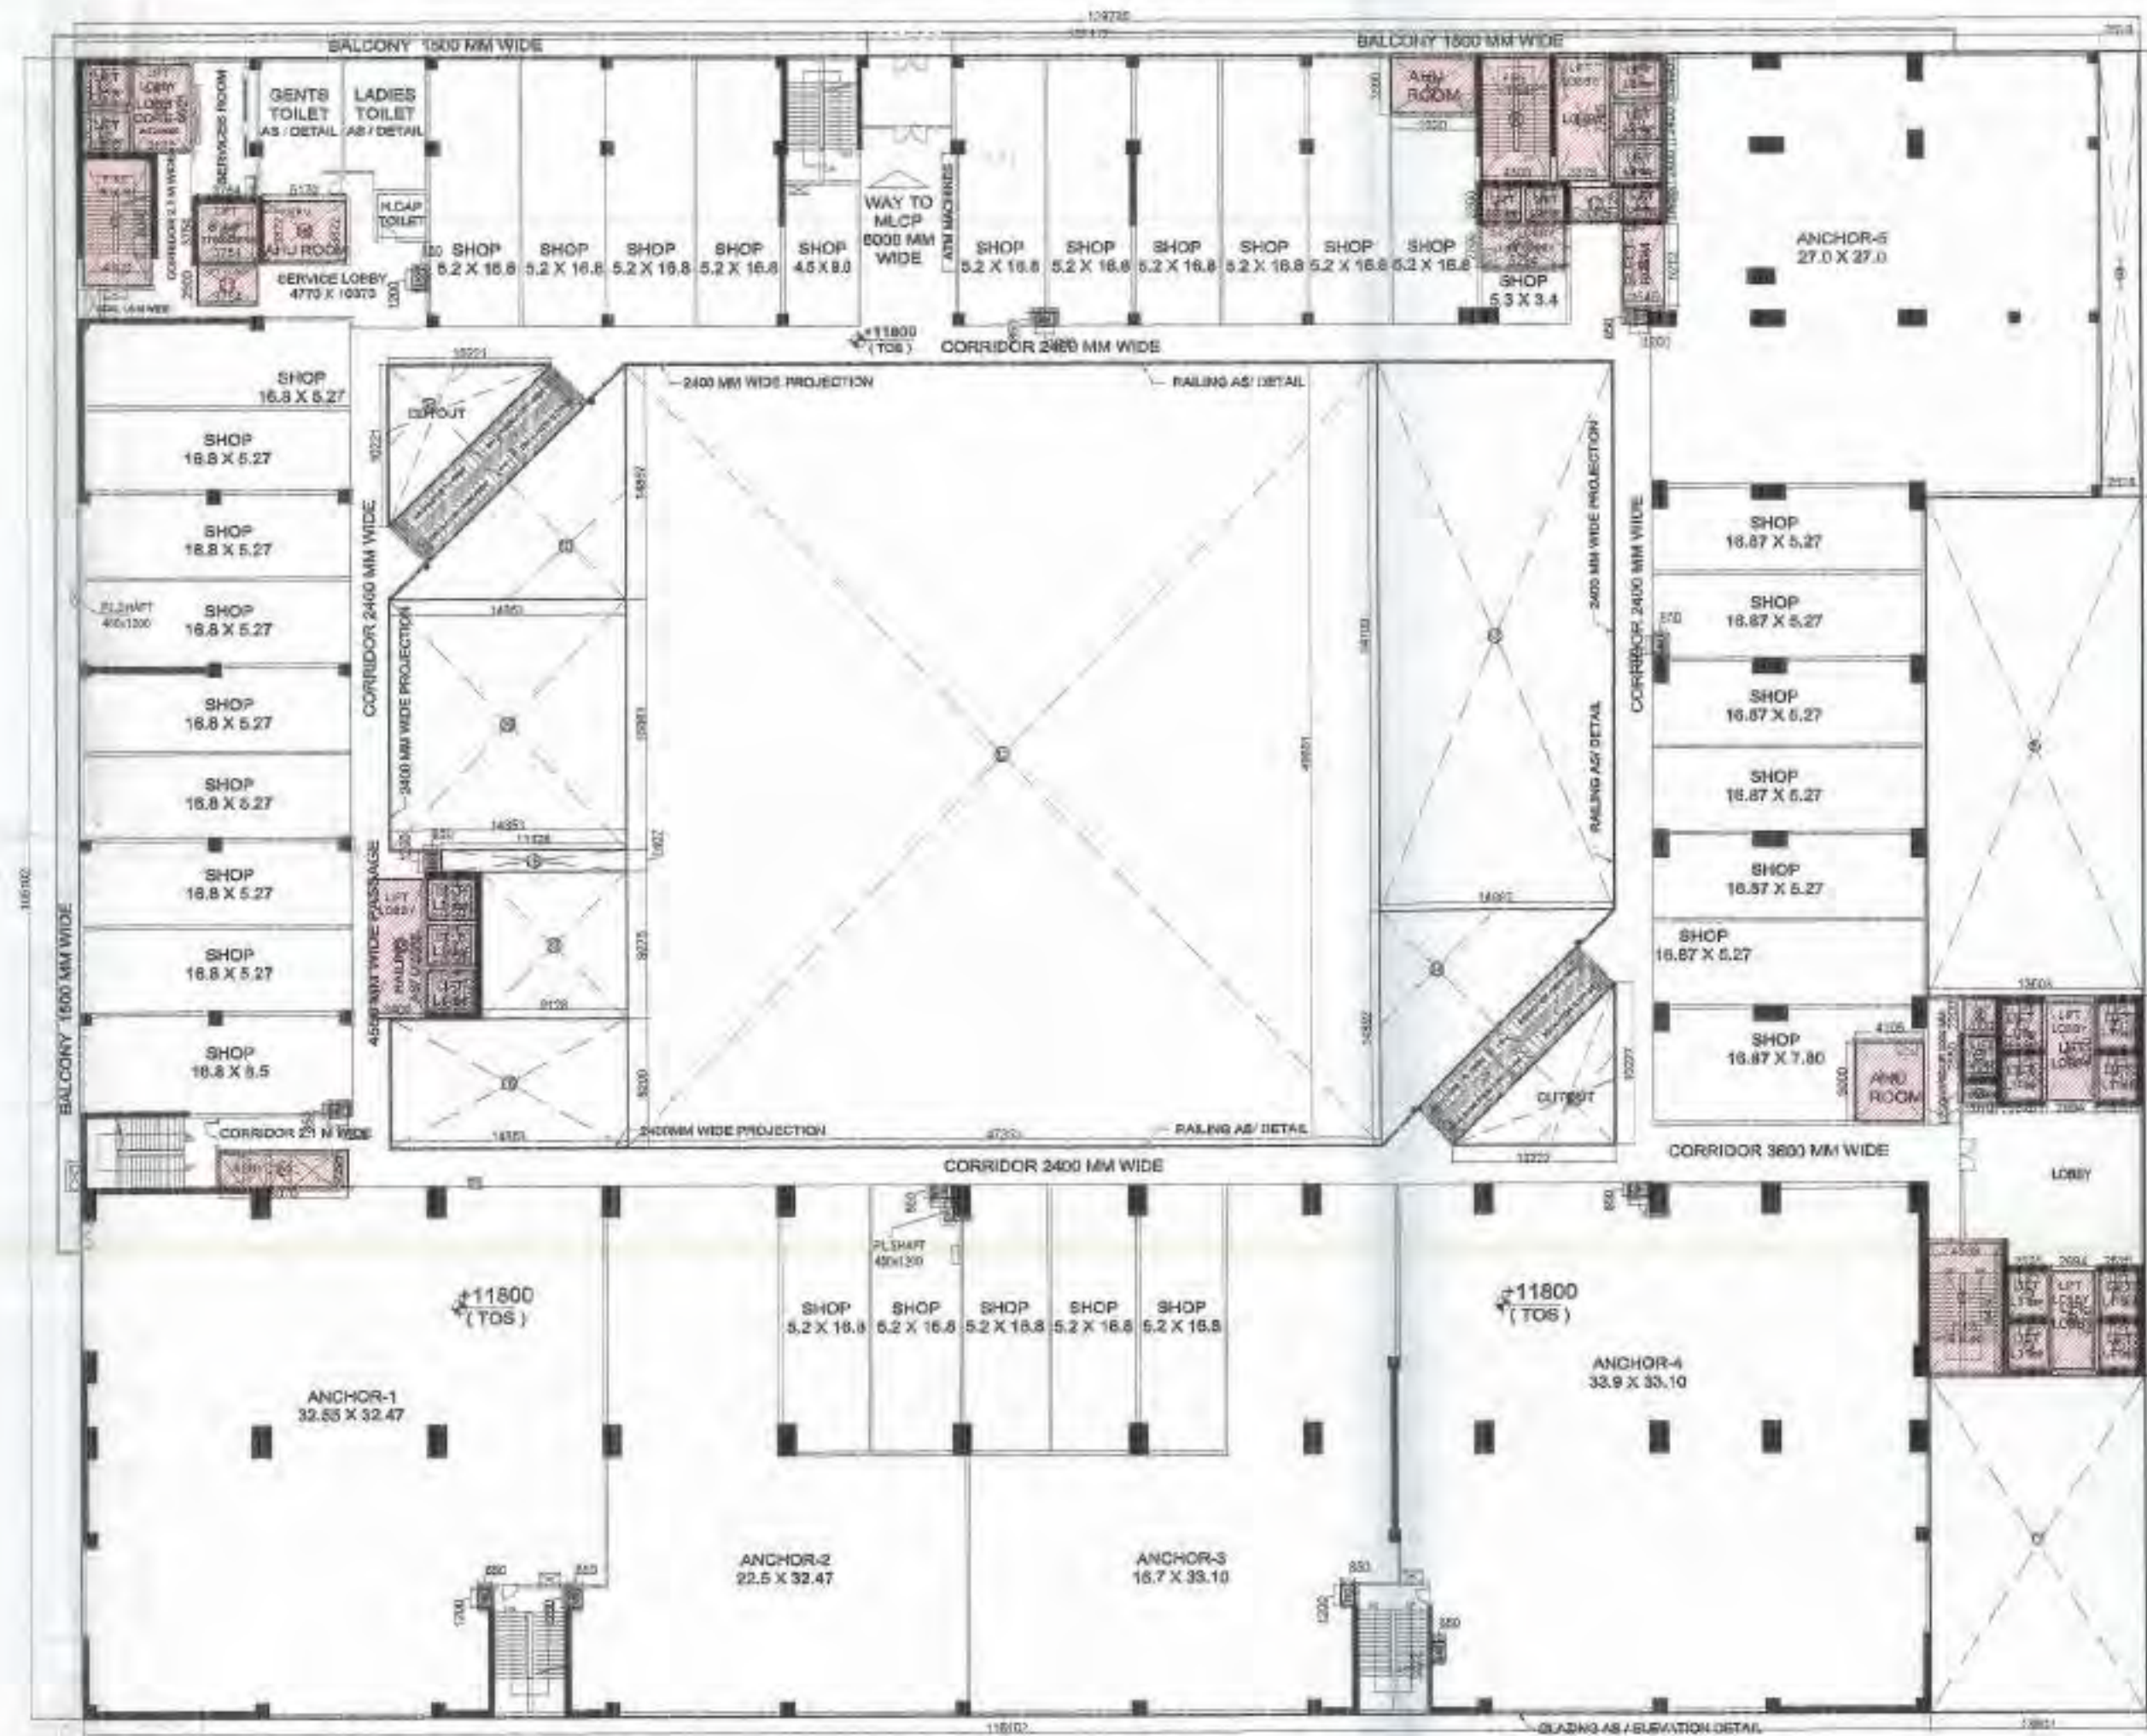

SUPERIMPOSED PLAN

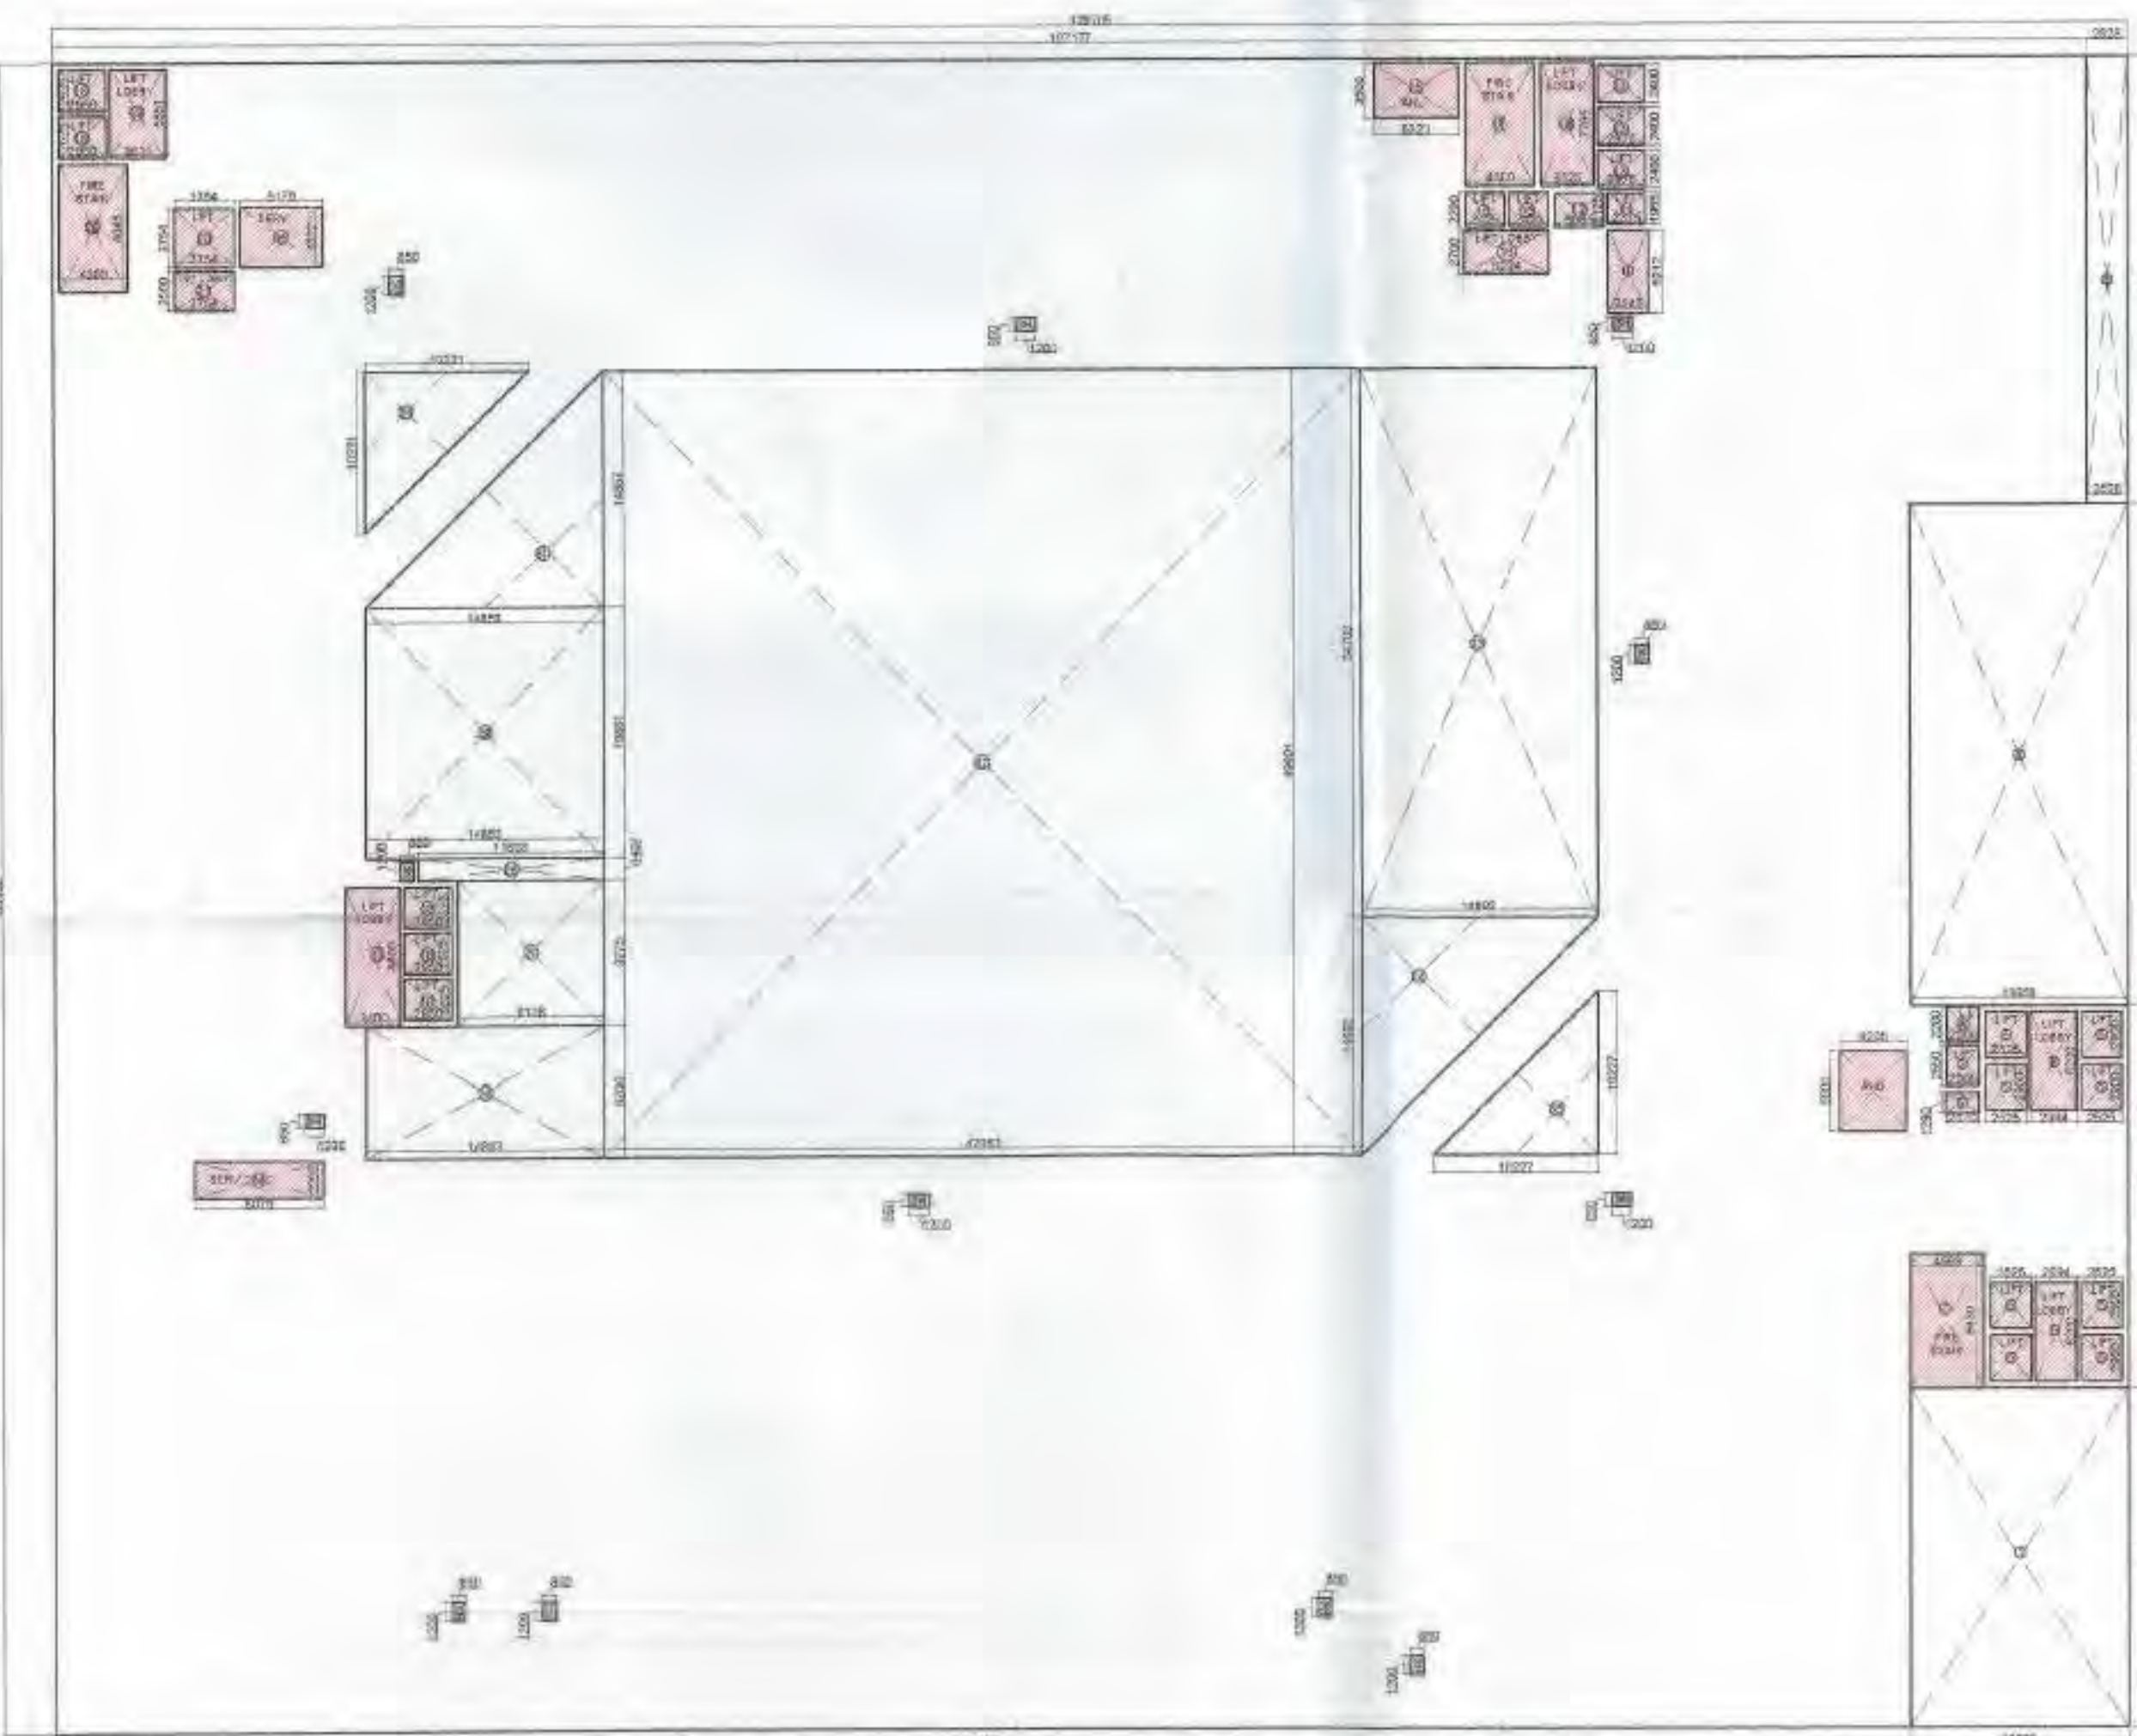

SECOND FLOOR AREA DETAIL

| 5 FAR DETAIL ON SECOND FLOOR                            |     |         |          |         |                   |
|---------------------------------------------------------|-----|---------|----------|---------|-------------------|
| TOTAL AREA                                              | =   | 129.705 | X        | 105.102 | = 13632.25        |
| LESS AREA:-                                             |     |         |          |         |                   |
| 1                                                       | 1   | X       | 13.603   | X       | 21.301 = 289.78   |
| 2                                                       | 1   | X       | 2.070    | X       | 1.290 = 2.67      |
| 3                                                       | 1   | X       | 2.000    | X       | 2.550 = 5.10      |
| 4                                                       | 1   | X       | 2.000    | X       | 2.200 = 4.40      |
| 5                                                       | 8   | X       | 2.525    | X       | 2.900 = 58.58     |
| 6                                                       | 1   | X       | 2.994    | X       | 6.300 = 18.58     |
| 6A                                                      | 1   | X       | 2.694    | X       | 6.200 = 16.70     |
| 7                                                       | 1   | X       | 4.589    | X       | 8.430 = 36.77     |
| 8                                                       | 1   | X       | 13.603   | X       | 31.635 = 430.33   |
| 9                                                       | 1   | X       | 2.528    | X       | 28.176 = 71.23    |
| 10                                                      | 1   | X       | 2.545    | X       | 5.214 = 13.27     |
| 11                                                      | 1   | X       | 2.375    | X       | 1.955 = 4.64      |
| 12                                                      | 1   | X       | 3.065    | X       | 2.125 = 6.51      |
| 13                                                      | 3   | X       | 2.975    | X       | 2.400 = 21.42     |
| 14                                                      | 1   | X       | 3.325    | X       | 7.795 = 25.92     |
| 15                                                      | 2   | X       | 2.425    | X       | 2.200 = 10.67     |
| 16                                                      | 1   | X       | 5.294    | X       | 2.700 = 14.29     |
| 17                                                      | 1   | X       | 4.300    | X       | 7.795 = 33.52     |
| 18                                                      | 5   | X       | 2.950    | X       | 2.625 = 36.72     |
| 19                                                      | 1   | X       | 3.615    | X       | 5.551 = 20.07     |
| 20                                                      | 1   | X       | 3.754    | X       | 3.754 = 14.09     |
| 21                                                      | 1   | X       | 3.754    | X       | 2.500 = 9.39      |
| 22                                                      | 1   | X       | 4.300    | X       | 8.045 = 34.59     |
| 23                                                      | 1   | X       | 3.400    | X       | 8.900 = 29.92     |
| 24                                                      | 1   | X       | 8.070    | X       | 2.295 = 18.52     |
| 25                                                      | 1   | X       | 5.320    | X       | 3.500 = 18.62     |
| 26                                                      | 1   | X       | 14.853   | X       | 8.200 = 121.79    |
| 27                                                      | 1   | X       | 9.128    | X       | 9.275 = 84.66     |
| 28                                                      | 1   | X       | 11.628   | X       | 1.407 = 16.36     |
| 29                                                      | 1   | X       | 14.853   | X       | 15.861 = 235.58   |
| 30                                                      | 0.5 | X       | 14.853   | X       | 14.857 = 110.34   |
| 31                                                      | 0.5 | X       | 10.221   | X       | 10.221 = 52.23    |
| 32                                                      | 1   | X       | 47.353   | X       | 49.601 = 2348.76  |
| 33                                                      | 1   | X       | 14.892   | X       | 34.709 = 516.89   |
| 34                                                      | 0.5 | X       | 14.892   | X       | 14.892 = 110.89   |
| 35                                                      | 0.5 | X       | 10.227   | X       | 10.227 = 52.30    |
| 36                                                      | 1   | X       | 5.170    | X       | 3.822 = 19.78     |
| TOTAL LESS AREA = 4953.09                               |     |         |          |         |                   |
| TOTAL SECOND FLOOR FAR = TOTAL AREA (X) TOTAL LESS AREA |     |         |          |         |                   |
|                                                         |     |         | 13632.25 | -       | 4953.09 = 8679.17 |
| TOTAL SECOND FLOOR FAR AREA = 8679.17                   |     |         |          |         |                   |
| SH                                                      | 12  | X       | 1.200    | X       | 0.850 = 12.24     |
| AHU                                                     | 1   | X       | 4.205    | X       | 5.000 = 21.03     |
| TOTAL LESS AREA = 4953.09                               |     |         |          |         |                   |

| 15% PRESCRIBED FAR |          |
|--------------------|----------|
| ITEM               | AREA     |
| SERVICES           | = 2.67   |
| LIFT WELL          | = 5.10   |
| LIFT LOBBY         | = 4.40   |
| LIFT WELL          | = 58.58  |
| LIFT LOBBY         | = 18.58  |
| LIFT LOBBY         | = 16.70  |
| FIRE STAIRCASE     | = 36.77  |
| SERVICES           | = 13.27  |
| LIFT WELL          | = 4.64   |
| LIFT LOBBY         | = 6.51   |
| LIFT WELL          | = 21.42  |
| LIFT LOBBY         | = 25.92  |
| LIFT WELL          | = 10.67  |
| LIFT LOBBY         | = 14.29  |
| FIRE STAIRCASE     | = 33.52  |
| LIFT WELL          | = 36.72  |
| LIFT LOBBY         | = 20.07  |
| LIFT WELL          | = 14.09  |
| LIFT LOBBY         | = 9.39   |
| FIRE STAIRCASE     | = 34.59  |
| LIFT LOBBY         | = 29.92  |
| SERVICES           | = 18.52  |
| SERVICES           | = 18.62  |
| SERVICES           | = 19.76  |
| SERVICES           | = 12.24  |
| SERVICES           | = 21.03  |
| TOTAL              | = 511.67 |

CLIENT :- GAURSONS HI-TECH INFRASTRUCTURE (P) LTD  
GAUR BIZ PARK PLOT NO. - 1,  
ABHAY KHAND- II, INDIRAPURAM, GHAZIABAD

PROJECT :- PROPOSED COMMERCIAL "GAUR CITY MALL"  
PLOT NO. C-1-B / GH-01, AT GAUR CITY,  
SEC.-04, GREATER NOIDA

SUBMISSION DRAWING

SCALE :-


TITLE :- SECOND FLOOR PLAN & AREA DETAIL

OWNERS SIGN ARCHITECT SIGN


GAURSONS HI-TECH INFRASTRUCTURE PVT. LTD.  
AUTHORIZED SIGNATORY

ORG NO SD-10


APPROVED  
Date: 12/08/2014  
Valid upon third  
Signature  
Date: 12/08/2014  
Signature

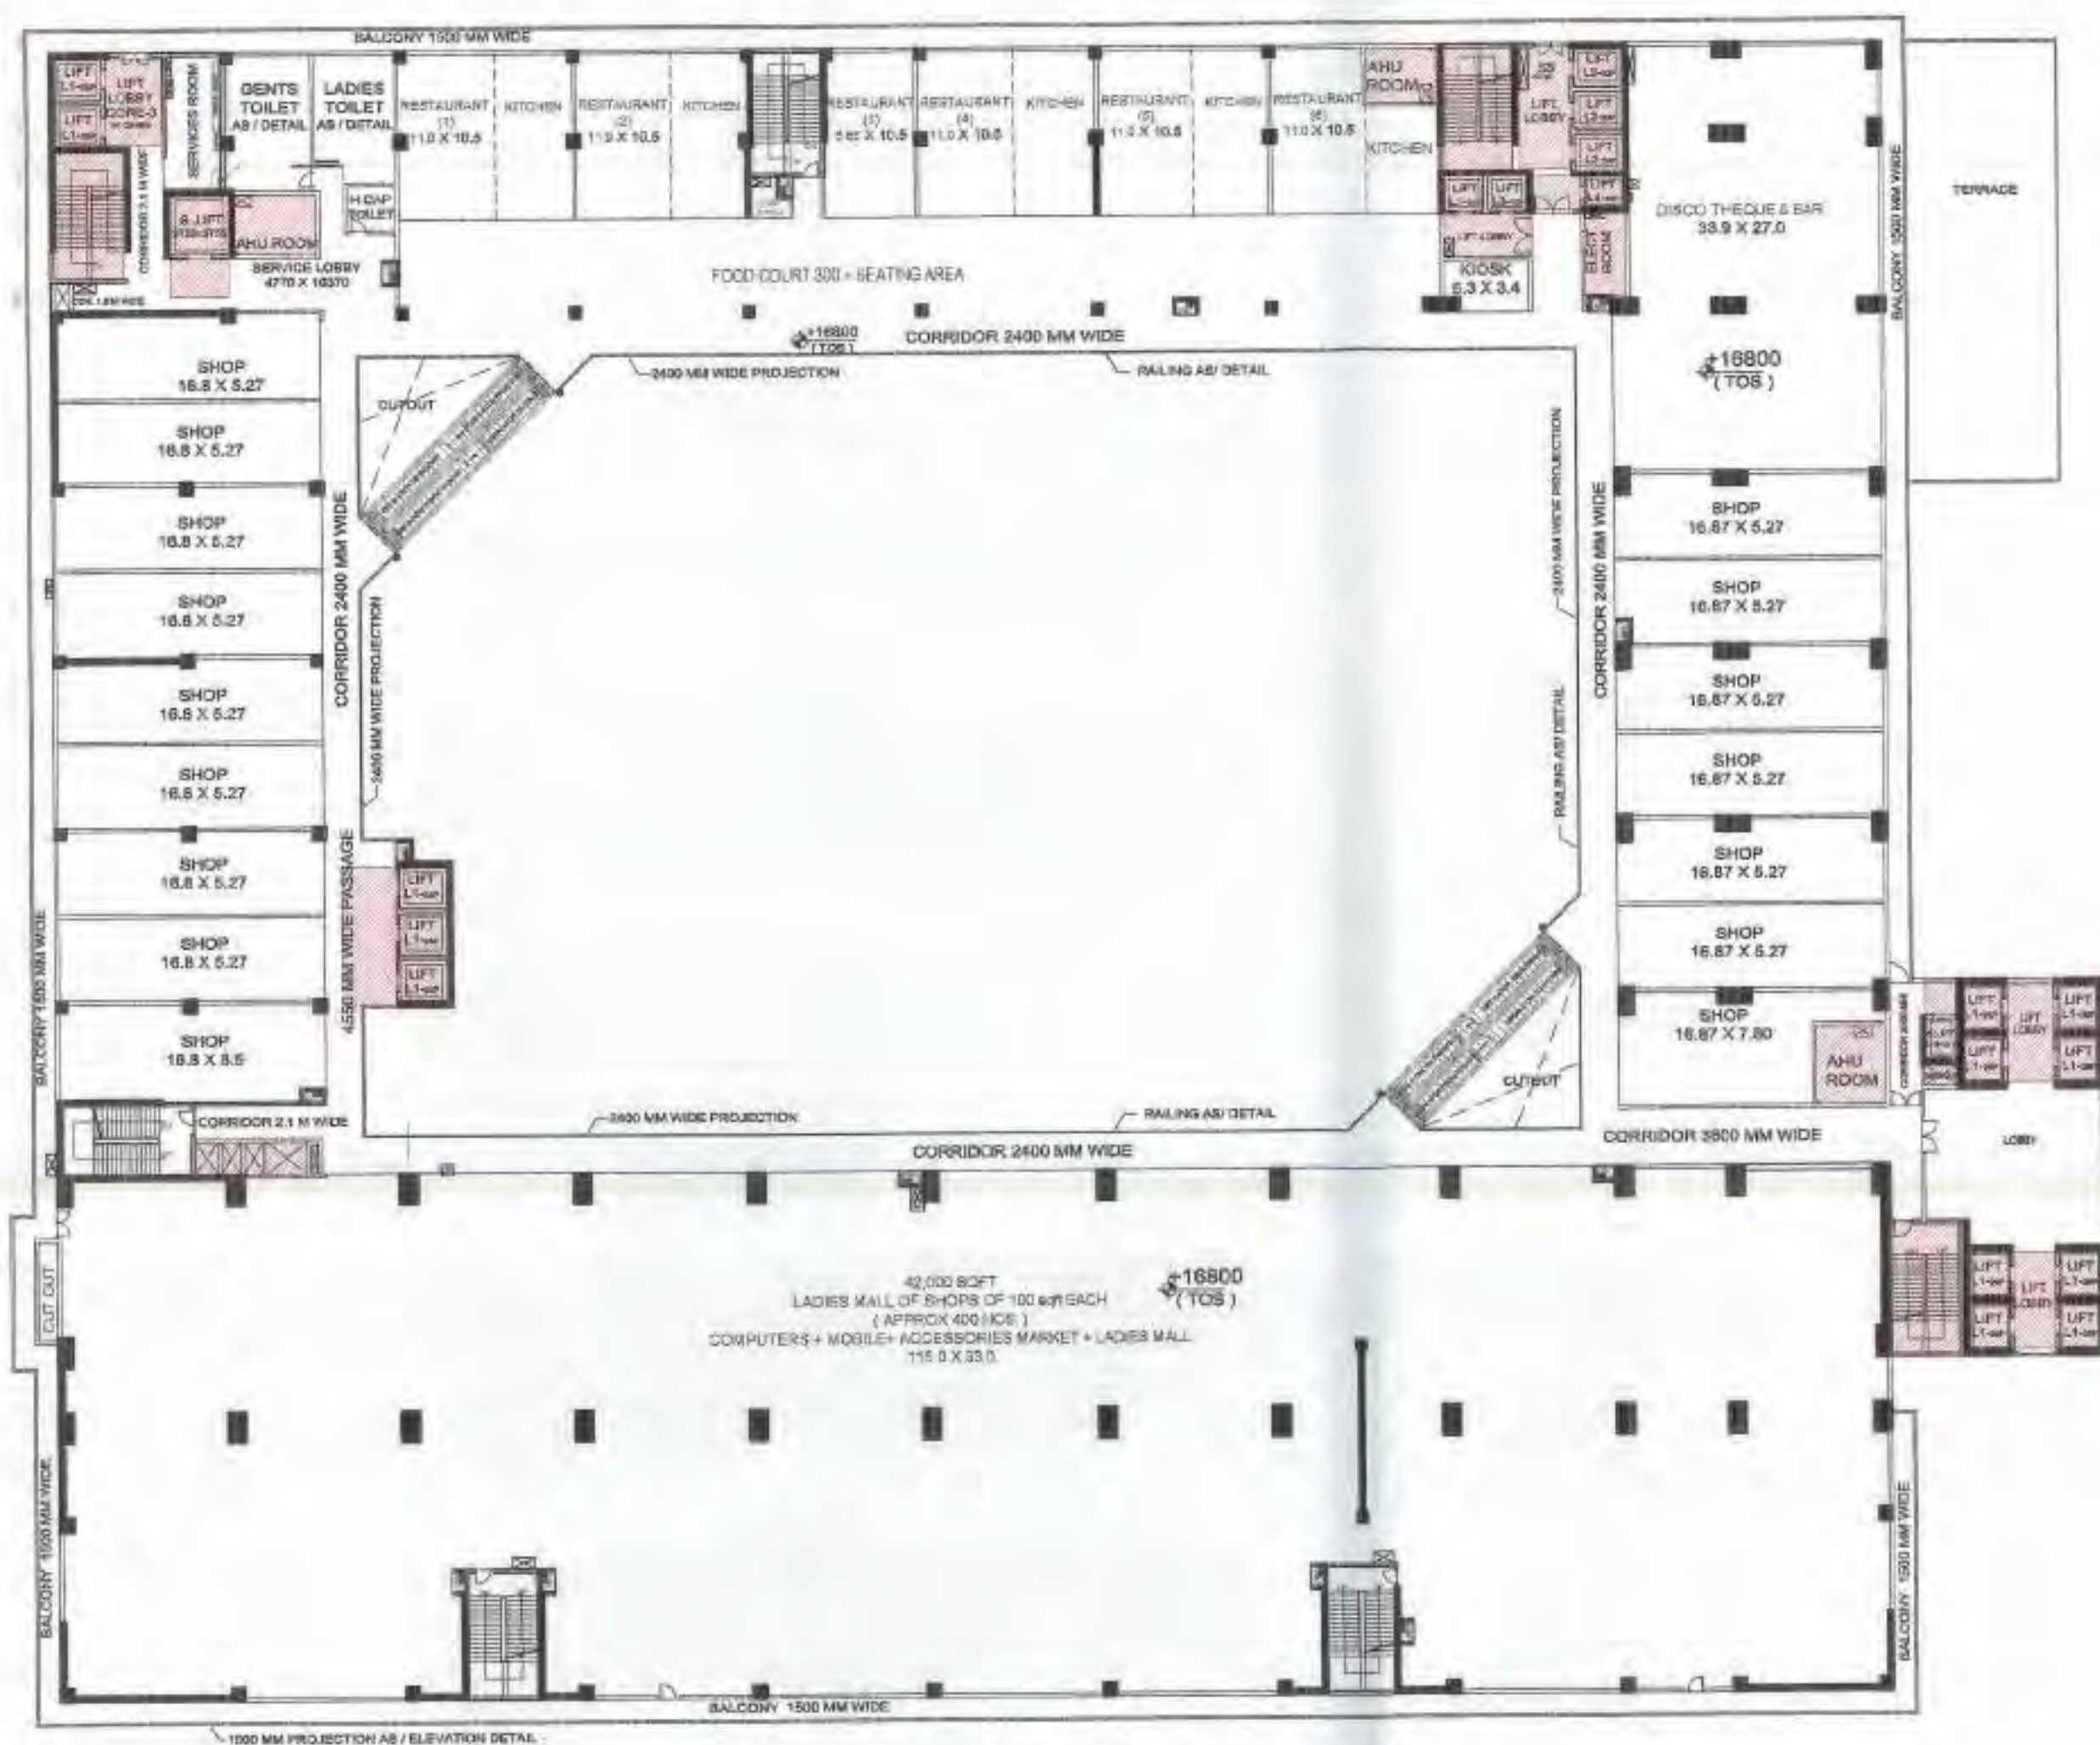

THIRD FLOOR PLAN

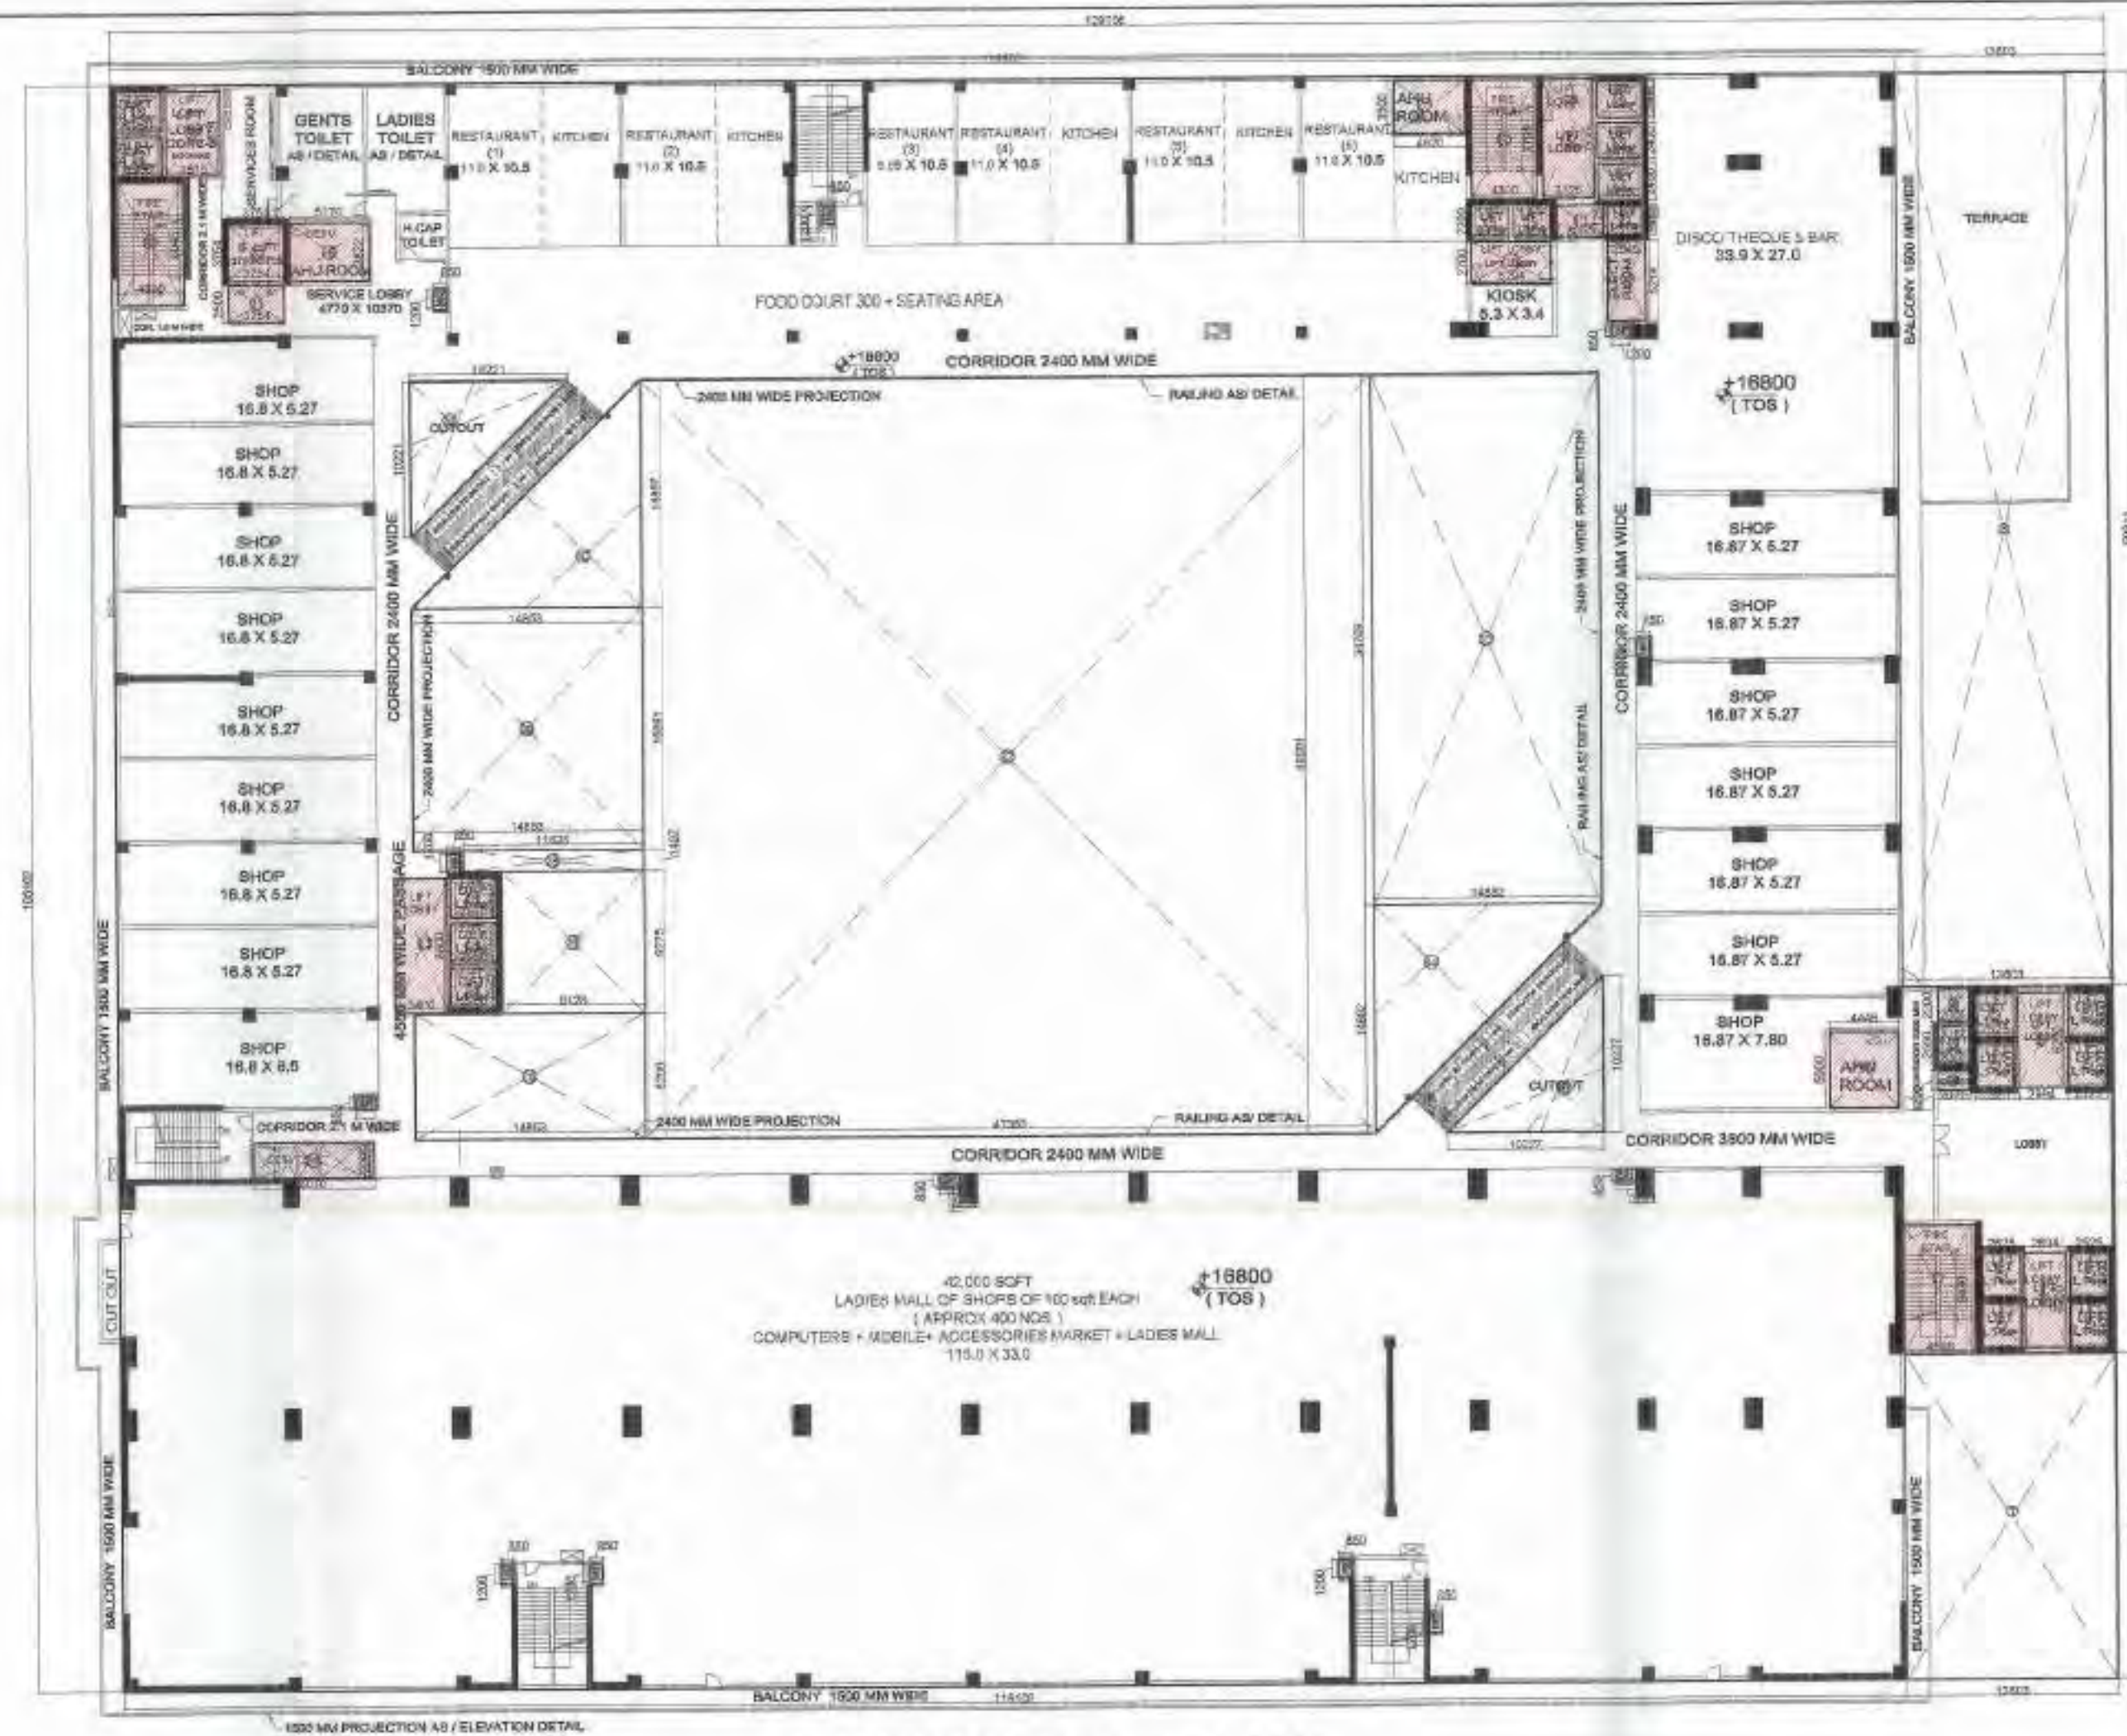

SUPERIMPOSED PLAN

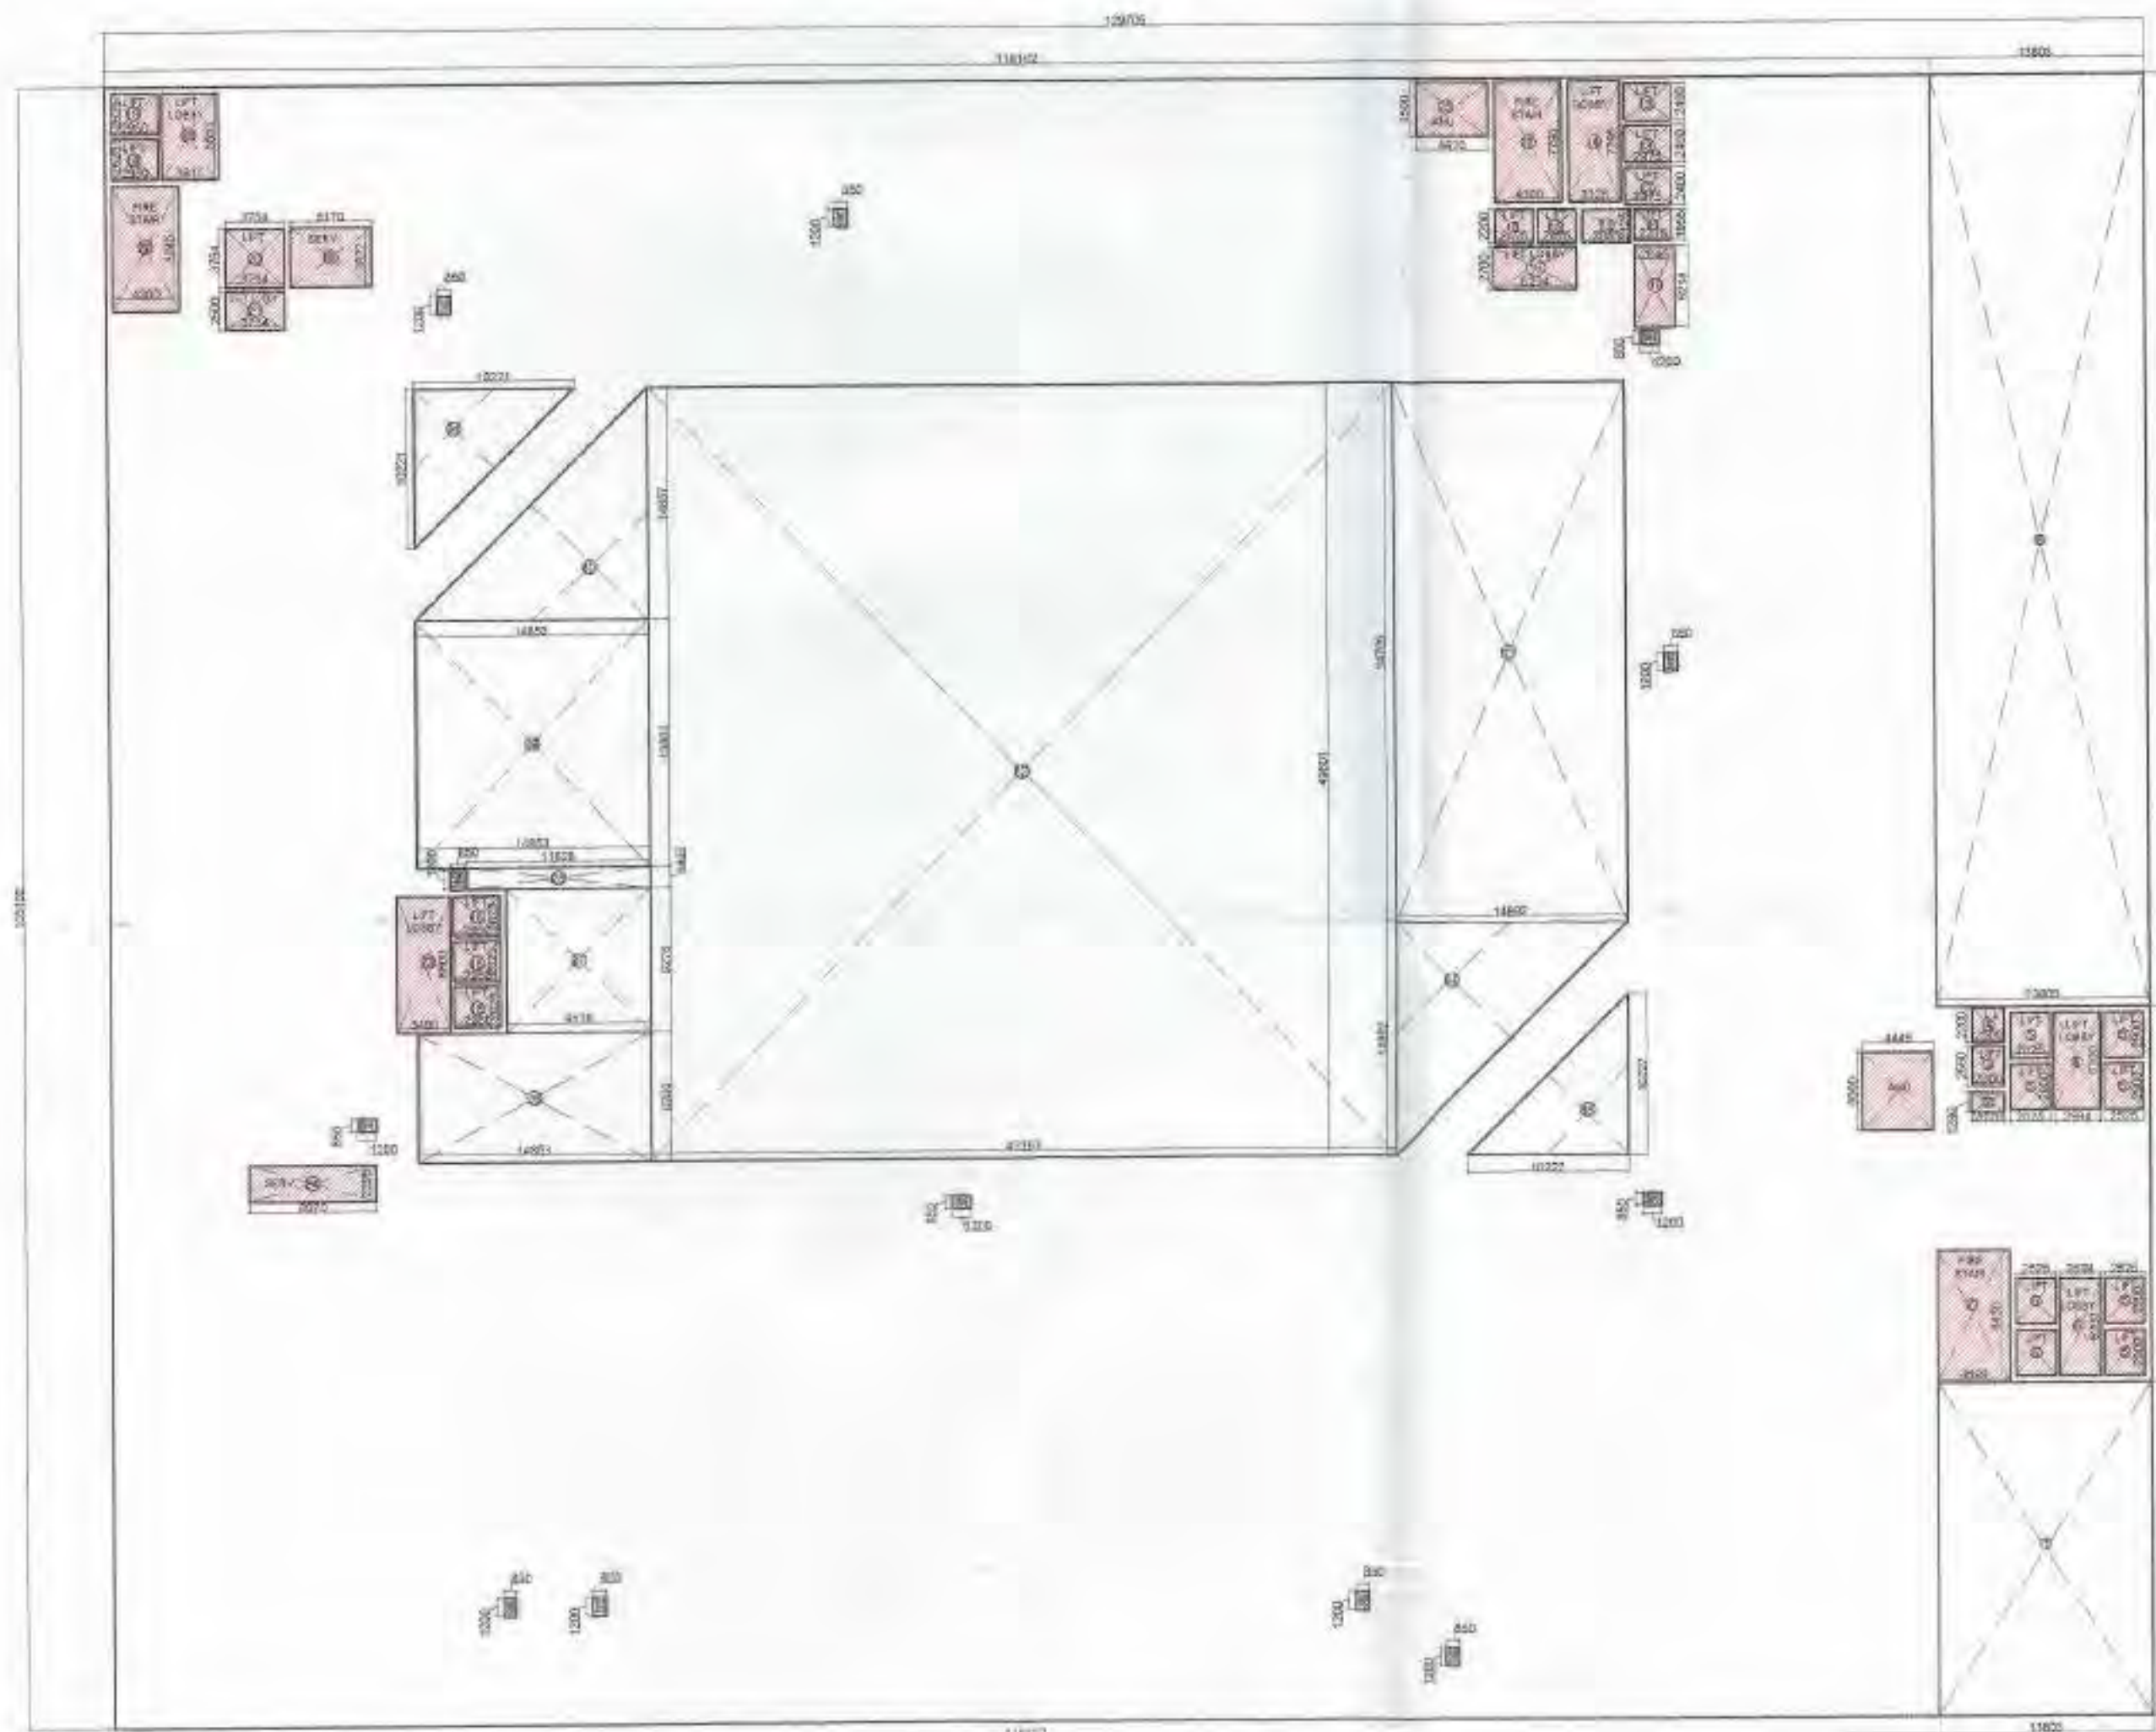

THIRD FLOOR AREA DETAIL

| 6 FAR DETAIL ON THIRD FLOOR                              |     |   |           |   |         |   |          |
|----------------------------------------------------------|-----|---|-----------|---|---------|---|----------|
| TOTAL AREA                                               |     | = | 129.705   | X | 105.102 | = | 13632.25 |
| LESS AREA:-                                              |     |   |           |   |         |   |          |
| 1                                                        | 1   | X | 13.603    | X | 21.301  | = | 289.76   |
| 2                                                        | 1   | X | 2.070     | X | 1.290   | = | 2.67     |
| 3                                                        | 1   | X | 2.000     | X | 2.550   | = | 5.10     |
| 4                                                        | 1   | X | 2.000     | X | 2.200   | = | 4.40     |
| 5                                                        | 8   | X | 2.525     | X | 2.900   | = | 58.58    |
| 6                                                        | 1   | X | 2.994     | X | 6.200   | = | 18.56    |
| 6A                                                       | 1   | X | 2.694     | X | 6.200   | = | 16.70    |
| 7                                                        | 1   | X | 4.599     | X | 8.430   | = | 38.77    |
| 8                                                        | 1   | X | 13.603    | X | 59.811  | = | 813.61   |
|                                                          |     |   |           |   |         |   |          |
| 10                                                       | 1   | X | 2.545     | X | 5.214   | = | 13.27    |
| 11                                                       | 1   | X | 2.375     | X | 1.955   | = | 4.64     |
| 12                                                       | 1   | X | 3.065     | X | 2.125   | = | 6.61     |
| 13                                                       | 3   | X | 2.975     | X | 2.400   | = | 21.42    |
| 14                                                       | 1   | X | 3.325     | X | 7.795   | = | 25.92    |
| 15                                                       | 2   | X | 2.425     | X | 2.200   | = | 10.67    |
| 16                                                       | 1   | X | 5.294     | X | 2.700   | = | 14.29    |
| 17                                                       | 1   | X | 4.300     | X | 7.795   | = | 33.52    |
| 18                                                       | 5   | X | 2.950     | X | 2.625   | = | 38.72    |
| 19                                                       | 1   | X | 3.615     | X | 5.551   | = | 20.07    |
| 20                                                       | 1   | X | 3.754     | X | 3.754   | = | 14.09    |
| 21                                                       | 1   | X | 3.754     | X | 2.500   | = | 9.39     |
| 22                                                       | 1   | X | 4.300     | X | 8.045   | = | 34.59    |
| 23                                                       | 1   | X | 3.400     | X | 8.800   | = | 29.92    |
| 24                                                       | 1   | X | 8.070     | X | 2.295   | = | 18.52    |
| 25                                                       | 1   | X | 4.620     | X | 3.500   | = | 16.17    |
| 26                                                       | 1   | X | 14.853    | X | 8.200   | = | 121.79   |
| 27                                                       | 1   | X | 9.128     | X | 9.275   | = | 84.66    |
| 28                                                       | 1   | X | 11.628    | X | 1.407   | = | 16.36    |
| 29                                                       | 1   | X | 14.853    | X | 15.981  | = | 235.58   |
| 30                                                       | 0.5 | X | 14.853    | X | 14.857  | = | 110.34   |
| 31                                                       | 0.5 | X | 10.221    | X | 10.221  | = | 52.23    |
| 32                                                       | 1   | X | 47.353    | X | 49.601  | = | 2348.76  |
| 33                                                       | 1   | X | 14.892    | X | 34.709  | = | 516.89   |
| 34                                                       | 0.5 | X | 14.892    | X | 14.892  | = | 110.89   |
| 35                                                       | 0.5 | X | 10.227    | X | 10.227  | = | 52.30    |
| 36                                                       | 1   | X | 5.170     | X | 3.822   | = | 19.76    |
|                                                          |     |   |           |   |         |   |          |
|                                                          |     |   |           |   |         |   |          |
| SH                                                       | 12  | X | 1.200     | X | 0.850   | = | 12.24    |
| AHU                                                      | 1   | X | 4.450     | X | 5.000   | = | 22.25    |
| TOTAL LESS AREA                                          |     |   |           |   |         | = | 5263.91  |
| TOTAL THIRD FLOOR FAR = TOTAL AREA ( - ) TOTAL LESS AREA |     |   |           |   |         |   |          |
|                                                          |     |   | 13632.25  | - | 5263.91 | = | 8368.34  |
| TOTAL THIRD FLOOR FAR AREA                               |     |   | = 8368.34 |   |         |   |          |

| 15 % PRESCRIBED FAR |   |        |
|---------------------|---|--------|
| ITEM                |   | AREA   |
| SERVICES            | = | 2.67   |
| LIFT WELL           | = | 5.10   |
| LIFT LOBBY          | = | 4.40   |
| LIFT WELL           | = | 58.58  |
| LIFT LOBBY          | = | 18.56  |
| LIFT LOBBY          | = | 16.70  |
| FIRE STAIRCASE      | = | 38.77  |
| SERVICES            | = | 13.27  |
| LIFT WELL           | = | 4.64   |
| LIFT LOBBY          | = | 6.51   |
| LIFT WELL           | = | 21.42  |
| LIFT LOBBY          | = | 25.92  |
| LIFT WELL           | = | 10.67  |
| LIFT LOBBY          | = | 14.29  |
| FIRE STAIRCASE      | = | 33.52  |
| LIFT WELL           | = | 38.72  |
| LIFT LOBBY          | = | 20.07  |
| LIFT WELL           | = | 14.09  |
| LIFT LOBBY          | = | 9.39   |
| FIRE STAIRCASE      | = | 34.59  |
| LIFT LOBBY          | = | 29.92  |
| SERVICES            | = | 18.52  |
| FIRE STAIRCASE      | = | 16.17  |
| SERVICES            | = | 19.76  |
| SERVICES            | = | 12.240 |
| SERVICES            | = | 22.250 |
| TOTAL               | = | 510.75 |

CLIENT :- GAURSONS HI-TECH INFRASTRUCTURE (P) LTD  
GAUR BIZ PARK PLOT NO. 1,  
ASHAY KHAND- II, INDIRAPURAM, GHAZIABAD

PROJECT :- PROPOSED COMMERCIAL 'GAUR CITY MALL'  
PLOT NO. C-1-B / GH-01, AT GAUR CITY,  
SEC.-04, GREATER NOIDA


SUBMISSION DRAWING

SCALE :-


TITLE :- THIRD FLOOR PLAN & AREA DETAIL

OWNER'S SIGN ARCHITECT SIGN


SD-11

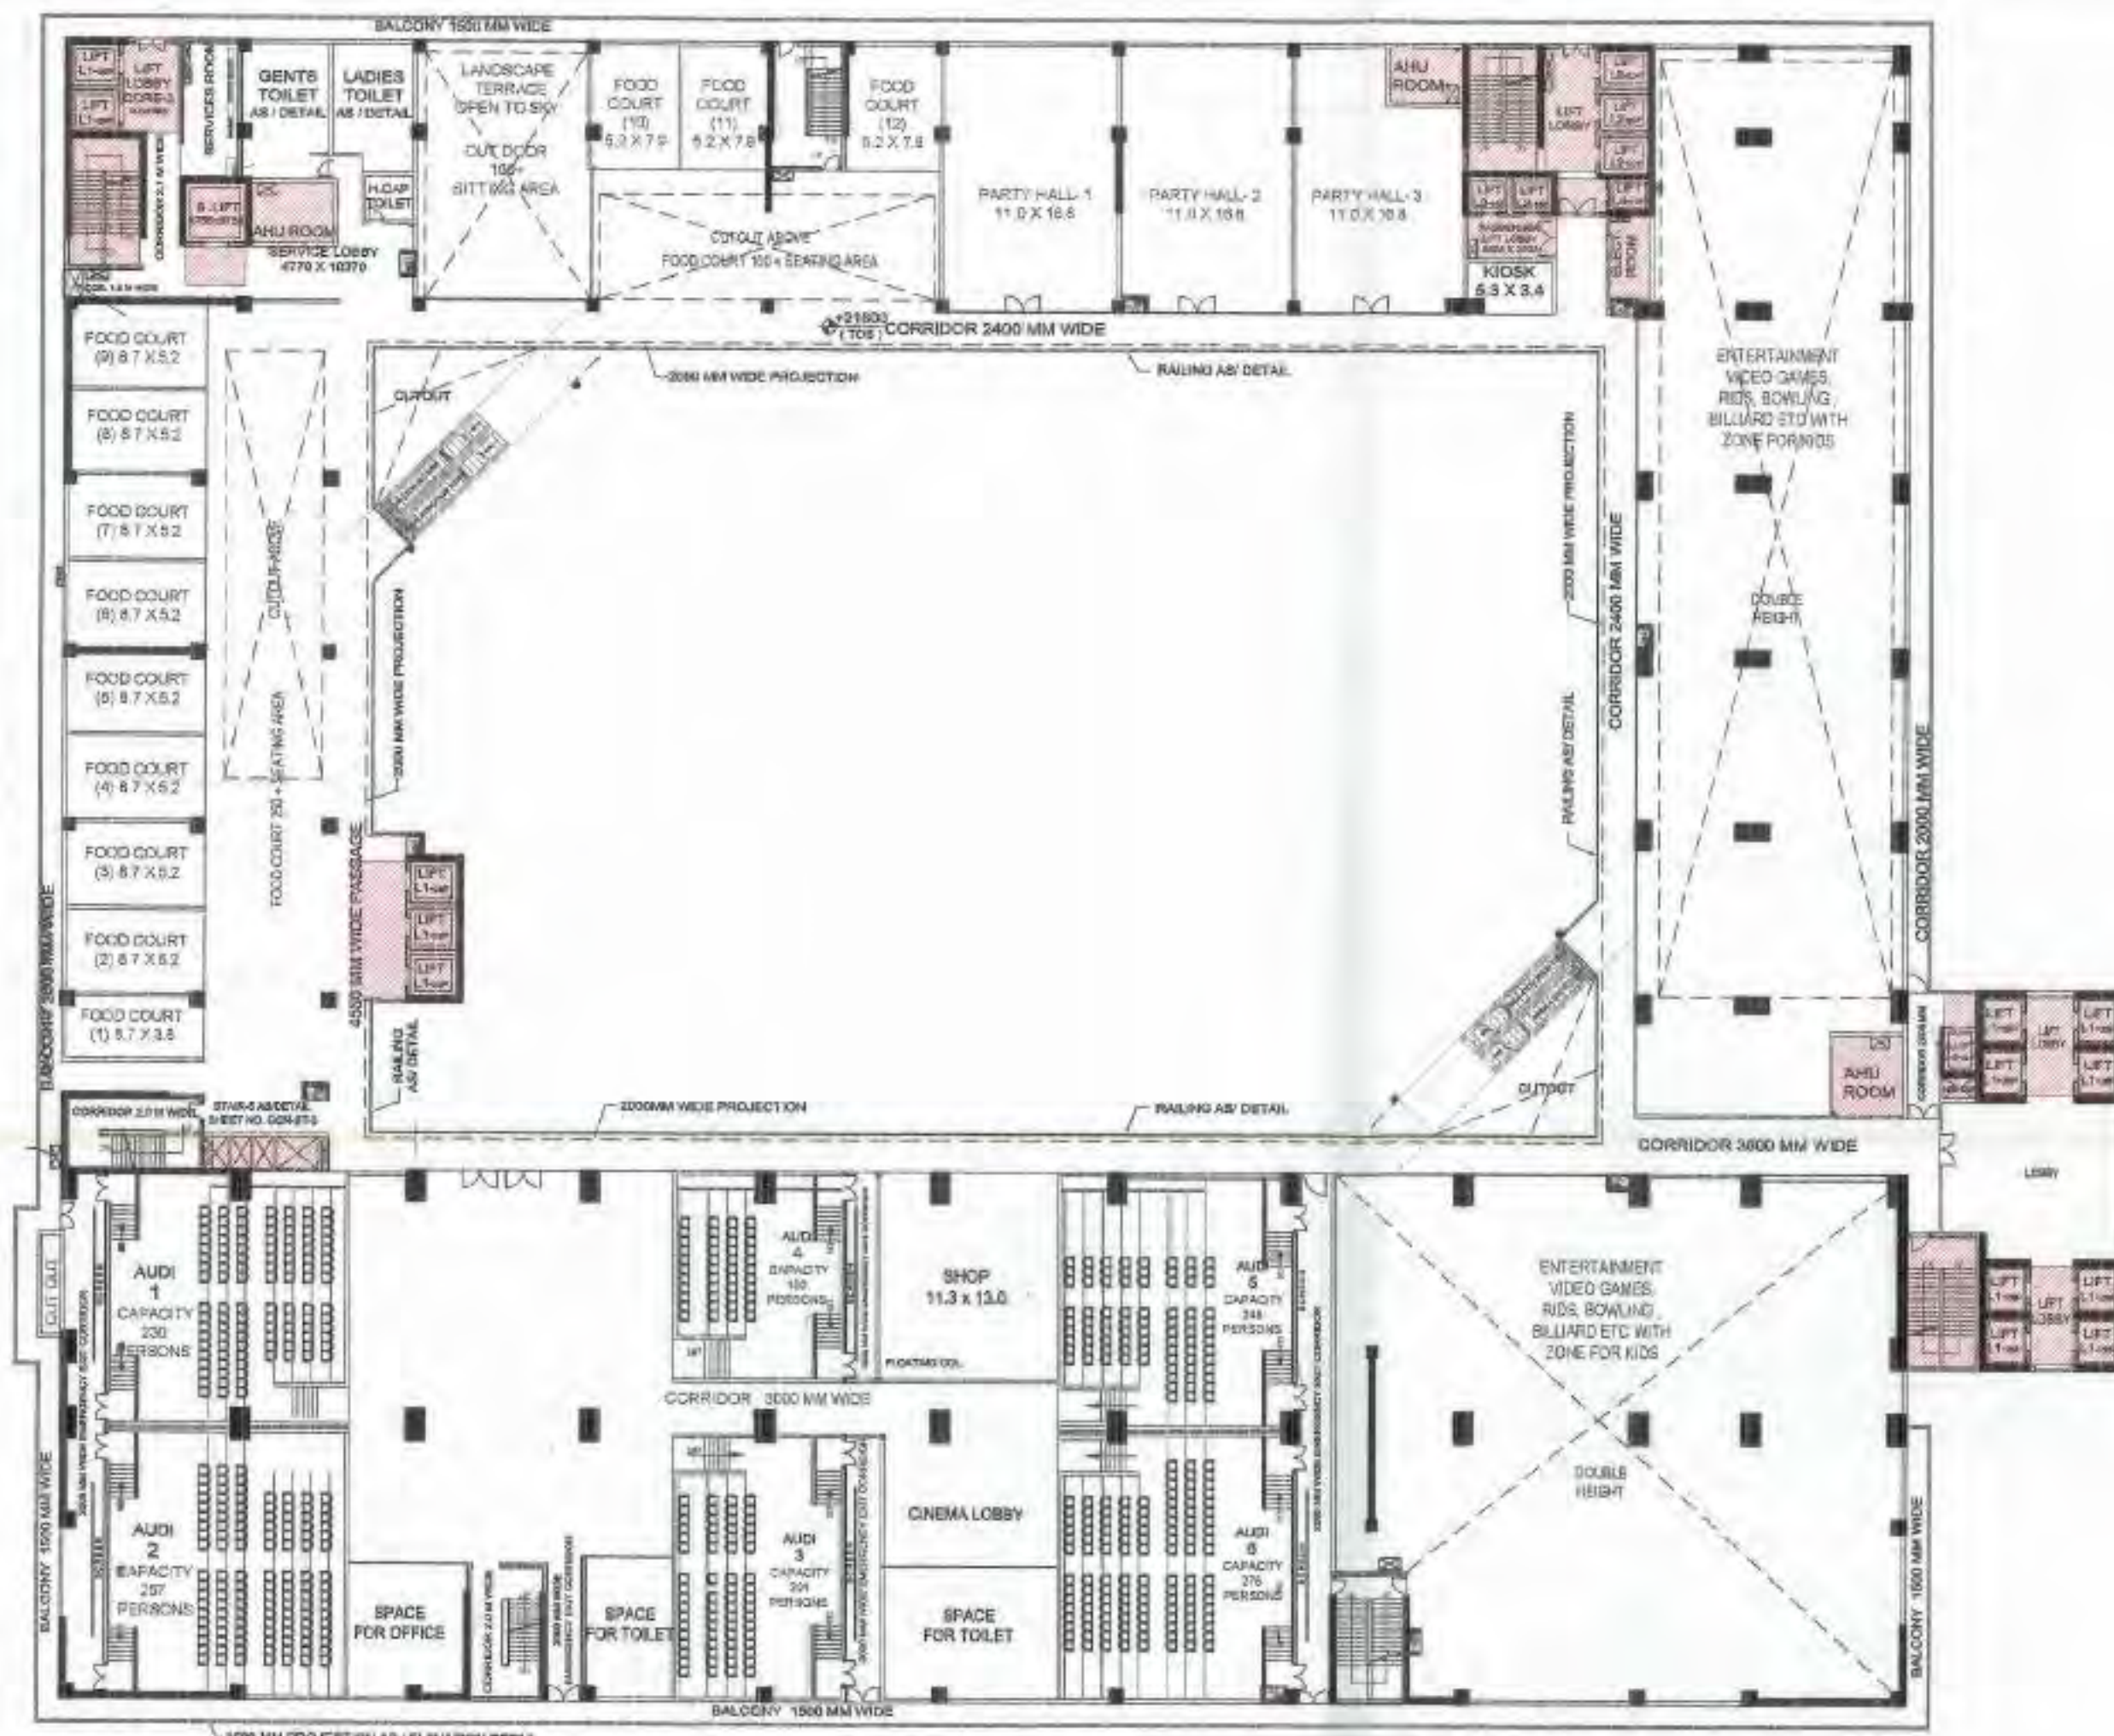

FOURTH FLOOR PLAN

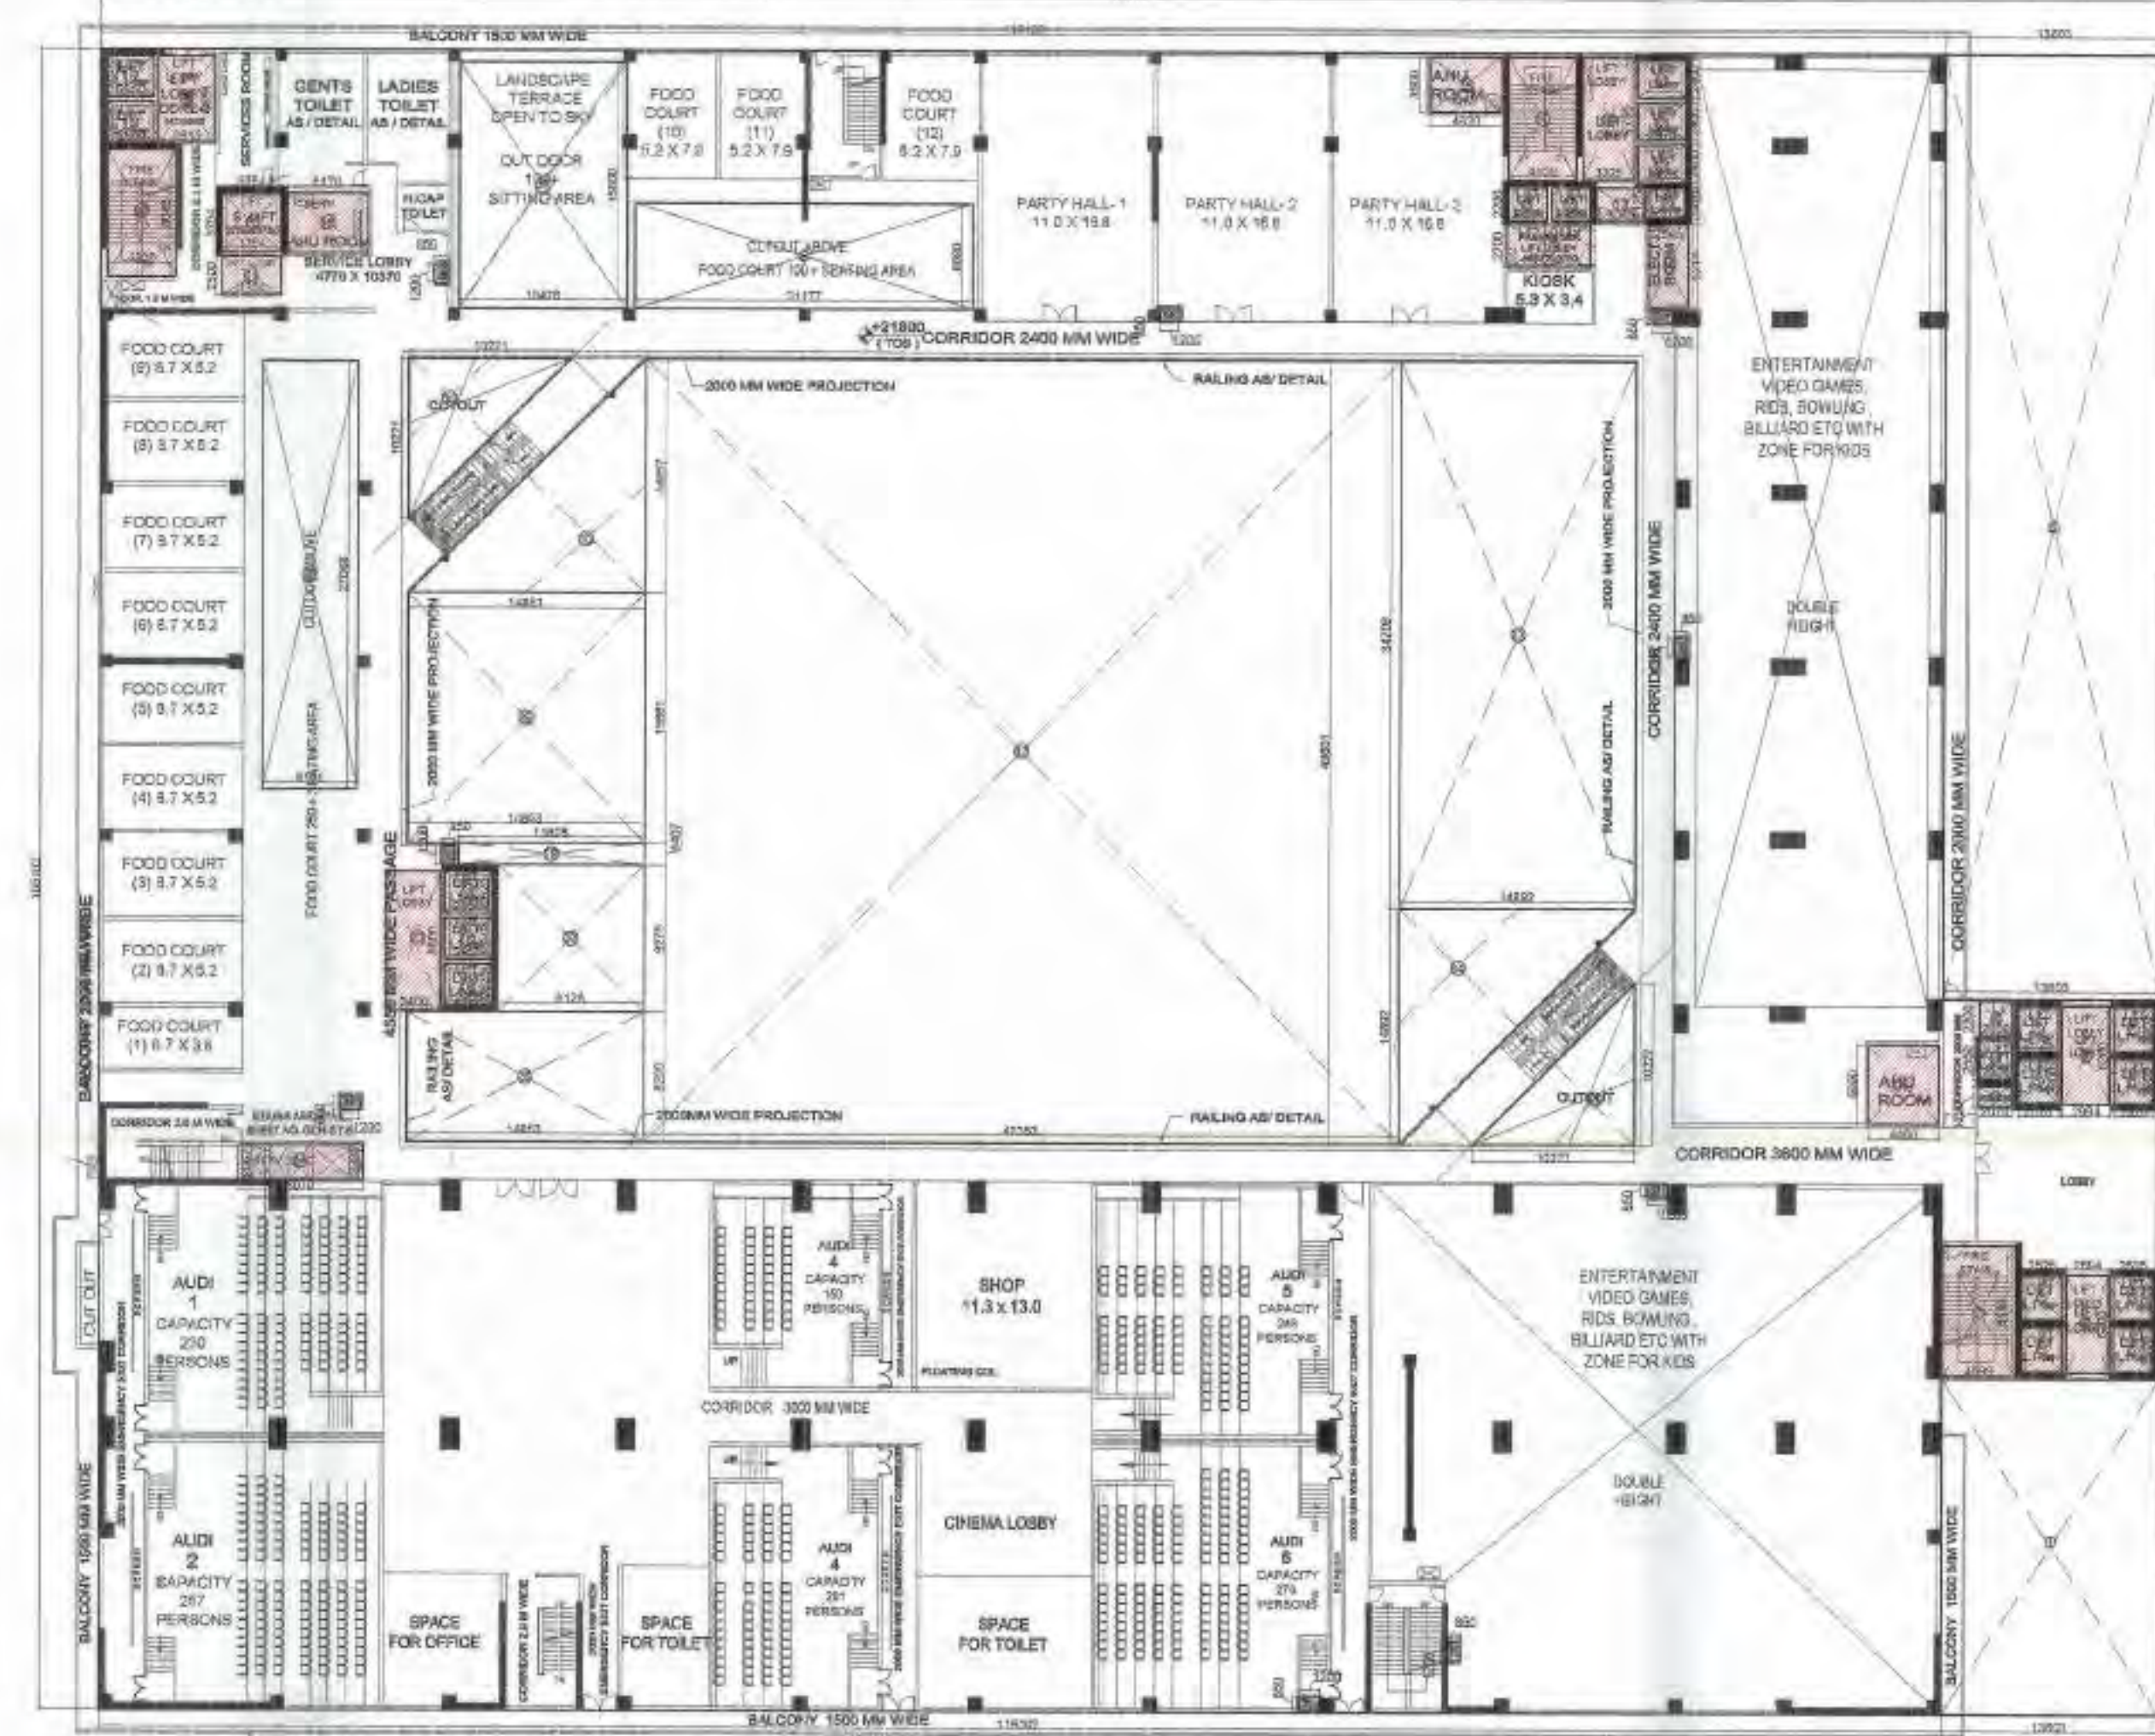

SUPERIMPOSED PLAN

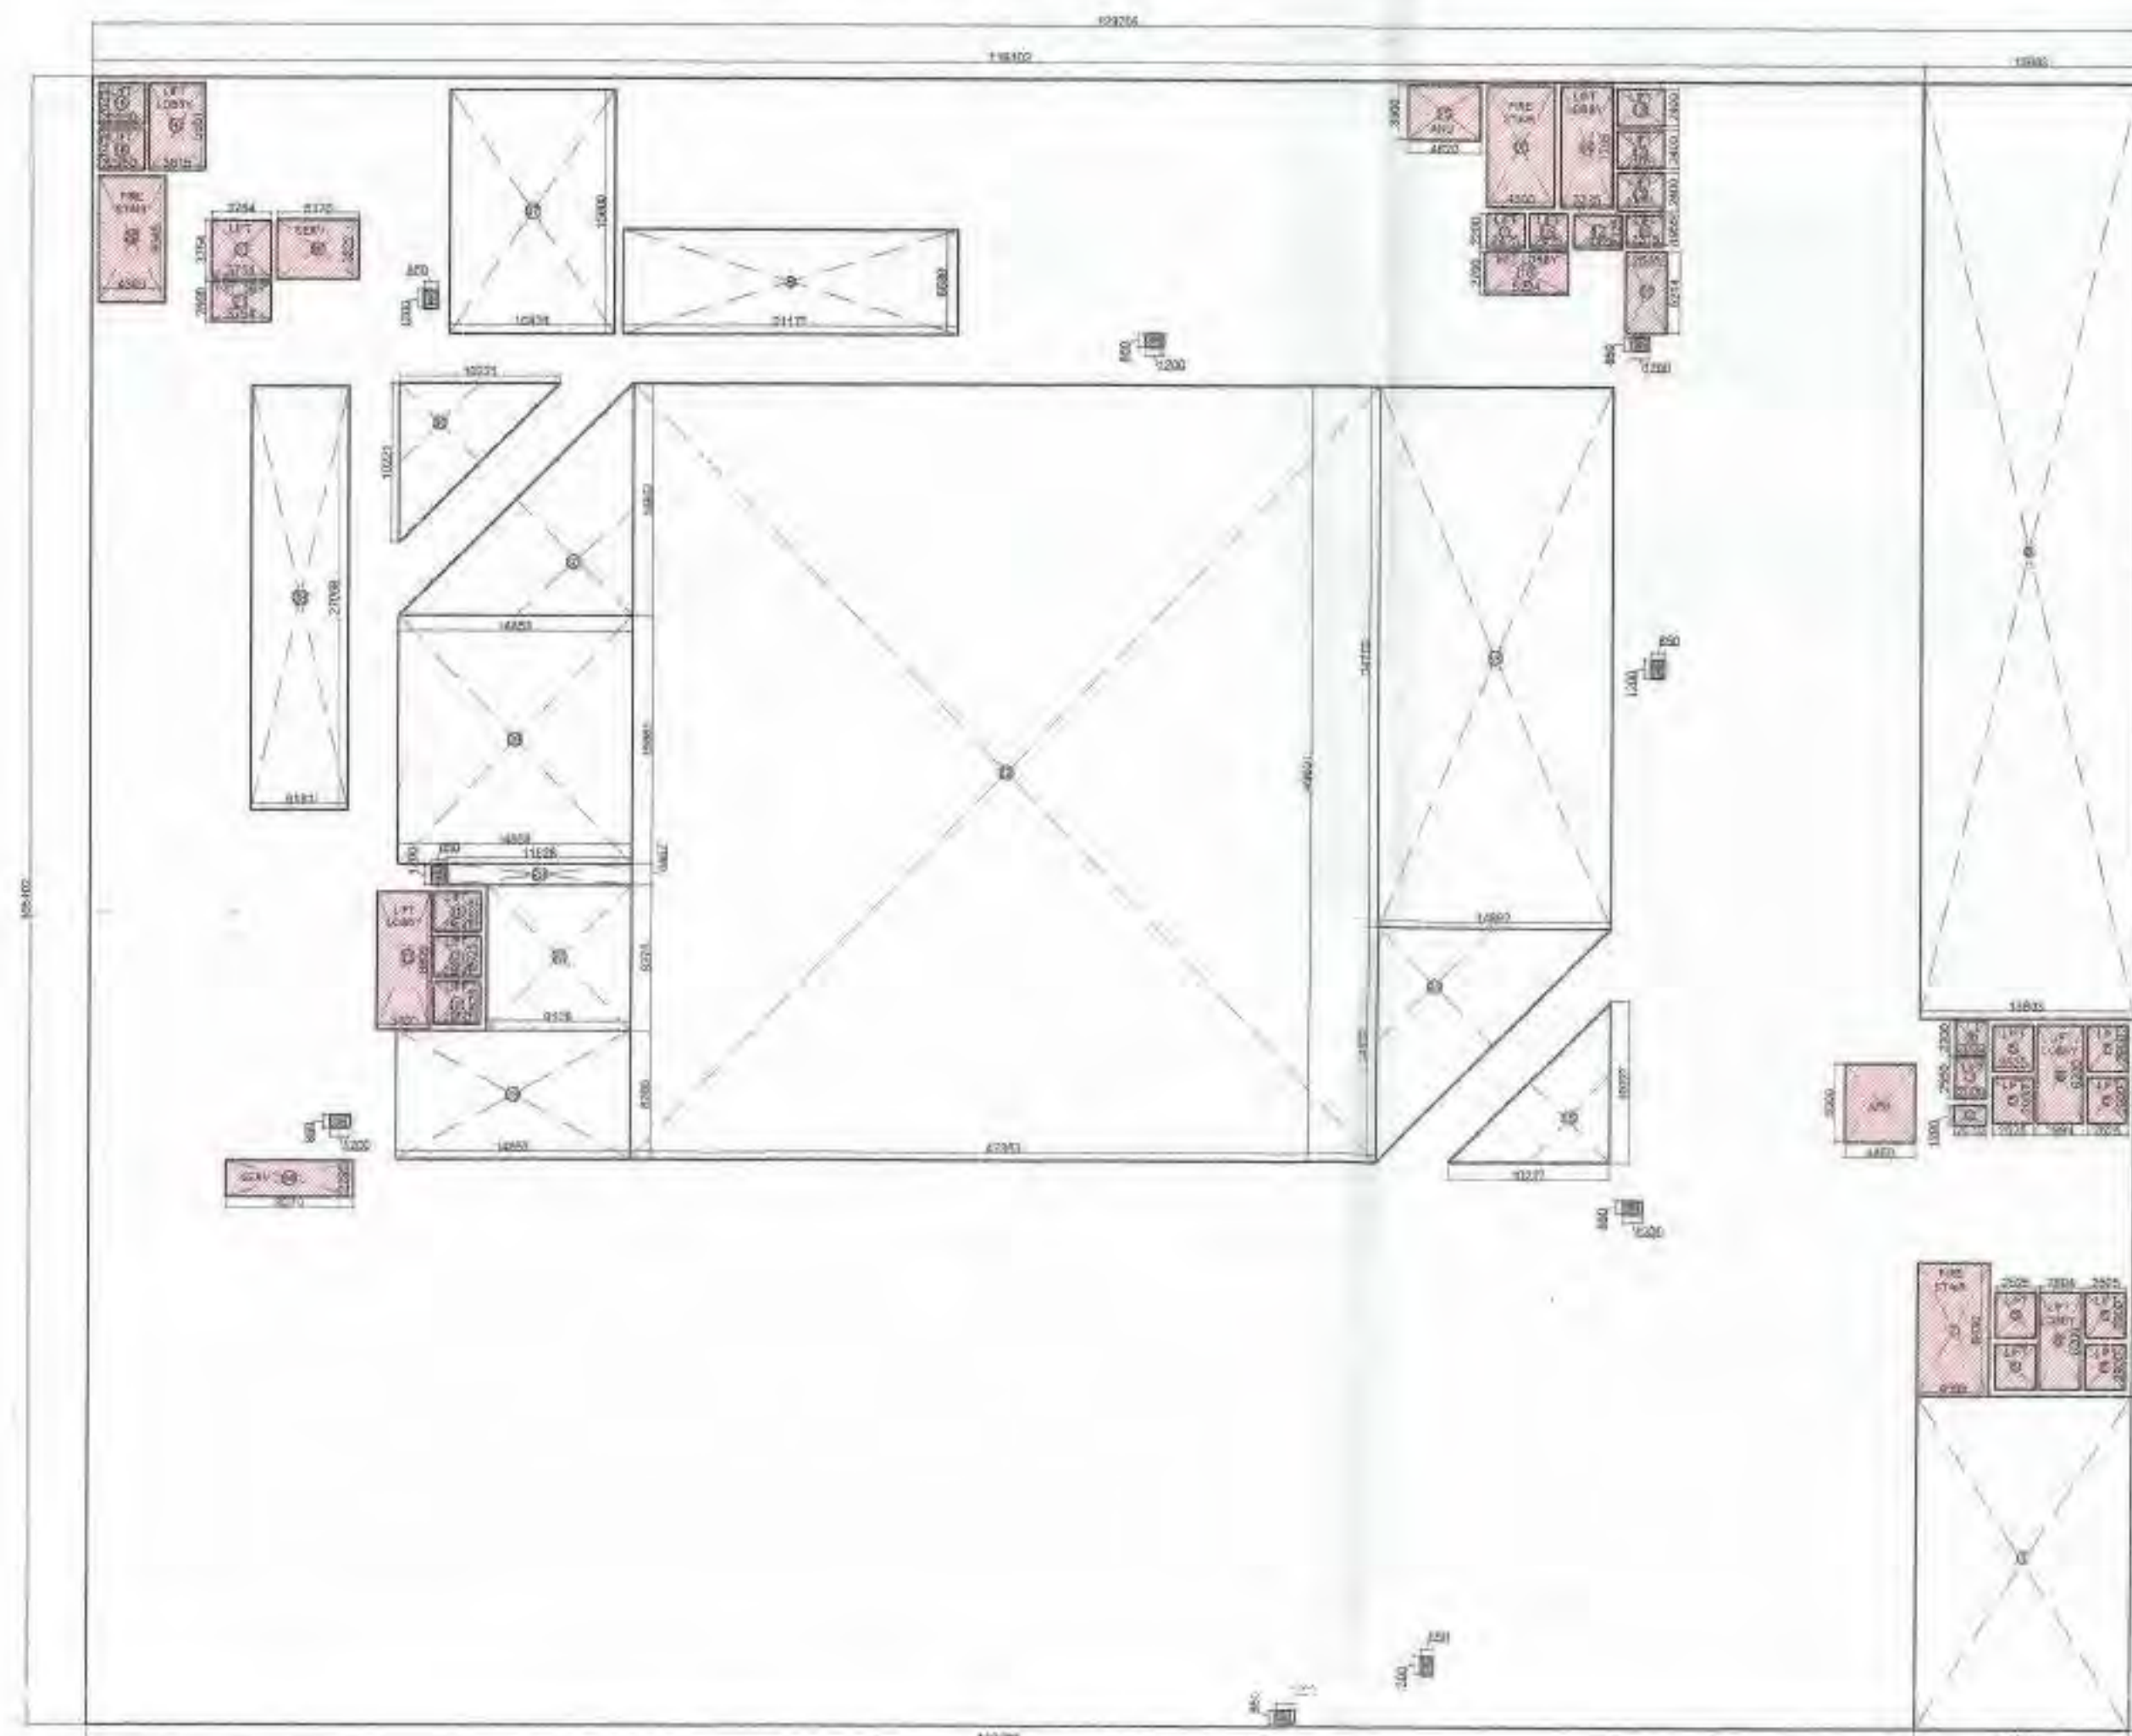

FOURTH FLOOR AREA DETAIL

| 7 FAR DETAIL ON FOURTH FLOOR                              |     |         |        |         |        |           |
|-----------------------------------------------------------|-----|---------|--------|---------|--------|-----------|
| TOTAL AREA                                                | =   | 129.705 | X      | 105.102 | =      | 13632.25  |
| LESS AREA:-                                               |     |         |        |         |        |           |
| 1                                                         | 1   | X       | 13.603 | X       | 21.301 | = 289.76  |
| 2                                                         | 1   | X       | 2.070  | X       | 1.290  | = 2.67    |
| 3                                                         | 1   | X       | 2.000  | X       | 2.550  | = 5.10    |
| 4                                                         | 1   | X       | 2.000  | X       | 2.200  | = 4.40    |
| 5                                                         | 8   | X       | 2.525  | X       | 2.900  | = 58.58   |
| 6                                                         | 1   | X       | 2.994  | X       | 6.200  | = 18.56   |
| 6A                                                        | 1   | X       | 2.694  | X       | 6.200  | = 16.70   |
| 7                                                         | 1   | X       | 4.599  | X       | 8.430  | = 38.77   |
| 8                                                         | 1   | X       | 13.603 | X       | 59.811 | = 813.61  |
| 9                                                         | 1   | X       | 21.177 | X       | 6.890  | = 141.87  |
| 10                                                        | 1   | X       | 2.545  | X       | 5.214  | = 13.27   |
| 11                                                        | 1   | X       | 2.375  | X       | 1.955  | = 4.64    |
| 12                                                        | 1   | X       | 3.065  | X       | 2.125  | = 6.51    |
| 13                                                        | 3   | X       | 2.975  | X       | 2.400  | = 21.42   |
| 14                                                        | 1   | X       | 3.325  | X       | 7.795  | = 25.92   |
| 15                                                        | 2   | X       | 2.425  | X       | 2.200  | = 10.67   |
| 16                                                        | 1   | X       | 5.294  | X       | 2.700  | = 14.29   |
| 17                                                        | 1   | X       | 4.300  | X       | 7.795  | = 33.52   |
| 18                                                        | 5   | X       | 2.950  | X       | 2.825  | = 38.72   |
| 19                                                        | 1   | X       | 3.815  | X       | 5.551  | = 20.07   |
| 20                                                        | 1   | X       | 3.754  | X       | 3.754  | = 14.09   |
| 21                                                        | 1   | X       | 3.754  | X       | 2.500  | = 9.39    |
| 22                                                        | 1   | X       | 4.300  | X       | 8.045  | = 34.59   |
| 23                                                        | 1   | X       | 3.400  | X       | 8.800  | = 29.92   |
| 24                                                        | 1   | X       | 8.070  | X       | 2.295  | = 18.52   |
| 25                                                        | 1   | X       | 4.620  | X       | 3.500  | = 16.17   |
| 26                                                        | 1   | X       | 14.853 | X       | 8.200  | = 121.79  |
| 27                                                        | 1   | X       | 9.128  | X       | 9.275  | = 84.66   |
| 28                                                        | 1   | X       | 11.628 | X       | 1.407  | = 16.36   |
| 29                                                        | 1   | X       | 14.853 | X       | 15.861 | = 235.56  |
| 30                                                        | 0.5 | X       | 14.853 | X       | 14.857 | = 110.34  |
| 31                                                        | 0.5 | X       | 10.221 | X       | 10.221 | = 52.23   |
| 32                                                        | 1   | X       | 47.353 | X       | 49.601 | = 2348.76 |
| 33                                                        | 1   | X       | 14.892 | X       | 34.709 | = 516.89  |
| 34                                                        | 0.5 | X       | 14.892 | X       | 14.892 | = 110.89  |
| 35                                                        | 0.5 | X       | 10.227 | X       | 10.227 | = 52.30   |
| 36                                                        | 1   | X       | 5.170  | X       | 3.822  | = 19.76   |
| 37                                                        | 1   | X       | 10.476 | X       | 15.600 | = 163.43  |
| 38                                                        | 1   | X       | 6.161  | X       | 27.068 | = 166.77  |
| SH                                                        | 9   | X       | 1.200  | X       | 0.850  | = 9.18    |
| AHU                                                       | 1   | X       | 4.450  | X       | 5.000  | = 22.25   |
| TOTAL LESS AREA                                           |     |         |        |         |        |           |
| TOTAL FOURTH FLOOR FAR = TOTAL AREA ( - ) TOTAL LESS AREA |     |         |        |         |        |           |
| 13632.25 - 5732.72 = 7899.54                              |     |         |        |         |        |           |
| TOTAL FOURTH FLOOR FAR AREA = 7899.54                     |     |         |        |         |        |           |

| 15 % PRESCRIBED FAR |   |        |
|---------------------|---|--------|
| ITEM                |   | AREA   |
| SERVICES            | = | 2.67   |
| LIFT WELL           | = | 5.10   |
| LIFT LOBBY          | = | 4.40   |
| LIFT WELL           | = | 58.58  |
| LIFT LOBBY          | = | 18.56  |
| LIFT LOBBY          | = | 16.70  |
| FIRE STAIRCASE      | = | 38.77  |
| SERVICES            | = | 13.27  |
| LIFT WELL           | = | 4.64   |
| LIFT LOBBY          | = | 6.51   |
| LIFT WELL           | = | 21.42  |
| LIFT LOBBY          | = | 25.92  |
| LIFT WELL           | = | 10.67  |
| LIFT LOBBY          | = | 14.29  |
| FIRE STAIRCASE      | = | 33.52  |
| LIFT WELL           | = | 38.72  |
| LIFT LOBBY          | = | 20.07  |
| LIFT WELL           | = | 14.09  |
| LIFT LOBBY          | = | 9.39   |
| FIRE STAIRCASE      | = | 34.59  |
| LIFT LOBBY          | = | 29.92  |
| SERVICES            | = | 18.52  |
| SERVICES            | = | 16.17  |
| SERVICES            | = | 19.76  |
| SERVICES            | = | 9.180  |
| SERVICES            | = | 22.250 |
| TOTAL               | = | 507.69 |

CLIENT :- GAURSONS HI-TECH INFRASTRUCTURE (P) LTD  
GAUR BIZ PARK PLOT NO.-1,  
ABHAY KHAND- II, INDIRAPURAM, GHAZIABAD

PROJECT :- PROPOSED COMMERCIAL "GAUR CITY MALL"  
PLOT NO. C-1-B / GH-01, AT GAUR CITY,  
SEC-04, GREATER NOIDA

SUBMISSION DRAWING


SCALE :-

TITLE :- FOURTH FLOOR PLAN & AREA DETAIL


OWNER'S SIGN ARCHITECT SIGN

GAURSONS HI-TECH INFRASTRUCTURE PVT. LTD. KAILASH AGGARWAL


SD-12

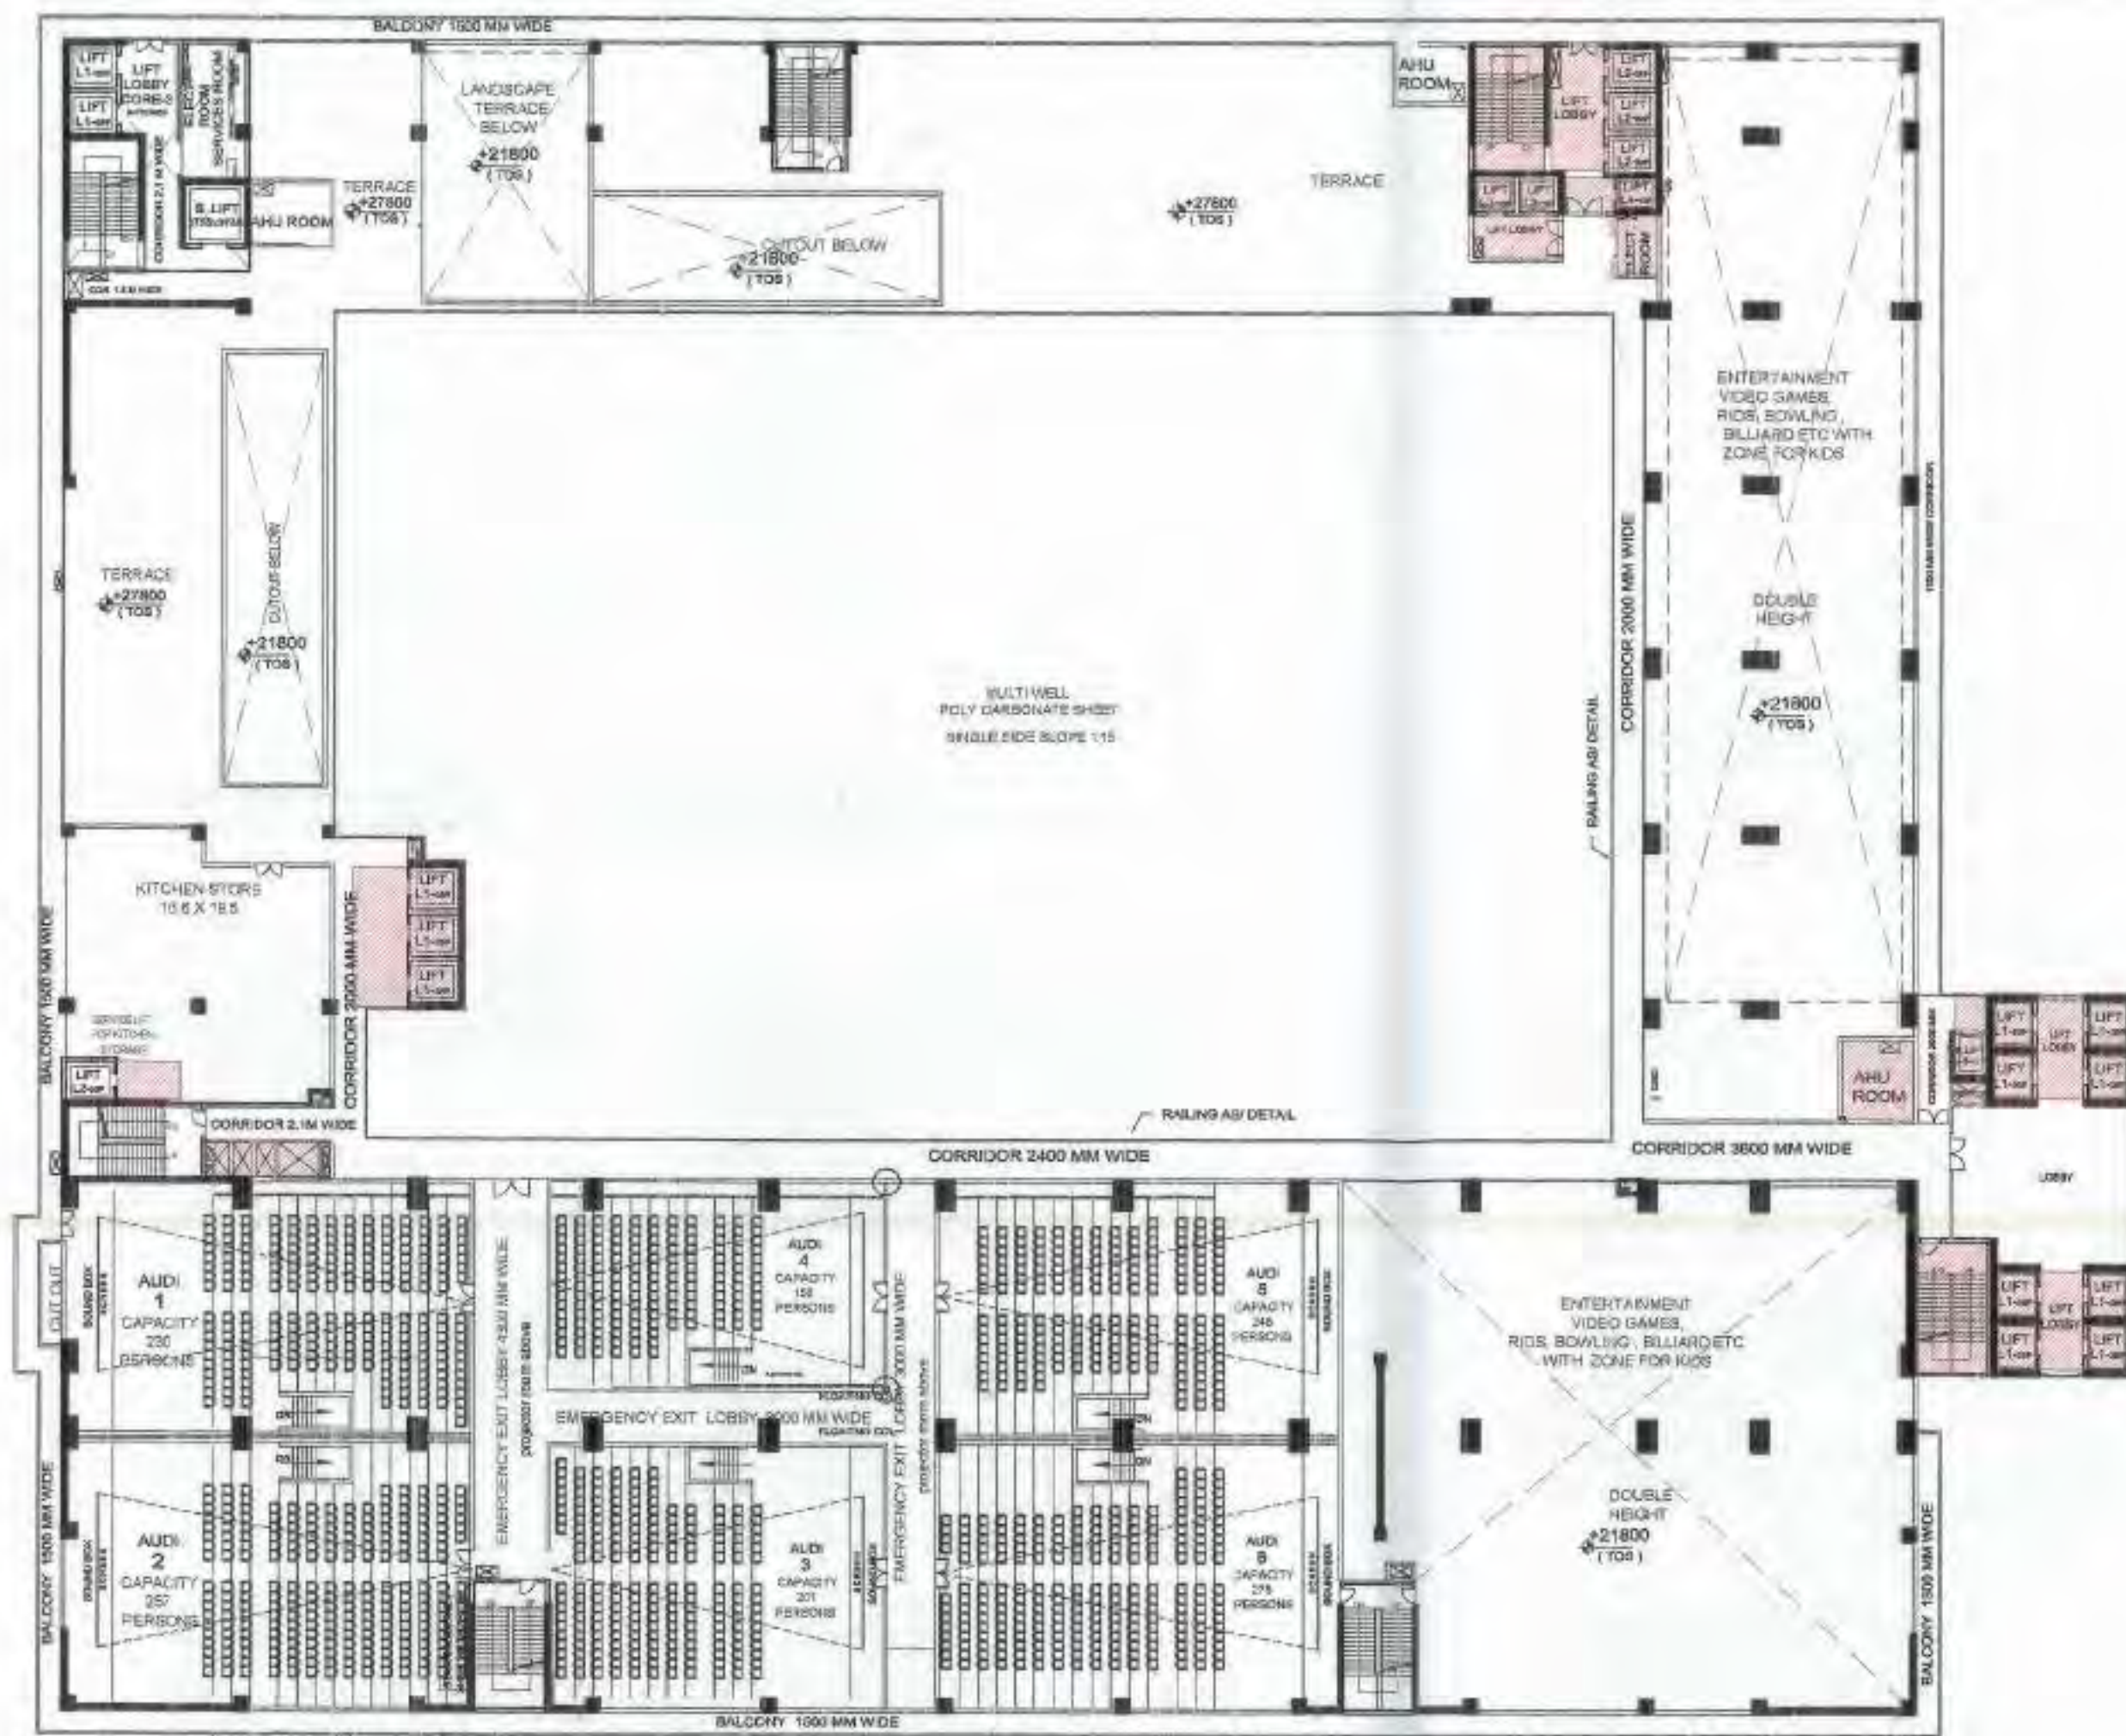

FIFTH FLOOR PLAN

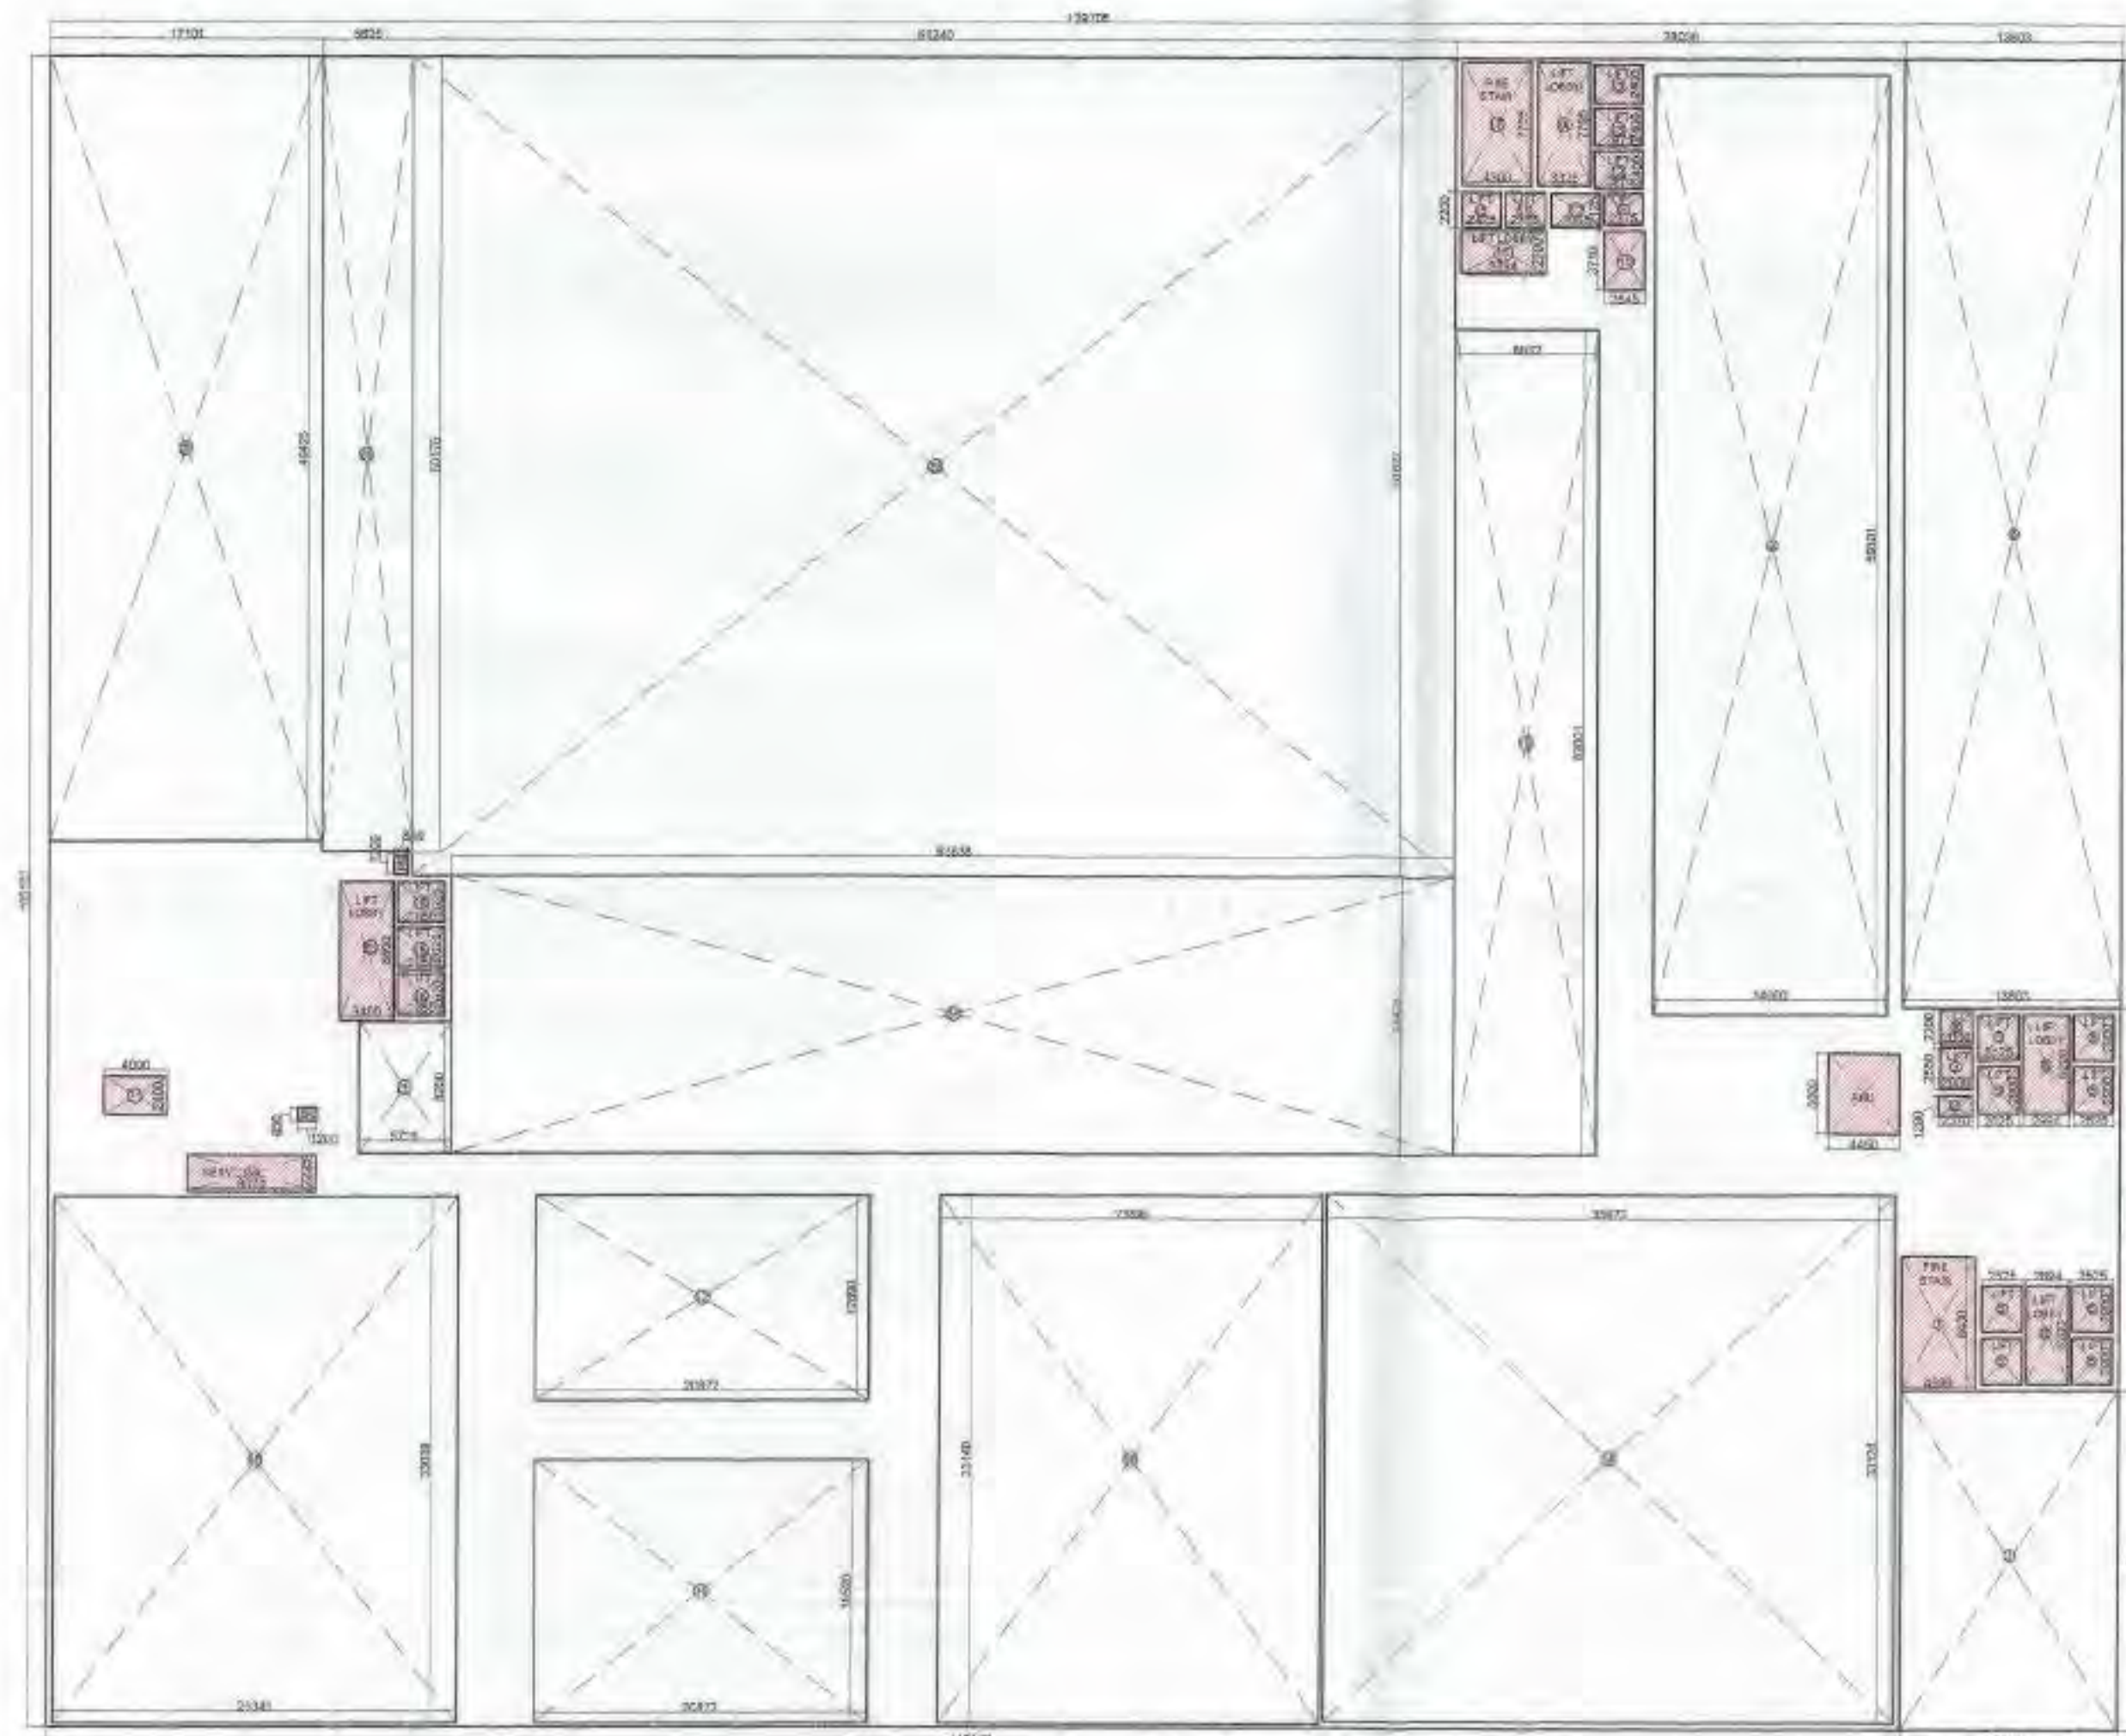

FIFTH FLOOR AREA DETAIL

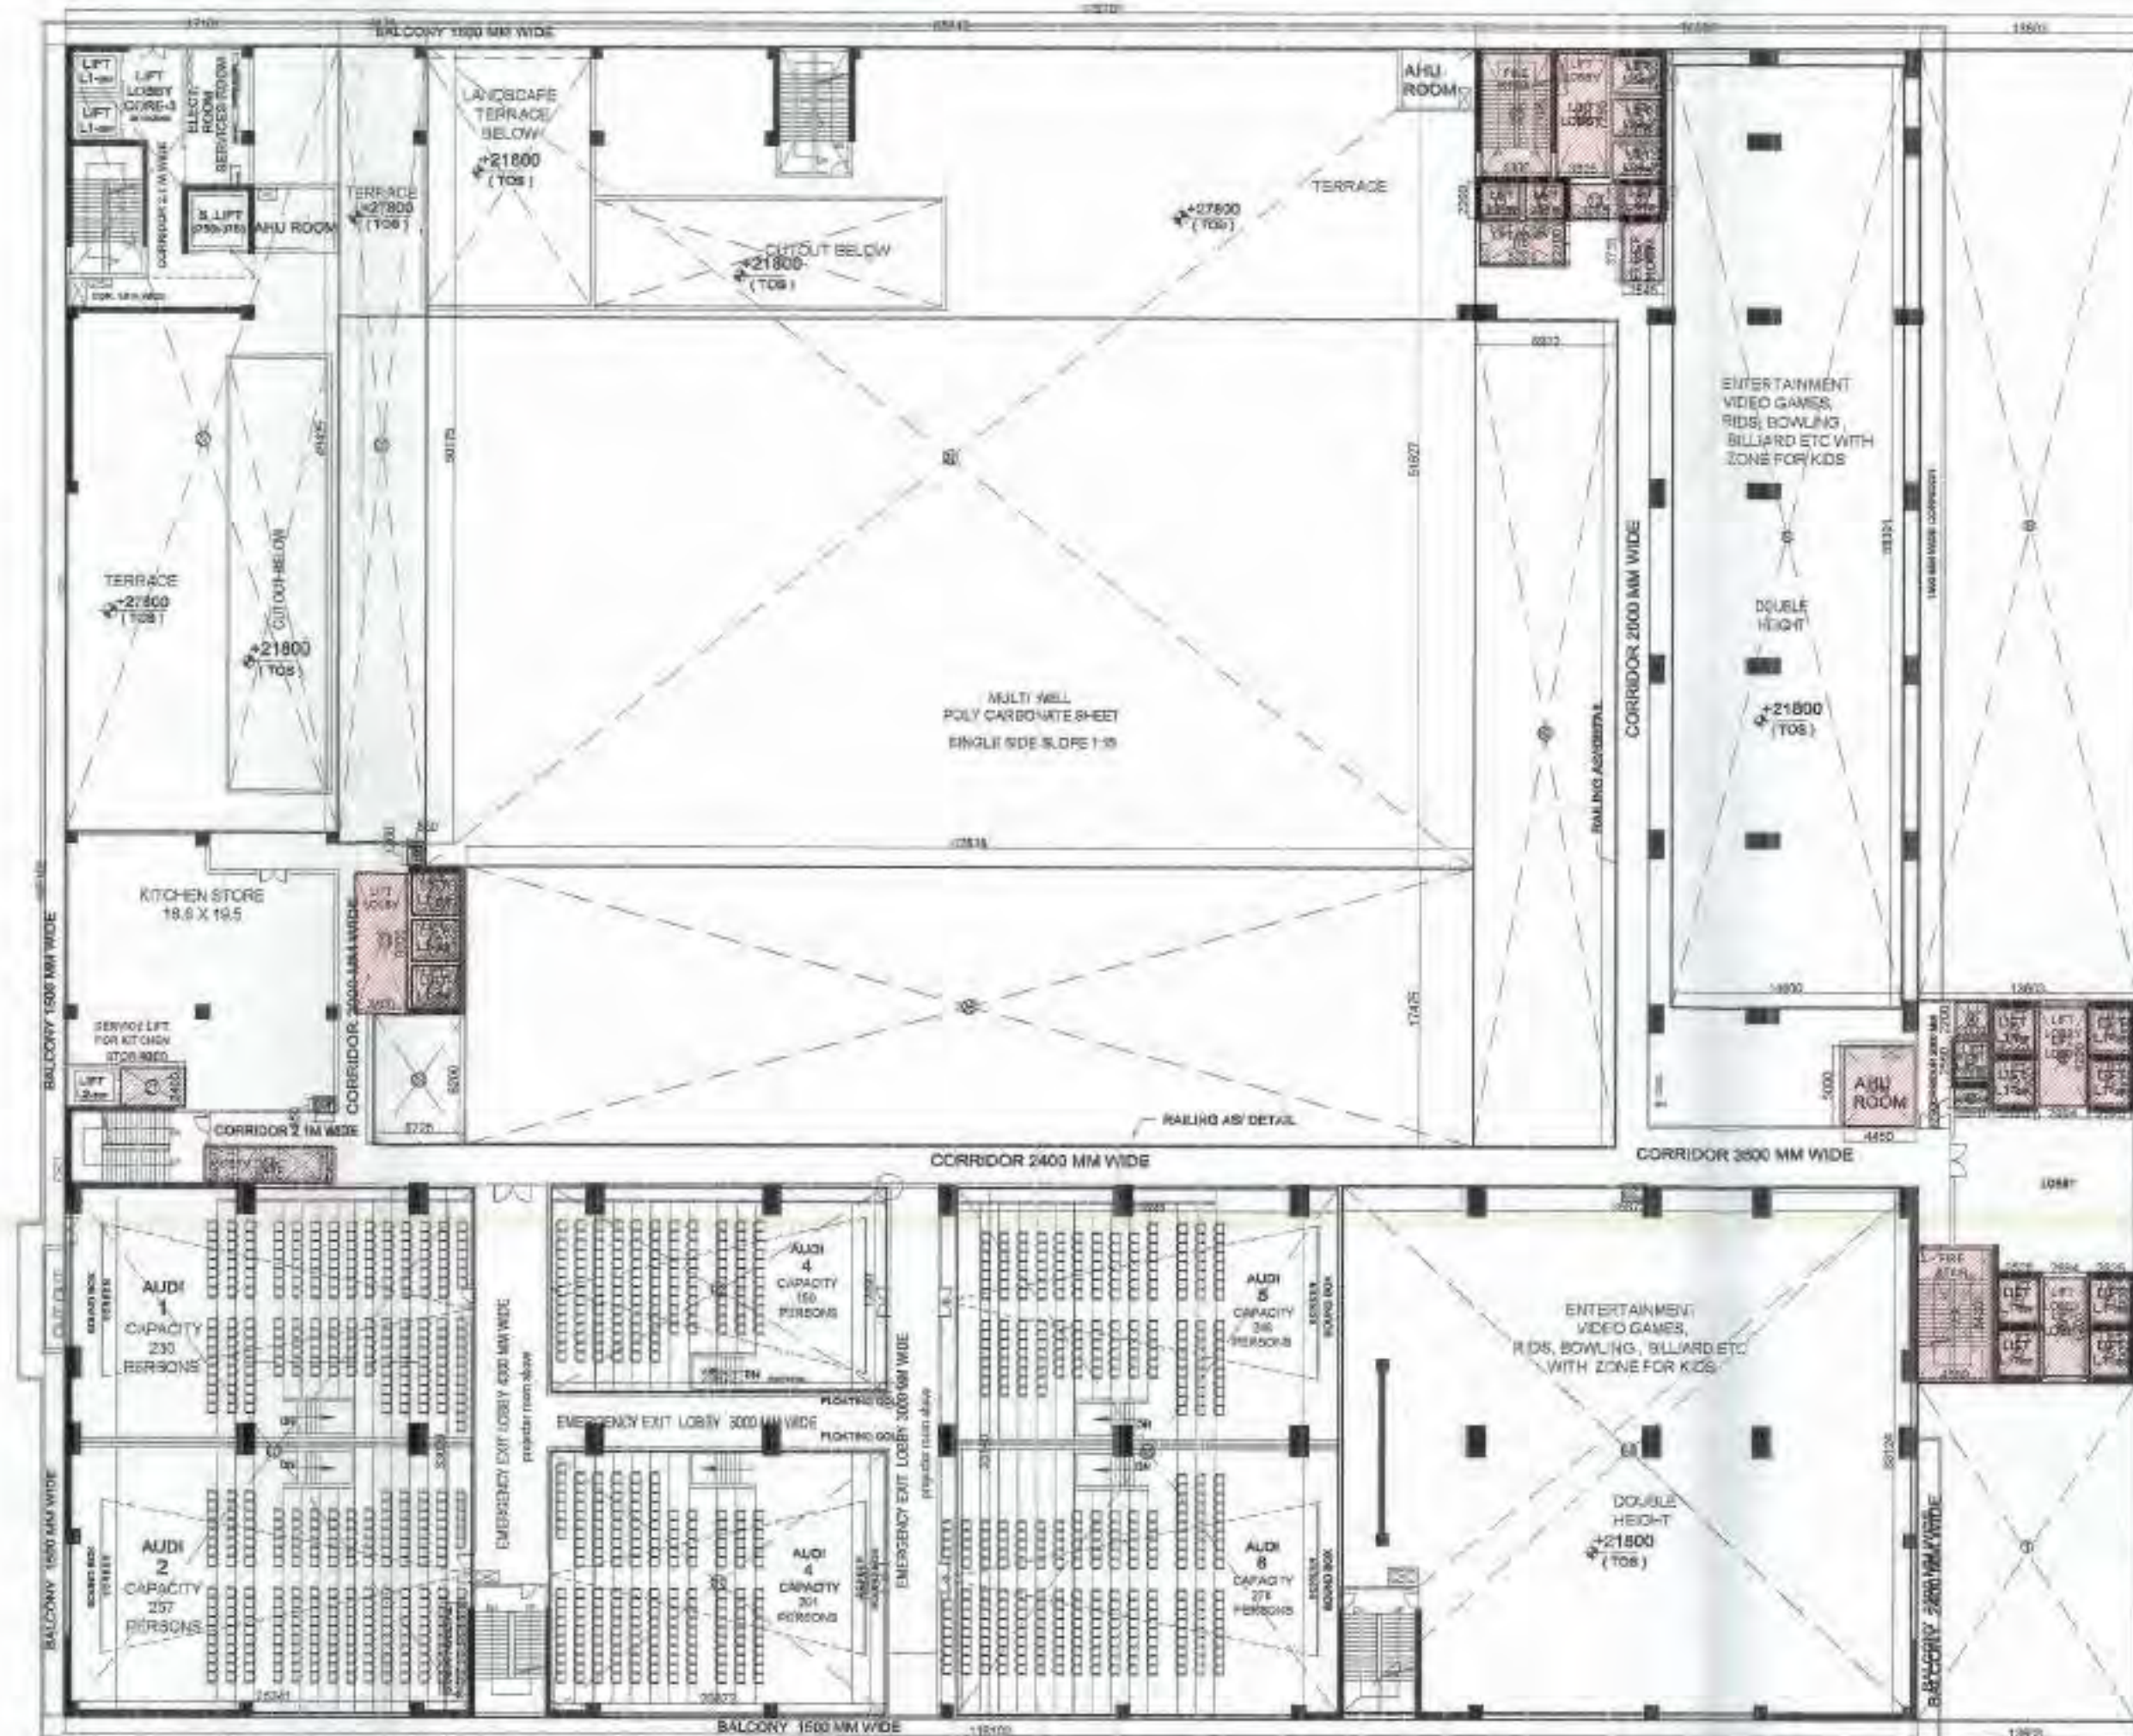

SUPERIMPOSED PLAN

| 8 FAR DETAIL ON FIFTH FLOOR                            |   |         |        |         |                               |
|--------------------------------------------------------|---|---------|--------|---------|-------------------------------|
| TOTAL AREA                                             | = | 129.705 | X      | 105.102 | = 13632.25                    |
| LESS AREA:-                                            |   |         |        |         |                               |
| 1                                                      | 1 | X       | 13.603 | X       | 21.301 = 289.76               |
| 2                                                      | 1 | X       | 2.070  | X       | 1.290 = 2.67                  |
| 3                                                      | 1 | X       | 2.000  | X       | 2.550 = 5.10                  |
| 4                                                      | 1 | X       | 2.000  | X       | 2.200 = 4.40                  |
| 5                                                      | 8 | X       | 2.525  | X       | 2.900 = 58.58                 |
| 6                                                      | 1 | X       | 2.994  | X       | 6.200 = 18.56                 |
| 6A                                                     | 1 | X       | 2.694  | X       | 6.200 = 16.70                 |
| 7                                                      | 1 | X       | 4.599  | X       | 8.430 = 38.77                 |
| 8                                                      | 1 | X       | 13.603 | X       | 59.811 = 813.61               |
| 9                                                      | 1 | X       | 14.600 | X       | 59.301 = 865.79               |
| 10                                                     | 1 | X       | 2.545  | X       | 3.710 = 9.44                  |
| 11                                                     | 1 | X       | 2.375  | X       | 1.955 = 4.64                  |
| 12                                                     | 1 | X       | 3.065  | X       | 2.125 = 6.51                  |
| 13                                                     | 3 | X       | 2.975  | X       | 2.400 = 21.42                 |
| 14                                                     | 1 | X       | 3.325  | X       | 7.795 = 25.92                 |
| 15                                                     | 2 | X       | 2.425  | X       | 2.200 = 10.67                 |
| 16                                                     | 1 | X       | 5.294  | X       | 2.700 = 14.29                 |
| 17                                                     | 1 | X       | 4.300  | X       | 7.795 = 33.52                 |
| 18                                                     | 3 | X       | 2.950  | X       | 2.625 = 23.23                 |
| 19                                                     | 1 | X       | 8.932  | X       | 52.001 = 464.47               |
| 20                                                     |   |         |        |         |                               |
| 21                                                     | 1 | X       | 4.000  | X       | 2.400 = 9.60                  |
| 22                                                     | 1 | X       | 65.340 | X       | 51.627 = 3373.31              |
| 23                                                     | 1 | X       | 3.400  | X       | 8.800 = 29.92                 |
| 24                                                     | 1 | X       | 8.070  | X       | 2.295 = 18.52                 |
| 25                                                     |   |         |        |         |                               |
| 26                                                     | 1 | X       | 5.625  | X       | 50.175 = 282.23               |
| 27                                                     | 1 | X       | 17.101 | X       | 49.425 = 845.22               |
| 28                                                     | 1 | X       | 62.838 | X       | 17.475 = 1098.09              |
| 29                                                     | 1 | X       | 5.725  | X       | 8.200 = 46.95                 |
| 30                                                     | 1 | X       | 25.341 | X       | 33.039 = 837.24               |
| 31                                                     | 1 | X       | 20.872 | X       | 16.520 = 344.81               |
| 32                                                     | 1 | X       | 20.872 | X       | 12.890 = 269.04               |
| 33                                                     | 1 | X       | 23.898 | X       | 33.140 = 791.98               |
| 34                                                     | 1 | X       | 35.672 | X       | 33.124 = 1181.60              |
|                                                        |   |         |        |         |                               |
| SH                                                     | 2 | X       | 1.200  | X       | 0.850 = 2.04                  |
| AHU                                                    | 1 | X       | 4.450  | X       | 5.000 = 22.25                 |
| TOTAL LESS AREA = 11880.86                             |   |         |        |         |                               |
| TOTAL FIFTH FLOOR FAR = TOTAL AREA (-) TOTAL LESS AREA |   |         |        |         |                               |
|                                                        |   |         |        |         | 13632.25 - 11880.86 = 1751.39 |
| TOTAL FIFTH FLOOR FAR AREA = 1751.39                   |   |         |        |         |                               |
| 15 % PRESCRIBED FAR                                    |   |         |        |         |                               |
| ITEM                                                   |   |         |        |         | AREA                          |
| SERVICES                                               | = |         |        |         | 2.67                          |
| LIFT WELL                                              | = |         |        |         | 5.10                          |
| LIFT LOBBY                                             | = |         |        |         | 4.40                          |
| LIFT WELL                                              | = |         |        |         | 58.58                         |
| LIFT LOBBY                                             | = |         |        |         | 18.56                         |
| LIFT LOBBY                                             | = |         |        |         | 16.70                         |
| FIRE STAIRCASE                                         | = |         |        |         | 38.77                         |
| SERVICES                                               | = |         |        |         | 9.44                          |
| LIFT WELL                                              | = |         |        |         | 4.64                          |
| LIFT LOBBY                                             | = |         |        |         | 6.51                          |
| LIFT WELL                                              | = |         |        |         | 21.42                         |
| LIFT LOBBY                                             | = |         |        |         | 25.92                         |
| LIFT WELL                                              | = |         |        |         | 10.67                         |
| LIFT LOBBY                                             | = |         |        |         | 14.29                         |
| FIRE STAIRCASE                                         | = |         |        |         | 33.52                         |
| LIFT WELL                                              | = |         |        |         | 23.23                         |
| LIFT LOBBY                                             | = |         |        |         | 9.60                          |
| LIFT LOBBY                                             | = |         |        |         | 29.92                         |
| SERVICES                                               | = |         |        |         | 18.52                         |
| SERVICES                                               | = |         |        |         | 2.04                          |
| SERVICES                                               | = |         |        |         | 22.25                         |
| TOTAL                                                  | = |         |        |         | 376.77                        |

CLIENT :- GAURSONS HI-TECH INFRASTRUCTURE (P) LTD  
GAUR BIZ PARK PLOT NO.- 1,  
ABHAY KHAND-II, INDIRAPURAM, GHAZIABAD

PROJECT :- PROPOSED COMMERCIAL "GAUR CITY MALL"  
PLOT NO. C-1-B / GH-01, AT GAUR CITY,  
SEC-04, GREATER NOIDA




SUBMISSION DRAWING

SCALE :-

TITLE :- FIFTH FLOOR PLAN & AREA DETAIL




OWNER'S SIGN ARCHITECT SIGN

DRG. NO. SD-13

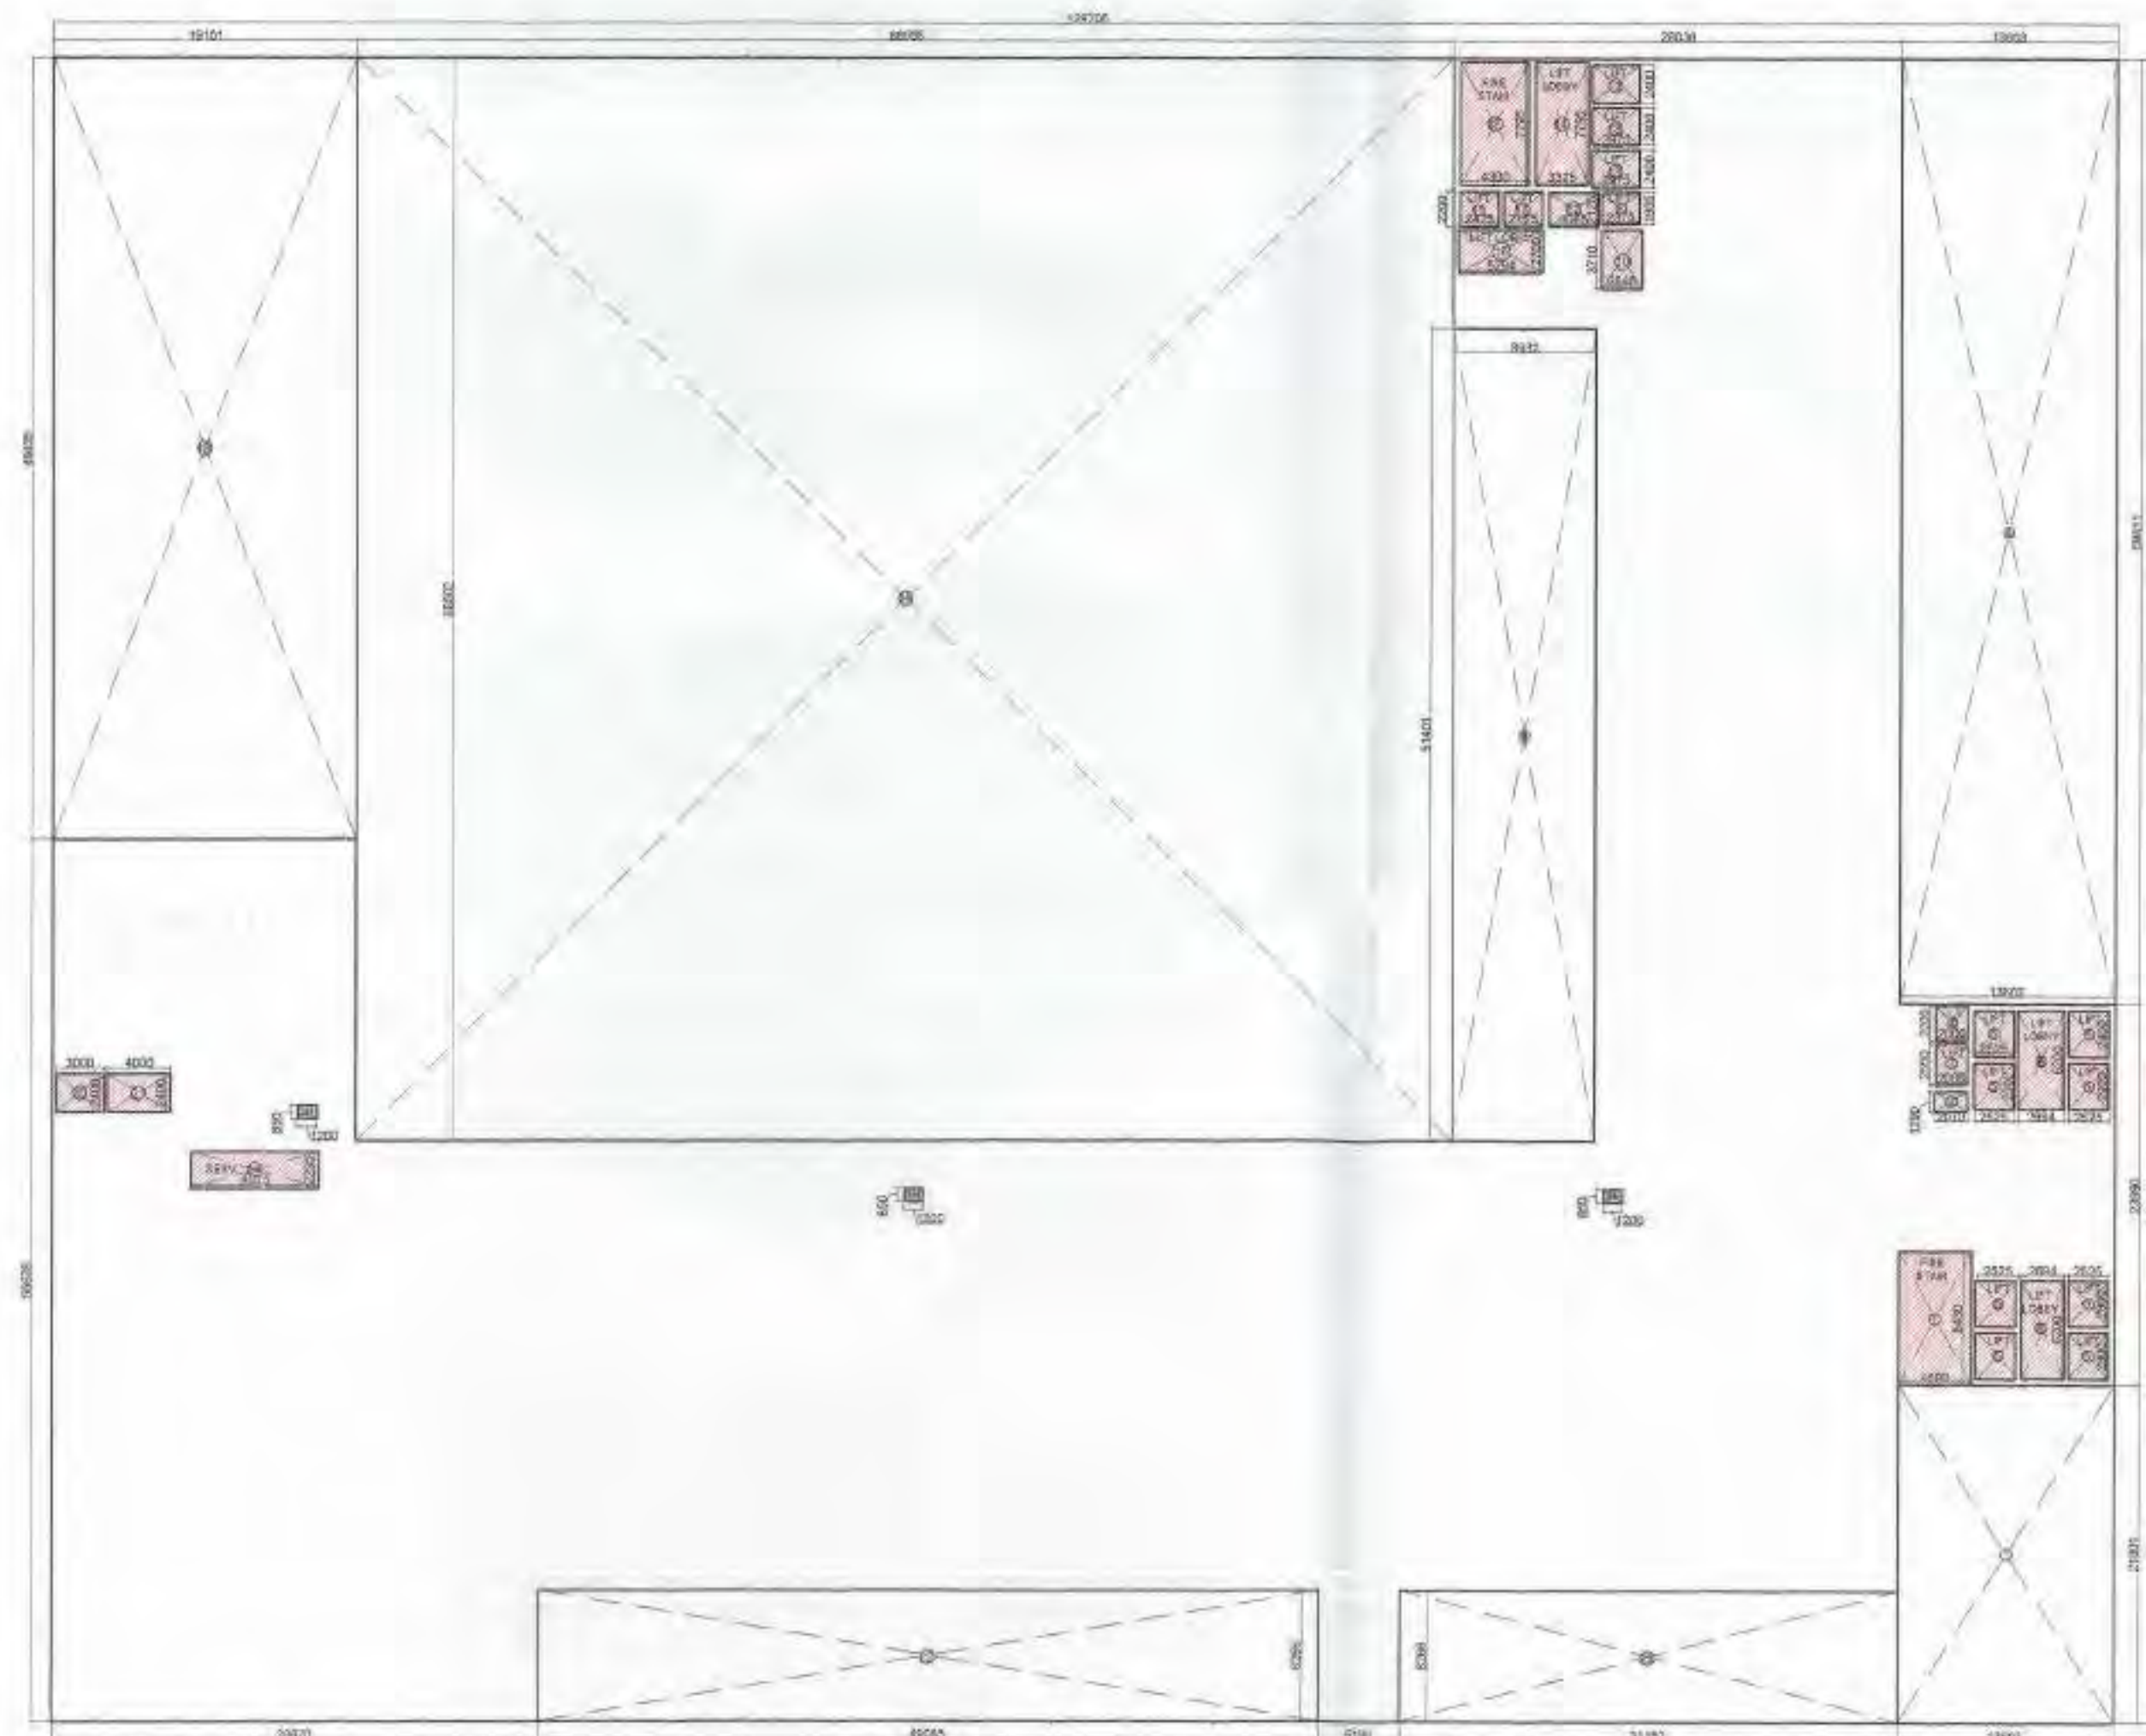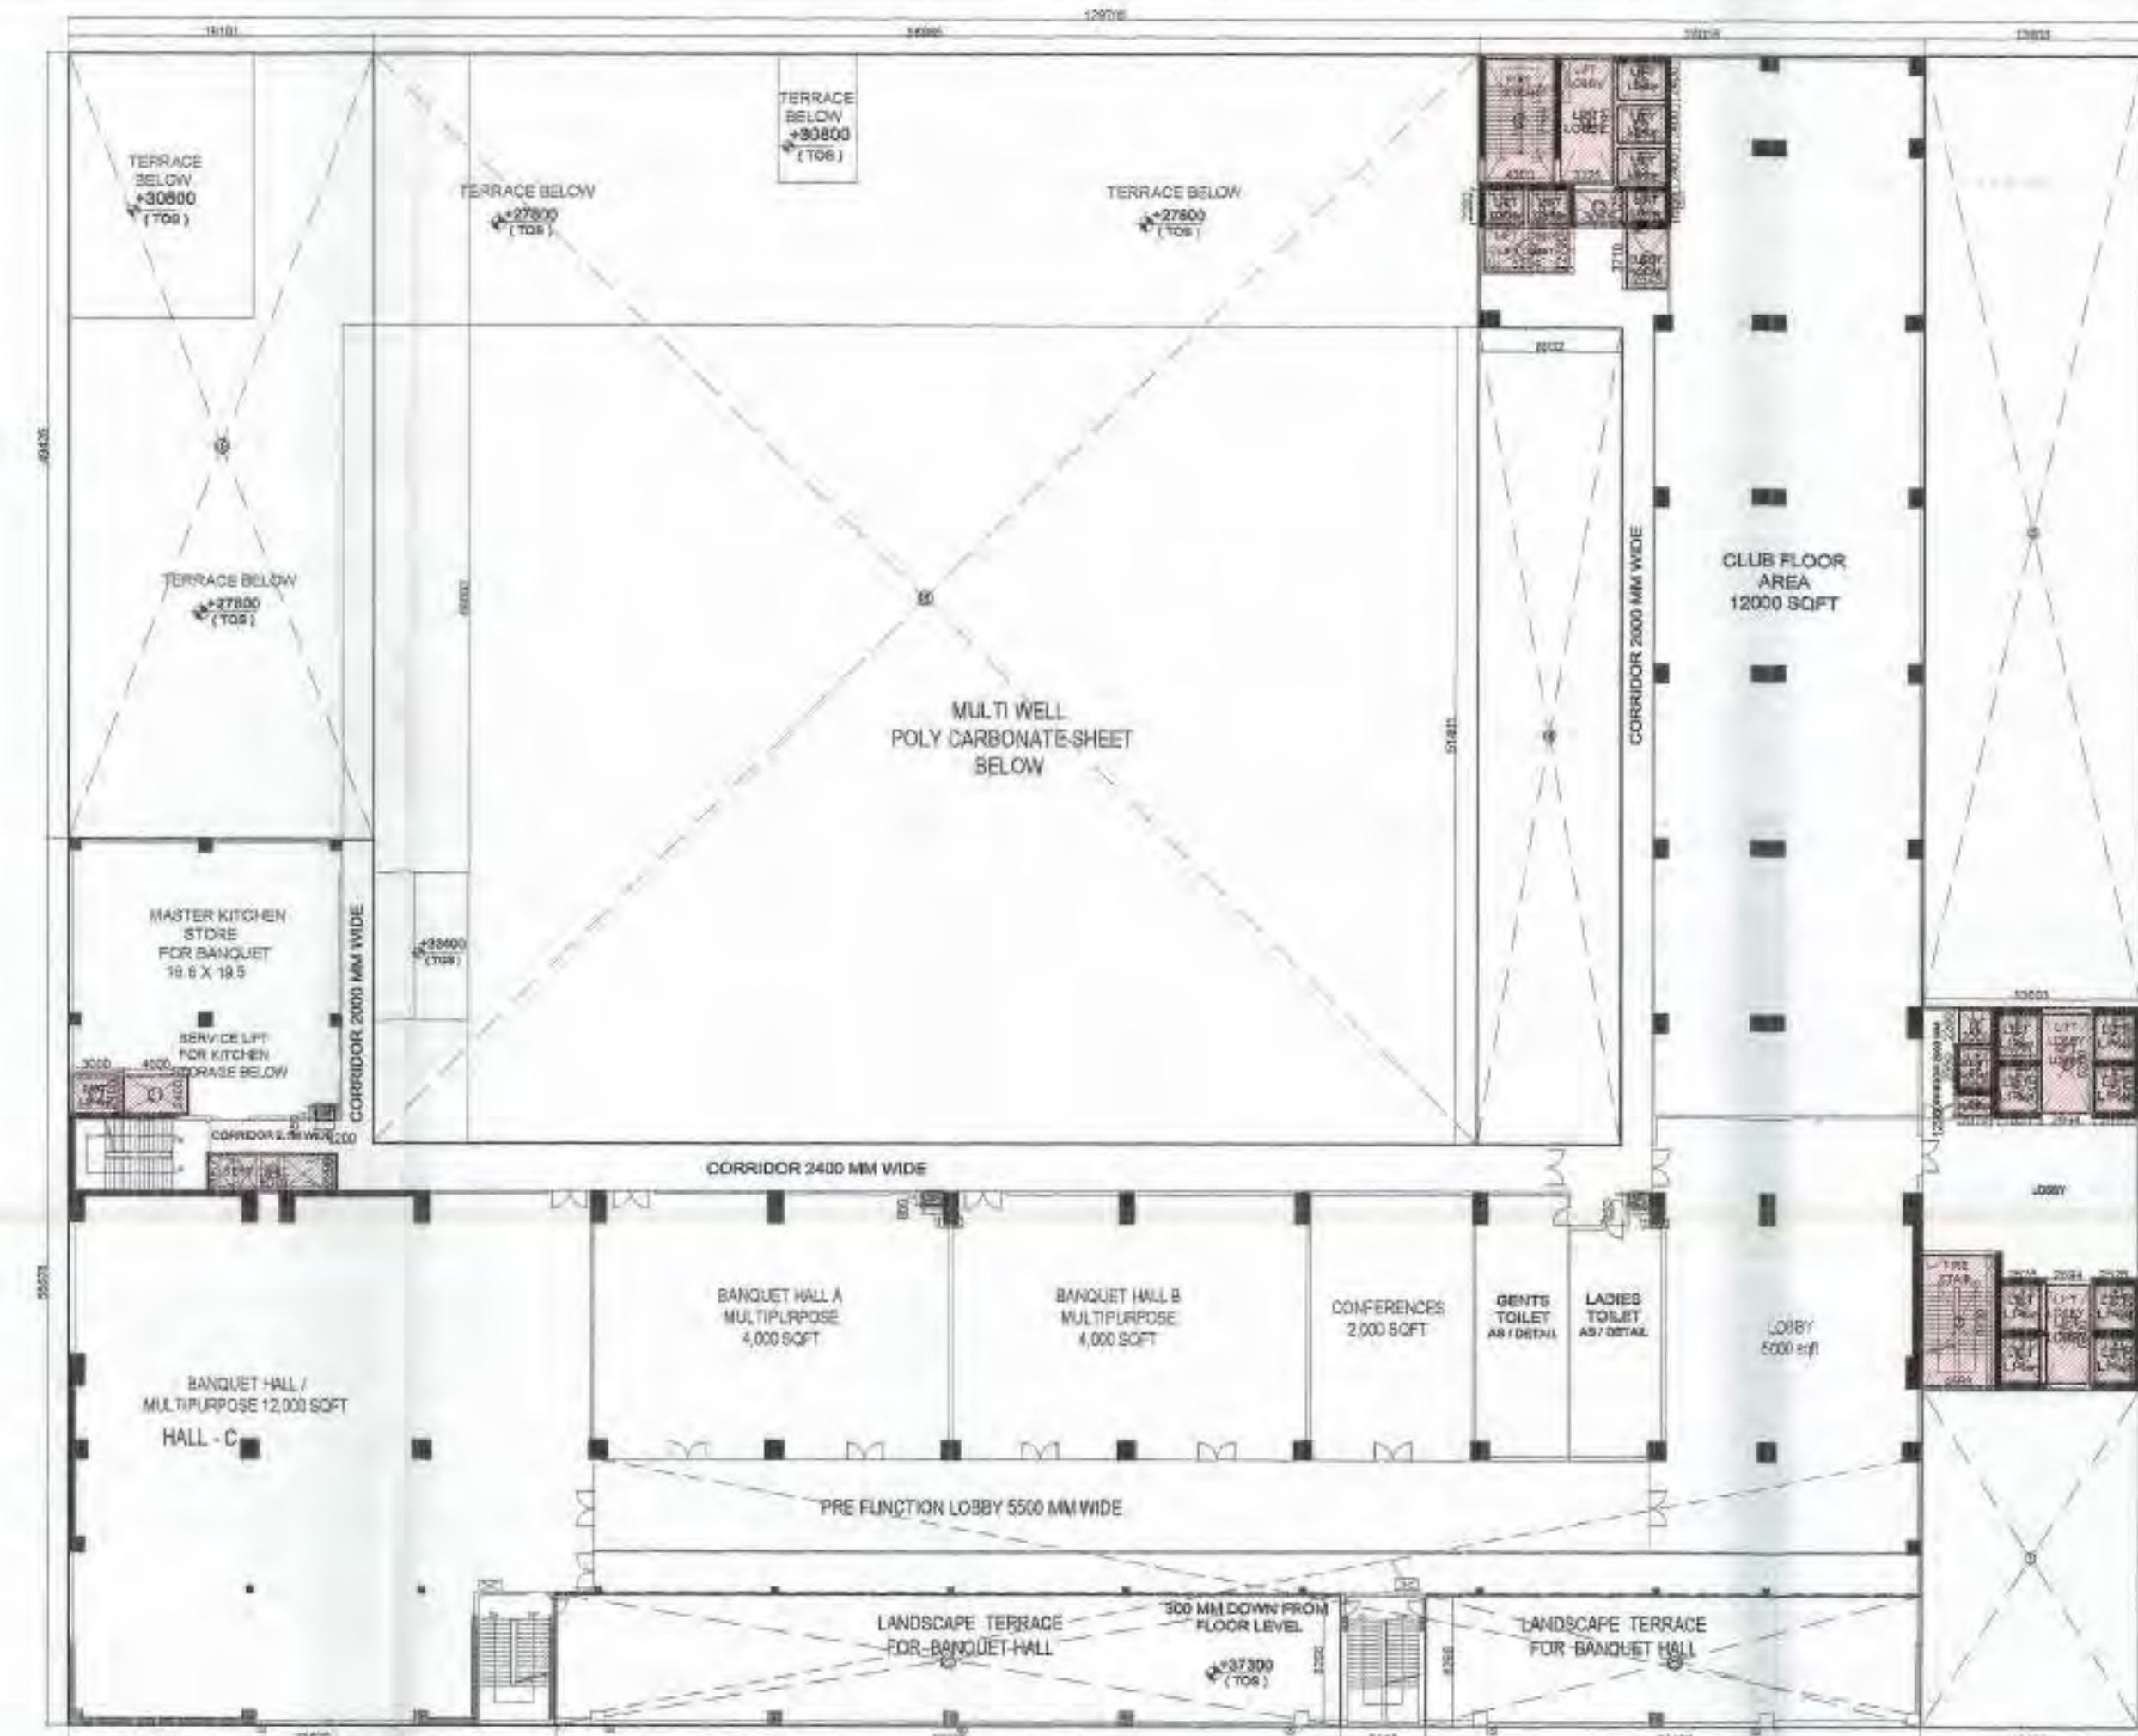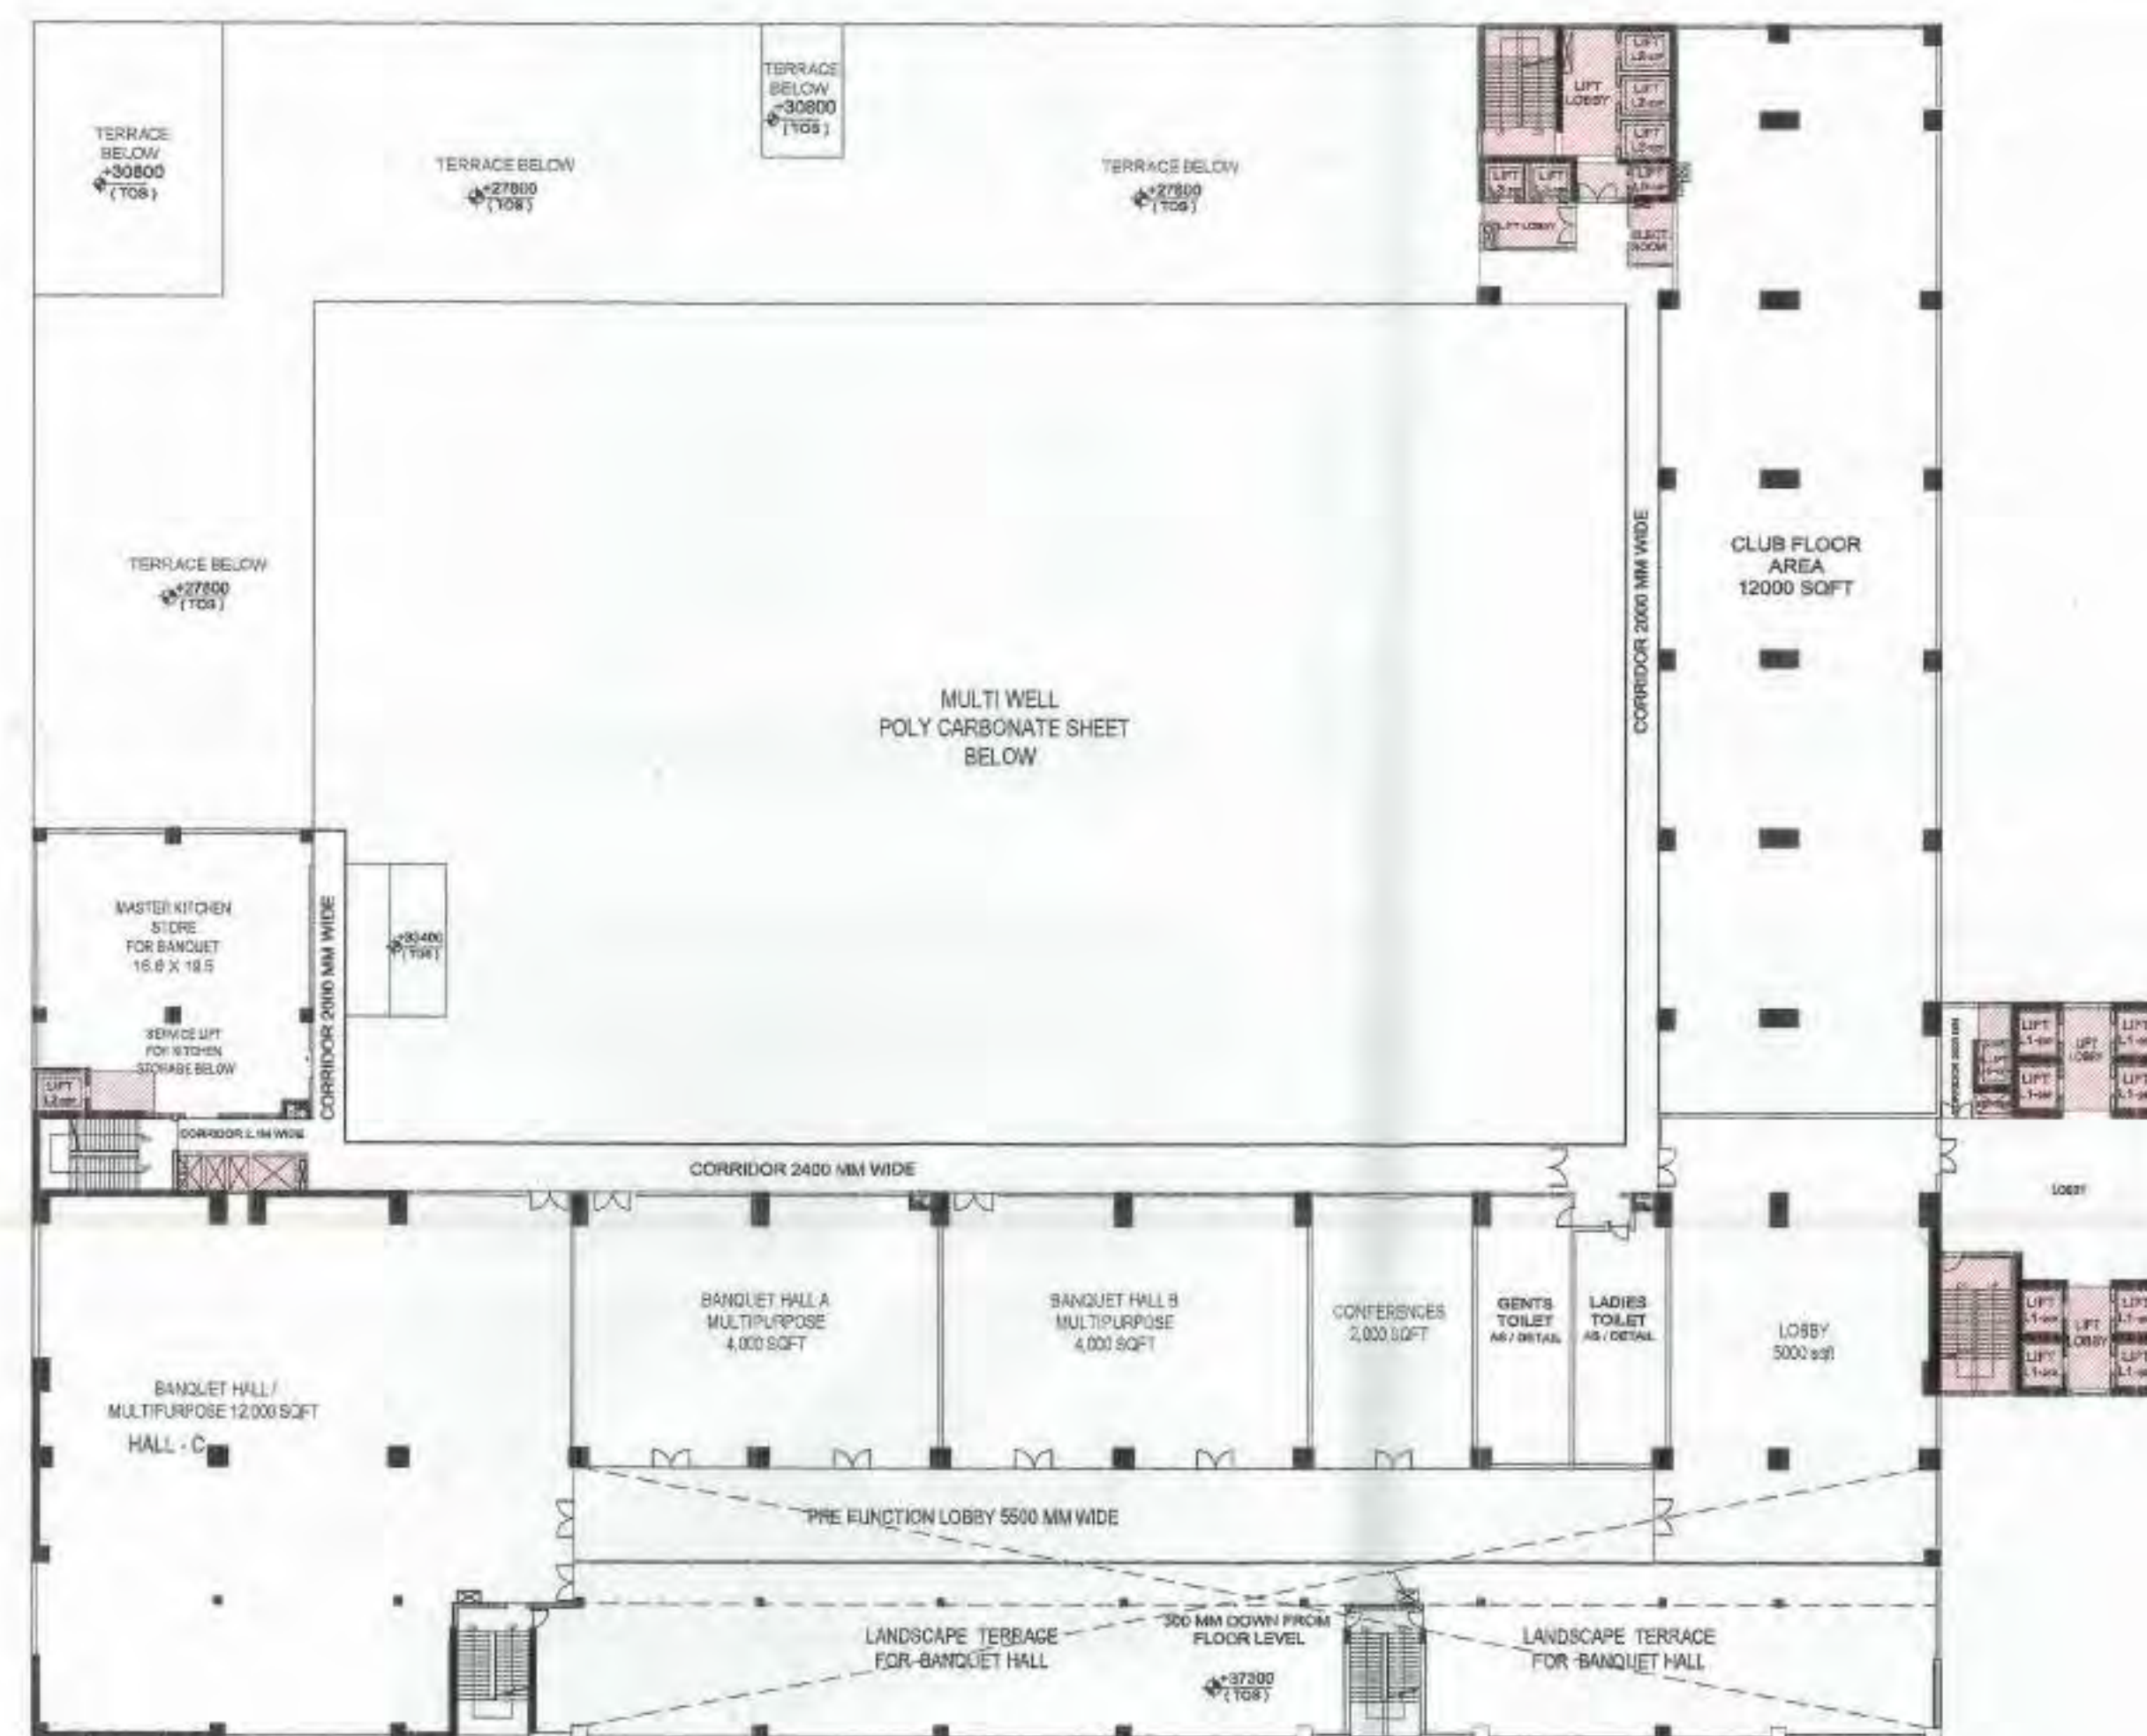[illegible]

| 15 % PRESCRIBED FAR |   |        |
|---------------------|---|--------|
| ITEM                |   | AREA   |
| SERVICES            | = | 2.67   |
| LIFT WELL           | = | 5.10   |
| LIFT LOBBY          | = | 4.40   |
| LIFT WELL           | = | 58.56  |
| LIFT LOBBY          | = | 18.50  |
| LIFT LOBBY          | = | 16.70  |
| FIRE STAIRCASE      | = | 38.71  |
|                     |   |        |
| SERVICES            | = | 9.44   |
| LIFT WELL           | = | 4.64   |
| LIFT LOBBY          | = | 6.51   |
| LIFT WELL           | = | 21.42  |
| LIFT LOBBY          | = | 25.92  |
| LIFT WELL           | = | 10.67  |
| LIFT LOBBY          | = | 14.29  |
| FIRE STAIRCASE      | = | 33.52  |
|                     |   |        |
| LIFT WELL           | = | 7.20   |
| LIFT LOBBY          | = | 9.60   |
|                     |   |        |
| SERVICES            | = | 18.52  |
|                     |   |        |
|                     |   |        |
| SERVICES            | = | 3.060  |
| TOTAL               | = | 309.58 |

|   |   |
|---|---|
| CLIENT :-<br>GAURSONS HI-TECH INFRASTRUCTURE (P) LTD<br>GAUR BIZ PARK PLOT NO.- 1,<br>ABHAY KHAND- II, INDIRAPURAM, GHAZIABAD                                             |   |
| PROJECT :-<br>PROPOSED COMMERCIAL 'GAUR CITY MALL'<br>PLOT NO. C-1-B / GH-01, AT GAUR CITY,<br>SEC -04, GREATER NOIDA                                                     |   |
| <input checked="" type="checkbox"/> SUBMISSION DRAWING   |   |
| SCALE :-   |   |
| TITLE :- SIXTH FLOOR PLAN & AREA DETAIL   |   |
| OWNER'S SIGN<br><br>GAURSONS HI-TECH INFRASTRUCTURE (P) LTD.<br>AUTHORIZED SIGNATORY | ARCHITECT SIGN<br><br>KARAN KUMAR |
| DRG. NO. :- SD-14   |   |

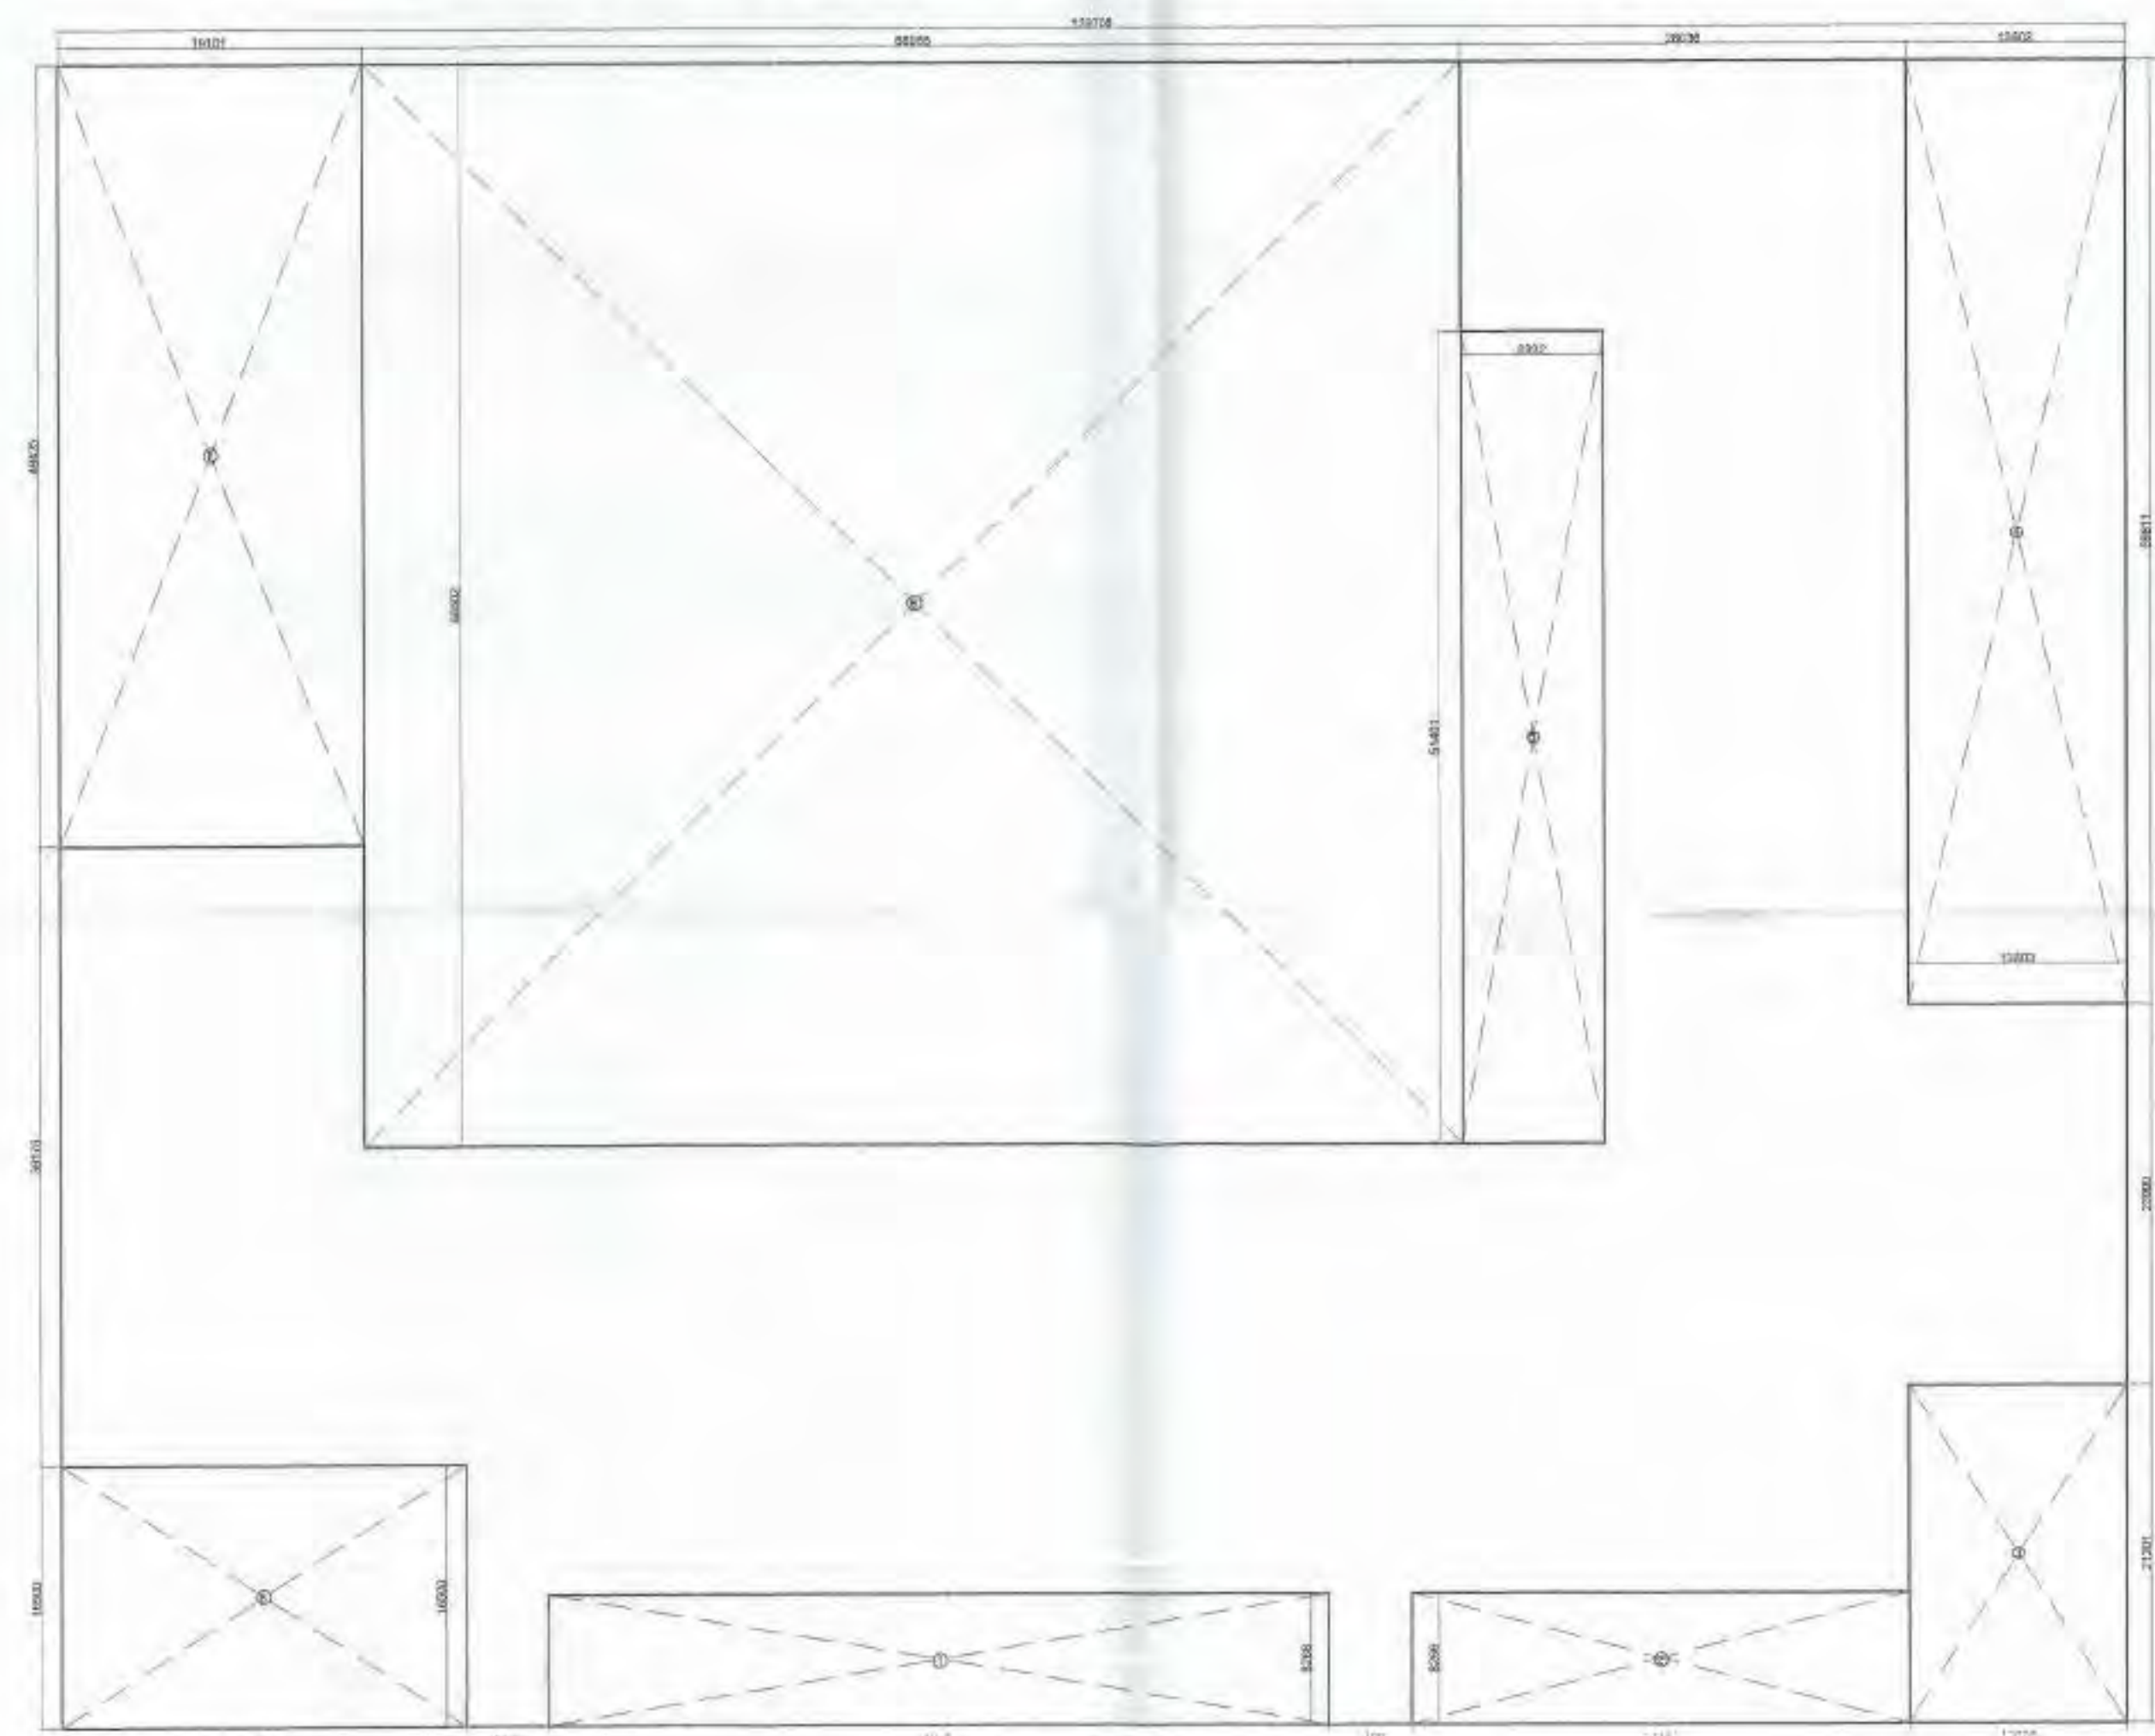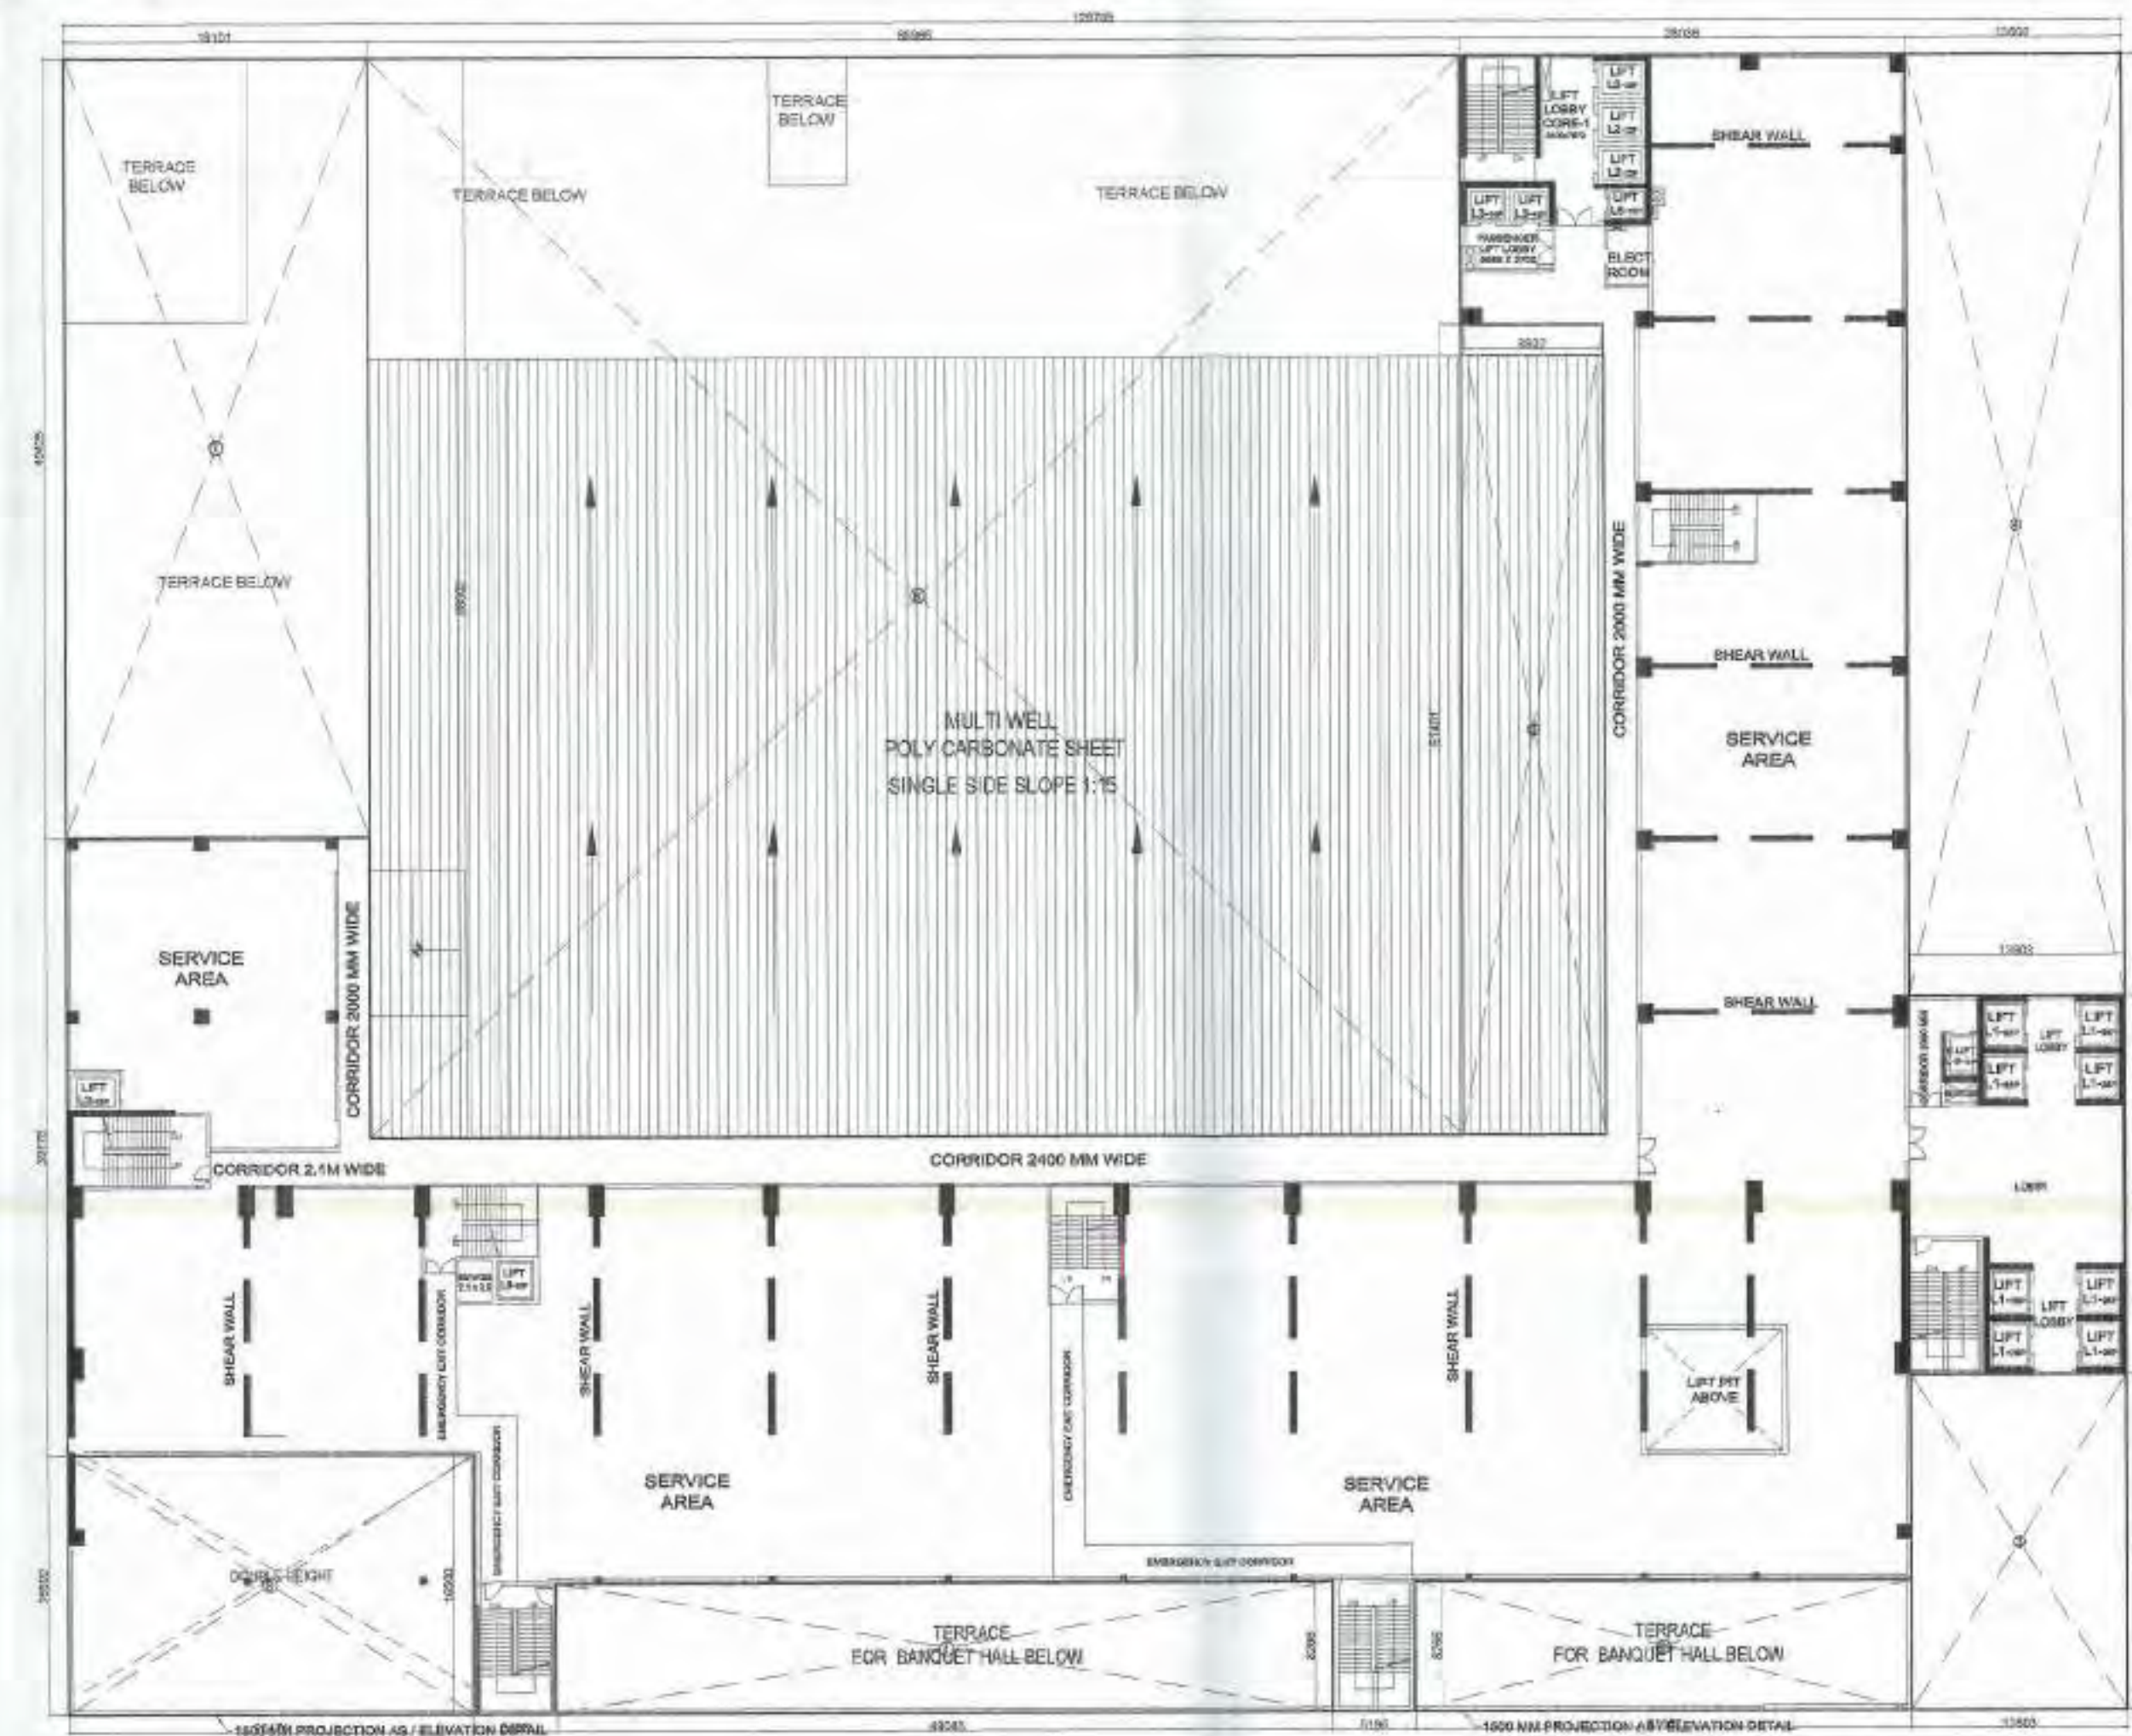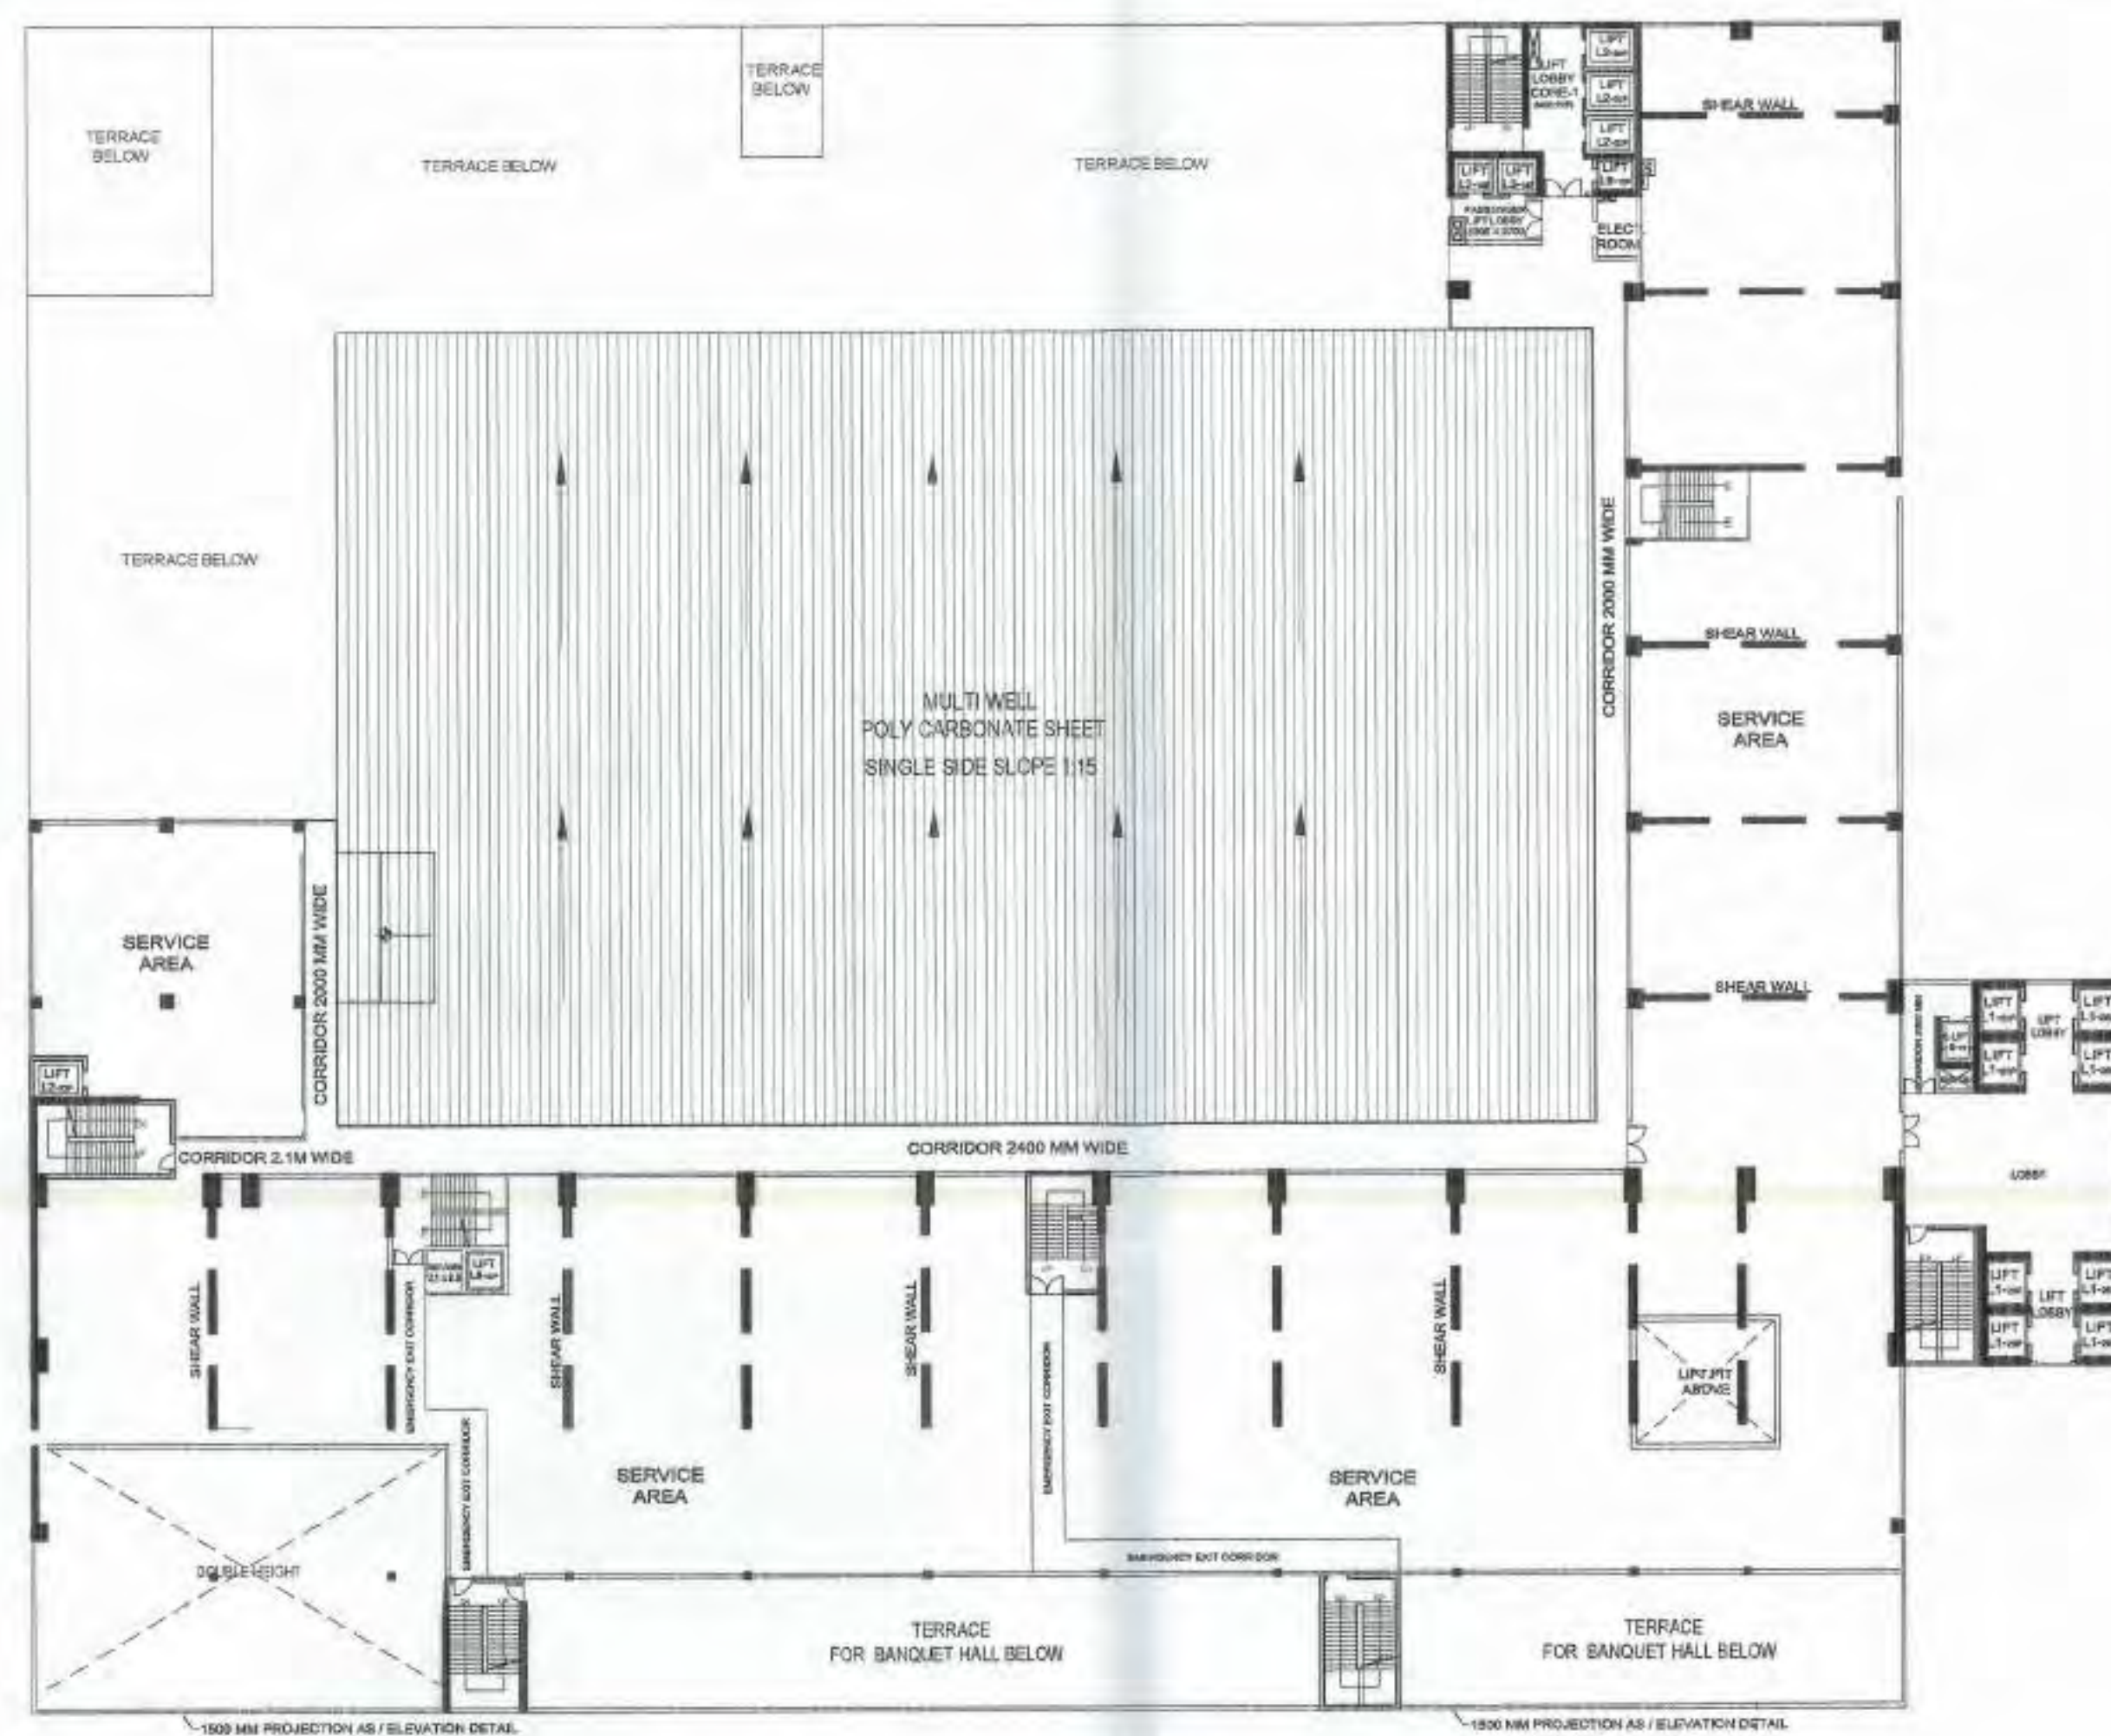

| 16 SERVICES FLOOR ABOVE SIXTH FLOOR NON FAR AREA |   |         |          |         |         |          |         |
|--------------------------------------------------|---|---------|----------|---------|---------|----------|---------|
| TOTAL AREA                                       | = | 129.704 | X        | 105.102 | =       | 13632.15 |         |
| LESS AREA:-                                      |   |         |          |         |         |          |         |
| 1                                                | 1 | X       | 49.085   | X       | 8.266   | =        | 405.74  |
| 2                                                | 1 | X       | 31.152   | X       | 8.266   | =        | 257.50  |
| 3                                                | 1 | X       | 13.603   | X       | 21.301  | =        | 289.76  |
| 4                                                | 1 | X       | 13.603   | X       | 59.811  | =        | 813.61  |
| 5                                                | 1 | X       | 8.932    | X       | 51.401  | =        | 459.11  |
| 6                                                | 1 | X       | 68.965   | X       | 68.502  | =        | 4724.24 |
| 7                                                | 1 | X       | 19.101   | X       | 49.425  | =        | 944.07  |
| 8                                                | 1 | X       | 25.471   | X       | 16.500  | =        | 420.27  |
| TOTAL LESS AREA                                  |   |         |          |         |         | =        | 8314.30 |
| TOTAL FAR = TOTAL AREA ( - ) TOTAL LESS AREA     |   |         |          |         |         |          |         |
|                                                  |   |         | 13632.15 | -       | 8314.30 | =        | 5317.85 |
| TOTAL NON FAR AREA                               |   |         |          |         |         | =        | 5317.85 |

Orange Florida Bank (F.S. Authority)  
**APPROVED**  
 By: 82281726007 Dated: 11/08/2011  
 (Per Comm.)  
 Valid until Date: any date .....  
Nicolas Gen.  
 DGM Gen. Manager  
 (Pins & Arch.) (Pins & Arch.)  
 Treasurer Checked & Valid By:  
Isabell [Signature]  
 (Per Comm.) (Per, Date, Comm.)

**CLIENT :-**  
GAURSONS HI-TECH INFRASTRUCTURE (P) LTD  
GAUR BIZ PARK PLOT NO - 1,  
ABHAY KHAND- II, INDIRAPURAM, GHAZIABAD

**PROJECT :-**  
PROPOSED COMMERCIAL "GAUR CITY MALL"  
PLOT NO. C-1-B/GH-01, AT GAUR CITY,  
SEC-04, GREATER NOIDA

SUBMISSION DRAWING



SCALE : -

|                                           |  |
|-------------------------------------------|--|
| TITLE :- SERVICE FLOOR PLAN & AREA DETAIL |  |
|-------------------------------------------|--|



OWNER'S SIGN \_\_\_\_\_

ARCHITECT SIGN

DRG. NO. : SD-15

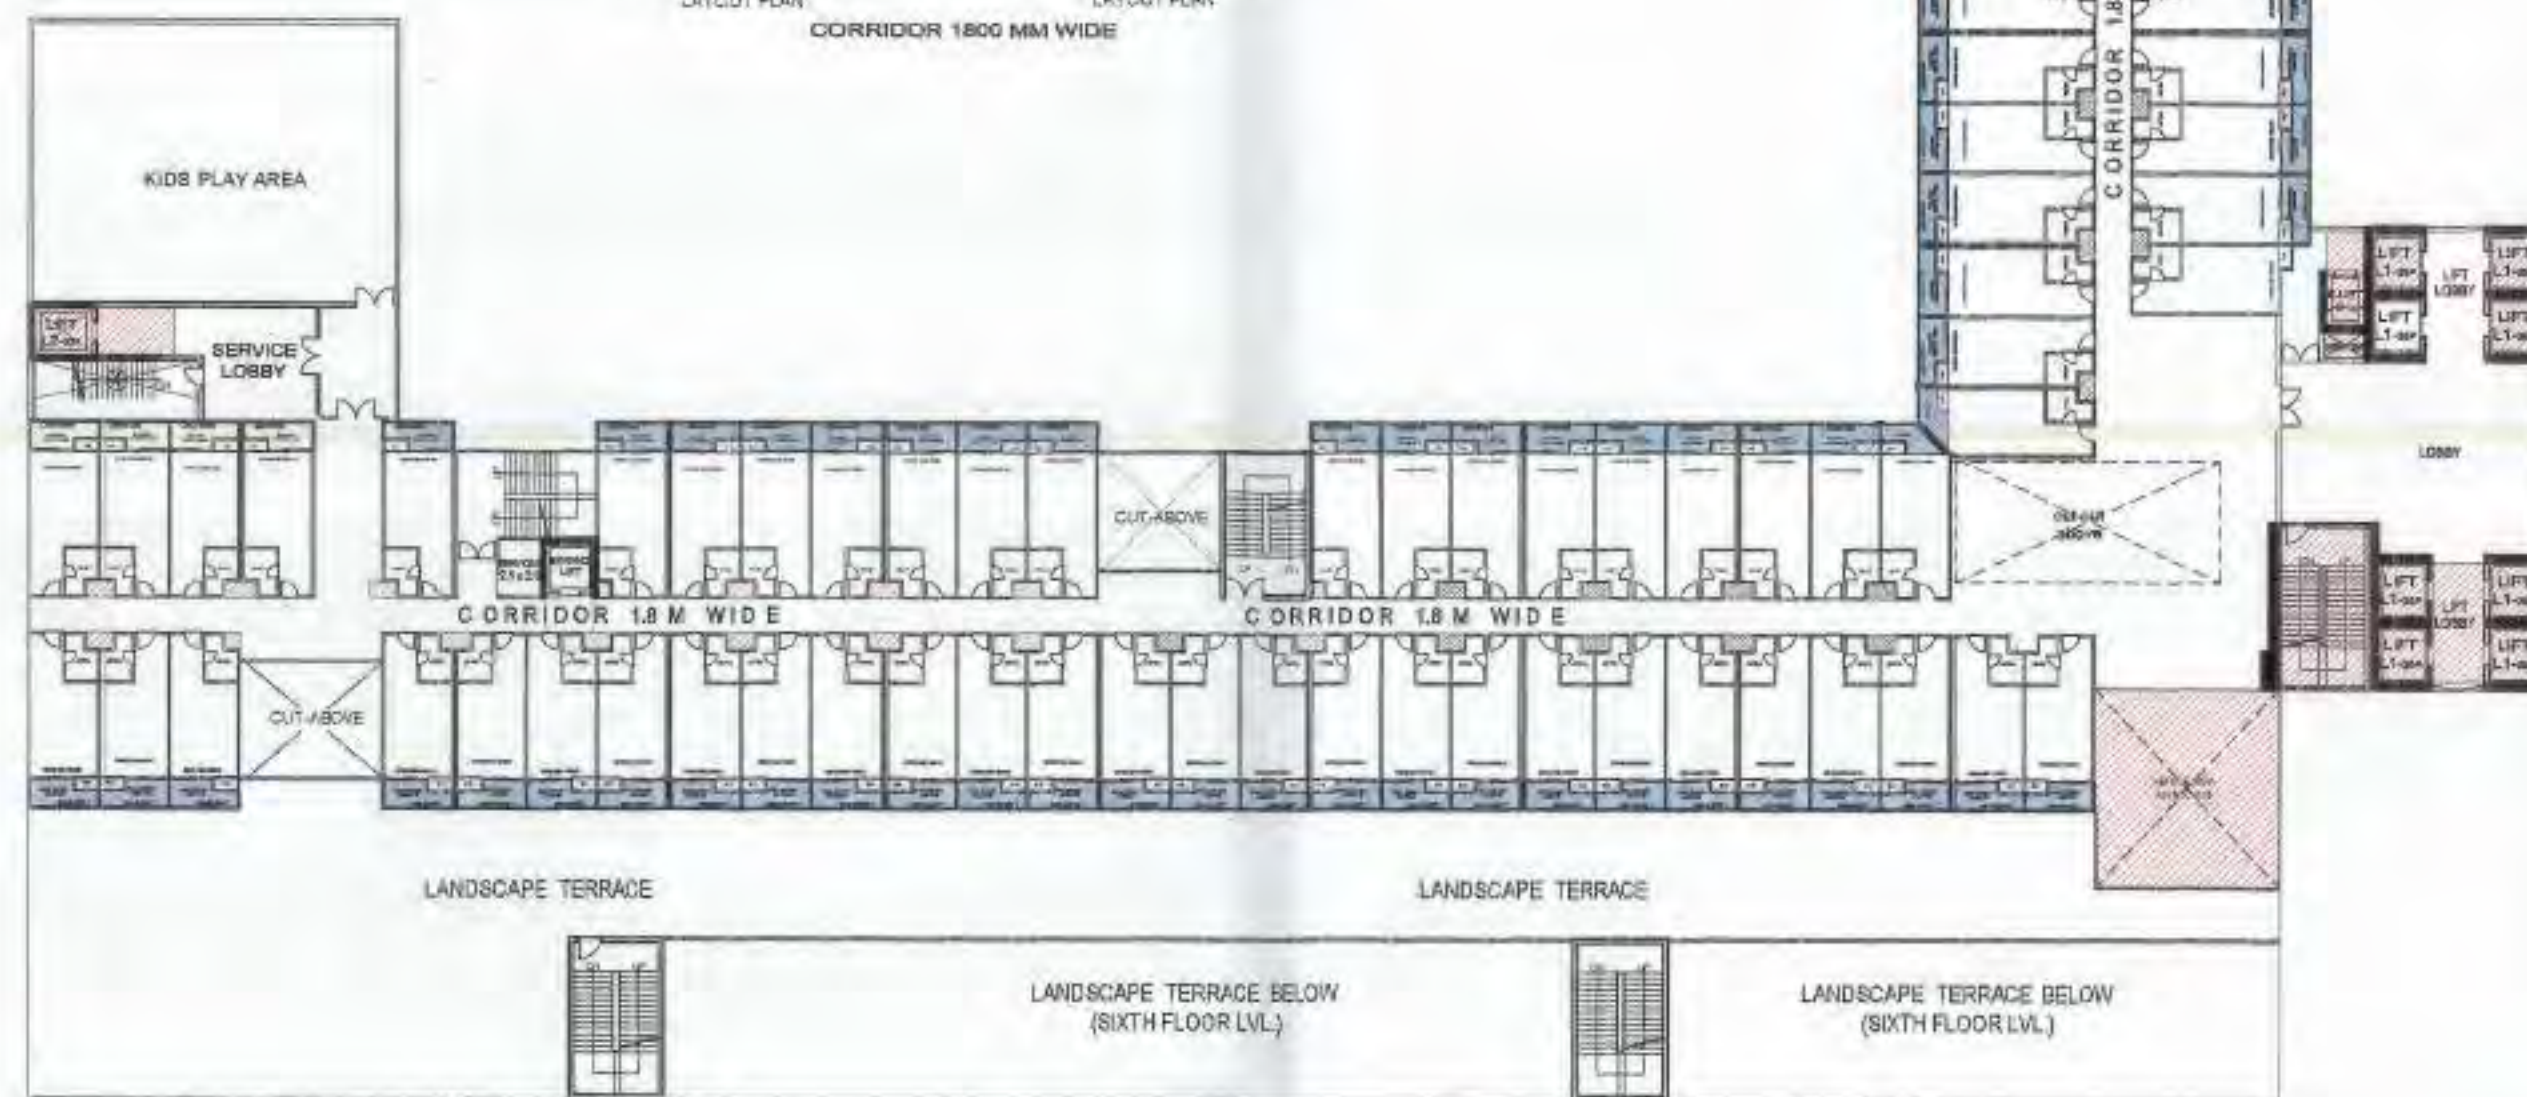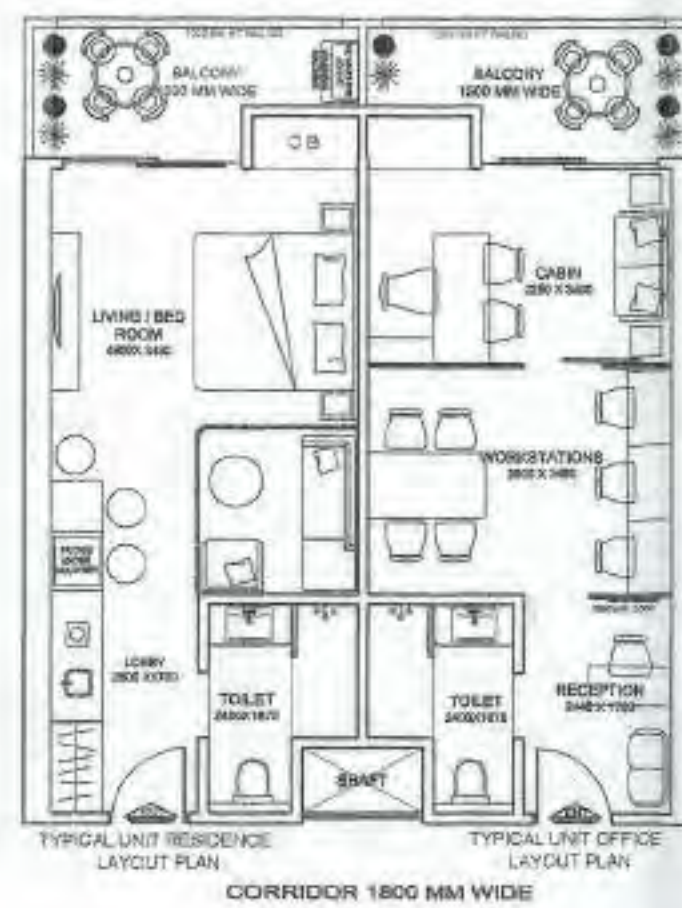


SEVENTH FLOOR PLAN  
(HOTEL / SERVICES APARTMENTS)

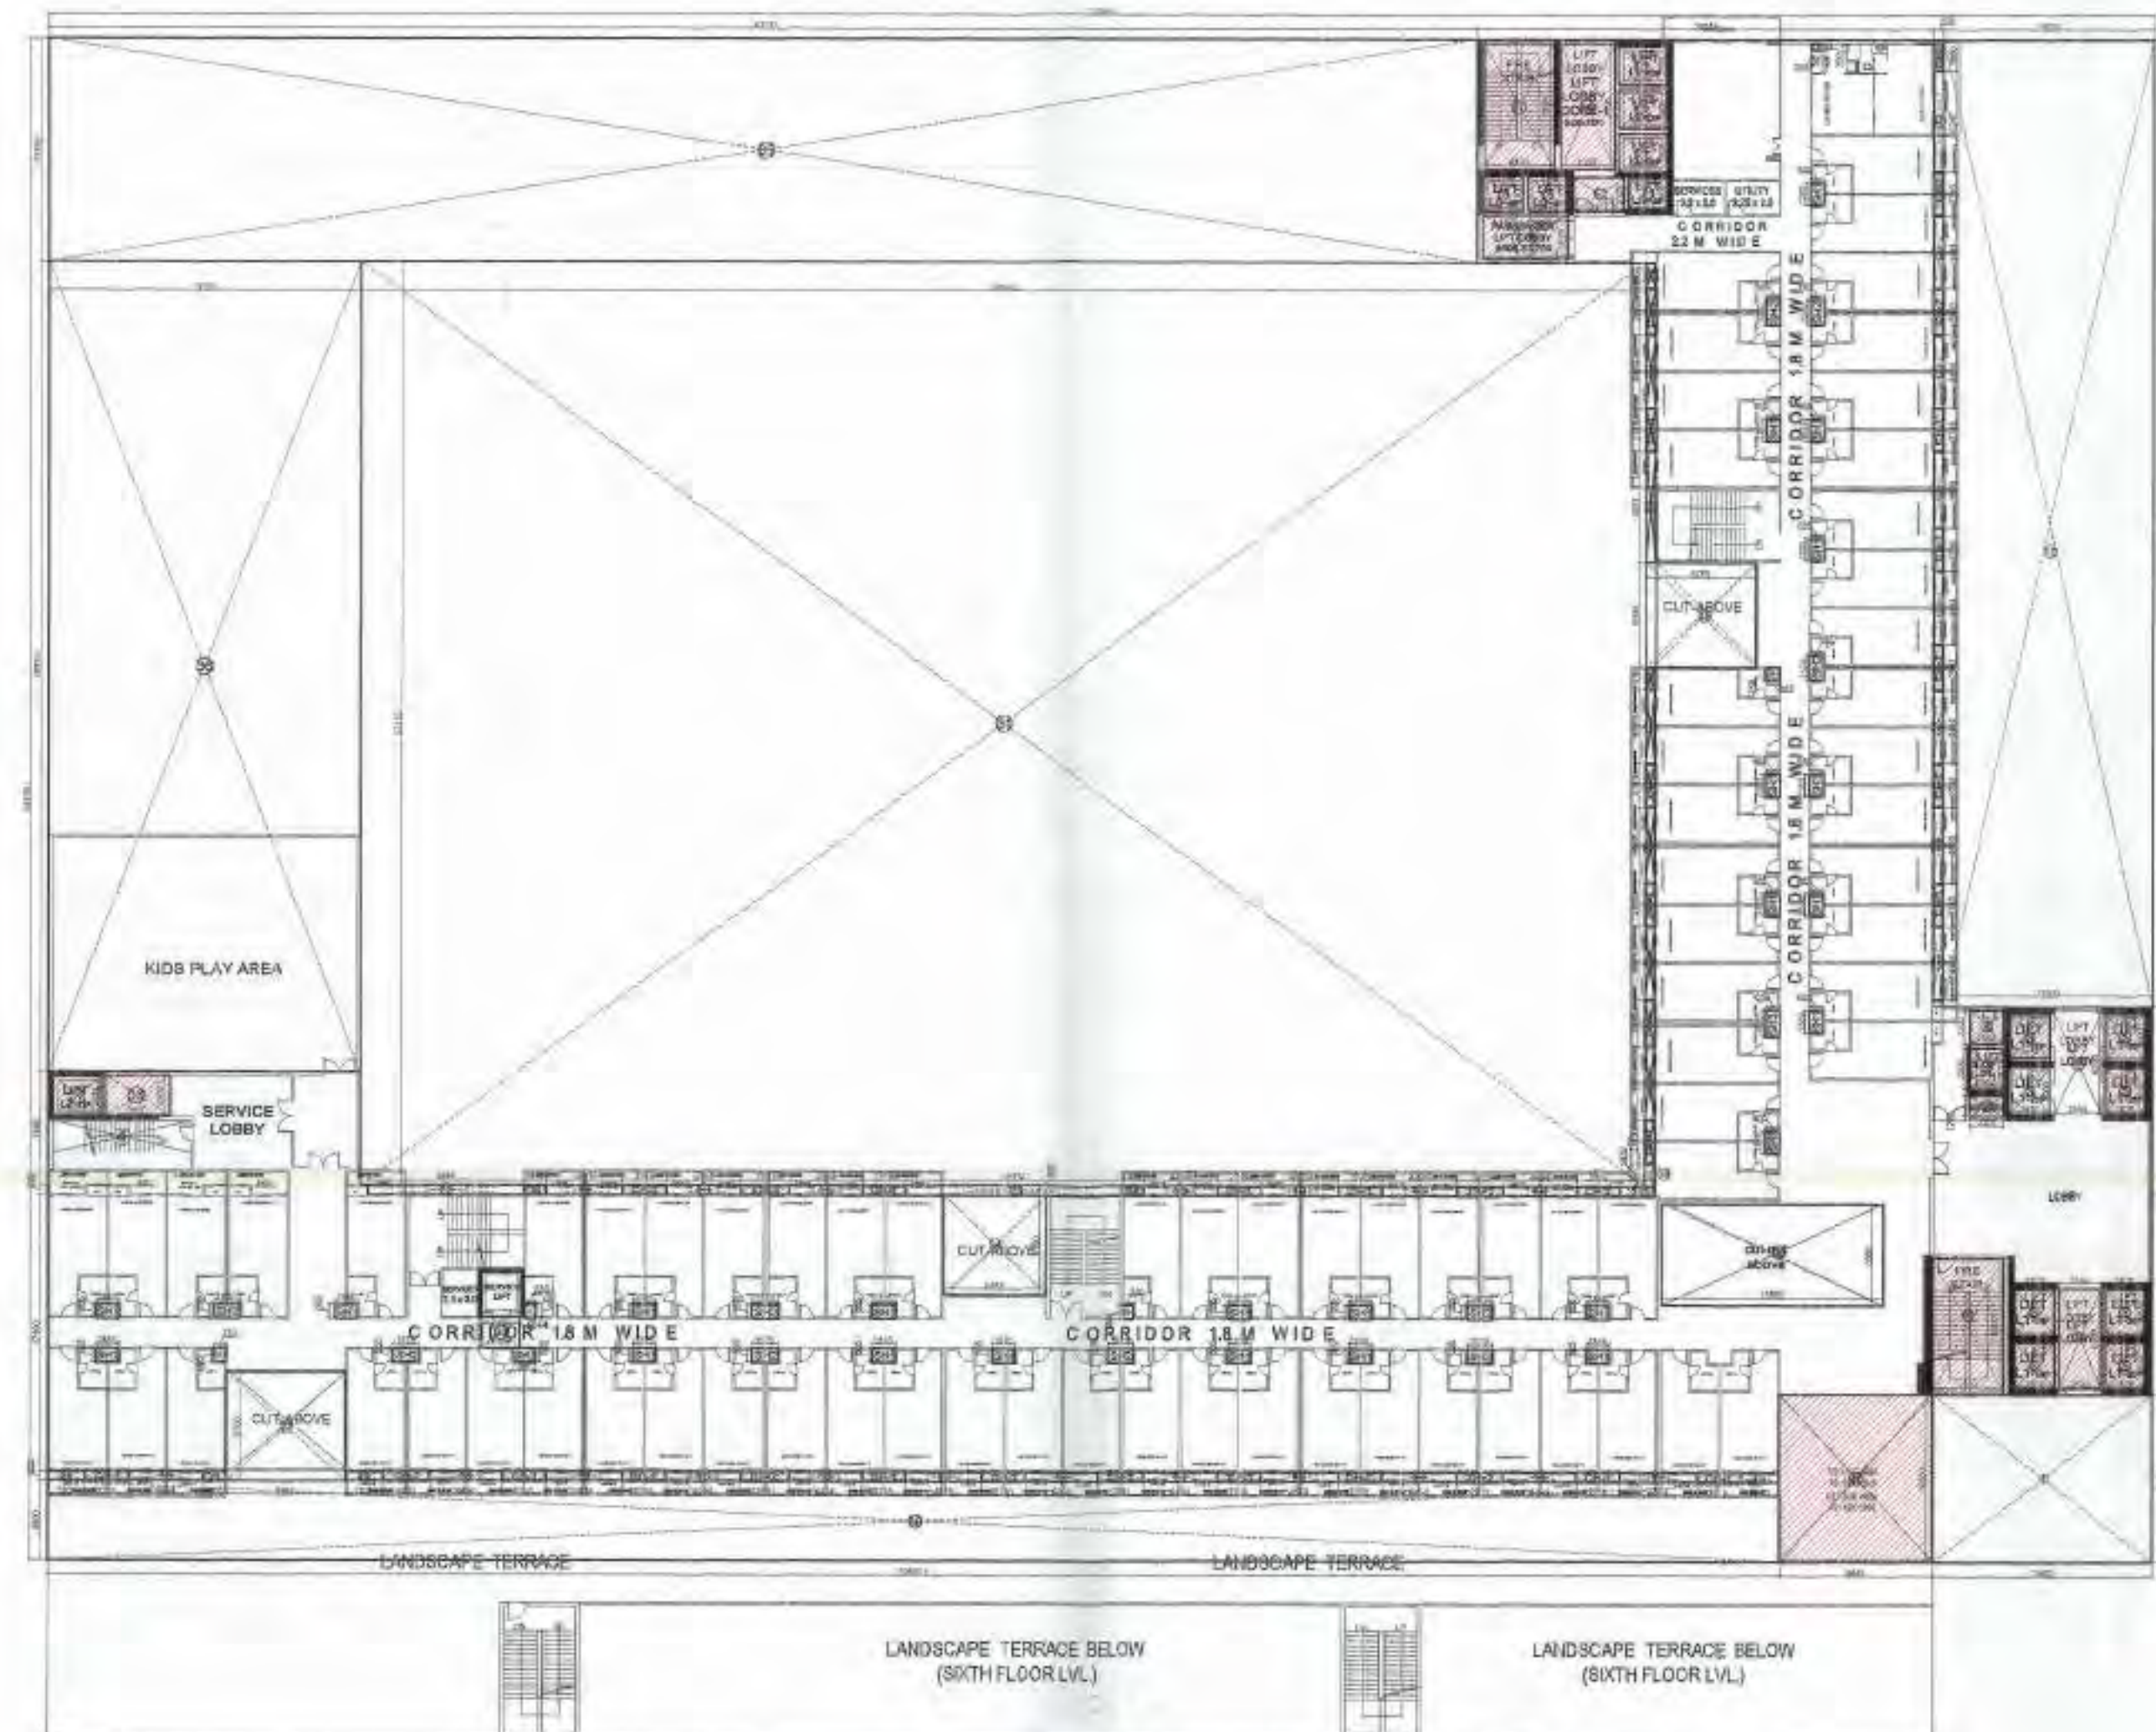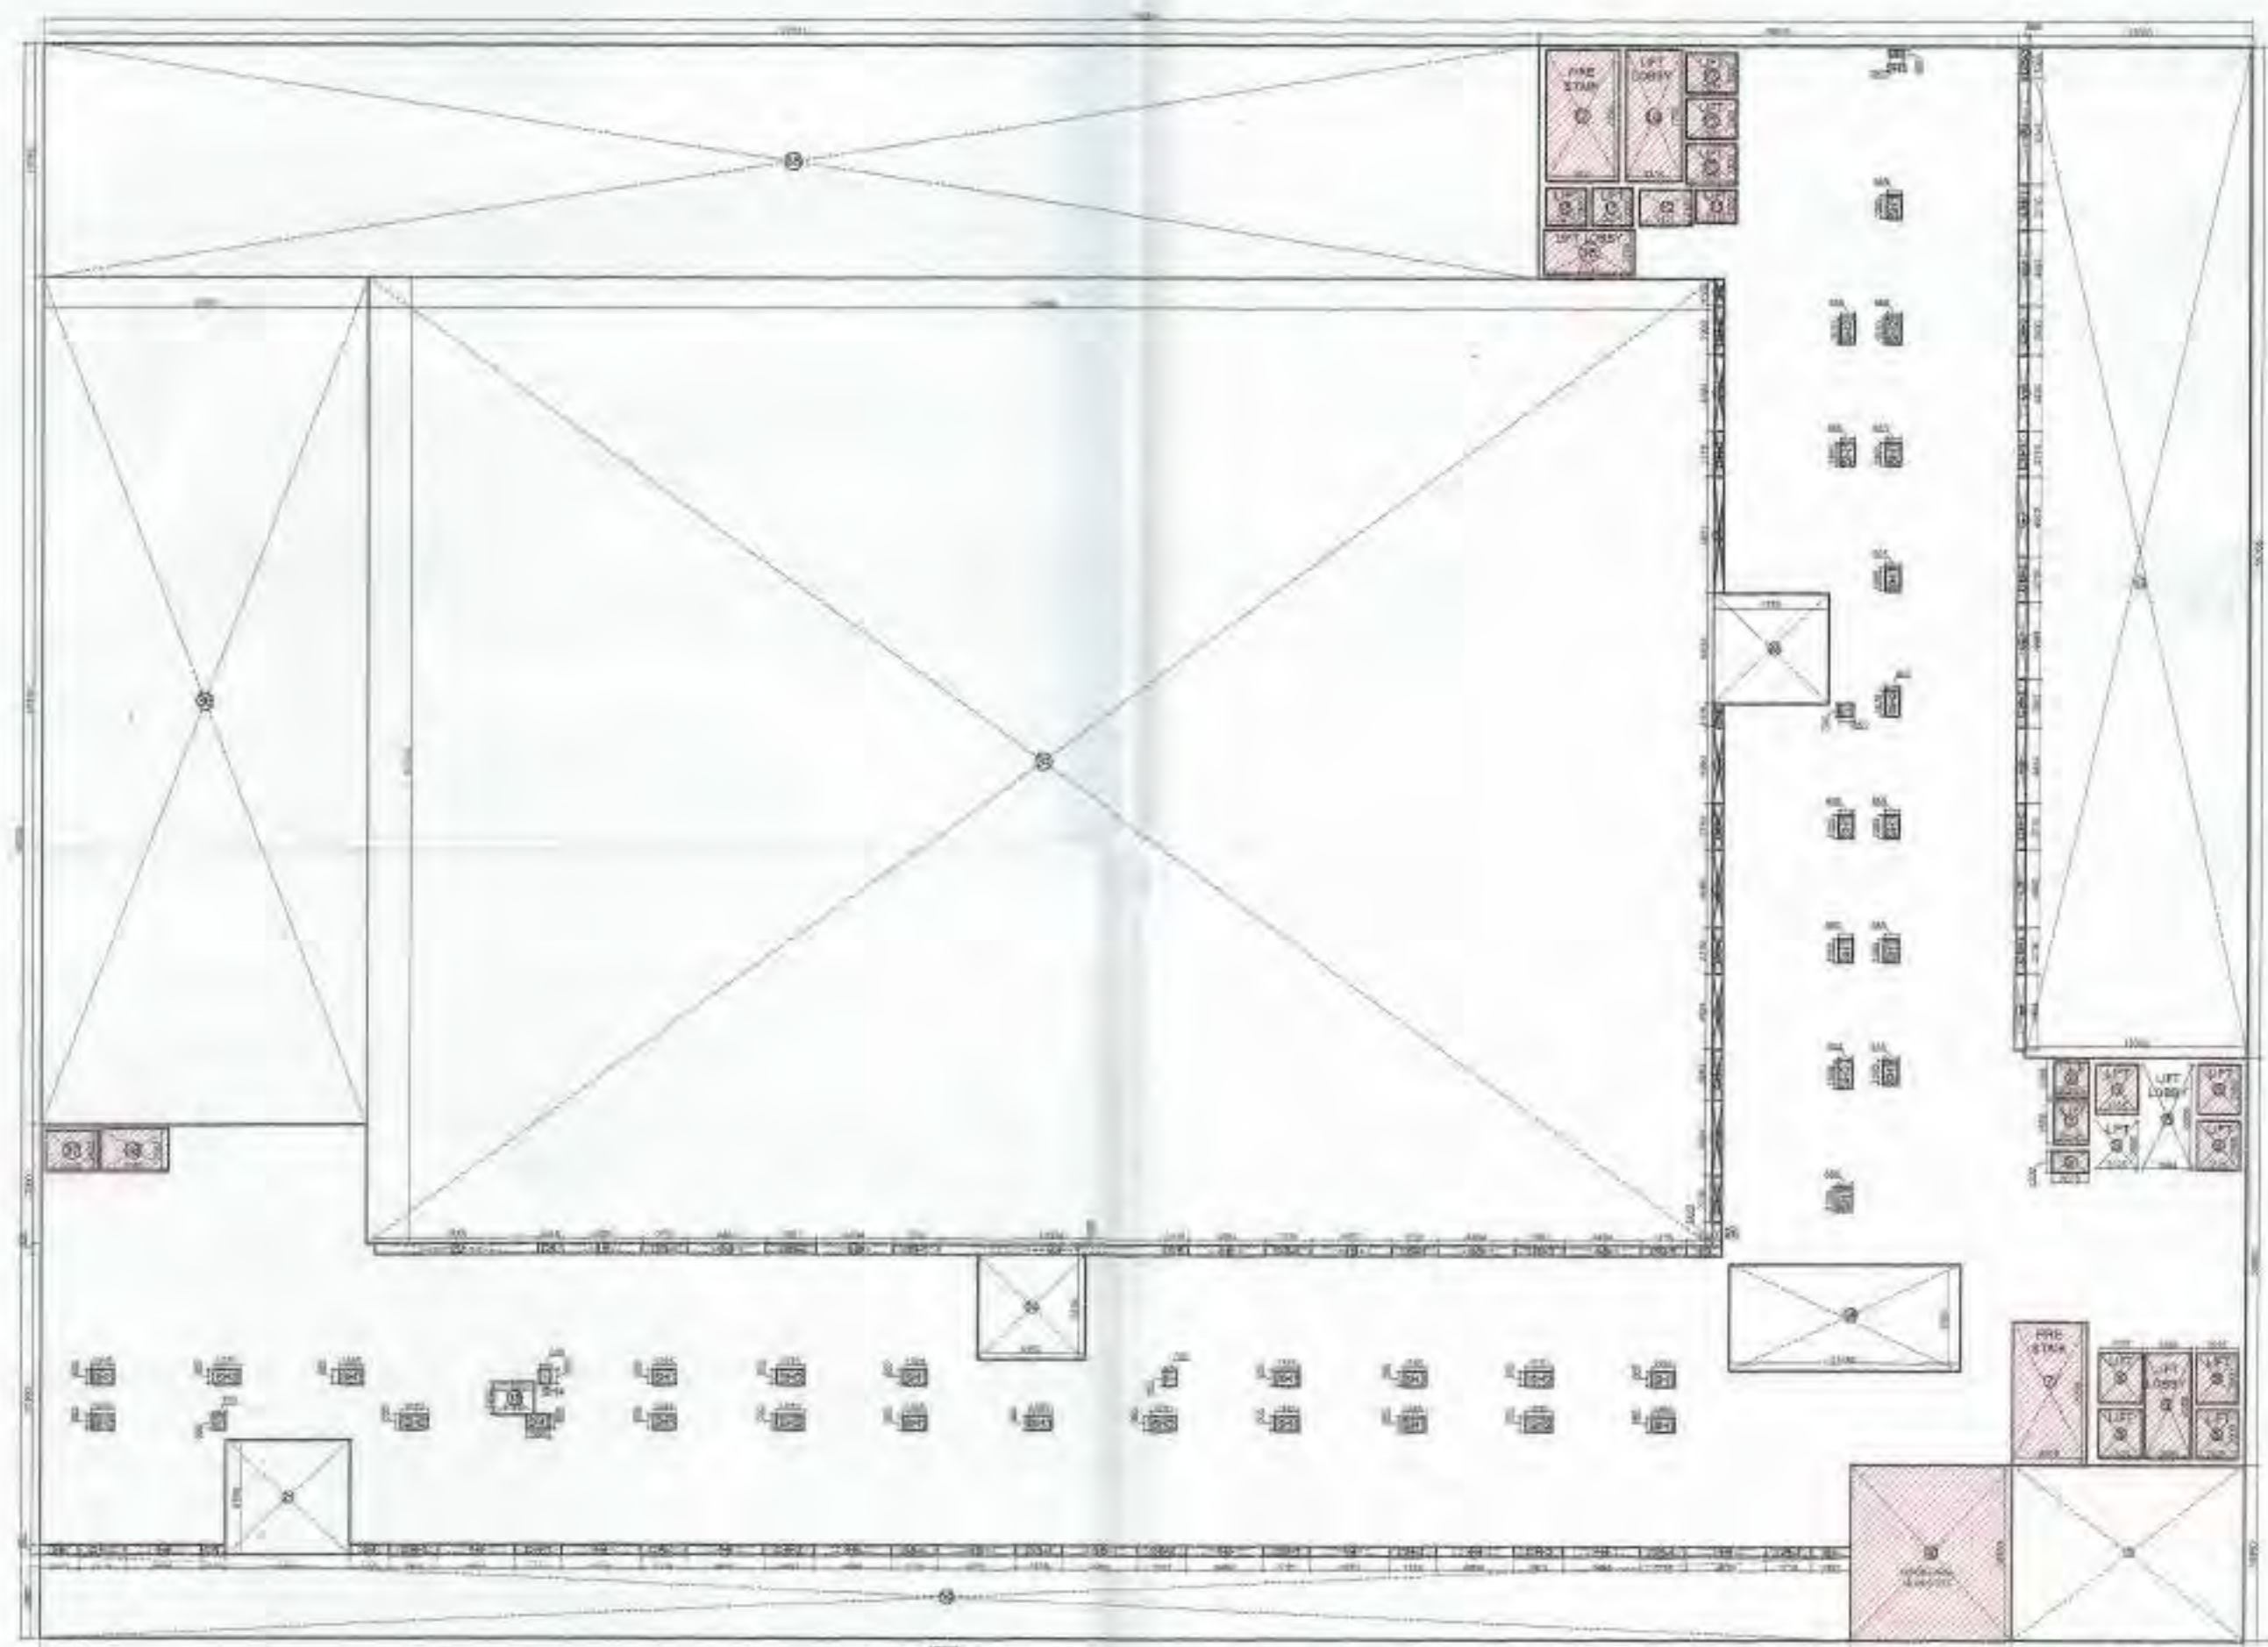

SUPERIMPOSED PLAN

| 10 FAR DETAIL ON SEVENTH FLOOR             |    |         |         |        |                              |
|--------------------------------------------|----|---------|---------|--------|------------------------------|
| TOTAL AREA                                 | =  | 120.368 | X       | 94.108 | = 12174.56                   |
| LESS AREA:-                                |    |         |         |        |                              |
| 1                                          | 1  | X       | 13.600  | X      | 10.390 = 140.75              |
| 2                                          | 1  | X       | 2.070   | X      | 1.290 = 2.67                 |
| 3                                          | 1  | X       | 2.000   | X      | 2.560 = 5.10                 |
| 4                                          | 1  | X       | 2.000   | X      | 2.200 = 4.40                 |
| 5                                          | 8  | X       | 2.025   | X      | 2.900 = 56.58                |
| 6                                          | 1  | X       | 2.694   | X      | 6.200 = 16.55                |
| 6A                                         | 1  | X       | 2.694   | X      | 6.200 = 16.70                |
| 7                                          | 1  | X       | 4.599   | X      | 8.430 = 36.77                |
| 8                                          | 1  | X       | 2.302   | X      | 0.800 = 1.38                 |
| 9                                          | 1  | X       | 13.550  | X      | 6.300 = 85.37                |
| 10                                         | 1  | X       | 13.003  | X      | 59.798 = 777.15              |
| 11                                         | 1  | X       | 2.375   | X      | 1.955 = 4.64                 |
| 12                                         | 1  | X       | 3.127   | X      | 2.125 = 6.84                 |
| 13                                         | 3  | X       | 2.975   | X      | 2.400 = 21.42                |
| 14                                         | 1  | X       | 3.325   | X      | 7.795 = 25.92                |
| 15                                         | 2  | X       | 2.425   | X      | 2.200 = 10.67                |
| 16                                         | 1  | X       | 5.254   | X      | 2.700 = 14.29                |
| 17                                         | 1  | X       | 4.300   | X      | 7.795 = 33.52                |
| 18                                         | 22 | X       | 4.464   | X      | 0.800 = 56.32                |
| 19                                         | 7  | X       | 4.679   | X      | 0.800 = 18.65                |
| 20                                         | 2  | X       | 2.326   | X      | 0.800 = 2.77                 |
| 21                                         | 1  | X       | 7.280   | X      | 6.750 = 49.14                |
| 22                                         | 1  | X       | 9.585   | X      | 0.800 = 5.75                 |
| 23                                         | 1  | X       | 13.374  | X      | 0.800 = 6.02                 |
| 24                                         | 1  | X       | 6.355   | X      | 6.150 = 39.08                |
| 25                                         | 1  | X       | 2.040   | X      | 0.800 = 1.22                 |
| 26                                         | 1  | X       | 0.600   | X      | 1.430 = 0.85                 |
| 27                                         | 2  | X       | 0.600   | X      | 4.690 = 5.59                 |
| 28                                         | 1  | X       | 6.759   | X      | 6.504 = 43.95                |
| 29                                         | 1  | X       | 0.600   | X      | 6.871 = 4.12                 |
| 30                                         | 1  | X       | 0.600   | X      | 1.595 = 0.94                 |
| 31                                         | 1  | X       | 78.966  | X      | 57.116 = 4510.22             |
| 32                                         |    |         |         |        |                              |
| 33                                         | 1  | X       | 2.360   | X      | 1.915 = 4.90                 |
| 34                                         | 1  | X       | 6.247   | X      | 0.800 = 3.75                 |
| 35                                         | 1  | X       | 37.731  | X      | 13.792 = 1206.99             |
| 36                                         | 1  | X       | 19.100  | X      | 50.116 = 957.22              |
| 37                                         | 1  | X       | 3.030   | X      | 2.435 = 7.30                 |
| 38                                         | 1  | X       | 3.960   | X      | 2.503 = 9.89                 |
| 39                                         | 1  | X       | 105.323 | X      | 4.800 = 506.98               |
| 40                                         | 1  | X       | 9.445   | X      | 10.350 = 97.75               |
| CB                                         | 4  | X       | 1.416   | X      | 0.800 = 3.40                 |
| CB-1                                       | 23 | X       | 2.719   | X      | 0.800 = 37.48                |
| CB-2                                       | 9  | X       | 2.901   | X      | 0.800 = 15.67                |
| CB-3                                       | 1  | X       | 1.809   | X      | 0.800 = 1.14                 |
| CB-4                                       | 1  | X       | 2.940   | X      | 0.800 = 1.78                 |
| SH                                         | 3  | X       | 0.750   | X      | 0.895 = 1.95                 |
| SH-1                                       | 24 | X       | 1.365   | X      | 0.895 = 26.75                |
| SH-2                                       | 11 | X       | 1.570   | X      | 0.895 = 14.94                |
| SH-3                                       | 1  | X       | 1.636   | X      | 0.895 = 1.39                 |
| SH-4                                       | 1  | X       | 0.835   | X      | 0.895 = 0.95                 |
| SH-5                                       | 1  | X       | 0.785   | X      | 0.390 = 0.23                 |
| TOTAL LESS AREA                            |    |         |         |        | 8935.89                      |
| TOTAL FAR = TOTAL AREA (-) TOTAL LESS AREA |    |         |         |        |                              |
|                                            |    |         |         |        | 12174.56 - 8935.89 = 3238.67 |
| TOTAL SEVENTH FLOOR FAR AREA               |    |         |         |        | 3238.67                      |

| 15 % PRESCRIBED FAR |          |
|---------------------|----------|
| ITEM                | AREA     |
| SERVICES            | = 2.67   |
| LIFT WELL           | = 5.10   |
| LIFT LOBBY          | = 4.40   |
| LIFT WELL           | = 56.58  |
| LIFT LOBBY          | = 16.58  |
| LIFT LOBBY          | = 16.70  |
| FIRE STAIRCASE      | = 36.77  |
|                     |          |
| LIFT WELL           | = 4.64   |
| LIFT LOBBY          | = 6.84   |
| LIFT WELL           | = 21.42  |
| LIFT LOBBY          | = 25.92  |
| LIFT WELL           | = 10.67  |
| LIFT LOBBY          | = 14.29  |
| FIRE STAIRCASE      | = 33.52  |
|                     |          |
| LIFT LOBBY          | = 4.50   |
|                     |          |
| REFUGE AREA         | = 97.75  |
| CUBBORAD            | = 3.40   |
| CUBBORAD-1          | = 37.48  |
| CUBBORAD-2          | = 15.67  |
| CUBBORAD-3          | = 1.14   |
| CUBBORAD-4          | = 1.78   |
| SERVICES            | = 1.95   |
| SERVICES-1          | = 26.75  |
| SERVICES-2          | = 14.94  |
| SERVICES-3          | = 1.39   |
| SERVICES-4          | = 0.95   |
| SERVICES-5          | = 0.23   |
| TOTAL               | = 486.84 |

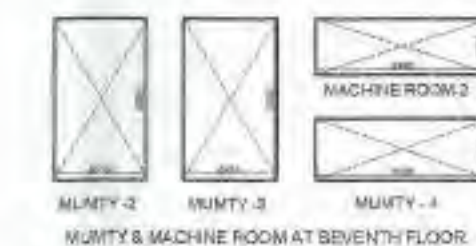

CLIENT :-  
GAURSONS HI-TECH INFRASTRUCTURE (P) LTD  
GAUR BIZ PARK PLOT NO. - 1,  
ABHAY KHAND-II, INDIRAPURAM, GHAZIABAD

PROJECT :-  
PROPOSED COMMERCIAL "GAUR CITY MALL"  
PLOT NO. C-1-B / GH-01, AT GAUR CITY, SEC.-04,  
GREATER NOIDA

SUBMISSION DRAWING

SCALE :-

TITLE :- SEVENTH FLOOR PLAN & AREA DETAILS


OWNER'S SIGN ARCHITECT SIGN

DRG NO. SD-16






8th, 9th, 10th, 12th, 13th, 14th, 16th, & 17th FLOOR PLAN  
(HOTEL / SERVICES APARTMENTS)

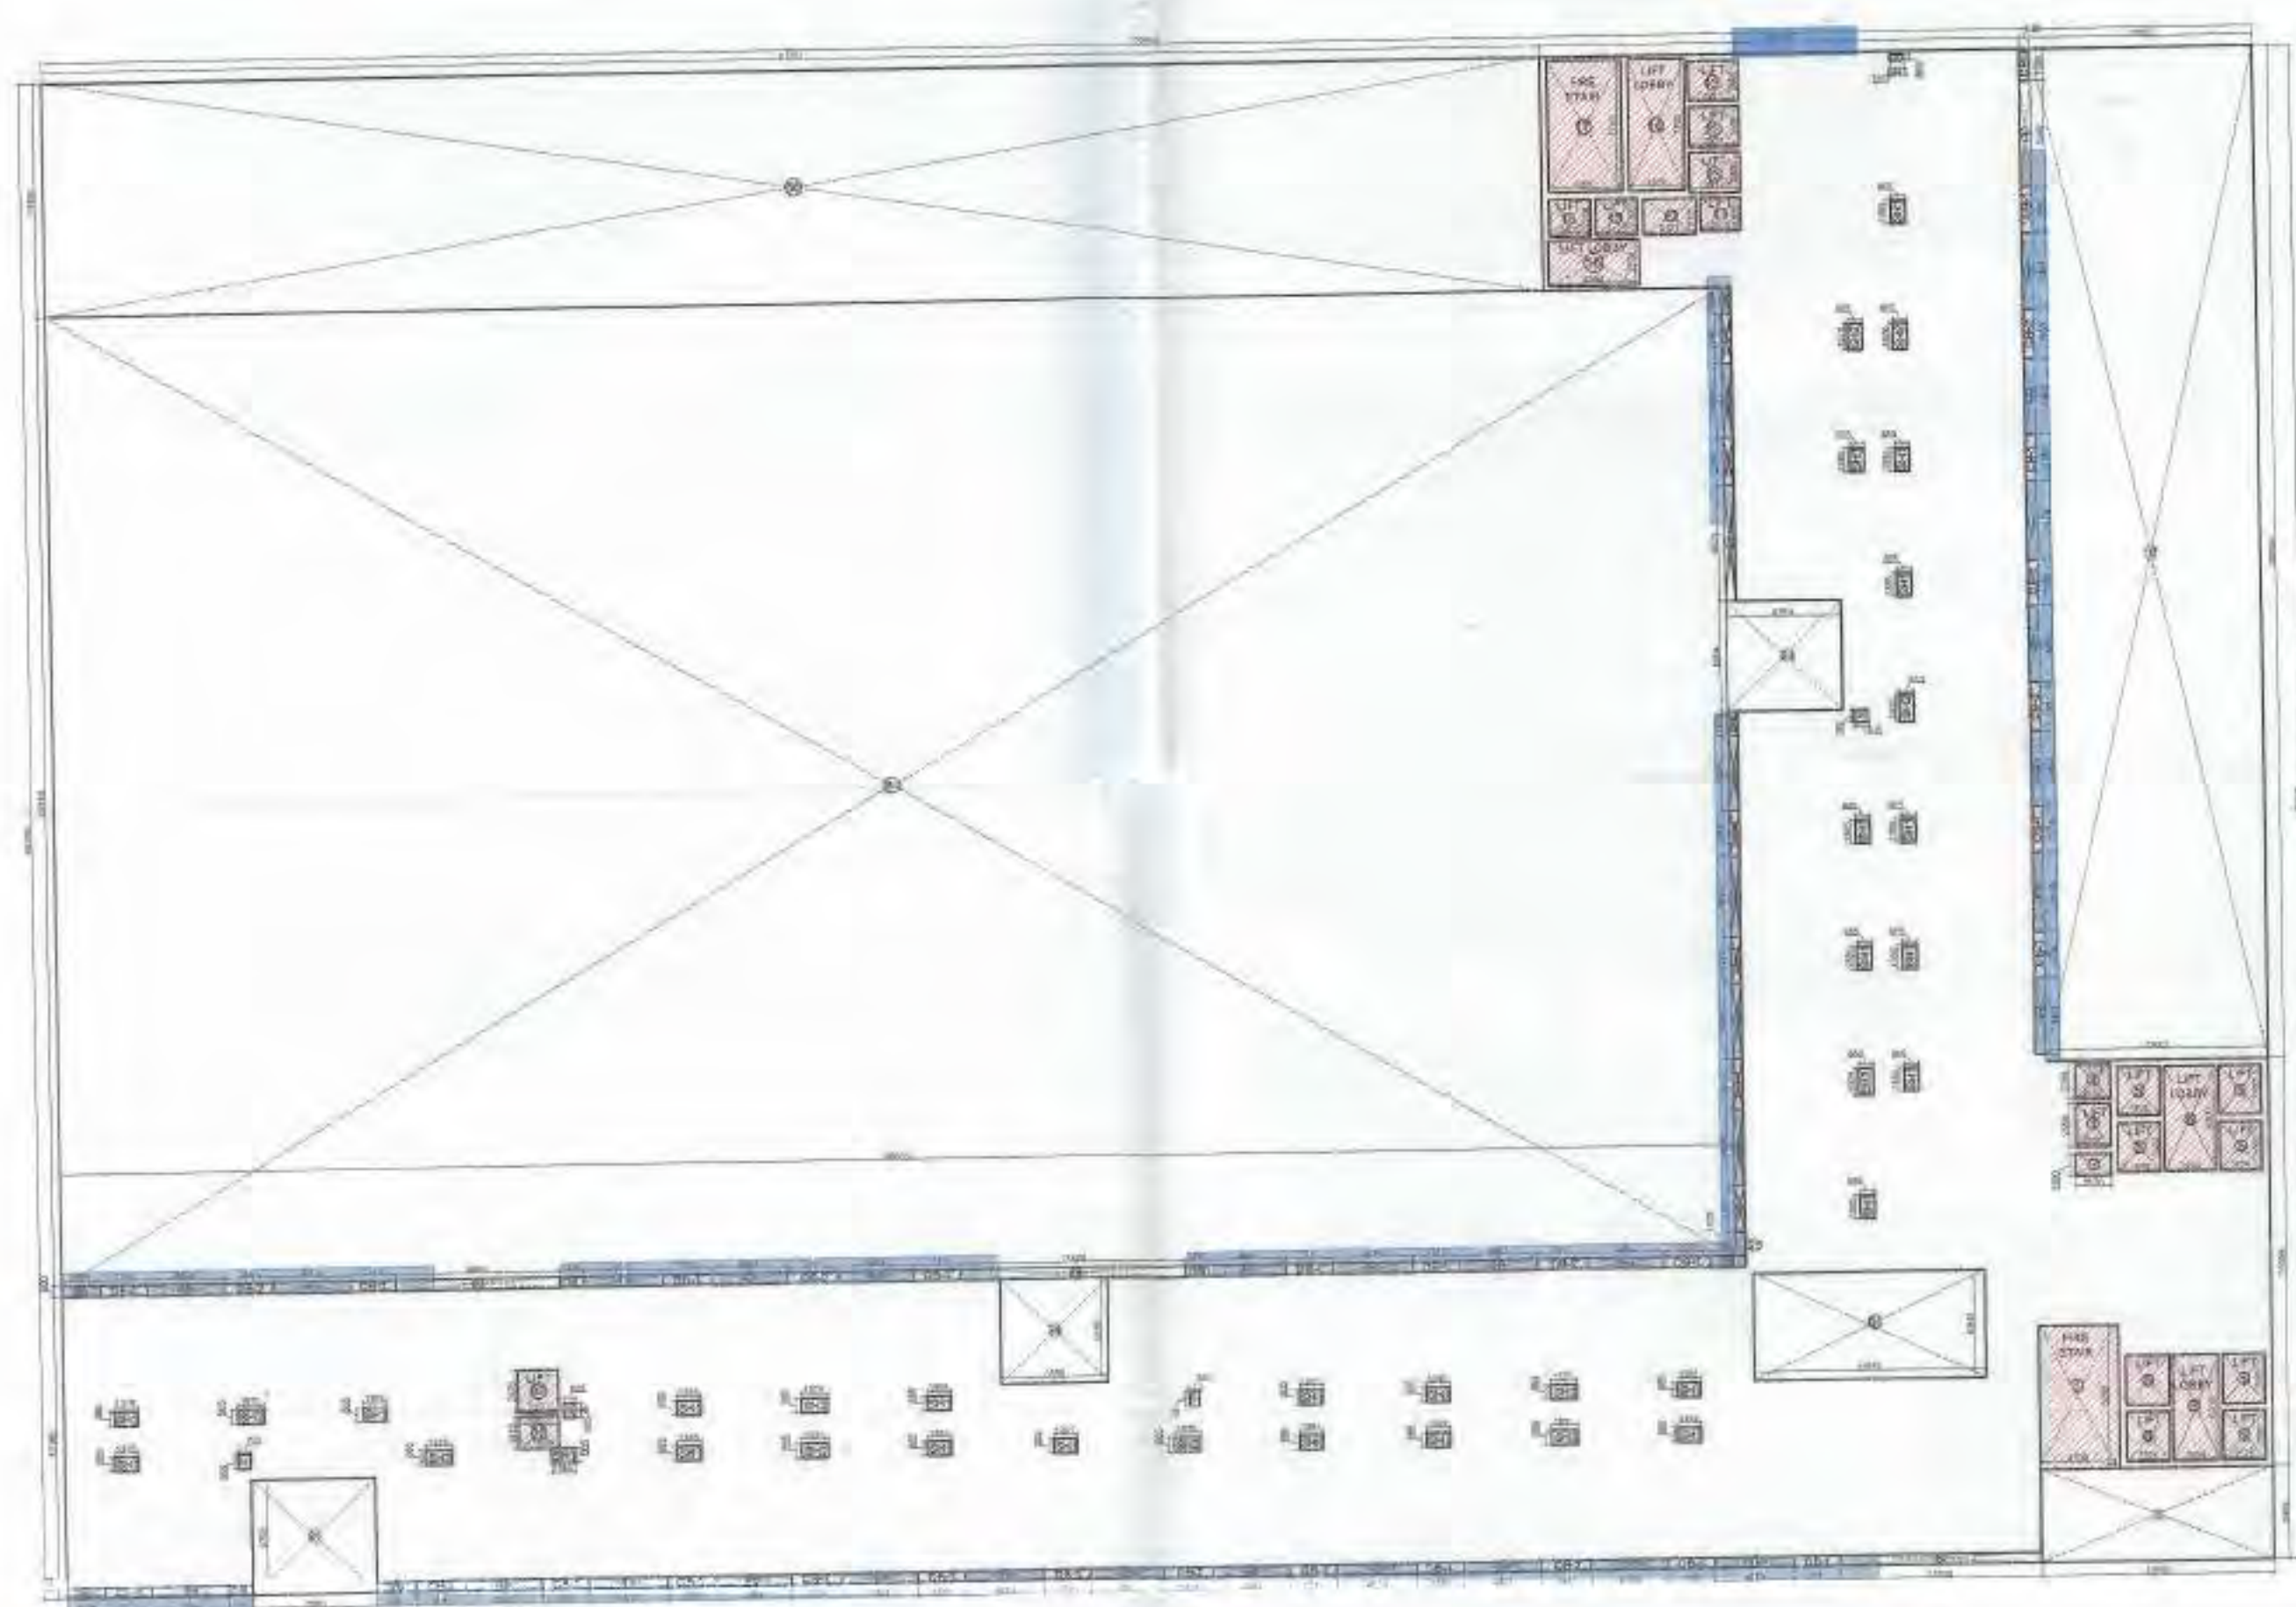

8th, 9th, 10th, 12th, 13th, 14th, 16th, & 17th FLOOR AREA DETAILS

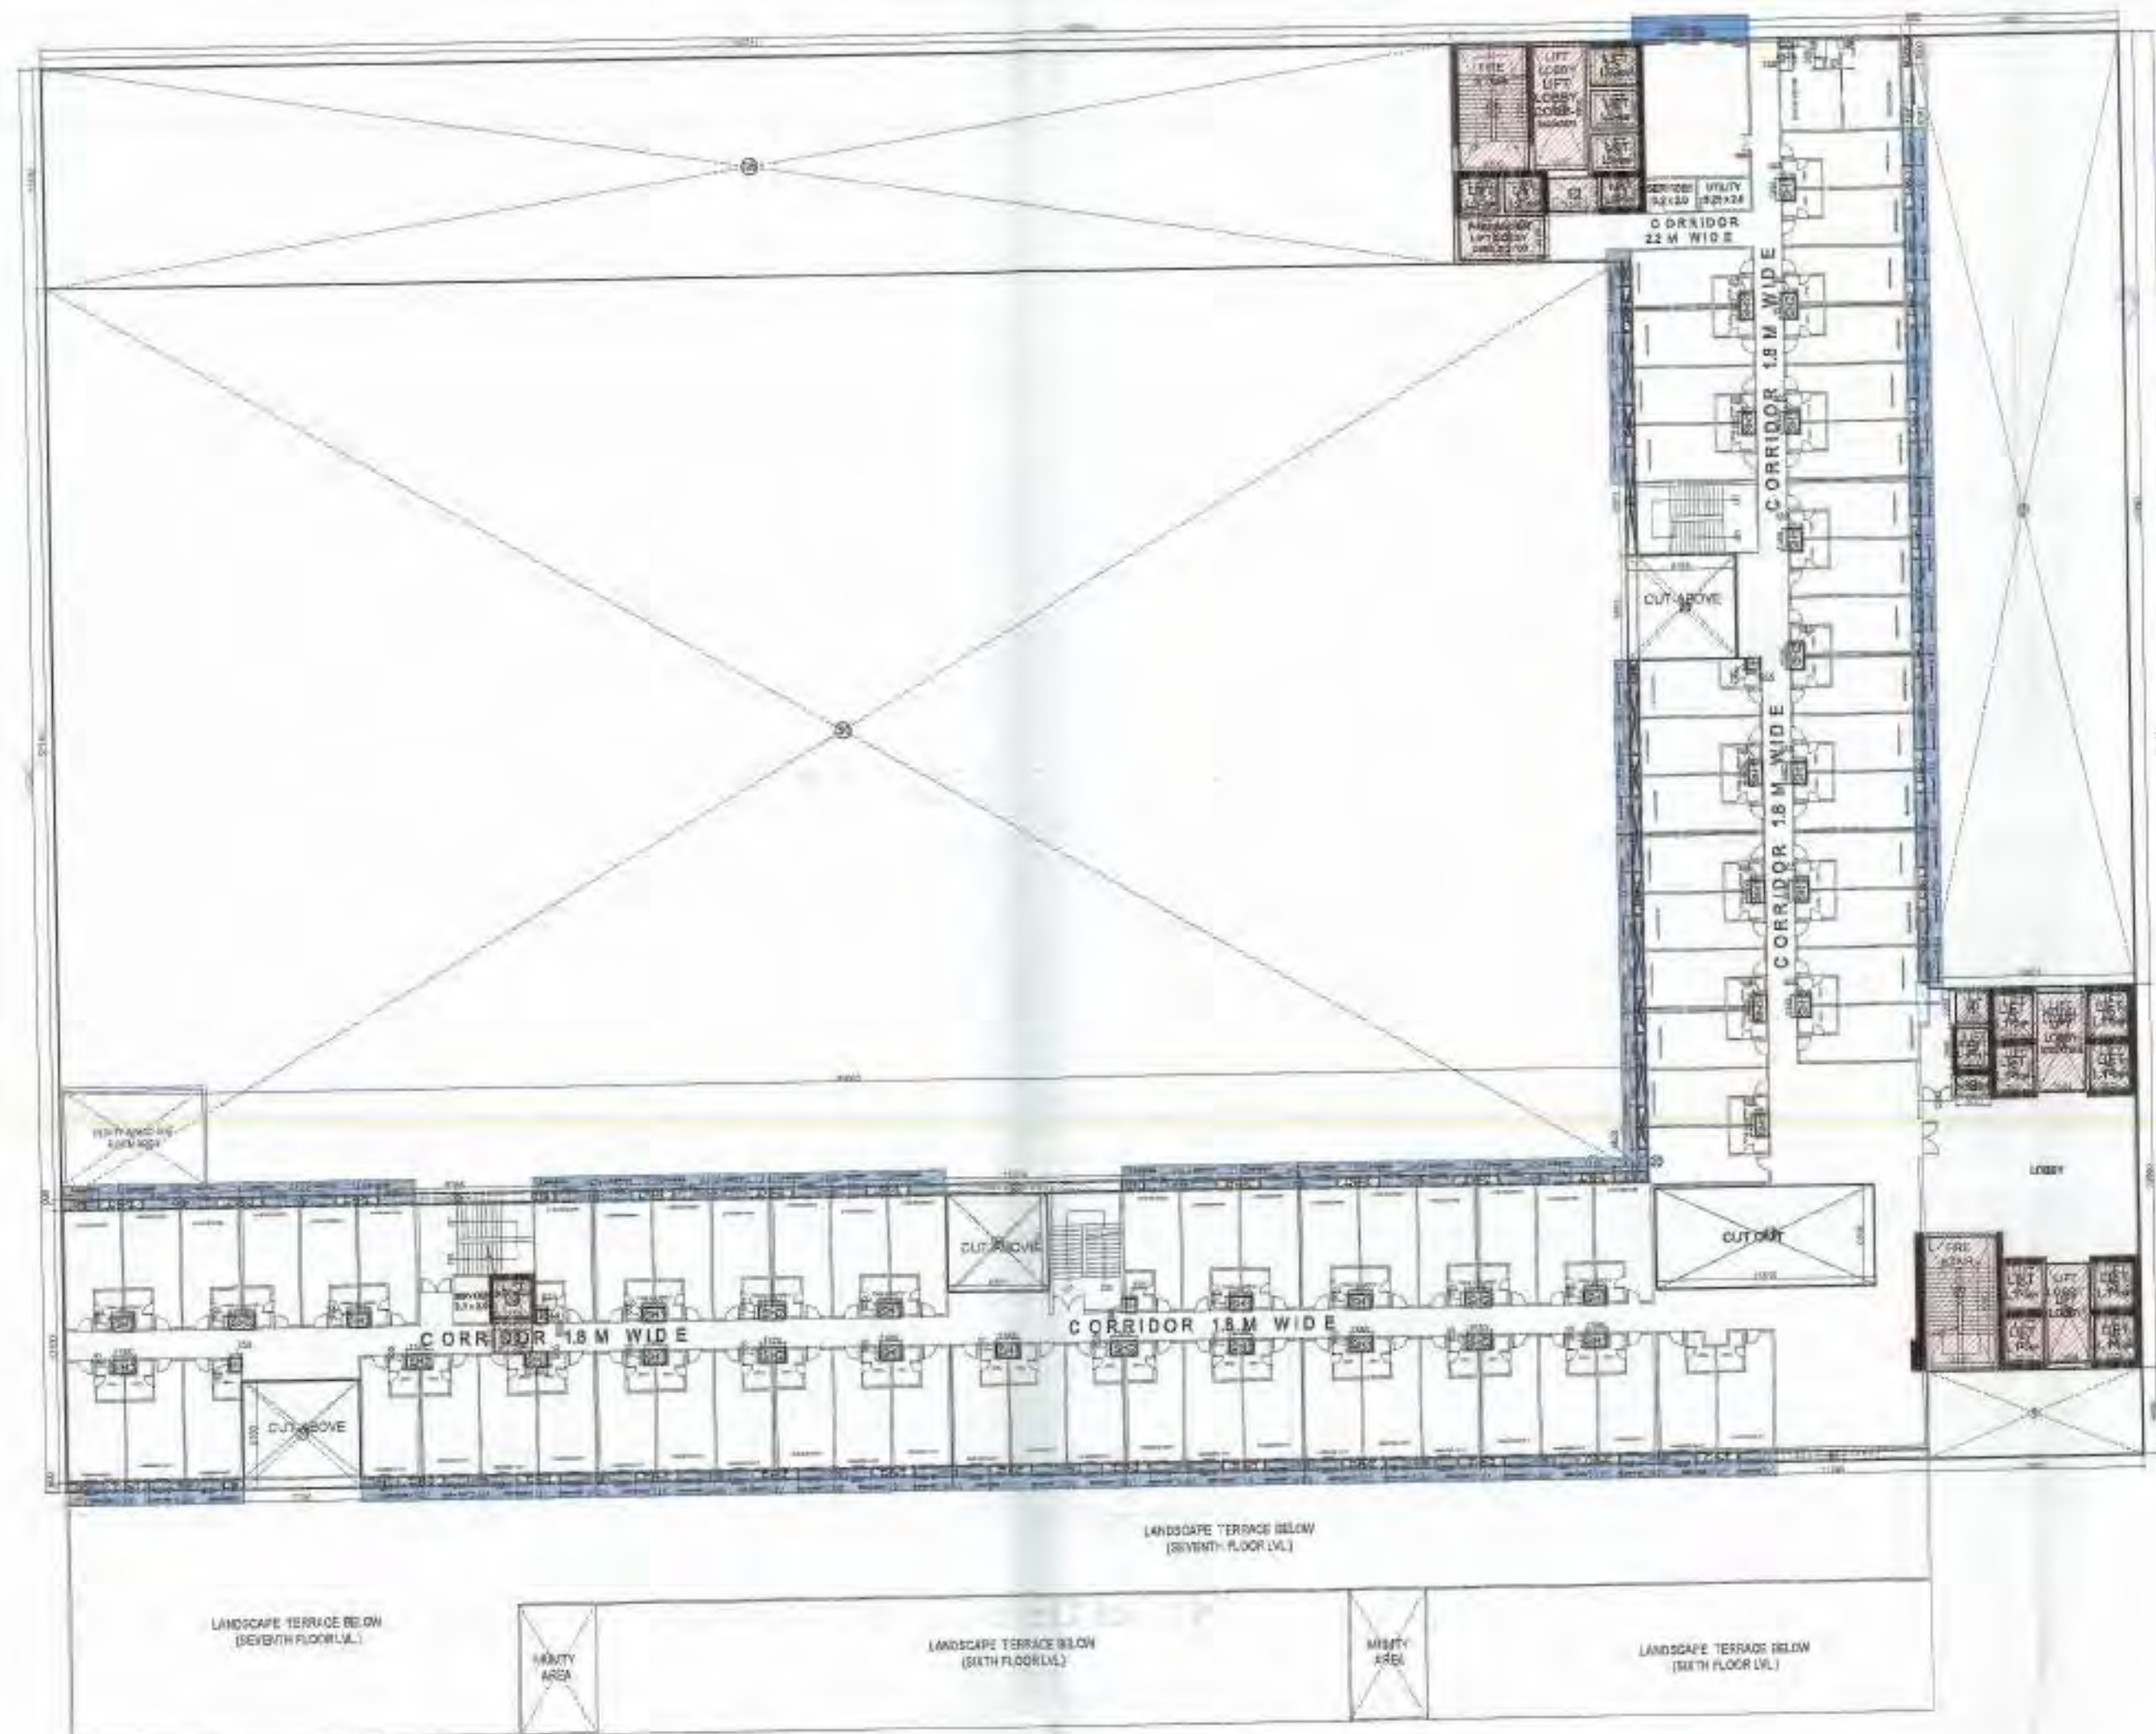

SUPERIMPOSED PLAN

| 11 FAR DETAIL ON 8th, 9th, 10th, 12th, 13th, 14th, 16th, & 17th FLOOR |    |        |        |       |        |          | 15 % PRESCRIBED FAR |                |   |        |
|-----------------------------------------------------------------------|----|--------|--------|-------|--------|----------|---------------------|----------------|---|--------|
| TOTAL AREA                                                            | =  | 129.30 | X      | 89.20 | =      | 11540.96 | ITEM                | AREA           |   |        |
| LESS AREA:-                                                           |    |        |        |       |        |          |                     |                |   |        |
| 1                                                                     | 1  | X      | 13.600 | X     | 5.490  | =        | 74.12               | SERVICES       | = | 2.970  |
| 2                                                                     | 1  | X      | 2.070  | X     | 1.290  | =        | 2.87                | LIFT WELL      | = | 5.100  |
| 3                                                                     | 1  | X      | 2.000  | X     | 2.550  | =        | 5.10                | LIFT LOBBY     | = | 4.400  |
| 4                                                                     | 1  | X      | 2.000  | X     | 2.200  | =        | 4.40                | LIFT WELL      | = | 58.590 |
| 5                                                                     | 8  | X      | 2.525  | X     | 2.900  | =        | 58.58               | LIFT LOBBY     | = | 15.590 |
| 6                                                                     | 1  | X      | 2.994  | X     | 6.200  | =        | 18.58               | LIFT LOBBY     | = | 16.700 |
| 6A                                                                    | 1  | X      | 2.694  | X     | 6.200  | =        | 16.70               | FIRE STAIRCASE | = | 36.770 |
| 7                                                                     | 1  | X      | 4.599  | X     | 6.430  | =        | 38.77               |                |   |        |
| 8                                                                     | 1  | X      | 11.748 | X     | 0.800  | =        | 7.05                |                |   |        |
| 9                                                                     | 1  | X      | 15.550 | X     | 6.300  | =        | 85.37               |                |   |        |
| 10                                                                    | 1  | X      | 13.000 | X     | 50.788 | =        | 777.18              |                |   |        |
| 11                                                                    | 1  | X      | 2.375  | X     | 1.850  | =        | 4.64                | LIFT WELL      | = | 4.645  |
| 12                                                                    | 1  | X      | 3.127  | X     | 2.125  | =        | 6.64                | LIFT LOBBY     | = | 6.645  |
| 13                                                                    | 3  | X      | 2.975  | X     | 2.400  | =        | 21.42               | LIFT WELL      | = | 21.420 |
| 14                                                                    | 1  | X      | 3.325  | X     | 7.795  | =        | 25.82               | LIFT LOBBY     | = | 25.815 |
| 15                                                                    | 2  | X      | 2.425  | X     | 2.200  | =        | 10.67               | LIFT WELL      | = | 10.670 |
| 16                                                                    | 1  | X      | 5.294  | X     | 2.700  | =        | 14.29               | LIFT LOBBY     | = | 14.290 |
| 17                                                                    | 1  | X      | 4.300  | X     | 7.795  | =        | 33.62               | FIRE STAIRCASE | = | 35.515 |
| 18                                                                    | 24 | X      | 4.494  | X     | 0.600  | =        | 94.71               |                |   |        |
| 19                                                                    | 7  | X      | 4.679  | X     | 0.600  | =        | 19.85               |                |   |        |
| 20                                                                    | 3  | X      | 2.305  | X     | 0.600  | =        | 4.15                |                |   |        |
| 21                                                                    | 1  | X      | 7.280  | X     | 6.750  | =        | 49.14               |                |   |        |
| 22                                                                    | 1  | X      | 0.585  | X     | 0.800  | =        | 5.75                |                |   |        |
| 23                                                                    | 1  | X      | 13.374 | X     | 0.800  | =        | 8.02                |                |   |        |
| 24                                                                    | 1  | X      | 6.355  | X     | 6.150  | =        | 39.06               |                |   |        |
| 25                                                                    | 1  | X      | 2.040  | X     | 0.800  | =        | 1.22                |                |   |        |
| 26                                                                    | 1  | X      | 0.800  | X     | 1.420  | =        | 0.95                |                |   |        |
| 27                                                                    | 2  | X      | 0.800  | X     | 4.880  | =        | 5.59                |                |   |        |
| 28                                                                    | 1  | X      | 8.758  | X     | 6.504  | =        | 43.96               |                |   |        |
| 29                                                                    | 1  | X      | 0.800  | X     | 6.871  | =        | 4.12                |                |   |        |
| 30                                                                    | 1  | X      | 0.800  | X     | 1.595  | =        | 0.94                |                |   |        |
| 31                                                                    | 1  | X      | 98.085 | X     | 57.116 | =        | 5601.08             |                |   |        |
| 32                                                                    | 1  | X      | 2.350  | X     | 2.475  | =        | 5.82                | LIFT WELL      | = | 5.815  |
| 33                                                                    | 1  | X      | 2.350  | X     | 1.915  | =        | 4.50                | LIFT LOBBY     | = | 4.500  |
| 34                                                                    | 1  | X      | 8.247  | X     | 0.800  | =        | 3.75                |                |   |        |
| 35                                                                    | 1  | X      | 87.731 | X     | 15.785 | =        | 1209.97             |                |   |        |
|                                                                       |    |        |        |       |        |          |                     |                |   |        |
| 15% PRESCRIBED FAR |          |
|--------------------|----------|
| ITEM               | AREA     |
| SERVICES           | = 2.970  |
| LIFT WELL          | = 5.100  |
| LIFT LOBBY         | = 4.400  |
| LIFT WELL          | = 58.580 |
| LIFT LOBBY         | = 18.580 |
| LIFT LOBBY         | = 16.700 |
| FIRE STAIRCASE     | = 36.770 |
|                    |          |
| LIFT WELL          | = 4.640  |
| LIFT LOBBY         | = 6.640  |
| LIFT WELL          | = 21.420 |
| LIFT LOBBY         | = 25.820 |
| LIFT WELL          | = 10.670 |
| LIFT LOBBY         | = 14.290 |
| FIRE STAIRCASE     | = 33.620 |
|                    |          |
| LIFT WELL          | = 5.750  |
| LIFT LOBBY         | = 4.500  |
|                    |          |
| CUBBORAD           | = 3.40   |
| CUBBORAD-1         | = 40.74  |
| CUBBORAD-2         | = 17.41  |
| CUBBORAD-3         | = 1.14   |
| CUBBORAD-4         | = 1.76   |
| SERVICES           | = 1.95   |
| SERVICES-1         | = 28.75  |
| SERVICES-2         | = 14.94  |
| SERVICES-3         | = 1.36   |
| SERVICES-4         | = 0.55   |
| SERVICES-5         | = 0.28   |
| TOTAL              | = 304.62 |

CLIENT :- GAURSONS HI-TECH INFRASTRUCTURE (P) LTD  
GAUR BIZ PARK PLOT NO - 1,  
ABHAY KHAND - II, INDIRAPURAM, GHAZIABAD

PROJECT :- PROPOSED COMMERCIAL "GAUR CITY MALL"  
PLOT NO C-1-B / GH-01, AT GAUR CITY, SEC-04,  
GREATER NOIDA


SUBMISSION DRAWING

SCALE :-


TITLE :- (8th, 9th, 10th, 12th, 13th, 14th, 16th, & 17th)  
FLOOR PLAN & AREA DETAILS

OWNER'S SIGN ARCHITECT SIGN


DRG. NO. SD-17

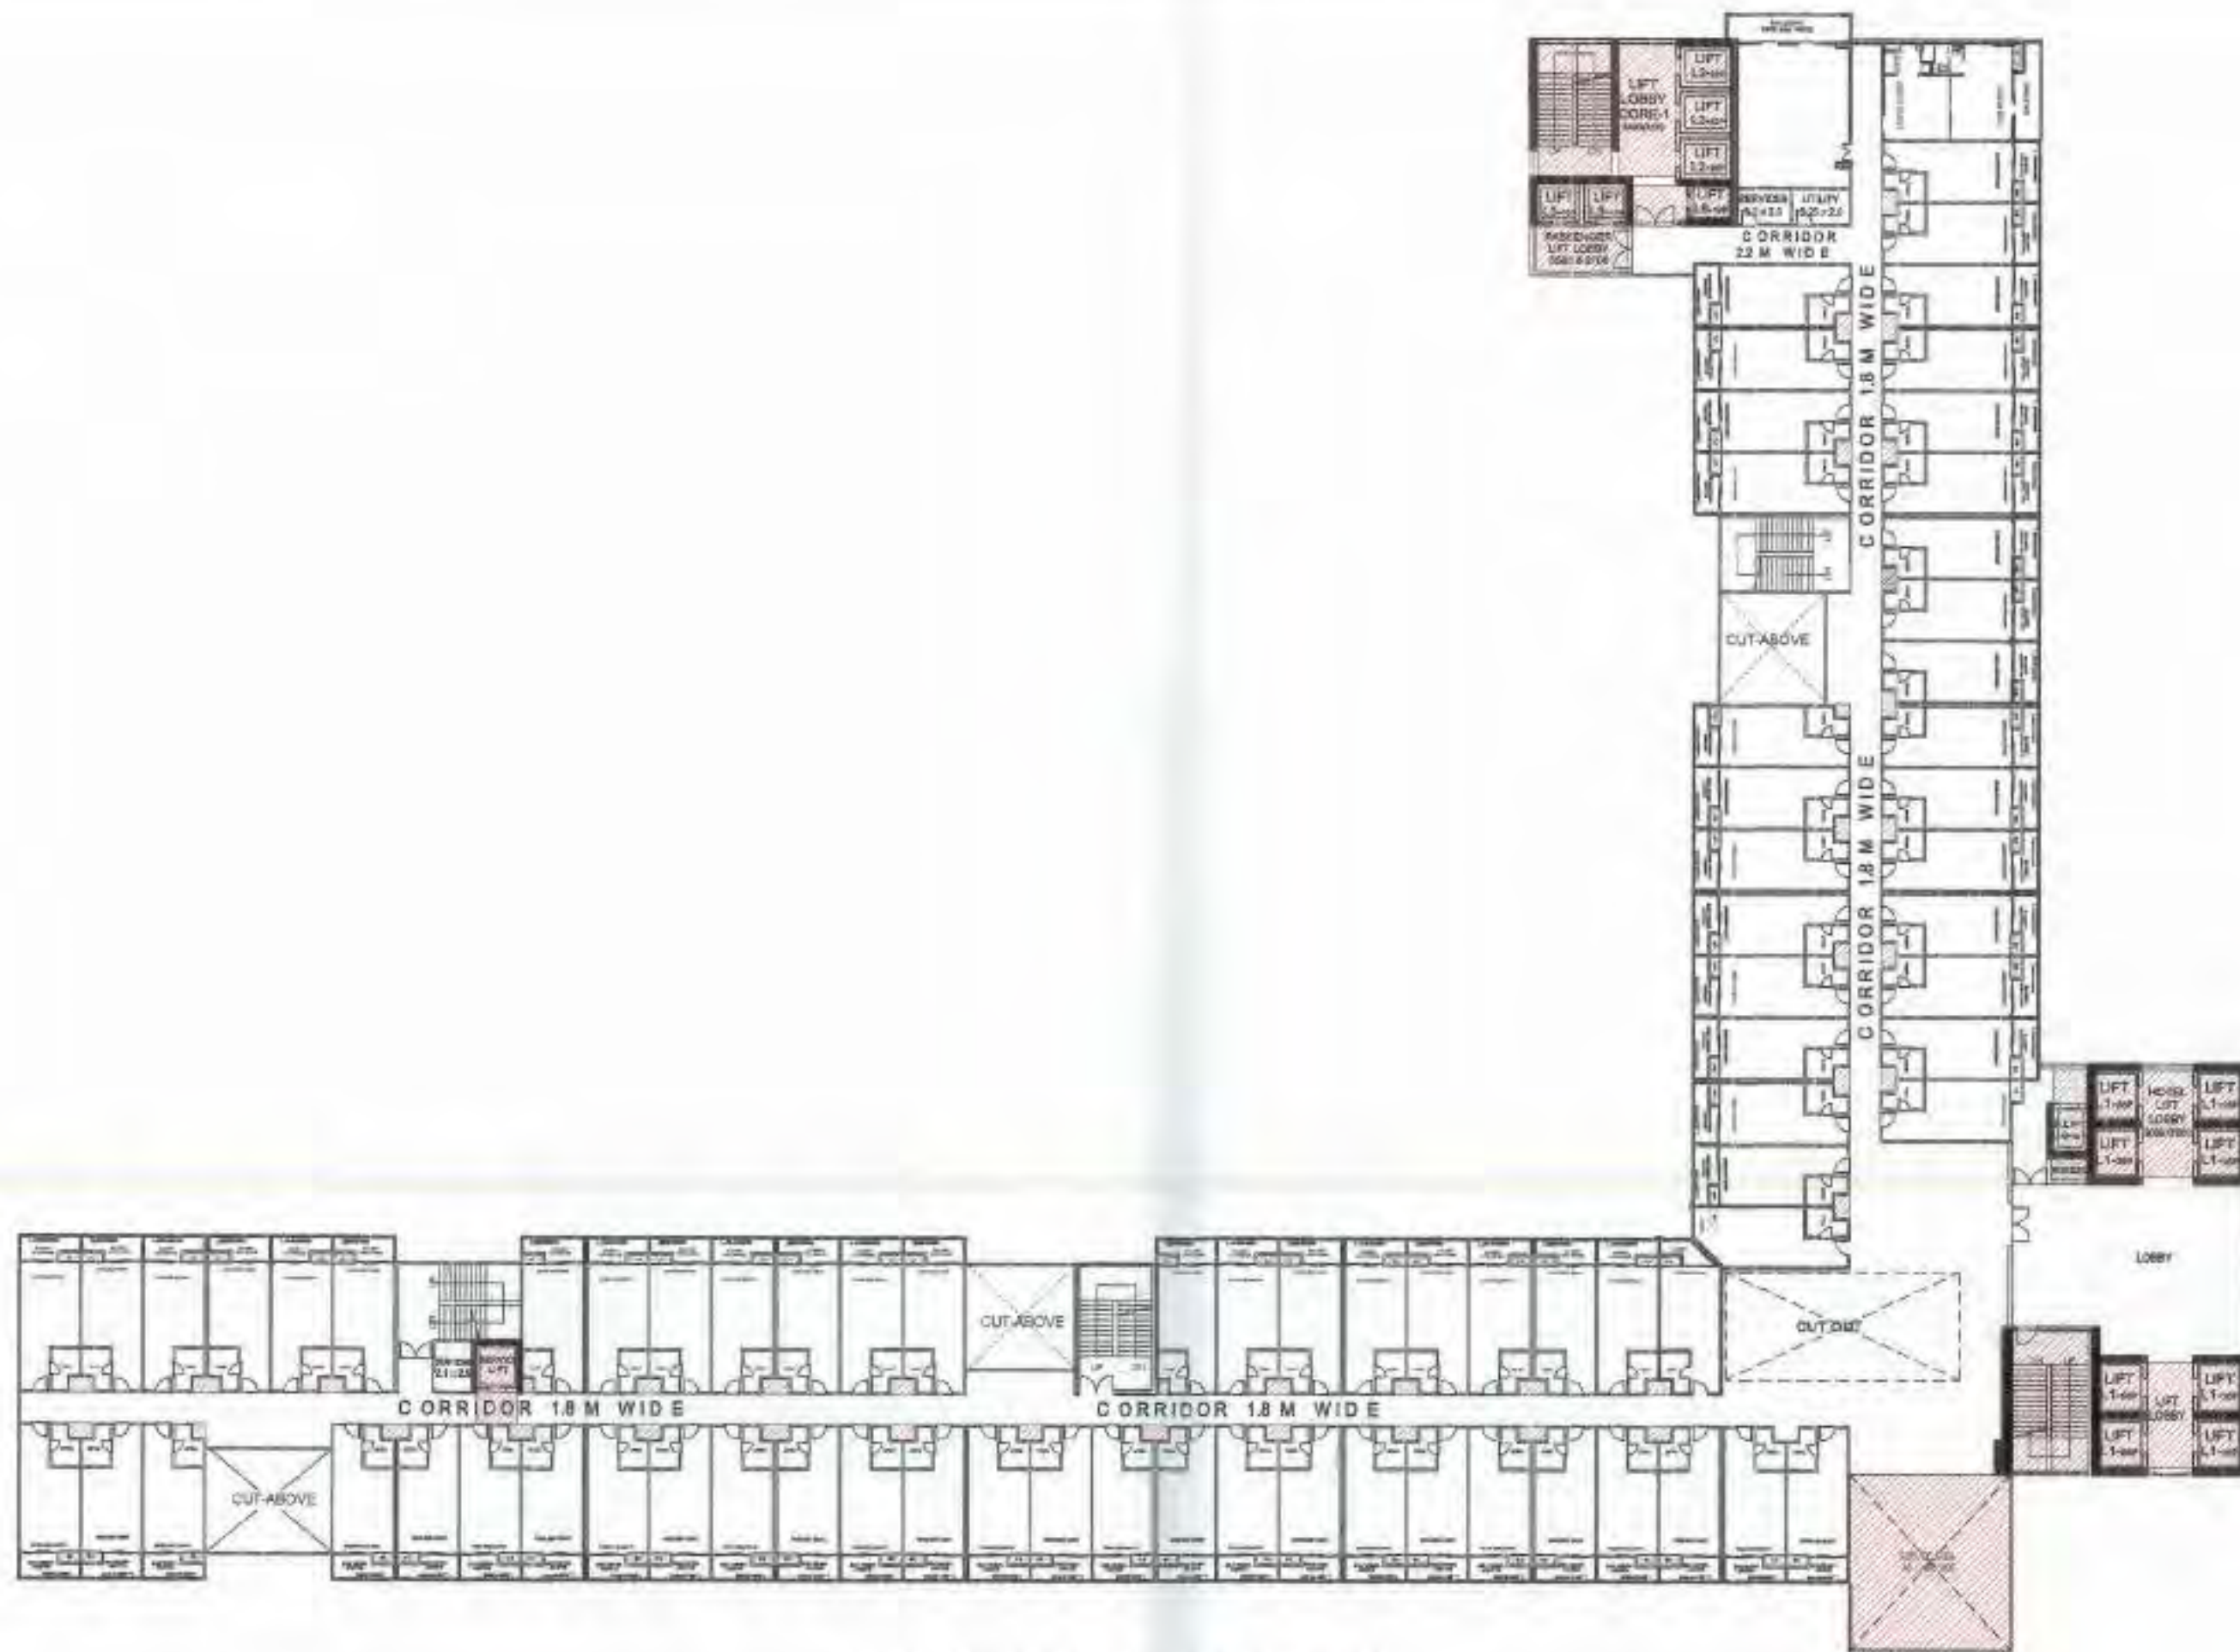

11th, & 15th FLOOR PLAN  
(HOTEL / SERVICES APARTMENTS)

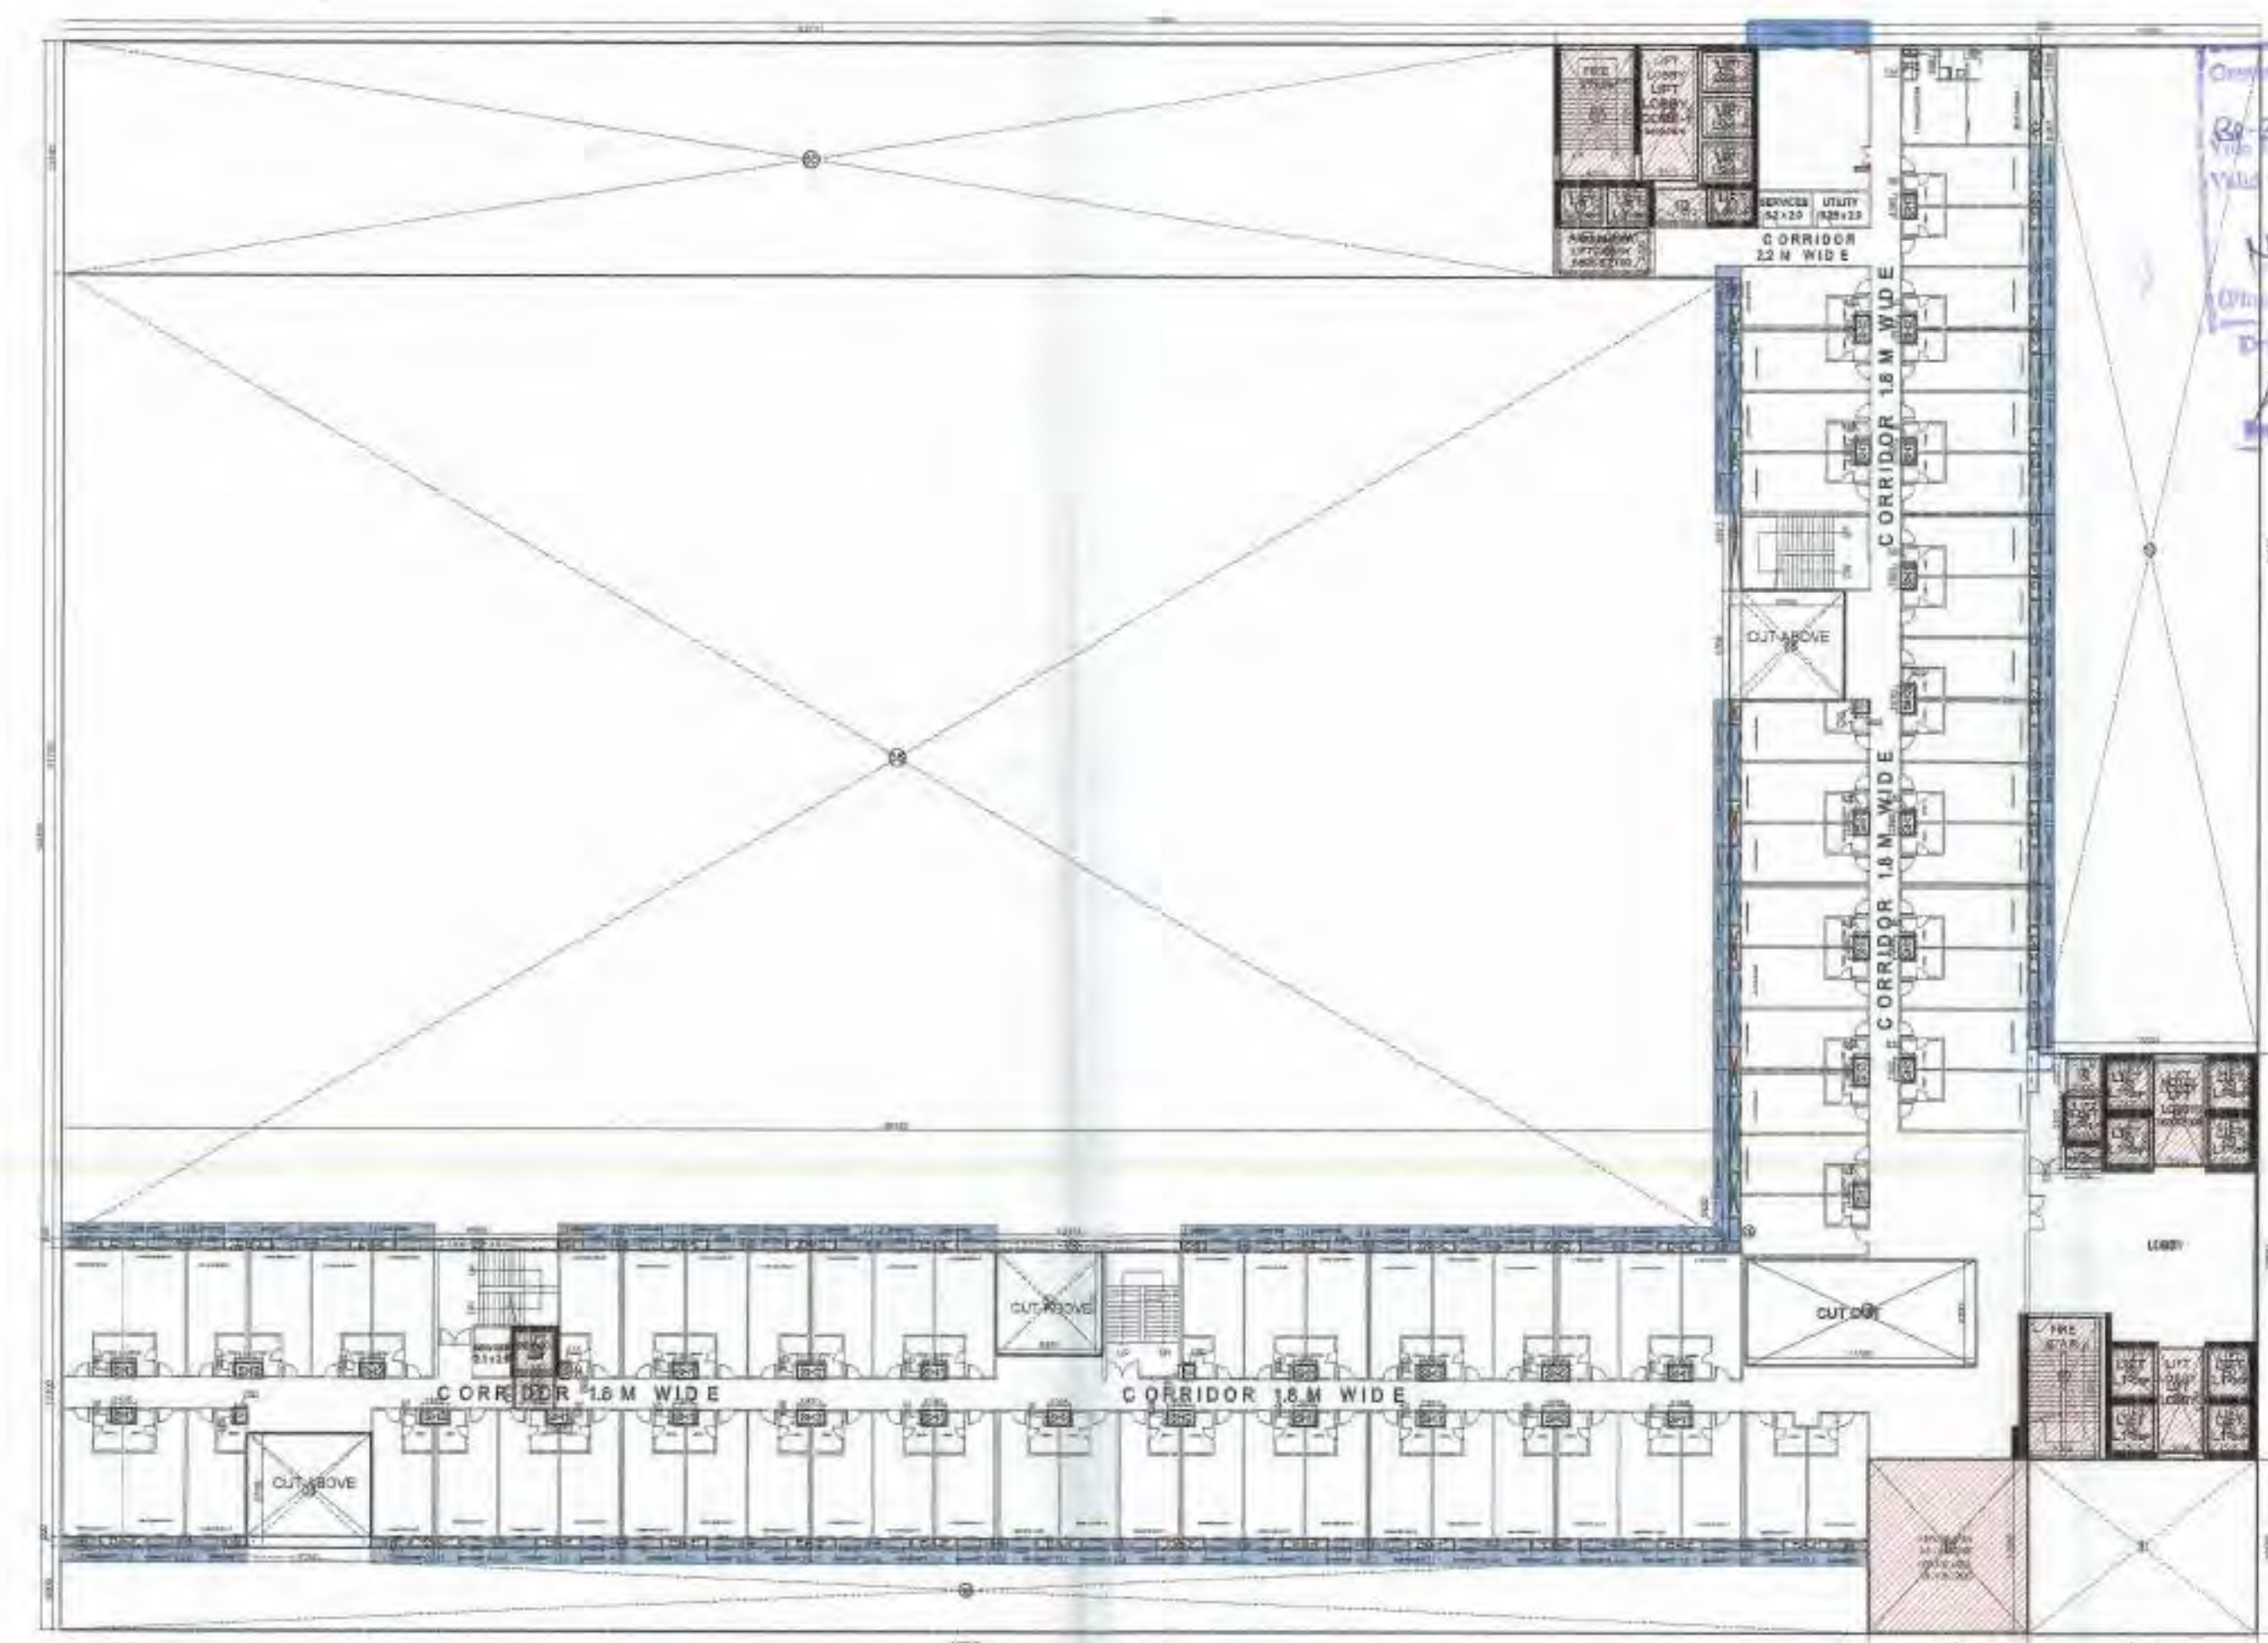

SUPERIMPOSED PLAN

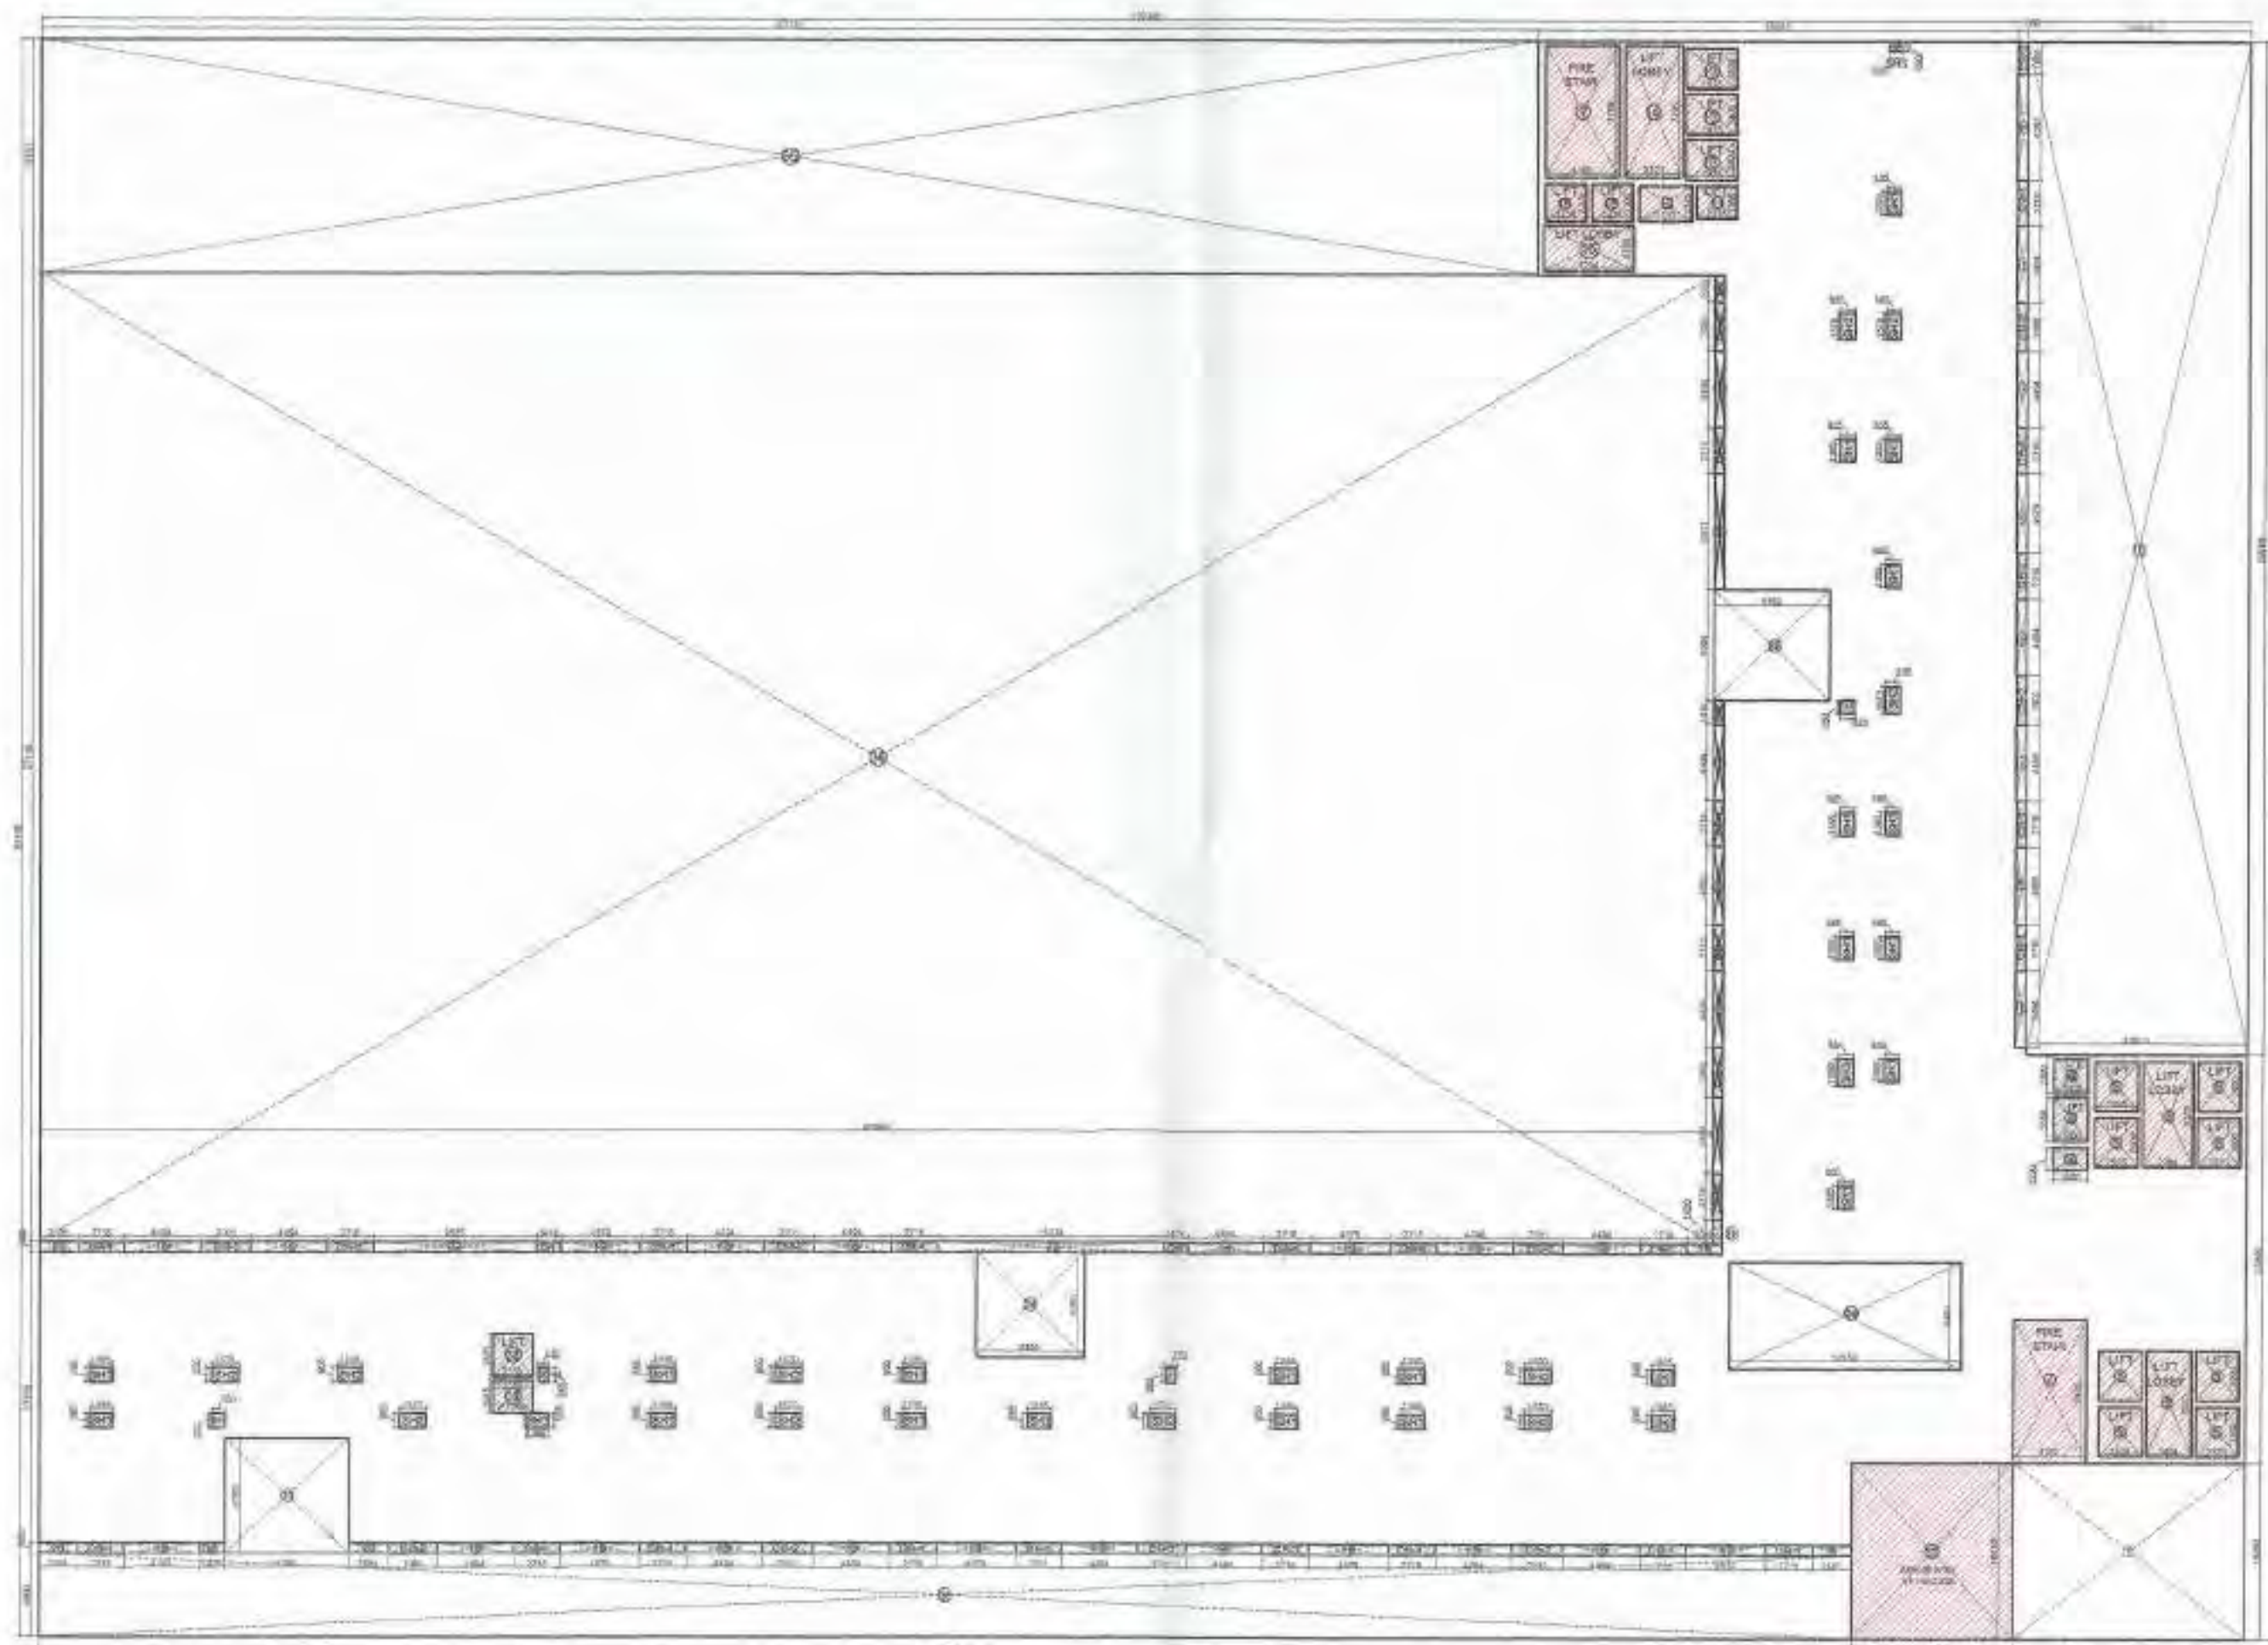

11th, & 15th FLOOR PLAN AREA DETAILS

| 12 FAR DETAIL ON 11th, & 15th FLOOR        |    |         |         |        |        |          |         |  |  |
|--------------------------------------------|----|---------|---------|--------|--------|----------|---------|--|--|
| TOTAL AREA                                 | =  | 129.368 | X       | 94.108 | =      | 12174.56 |         |  |  |
| LESS AREA:-                                |    |         |         |        |        |          |         |  |  |
| 1                                          | 1  | X       | 13.800  | X      | 10.350 | =        | 140.76  |  |  |
| 2                                          | 1  | X       | 2.070   | X      | 1.290  | =        | 2.67    |  |  |
| 3                                          | 1  | X       | 2.000   | X      | 2.550  | =        | 5.10    |  |  |
| 4                                          | 1  | X       | 2.000   | X      | 2.200  | =        | 4.40    |  |  |
| 5                                          | 8  | X       | 2.525   | X      | 2.900  | =        | 58.58   |  |  |
| 6                                          | 1  | X       | 2.994   | X      | 8.200  | =        | 18.58   |  |  |
| 6A                                         | 1  | X       | 2.894   | X      | 8.200  | =        | 16.70   |  |  |
| 7                                          | 1  | X       | 4.300   | X      | 8.200  | =        | 35.28   |  |  |
| 8                                          | 1  | X       | 2.307   | X      | 0.600  | =        | 1.38    |  |  |
| 9                                          | 1  | X       | 13.550  | X      | 6.300  | =        | 85.37   |  |  |
| 10                                         | 1  | X       | 13.003  | X      | 56.768 | =        | 777.18  |  |  |
| 11                                         | 1  | X       | 2.375   | X      | 1.555  | =        | 4.84    |  |  |
| 12                                         | 1  | X       | 3.127   | X      | 2.125  | =        | 6.84    |  |  |
| 13                                         | 3  | X       | 2.975   | X      | 2.400  | =        | 21.42   |  |  |
| 14                                         | 1  | X       | 3.325   | X      | 7.795  | =        | 25.92   |  |  |
| 15                                         | 2  | X       | 2.425   | X      | 2.200  | =        | 10.67   |  |  |
| 16                                         | 1  | X       | 5.294   | X      | 2.700  | =        | 14.29   |  |  |
| 17                                         | 1  | X       | 4.300   | X      | 7.795  | =        | 33.82   |  |  |
| 18                                         | 24 | X       | 4.494   | X      | 0.800  | =        | 84.71   |  |  |
| 19                                         | 7  | X       | 4.679   | X      | 0.800  | =        | 19.85   |  |  |
| 20                                         | 3  | X       | 2.395   | X      | 0.800  | =        | 4.15    |  |  |
| 21                                         | 1  | X       | 7.280   | X      | 6.750  | =        | 48.14   |  |  |
| 22                                         | 1  | X       | 9.585   | X      | 0.800  | =        | 5.75    |  |  |
| 23                                         | 1  | X       | 13.374  | X      | 0.800  | =        | 8.02    |  |  |
| 24                                         | 1  | X       | 6.355   | X      | 6.150  | =        | 39.08   |  |  |
| 25                                         | 1  | X       | 2.040   | X      | 0.800  | =        | 1.22    |  |  |
| 26                                         | 1  | X       | 0.800   | X      | 1.420  | =        | 0.85    |  |  |
| 27                                         | 2  | X       | 0.800   | X      | 4.680  | =        | 5.59    |  |  |
| 28                                         | 1  | X       | 6.759   | X      | 6.504  | =        | 43.96   |  |  |
| 29                                         | 1  | X       | 0.800   | X      | 6.871  | =        | 4.12    |  |  |
| 30                                         | 1  | X       | 0.800   | X      | 1.585  | =        | 0.94    |  |  |
| 31                                         | 1  | X       | 98.065  | X      | 57.116 | =        | 5601.08 |  |  |
| 32                                         | 1  | X       | 2.350   | X      | 2.475  | =        | 5.82    |  |  |
| 33                                         | 1  | X       | 2.350   | X      | 1.915  | =        | 4.50    |  |  |
| 34                                         | 1  | X       | 6.247   | X      | 0.800  | =        | 3.75    |  |  |
| 35                                         | 1  | X       | 87.731  | X      | 13.792 | =        | 1209.99 |  |  |
| 36                                         | 1  | X       | 106.328 | X      | 4.800  | =        | 521.01  |  |  |
| 37                                         | 1  | X       | 9.440   | X      | 10.350 | =        | 97.70   |  |  |
| TOTAL LESS AREA                            |    |         |         |        |        | =        | 9066.41 |  |  |
| TOTAL FAR = TOTAL AREA (-) TOTAL LESS AREA |    |         |         |        |        | =        | 3108.15 |  |  |
| TOTAL 11TH & 15TH FLOOR FAR                |    |         |         |        |        | =        | 3108.15 |  |  |

CLIENT :-  
GAURSONS HI-TECH INFRASTRUCTURE (P) LTD  
GAUR BIZ PARK PLOT NO.- 1,  
ABHAY KHAND- II, INDIRAPURAM, GHAZIABAD

PROJECT :-  
PROPOSED COMMERCIAL "GAUR CITY MALL"  
PLOT NO. C-1-B / GH-01, AT GAUR CITY, SEC.-04,  
GREATER NOIDA

SUBMISSION DRAWING


SCALE :-

TITLE :- 11th, & 15th FLOOR  
PLAN & AREA DETAILS


OWNER'S SIGN

ARCHITECT SIGN


DRG NO. SD-18

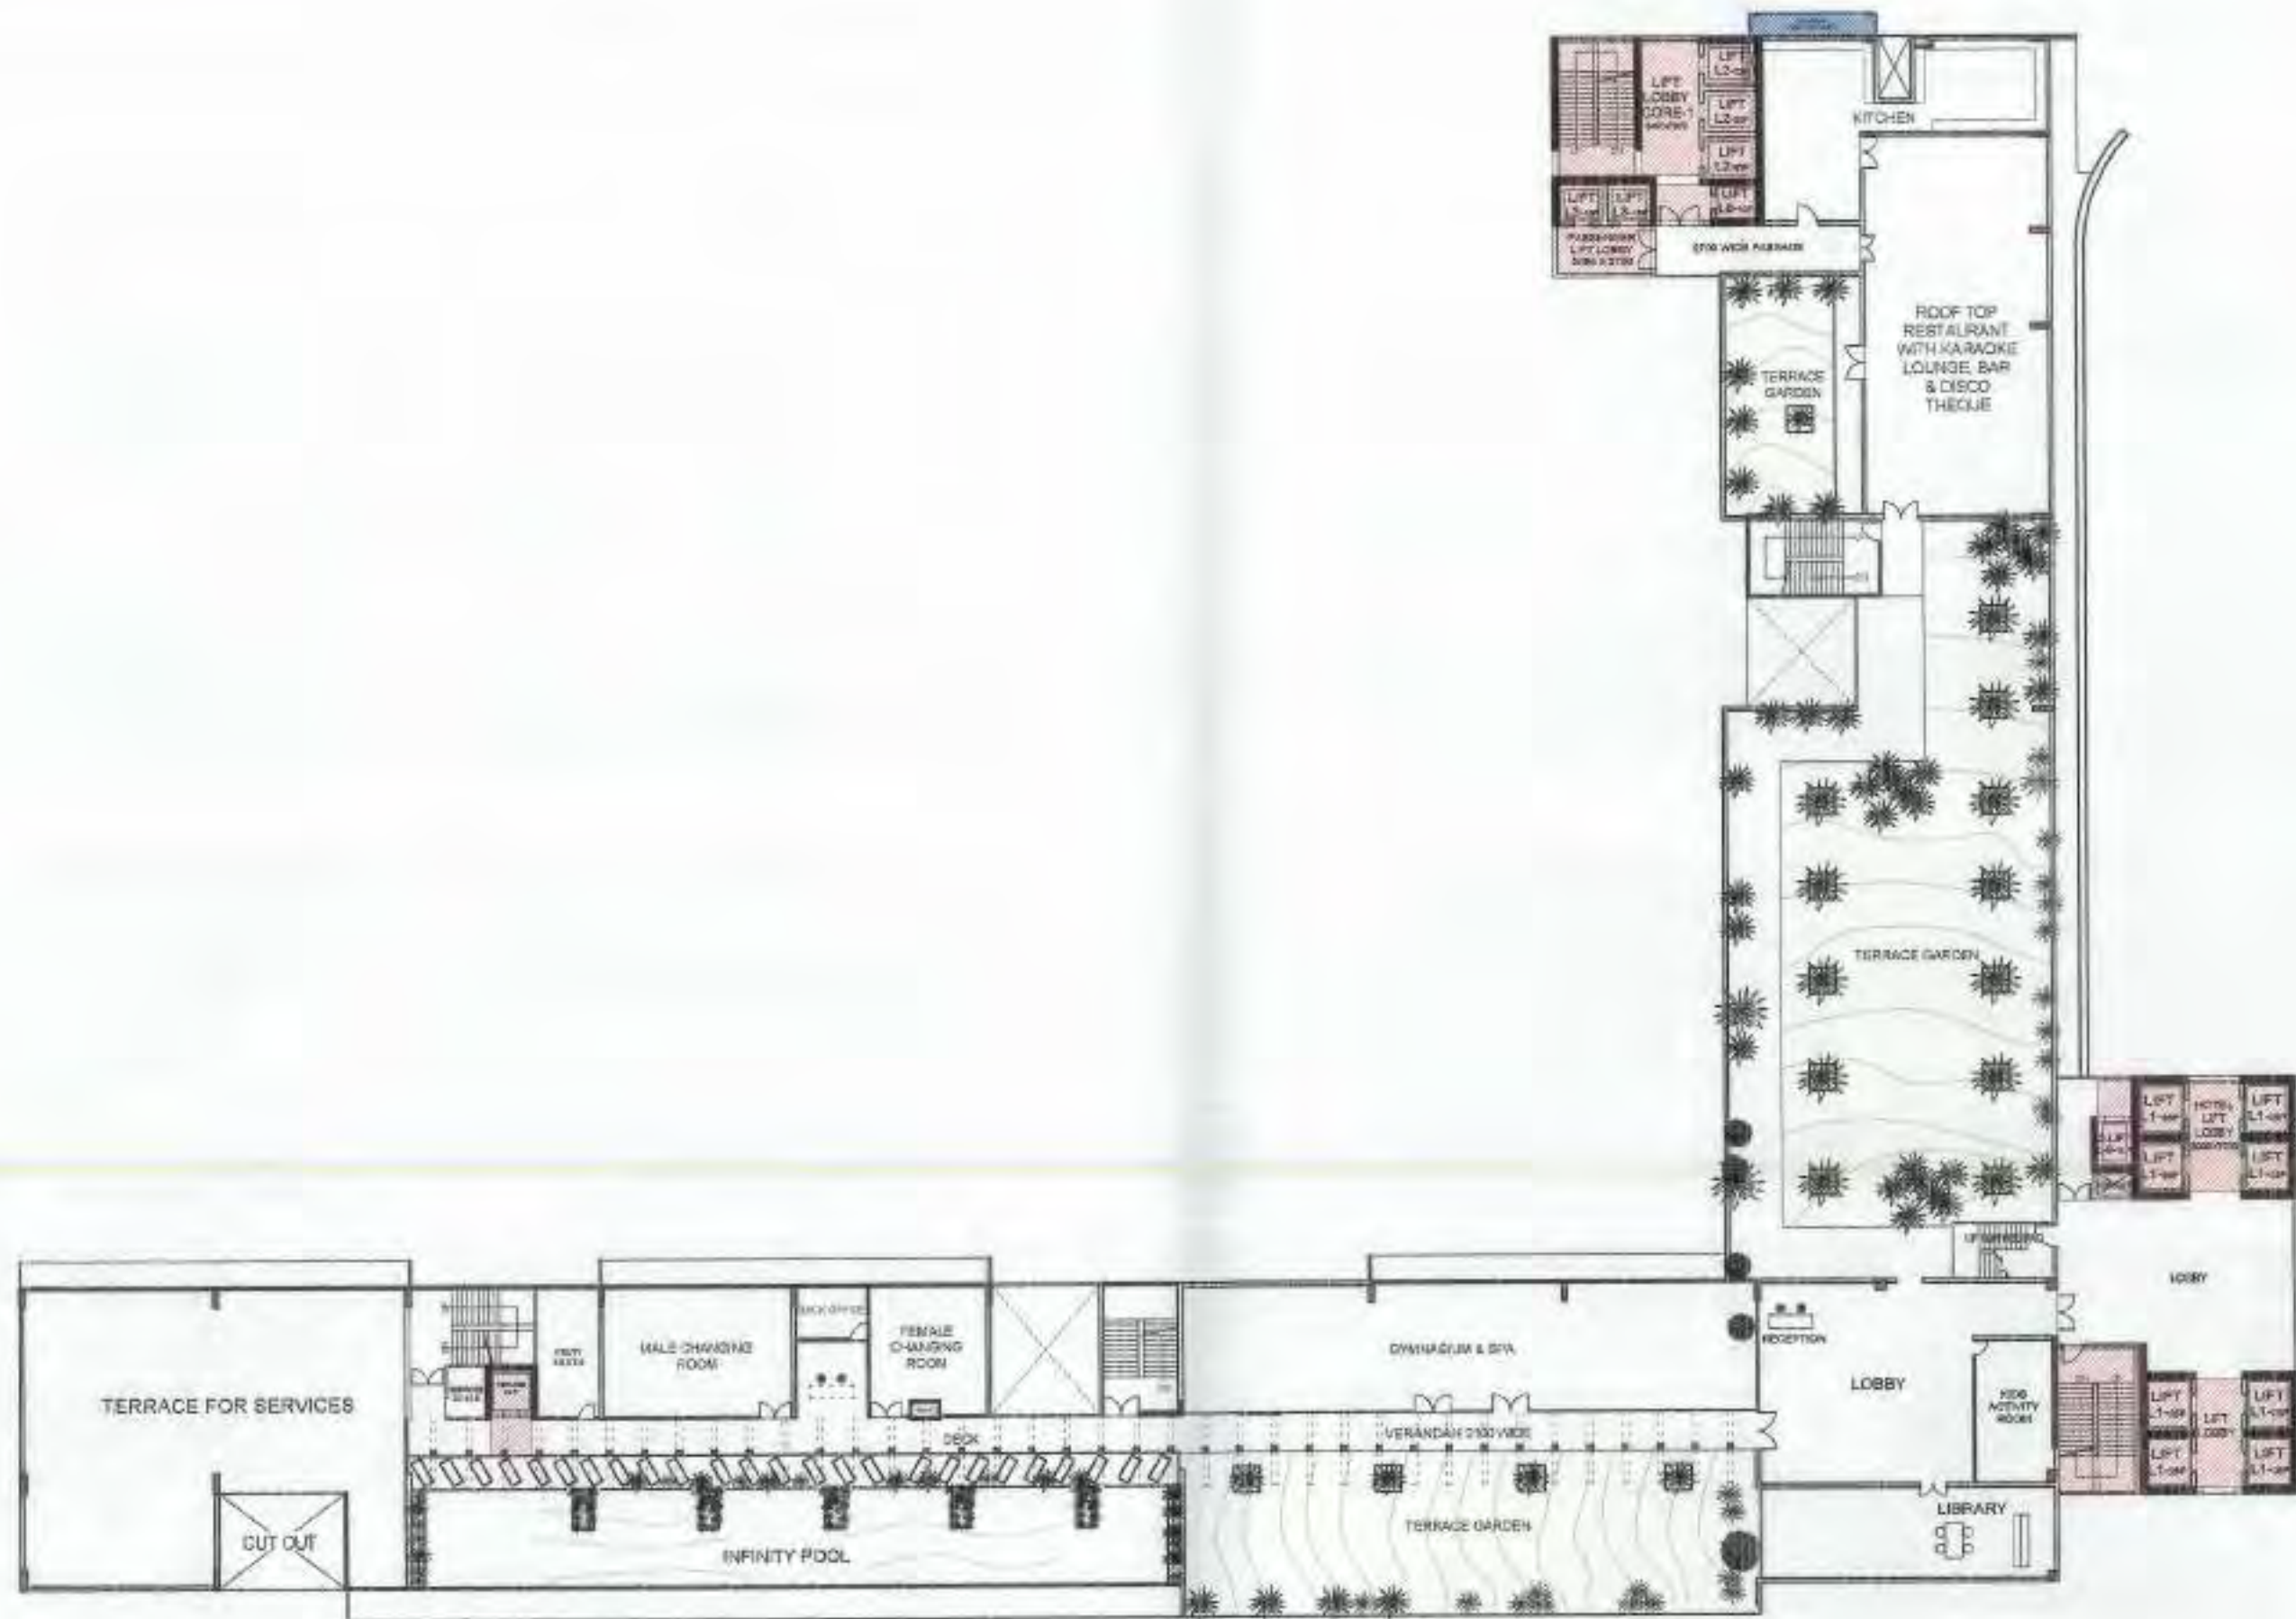

CLUB FLOOR PLAN

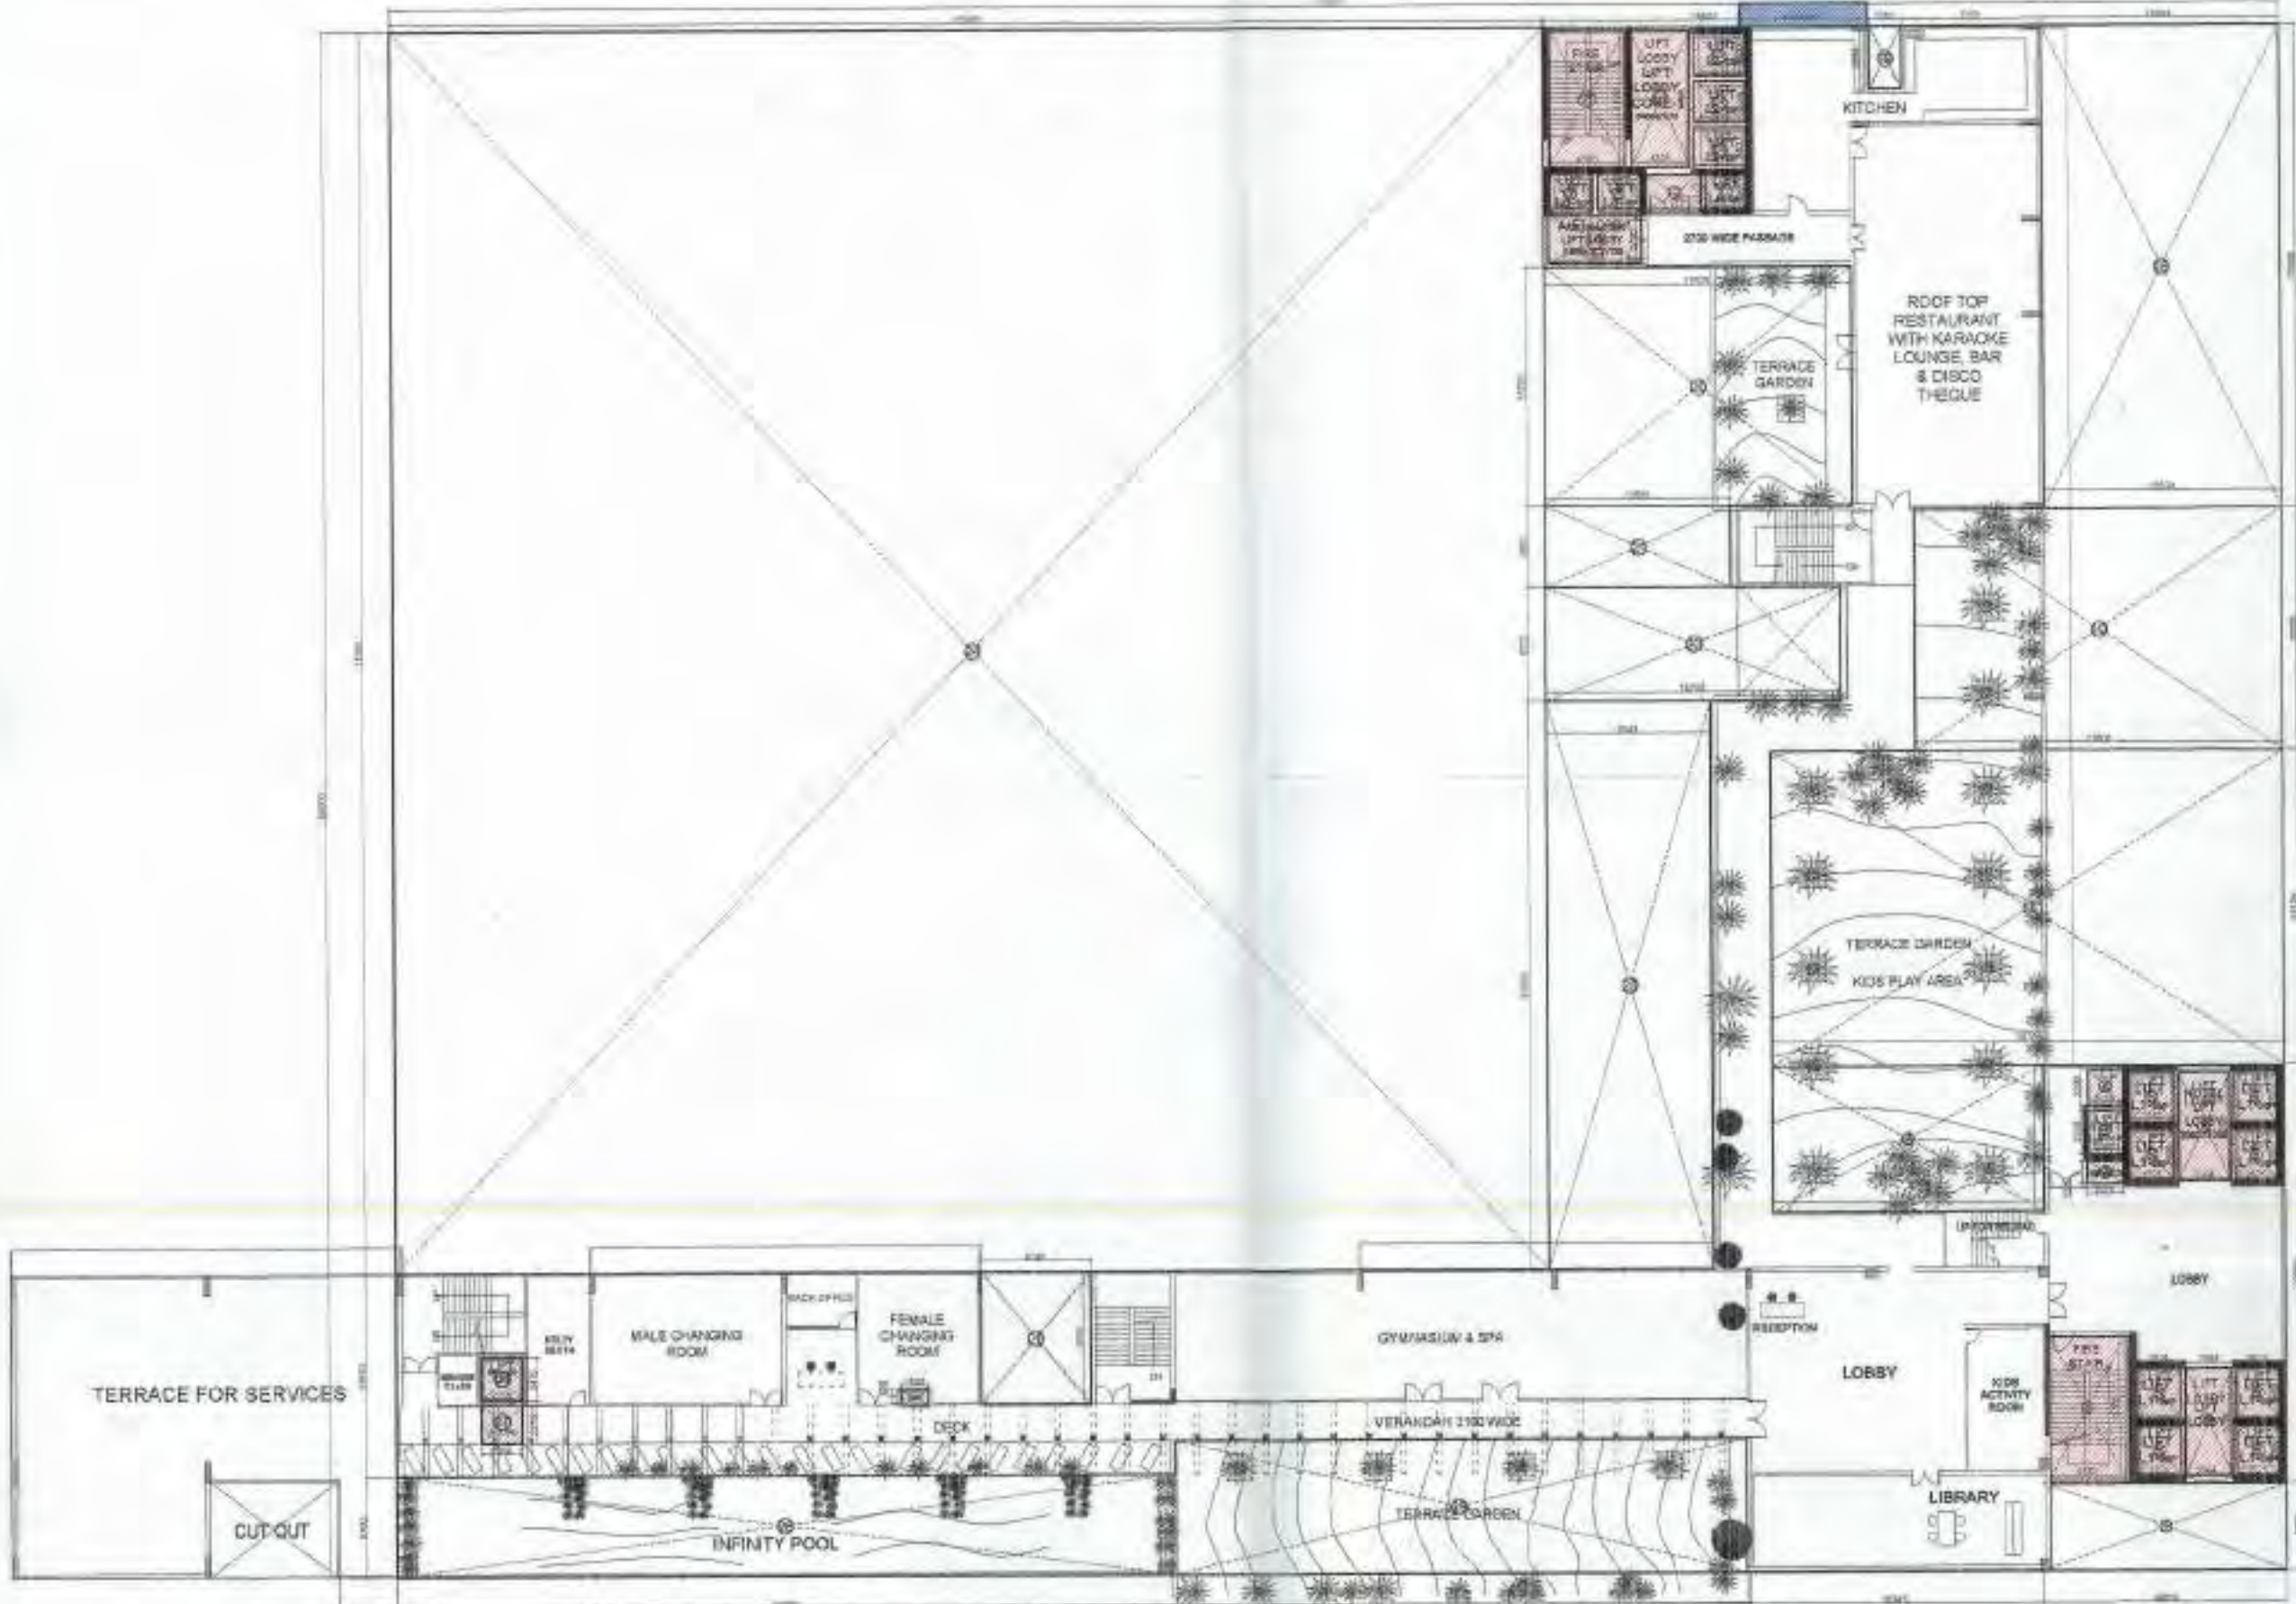

SUPERIMPOSED PLAN

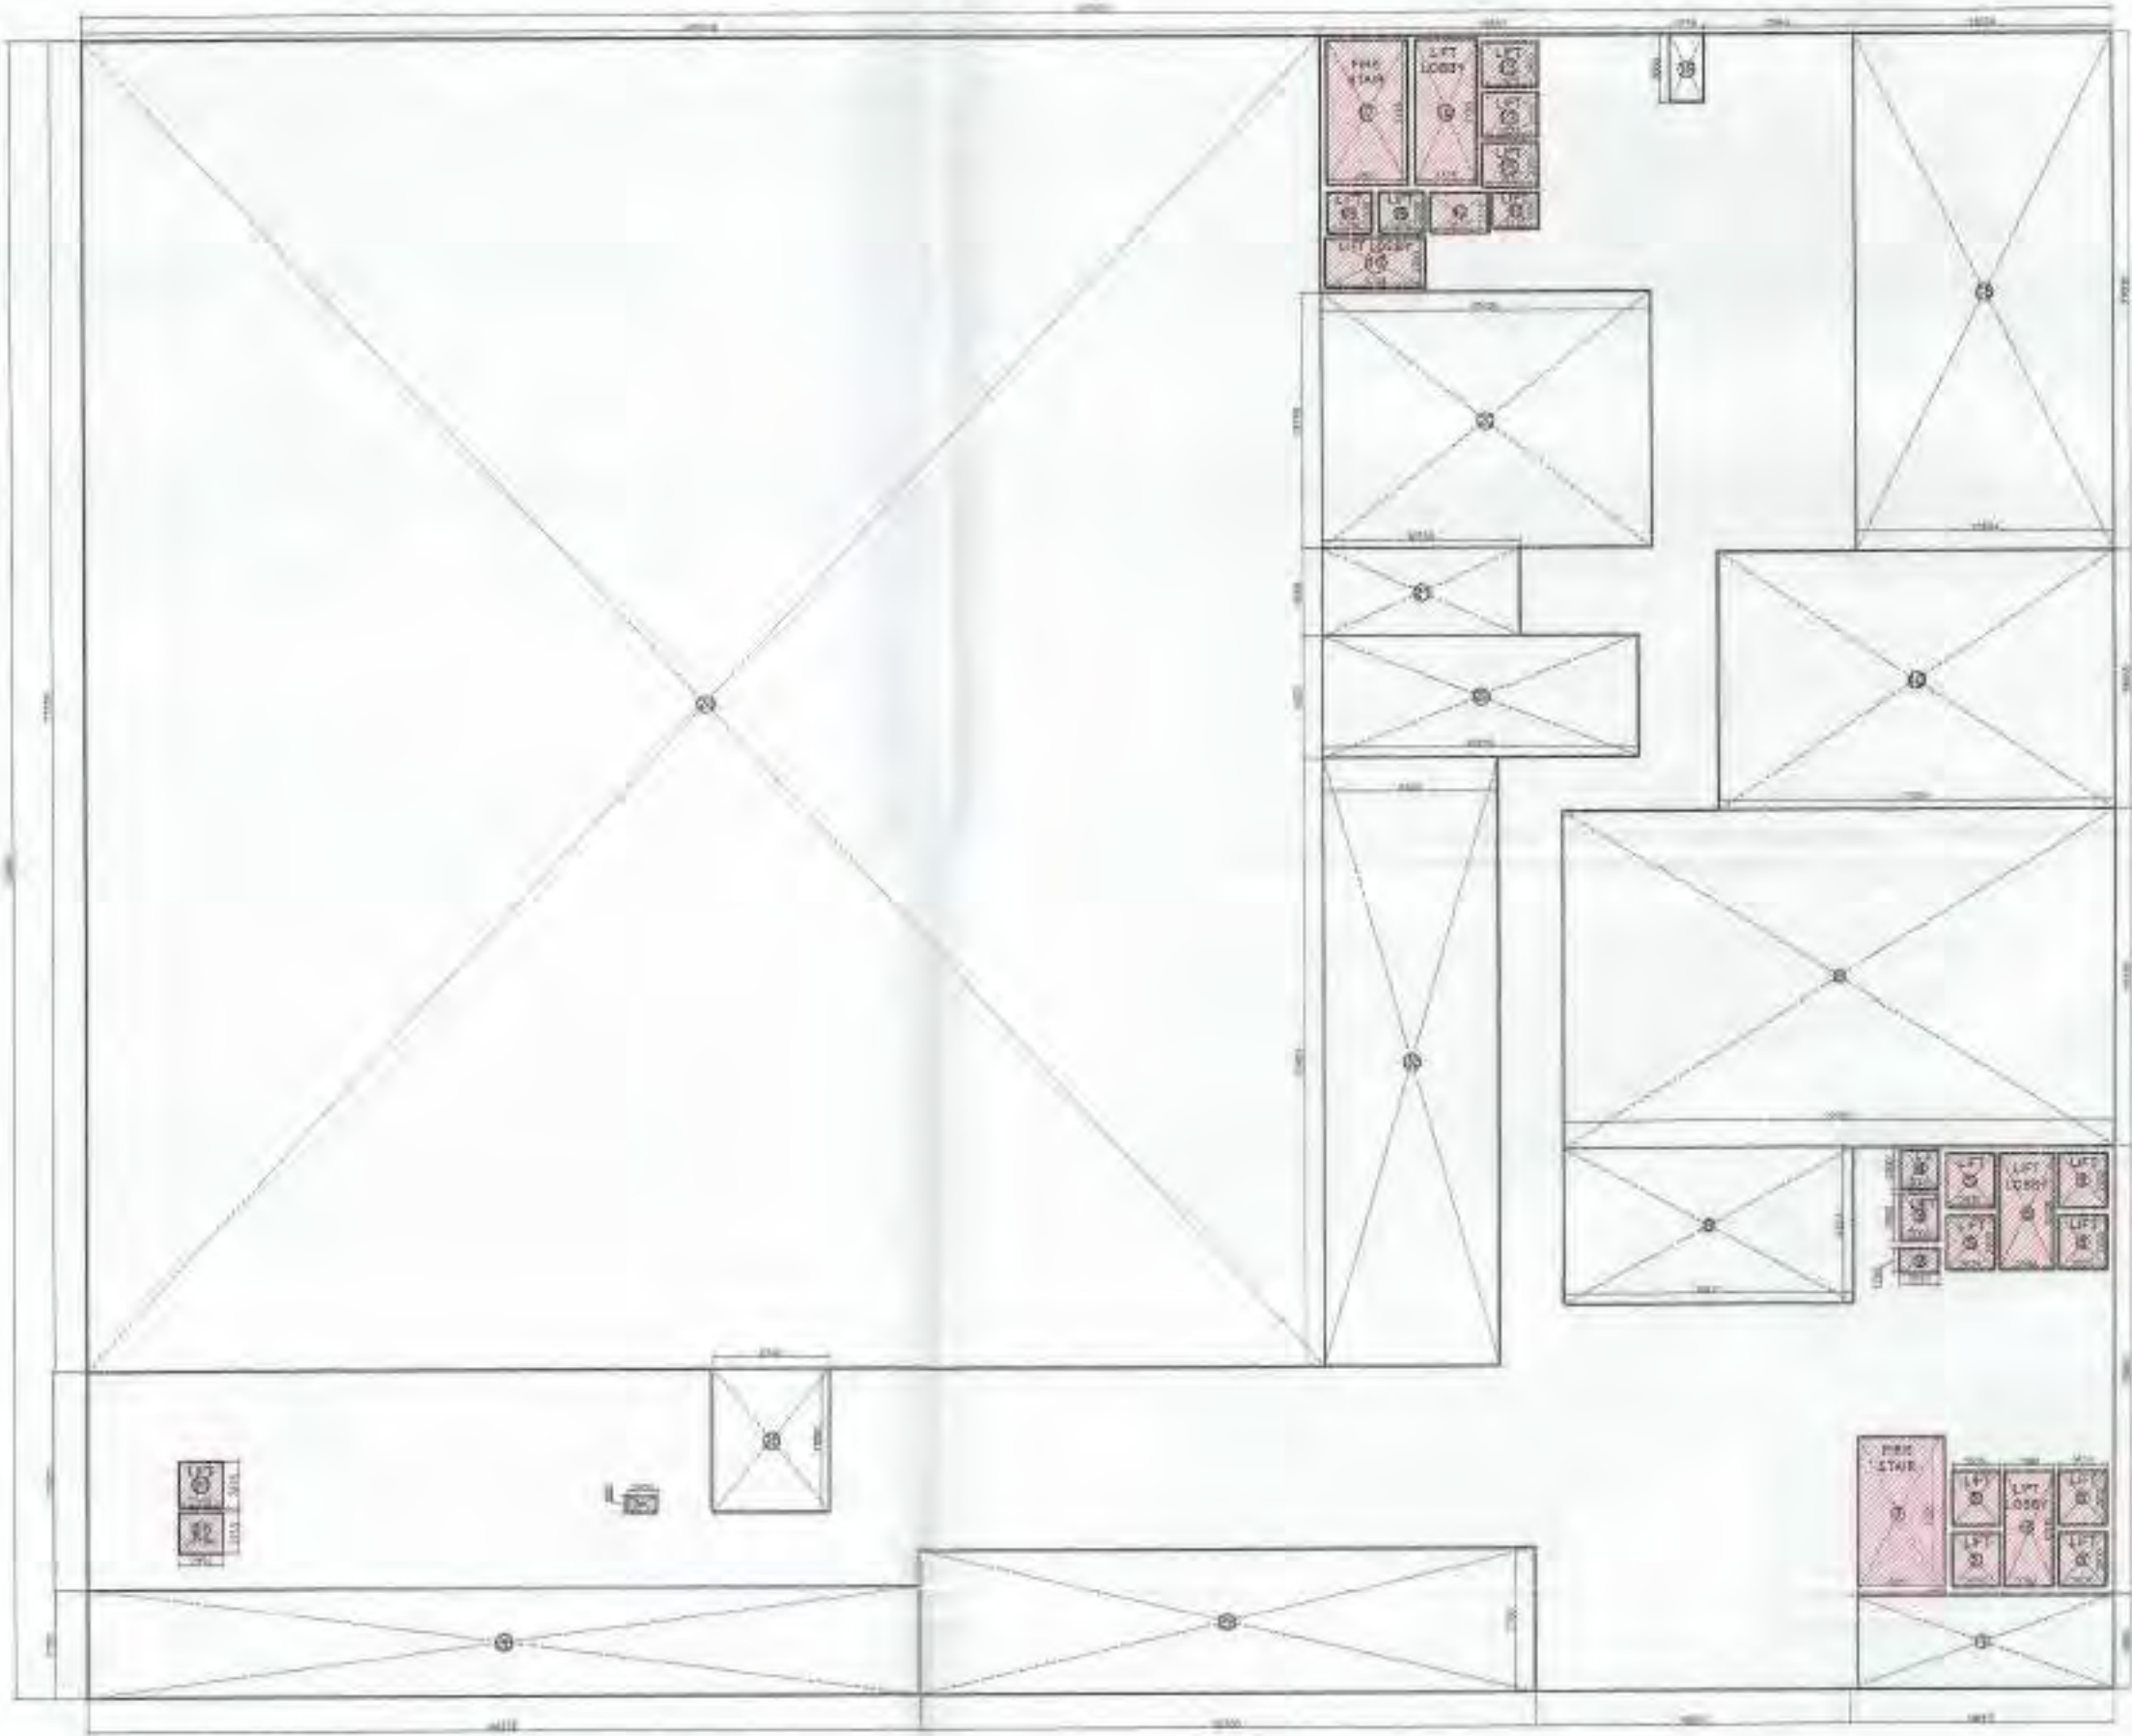

CLUB FLOOR PLAN AREA DETAIL

| 13 CLUB FAR DETAIL                           |   |   |                 |   |         |           |
|----------------------------------------------|---|---|-----------------|---|---------|-----------|
| TOTAL AREA                                   |   | = | 107.922         | X | 88.800  | = 9583.47 |
| LESS AREA:-                                  |   |   |                 |   |         |           |
| 1                                            | 1 | X | 14.003          | X | 4.999   | = 70.00   |
| 2                                            | 1 | X | 2.070           | X | 7.535   | = 15.60   |
| 3                                            | 1 | X | 2.000           | X | 2.550   | = 5.10    |
| 4                                            | 1 | X | 2.000           | X | 2.200   | = 4.40    |
| 5                                            | 8 | X | 2.525           | X | 2.900   | = 58.58   |
| 6                                            | 1 | X | 2.994           | X | 6.200   | = 18.56   |
| 6A                                           | 1 | X | 2.694           | X | 6.200   | = 16.70   |
| 7                                            | 1 | X | 4.599           | X | 8.430   | = 38.77   |
| 8                                            | 1 | X | 15.431          | X | 8.339   | = 128.68  |
| 9                                            | 1 | X | 29.265          | X | 18.126  | = 530.46  |
| 10                                           | 1 | X | 21.008          | X | 13.885  | = 291.70  |
| 11                                           | 1 | X | 2.375           | X | 1.955   | = 4.64    |
| 12                                           | 1 | X | 3.127           | X | 2.125   | = 6.64    |
| 13                                           | 3 | X | 2.975           | X | 2.400   | = 21.42   |
| 14                                           | 1 | X | 3.325           | X | 7.795   | = 25.92   |
| 15                                           | 2 | X | 2.425           | X | 2.200   | = 10.67   |
| 16                                           | 1 | X | 5.294           | X | 2.700   | = 14.29   |
| 17                                           | 1 | X | 4.300           | X | 7.795   | = 33.52   |
| 18                                           | 1 | X | 13.604          | X | 27.800  | = 378.19  |
| 19                                           | 1 | X | 1.850           | X | 3.664   | = 6.78    |
| 20                                           | 1 | X | 13.765          | X | 17.523  | = 241.20  |
| 21                                           | 1 | X | 10.536          | X | 4.680   | = 49.31   |
| 22                                           | 1 | X | 16.795          | X | 6.527   | = 109.62  |
| 23                                           | 1 | X | 9.343           | X | 32.592  | = 304.51  |
| 24                                           | 1 | X | 65.916          | X | 71.350  | = 4703.11 |
| 25                                           | 1 | X | 6.240           | X | 7.650   | = 47.74   |
| 26                                           | 1 | X | 2.350           | X | 2.475   | = 5.82    |
| 27                                           | 1 | X | 2.350           | X | 2.215   | = 5.21    |
| 28                                           | 1 | X | 44.378          | X | 5.780   | = 256.50  |
| 29                                           | 1 | X | 32.706          | X | 7.700   | = 251.84  |
| 30                                           | 1 | X | 21.177          | X | 14.115  | = 298.91  |
| SH                                           | 1 | X | 1.500           | X | 0.865   | = 1.30    |
|                                              |   |   | TOTAL LESS AREA |   |         | = 7955.68 |
| TOTAL FAR = TOTAL AREA ( - ) TOTAL LESS AREA |   |   |                 |   |         |           |
|                                              |   |   | 9583.47         | - | 7955.68 | = 1627.79 |
| TOTAL CLUB FLOOR FAR AREA                    |   |   | = 1627.79       |   |         |           |

| 15 % PRESCRIBED FAR |   |        |
|---------------------|---|--------|
| ITEM                |   |        |
| SERVICES            | = | 15.60  |
| LIFT WELL           | = | 5.10   |
| LIFT LOBBY          | = | 4.40   |
| LIFT WELL           | = | 58.58  |
| LIFT LOBBY          | = | 18.56  |
| LIFT LOBBY          | = | 16.70  |
| FIRE STAIRCASE      | = | 38.77  |
| LIFT                | = | 4.64   |
| LIFT LOBBY          | = | 6.64   |
| LIFT                | = | 21.42  |
| LIFT LOBBY          | = | 25.92  |
| LIFT                | = | 10.67  |
| LIFT LOBBY          | = | 14.29  |
| FIRE STAIRCASE      | = | 33.52  |
| LIFT                | = | 5.82   |
| LIFT LOBBY          | = | 5.21   |
| SERVICES            | = | 1.30   |
| TOTAL               | = | 287.14 |

CLIENT :- GAURSONS HI-TECH INFRASTRUCTURE (P) LTD  
GAUR BIZ PARK PLOT NO.-1,  
ABHAY KHAND-II, INDIRAPURAM, GHAZIABAD

PROJECT :- PROPOSED COMMERCIAL "GAUR CITY MALL"  
PLOT NO. C-1-B / GH-01, AT GAUR CITY, SEC.-04,  
GREATER NOIDA

SUBMISSION DRAWING

SCALE :-


TITLE :- EIGHTEENTH FLOOR PLAN  
& AREA DETAILS

OWNER'S SIGN ARCHITECT SIGN

DRG NO. :- SD-19





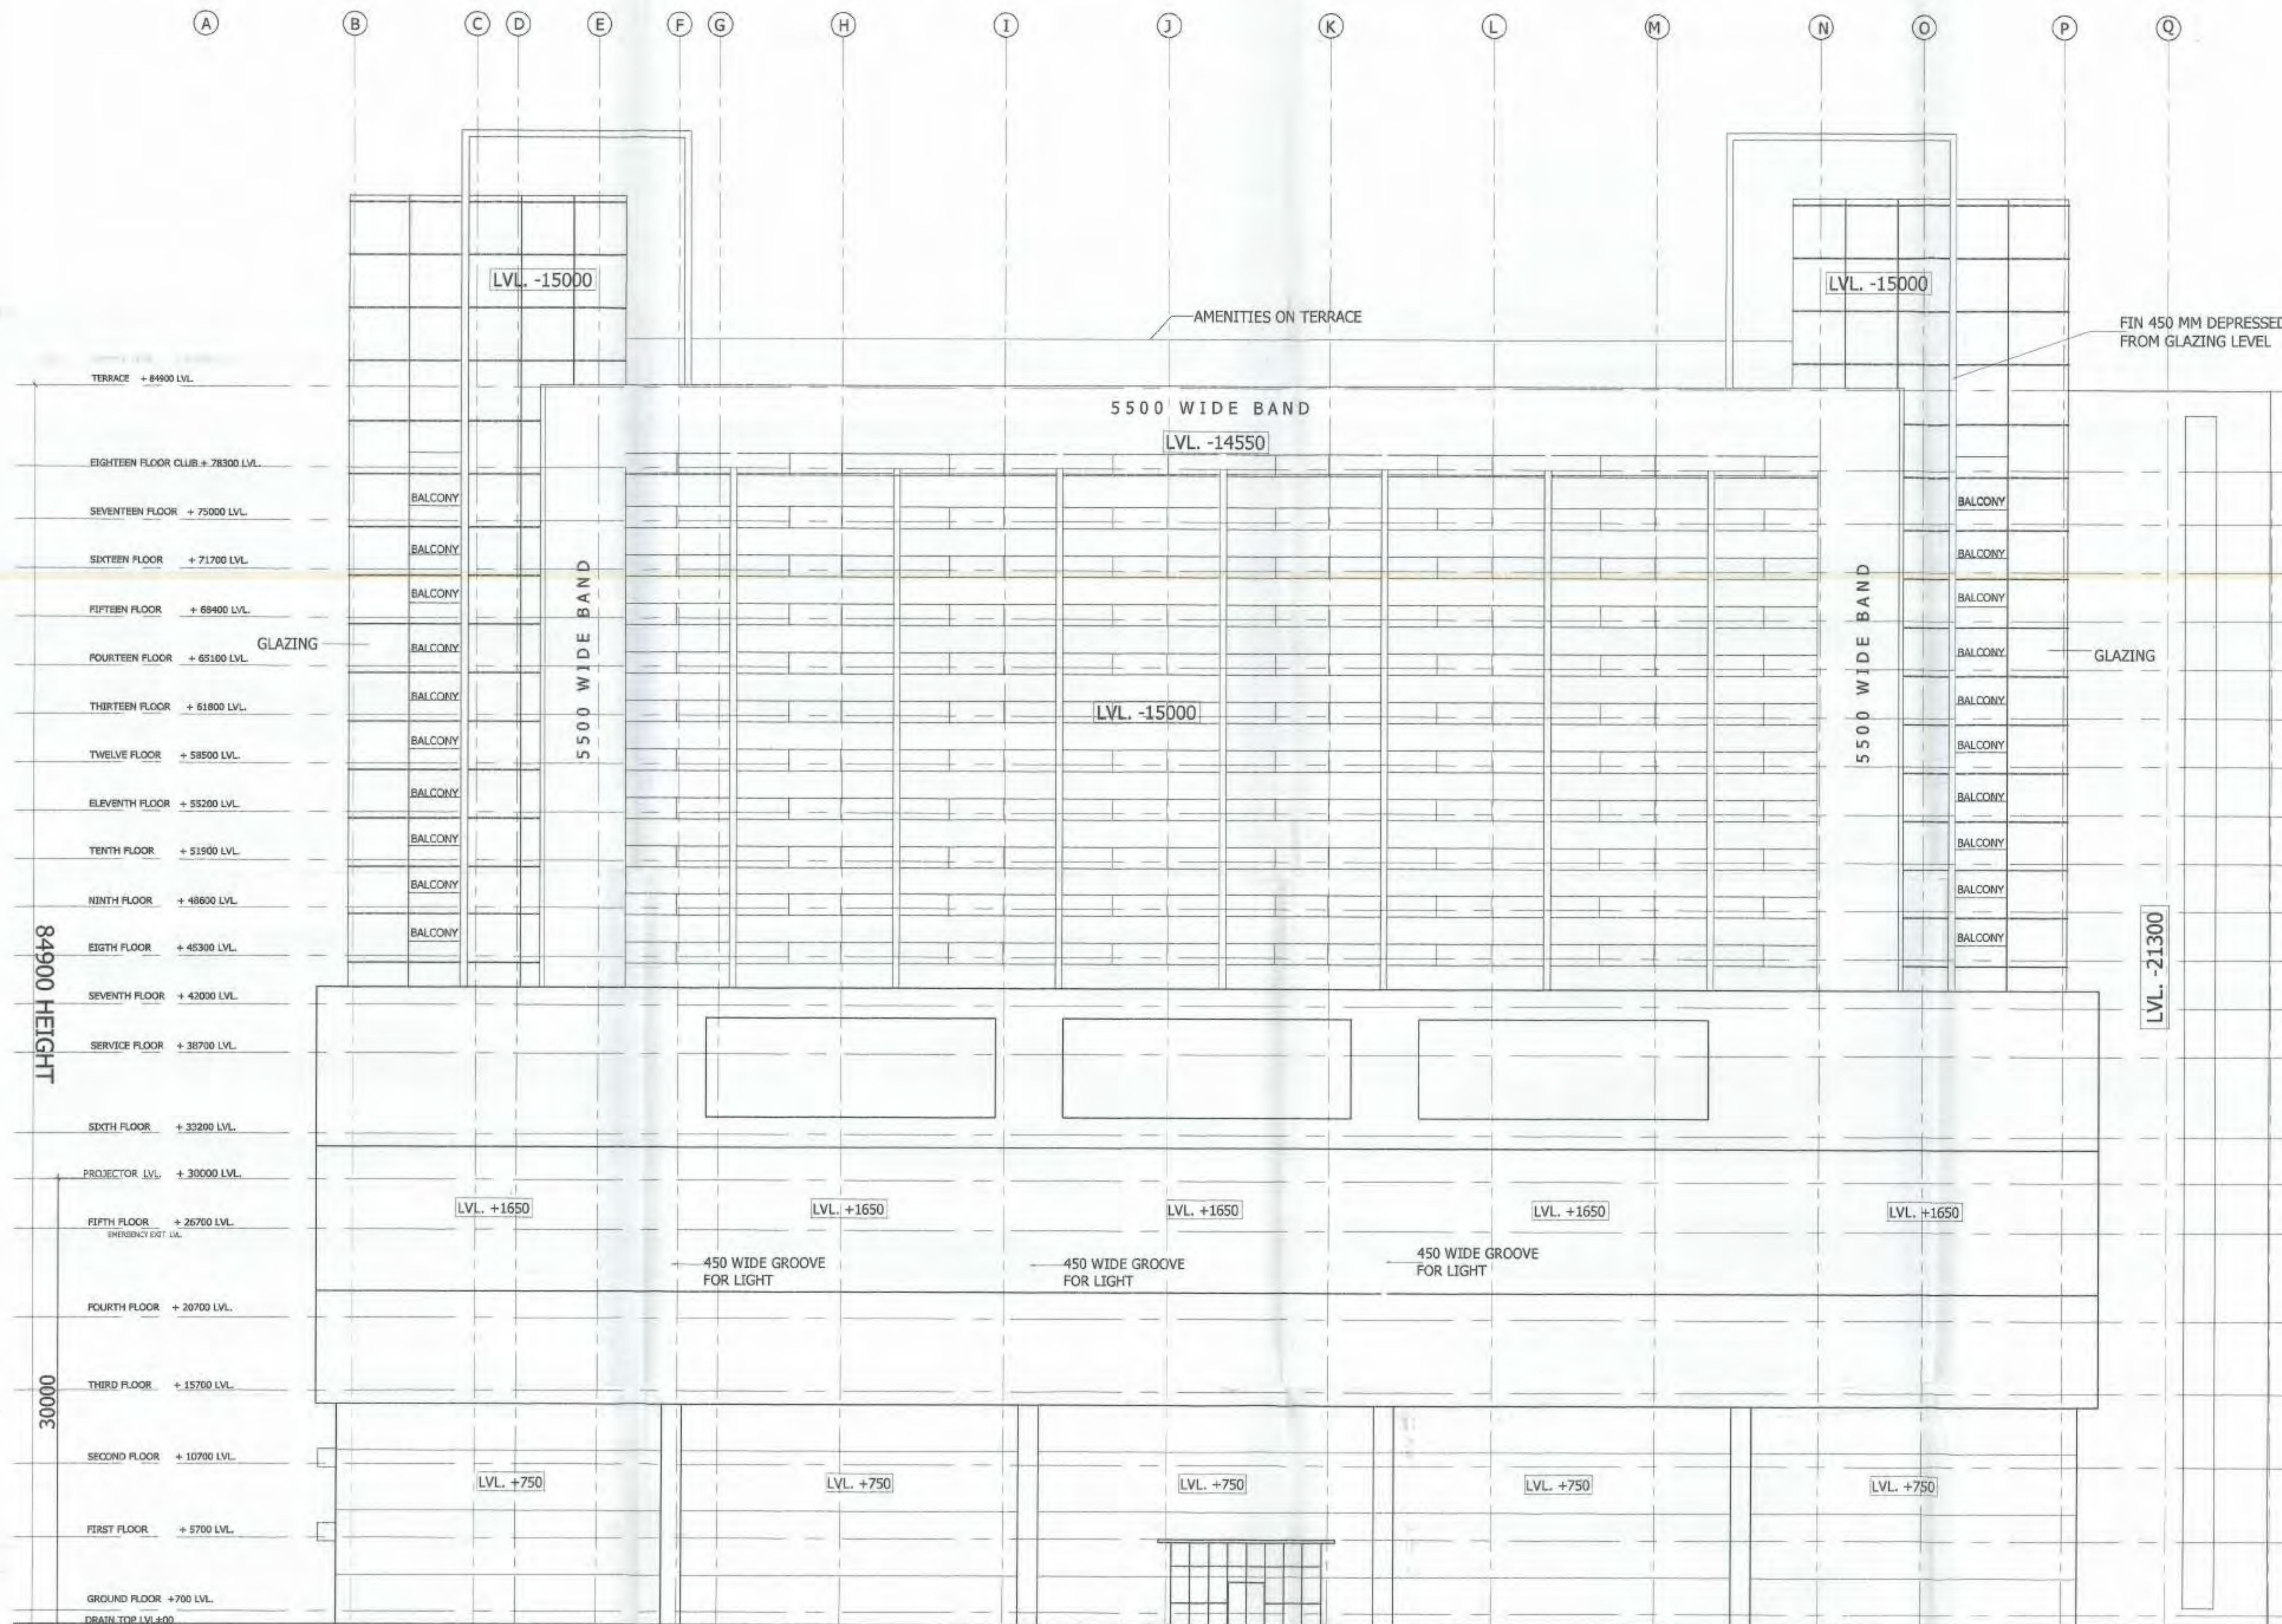


FRONT ELEVATION

|                                             |                |
|---------------------------------------------|----------------|
| CLIENT :-                                   |                |
| GAURSONS HI-TECH INFRASTRUCTURE (P) LTD     |                |
| GAUR BIZ PARK PLOT NO. - 1,                 |                |
| ABHAY KHAND-II, INDIRAPURAM, GHAZIABAD      |                |
| PROJECT :-                                  |                |
| PROPOSED COMMERCIAL "GAUR CITY MALL"        |                |
| PLOT NO. C-1-B/GH-01 AT GAUR CITY, SEC.-04, |                |
| GREATER NOIDA, GHAZIABAD                    |                |
| SUBMISSION DRAWING                          |                |
| SCALE :-                                    |                |
| TITLE :-                                    |                |
| ELEVATION                                   |                |
| OWNER'S SIGN                                | ARCHITECT SIGN |
|                                             |                |
| KAILASH AGGARWAL                            |                |
| ARCHITECT                                   |                |
| (GAUR BIZ PARK)                             |                |
| GAUR BIZ PARK Plot No. 1                    |                |
| ABHAY KHAND-II, INDIRAPURAM, GHAZIABAD      |                |
| DRG. NO. :-                                 |                |
| SD-22                                       |                |

22

Greater Noida Development Authority  
80-3248/CE-6507  
Date: 12/08/2014  
Valid upto: 03/08/2015  
Nishu DGM (Eng. & Arch.)  
Drawing Checked & Verified by  
Sh. P. Singh Sh. P. Singh

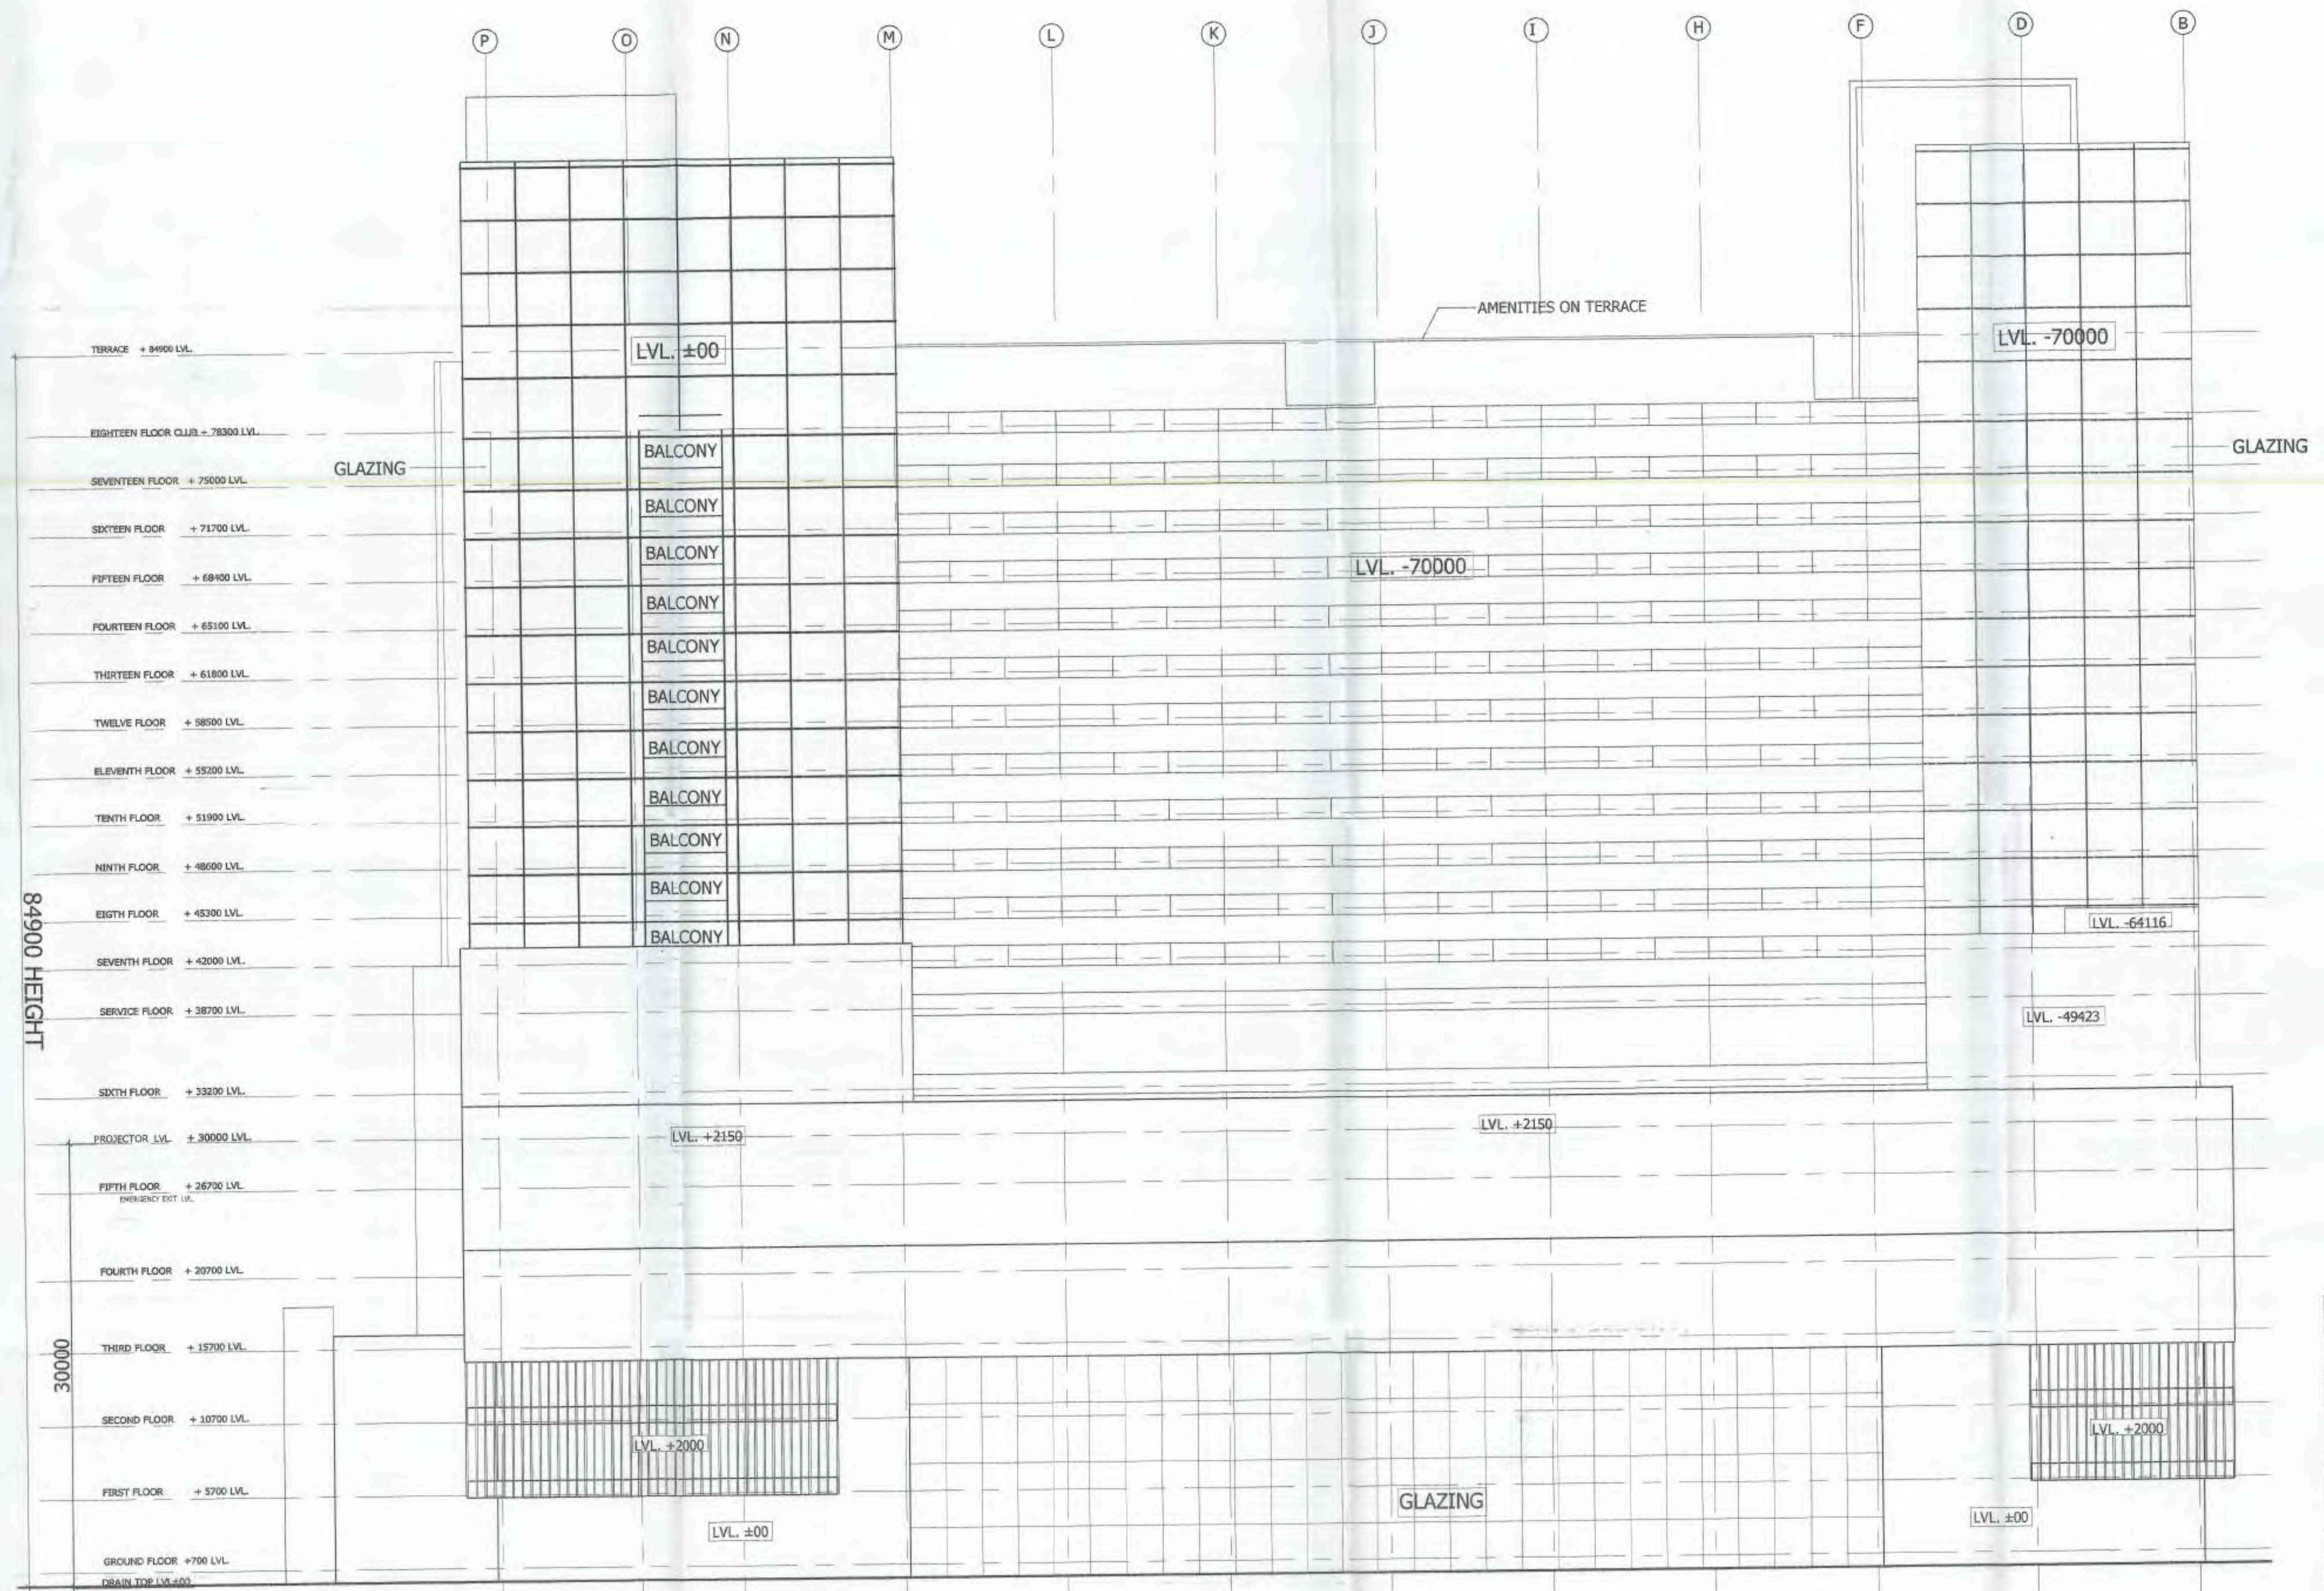

REAR ELEVATION

|   |                |
|---|----------------|
| CLIENT :-   |                |
| GAURSONS HI-TECH INFRASTRUCTURE (P) LTD                                                                         |                |
| GAUR BIZ PARK PLOT NO.- I,<br>ABHAY KHAND- II, INDIRAPURAM, GHAZIABAD                                           |                |
| PROJECT :-   |                |
| PROPOSED COMMERCIAL "GAUR CITY MALL"<br>PLOT NO. C-1-B/GH-01 AT GAUR CITY, SEC.-04,<br>GREATER NOIDA, GHAZIABAD |                |
| SUBMISSION DRAWING                                                                                              |                |
| SCALE :-   |                |
| TITLE :-   |                |
| OWNER'S SIGN   | ARCHITECT SIGN |
|   |                |
| DRG. NO. :- SD-23                                                                                               |                |

23