

| A AREA STATEMENT                                                 |                                     | VERSION NO. 1.0.87       |
|------------------------------------------------------------------|-------------------------------------|--------------------------|
|                                                                  |                                     | VERSION DATE: 07/08/2023 |
| PROJECT DETAIL:                                                  |                                     |                          |
| Authority: Prayagraj Development Authority                       | Plot Use: Residential               |                          |
| Authority/Class: Category B                                      | Plot SubUse: Affordable Housing     |                          |
| Authority/Grade: Development Authority (DA)                      | Development Plan: Master Plan       |                          |
| Case/Track: Regular                                              | Land Use Zone: Residential Zone     |                          |
| Project Type: Group Development                                  | Land SubUse Zone: Residential Zone  |                          |
| Nature of Development: NEW                                       | Layout Type: NA                     |                          |
| Development Area Undeveloped Area                                |                                     |                          |
| SubDevelopment Area: Metro City Area                             |                                     |                          |
| Special Project: Affordable Housing under Policy 2021 (AHP 2021) |                                     |                          |
| Site Address: District Prayagraj, Tehsil Karchhana, Village NA   |                                     |                          |
| AREA DETAILS :                                                   |                                     | Sq. Mts.                 |
| 1. Area of Plot As per record                                    |                                     | 16000.00                 |
| Document Area                                                    |                                     | 16000.26                 |
| As per site condition                                            |                                     | 16000.00                 |
| Area of Plot Considered                                          |                                     | 16000.00                 |
| 2. Deduction for                                                 |                                     | 0.00                     |
| (a) Proposed roads                                               |                                     | 0.00                     |
| (b) Any reservations                                             |                                     | 0.00                     |
| (c) Any other                                                    |                                     | 0.00                     |
| Total (a + b)                                                    |                                     | 0.00                     |
| 3. Net Area of plot (1 - 2) AREA OF PLOT                         |                                     | 16000.00                 |
| Plot Area For Coverage                                           |                                     | 16000.00                 |
| Plot Area For FAR                                                |                                     | 16000.00                 |
| Perm. FAR Area (2.50)                                            |                                     | 40000.00                 |
| Incentive FAR against EVIS and LUG                               |                                     | 1598.00                  |
| Total Perm. FAR Area (2.60)                                      |                                     | 41598.00                 |
| 6. Permissible Coverage area (50.00 %)                           | Total Built up area permissible at: | 8000.00                  |
| Proposed Coverage Area (22.82 %)                                 |                                     | 3650.97                  |
| Total Prop. Coverage Area (22.82 %)                              |                                     | 3650.97                  |
| Balance coverage area (27.18 %)                                  |                                     | 4348.03                  |
| Proposed Area at:                                                |                                     |                          |
| Floor Name                                                       |                                     | Proposed Built Up Area   |
|                                                                  |                                     | Existing Built Up Area   |
|                                                                  |                                     | Proposed F.S.I           |
|                                                                  |                                     | Existing F.S.I           |
| Basement Floor                                                   |                                     | 7259.23                  |
| SBI Floor                                                        |                                     | 3515.33                  |
| Ground Floor                                                     |                                     | 244.46                   |
| First Floor                                                      |                                     | 4079.46                  |
| Second Floor                                                     |                                     | 4079.24                  |
| Third Floor                                                      |                                     | 4079.34                  |
| Fourth Floor                                                     |                                     | 4079.24                  |
| Fifth Floor                                                      |                                     | 4079.24                  |
| Sixth Floor                                                      |                                     | 4079.24                  |
| Seventh Floor                                                    |                                     | 4079.24                  |
| Eighth Floor                                                     |                                     | 4079.24                  |
| Ninth Floor                                                      |                                     | 4079.24                  |
| Tenth Floor                                                      |                                     | 4073.99                  |
| Eleventh Floor                                                   |                                     | 4073.99                  |
| Twelfth Floor                                                    |                                     | 4073.99                  |
| Thirteenth Floor                                                 |                                     | 4073.99                  |
| Fourteenth Floor                                                 |                                     | 2760.45                  |
| Terrace Floor                                                    |                                     | 172.34                   |
| Total:                                                           |                                     | 44921.55                 |

|                                               |  |          |
|-----------------------------------------------|--|----------|
| Accessory/Use Area Add in FAR (Layout Lvl):   |  | 32.07    |
| Total FAR Area:                               |  | 41387.90 |
| Accessory/Use Area Added in BuiltUp Area:     |  | 330.31   |
| Total BuiltUp Area:                           |  | 6586.06  |
| Proposed F.S.I. consumed:                     |  | 2.50     |
| C. Tenement Statement                         |  |          |
| 1. Tenement Proposed At:                      |  |          |
| G.F.                                          |  | 1.00     |
| All Floors                                    |  | 422.00   |
| 5. Total Tenements (3 + 4)                    |  | 423      |
| E. Parking Statement                          |  |          |
| 1. Parking Space Required as per Regulations: |  | 6242.50  |
| 2. Proposed Parking Space:                    |  | 16835.12 |

|                                     |  |
|-------------------------------------|--|
| Color Notes                         |  |
| COLOR INDEX                         |  |
| LOT BOUNDARY                        |  |
| ABUTTING ROAD                       |  |
| PROPOSED CONSTRUCTION               |  |
| COMMON PLOT                         |  |
| ROAD ALIGNMENT (ROAD WIDENING AREA) |  |
| FUTURE T.P SCHEME DEDUCTION AREA    |  |
| EXISTING (To be retained)           |  |
| EXISTING (To be demolished)         |  |

| Building USE/SUBUSE Details        |              |                    |                    |               |                    |                         |                            |                       |                    |          |         |
|------------------------------------|--------------|--------------------|--------------------|---------------|--------------------|-------------------------|----------------------------|-----------------------|--------------------|----------|---------|
| Building Name                      | Building Use | Building SubUse    | Building Use Group | Building Type | Building Structure | No. of Resident at each | Floor Name                 | Floor Use             | Floor SubUse       | FAR Name | FAR Use |
| AFFORDABLE HOUSING (BLOCK A & B C) | Residential  | Affordable Housing | Housing            | Highrise      | 223                | 223                     | BASEMENT FLOOR PLAN        | Residential + Parking | Affordable Housing | -        | -       |
|                                    |              |                    |                    |               |                    |                         | STILT FLOOR PLAN           | Residential + Parking | Affordable Housing | -        | -       |
|                                    |              |                    |                    |               |                    |                         | FIRST FLOOR PLAN           | Residential           | Affordable Housing | -        | -       |
|                                    |              |                    |                    |               |                    |                         | TYPICAL - 2-9 FLOOR PLAN   | Residential           | Affordable Housing | -        | -       |
|                                    |              |                    |                    |               |                    |                         | TYPICAL - 10-13 FLOOR PLAN | Residential           | Affordable Housing | -        | -       |
|                                    |              |                    |                    |               |                    |                         | FOURTEENTH FLOOR PLAN      | Residential           | Affordable Housing | -        | -       |
|                                    |              |                    |                    |               |                    |                         | TERRACE FLOOR PLAN         | Residential           | Affordable Housing | -        | -       |
|                                    |              |                    |                    |               |                    |                         | STILT FLOOR PLAN           | Residential + Parking | Affordable Housing | -        | -       |
|                                    |              |                    |                    |               |                    |                         | FIRST FLOOR PLAN           | Residential           | Affordable Housing | -        | -       |
|                                    |              |                    |                    |               |                    |                         | TYPICAL - 2-13 FLOOR PLAN  | Residential           | Affordable Housing | -        | -       |
|                                    |              |                    |                    |               |                    |                         | FOURTEENTH FLOOR PLAN      | Residential           | Affordable Housing | -        | -       |
|                                    |              |                    |                    |               |                    |                         | BASEMENT FLOOR PLAN        | Residential + Parking | Affordable Housing | -        | -       |
| AFFORDABLE HOUSING (BLOCK D E F)   | Residential  | Affordable Housing | Housing            | Highrise      | 199                | 199                     | STILT FLOOR PLAN           | Residential + Parking | Affordable Housing | -        | -       |
|                                    |              |                    |                    |               |                    |                         | FIRST FLOOR PLAN           | Residential           | Affordable Housing | -        | -       |
|                                    |              |                    |                    |               |                    |                         | TYPICAL - 2-13 FLOOR PLAN  | Residential           | Affordable Housing | -        | -       |
|                                    |              |                    |                    |               |                    |                         | FOURTEENTH FLOOR PLAN      | Residential           | Affordable Housing | -        | -       |
| A (COMMUNITY HALL)                 | Assembly     | Community center   | Lowrise Building   | 0             | 0                  | 0                       | BASEMENT FLOOR PLAN        | Assembly + Storage    | Community center   | -        | -       |
|                                    |              |                    |                    |               |                    |                         | GROUND FLOOR PLAN          | Assembly + Storage    | Community center   | -        | -       |
|                                    |              |                    |                    |               |                    |                         | COMMERCE FLOOR PLAN        | Assembly + Storage    | Community center   | -        | -       |
|                                    |              |                    |                    |               |                    |                         | TERRACE FLOOR PLAN         | Assembly + Storage    | Community center   | -        | -       |

OWNER'S NAME AND SIGNATURE  
HK INFRAZONE PRIVATE LIMITED, sunshinest321@gmail.com, 9181777777

ARCHITECT'S NAME AND SIGNATURE  
RUCHI ENGINEER

Akhilesh Singh  
9416740  
Architectural Engineer  
24-48-49  
Dhansha, Prayagraj

Building Plan Application Number  
PDA/SP/22-23/0606

Sanctioned On  
02 Sep 2023

Valid Till  
20 Oct 2028

Approved By  
Arvind Chauhan (Vice Chairman)

Examined By  
Rajesh Kumar Agarwal (Junior engineer)

Kuldeep Chauhan (Assistant Engineer)


Tej Pratap Singh (Executive engineer/Town Planner)

T P Singh (Chief Town Planner)


Ajeet Kumar Singh (Secretary)

Arvind Chauhan (Vice Chairman)


| Additional Permissible FAR |               |                     |
|----------------------------|---------------|---------------------|
| Area covered under         | Proposed Area | Total Proposed Area |
| FAR AREA                   |               |                     |
| UH Lobby                   | 2.16          | 1590.61             |
| UH Lobby                   | 4.94          |                     |
| UH Lobby                   | 4.03          |                     |
| UH Lobby                   | 8.46          |                     |
| UH Lobby                   | 7.01          |                     |
| UH Lobby                   | 7.56          |                     |
| UH Lobby                   | 4.13          |                     |
| UH Lobby                   | 3.56          |                     |
| UH Lobby                   | 2.74          |                     |
| UH Lobby                   | 17.28         |                     |
| UH Lobby                   | 39.52         |                     |
| UH Lobby                   | 32.24         |                     |
| UH Lobby                   | 67.08         |                     |
| UH Lobby                   | 58.08         |                     |
| UH Lobby                   | 60.48         |                     |
| UH Lobby                   | 33.04         |                     |
| UH Lobby                   | 24.88         |                     |
| UH Lobby                   | 21.92         |                     |
| UH Lobby                   | 16.52         |                     |
| UH Lobby                   | 13.44         |                     |
| UH Lobby                   | 10.96         |                     |
| UH Lobby                   | 8.44          |                     |
| UH Lobby                   | 19.76         |                     |
| UH Lobby                   | 16.12         |                     |
| UH Lobby                   | 33.84         |                     |
| UH Lobby                   | 28.04         |                     |
| UH Lobby                   | 30.24         |                     |
| UH Lobby                   | 4.13          |                     |
| UH Lobby                   | 3.36          |                     |
| UH Lobby                   | 2.74          |                     |
| UH Lobby                   | 8.46          |                     |
| UH Lobby                   | 7.01          |                     |
| UH Lobby                   | 7.56          |                     |
| UH Lobby                   | 2.16          |                     |
| UH Lobby                   | 4.94          |                     |
| UH Lobby                   | 4.03          |                     |
| UH Lobby                   | 7.01          |                     |
| UH Lobby                   | 7.56          |                     |
| UH Lobby                   | 3.98          |                     |
| UH Lobby                   | 7.13          |                     |
| UH Lobby                   | 3.51          |                     |
| UH Lobby                   | 5.04          |                     |
| UH Lobby                   | 7.01          |                     |
| UH Lobby                   | 7.56          |                     |
| UH Lobby                   | 3.98          |                     |
| UH Lobby                   | 84.12         |                     |
| UH Lobby                   | 90.72         |                     |
| UH Lobby                   | 47.76         |                     |
| UH Lobby                   | 85.56         |                     |
| UH Lobby                   | 42.12         |                     |
| UH Lobby                   | 60.48         |                     |
| UH Lobby                   | 84.12         |                     |
| UH Lobby                   | 90.72         |                     |
| UH Lobby                   | 47.76         |                     |
| UH Lobby                   | 7.01          |                     |
| UH Lobby                   | 7.56          |                     |
| UH Lobby                   | 3.98          |                     |
| COM.CENTR                  | 264.46        |                     |
| Non FAR AREA               |               |                     |
| Service Duct               | 2.32          | 280.07              |
| Service Duct               | 2.26          |                     |
| STAIRCASE                  | 1.64          |                     |
| UH Machine Room            | 5.65          |                     |
| Fire Escape Staircase      | 5.25          |                     |
| UH Machine Room            | 24.14         |                     |
| UH Machine Room            | 8.15          |                     |
| UH Machine Room            | 4.2           |                     |
| STAIRCASE                  | 13.5          |                     |
| UH Machine Room            | 5.04          |                     |
| UH Machine Room            | 4.14          |                     |
| Service Duct               | 10.63         |                     |
| Service Duct               | 10.93         |                     |
| Service Duct               | 7.95          |                     |
| UH Machine Room            | 5.25          |                     |
| UH Machine Room            | 5.65          |                     |
| Service Duct               | 6.65          |                     |
| Service Duct               | 6.65          |                     |
| Service Duct               | 10.98         |                     |
| Service Duct               | 10.63         |                     |
| UH Machine Room            | 4.98          |                     |
| UH Machine Room            | 8.16          |                     |
| Service Duct               | 4.64          |                     |
| Service Duct               | 7.95          |                     |
| STAIRCASE                  | 23.04         |                     |
| UH Machine Room            | 5.25          |                     |
| UH Machine Room            | 5.65          |                     |
| Service Duct               | 6.65          |                     |
| Service Duct               | 6.65          |                     |
| Service Duct               | 10.98         |                     |
| Service Duct               | 10.63         |                     |
| STAIRCASE                  | 20.15         |                     |

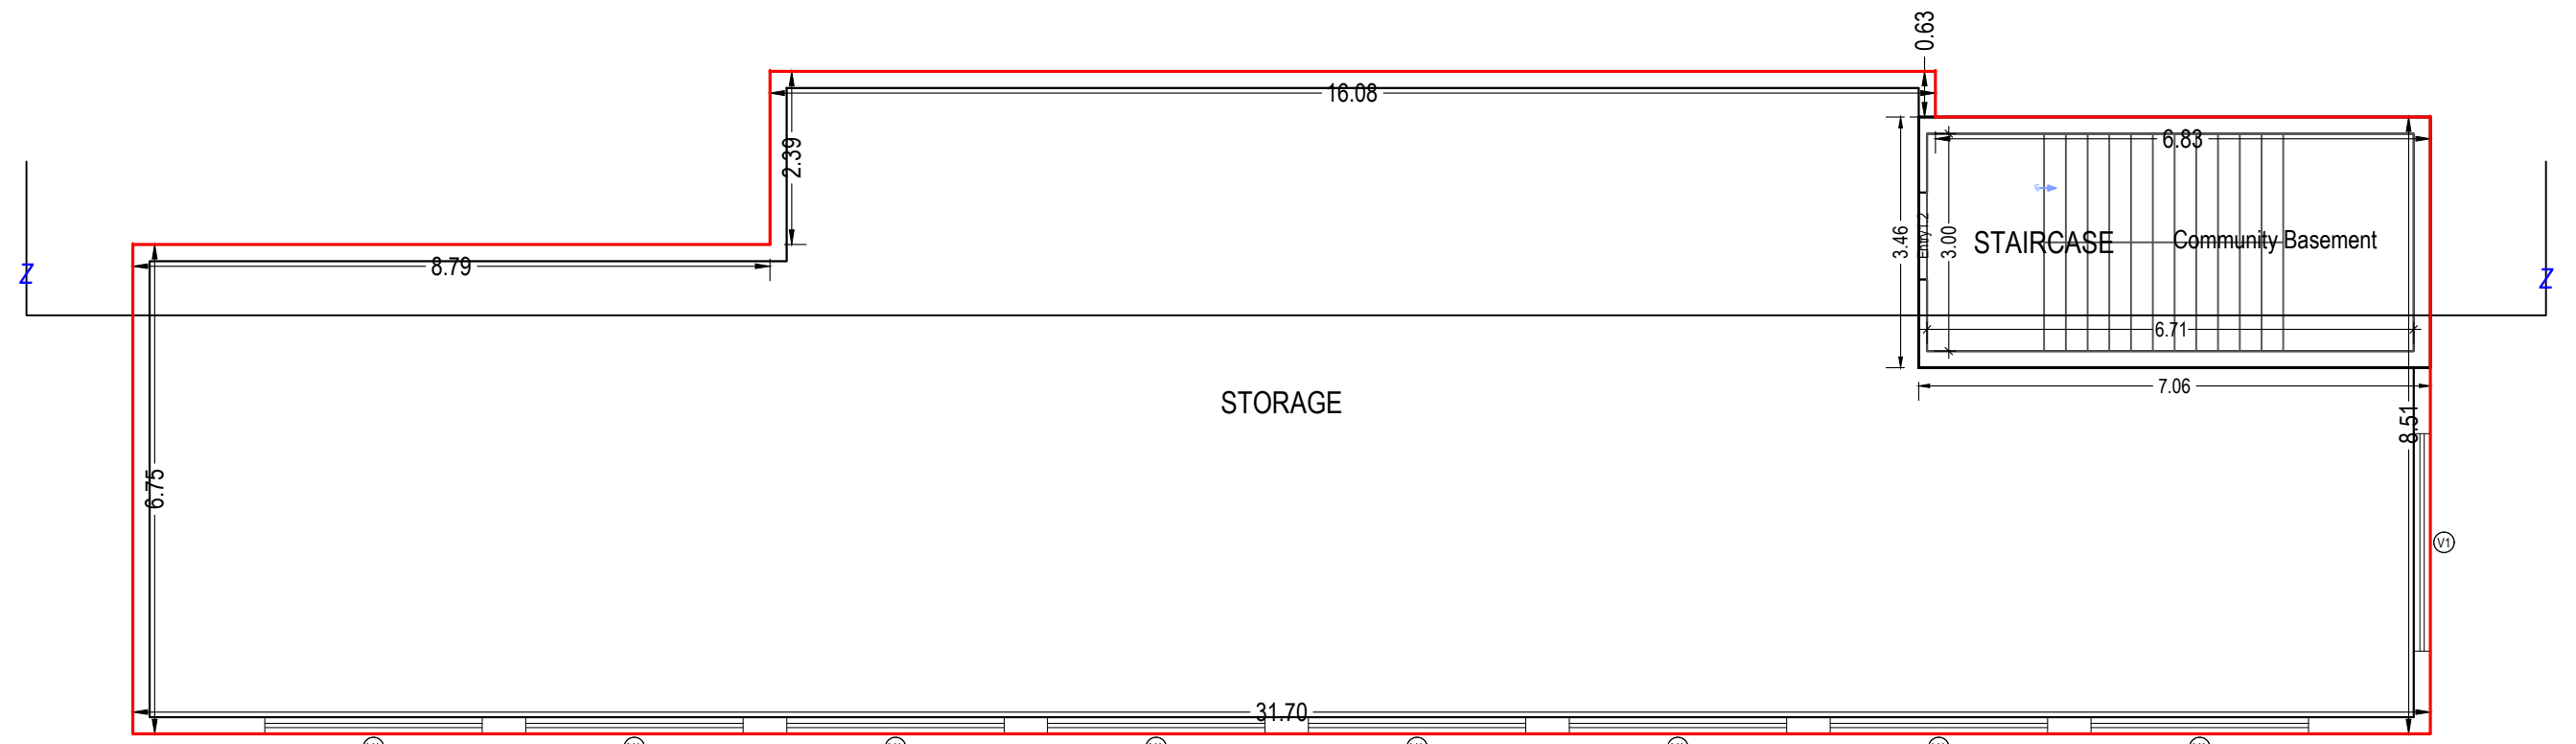

BASEMENT FLOOR PLAN  
(Proposed)  
(SCALE 1:100)

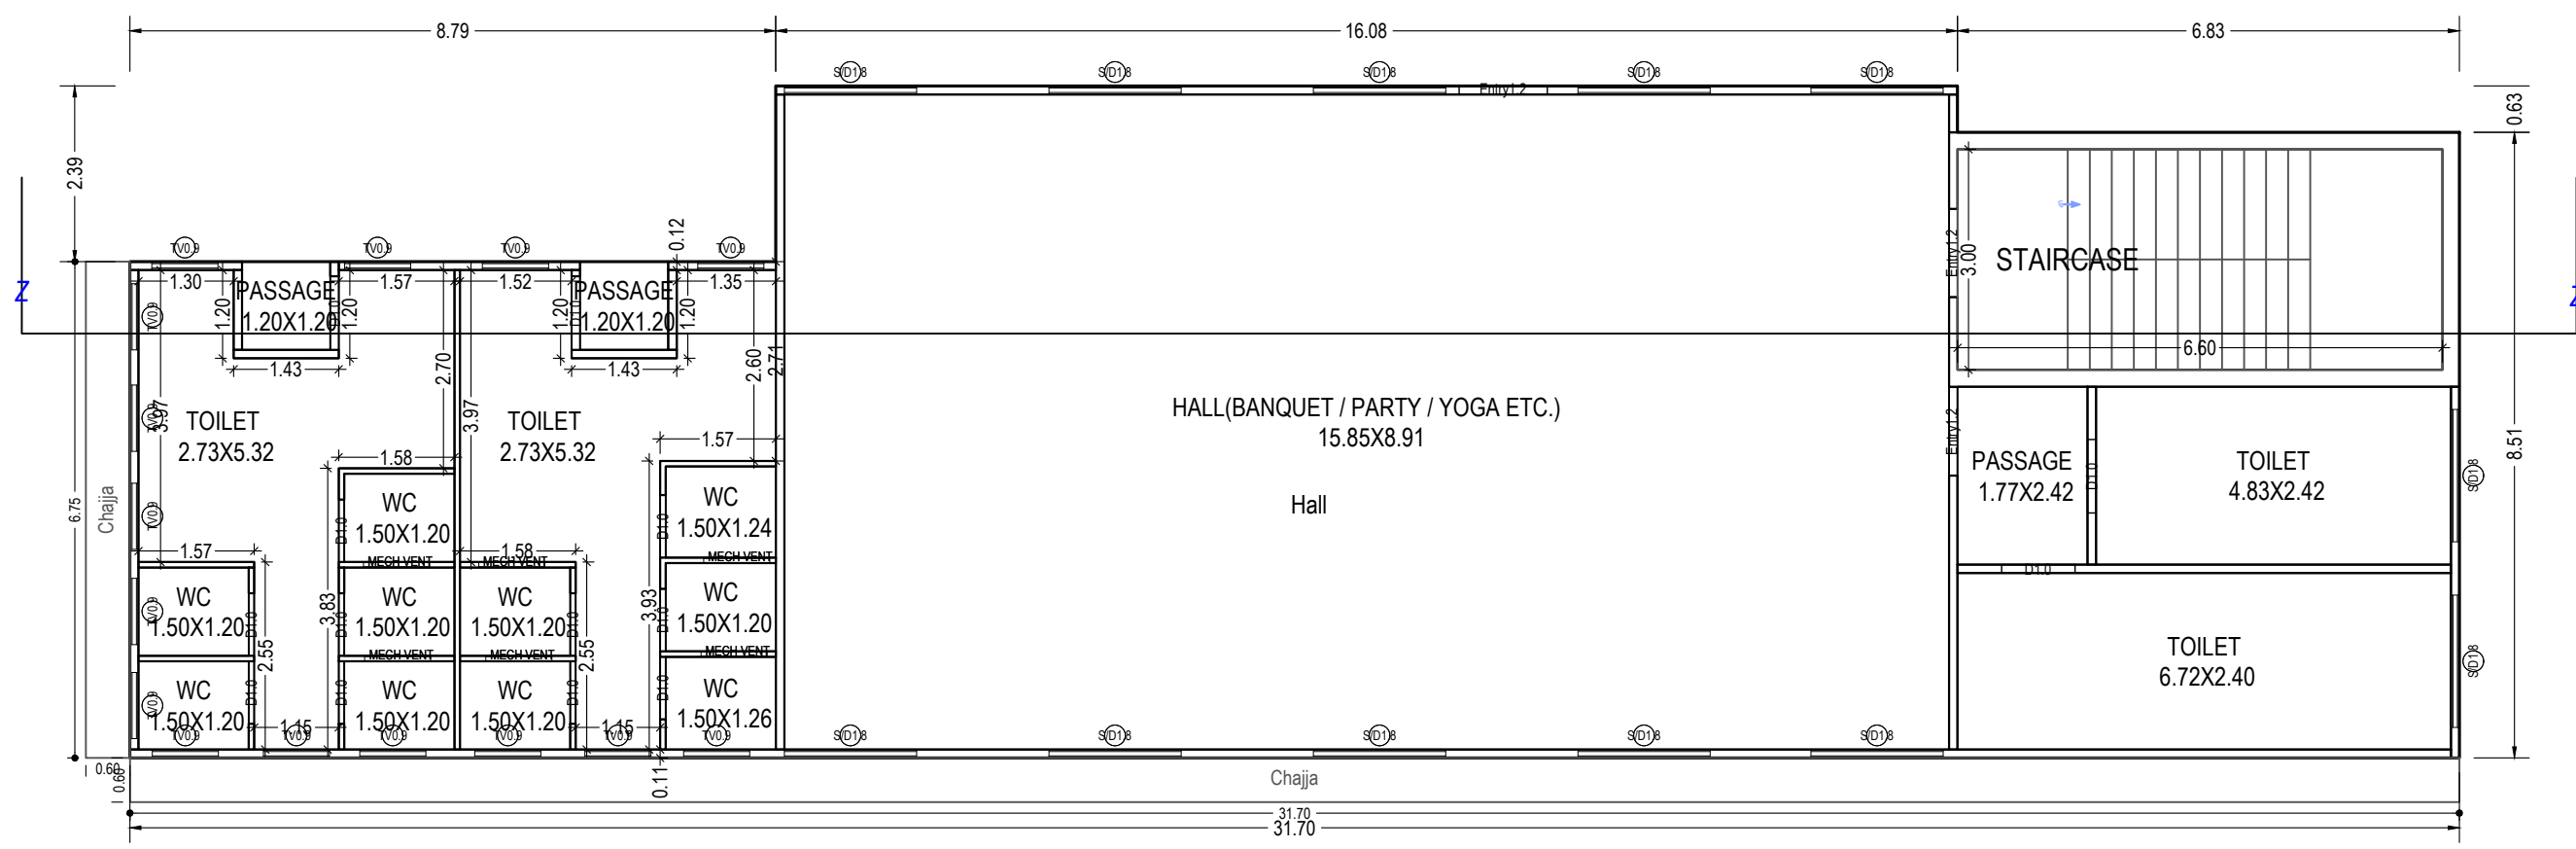

GROUND FLOOR PLAN  
(Proposed)  
(SCALE 1:100)

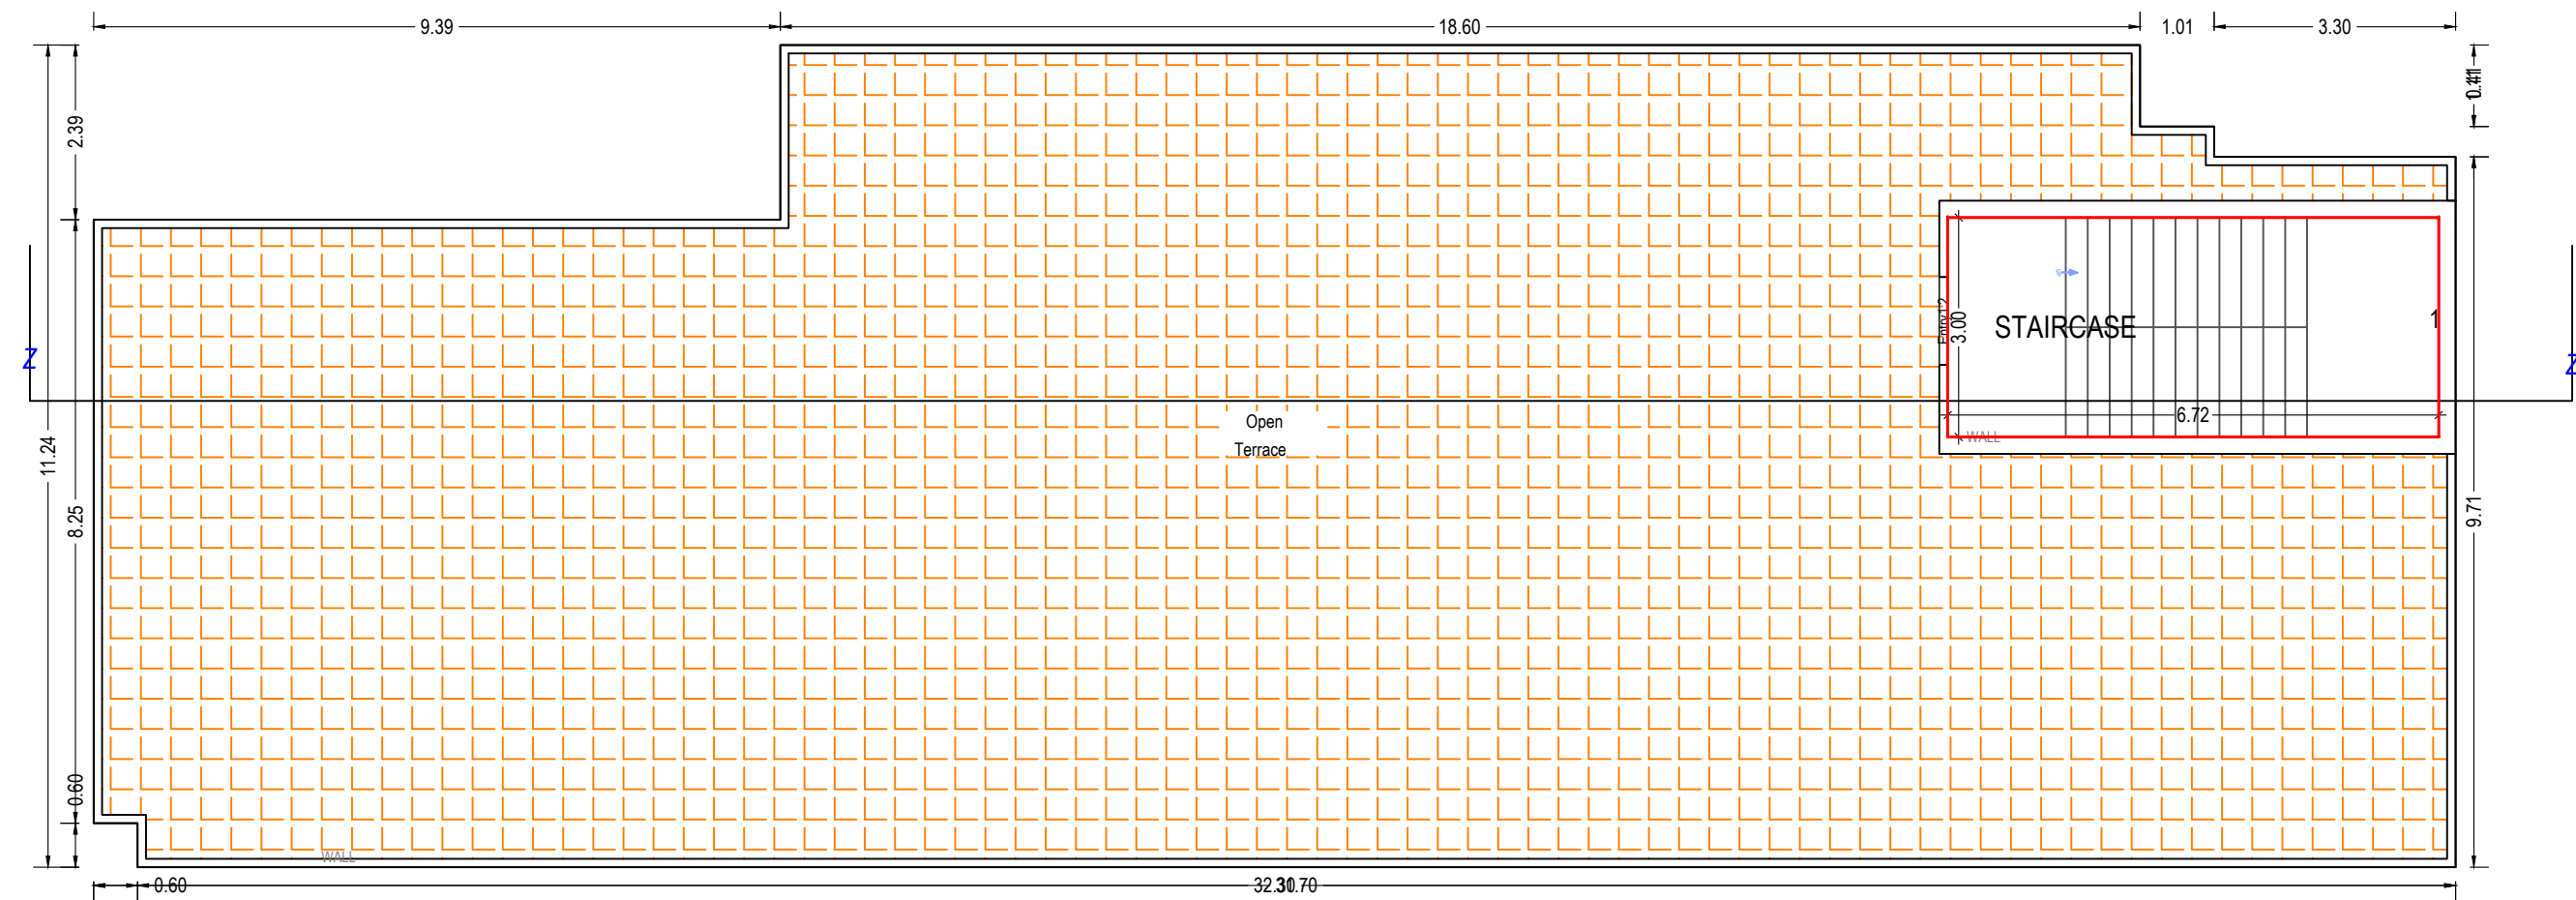

TERRACE FLOOR PLAN  
(SCALE 1:100)


| UnitBUA Table for Building -A (COMMUNITY HALL) |                    |                   |                  |                    |              |                             |             |             |    |
|------------------------------------------------|--------------------|-------------------|------------------|--------------------|--------------|-----------------------------|-------------|-------------|----|
| Floor                                          | Name               | UnitBUA Type      | Net UnitBUA Area | Gross UnitBUA Area | UnitBUA Area | Deductions (Area in Sq.mt.) | Carpet Area | No. of Unit |    |
| BASEMENT FLOOR PLAN                            | Community Basement | OTHER             | 24.43            | 24.43              | 24.43        | 0.14                        | 4.14        | 20.15       | 00 |
|                                                |                    | Total             | 24.43            | 24.43              | 24.43        | 0.14                        | 4.14        | 20.15       | 00 |
|                                                |                    | Typical Floor = 1 | 24.43            | 24.43              | 24.43        | 0.14                        | 4.14        | 20.15       | 00 |
|                                                |                    | Total             | 24.43            | 24.43              | 24.43        | 0.14                        | 4.14        | 20.15       | 00 |
| GROUND FLOOR PLAN                              | Hall               | OTHER             | 264.46           | 264.46             | 264.46       | 0.00                        | 10.41       | 254.05      | 01 |
|                                                |                    | Total             | 264.46           | 264.46             | 264.46       | 0.00                        | 10.41       | 254.05      | 01 |
|                                                |                    | Typical Floor = 1 | 264.46           | 264.46             | 264.46       | 0.00                        | 10.41       | 254.05      | 01 |
|                                                |                    | Total             | 264.46           | 264.46             | 264.46       | 0.00                        | 10.41       | 254.05      | 01 |
| Total                                          | -                  | -                 | 288.89           | 288.89             | 288.89       | 0.14                        | 14.56       | 274.20      | 01 |

| Building -A (COMMUNITY HALL)    |                              |                             |                          |                         |
|---------------------------------|------------------------------|-----------------------------|--------------------------|-------------------------|
| Floor Name                      | Total Built Up Area (Sq.mt.) | Deductions (Area in Sq.mt.) | Add Area in FAR (Sq.mt.) | Total FAR Area (Sq.mt.) |
| Basement Floor                  | 40.64                        | 24.43                       | 0                        | 0                       |
| Ground Floor                    | 264.26                       | 0                           | 264.46                   | 264.46                  |
| Terrace Floor                   | 20.15                        | 20.15                       | 0                        | 0                       |
| Total:                          | 345.04                       | 44.58                       | 264.46                   | 264.46                  |
| Total Number of Same Buildings: | 1                            |                             |                          |                         |
| Total:                          | 345.04                       | 44.58                       | 264.46                   | 264.46                  |


| SCHEDULE OF WINDOW/VENTILATION: |           |        |        |     |
|---------------------------------|-----------|--------|--------|-----|
| BUILDING NAME                   | NAME      | LENGTH | HEIGHT | NOS |
| A (COMMUNITY HALL)              | TV09      | 0.90   | 1.00   | 15  |
| A (COMMUNITY HALL)              | MECH VENT | 0.90   | 1.00   | 06  |
| A (COMMUNITY HALL)              | SD1.8     | 1.80   | 2.75   | 12  |
| A (COMMUNITY HALL)              | V1        | 3.00   | 1.00   | 09  |

| SCHEDULE OF DOOR:  |          |        |        |     |
|--------------------|----------|--------|--------|-----|
| BUILDING NAME      | NAME     | LENGTH | HEIGHT | NOS |
| A (COMMUNITY HALL) | D1.0     | 0.85   | 2.10   | 10  |
| A (COMMUNITY HALL) | D1.0     | 1.00   | 2.10   | 04  |
| A (COMMUNITY HALL) | Entry1.2 | 1.20   | 2.10   | 03  |

| Staircase Checks (Table 8a-1) |                |              |             |              |             |
|-------------------------------|----------------|--------------|-------------|--------------|-------------|
| Floor Name                    | StairCase Name | Flight Width | Tread Width | Riser Height | Railing Ht. |
| BASEMENT FLOOR PLAN           | STAIRCASE      | 1.50         | 0.300       | 0.000        | 1.00        |
| GROUND FLOOR PLAN             | STAIRCASE      | 1.50         | 0.300       | 0.150        | 1.00        |
| TERRACE FLOOR PLAN            | STAIRCASE      | 1.50         | 0.300       | 0.000        | 1.00        |

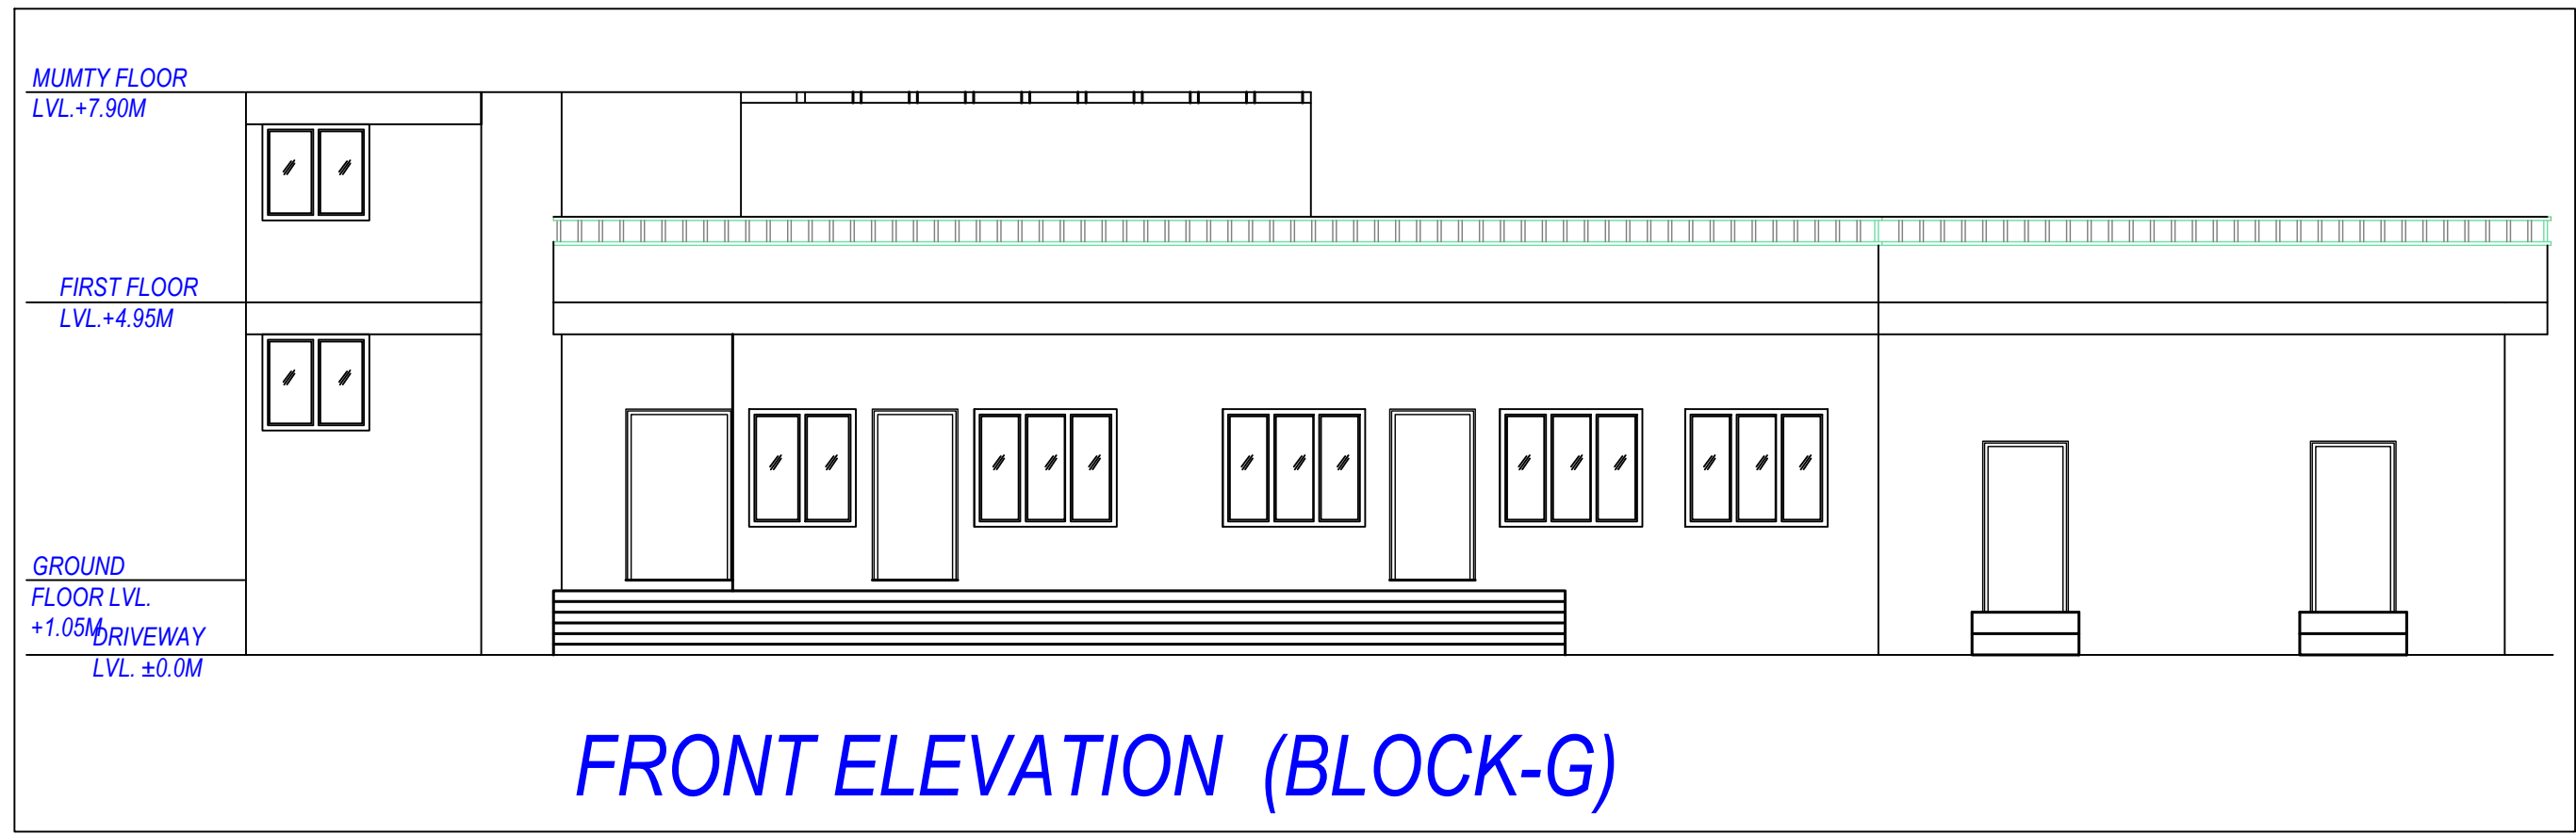

FRONT ELEVATION (BLOCK-G)

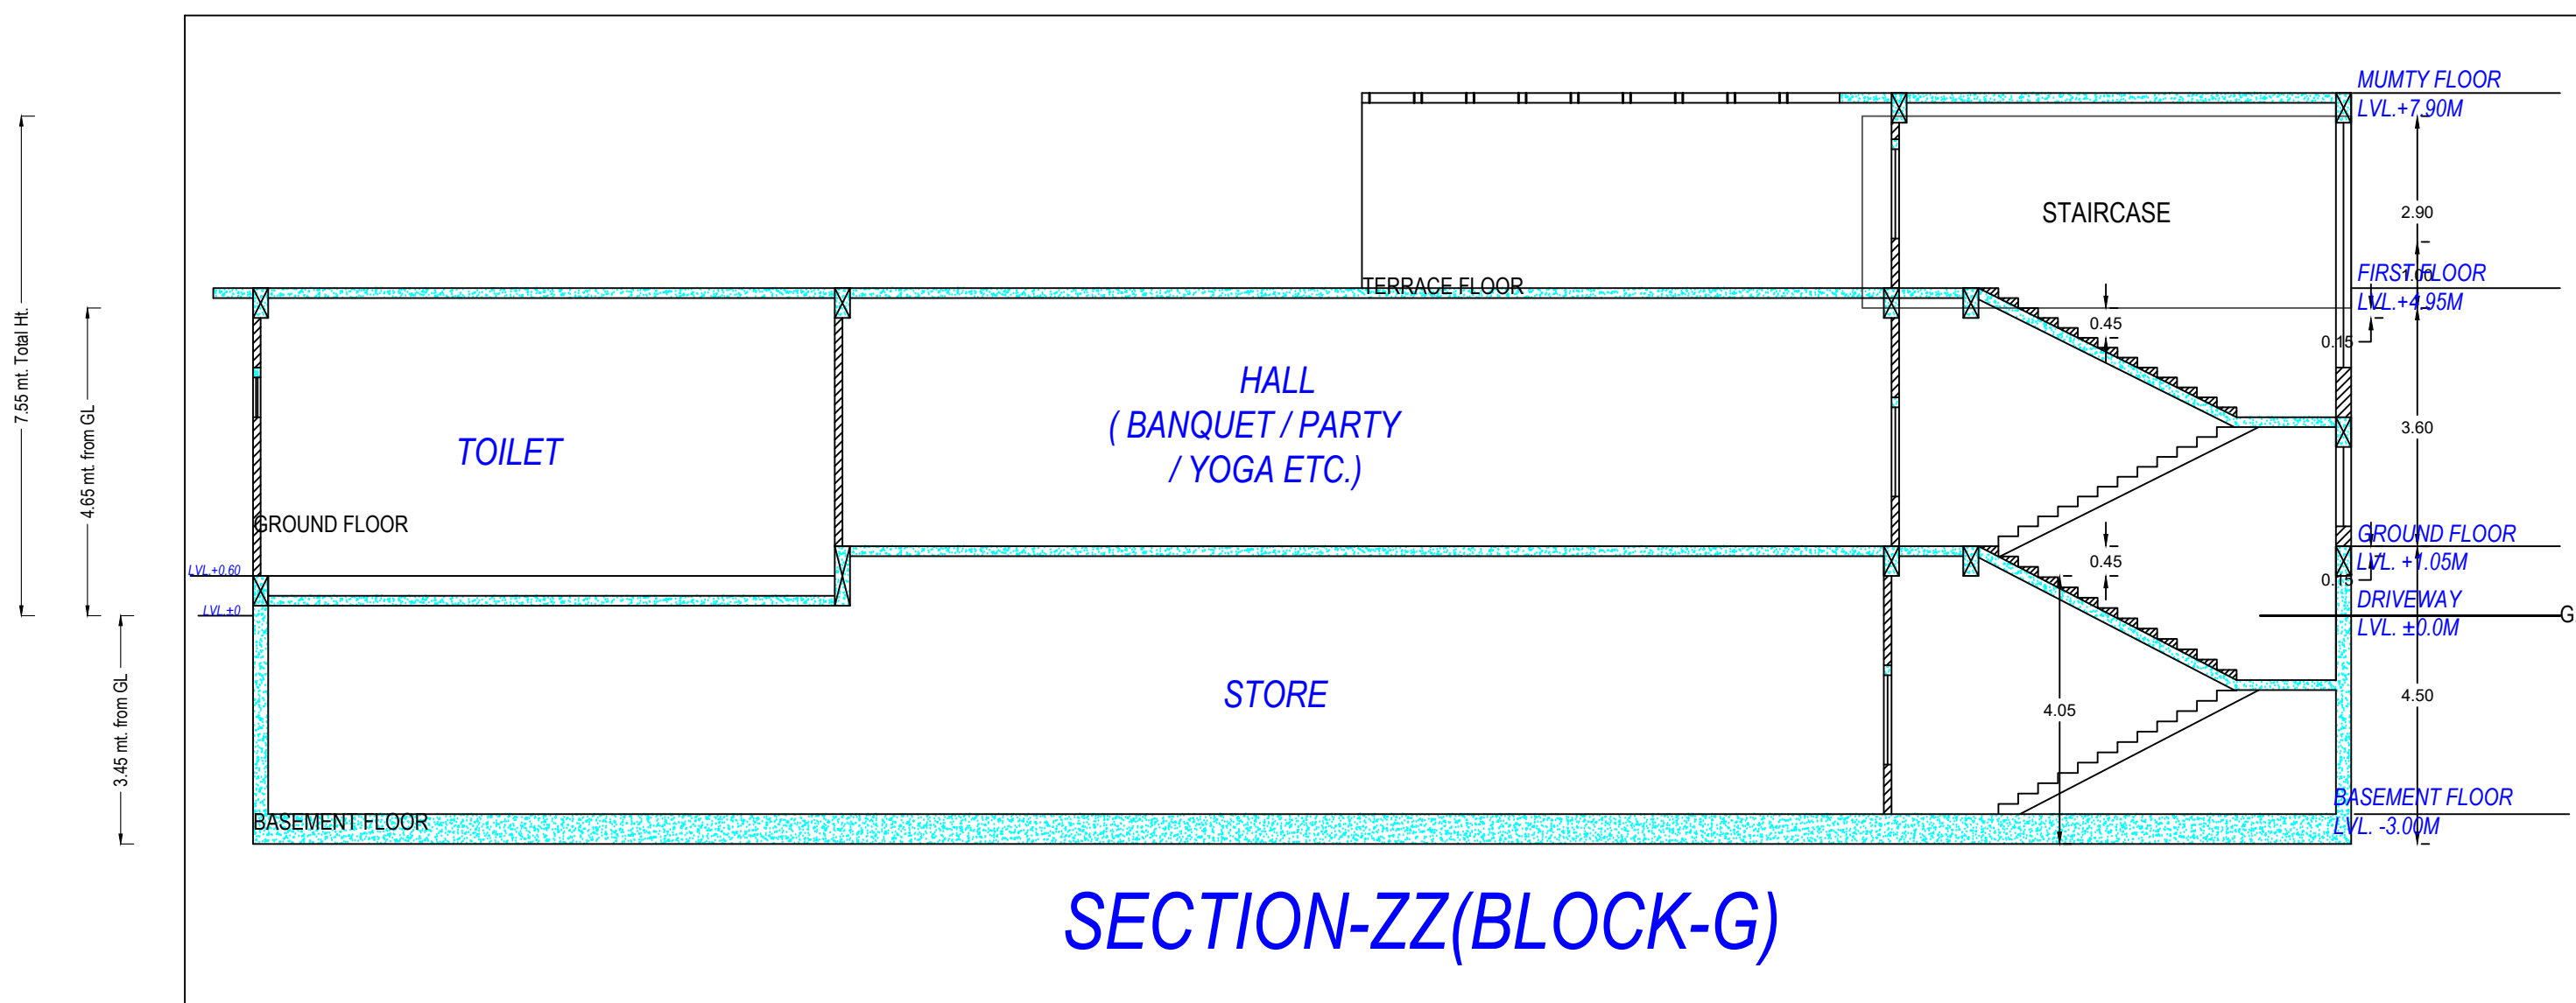

SECTION-ZZ (BLOCK-G)

|   |                    |
|---|--------------------|
| OWNER'S NAME AND SIGNATURE   |                    |
| HK INFRAZONE PRIVATE LIMITED, sunshinep321@gmail.com, 9161777777   |                    |
| ARCHITECT'S NAME AND SIGNATURE   | STRUCTURE ENGINEER |
| Akhleswar Singh<br>94/16740<br>Digitally signed by Mr. Akhleswar Singh<br>DN: cn=Akhleswar Singh, o=HK Infrazone, ou=Prayagraj Development Authority, email=akshleswar.singh@hkiinfrazone.com, c=IN |                    |
|   |                    |
| Building Plan Application Number<br>PDA/BP/22-23/0606   |                    |
| Sanctioned On<br>02 Sep 2023   |                    |
| Valid Till<br>20 Oct 2028   |                    |
| Approved By<br>Arvind Chauhan (Vice Chairman)   |                    |
| Examined By<br>Rajesh Kumar Agarwal (Junior engineer)   |                    |
| Kuldeep Chauhan (Assistant Engineer)   |                    |
| Tej Pratap Singh (Executive engineer/Town Planner)   |                    |
| T P Singh (Chief Town Planner)   |                    |
| Ajeet Kumar Singh (Secretary)   |                    |
| Arvind Chauhan (Vice Chairman)   |                    |



Note: - 1) This drawing is prepared as per the current prevailing Building Bye Laws.  
2) If Map sanctioned is used for purpose anything other than stated in application will lead to rejection of Map.

ISO\_A0\_841.00\_x\_1189.00\_MM)




| Unit/BUA Table for Building -AFFORDABLE HOUSING (BLOCK A & B C) |                         |               |                   |                                |                     |               |                         |            |             |    |  |
|-----------------------------------------------------------------|-------------------------|---------------|-------------------|--------------------------------|---------------------|---------------|-------------------------|------------|-------------|----|--|
| Floor                                                           | Name                    | Unit/BUA Type | Net Unit/BUA Area | Net Green Area in Plot (Acres) | Gross Unit/BUA Area | Unit/BUA Area | Deduction (Area in SqM) | Cover Area | No. of Unit |    |  |
|                                                                 |                         |               |                   |                                |                     |               |                         |            |             |    |  |
| STILL FLOOR PLAN                                                | Shops 2                 | OTHER         | 33.49             | 0                              | 33.49               | 33.49         | 0.36                    | 5.43       | 30.94       |    |  |
|                                                                 | Shops 4                 | OTHER         | 63.86             | 0                              | 63.86               | 63.86         | 0.27                    | 42.34      | 42.34       |    |  |
|                                                                 | Shops 5                 | OTHER         | 63.01             | 0                              | 63.01               | 63.01         | 0.24                    | 4.52       | 77.78       |    |  |
|                                                                 | Total                   |               | 160.36            | 0                              | 160.36              | 160.36        | 1.82                    | 50.44      | 171.12      | 0  |  |
|                                                                 | Total per Typical Floor | = 1           |                   |                                |                     |               |                         |            |             |    |  |
|                                                                 | Unit No.                | FLAT          | 89.15             | 0                              | 89.15               | 89.15         | 0                       | 0          | 89.15       |    |  |
|                                                                 | Unit No.                | FLAT          | 89.15             | 0                              | 89.15               | 89.15         | 0.22                    | 0.35       | 88.68       |    |  |
|                                                                 | Unit No.                | FLAT          | 89.15             | 0                              | 89.15               | 89.15         | 0                       | 0          | 89.15       |    |  |
|                                                                 | Unit No.                | FLAT          | 89.15             | 0                              | 89.15               | 89.15         | 0.22                    | 0.35       | 88.68       |    |  |
|                                                                 | Unit No.                | FLAT          | 87.67             | 0                              | 87.67               | 87.67         | 0                       | 0          | 87.67       |    |  |
|                                                                 | Unit No.                | FLAT          | 71.37             | 0.97                           | 72.54               | 72.54         | 0.14                    | 0.35       | 72.17       |    |  |
|                                                                 | Unit No.                | FLAT          | 71.37             | 0.97                           | 72.54               | 72.54         | 0.14                    | 0.35       | 72.17       |    |  |
|                                                                 | Unit No.                | FLAT          | 73.99             | 0                              | 73.99               | 73.99         | 0.17                    | 0.35       | 73.67       |    |  |
|                                                                 | Unit No.                | FLAT          | 71.35             | 0                              | 71.35               | 71.35         | 0                       | 0          | 71.35       |    |  |
|                                                                 | Unit No.                | FLAT          | 87.67             | 0                              | 87.67               | 87.67         | 0.22                    | 0.35       | 87.2        |    |  |
|                                                                 | Unit No.                | FLAT          | 71.37             | 0.97                           | 72.54               | 72.54         | 0.14                    | 0.35       | 72.17       |    |  |
|                                                                 | Unit No.                | FLAT          | 71.37             | 1.01                           | 72.56               | 72.56         | 0.14                    | 0.35       | 72.21       |    |  |
|                                                                 | Unit No.                | FLAT          | 75.01             | 1.01                           | 76.05               | 76.02         | 0.17                    | 0.19       | 75.64       |    |  |
|                                                                 | Unit No.                | FLAT          | 75.01             | 1.01                           | 76.05               | 76.02         | 0.17                    | 0.19       | 75.64       |    |  |
|                                                                 | Unit No.                | FLAT          | 71.37             | 1.01                           | 72.56               | 72.56         | 0.14                    | 0.35       | 72.21       |    |  |
| Unit No.                                                        | FLAT                    | 71.37         | 0.97              | 72.54                          | 72.54               | 0.14          | 0.35                    | 72.17      |             |    |  |
| Total per Typical Floor                                         | = 1                     | Total         | 1264.72           | 7.75                           | 1264.64             | 1264.64       | 2.01                    | 2.74       | 1239.87     | 14 |  |
|                                                                 | Unit No.                | FLAT          | 89.15             | 0                              | 89.15               | 89.15         | 0                       | 0          | 89.15       |    |  |
|                                                                 | Unit No.                | FLAT          | 89.15             | 0                              | 89.15               | 89.15         | 0.22                    | 0.35       | 88.68       |    |  |
|                                                                 | Unit No.                | FLAT          | 89.15             | 0                              | 89.15               | 89.15         | 0                       | 0          | 89.15       |    |  |
|                                                                 | Unit No.                | FLAT          | 89.15             | 0                              | 89.15               | 89.15         | 0.22                    | 0.35       | 88.68       |    |  |
|                                                                 | Unit No.                | FLAT          | 87.67             | 0                              | 87.67               | 87.67         | 0                       | 0          | 87.67       |    |  |
|                                                                 | Unit No.                | FLAT          | 71.37             | 0.97                           | 72.54               | 72.54         | 0.14                    | 0.35       | 72.17       |    |  |
|                                                                 | Unit No.                | FLAT          | 71.37             | 0.97                           | 72.54               | 72.54         | 0.14                    | 0.35       | 72.17       |    |  |
|                                                                 | Unit No.                | FLAT          | 73.99             | 0                              | 73.99               | 73.99         | 0.17                    | 0.35       | 73.67       |    |  |
|                                                                 | Unit No.                | FLAT          | 71.35             | 0                              | 71.35               | 71.35         | 0                       | 0          | 71.35       |    |  |
|                                                                 | Unit No.                | FLAT          | 87.67             | 0                              | 87.67               | 87.67         | 0.22                    | 0.35       | 87.2        |    |  |
|                                                                 | Unit No.                | FLAT          | 71.37             | 0.97                           | 72.54               | 72.54         | 0.14                    | 0.35       | 72.17       |    |  |
|                                                                 | Unit No.                | FLAT          | 71.37             | 1.01                           | 72.56               | 72.56         | 0.14                    | 0.35       | 72.21       |    |  |
|                                                                 | Unit No.                | FLAT          | 75.01             | 1.01                           | 76.05               | 76.02         | 0.17                    | 0.19       | 75.64       |    |  |
|                                                                 | Unit No.                | FLAT          | 75.01             | 1.01                           | 76.05               | 76.02         | 0.17                    | 0.19       | 75.64       |    |  |
|                                                                 | Unit No.                | FLAT          | 71.37             | 0.97                           | 72.54               | 72.54         | 0.14                    | 0.35       | 72.17       |    |  |
| Total per Typical Floor                                         | = 1                     | Total         | 1264.72           | 7.75                           | 1264.64             | 1264.64       | 2.01                    | 2.74       | 1239.87     | 14 |  |
| TYPICAL : 2 - Y FLOOR PLAN                                      | Unit No.                | FLAT          | 89.15             | 0                              | 89.15               | 89.15         | 0                       | 0          | 89.15       |    |  |
|                                                                 | Unit No.                | FLAT          | 89.15             | 0                              | 89.15               | 89.15         | 0.22                    | 0.35       | 88.68       |    |  |
|                                                                 | Unit No.                | FLAT          | 89.15             | 0                              | 89.15               | 89.15         | 0                       | 0          | 89.15       |    |  |
|                                                                 | Unit No.                | FLAT          | 89.15             | 0                              | 89.15               | 89.15         | 0.22                    | 0.35       | 88.68       |    |  |
|                                                                 | Unit No.                | FLAT          | 87.67             | 0                              | 87.67               | 87.67         | 0                       | 0          | 87.67       |    |  |
|                                                                 | Unit No.                | FLAT          | 71.37             | 0.97                           | 72.54               | 72.54         | 0.14                    | 0.35       | 72.17       |    |  |
|                                                                 | Unit No.                | FLAT          | 71.37             | 0.97                           | 72.54               | 72.54         | 0.14                    | 0.35       | 72.17       |    |  |
|                                                                 | Unit No.                | FLAT          | 73.99             | 0                              | 73.99               | 73.99         | 0.17                    | 0.35       | 73.67       |    |  |
|                                                                 | Unit No.                | FLAT          | 71.35             | 0                              | 71.35               | 71.35         | 0                       | 0          | 71.35       |    |  |
|                                                                 | Unit No.                | FLAT          | 87.67             | 0                              | 87.67               | 87.67         | 0.22                    | 0.35       | 87.2        |    |  |
|                                                                 | Unit No.                | FLAT          | 71.37             | 0.97                           | 72.54               | 72.54         | 0.14                    | 0.35       | 72.17       |    |  |
|                                                                 | Unit No.                | FLAT          | 71.37             | 1.01                           | 72.56               | 72.56         | 0.14                    | 0.35       | 72.21       |    |  |
|                                                                 | Unit No.                | FLAT          | 75.01             | 1.01                           | 76.05               | 76.02         | 0.17                    | 0.19       | 75.64       |    |  |
|                                                                 | Unit No.                | FLAT          | 75.01             | 1.01                           | 76.05               | 76.02         | 0.17                    | 0.19       | 75.64       |    |  |
|                                                                 | Unit No.                | FLAT          | 71.37             | 0.97                           | 72.54               | 72.54         | 0.14                    | 0.35       | 72.17       |    |  |
| Total per Typical Floor                                         | = 1                     | Total         | 1264.72           | 7.75                           | 1264.64             | 1264.64       | 2.01                    | 2.74       | 1239.87     | 14 |  |
|                                                                 | Unit No.                | FLAT          | 89.15             | 0                              | 89.15               | 89.15         | 0                       | 0          | 89.15       |    |  |
|                                                                 | Unit No.                | FLAT          | 89.15             | 0                              | 89.15               | 89.15         | 0.22                    | 0.35       | 88.68       |    |  |
|                                                                 | Unit No.                | FLAT          | 89.15             | 0                              | 89.15               | 89.15         | 0                       | 0          | 89.15       |    |  |
|                                                                 | Unit No.                | FLAT          | 89.15             | 0                              | 89.15               | 89.15         | 0.22                    | 0.35       | 88.68       |    |  |
|                                                                 | Unit No.                | FLAT          | 87.67             | 0                              | 87.67               | 87.67         | 0                       | 0          | 87.67       |    |  |
|                                                                 | Unit No.                | FLAT          | 71.37             | 0.97                           | 72.54               | 72.54         | 0.14                    | 0.35       | 72.17       |    |  |
|                                                                 | Unit No.                | FLAT          | 71.37             | 0.97                           | 72.54               | 72.54         | 0.14                    | 0.35       | 72.17       |    |  |
|                                                                 | Unit No.                | FLAT          | 73.99             | 0                              | 73.99               | 73.99         | 0.17                    | 0.35       | 73.67       |    |  |
|                                                                 | Unit No.                | FLAT          | 71.35             | 0                              | 71.35               | 71.35         | 0                       | 0          | 71.35       |    |  |
|                                                                 | Unit No.                | FLAT          | 87.67             | 0                              | 87.67               | 87.67         | 0.22                    | 0.35       | 87.2        |    |  |
|                                                                 | Unit No.                | FLAT          | 71.37             | 0.97                           | 72.54               | 72.54         | 0.14                    | 0.35       | 72.17       |    |  |
|                                                                 | Unit No.                | FLAT          | 71.37             | 1.01                           | 72.56               | 72.56         | 0.14                    | 0.35       | 72.21       |    |  |
|                                                                 | Unit No.                | FLAT          | 75.01             | 1.01                           | 76.05               | 76.02         | 0.17                    | 0.19       | 75.64       |    |  |
|                                                                 | Unit No.                | FLAT          | 75.01             | 1.01                           | 76.05               | 76.02         | 0.17                    | 0.19       | 75.64       |    |  |
|                                                                 | Unit No.                | FLAT          | 71.37             | 0.97                           | 72.54               | 72.54         | 0.14                    | 0.35       | 72.17       |    |  |
| Total per Typical Floor                                         | = 1                     | Total         | 1264.72           | 7.75                           | 1264.64             | 1264.64       | 2.01                    | 2.74       | 1239.87     | 14 |  |
|                                                                 | Unit No.                | FLAT          | 89.15             | 0                              | 89.15               | 89.15         | 0                       | 0          | 89.15       |    |  |
|                                                                 | Unit No.                | FLAT          | 89.15             | 0                              | 89.15               | 89.15         | 0.22                    | 0.35       | 88.68       |    |  |
|                                                                 | Unit No.                | FLAT          | 89.15             | 0                              | 89.15               | 89.15         | 0                       | 0          | 89.15       |    |  |
|                                                                 | Unit No.                | FLAT          | 89.15             | 0                              | 89.15               | 89.15         | 0.22                    | 0.35       | 88.68       |    |  |
|                                                                 | Unit No.                | FLAT          | 87.67             | 0                              | 87.67               | 87.67         | 0                       | 0          | 87.67       |    |  |
|                                                                 | Unit No.                | FLAT          | 71.37             | 0.97                           | 72.54               | 72.54         | 0.14                    | 0.35       | 72.17       |    |  |
|                                                                 | Unit No.                | FLAT          | 71.37             | 0.97                           | 72.54               | 72.54         | 0.14                    | 0.35       | 72.17       |    |  |
|                                                                 | Unit No.                | FLAT          | 73.99             | 0                              | 73.99               | 73.99         | 0.17                    | 0.35       | 73.67       |    |  |
|                                                                 | Unit No.                | FLAT          | 71.35             | 0                              | 71.35               | 71.35         | 0                       | 0          | 71.35       |    |  |
|                                                                 | Unit No.                | FLAT          | 87.67             | 0                              | 87.67               | 87.67         | 0.22                    | 0.35       | 87.2        |    |  |
|                                                                 | Unit No.                | FLAT          | 71.37             | 0.97                           | 72.54               | 72.54         | 0.14                    | 0.35       | 72.17       |    |  |
|                                                                 | Unit No.                | FLAT          | 71.37             | 1.01                           | 72.56               | 72.56         | 0.14                    | 0.35       | 72.21       |    |  |
|                                                                 | Unit No.                | FLAT          | 75.01             | 1.01                           | 76.05               | 76.02         | 0.17                    | 0.19       | 75.64       |    |  |
|                                                                 | Unit No.                | FLAT          | 75.01             | 1.01                           | 76.05               | 76.02         | 0.17                    | 0.19       | 75.64       |    |  |
|                                                                 | Unit No.                | FLAT          | 71.37             | 0.97                           | 72.54               | 72.54         | 0.14                    | 0.35       | 72.17       |    |  |
| Total per Typical Floor                                         | = 1                     | Total         | 1264.72           | 7.75                           | 1264.64             | 1264.64       | 2.01                    | 2.74       | 1239.87     | 14 |  |
|                                                                 | Unit No.                | FLAT          | 89.15             | 0                              | 89.15               | 89.15         | 0                       | 0          | 89.15       |    |  |
|                                                                 | Unit No.                | FLAT          | 89.15             | 0                              | 89.15               | 89.15         | 0.22                    | 0.35       | 88.68       |    |  |
|                                                                 | Unit No.                | FLAT          | 89.15             | 0                              | 89.15               | 89.15         | 0                       | 0          | 89.15       |    |  |
|                                                                 | Unit No.                | FLAT          | 89.15             | 0                              | 89.15               | 89.15         | 0.22                    | 0.35       | 88.68       |    |  |
|                                                                 | Unit No.                | FLAT          | 87.67             | 0                              | 87.67               | 87.67         | 0                       | 0          | 87.67       |    |  |
|                                                                 | Unit No.                | FLAT          | 71.37             | 0.97                           | 72.54               | 72.54         | 0.14                    | 0.35       | 72.17       |    |  |
|                                                                 | Unit No.                | FLAT          | 71.37             | 0.97                           | 72.54               | 72.54         | 0.14                    | 0.35       | 72.17       |    |  |
|                                                                 | Unit No.                | FLAT          | 73.99             | 0                              | 73.99               | 73.99         | 0.17                    | 0.35       | 73.67       |    |  |
|                                                                 | Unit No.                | FLAT          | 71.35             | 0                              | 71.35               | 71.35         | 0                       | 0          | 71.35       |    |  |
|                                                                 | Unit No.                | FLAT          | 87.67             | 0                              | 87.67               | 87.67         | 0.22                    | 0.35       | 87.2        |    |  |
|                                                                 | Unit No.                | FLAT          | 71.37             | 0.97                           | 72.54               | 72.54         | 0.14                    | 0.35       | 72.17       |    |  |
|                                                                 | Unit No.                | FLAT          | 71.37             | 1.01                           | 72.56               | 72.56         | 0.14                    | 0.35       | 72.21       |    |  |
|                                                                 | Unit No.                | FLAT          | 75.01             | 1.01                           | 76.05               | 76.02         | 0.17                    | 0.19       | 75.64       |    |  |
|                                                                 | Unit No.                | FLAT          | 75.01             | 1.01                           | 76.05               | 76.02         | 0.17                    | 0.19       | 75.64       |    |  |
|                                                                 | Unit No.                | FLAT          | 71.37             | 0.97                           | 72.54               | 72.54         | 0.14                    | 0.35       | 72.17       |    |  |
| Total per Typical Floor                                         | = 1                     | Total         | 1264.72           | 7.75                           | 1264.64             | 1264.64       | 2.01                    | 2.74       | 1239.87     | 14 |  |
|                                                                 | Unit No.                | FLAT          | 89.15             | 0                              | 89.15               | 89.15         | 0                       | 0          | 89.15       |    |  |
|                                                                 | Unit No.                | FLAT          | 89.15             | 0                              | 89.15               | 89.15         | 0.22                    | 0.35       | 88.68       |    |  |
|                                                                 | Unit No.                | FLAT          | 89.15             | 0                              | 89.15               | 89.15         | 0                       | 0          | 89.15       |    |  |
|                                                                 | Unit No.                | FLAT          | 89.15             | 0                              | 89.15               | 89.15         | 0.22                    | 0.35       | 88.68       |    |  |
|                                                                 | Unit No.                | FLAT          | 87.67             | 0                              | 87.67               | 87.67         | 0                       | 0          | 87.67       |    |  |
|                                                                 | Unit No.                | FLAT          | 71.37             | 0.97                           | 72.54               | 72.54         | 0.14                    | 0.35       | 72.17       |    |  |
|                                                                 | Unit No.                | FLAT          | 71.37             | 0.97                           | 72.54               | 72.54         | 0.14                    | 0.35       | 72.17       |    |  |
|                                                                 | Unit No.                | FLAT          | 73.99             | 0                              | 73.99               | 73.99         | 0.17                    | 0.35       | 73.67       |    |  |
|                                                                 | Unit No.                | FLAT          | 71.35             | 0                              | 71.35               | 71.35         | 0                       | 0          | 71.35       |    |  |
|                                                                 | Unit No.                | FLAT          | 87.67             | 0                              | 87.67               | 87.67         | 0.22                    | 0.35       | 87.2        |    |  |
|                                                                 | Unit No.                | FLAT          | 71.37             | 0.97                           | 72.54               | 72.54         | 0.14                    | 0.35       | 72.17       |    |  |
|                                                                 | Unit No.                | FLAT          | 71.37             | 1.01                           | 72.56               | 72.56         | 0.14                    | 0.35       | 72.21       |    |  |
|                                                                 | Unit No.                | FLAT          | 75.01             | 1.01                           | 76.05               | 76.02         | 0.17                    | 0.19       | 75.64       |    |  |
|                                                                 | Unit No.                | FLAT          | 75.01             | 1.01                           | 76.05               | 76.02         | 0.17                    | 0.19       | 75.64       |    |  |
|                                                                 | Unit No.                | FLAT          | 71.37             | 0.97                           | 72.54               | 72.54         | 0.14                    | 0.35       | 72.17       |    |  |
| Total per Typical Floor                                         | = 1                     | Total         | 1264.72           | 7.75                           | 1264.64             | 1264.64       | 2.01                    | 2.74       | 1239.87     | 14 |  |
|                                                                 | Unit No.                | FLAT          | 89.15             | 0                              | 89.15               | 89.15         | 0                       | 0          | 89.15       |    |  |
|                                                                 | Unit No.                | FLAT          | 89.15             | 0                              | 89.15               | 89.15         | 0.22                    | 0.35       | 88.68       |    |  |
|                                                                 | Unit No.                | FLAT          | 89.15             | 0                              | 89.15               | 89.15         | 0                       | 0          | 89.15       |    |  |
|                                                                 | Unit No.                | FLAT          | 89.15             | 0                              | 89.15               | 89.15         | 0.22                    | 0.35       | 88.68       |    |  |
|                                                                 | Unit No.                | FLAT          | 87.67             | 0                              | 87.67               | 87.67         | 0                       | 0          | 87.67       |    |  |
|                                                                 | Unit No.                | FLAT          | 71.37             | 0.97                           | 72.54               | 72.54         | 0.14                    | 0.35       | 72.17       |    |  |
|                                                                 | Unit No.                | FLAT          | 71.37             | 0.97                           | 72.54               | 72.54         | 0.14                    | 0.35       | 72.17       |    |  |
|                                                                 | Unit No.                | FLAT          | 73.99             | 0                              | 73.99               | 73.99         | 0.17                    | 0.35       | 73.67       |    |  |
|                                                                 | Unit No.                | FLAT          | 71.35             | 0                              | 71.35               | 71.35         | 0                       | 0          | 71.35       |    |  |
|                                                                 | Unit No.                | FLAT          | 87.67             | 0                              | 87.67               | 87.67         | 0.22                    | 0.35       | 87.2        |    |  |
|                                                                 | Unit No.                | FLAT          | 71.37             | 0.97                           | 72.54               | 72.54         | 0.14                    | 0.35       | 72.17       |    |  |
|                                                                 | Unit No.                | FLAT          | 71.37             | 1.01                           | 72.56               | 72.56         | 0.14                    | 0.35       | 72.21       |    |  |
|                                                                 | Unit No.                | FLAT          | 75.01             | 1.01                           | 76.05               | 76.02         | 0.17                    | 0.19       | 75.64       |    |  |
|                                                                 | Unit No.                | FLAT          | 75.01             | 1.01                           | 76.05               | 76.02         | 0.17                    | 0.19       | 75.64       |    |  |
|                                                                 | Unit No.                | FLAT          | 71.37             | 0.97                           | 72.54               | 72.54         | 0.14                    | 0.35       | 72.17       |    |  |
| Total per Typical Floor                                         | = 1                     | Total         | 1264.72           | 7.75                           | 1264.64             |               |                         |            |             |    |  |


2) If Map sanctioned is used for purpose anything other than stated in application will lead to rejection of Map.

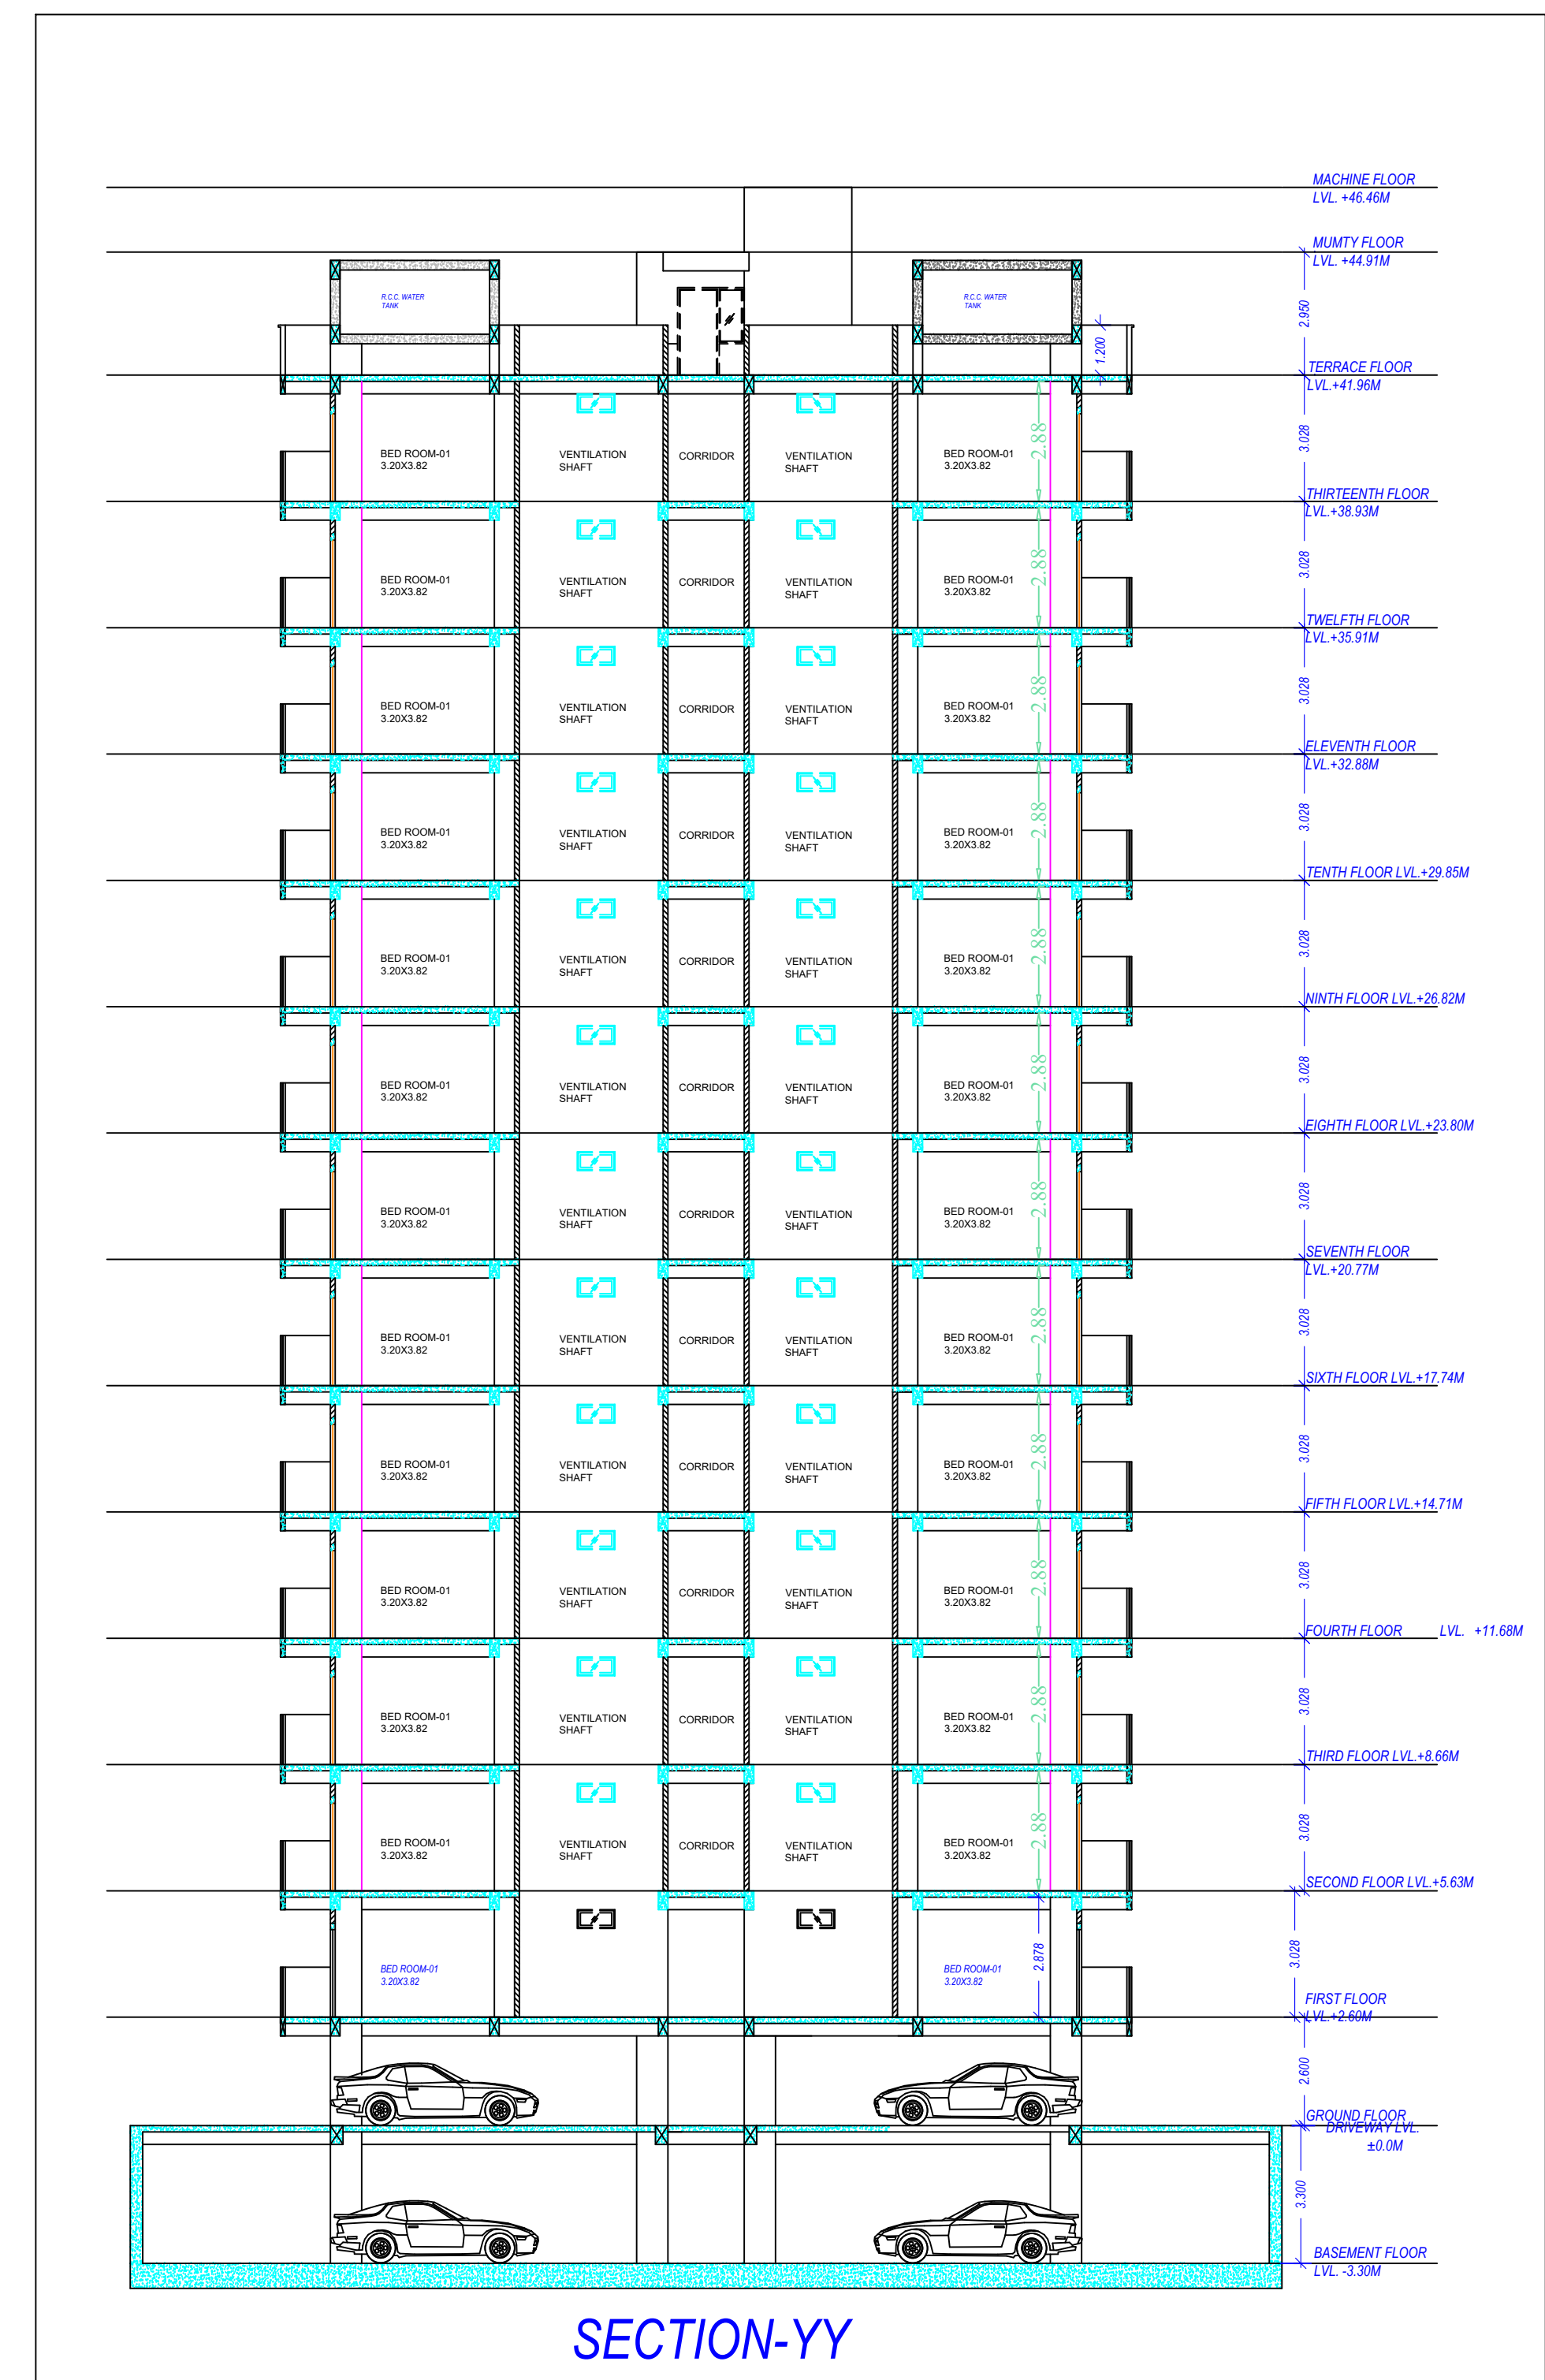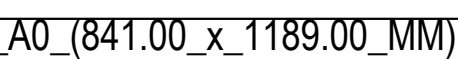

|   |  |
|---|--|
| OWNER'S NAME AND SIGNATURE   |  |
| HK INFRAZONE PRIVATE LIMITED, sunshinepi321@gmail.com,<br>9161777777   |  |
| ARCHITECT'S NAME AND SIGN   |  |
| Akhleshwar Singh<br>94/16740<br>Temporarily represented by<br>PRAVEEN CHANDRAN SINGH<br>Date: 21 Oct 2023<br>Sd/- Akhesh   |  |
|   |  |
| Prayagraj Development Authority<br>   |  |
| Building Plan Application Number<br><a href="#">PDA/BP-22-23/0606</a><br>Sanctioned On<br><b>02 Sep 2023</b><br>Valid Till<br><b>20 Oct 2028</b><br>Approved By<br><a href="#">Arvind Chauhan (Vice Chairman)</a><br>Examined By<br><a href="#">Rajesh Kumar Agarwal (Junior engineer)</a><br><a href="#">Kuldeep Chauhan (Assistant Engineer)</a><br><a href="#">Tej Pratap Singh (Executive engineer/Town Planner)</a><br><a href="#">T P Singh (Chief Town Planner)</a><br><a href="#">Ajeet Kumar Singh (Secretary)</a><br><a href="#">Arvind Chauhan (Vice Chairman)</a> |  |

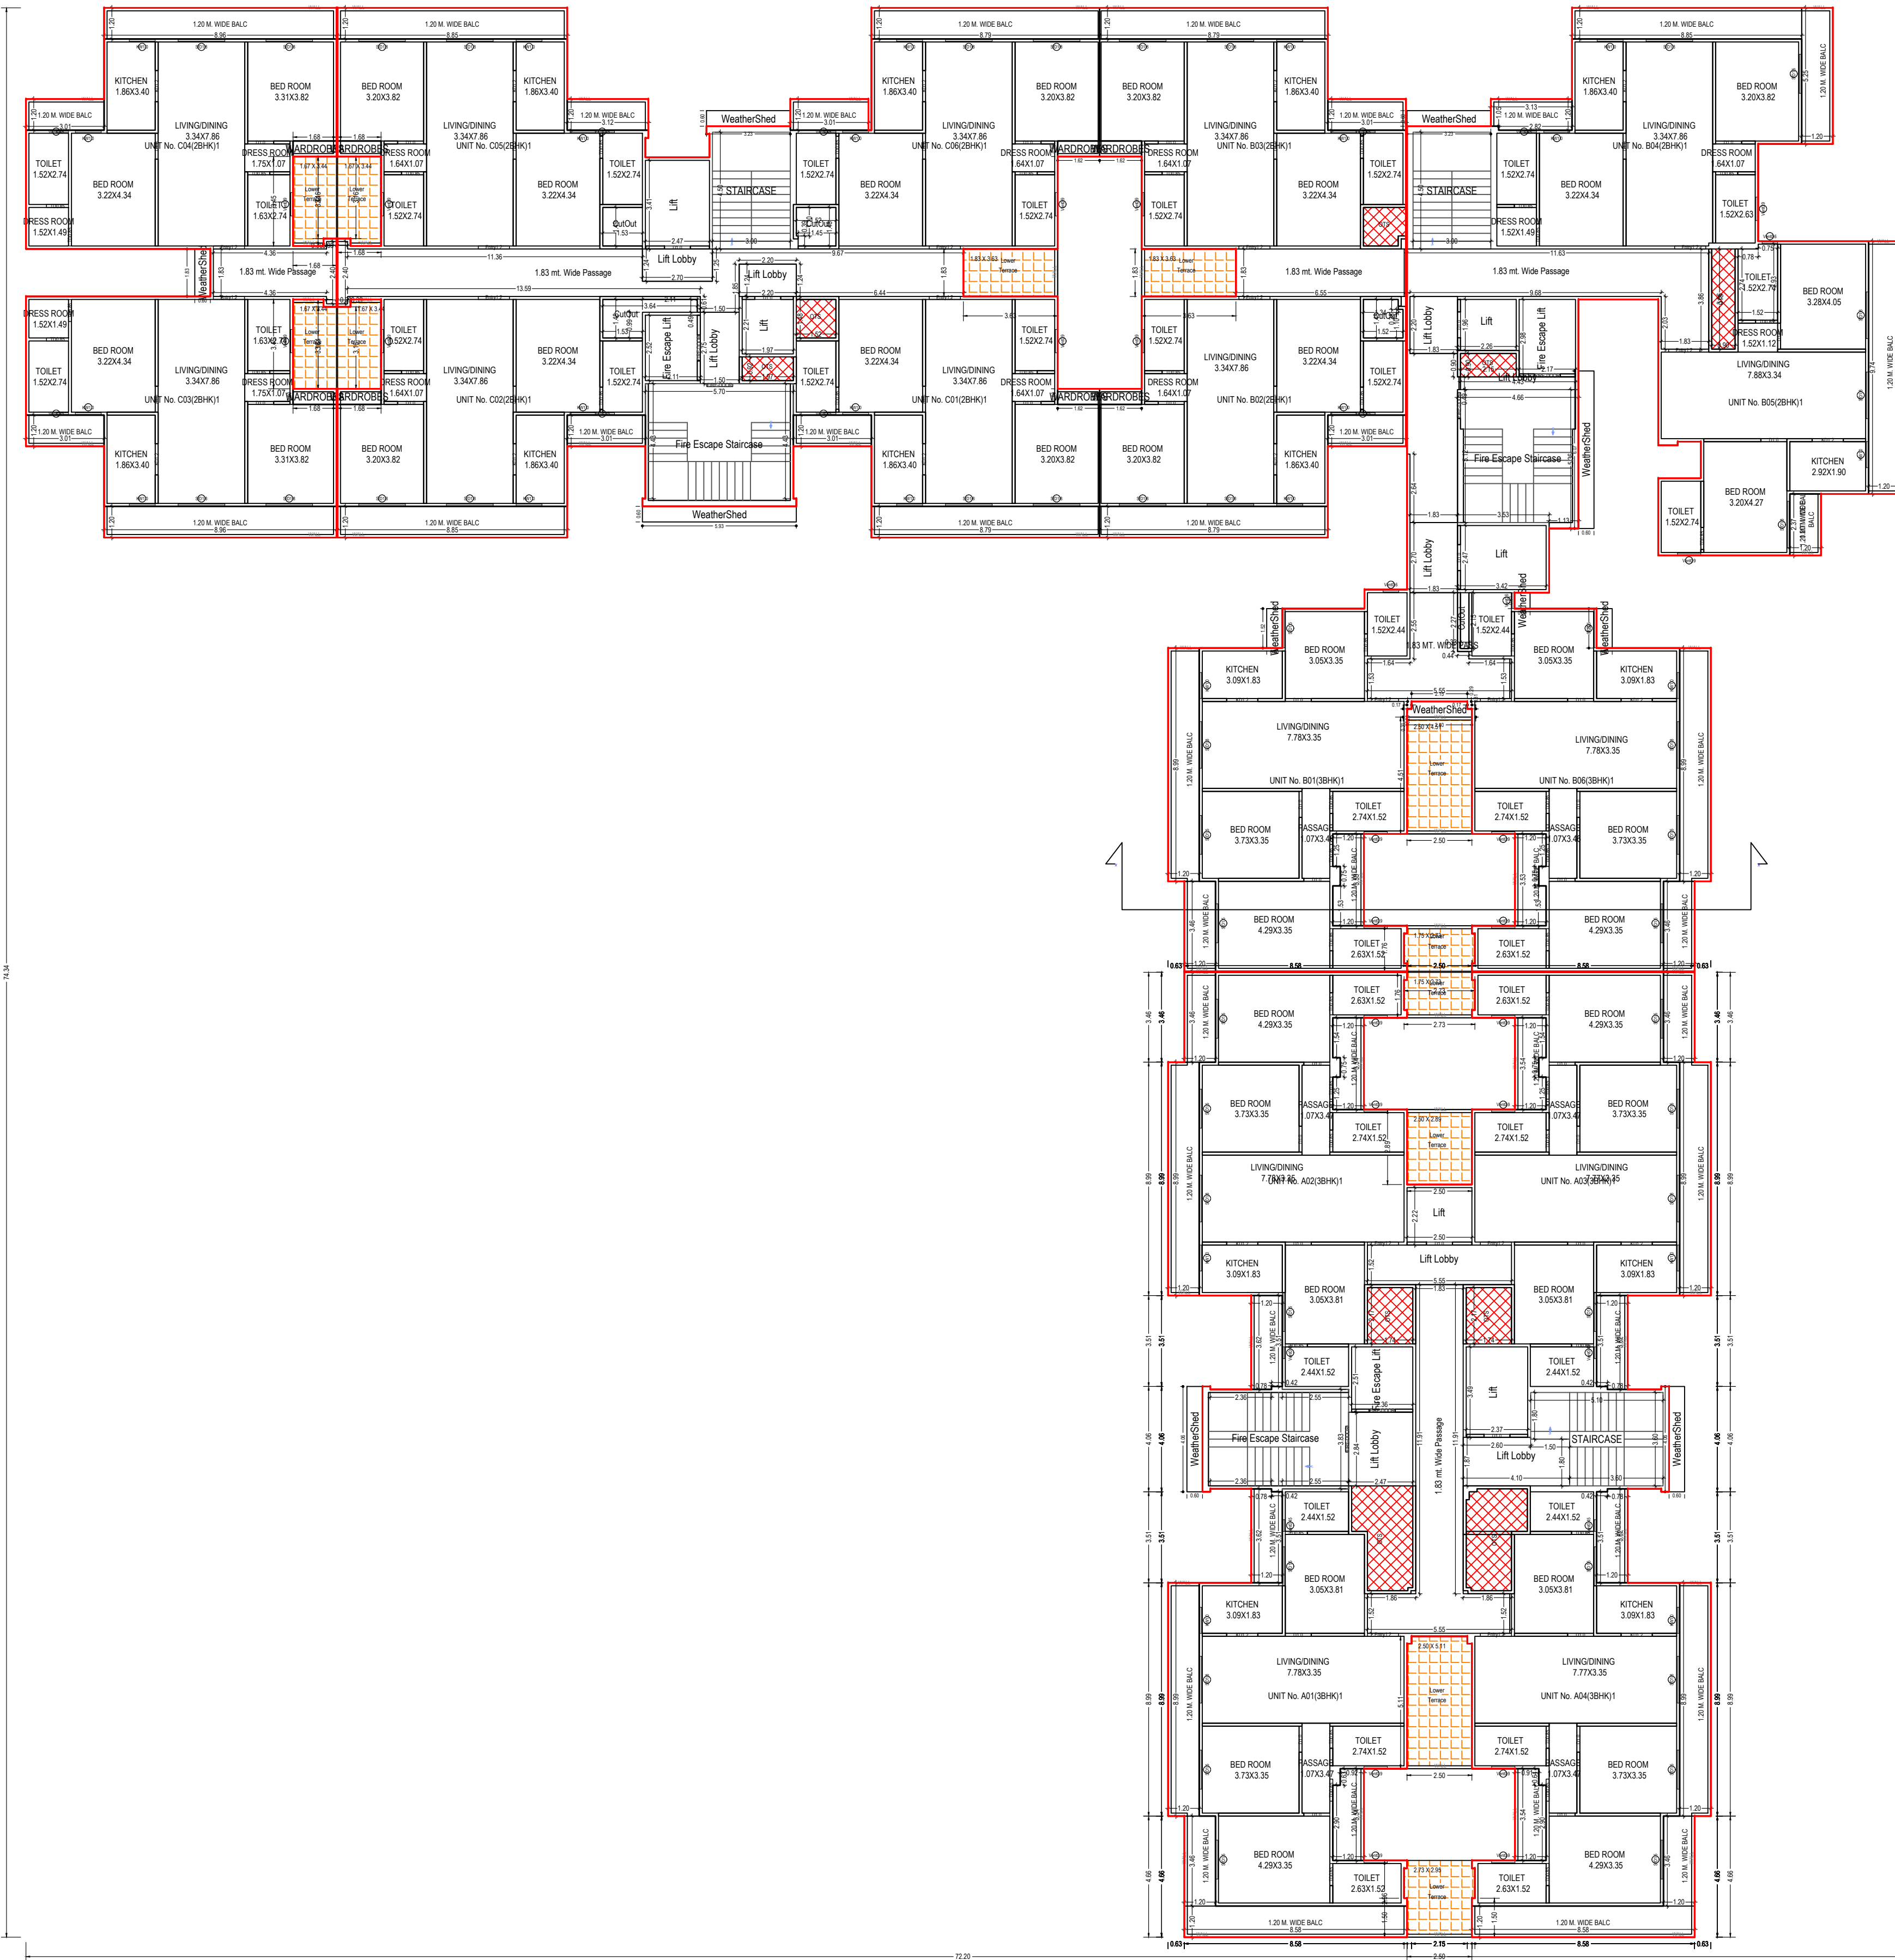

FIRST FLOOR PLAN  
(Proposed)  
(SCALE 1:100)

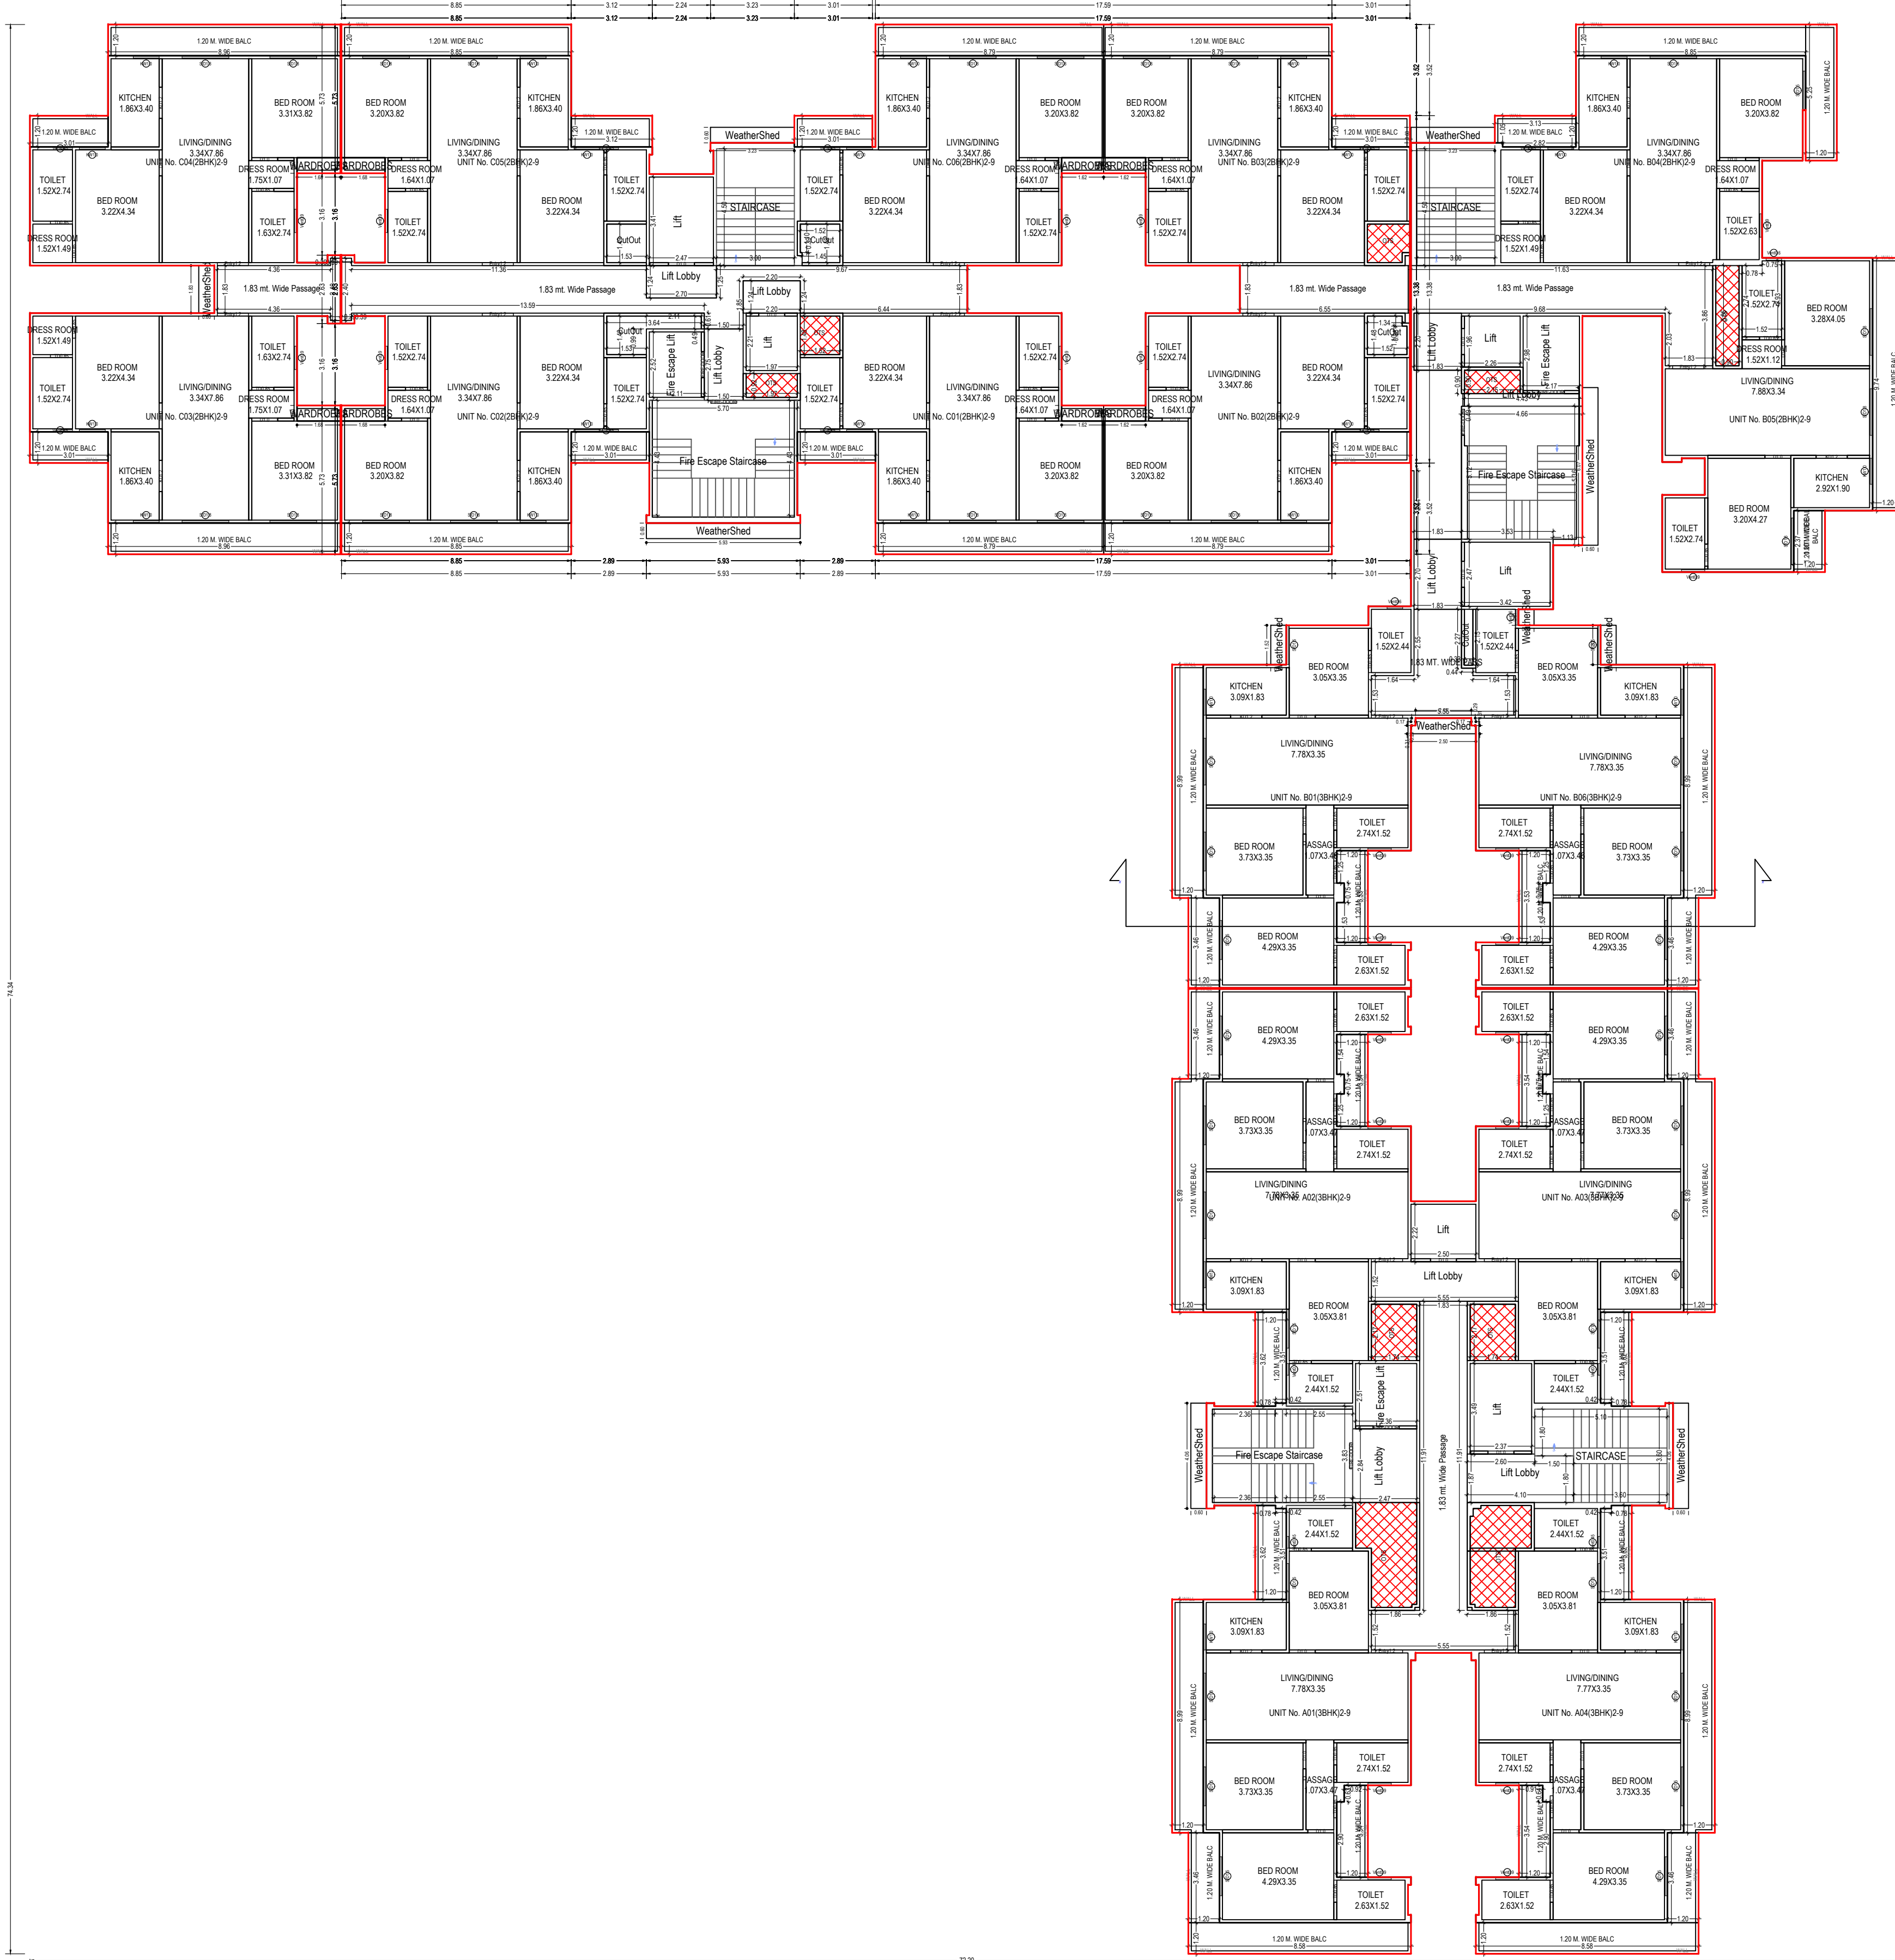


TYPICAL - 2 - 9 FLOOR PLAN  
(Proposed)  
(SCALE 1:100)

Note: - 1) This drawing is prepared as per the current prevailing Building Bye Laws.  
2) If Map sanctioned is used for purpose anything other than stated in application will lead to rejection of Map.


|                        |          |                   |          |
|------------------------|----------|-------------------|----------|
| Total Plot Area: -     | 16000.00 | Total FAR Area: - | 41387.90 |
| Total Coverage Area: - | 3650.97  | Total BUA Area: - | 65926.05 |

|   |   |
|---|---|
| OWNER'S NAME AND SIGNATURE<br>HK INFRAZONE PRIVATE LIMITED, sunshinexp321@gmail.com, 9161777777   |   |
| ARCHENG'S NAME AND SIGNATURE<br>Akhleswar Singh<br>94/16740<br>Signature of ARCHENG<br>Date: 22.10.2023<br>LA 48-49<br>Designation: Architect   | STRUCTURE ENGINEER   |
|   | Prayagraj Development Authority<br> |
| Building Plan Application Number<br>PDA/BP/22-23/0606   |   |
| Sanctioned On<br>02 Sep 2023   |   |
| Valid Till<br>20 Oct 2028   |   |
| Approved By<br>Arvind Chauhan (Vice Chairman)   |   |
| Examined By<br>Rajesh Kumar Agarwal (Junior engineer)<br>Kuldeep Chauhan (Assistant Engineer)<br>Tej Pratap Singh (Executive engineer/Town Planner)<br>T P Singh (Chief Town Planner)<br>Ajeet Kumar Singh (Secretary)<br>Arvind Chauhan (Vice Chairman) |   |



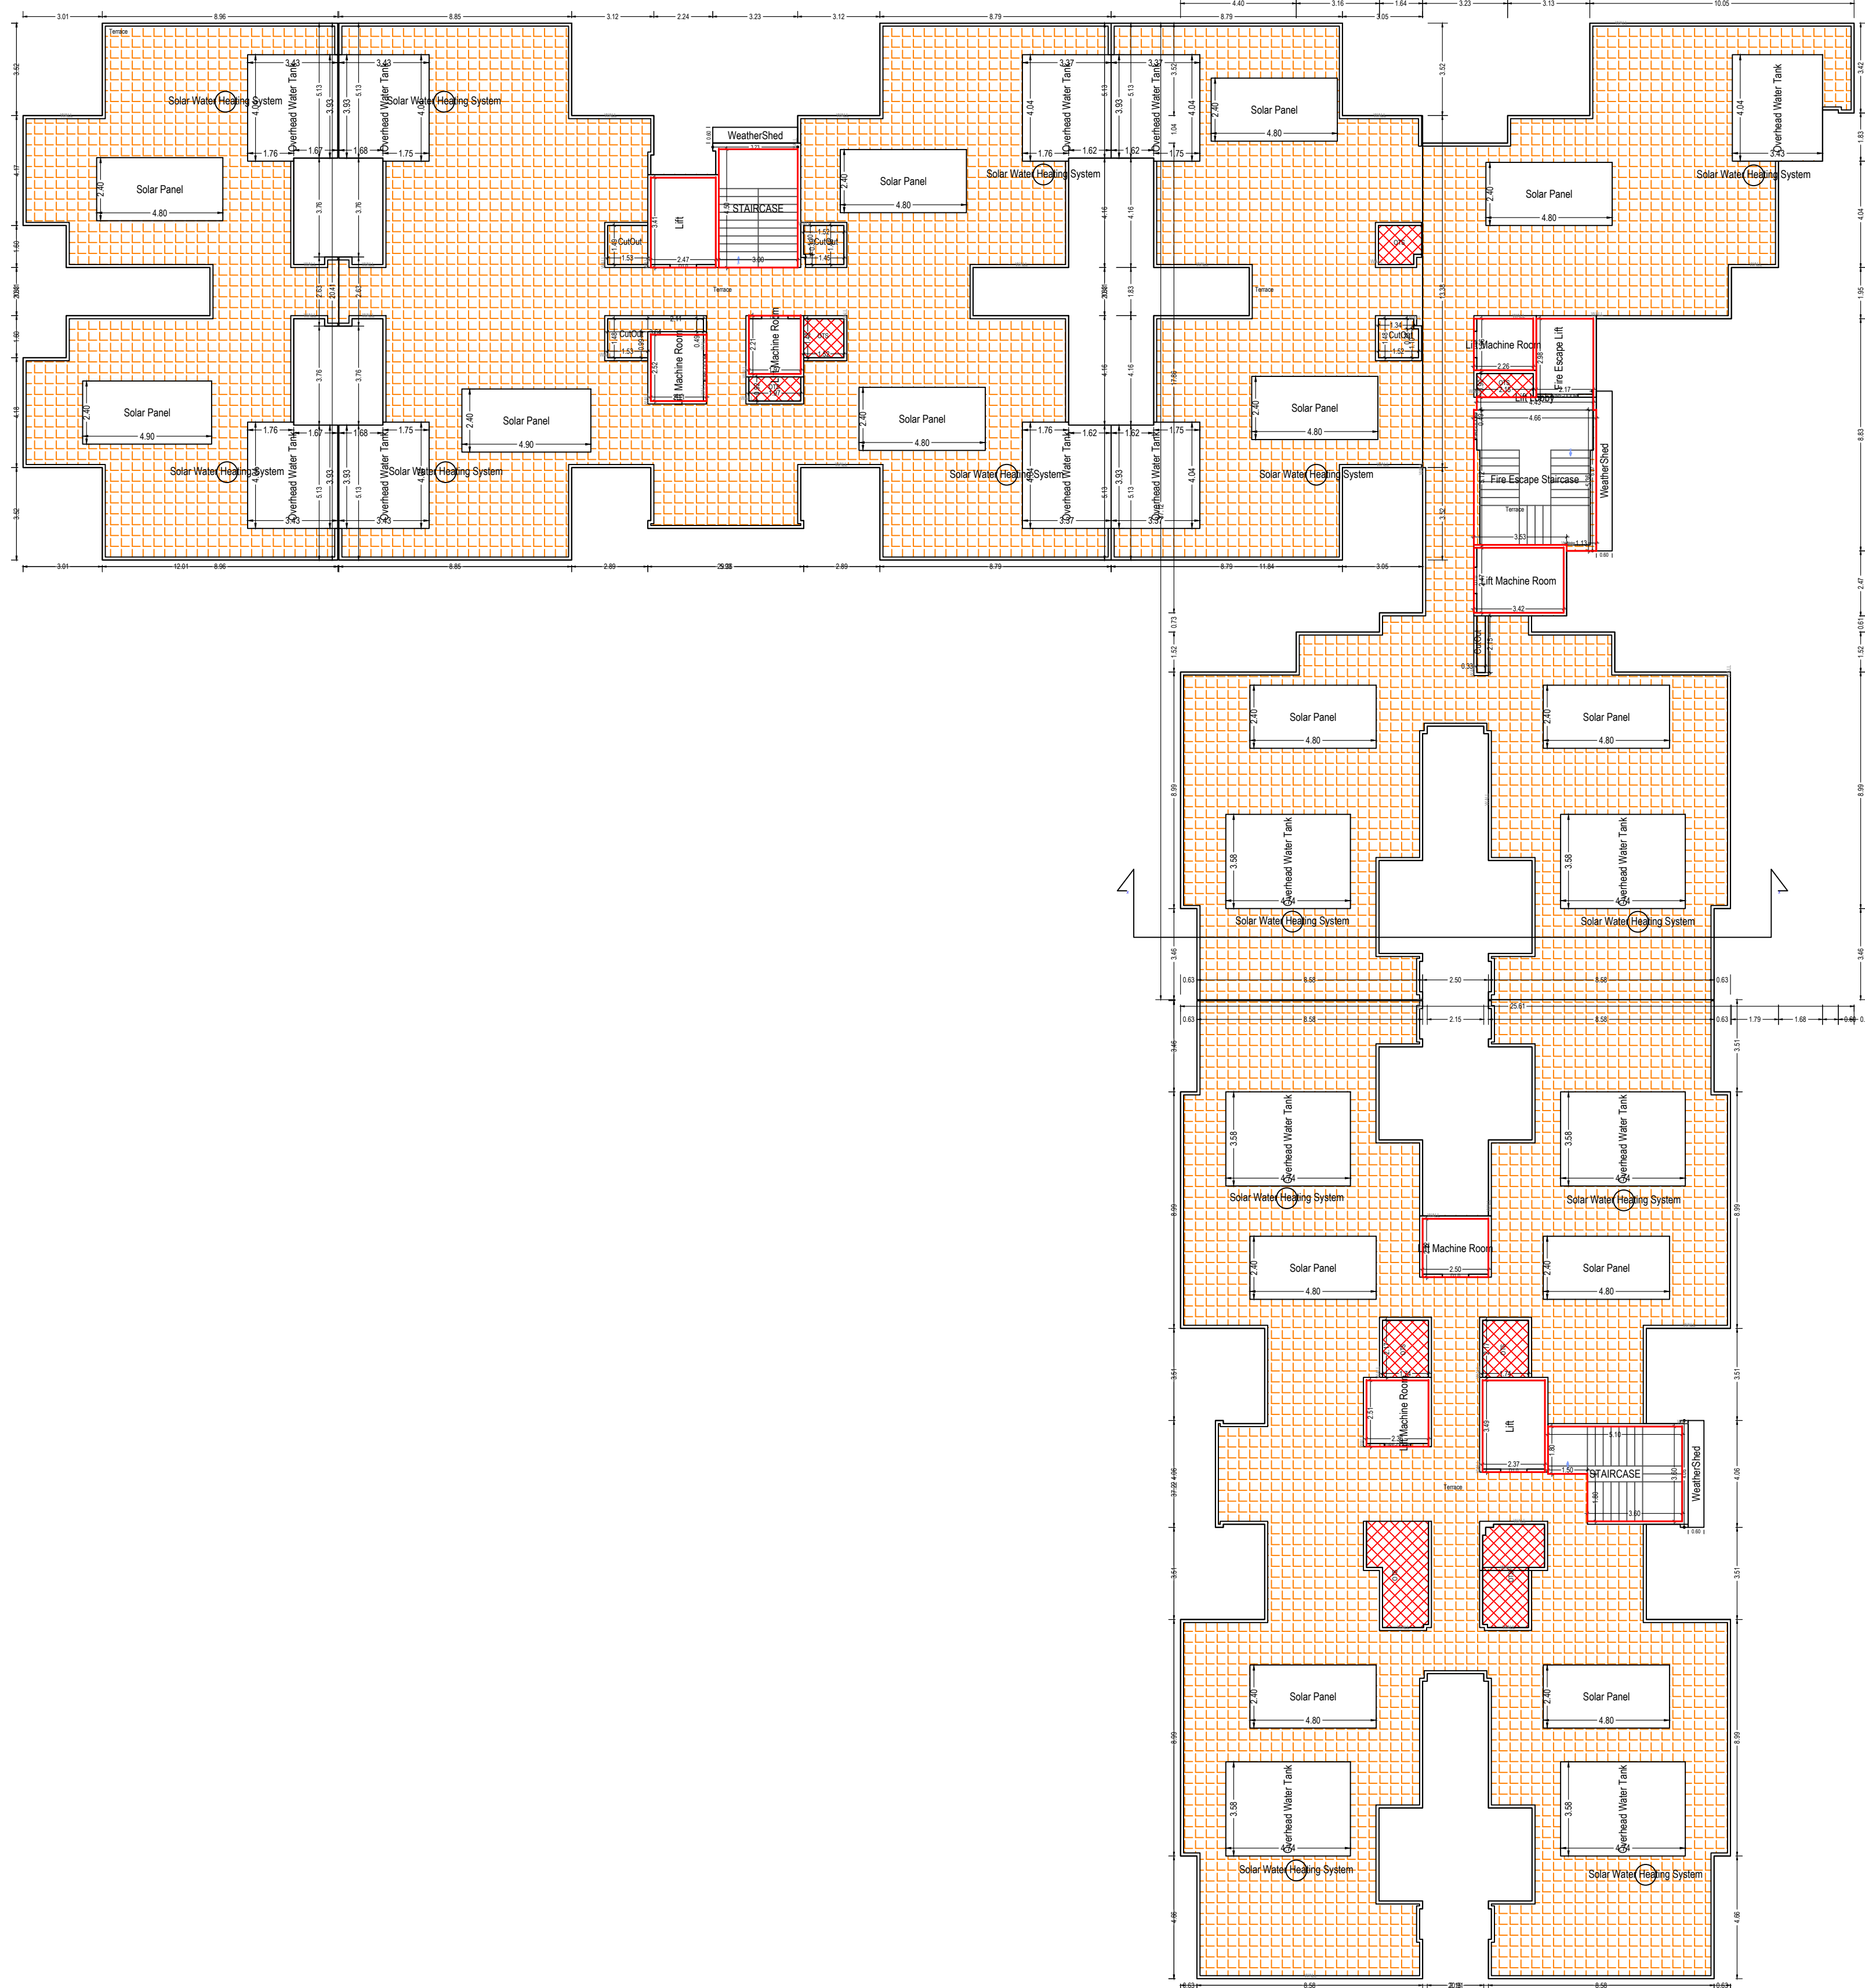

TERRACE FLOOR PLAN  
(SCALE 1:100)

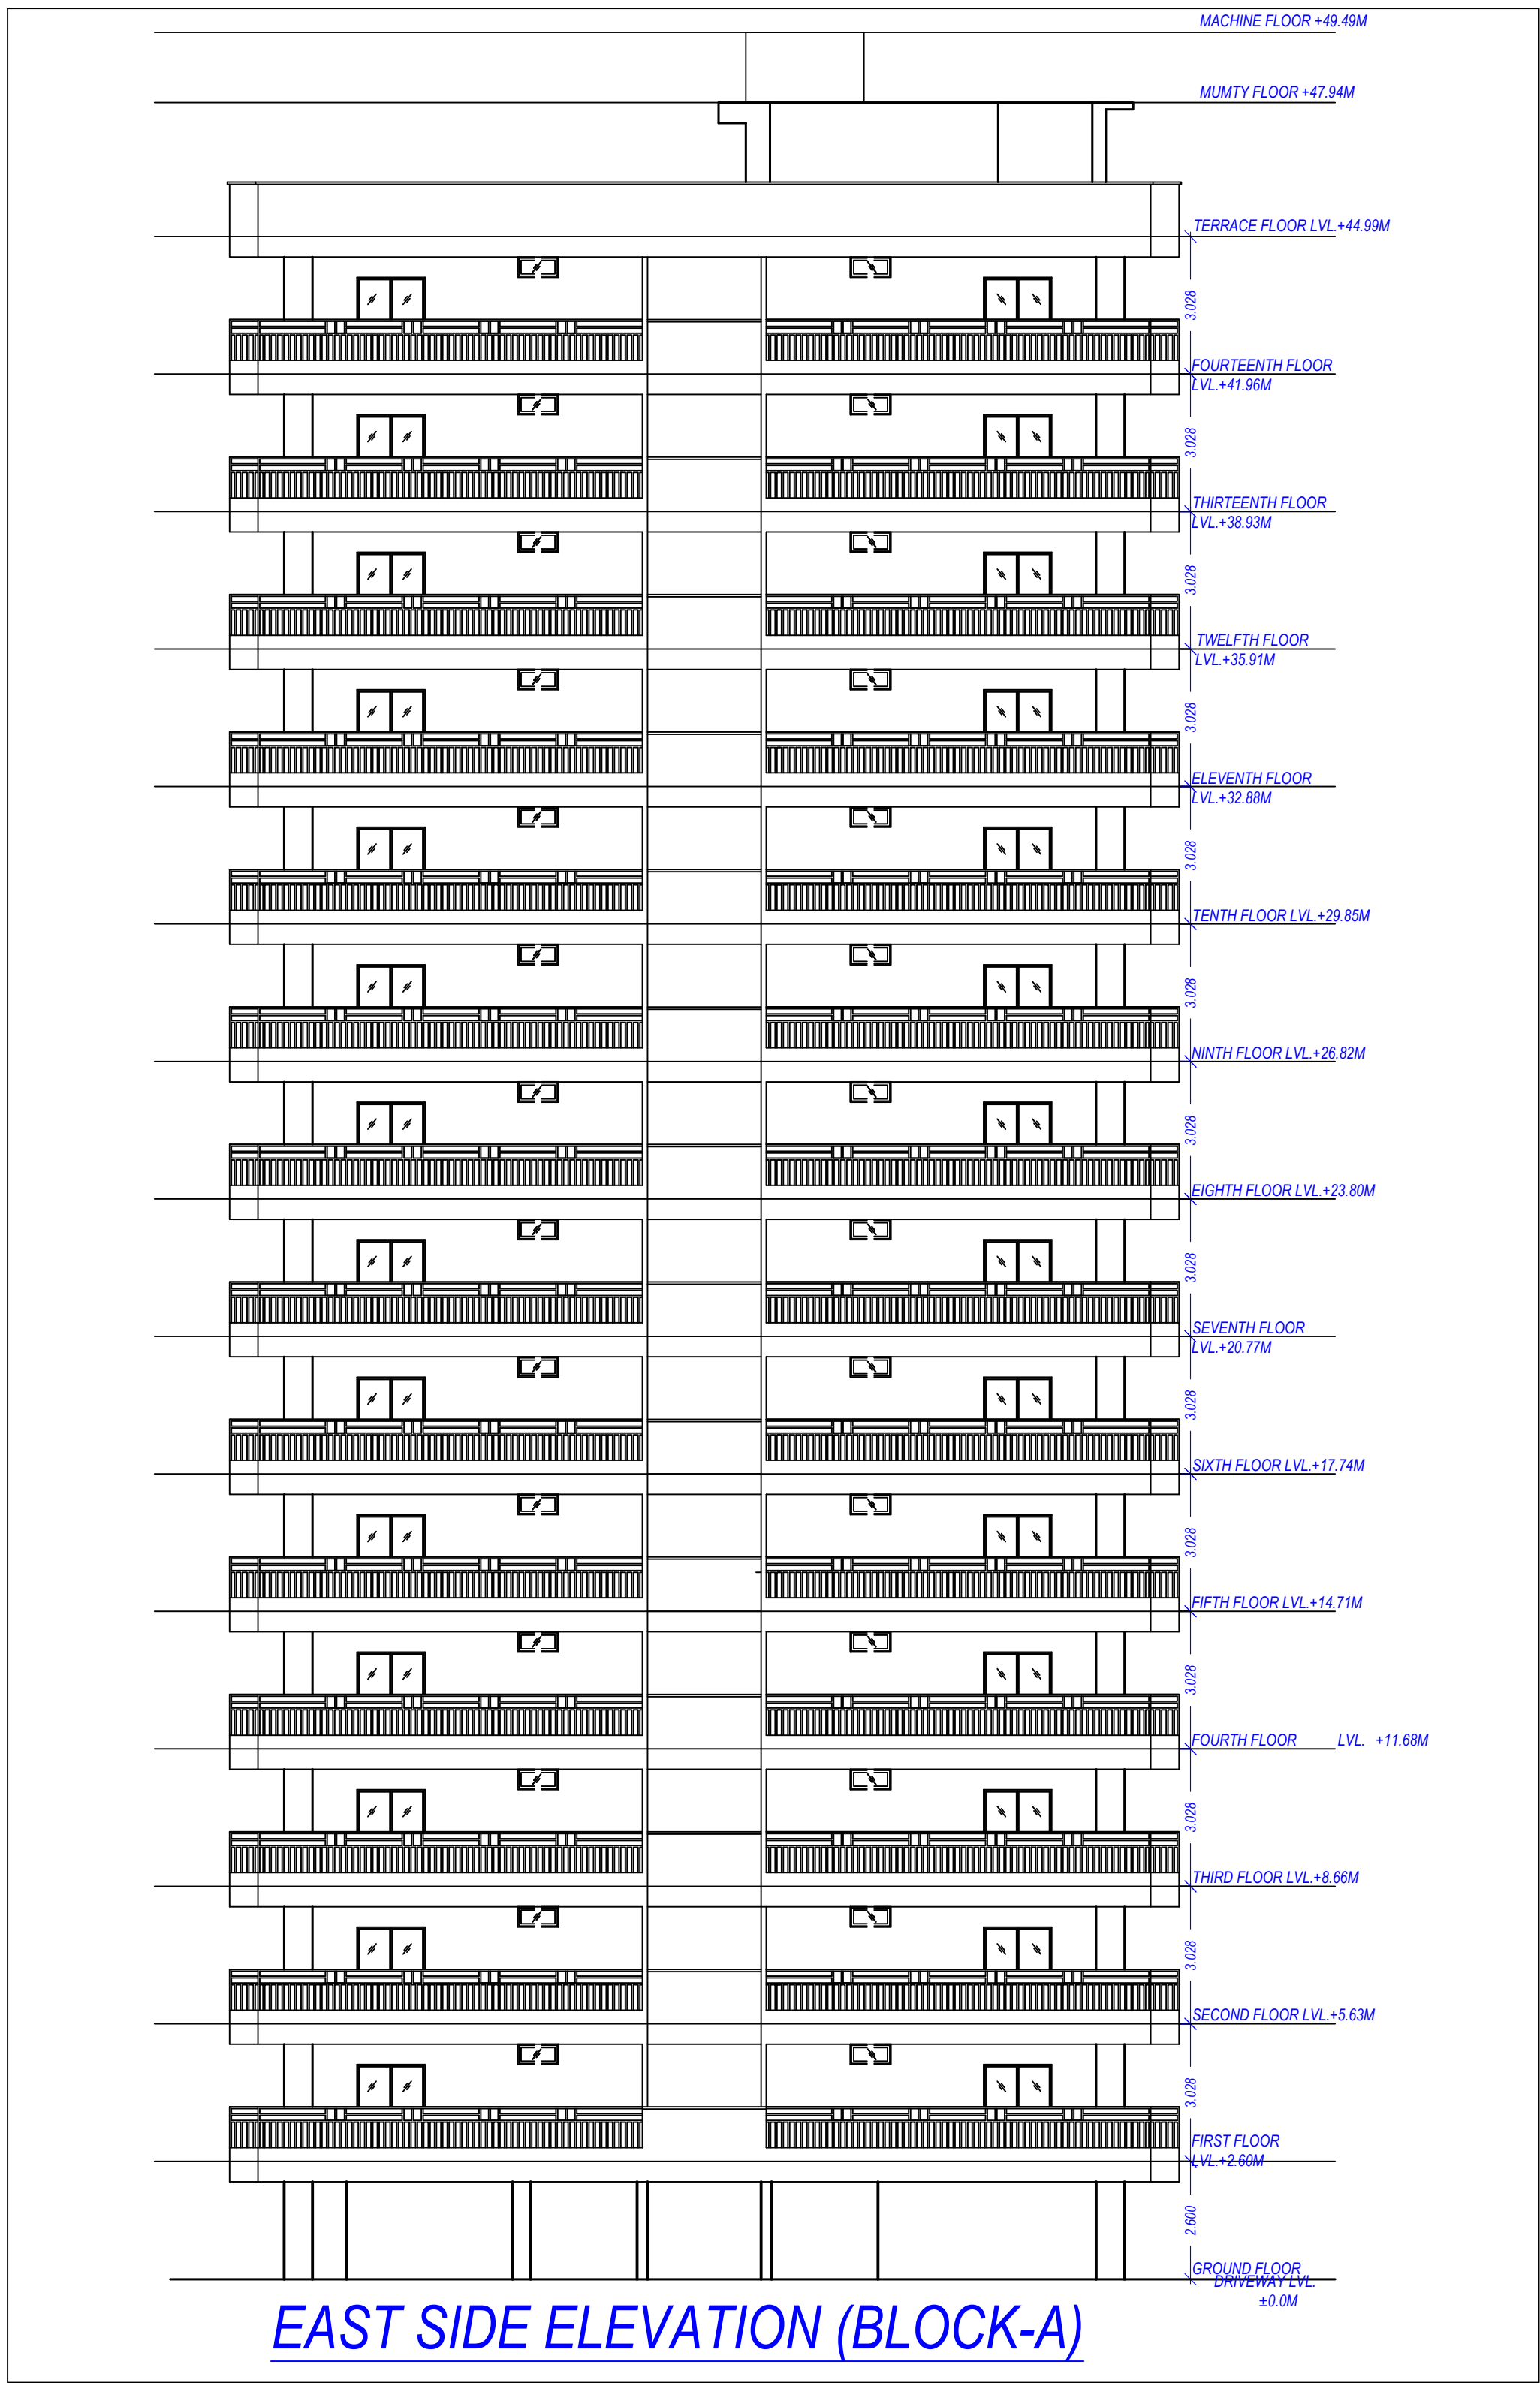


Note: - 1) This drawing is prepared as per the current prevailing Building Bye Laws.  
2) If Map sanctioned is used for purpose anything other than stated in application will lead to rejection of Map.


ISO\_A0\_(841.00\_x\_1189.00\_MM)

|                        |          |                   |          |
|------------------------|----------|-------------------|----------|
| Total Plot Area: -     | 16000.00 | Total FAR Area: - | 41387.90 |
| Total Coverage Area: - | 3650.97  | Total BUA Area: - | 65926.05 |


|   |   |
|---|---|
| OWNER'S NAME AND SIGNATURE<br>HK INFRAZONE PRIVATE LIMITED, sunshinexp321@gmail.com, 9161777777   |   |
| ARCHITECT'S NAME AND SIGNATURE<br>Akhleshwar Singh<br>9416740<br>Digitally signed by Akhleshwar Singh<br>DN: cn=Akhleshwar Singh, o=HK INFRAZONE, ou=Prayagraj Development Authority, email=akhleshwar.singh@hkinfrazone.com, c=IN   | STRUCTURE ENGINEER   |
|   | Prayagraj Development Authority<br> |
| Building Plan Application Number<br>PDA/SP/22-23/0606<br>Sanctioned On<br>02 Sep 2023<br>Valid Till<br>20 Oct 2028<br>Approved By<br>Arvind Chauhan (Vice Chairman)<br>Examined By<br>Rajesh Kumar Agarwal (Junior engineer)<br>Kuldeep Chauhan (Assistant Engineer)<br>Tej Pratap Singh (Executive engineer/Town Planner)<br>T P Singh (Chief Town Planner)<br>Ajeet Kumar Singh (Secretary)<br>Arvind Chauhan (Vice Chairman) |   |

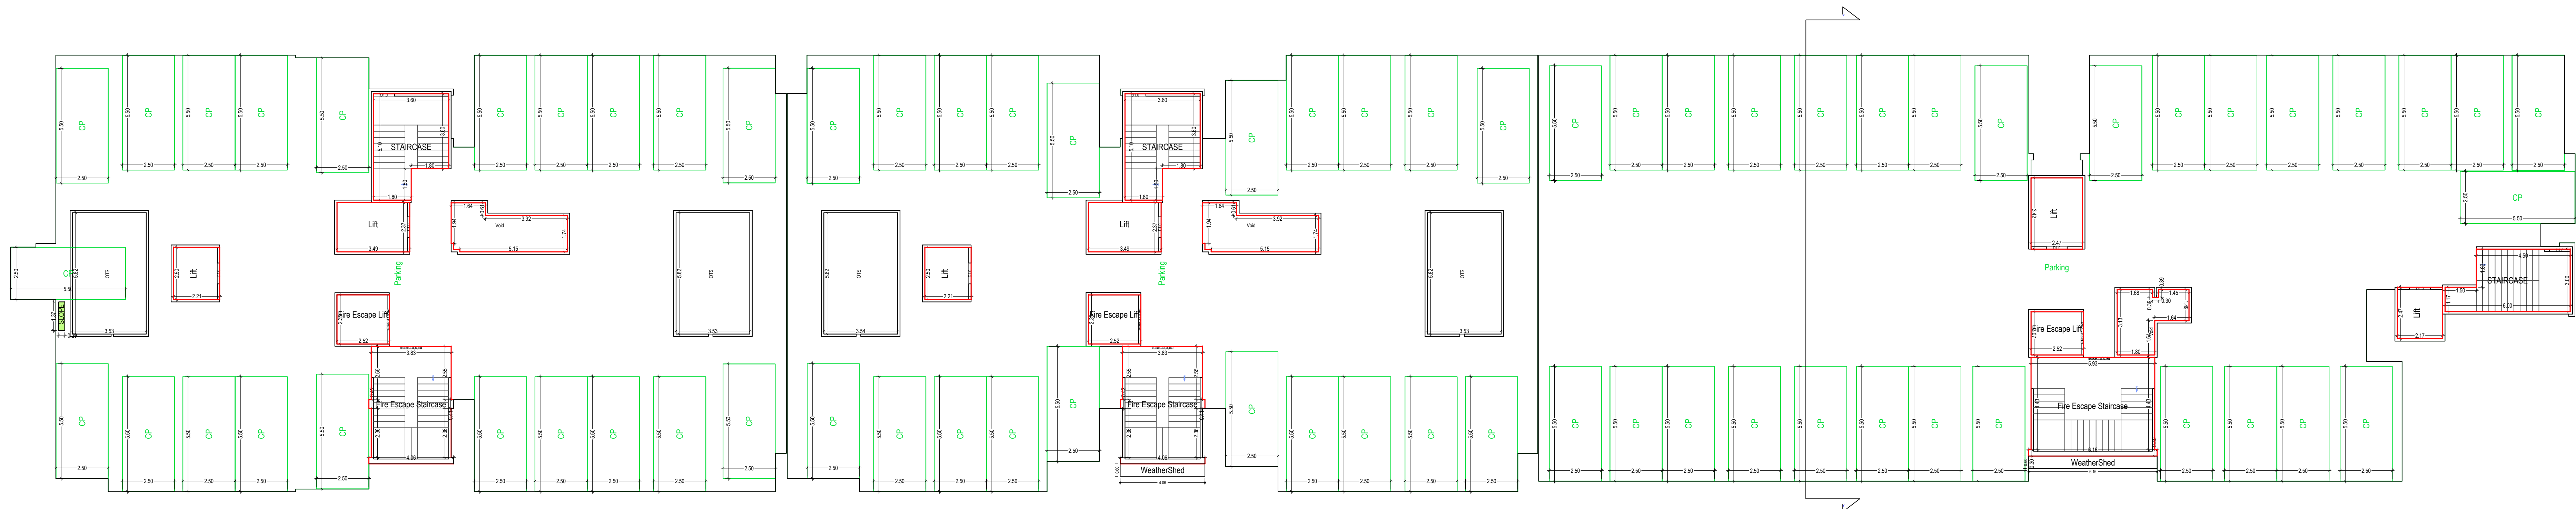

STILT FLOOR PLAN  
(SCALE 1:100)

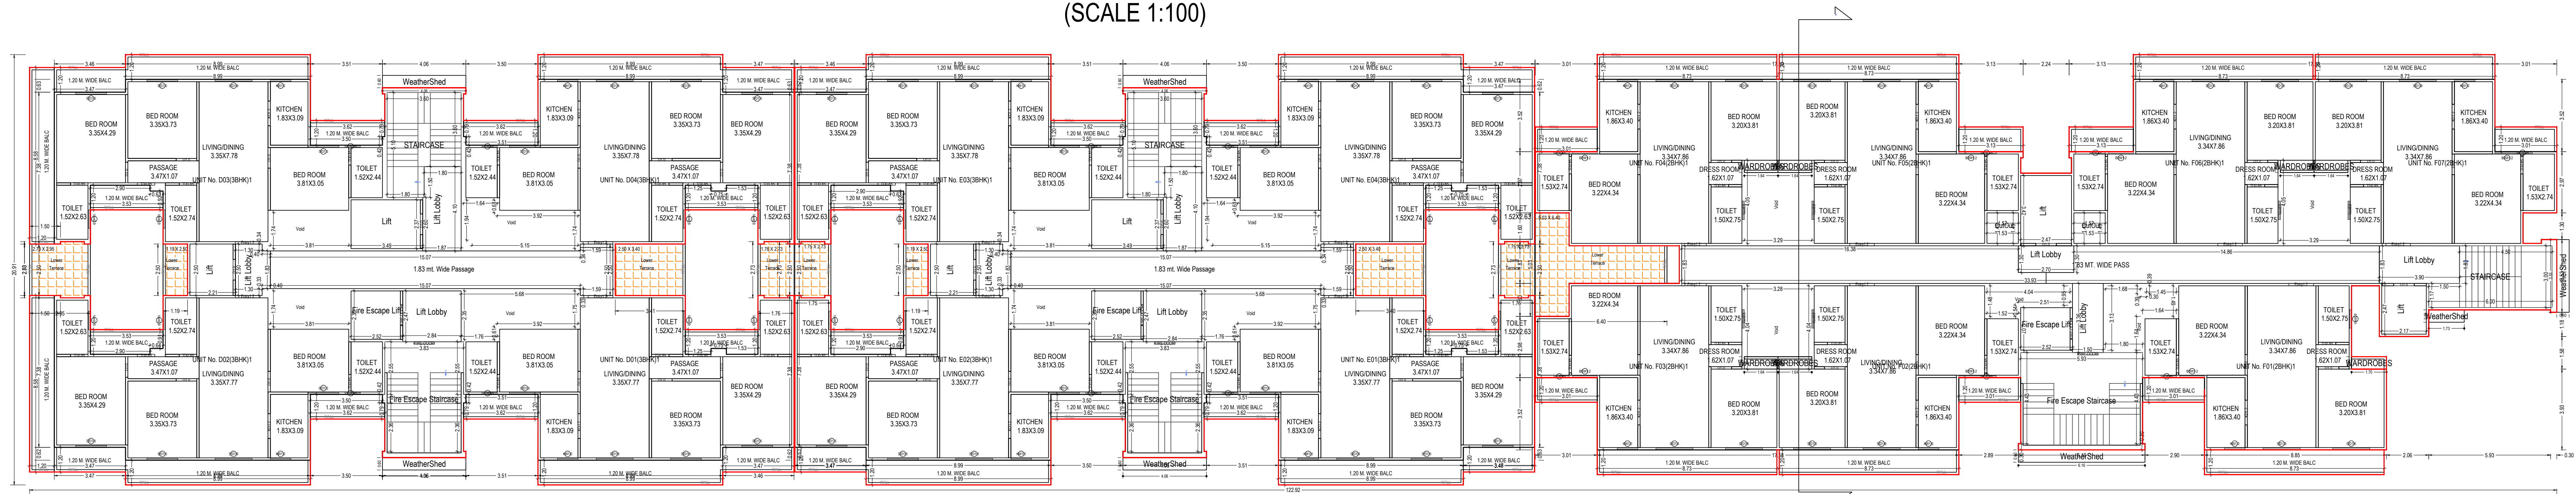

FIRST FLOOR PLAN  
(Proposed)  
(SCALE 1:100)

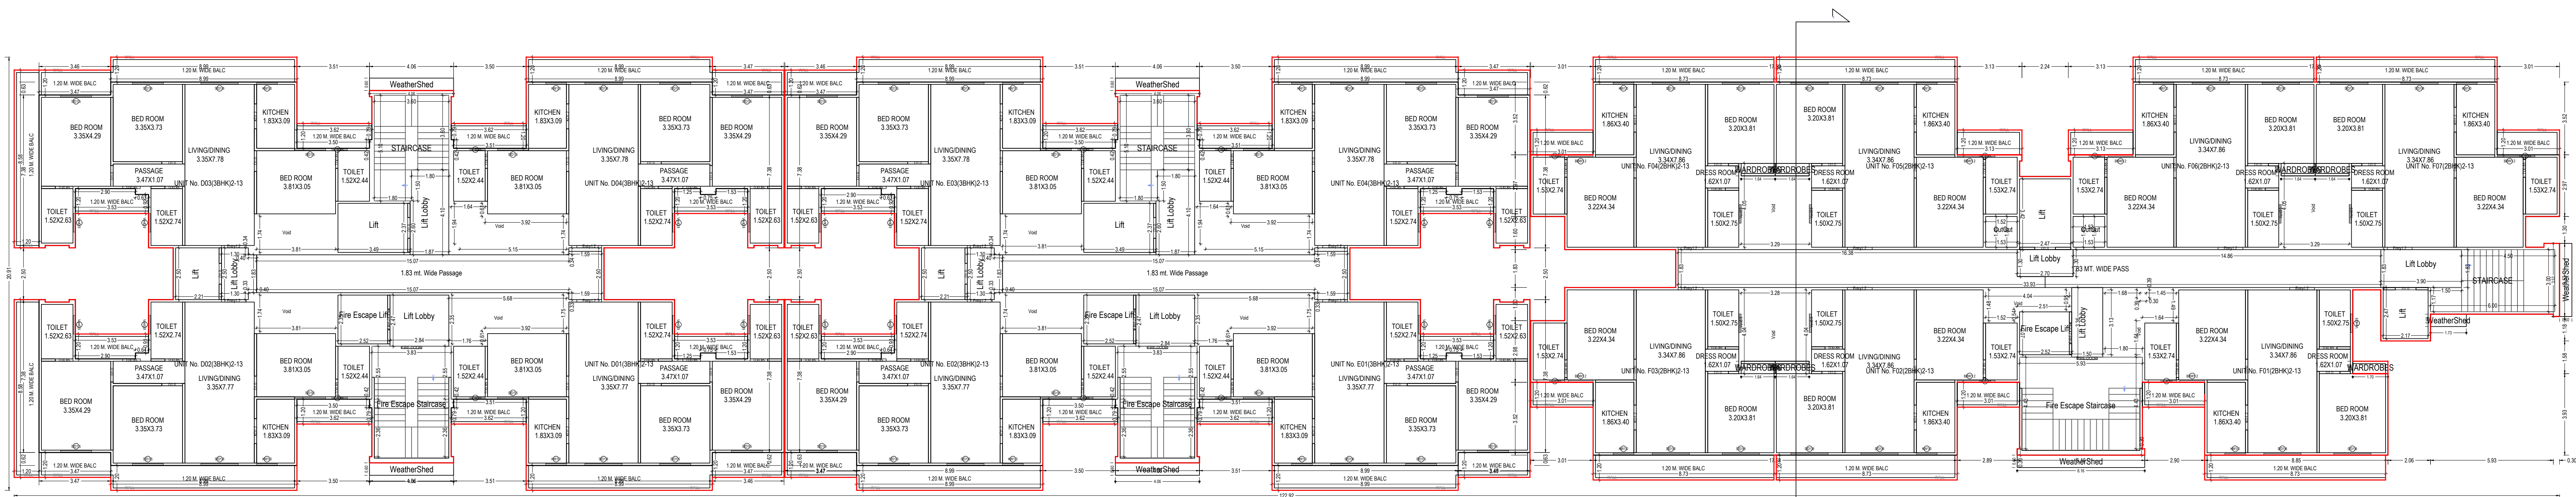



TYPICAL - 2, 13 FLOOR PLAN  
(Proposed)  
(SCALE 1:100)

Note: - 1) This drawing is prepared as per the current prevailing Building Bye Laws.  
2) If Map sanctioned is used for purpose anything other than stated in application will lead to rejection of Map.

ISO\_A00\_841.00 x\_1189.00\_MM)

|                        |          |                   |          |
|------------------------|----------|-------------------|----------|
| Total Plot Area: -     | 16000.00 | Total FAR Area: - | 41387.90 |
| Total Coverage Area: - | 3650.97  | Total BUA Area: - | 65926.05 |

|   |   |
|---|---|
| OWNERS NAME AND SIGNATURE<br>HK INFRAZONE PRIVATE LIMITED, sunshinexp321@gmail.com,<br>9161777777   |   |
| ARCHITECT'S NAME AND SIGNATURE<br>Akhilwar Singh<br>9416740<br>Architectural Engineer<br>Date: 22.04.2023<br>Signature: Akhilwar Singh                                                                                 | STRUCTURE ENGINEER<br>Prayagraj Development Authority<br> |
| Building Plan Application Number<br>PDA/SP/22-23/0606   |   |
| Sanctioned On<br>02 Sep 2023   |   |
| Valid Till<br>20 Oct 2028   |   |
| Approved By<br>Arvind Chauhan (Vice Chairman)   |   |
| Examined By<br>Rajesh Kumar Agarwal (Junior engineer)<br>Kuldeep Chauhan (Assistant Engineer)<br>Tej Pratap Singh (Executive engineer/Town Planner)<br>T P Singh (Chief Town Planner)<br>Ajeet Kumar Singh (Secretary) |   |
| Arvind Chauhan (Vice Chairman)   |   |

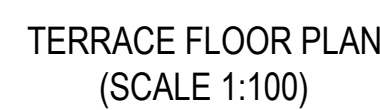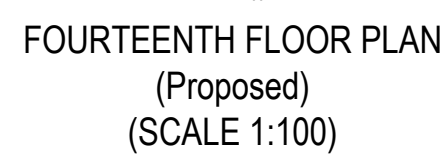

| Balcony Calculations Table |                       |         |            |  |
|----------------------------|-----------------------|---------|------------|--|
| FLOOR                      | SIZE                  | AREA    | TOTAL AREA |  |
| FIRST FLOOR PLAN           | 12.0 X 3.63 X 8.1     | 17.20   | 305.75     |  |
|                            | 12.0 X 6.99 X 8.1     | 65.32   |            |  |
|                            | 12.0 X 3.46 X 8.1     | 32.24   |            |  |
|                            | 12.0 X 3.54 X 8.1     | 32.24   |            |  |
|                            | 12.0 X 3.62 X 8.1     | 32.24   |            |  |
|                            | 12.0 X 6.58 X 2.1     | 17.20   |            |  |
|                            | 12.0 X 3.13 X 2.1     | 7.50    |            |  |
|                            | 12.0 X 6.74 X 7.1     | 73.36   |            |  |
|                            | 12.0 X 3.01 X 5.1     | 15.60   |            |  |
| TYPICAL 2-13 FLOOR PLAN    | 12.0 X 3.63 X 4.1 X 2 | 296.40  | 3669.00    |  |
|                            | 12.0 X 6.99 X 8.1 X 2 | 1033.84 |            |  |
|                            | 12.0 X 3.46 X 8.1 X 2 | 399.36  |            |  |
|                            | 12.0 X 3.54 X 8.1 X 2 | 399.36  |            |  |
|                            | 12.0 X 3.62 X 8.1 X 2 | 399.36  |            |  |
|                            | 12.0 X 6.58 X 2.1 X 2 | 242.00  |            |  |
|                            | 12.0 X 3.13 X 2.1 X 2 | 30.00   |            |  |
|                            | 12.0 X 6.74 X 7.1 X 2 | 90.32   |            |  |
|                            | 12.0 X 3.01 X 5.1 X 2 | 216.00  |            |  |
| FOURTEENTH FLOOR PLAN      | 12.0 X 3.63 X 2.1     | 8.60    | 113.72     |  |
|                            | 12.0 X 6.99 X 4.1     | 43.16   |            |  |
|                            | 12.0 X 3.46 X 4.1     | 16.94   |            |  |
|                            | 12.0 X 3.54 X 4.1     | 16.94   |            |  |
|                            | 12.0 X 3.62 X 4.1     | 16.94   |            |  |
|                            | 12.0 X 3.62 X 8.1     | 8.60    |            |  |
|                            | 12.0 X 6.58 X 2.1     | 20.00   |            |  |
| Total                      |                       |         | 4085.47    |  |

**Building :AFFORDABLE HOUSING (BLOCK D E F)**

| Form Name  | Gross Builtup Area | Deductions From Gross Builtup Area in O/S | VShaft | Void | Total Built up Area (Sq.m) | Deductions (Area in Sq.m) | Lift  | Lift Machine | Lift Lobby | Balcony | Wardrobe | Parking | Proposed FAR Area (Sq.m) | Total FAR Area (Sq.m) | No. of Unit |
|------------|--------------------|-------------------------------------------|--------|------|----------------------------|---------------------------|-------|--------------|------------|---------|----------|---------|--------------------------|-----------------------|-------------|
| 1st Floor  | 1874.03            | 82.29                                     | 0      | 0    | 1792.54                    | 118.15                    | 56.01 | 0            | 0          | 0       | 0        | 1588.38 | 0                        | 0                     | 0           |
| 2nd Floor  | 2098.61            | 0                                         | 22.28  | 0    | 2120.89                    | 71.57                     | 56.01 | 0            | 52.8       | 305.84  | 6.93     | 0       | 1478.66                  | 1478.66               | 15          |
| 3rd Floor  | 2098.61            | 0                                         | 22.28  | 0    | 2120.89                    | 71.57                     | 56.01 | 0            | 52.8       | 305.84  | 6.93     | 0       | 1478.66                  | 1478.66               | 15          |
| 4th Floor  | 2098.61            | 0                                         | 22.28  | 0    | 2120.89                    | 71.57                     | 56.01 | 0            | 52.8       | 305.84  | 6.93     | 0       | 1478.66                  | 1478.66               | 15          |
| 5th Floor  | 2098.61            | 0                                         | 22.28  | 0    | 2120.89                    | 71.57                     | 56.01 | 0            | 52.8       | 305.84  | 6.93     | 0       | 1478.66                  | 1478.66               | 15          |
| 6th Floor  | 2098.61            | 0                                         | 22.28  | 0    | 2120.89                    | 71.57                     | 56.01 | 0            | 52.8       | 305.84  | 6.93     | 0       | 1478.66                  | 1478.66               | 15          |
| 7th Floor  | 2098.61            | 0                                         | 22.28  | 0    | 2120.89                    | 71.57                     | 56.01 | 0            | 52.8       | 305.84  | 6.93     | 0       | 1478.66                  | 1478.66               | 15          |
| 8th Floor  | 2098.61            | 0                                         | 22.28  | 0    | 2120.89                    | 71.57                     | 56.01 | 0            | 52.8       | 305.84  | 6.93     | 0       | 1478.66                  | 1478.66               | 15          |
| 9th Floor  | 2098.61            | 0                                         | 22.28  | 0    | 2120.89                    | 71.57                     | 56.01 | 0            | 52.8       | 305.84  | 6.93     | 0       | 1478.66                  | 1478.66               | 15          |
| 10th Floor | 2098.61            | 0                                         | 22.28  | 0    | 2120.89                    | 71.57                     | 56.01 | 0            | 52.8       | 305.84  | 6.93     | 0       | 1478.66                  | 1478.66               | 15          |
| 11th Floor | 2098.61            | 0                                         | 22.28  | 0    | 2120.89                    | 71.57                     | 56.01 | 0            | 52.8       | 305.84  | 6.93     | 0       | 1478.66                  | 1478.66               | 15          |
| 82nd Floor | 2098.61            | 0                                         | 22.2   |      |                            |                           |       |              |            |         |          |         |                          |                       |             |



SCHEDULE OF DOOR:

| BUILDING NAME                    | NAME     | LENGTH | HEIGHT | NOS |
|----------------------------------|----------|--------|--------|-----|
| AFFORDABLE HOUSING (BLOCK D E F) | TD0.85   | 0.85   | 2.10   | 614 |
| AFFORDABLE HOUSING (BLOCK D E F) | D1.0     | 1.00   | 2.10   | 506 |
| AFFORDABLE HOUSING (BLOCK D E F) | KD1.2    | 1.20   | 2.10   | 199 |
| AFFORDABLE HOUSING (BLOCK D E F) | Entry1.2 | 1.20   | 2.10   | 199 |

|                                |                            |
|--------------------------------|----------------------------|
| Total Plot Area: - 16000.00    | Total FAR Area: - 41387.90 |
| Total Coverage Area: - 3650.97 | Total BUA Area: - 65926.05 |



|   |   |
|---|---|
| OWNER'S NAME AND SIGNATURE   |   |
| HK INFRAZONE PRIVATE LIMITED, sunshinepi321@gmail.com,<br>9161777777   |   |
| ARCHITECT'S NAME AND SIGN   | LECTURE ENGINEER   |
| Akhieswar Singh<br>94/16740<br>Signatory registered by<br>PUDA (CONTRACT) SINGHA<br>Date: 11 Oct 2023<br>14:42:49<br>Digitally signed by<br>Digitization Assistant   |   |
|   | Prayagraj Development Authority<br> |
| Building Plan Application Number<br><a href="#">PDA/BP-22-23/0606</a><br>Sanctioned On<br><b>02 Sep 2023</b><br>Valid Till<br><b>20 Oct 2028</b><br>Approved By<br><a href="#">Arvind Chauhan (Vice Chairman)</a><br>Examined By<br><a href="#">Rajesh Kumar Agarwal (Junior engineer)</a><br><a href="#">Kuldeep Chauhan (Assistant Engineer)</a><br><a href="#">Tej Pratap Singh (Executive engineer/Town Planner)</a><br><a href="#">T P Singh (Chief Town Planner)</a><br><a href="#">Ajeet Kumar Singh (Secretary)</a><br><a href="#">Arvind Chauhan (Vice Chairman)</a> |   |

|                                |                            |
|--------------------------------|----------------------------|
| Total Plot Area: - 16000.00    | Total FAR Area: - 41387.90 |
| Total Coverage Area: - 3650.97 | Total BUA Area: - 65926.05 |