



|              |                 |                   |       |        |
|--------------|-----------------|-------------------|-------|--------|
|              | File No         | GDA/BP/24-25/1237 | Sheet | 1 / 13 |
|              | Submission Date | 2024-12-23        | Scale | 1:100  |
| VERSION DATE |                 | 05/04/2024        |       |        |

|                                                                |                                            |         |          |           |
|----------------------------------------------------------------|--------------------------------------------|---------|----------|-----------|
| A AREA STATEMENT                                               |                                            |         |          |           |
| PROJECT DETAIL :                                               |                                            |         |          |           |
| Authority Chazabad Development Authority                       | Plot Use: Residential                      | 1411.24 |          |           |
| AuthorityClass: Category A                                     | Plot SubUse: Group Housing                 | 2276.63 |          |           |
| AuthorityGrade: Development Authority (DA)                     | Development Plan: Aditya World city sec 05 | 2276.63 |          |           |
| Case/Track: Regular                                            | Land Use Zone: Residential use Zone        | 2276.63 |          |           |
| Project Type: Group Development                                | Land SubArea Zone: Residential Zone        | 2276.63 |          |           |
| Nature of Development: NEW                                     | Layout Type: NA                            | 2276.63 |          |           |
| Development Area: Underdeveloped Area                          |                                            | 2276.63 |          |           |
| SubDevelopment Area: Other Town Area                           |                                            | 2276.63 |          |           |
| Special Project: NA                                            |                                            | 2276.63 |          |           |
| Site Address: District-Ghaziabad, Tehsil Ghaziabad, Village NA |                                            | 2276.63 |          |           |
| AREA DETAILS :                                                 |                                            | Sq.Mts  |          |           |
| 1. Area of Plot As per record                                  |                                            | 2276.63 |          |           |
| Document Area                                                  |                                            | 2276.63 |          |           |
| As per the condition                                           |                                            | 2276.63 |          |           |
| Area of Plot Considered                                        |                                            | 2276.63 |          |           |
| 2. Deduction for                                               |                                            | 0.00    |          |           |
| (a)Proposed roads                                              |                                            | 0.00    |          |           |
| (b)Any reservations                                            |                                            | 0.00    |          |           |
| Totals = 0                                                     |                                            | 0.00    |          |           |
| 3. Net Area of plot (1 - 2) AREA OF PLOT                       |                                            | 2276.63 |          |           |
| Plot Area For Coverage                                         |                                            | 2276.63 |          |           |
| Plot Area For FAR                                              |                                            | 2276.63 |          |           |
| Perm. FAR Area (2.50)                                          |                                            | 5641.56 |          |           |
| Basic Green Building FAR                                       |                                            | 322.00  |          |           |
| Perm. Paid FAR Area (1.25)                                     |                                            | 2820.79 |          |           |
| Total Perm. FAR area with Paid FAR (3.75)                      |                                            | 8462.37 |          |           |
| Green Building FAR against Paid FAR                            |                                            | 1411.24 |          |           |
| Total Perm. FAR area (3.50)                                    |                                            | 8895.48 |          |           |
| Total Built up area permissible at:                            |                                            | 8895.48 |          |           |
| Permissible Coverage area (60.00%)                             |                                            | 5336.00 |          |           |
| Proposed Coverage Area (58.74 %)                               |                                            | 5746.80 |          |           |
| Total Prop. Coverage Area (58.74 %)                            |                                            | 5746.80 |          |           |
| Balance coverage area (1.26 %)                                 |                                            | 283.68  |          |           |
| Proposed Area at:                                              |                                            |         |          |           |
| Basement First Floor                                           | 15429.78                                   | 0.00    | 0.00     | 0.00      |
| Basement Second Floor                                          | 14995.20                                   | 0.00    | 0.00     | 0.00      |
| Ground Floor                                                   | 7294.12                                    | 0.00    | 5753.12  | 0.00      |
| First Floor                                                    | 4198.24                                    | 0.00    | 3065.56  | 0.00      |
| Second Floor                                                   | 4198.24                                    | 0.00    | 3065.56  | 0.00      |
| Third Floor                                                    | 4284.20                                    | 0.00    | 3100.08  | 0.00      |
| Fourth Floor                                                   | 4198.24                                    | 0.00    | 3065.56  | 0.00      |
| Fifth Floor                                                    | 4198.24                                    | 0.00    | 3065.56  | 0.00      |
| Sixth Floor                                                    | 4284.20                                    | 0.00    | 3100.08  | 0.00      |
| Seventh Floor                                                  | 4198.24                                    | 0.00    | 3065.56  | 0.00      |
| Eighth Floor                                                   | 4198.24                                    | 0.00    | 3065.56  | 0.00      |
| Ninth Floor                                                    | 4284.20                                    | 0.00    | 3100.08  | 0.00      |
| Tenth Floor                                                    | 4198.24                                    | 0.00    | 3065.56  | 0.00      |
| Eleventh Floor                                                 | 4198.24                                    | 0.00    | 3065.56  | 0.00      |
| Twelfth Floor                                                  | 4284.20                                    | 0.00    | 3100.08  | 0.00      |
| Thirteenth Floor                                               | 4198.24                                    | 0.00    | 3065.56  | 0.00      |
| Fourteenth Floor                                               | 4198.24                                    | 0.00    | 3065.56  | 0.00      |
| Fifteenth Floor                                                | 4284.20                                    | 0.00    | 3100.08  | 0.00      |
| Sixteenth Floor                                                | 4198.24                                    | 0.00    | 3065.56  | 0.00      |
| Seventeenth Floor                                              | 4198.24                                    | 0.00    | 3065.56  | 0.00      |
| Eighteenth Floor                                               | 4284.20                                    | 0.00    | 3100.08  | 0.00      |
| Nineteenth Floor                                               | 4198.24                                    | 0.00    | 3065.56  | 0.00      |
| Twentieth Floor                                                | 4198.24                                    | 0.00    | 3065.56  | 0.00      |
| Twentyfirst Floor                                              | 4284.20                                    | 0.00    | 3100.08  | 0.00      |
| Twentysecond Floor                                             | 4198.24                                    | 0.00    | 3065.56  | 0.00      |
| Twentythird Floor                                              | 4198.24                                    | 0.00    | 3065.56  | 0.00      |
| Twentyfourth Floor                                             | 4284.20                                    | 0.00    | 3100.08  | 0.00      |
| Twentyfifth Floor                                              | 4198.24                                    | 0.00    | 3065.56  | 0.00      |
| Twentysixth Floor                                              | 4198.24                                    | 0.00    | 3065.56  | 0.00      |
| Twentyseventh Floor                                            | 4284.20                                    | 0.00    | 3100.08  | 0.00      |
| Twentyeighth Floor                                             | 4198.24                                    | 0.00    | 3065.56  | 0.00      |
| Twentyninth Floor                                              | 4198.24                                    | 0.00    | 3065.56  | 0.00      |
| Terence Floor                                                  | 362.64                                     | 0.00    | 38.48    | 0.00      |
| Total Area                                                     | 154279.74                                  | 0.00    | 88880.48 | 0.00      |
| Total FAR Area                                                 |                                            |         |          | 88880.48  |
| Accessory/Use Area Added in Builtup Area                       |                                            |         |          | 0.00      |
| Total Builtup Area                                             |                                            |         |          | 154279.74 |
| Proposed FAR consumed                                          |                                            |         |          | 3.50      |
| C. Tenement Statement                                          |                                            |         |          |           |
| 4. Tenement Proposed At:                                       |                                            |         |          |           |
| All Floors                                                     |                                            |         |          |           |
| All Tenements (3 + 4)                                          |                                            |         |          |           |

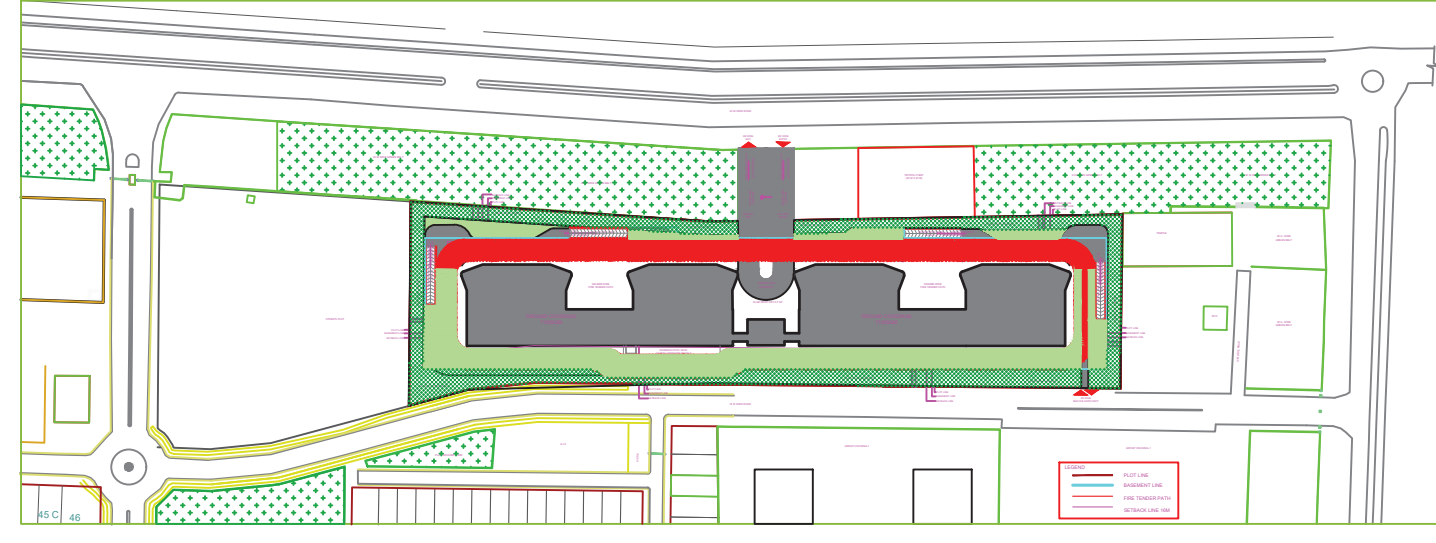

| Building USE/SUBUSE Details                                    |              |                 |               |                    |                         |                             |                       |                                                        |                       |
|----------------------------------------------------------------|--------------|-----------------|---------------|--------------------|-------------------------|-----------------------------|-----------------------|--------------------------------------------------------|-----------------------|
| Building Name                                                  | Building Use | Building SubUse | Building Type | Building Structure | No Of Residential Units | No Of Non-Residential Units | Floor Name            | Floor SubUse                                           | FAR SubUse            |
| TOWER (RESIDENTIAL)                                            | Residential  | Group Housing   | Apartment     | Apartment          | 432                     | 0                           | Basement First Floor  | Residential - Parking                                  | Residential - Parking |
|                                                                |              |                 |               |                    |                         |                             | Basement Second Floor | Residential - Parking                                  | Residential - Parking |
|                                                                |              |                 |               |                    |                         |                             | Ground Floor          | Community Facility + Parking + SW POOL + SWIMMING POOL | Health Club           |
|                                                                |              |                 |               |                    |                         |                             | First Floor           | Residential                                            | Residential           |
| TYPICAL - 2A,5&7,8,10,11,13,14,15,17,19,20,23,25,28 FLOOR PLAN |              |                 |               |                    |                         |                             |                       |                                                        |                       |
| TYPICAL - 3&4,12,16,21 FLOOR PLAN                              |              |                 |               |                    |                         |                             |                       |                                                        |                       |
| TYPICAL - 15&4 FLOOR PLAN                                      |              |                 |               |                    |                         |                             |                       |                                                        |                       |
| TYPICAL - 20&21 FLOOR PLAN                                     |              |                 |               |                    |                         |                             |                       |                                                        |                       |
| TYPICAL - 22&23 FLOOR PLAN                                     |              |                 |               |                    |                         |                             |                       |                                                        |                       |
| TYPICAL - 24&25 FLOOR PLAN                                     |              |                 |               |                    |                         |                             |                       |                                                        |                       |
| TYPICAL - 98&99 FLOOR PLAN                                     |              |                 |               |                    |                         |                             |                       |                                                        |                       |
| TYPICAL - 100&101 FLOOR PLAN                                   |              |                 |               |                    |                         |                             |                       |                                                        |                       |
| TYPICAL - 102&103 FLOOR PLAN                                   |              |                 |               |                    |                         |                             |                       |                                                        |                       |
| TYPICAL - 104&105 FLOOR PLAN                                   |              |                 |               |                    |                         |                             |                       |                                                        |                       |
| TYPICAL - 586&587 FLOOR PLAN                                   |              |                 |               |                    |                         |                             |                       |                                                        |                       |

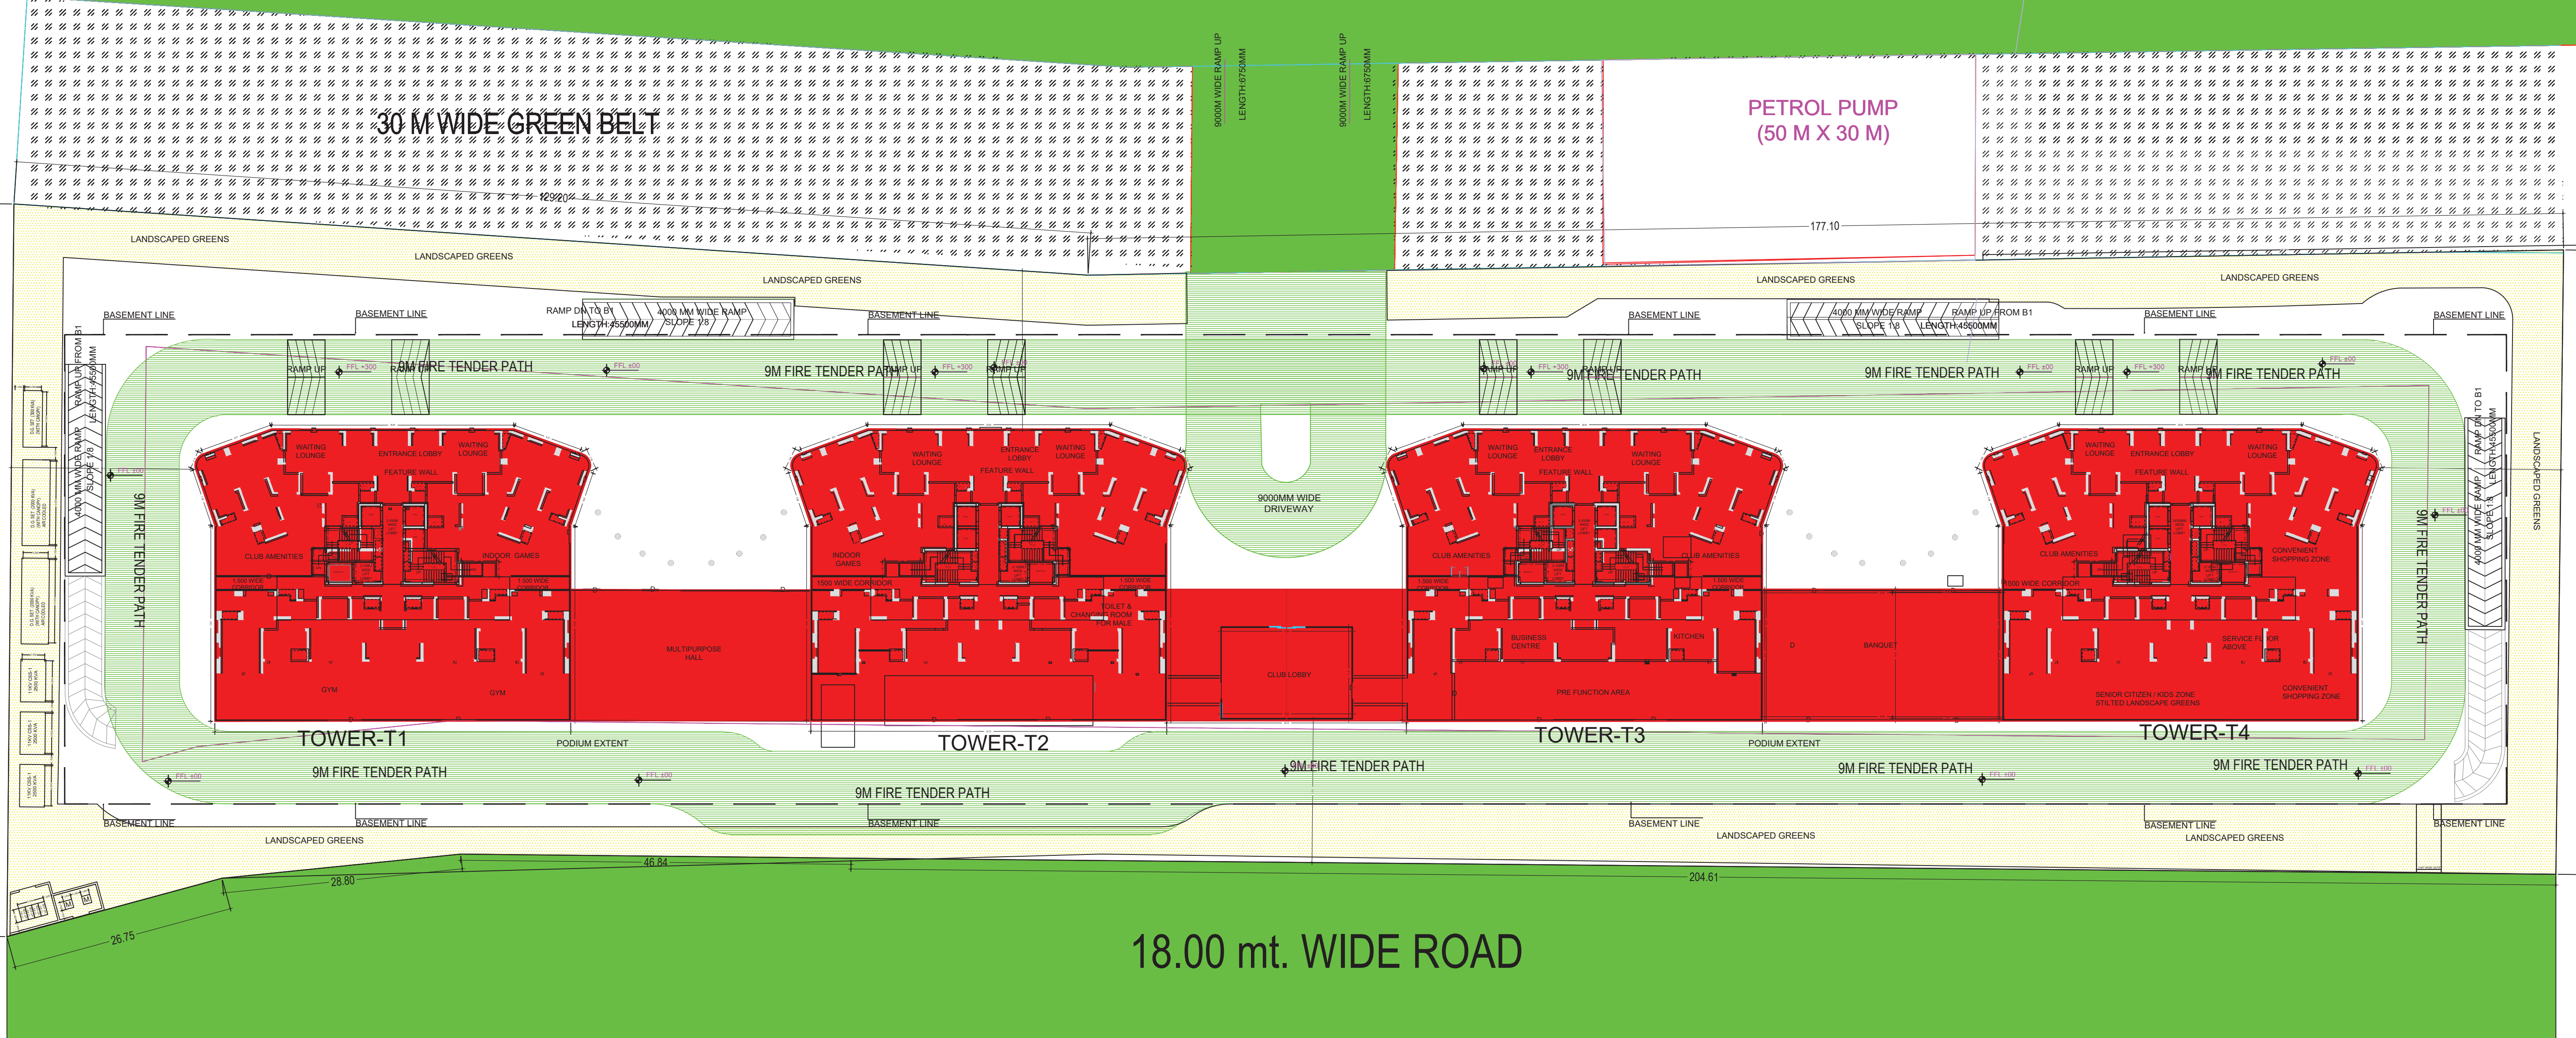

BASEMENT FIRST FLOOR PLAN  
(SCALE 1:100)

PARKING CALCULATION


| FLOOR NAME      | SINGLE STACK | DOUBLE STACK |
|-----------------|--------------|--------------|
| BASEMENT FIRST  | 53           | 308          |
| BASEMENT SECOND | 61           | 322          |
| TOTAL           | 114          | 630          |

Parking Check (Table 7b)


| Vehicle Type         | No. | Reqd. Parking (Increase of Plot having RW/WW Surrounded FOC) | Prop.    |          |
|----------------------|-----|--------------------------------------------------------------|----------|----------|
|                      |     |                                                              | No.      | Area     |
| Equivalent Car Space | -   | -                                                            | 1300     | 17875.00 |
| Total Car            | 706 | -                                                            | 9707.50  | 1300     |
| Visitors Car Parking | 71  | -                                                            | 976.25   | 74       |
| Other Parking        | -   | -                                                            | -        | 18892.50 |
| Total                | -   | -                                                            | 10683.75 | 18892.50 |

Required Parking (Table 7a)

| Building Name         | Type               | SubUse        | Units        |                              |         | Car        |       |       | Visitors Car |       |       |
|-----------------------|--------------------|---------------|--------------|------------------------------|---------|------------|-------|-------|--------------|-------|-------|
|                       |                    |               | Area (Sq.mt) | Parking space reqd for every | Prop.   | Reqd./Unit | Reqd. | Prop. | Reqd./Unit   | Reqd. | Prop. |
| TOWER 1 (RESIDENTIAL) | Community Facility | Health Club   | > 0          | 100                          | 5753.00 | 1.00       | 58    | -     | -            | -     | -     |
|                       |                    |               | 0- 50        | 1                            | -       | -          | -     | -     | -            | -     | -     |
|                       | Residential        | Group Housing | 50- 100      | 1                            | -       | 1.00       | -     | -     | -            | -     | -     |
|                       |                    |               | 100- 150     | 1                            | -       | 1.25       | -     | -     | -            | -     | -     |
|                       |                    |               | > 150        | 1                            | 432.00  | 1.50       | 648   | -     | -            | -     | -     |
|                       |                    |               | Total :      | 1                            | -       | -          | 706   | 1300  | -            | 71    | 74    |
|                       |                    |               |              |                              |         |            |       |       |              |       |       |
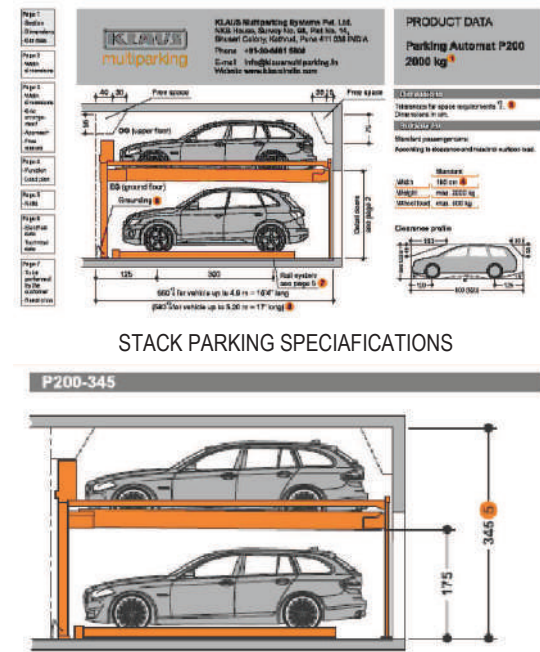

| REQUIRED ECS         |          |
|----------------------|----------|
| RESIDENTIAL          | 648 ECS  |
| COMMUNITY            | 58 ECS   |
| TOTAL                | 706 ECS  |
| VISITORS 10%         | 71 ECS   |
| REQUIRED CAR PARKING | 777 ECS  |
| PROPOSED ECS         |          |
| BASEMENT - 1         | 669 ECS  |
| BASEMENT - 2         | 705 ECS  |
| PROPOSED CAR         | 1374 ECS |

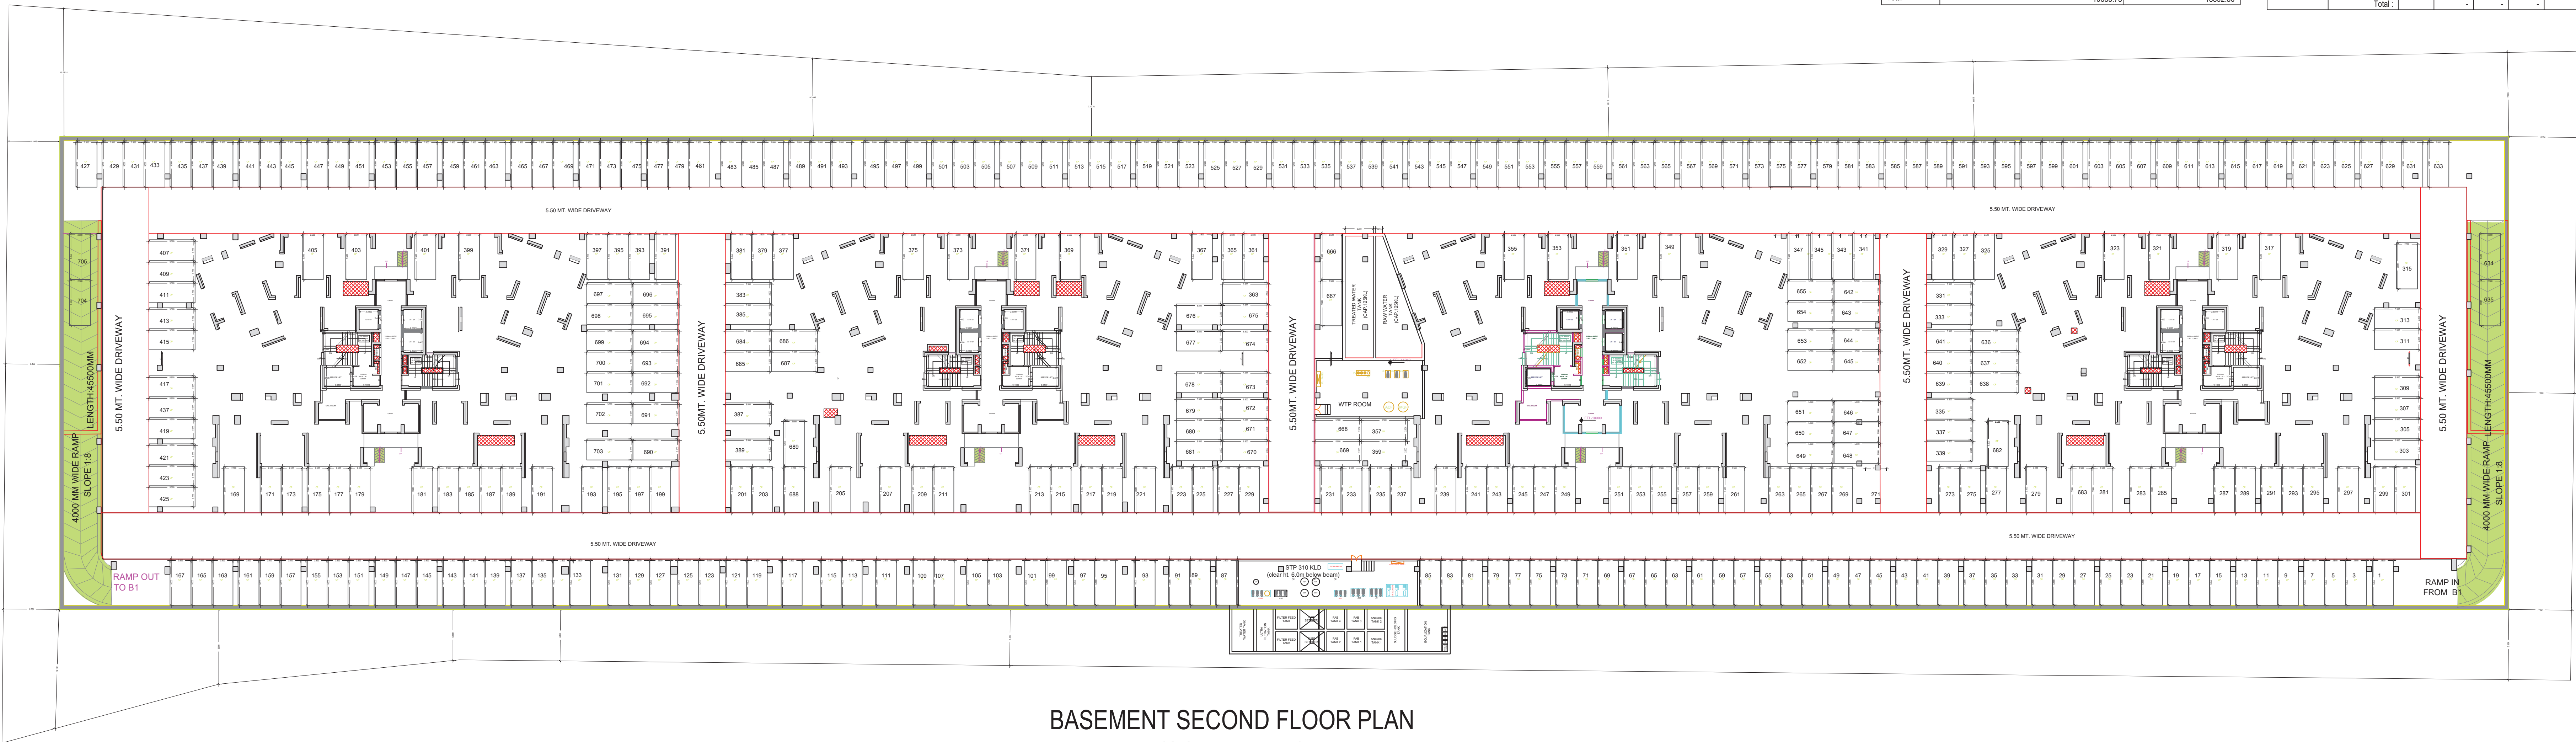

BASEMENT SECOND FLOOR PLAN  
(SCALE 1:100)

OWNER'S NAME AND SIGNATURE  
M/s AAPL PROJECTS PRIVATE LIMITED AUTHORISED SIGNATORY  
PRAHALAD SINGH, thekutumb@gagawalestatesalesgroup.com,  
9310602222


ARCHITECT'S NAME AND SIGNATURE  
Yash Singhal  
AM1961694/10052022

Signature valid  
Digitally signed by Yash Singhal  
Date: 2024.12.23 14:05:18  
Designation: Engineer

Signature valid  
Digitally signed by PRAHALAD SINGH  
Date: 2024.12.23 14:05:18  
Designation: Engineer

Building Plan Application Number  
GDA/BP/24-25/1237  
Sanctioned On  
02 Jan 2025  
Valid Till  
26 Nov 2032  
Approved By  
Arvind Kumar (Chief Architect and Town Planner)  
Examined By  
Vijay Singh Chauhan (Junior engineer)  
Pawan Gupta (Assistant Engineer)  
Arvind Kumar (Town Planner/ Executive engineer)  
Arvind Kumar (Chief Architect and Town Planner)  
Rajesh Kumar Singh (Secretary)  
Atul Vats (Vice Chairman)

Note: - 1) This drawing is prepared as per the current prevailing Building Bye Laws.  
2) If Map sanctioned is used for purpose anything other than stated in application will lead to rejection of Map.

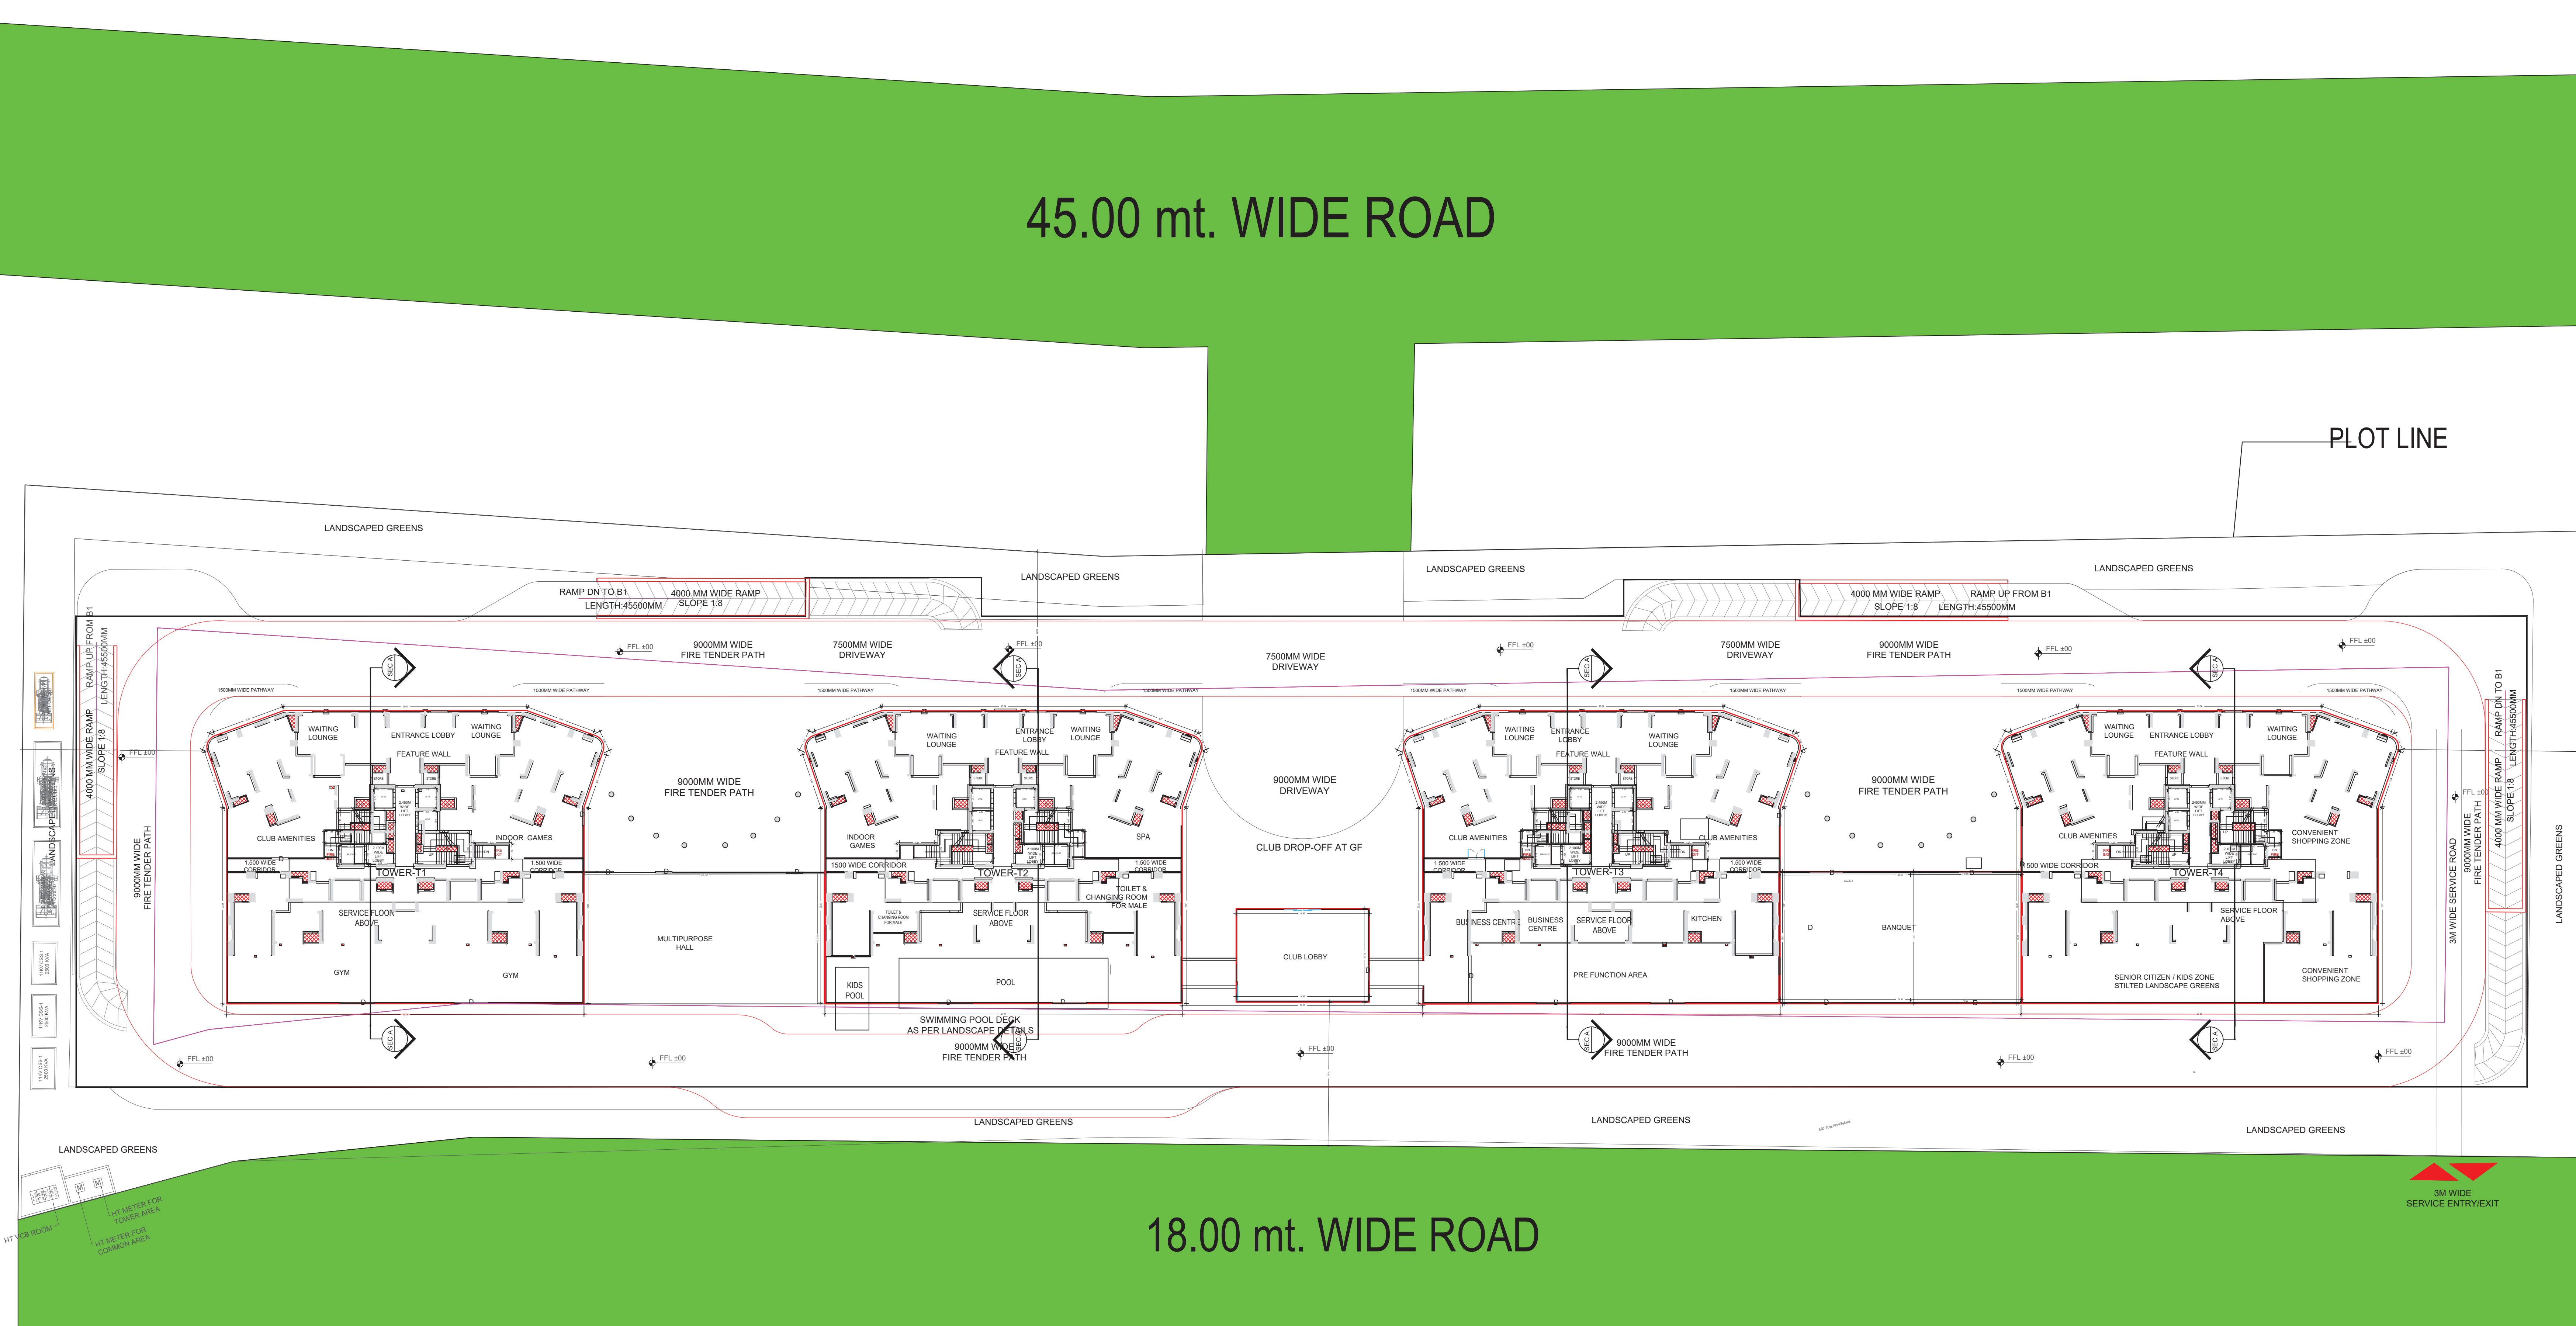

GROUND FLOOR PLAN  
(Proposed)  
(SCALE 1:100)

| Floorwise Unit Details in Tower T1, T2, T3 & T4 |               |                                     |                                     |                                          |                                                             |                       |
|-------------------------------------------------|---------------|-------------------------------------|-------------------------------------|------------------------------------------|-------------------------------------------------------------|-----------------------|
| S. No.                                          | Floor         | Tower- T1<br>No. of Units<br>(Nos.) | Tower- T2<br>No. of Units<br>(Nos.) | Tower- T3<br>No. of Units<br>(Nos.)      | Tower- T4<br>No. of Units<br>(Nos.)                         | Total No. of<br>Units |
| 1                                               | Ground        | Club, Indoor Games, Gym             | Indoor Games, SPA, Swimming Pool    | Club, Business Centre, Pre Function Area | Club, Senior Citizen/Kids Zone, Convenient Shopping- 2 Nos. | 2                     |
| 2                                               | 1st           | 4                                   | 4                                   | 4                                        | 4                                                           | 16                    |
| 3                                               | 2nd           | 4                                   | 4                                   | 4                                        | 4                                                           | 16                    |
| 4                                               | 3rd           | 4                                   | 4                                   | 4                                        | 4                                                           | 16                    |
| 5                                               | 4th           | 4                                   | 4                                   | 4                                        | 4                                                           | 16                    |
| 6                                               | 5th           | 4                                   | 4                                   | 4                                        | 4                                                           | 16                    |
| 7                                               | 6th           | 4                                   | 4                                   | 4                                        | 4                                                           | 16                    |
| 8                                               | 7th           | 4                                   | 4                                   | 4                                        | 4                                                           | 16                    |
| 9                                               | 8th           | 4                                   | 4                                   | 4                                        | 4                                                           | 16                    |
| 10                                              | 9th           | 4                                   | 4                                   | 4                                        | 4                                                           | 16                    |
| 11                                              | 10th          | 4                                   | 4                                   | 4                                        | 4                                                           | 16                    |
| 12                                              | 11th          | 4                                   | 4                                   | 4                                        | 4                                                           | 16                    |
| 13                                              | 12th          | 4                                   | 4                                   | 4                                        | 4                                                           | 16                    |
| 14                                              | 13th          | 4                                   | 4                                   | 4                                        | 4                                                           | 16                    |
| 15                                              | 14th          | 4                                   | 4                                   | 4                                        | 4                                                           | 16                    |
| 16                                              | 15th          | 4                                   | 4                                   | 4                                        | 4                                                           | 16                    |
| 17                                              | 16th          | 4                                   | 4                                   | 4                                        | 4                                                           | 16                    |
| 18                                              | 17th          | 4                                   | 4                                   | 4                                        | 4                                                           | 16                    |
| 19                                              | 18th          | 4                                   | 4                                   | 4                                        | 4                                                           | 16                    |
| 20                                              | 19th          | 4                                   | 4                                   | 4                                        | 4                                                           | 16                    |
| 21                                              | 20th          | 4                                   | 4                                   | 4                                        | 4                                                           | 16                    |
| 22                                              | 21st          | 4                                   | 4                                   | 4                                        | 4                                                           | 16                    |
| 23                                              | 22nd          | 4                                   | 4                                   | 4                                        | 4                                                           | 16                    |
| 24                                              | 23rd          | 4                                   | 4                                   | 4                                        | 4                                                           | 16                    |
| 25                                              | 24th          | 4                                   | 4                                   | 4                                        | 4                                                           | 16                    |
| 26                                              | 25th          | 4                                   | 4                                   | 4                                        | 4                                                           | 16                    |
| 27                                              | 26th          | 4                                   | 4                                   | 4                                        | 4                                                           | 16                    |
| 28                                              | 27th          | 2                                   | 2                                   | 2                                        | 2                                                           | 8                     |
| 29                                              | 28th          | 2                                   | 2                                   | 2                                        | 2                                                           | 8                     |
| 30                                              | Service Floor | -                                   | -                                   | -                                        | -                                                           | -                     |
|                                                 | Total         | 108                                 | 108                                 | 108                                      | 110                                                         | 434                   |

Note: - 1) This drawing is prepared as per the current prevailing Building Bye Laws.  
2) If Map sanctioned is used for purpose anything other than stated in application will lead to rejection of Map.

ISO\_A0\_(841.00\_x\_1189.00\_MM)

|                        |          |                   |           |
|------------------------|----------|-------------------|-----------|
| Total Plot Area :-     | 22576.63 | Total FAR Area :- | 88880.48  |
| Total Coverage Area :- | 8746.80  | Total BUA Area :- | 154279.74 |


OWNER'S NAME AND SIGNATURE  
M/s AAPL PROJECTS PRIVATE LIMITED AUTHORISED SIGNATORY  
PRAHALAD SINGH, thekutumb@gaganwalesocallsgroup.com

ARCHITECT'S NAME AND SIGNATURE  
Yash Singhal  
AM1961694110052022

Signature valid  
Digitally signed by Yash Singhal, DN: cn=Yash Singhal, o=Engineer

Chhatrabadi Development Authority

Building Plan Application Number  
GDA/BP/24-25/1237  
Sanctioned On  
02 Jan 2025  
Valid Till  
26 Nov 2032  
Approved By  
Arvind Kumar (Chief Architect and Town Planner)  
Examined By  
Vijay Singh Chauhan (Junior engineer)  
Pawan Gupta (Assistant Engineer)  
Arvind Kumar (Town Planner/ Executive engineer)  
Arvind Kumar (Chief Architect and Town Planner)  
Rajesh Kumar Singh (Secretary)  
Atul Vats (Vice Chairman)

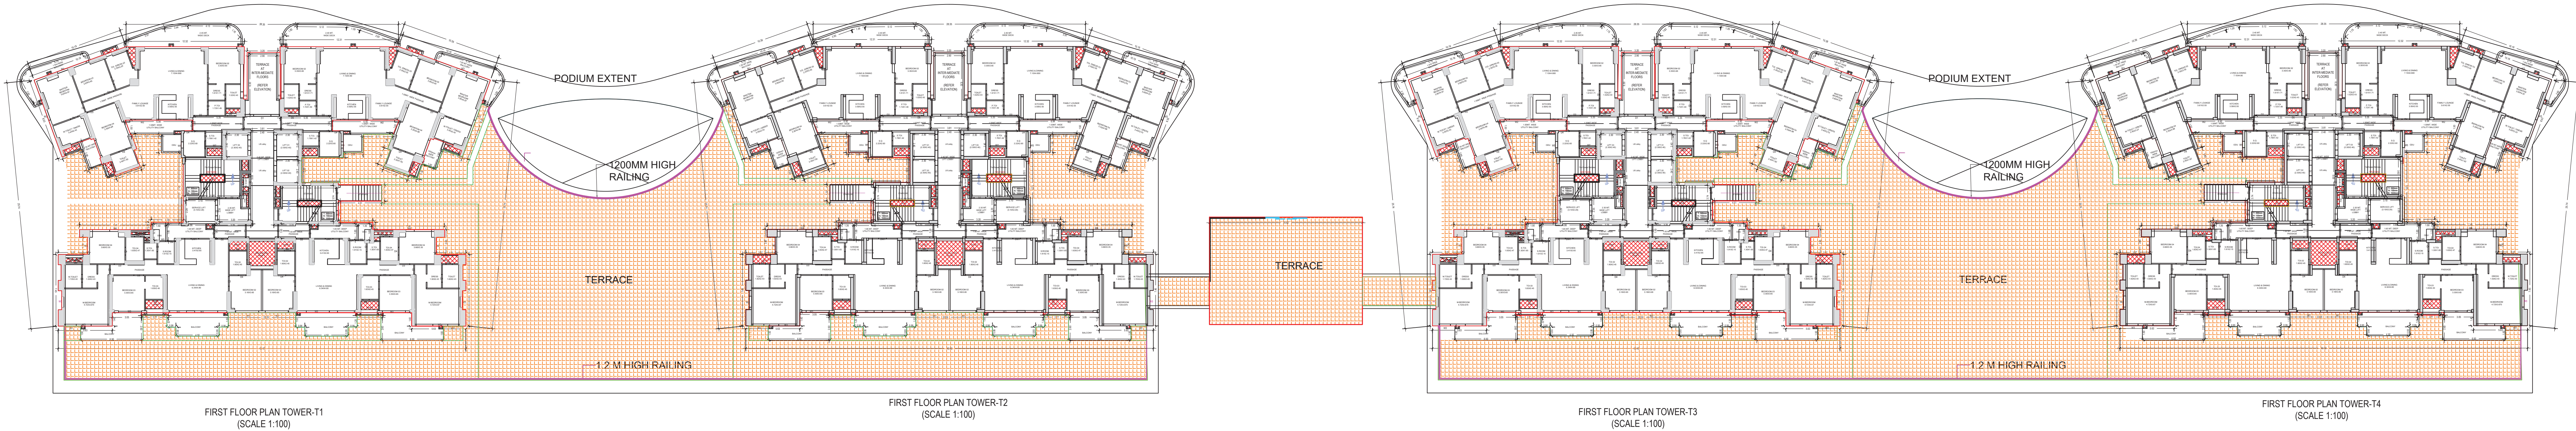


ISO\_A0\_13

Note: - 1) This drawing is prepared as per the current prevailing Building Bye Laws.  
2) If Map sanctioned is used for purpose anything other than stated in application will lead to rejection of Map.


ISO\_A0\_(841.00\_x\_1189.00\_MM)

|                        |          |                   |           |
|------------------------|----------|-------------------|-----------|
| Total Plot Area :-     | 22576.63 | Total FAR Area :- | 88880.48  |
| Total Coverage Area :- | 8746.80  | Total BUA Area :- | 154279.74 |


|   |                                                                    |
|---|--------------------------------------------------------------------|
| OWNER'S NAME AND SIGNATURE<br>M/s AAPL PROJECTS PRIVATE LIMITED AUTHORISED SIGNATORY<br>PRAHALAD SINGH, thekutumb@gaganwalesocallsgroup.com<br>9310602222   |                                                                    |
| ARCHITECT'S NAME AND SIGNATURE<br>Yash Singhal<br>AM196169410052022   | For AAPL Projects Private Limited<br>Authorized Signatory<br>INEER |
| Signature valid<br>Digitally signed by Yash Singhal<br>Date: 02 Jan 2025 10:05:22<br>Designation: Engineer   | Ghaziabad Development Authority                                    |
|   |                                                                    |
| Signature valid<br>Digitally signed by Arvind Kumar<br>Date: 02 Jan 2025 10:05:22<br>Designation: Chief Architect and Town Planner   |                                                                    |
| Building Plan Application Number<br>GDA/BP/24-25/1237   |                                                                    |
| Sanctioned On<br>02 Jan 2025   |                                                                    |
| Valid Till<br>26 Nov 2032   |                                                                    |
| Approved By<br>Arvind Kumar (Chief Architect and Town Planner)   |                                                                    |
| Examined By<br>Vijay Singh Chauhan (Junior engineer)<br><br>Pawan Gupta (Assistant Engineer)<br><br>Arvind Kumar (Town Planner/ Executive engineer)<br><br>Arvind Kumar (Chief Architect and Town Planner)<br><br>Rajesh Kumar Singh (Secretary)<br><br>Atul Vats (Vice Chairman) |                                                                    |

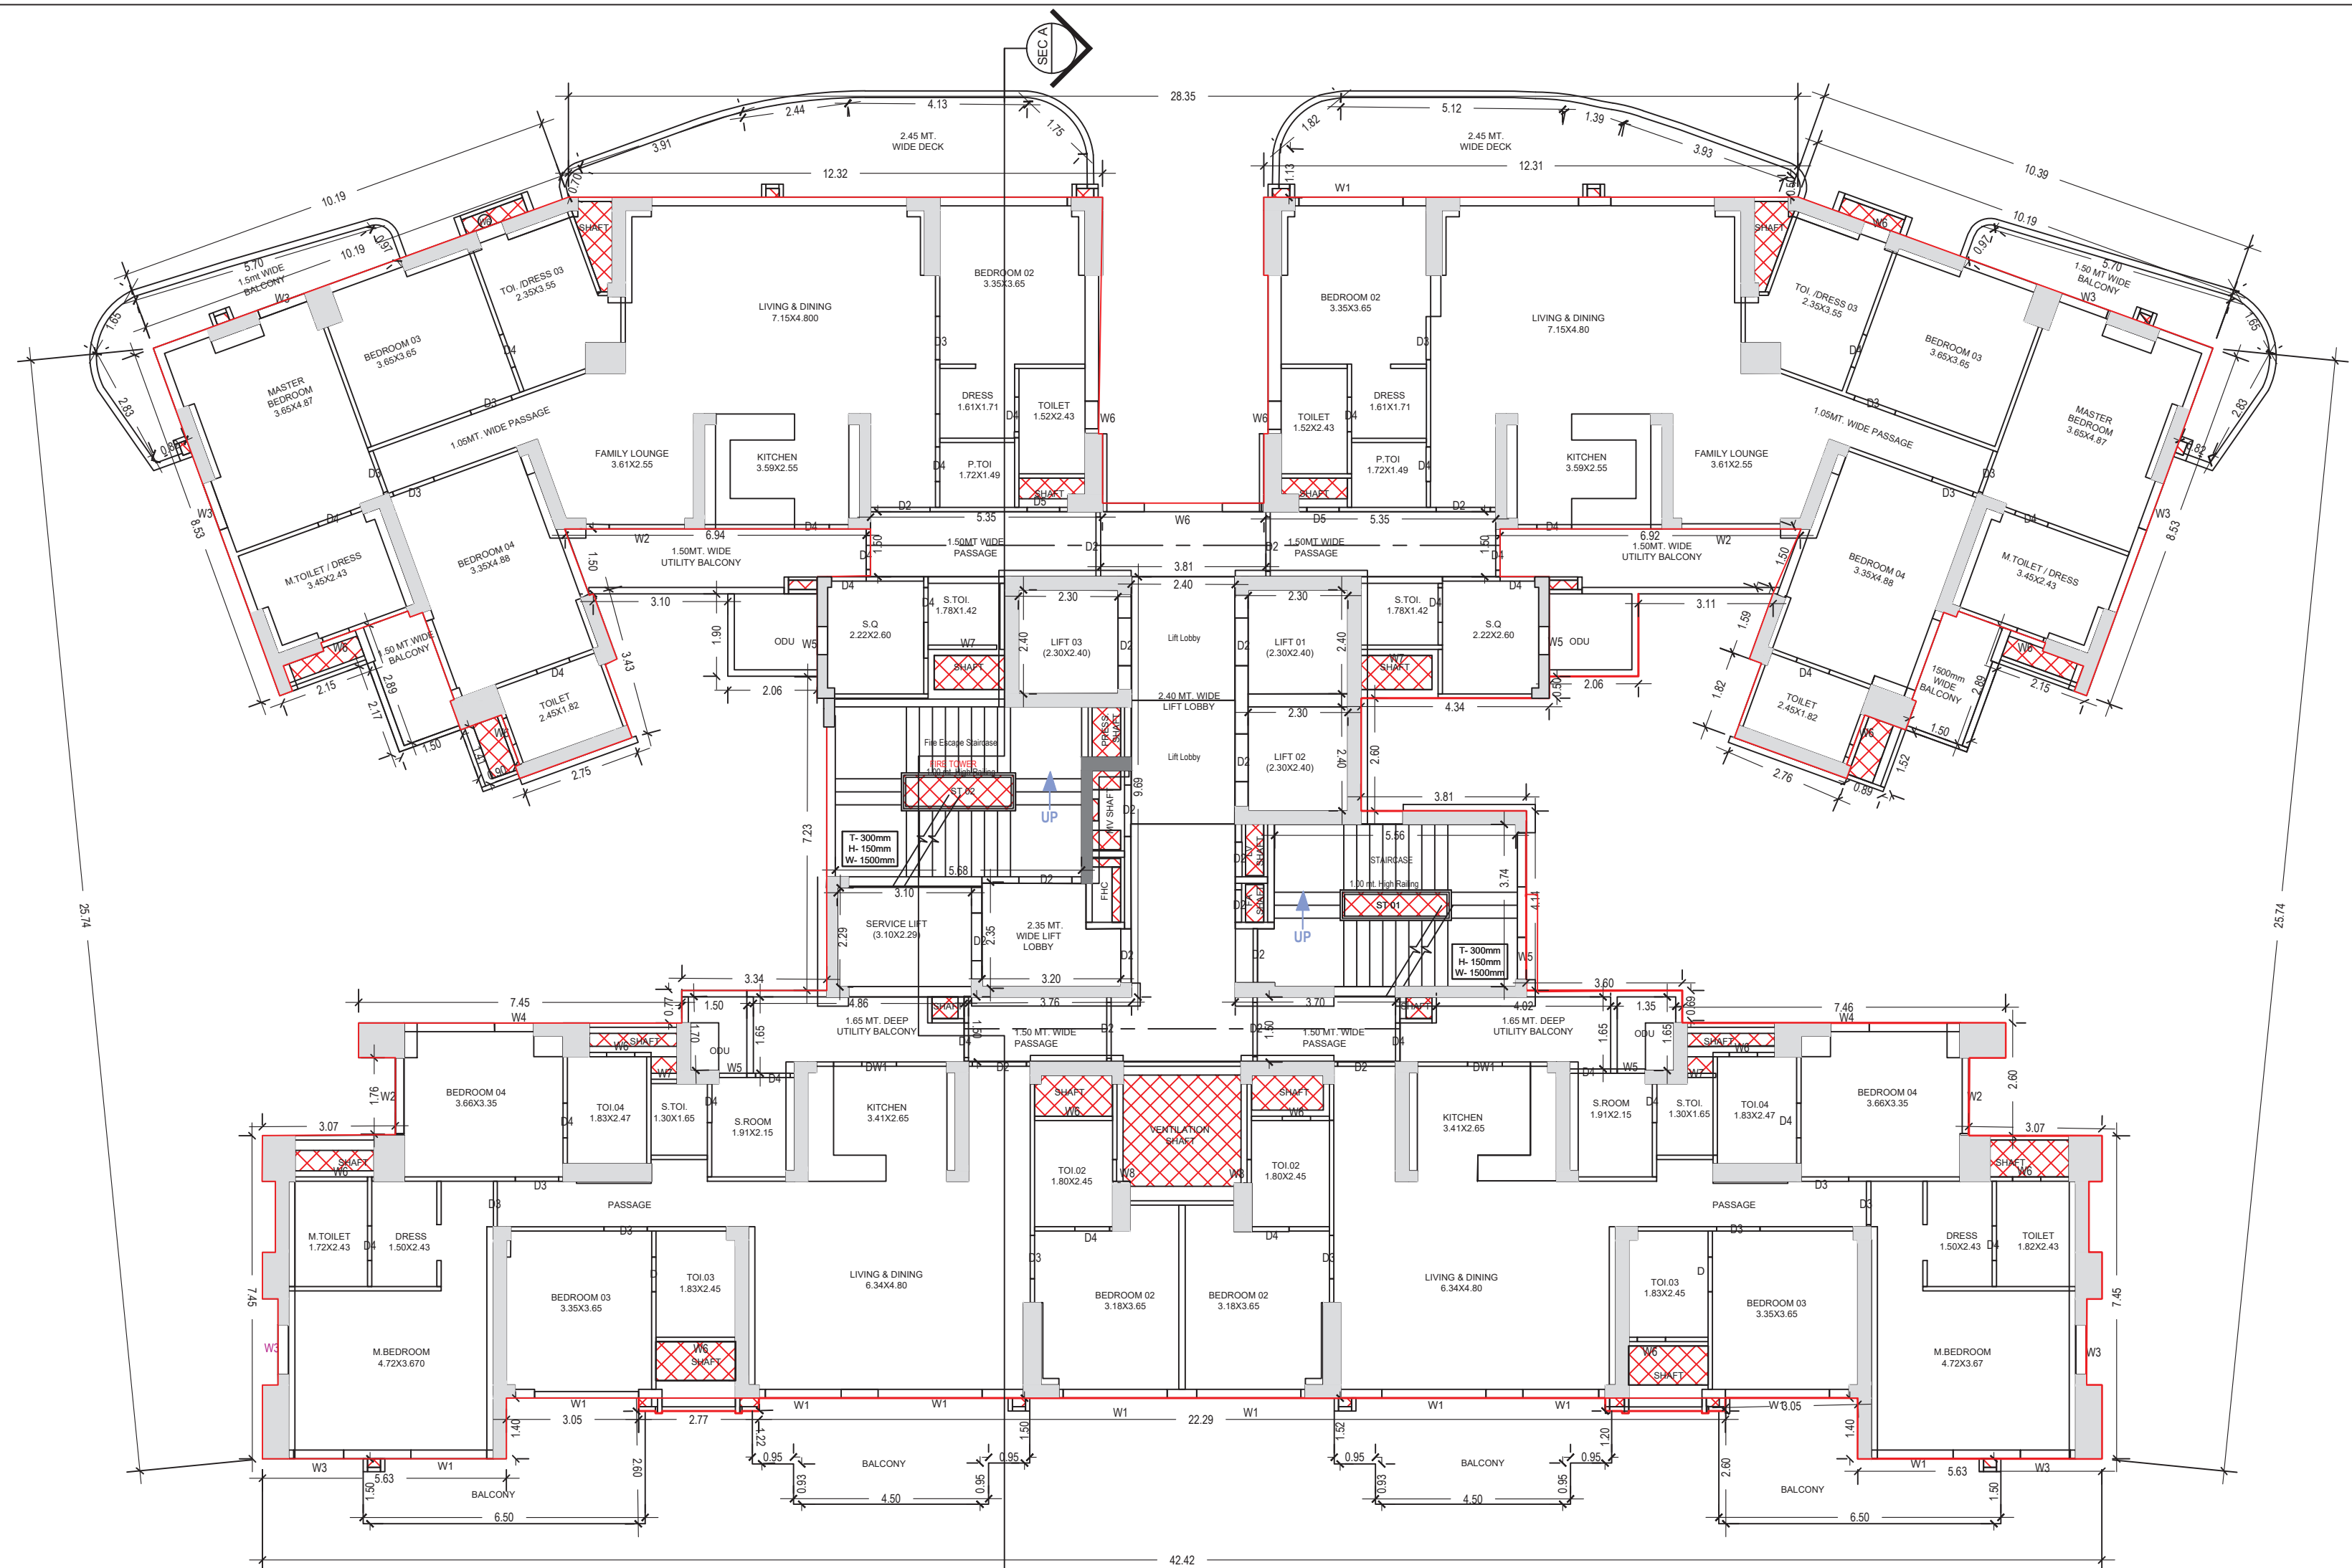


TYPICAL:- 2,4,5,7,8,10,11,13,14,16,17,19,20,22,23,25,26 TOWER T1  
(SCALE 1:100)

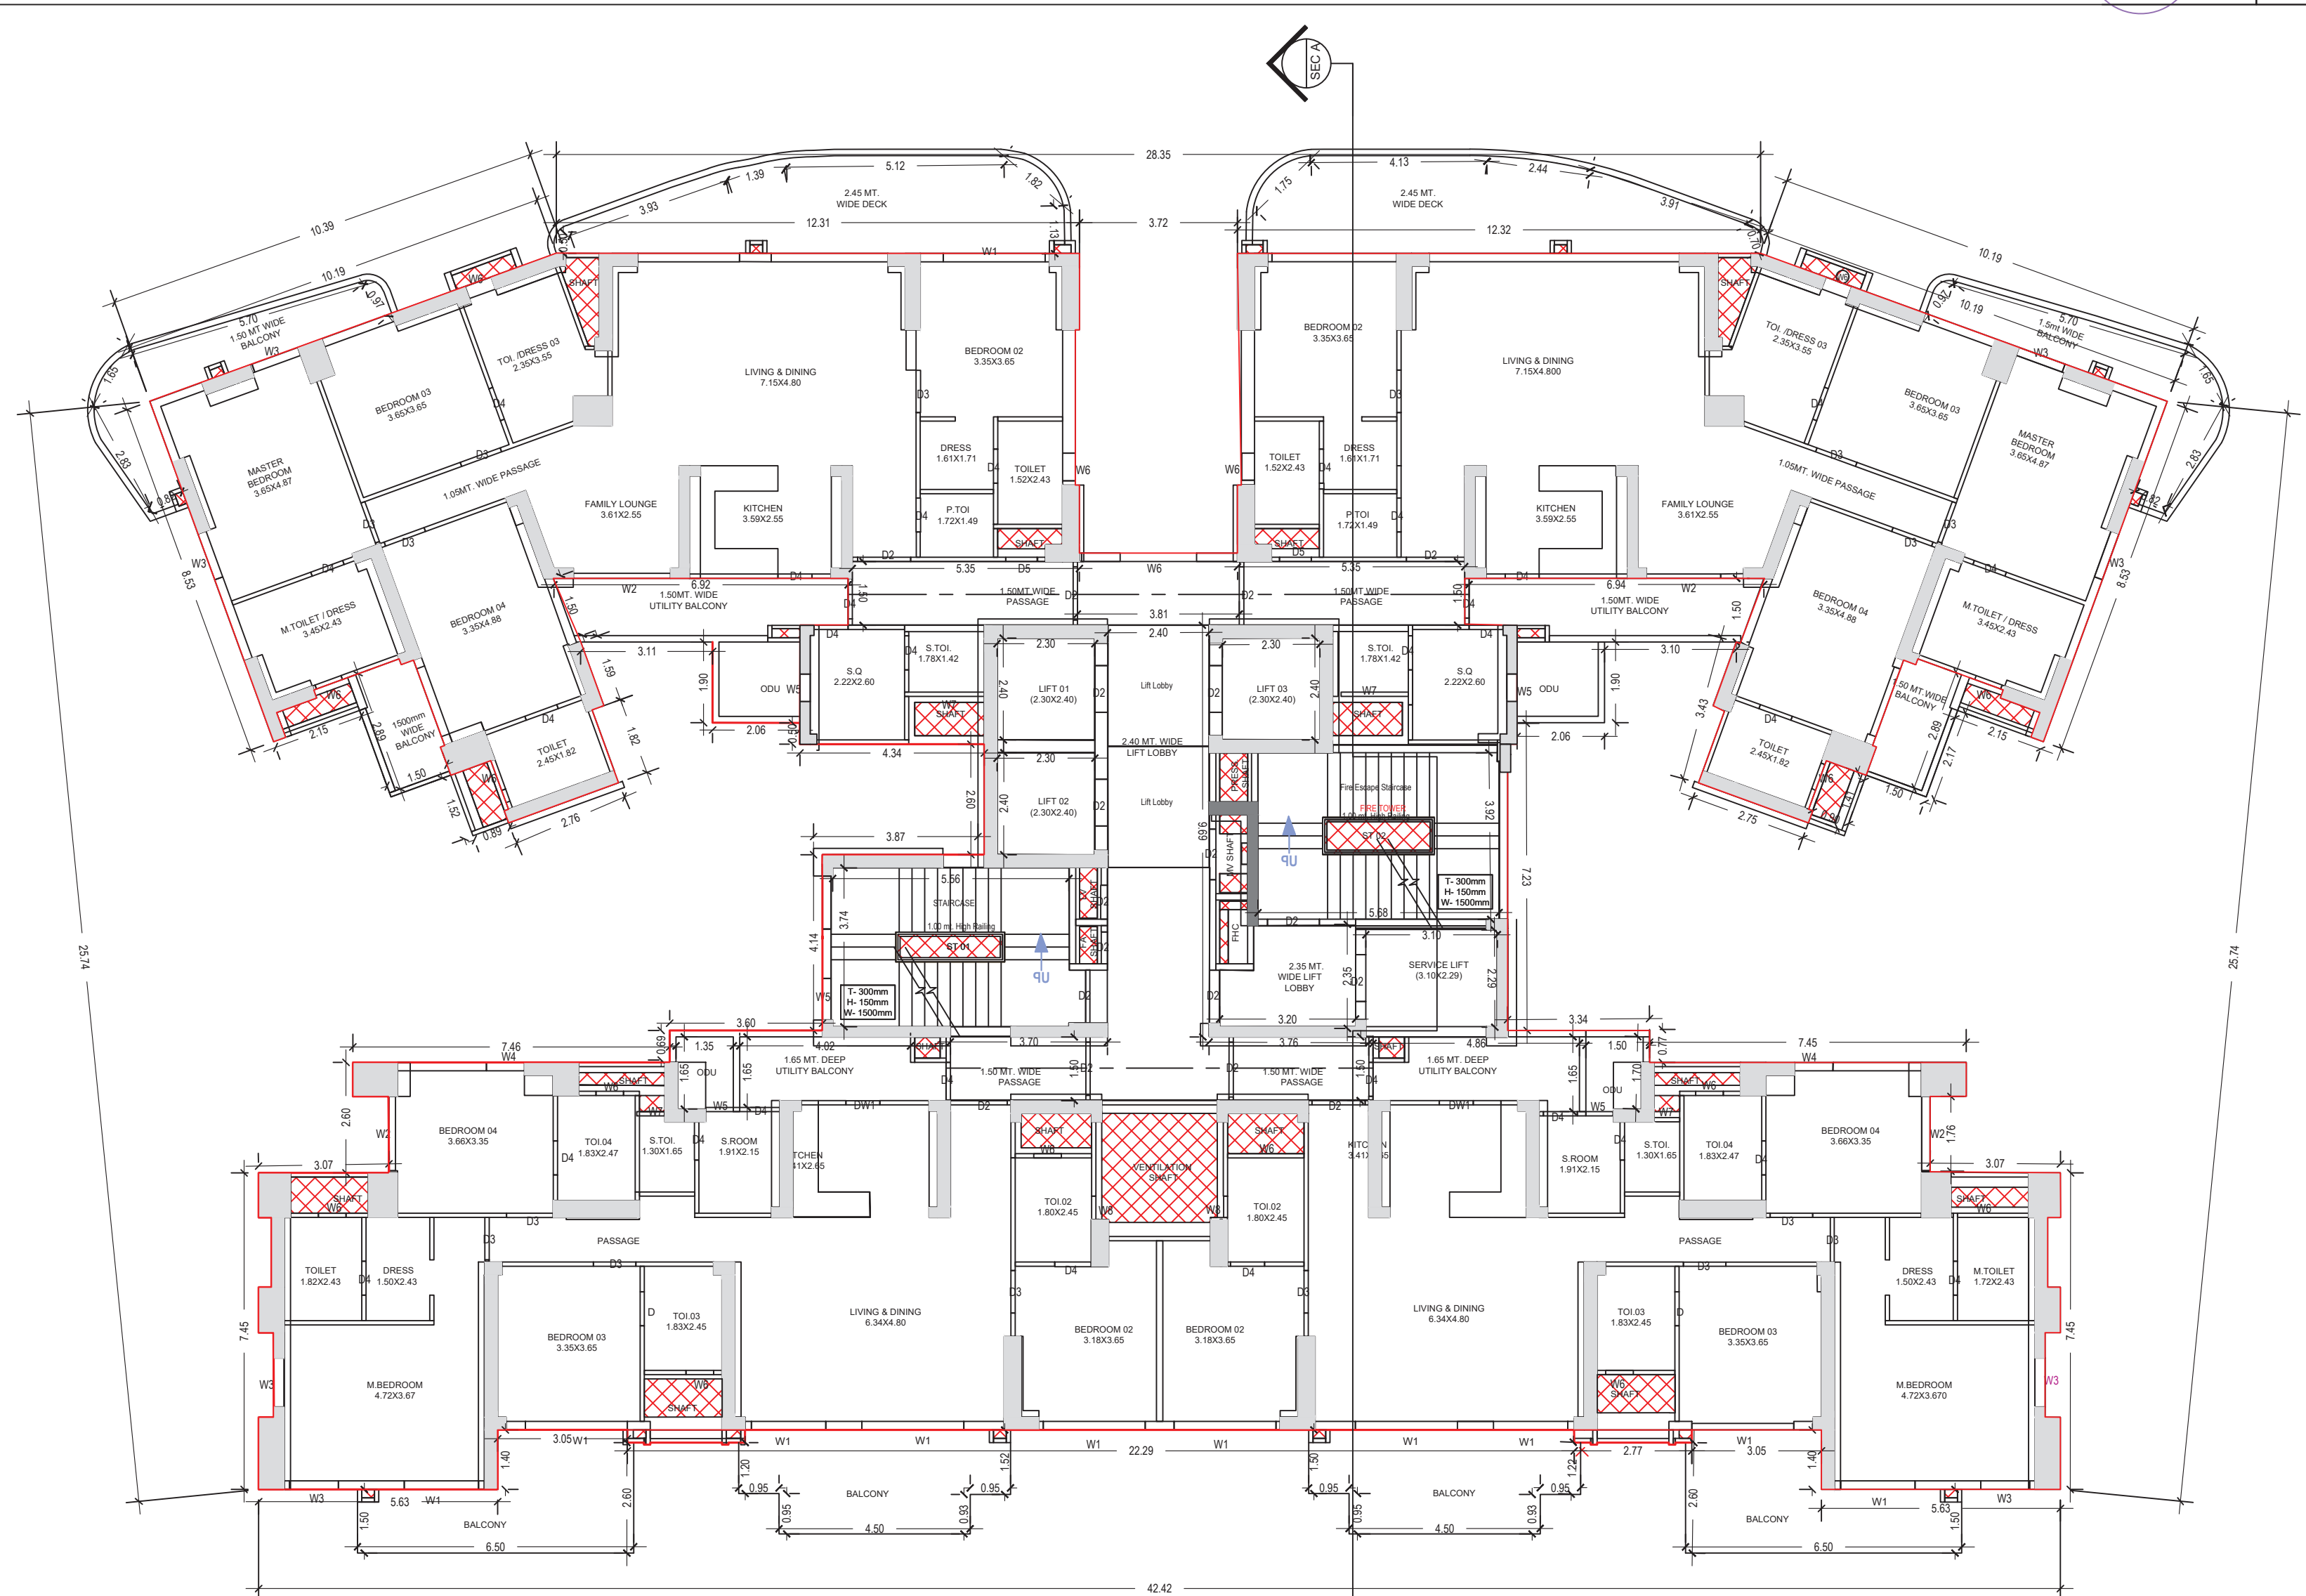

TYPICAL:- 2,4,5,7,8,10,11,13,14,16,17,19,20,22,23,25,26 TOWER T2  
(SCALE 1:100)

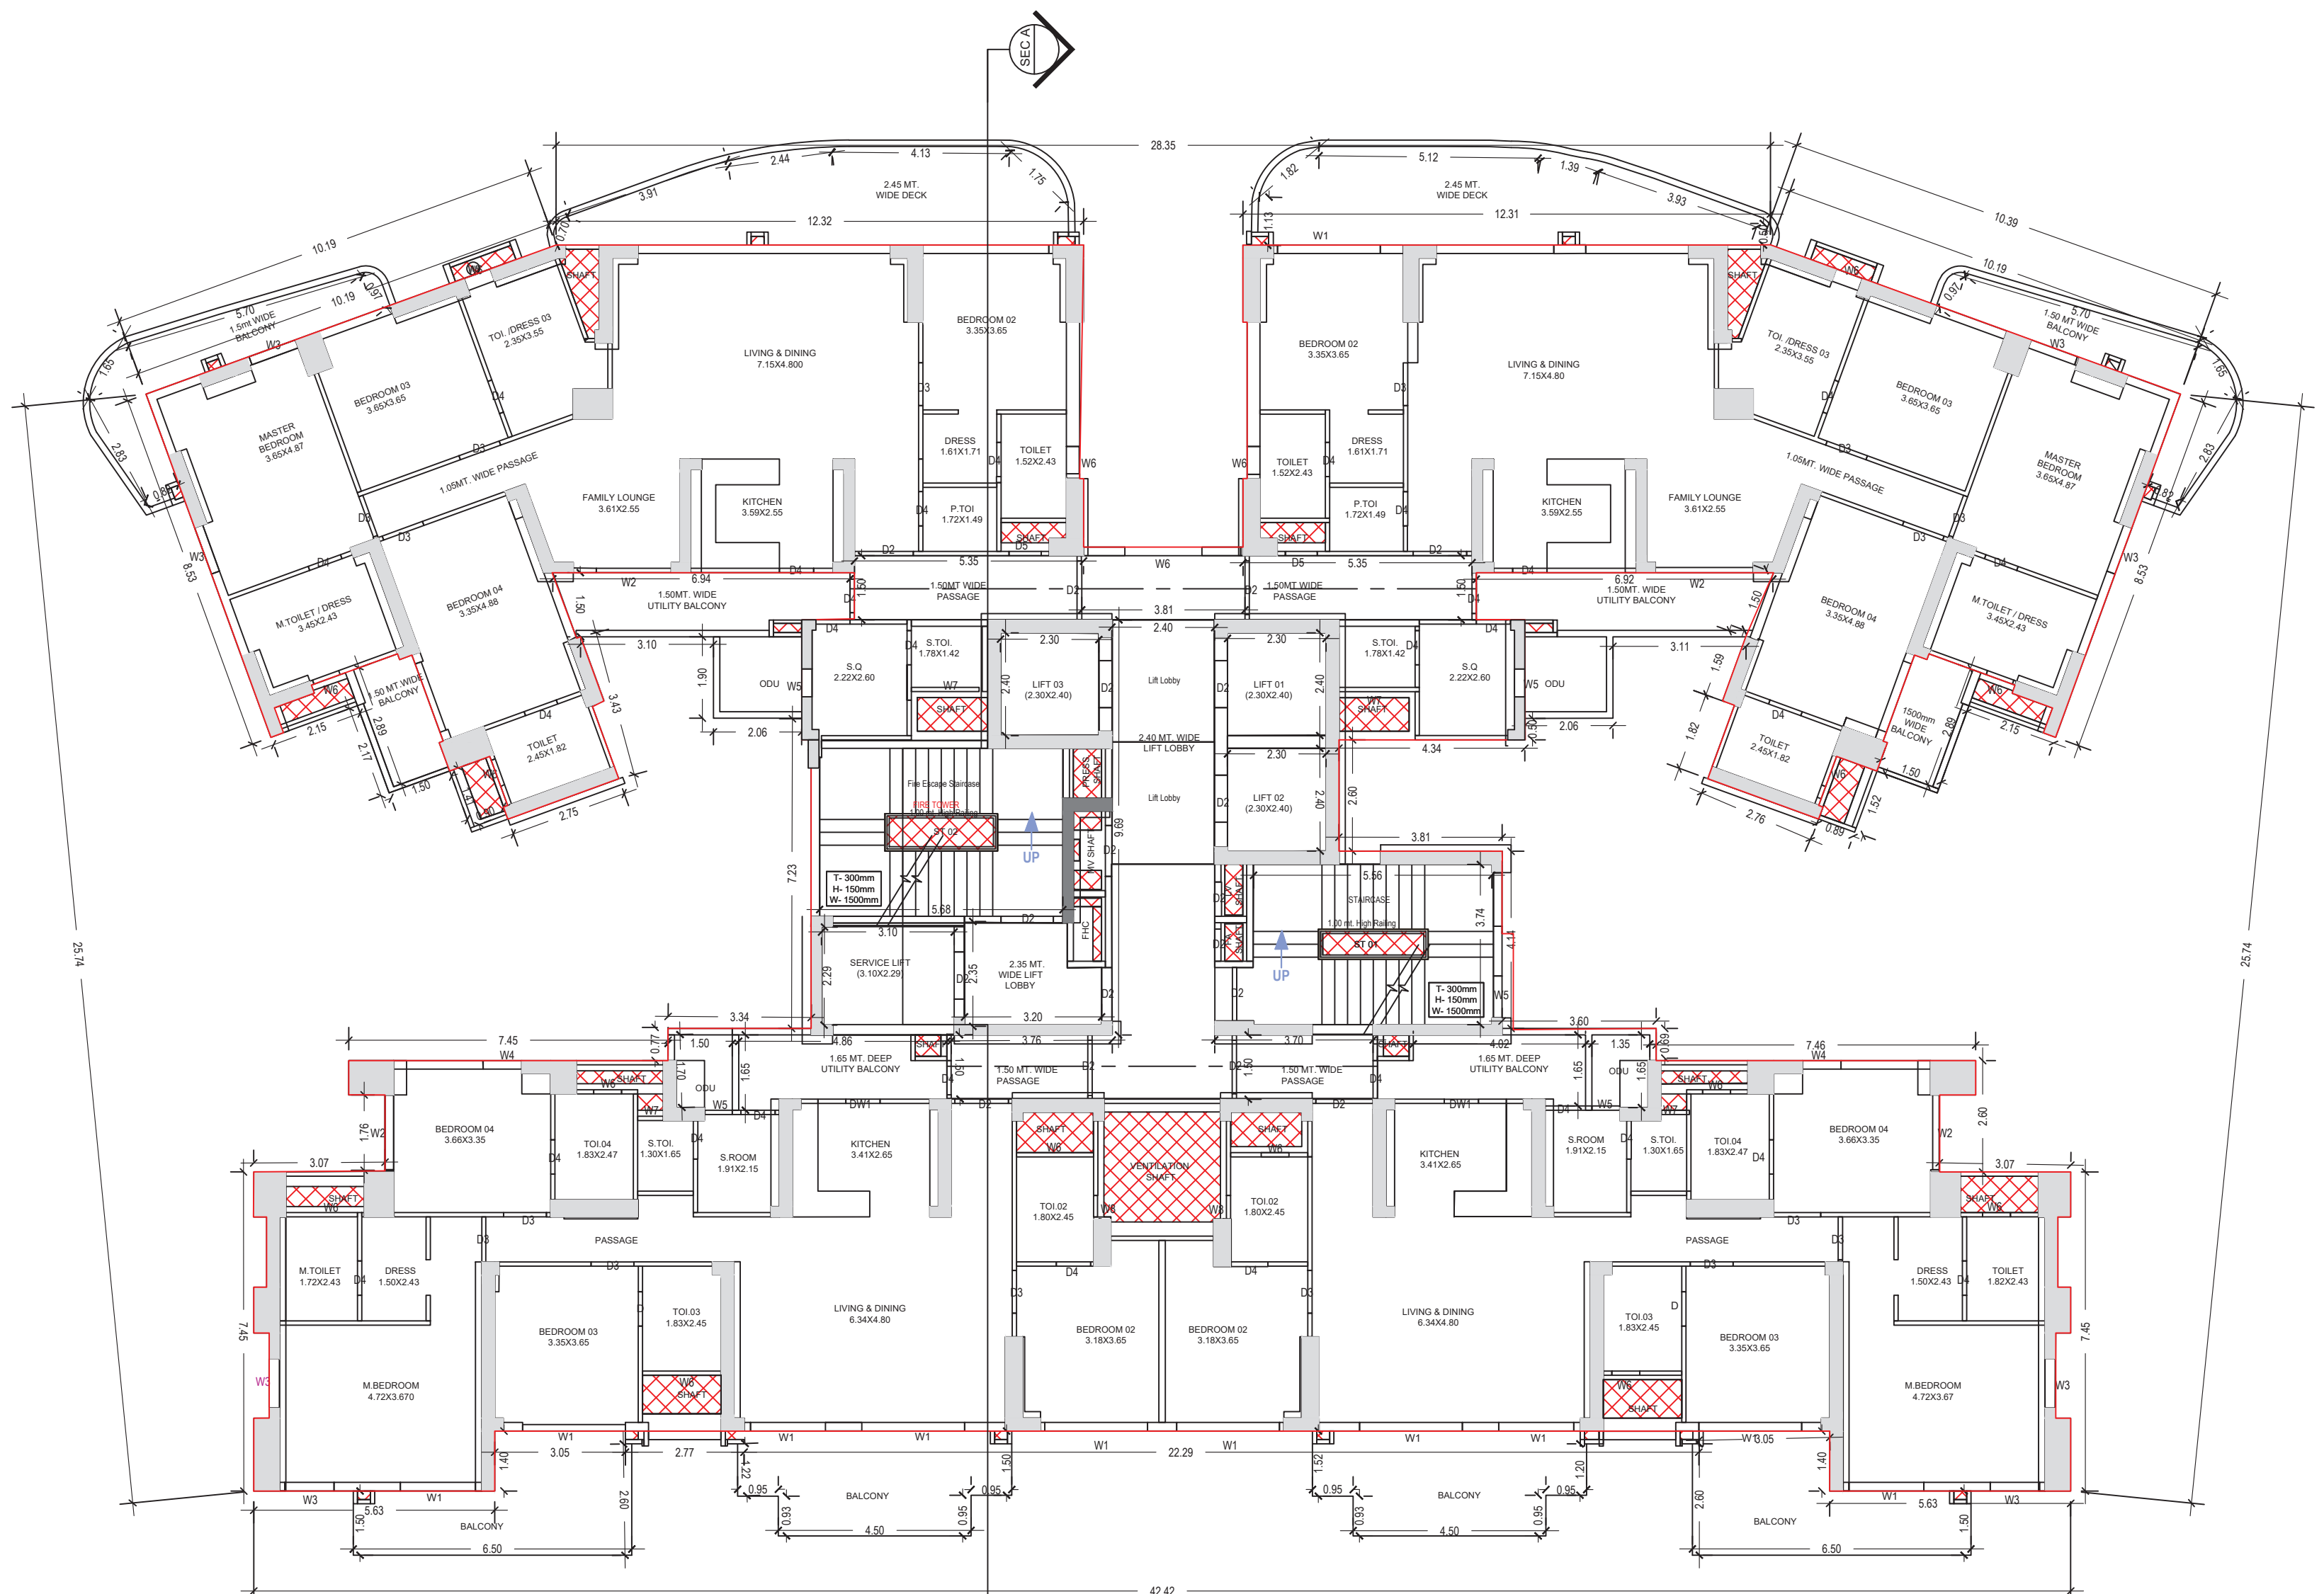

TYPICAL:- 2,4,5,7,8,10,11,13,14,16,17,19,20,22,23,25,26 TOWER T3  
(SCALE 1:100)

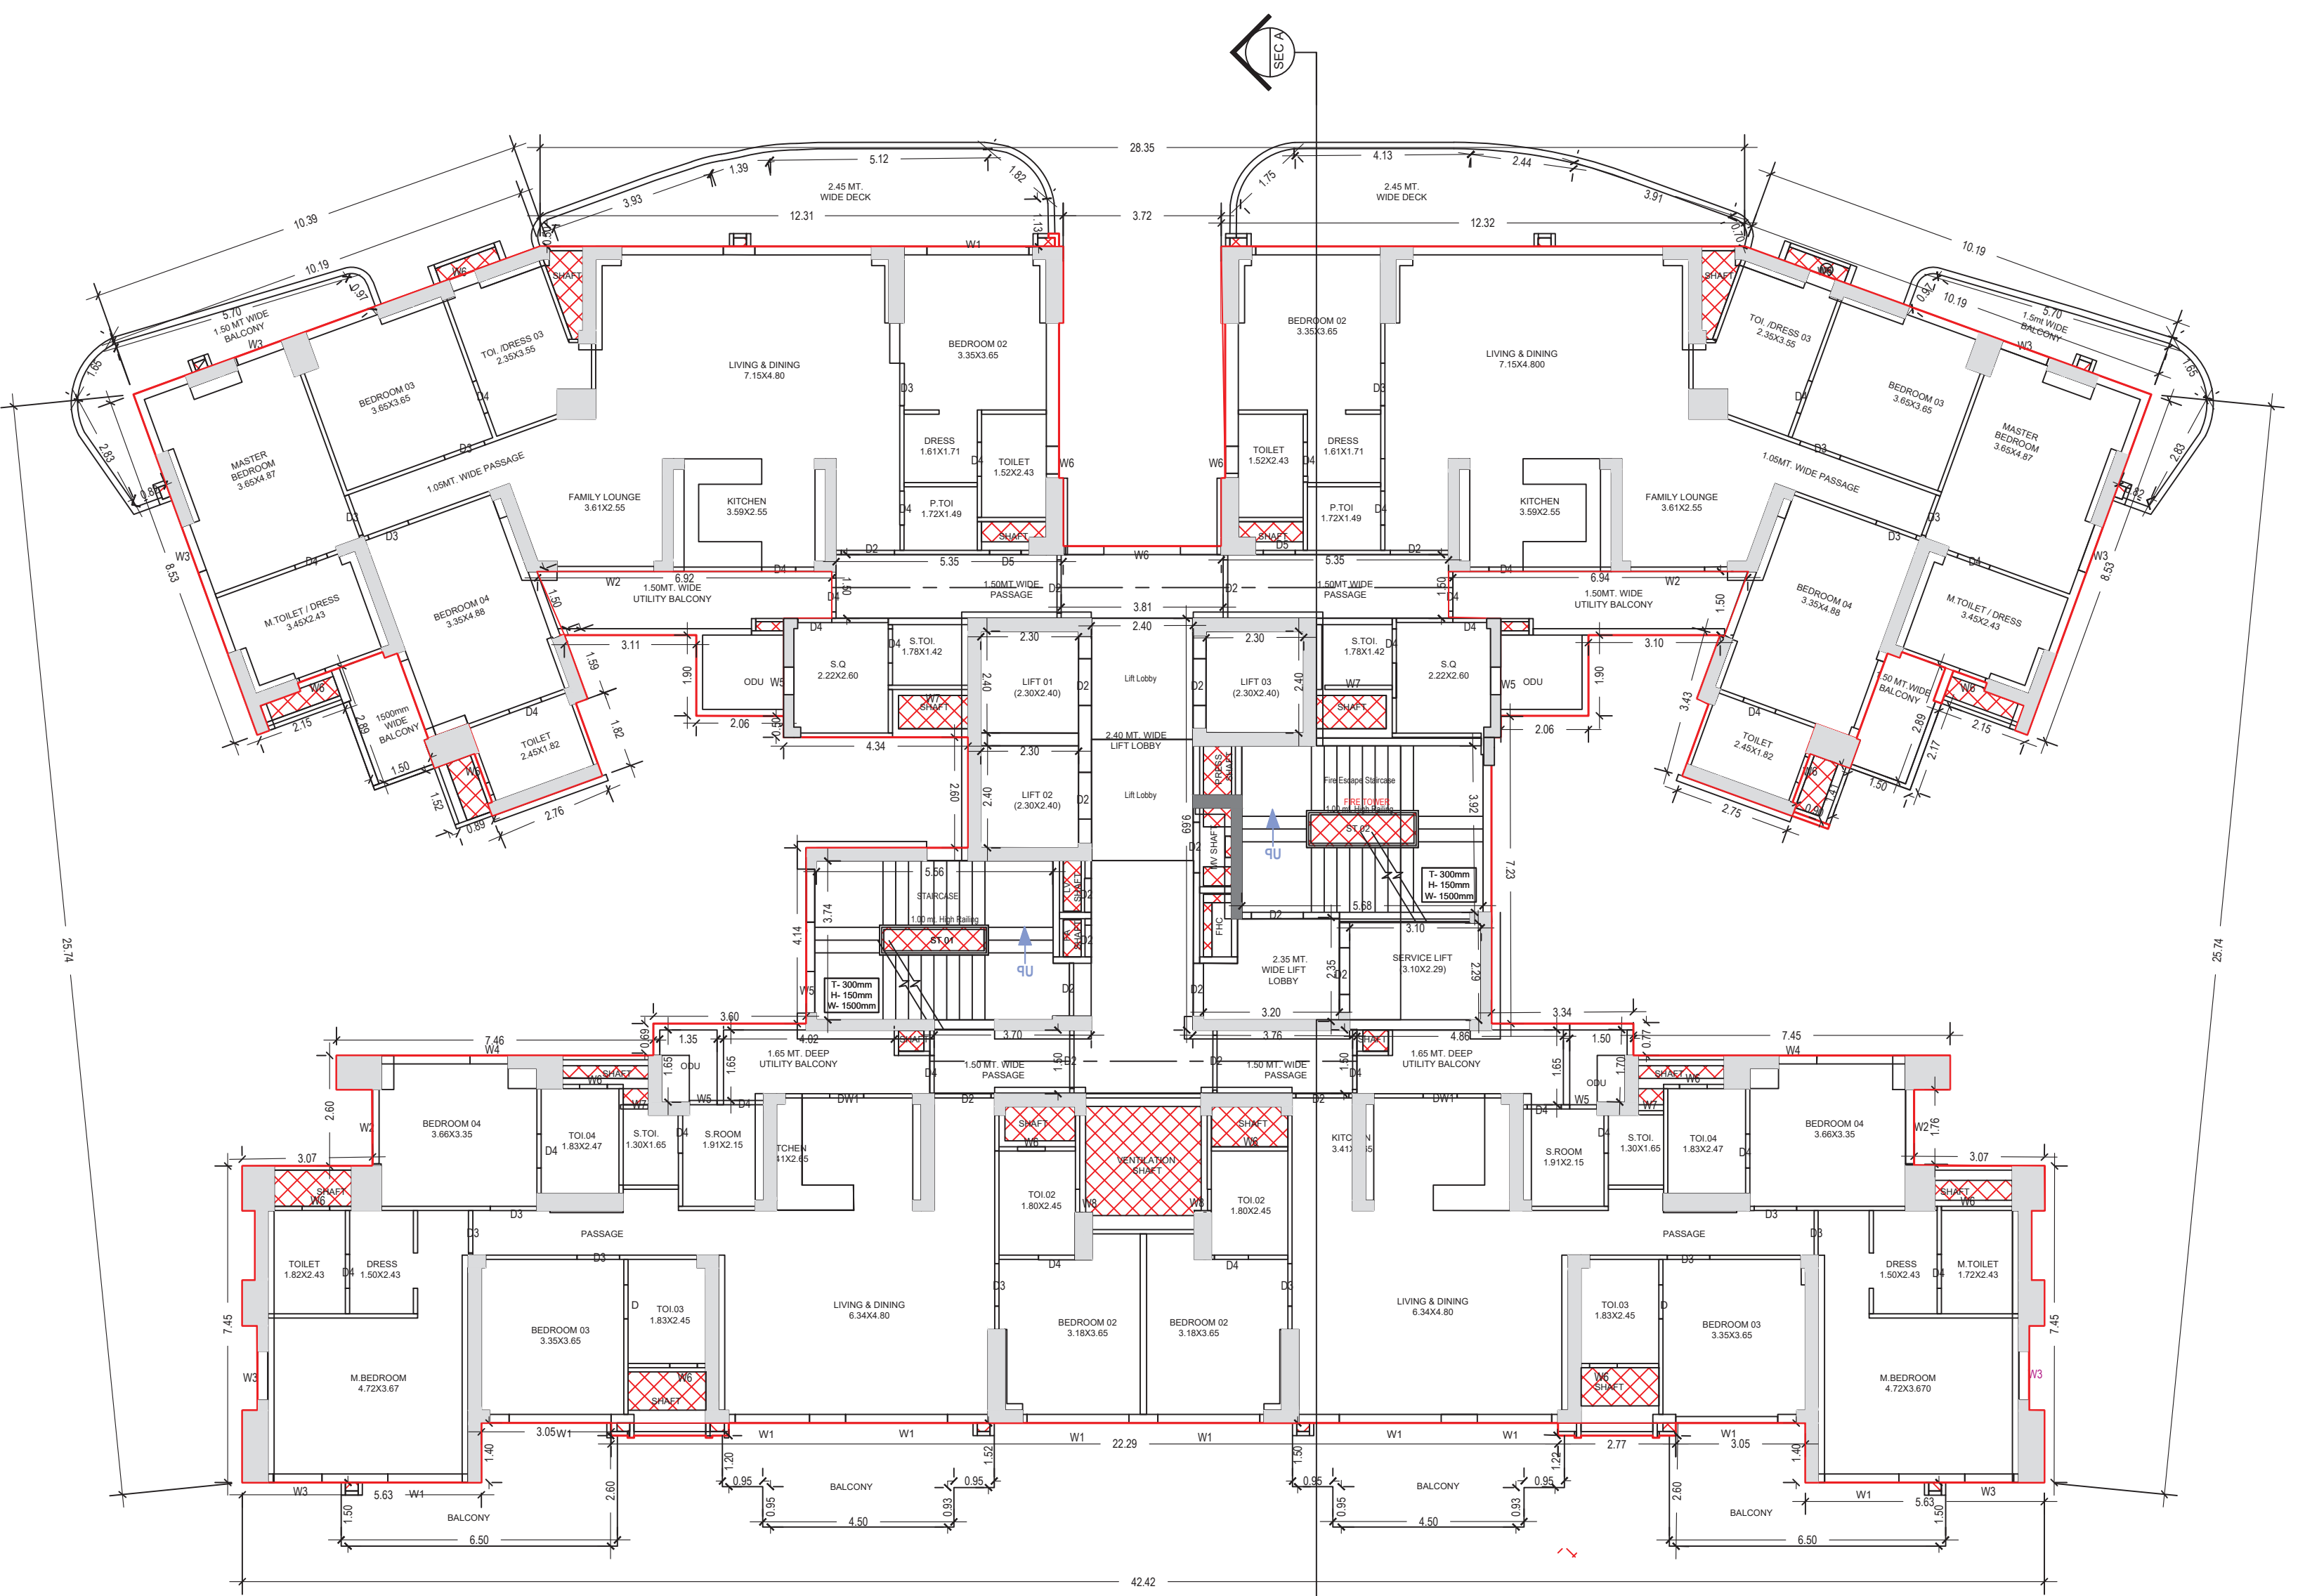



TYPICAL:- 2,4,5,7,8,10,11,13,14,16,17,19,20,22,23,25,26 TOWER T4  
(SCALE 1:100)

Note: - 1) This drawing is prepared as per the current prevailing Building Bye Laws.  
2) If Map sanctioned is used for purpose anything other than stated in application will lead to rejection of Map.


ISO\_A0\_841.00\_x\_1189.00\_MM

|                        |          |                   |           |
|------------------------|----------|-------------------|-----------|
| Total Plot Area :-     | 22576.63 | Total FAR Area :- | 88880.48  |
| Total Coverage Area :- | 8746.80  | Total BUA Area :- | 154279.74 |


|   |                                                                    |
|---|--------------------------------------------------------------------|
| OWNER'S NAME AND SIGNATURE<br>M/s AAPL PROJECTS PRIVATE LIMITED AUTHORISED SIGNATORY<br>PRAHALAD SINGH, thekutumb@gagawalesocalesgroup.com<br>9310602222   |                                                                    |
| ARCHITECT'S NAME AND SIGN<br>Yash Singhal<br>AM196169410052022   | INEER<br>For AAPL Projects Private Limited<br>Authorized Signatory |
| Signature valid<br>Digitally signed by Yash Singhal<br>Date: 02.01.2025 10:05:22<br>Designation: Engineer   | Ghaziabad Development Authority<br>                                |
| Building Plan Application Number<br>GDA/BP/24-25/1237<br>Sanctioned On<br>02 Jan 2025<br>Valid Till<br>26 Nov 2032<br>Approved By<br>Arvind Kumar (Chief Architect and Town Planner)<br>Examined By<br>Vijay Singh Chauhan (Junior engineer)<br>Pawan Gupta (Assistant Engineer)<br>Arvind Kumar (Town Planner/ Executive engineer)<br>Arvind Kumar (Chief Architect and Town Planner)<br>Rajesh Kumar Singh (Secretary)<br>Atul Vats (Vice Chairman) |                                                                    |

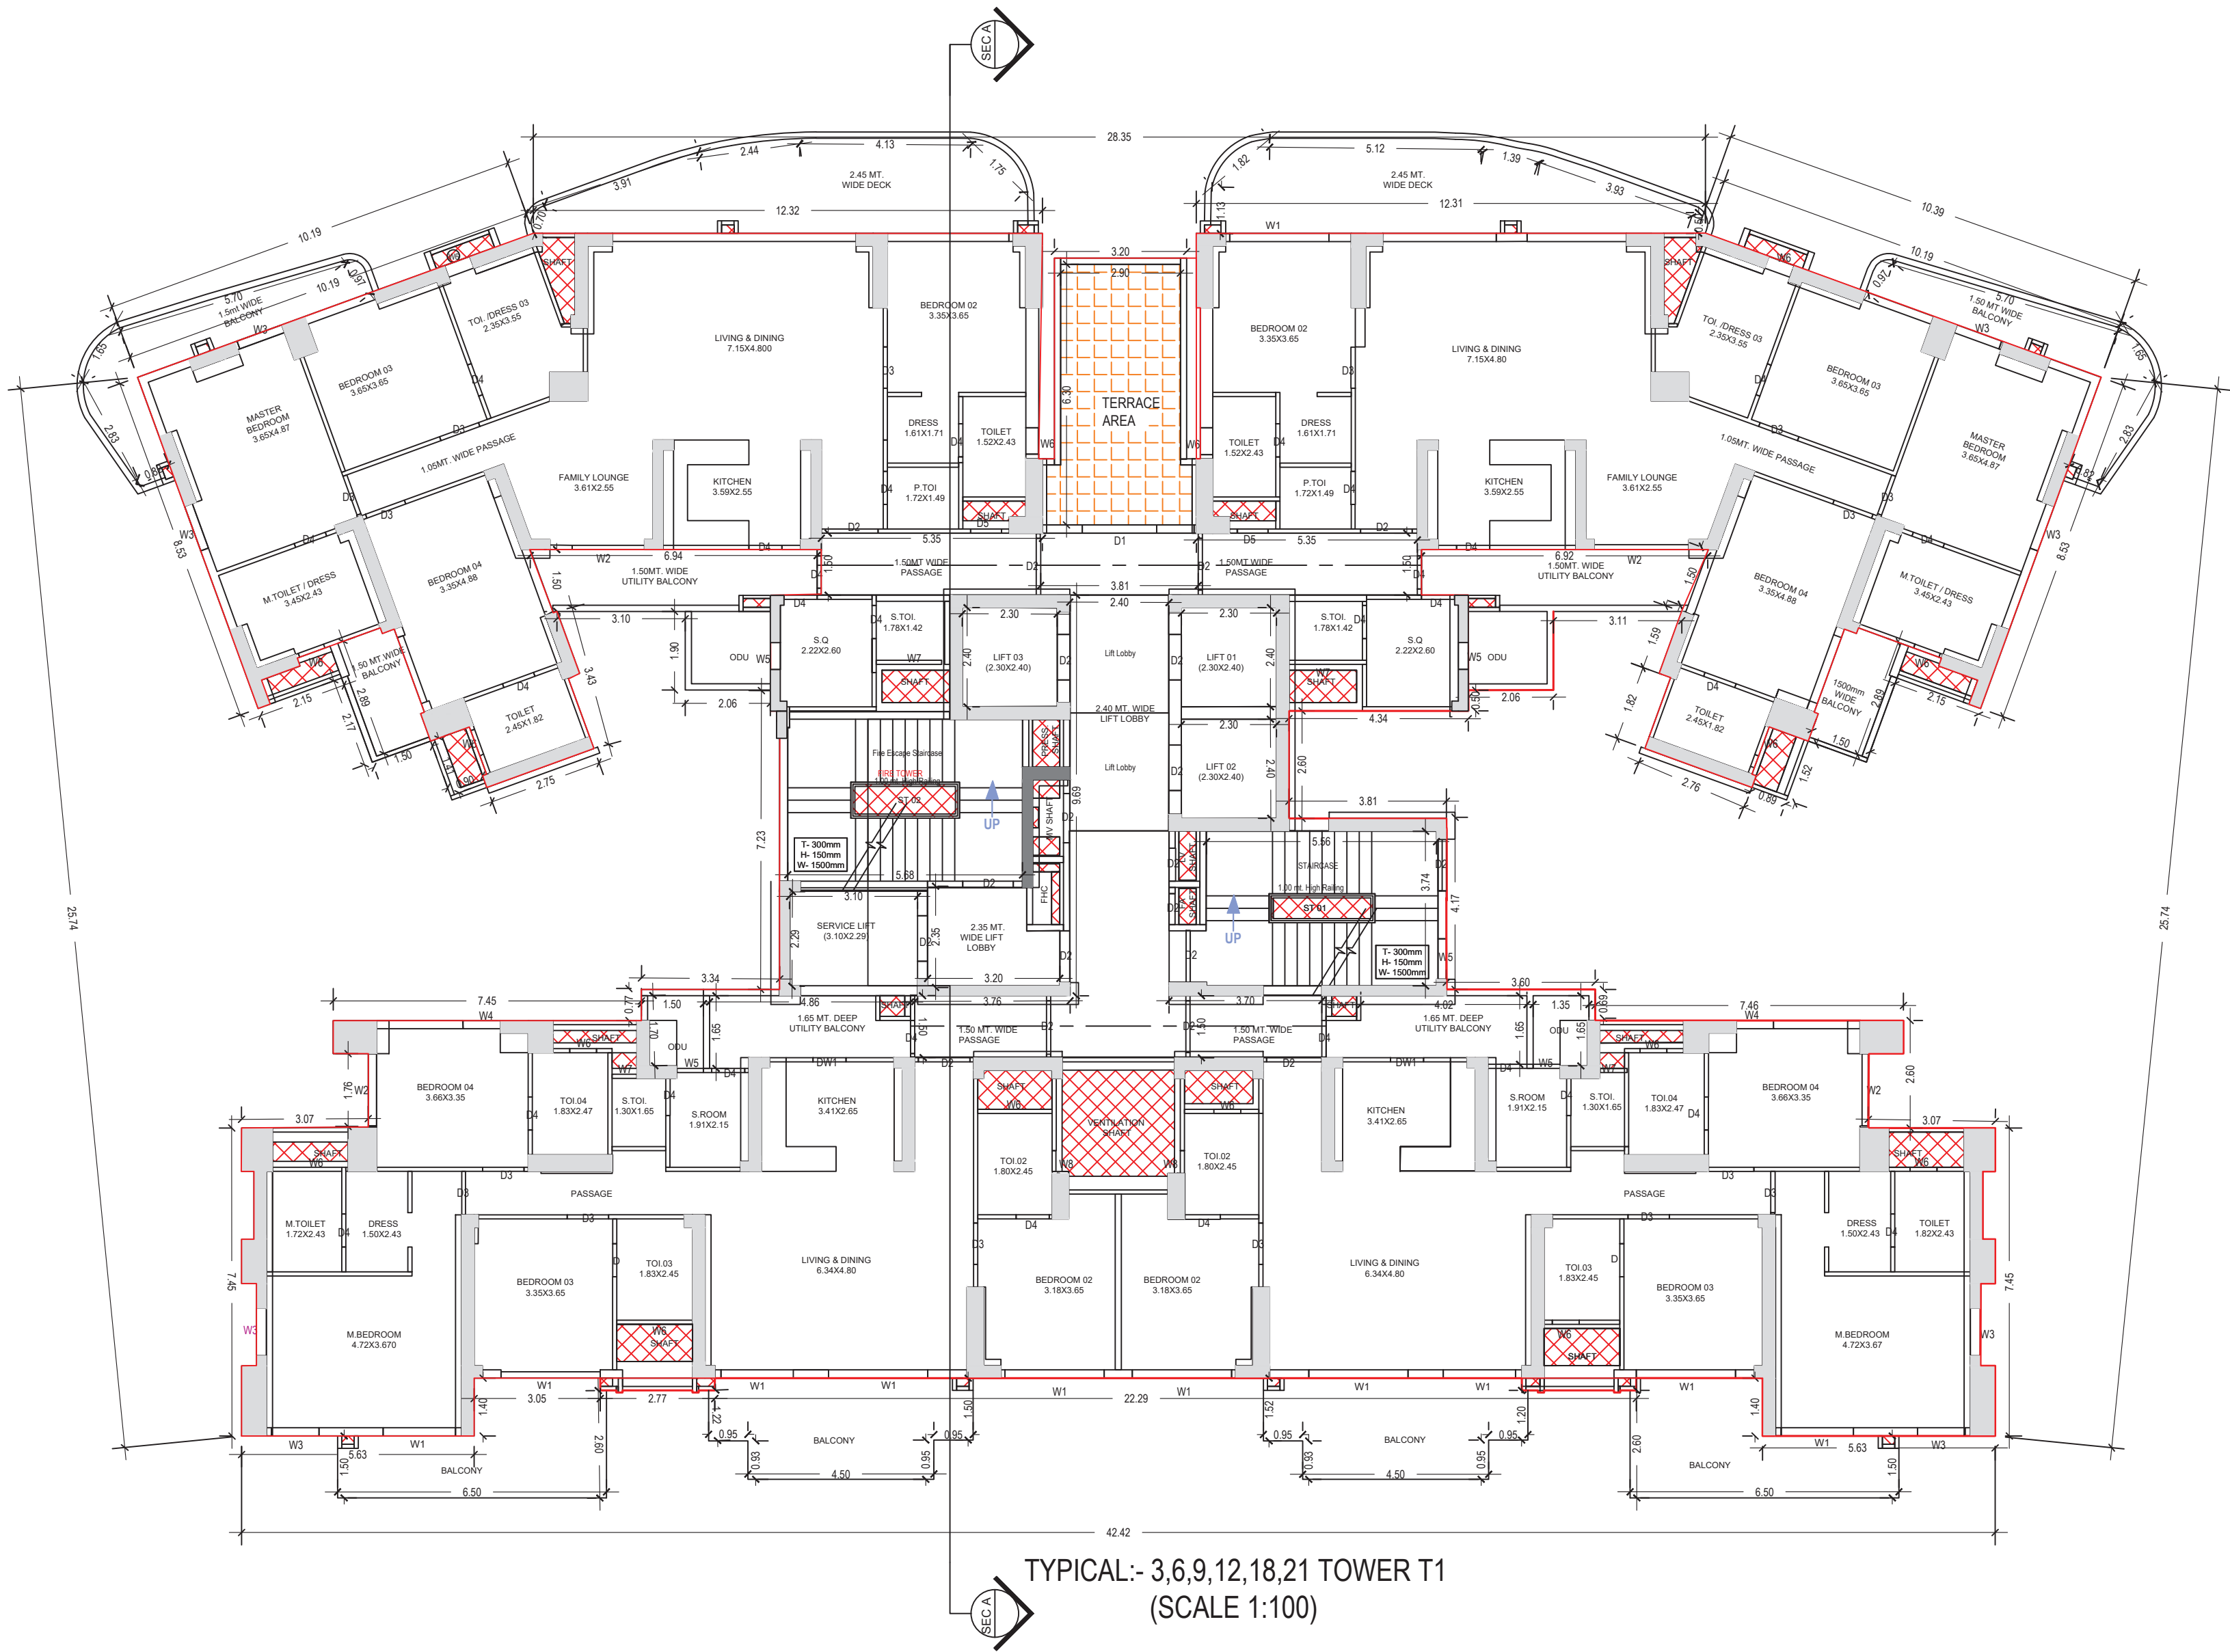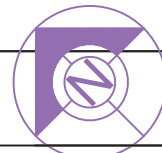


TYPICAL:- 3,6,9,12,18,21 TOWER T1  
(SCALE 1:100)

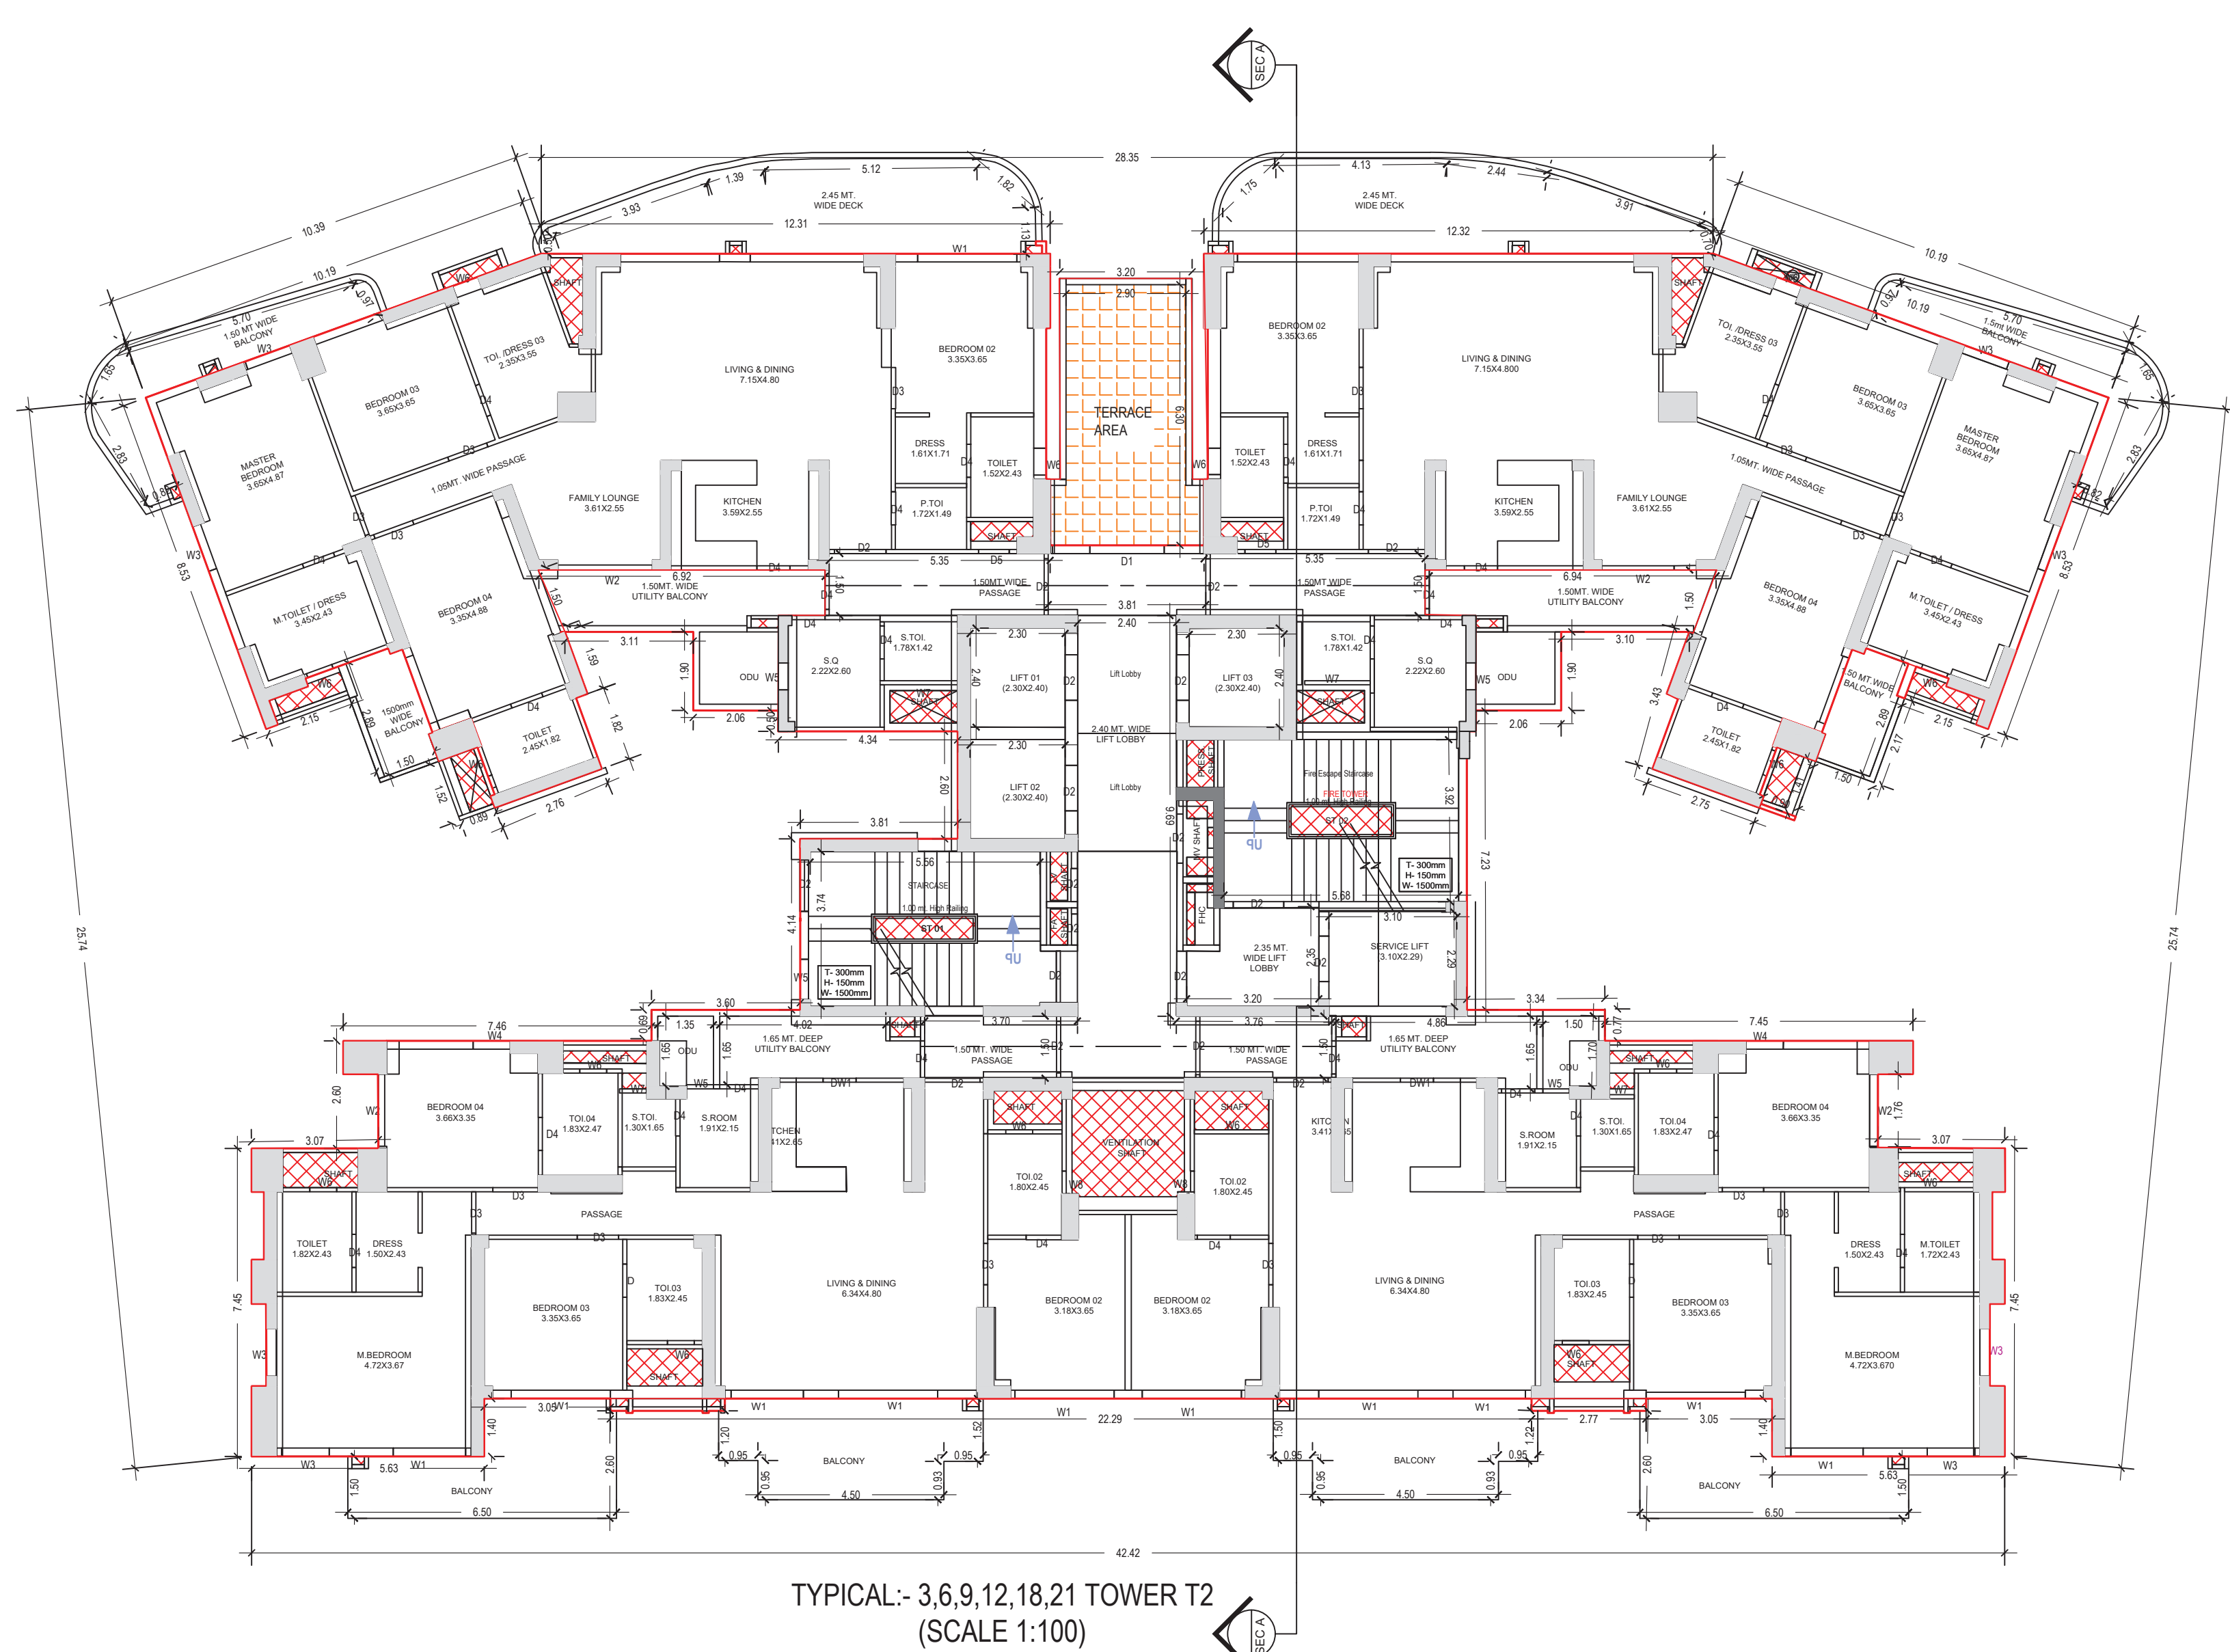

TYPICAL:- 3,6,9,12,18,21 TOWER T2  
(SCALE 1:100)

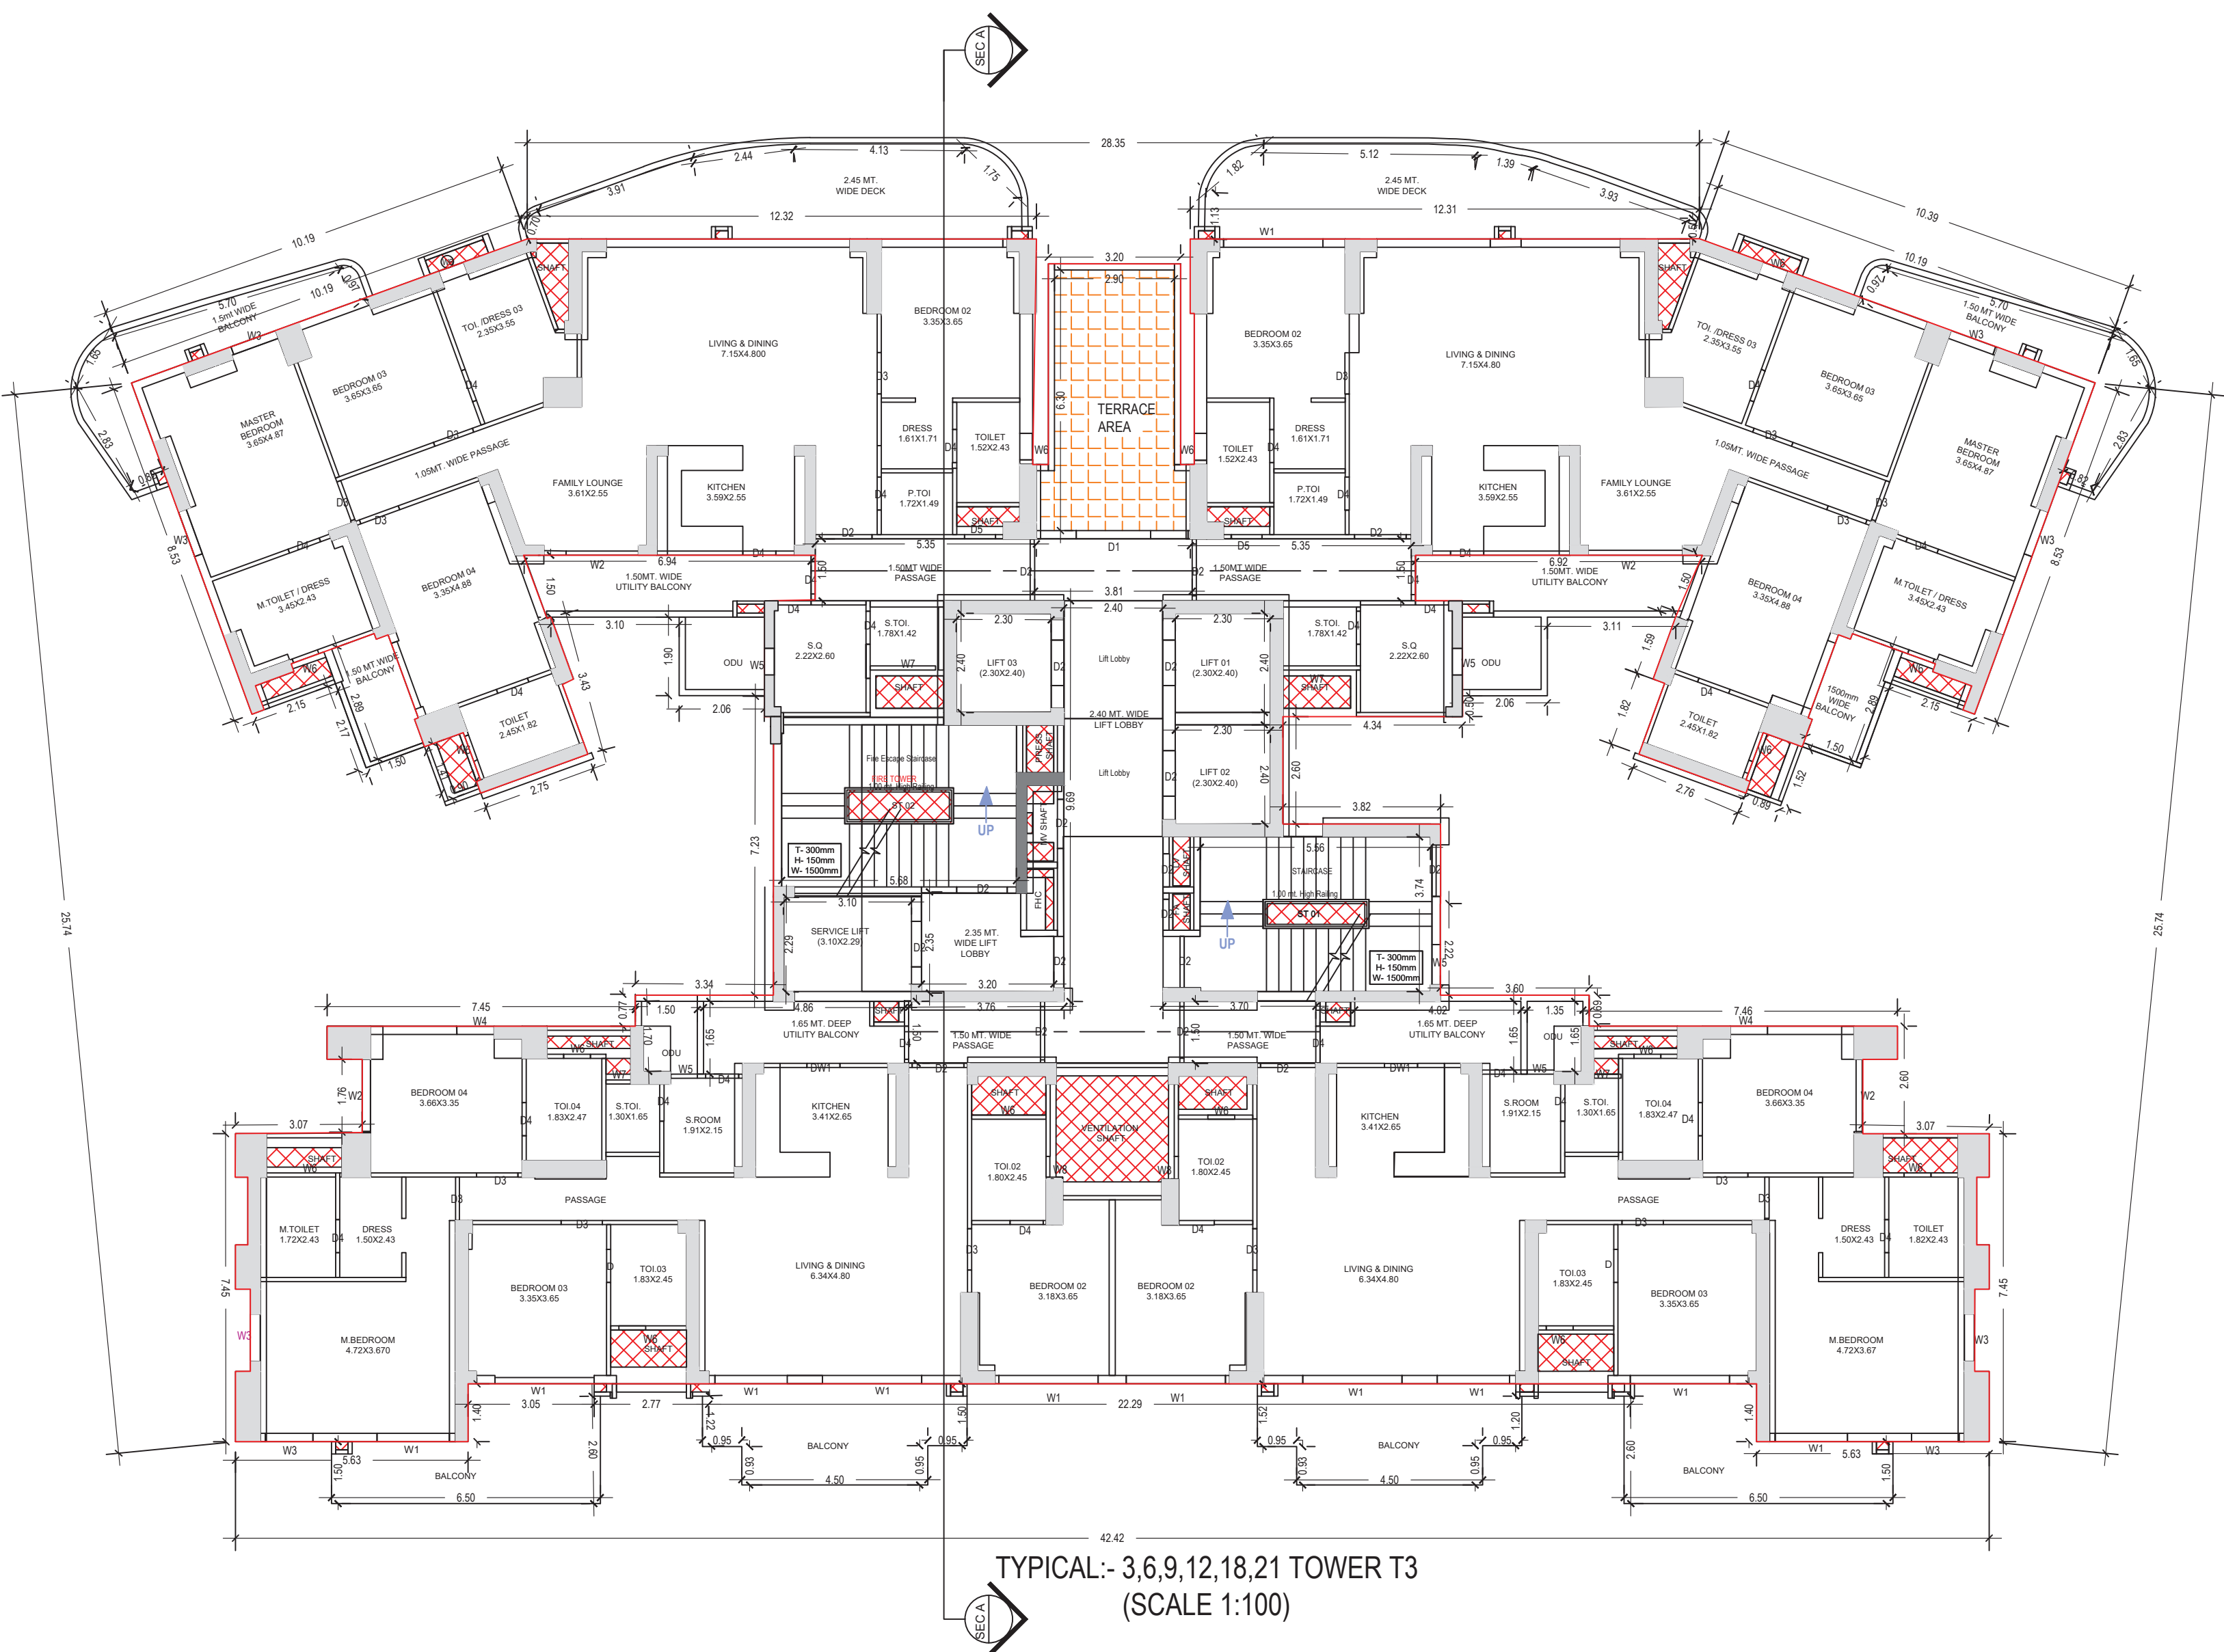

TYPICAL:- 3,6,9,12,18,21 TOWER T3  
(SCALE 1:100)

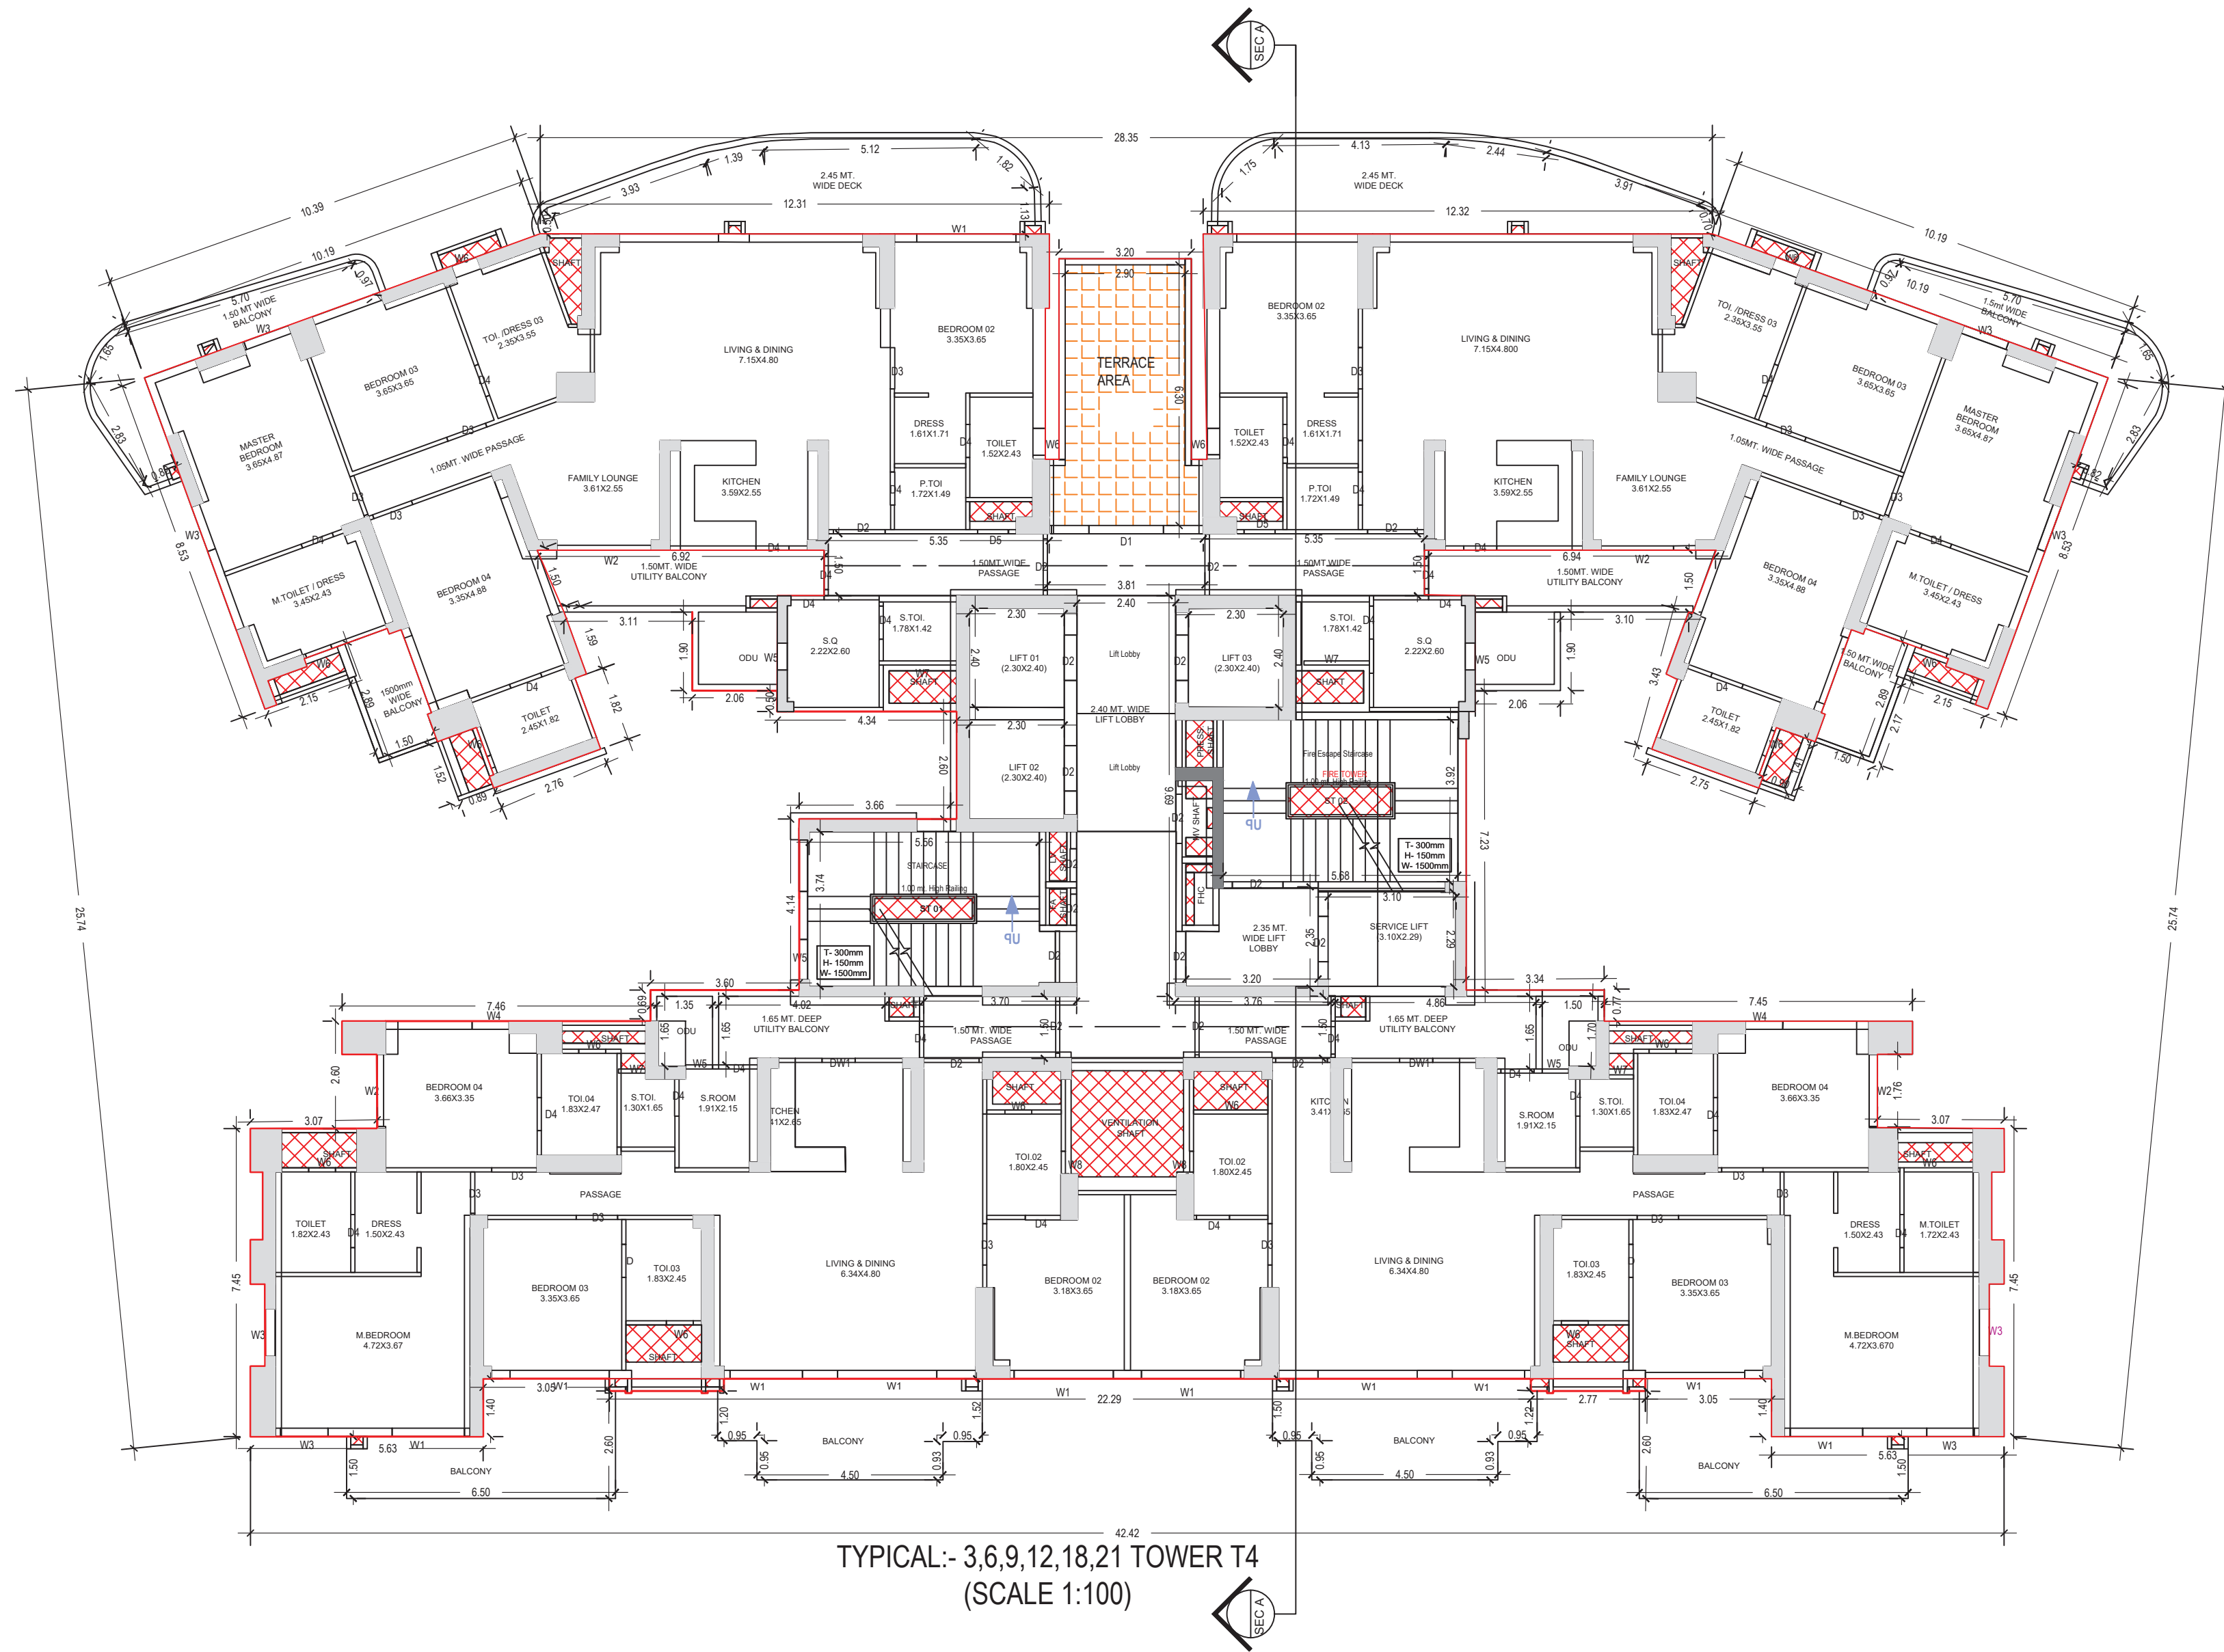

TYPICAL:- 3,6,9,12,18,21 TOWER T4  
(SCALE 1:100)





Note: - 1) This drawing is prepared as per the current prevailing Building Bye Laws.  
2) If Map sanctioned is used for purpose anything other than stated in application will lead to rejection of Map.

ISO\_A0\_841.00\_x\_1189.00\_MM

|                        |          |                   |           |
|------------------------|----------|-------------------|-----------|
| Total Plot Area :-     | 22576.63 | Total FAR Area :- | 88880.48  |
| Total Coverage Area :- | 8746.80  | Total BUA Area :- | 154279.74 |

|   |                                                                    |
|---|--------------------------------------------------------------------|
| OWNER'S NAME AND SIGNATURE<br>M/s AAPL PROJECTS PRIVATE LIMITED AUTHORISED SIGNATORY<br>PRAHALAD SINGH, thekutumb@gagawalesocalesgroup.com<br>9310602222 |                                                                    |
| ARCHITECT'S NAME AND SIGN<br>Yash Singhal<br>AM19616941/0052022                                                                                          | INEER<br>For AAPL Projects Private Limited<br>Authorized Signatory |
| Signature valid<br>Digitally signed by Yash Singhal<br>Date: 02.01.2025 10:45:45<br>Designation: Engineer                                                | Ghaziabad Development Authority                                    |
|   |                                                                    |
| Signature valid<br>Digitally signed by Arvind Kumar<br>Date: 02.01.2025 10:45:45<br>Designation: Engineer                                                |                                                                    |
| Building Plan Application Number<br>GDA/BP/24-25/1237   |                                                                    |
| Sanctioned On<br>02 Jan 2025   |                                                                    |
| Valid Till<br>26 Nov 2032   |                                                                    |
| Approved By<br>Arvind Kumar (Chief Architect and Town Planner)                                                                                           |                                                                    |
| Examined By<br>Vijay Singh Chauhan (Junior engineer)   |                                                                    |
| Pawan Gupta (Assistant Engineer)   |                                                                    |
| Arvind Kumar (Town Planner/ Executive engineer)   |                                                                    |
| Arvind Kumar (Chief Architect and Town Planner)   |                                                                    |
| Rajesh Kumar Singh (Secretary)   |                                                                    |
| Atul Vats (Vice Chairman)   |                                                                    |

The correctness and accuracy of Proposal Information and drawing is a responsibility of P/Owner. Accuracy of Scouting Report is subject to accuracy of end-user provided data, 3rd party software/hardware/services, etc. SoftTech Engineers Ltd. is not liable for any damages which may arise from use, or inability to use the Application. Texts printed in 'Italics' and 'Blue' color are user inputs, which are not verified and not generated by scrutiny software.

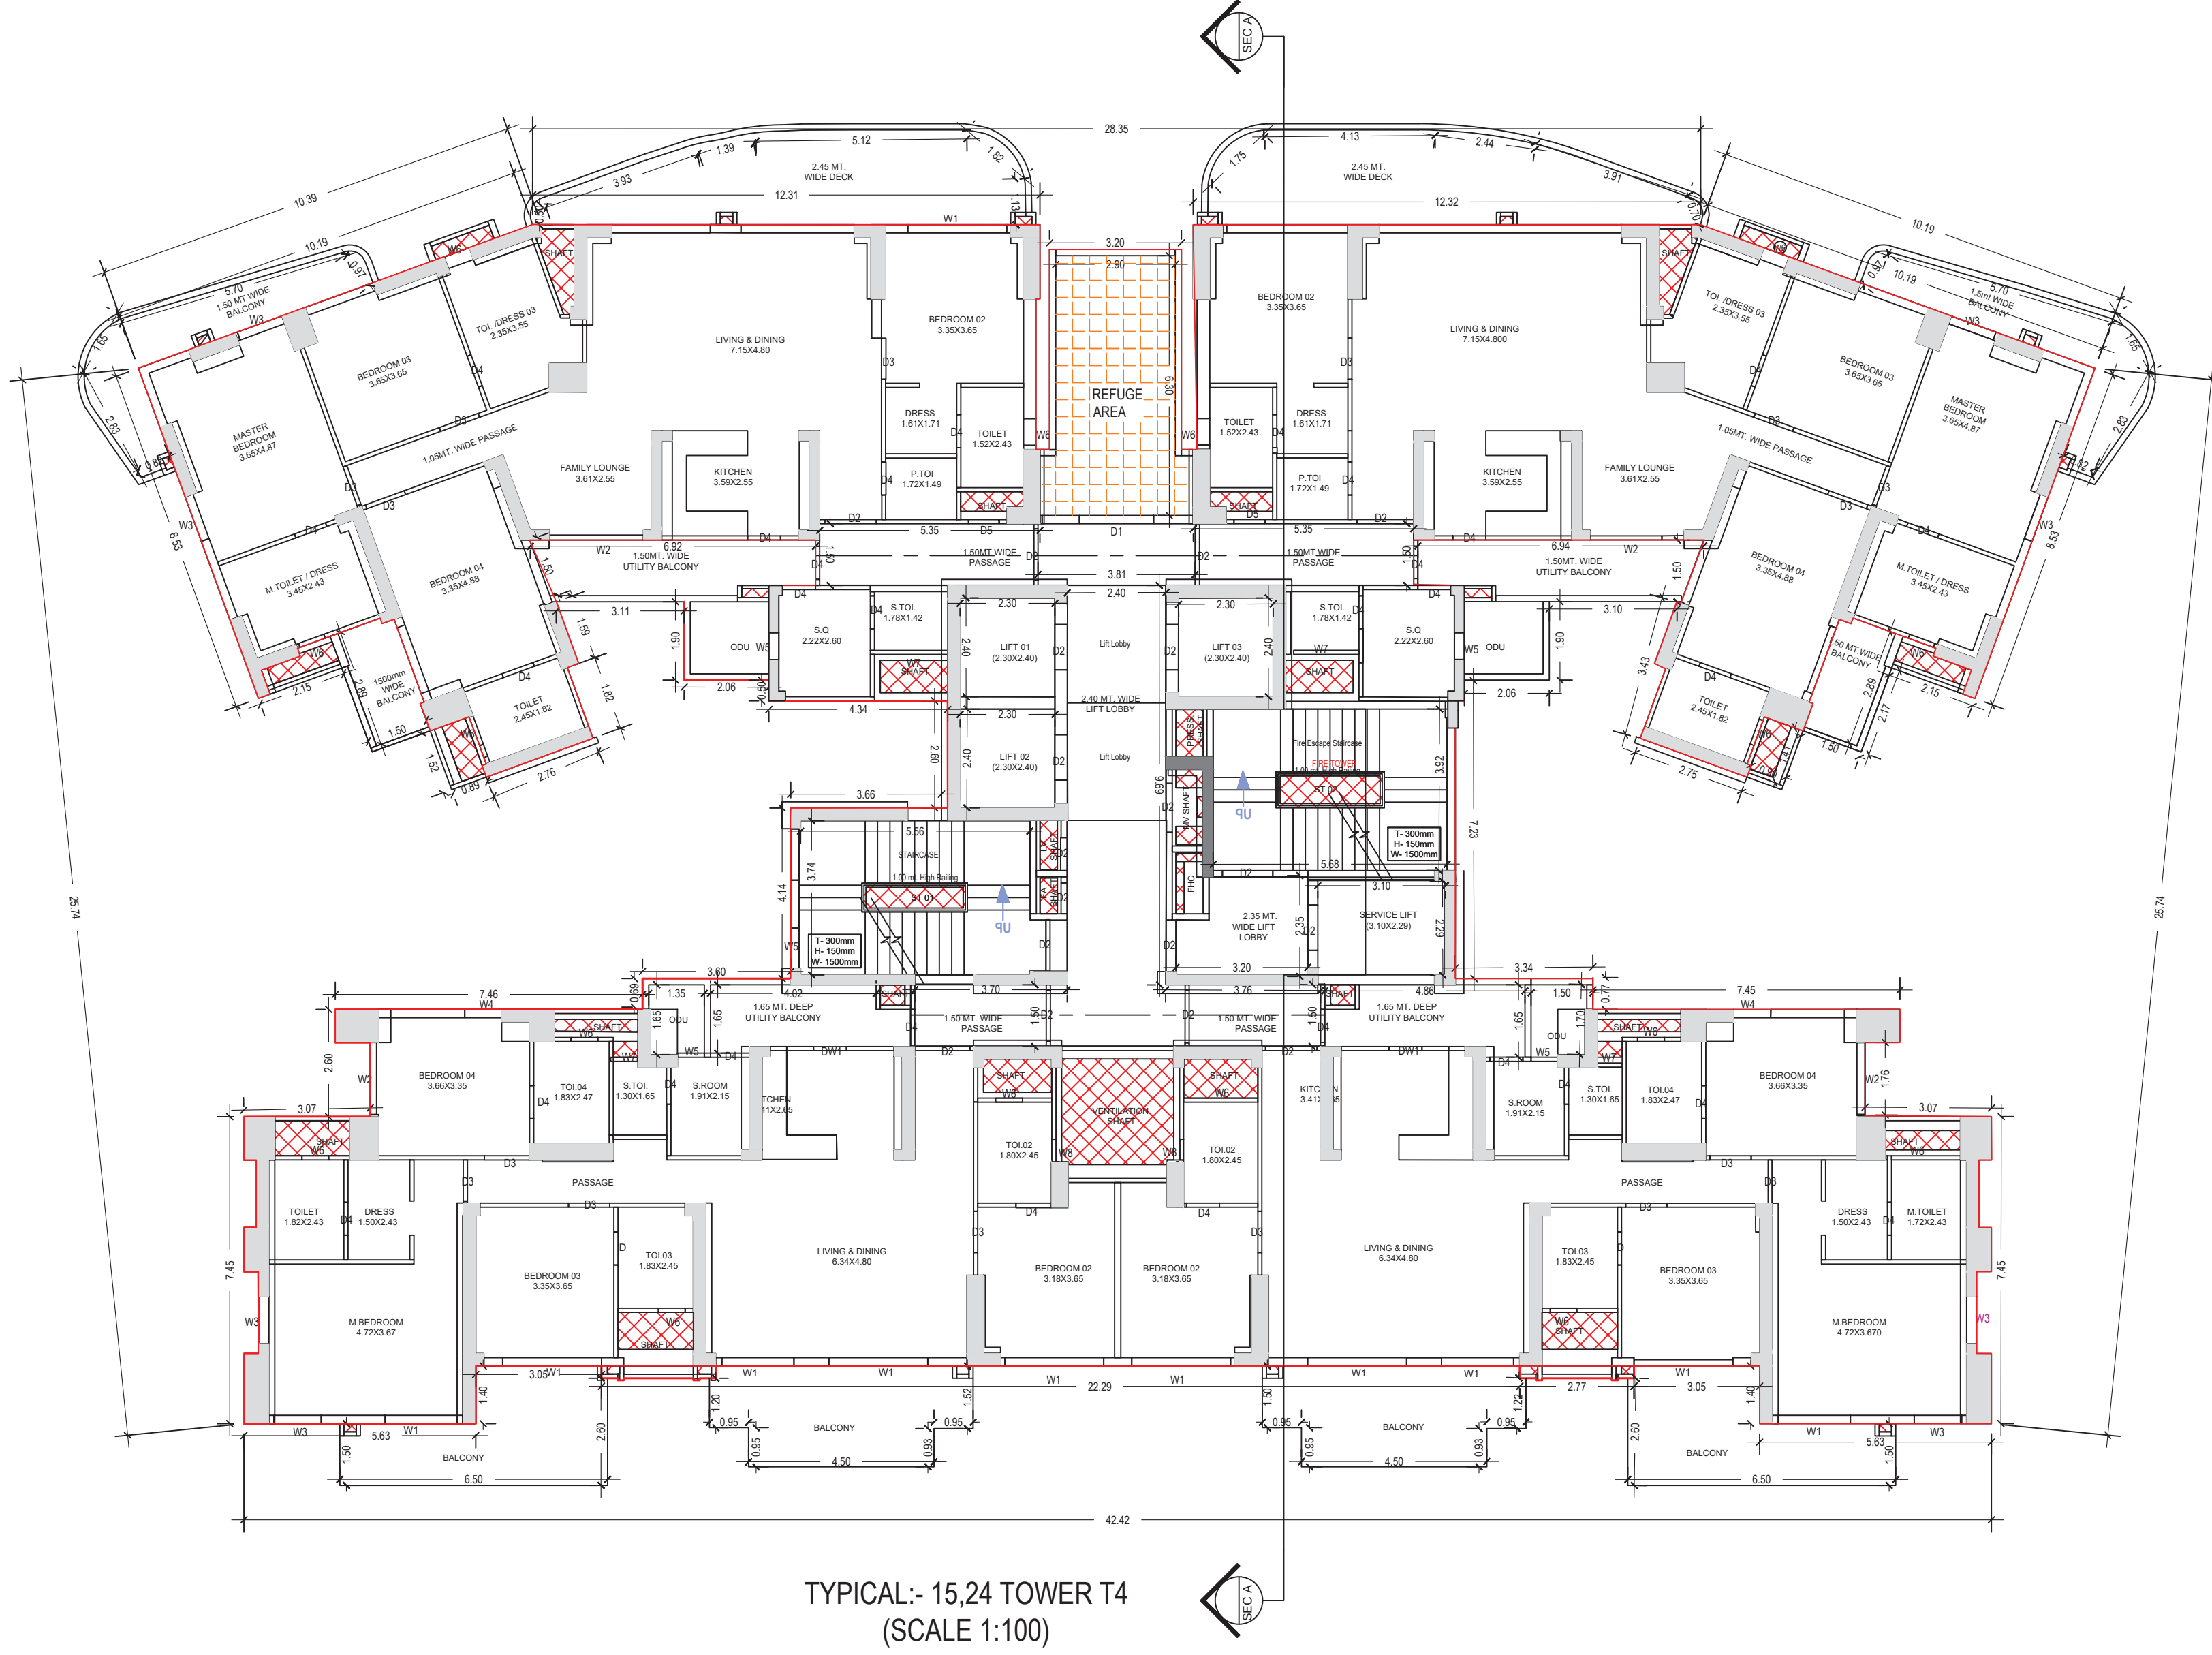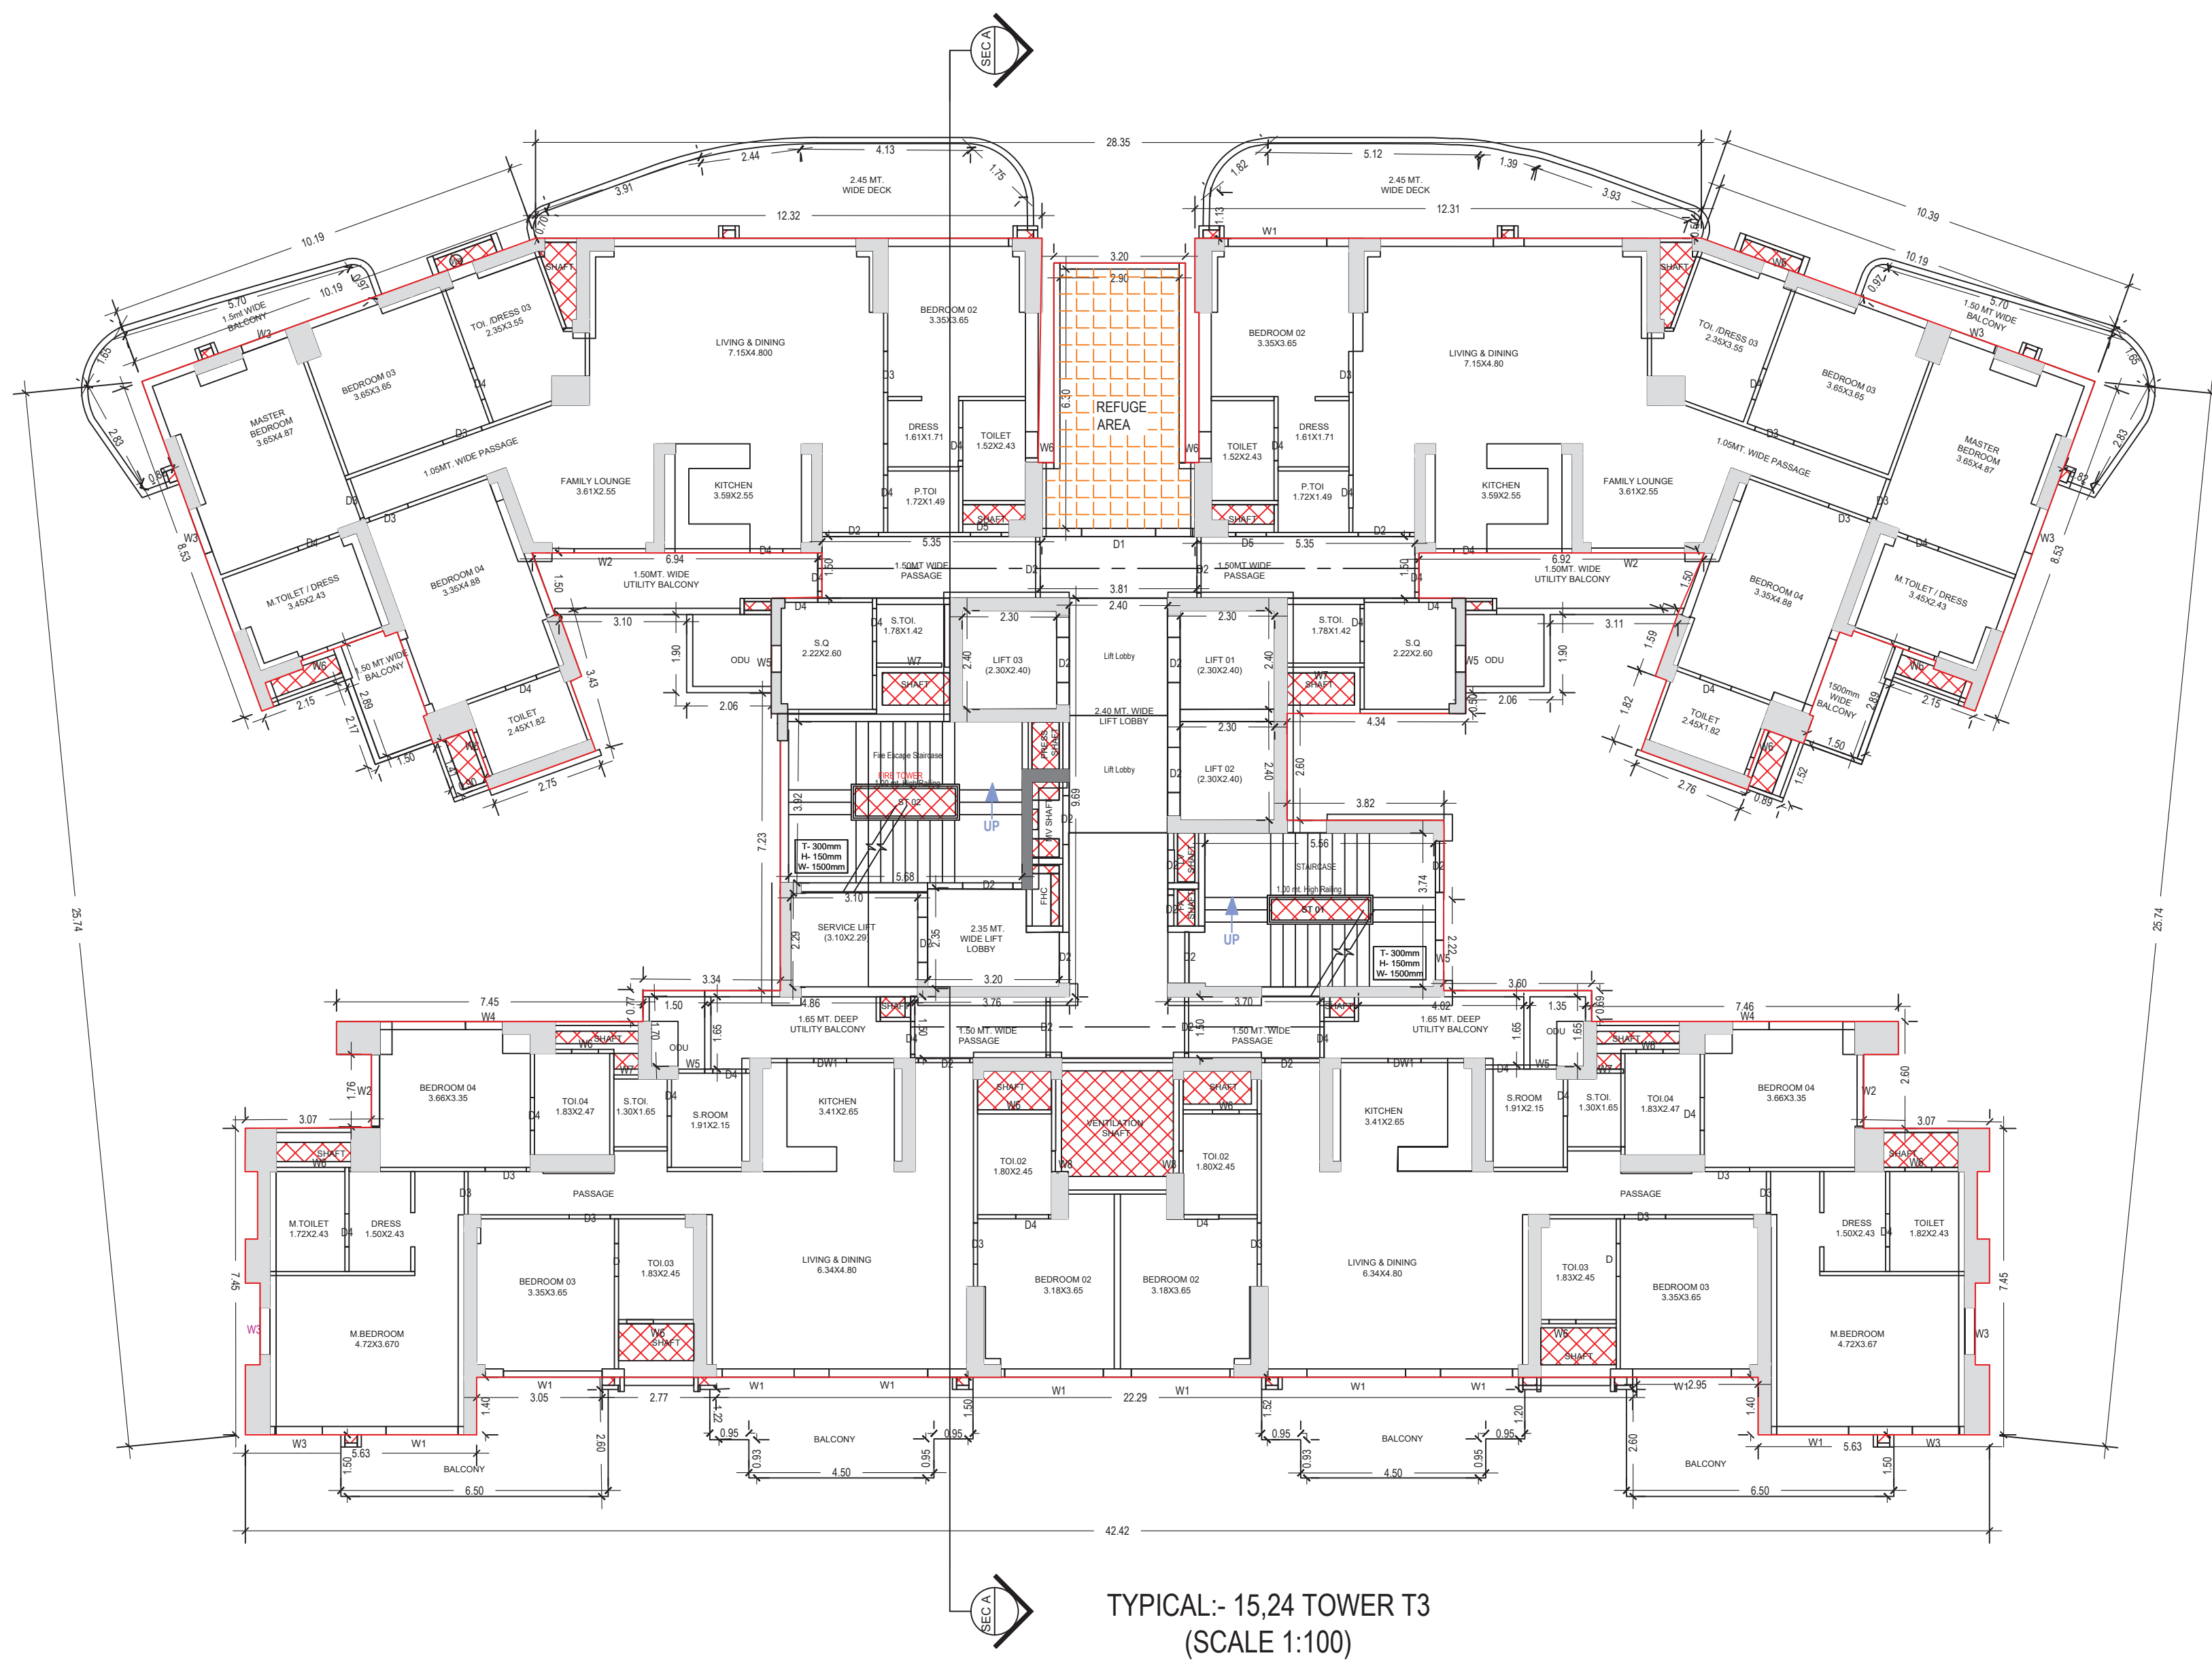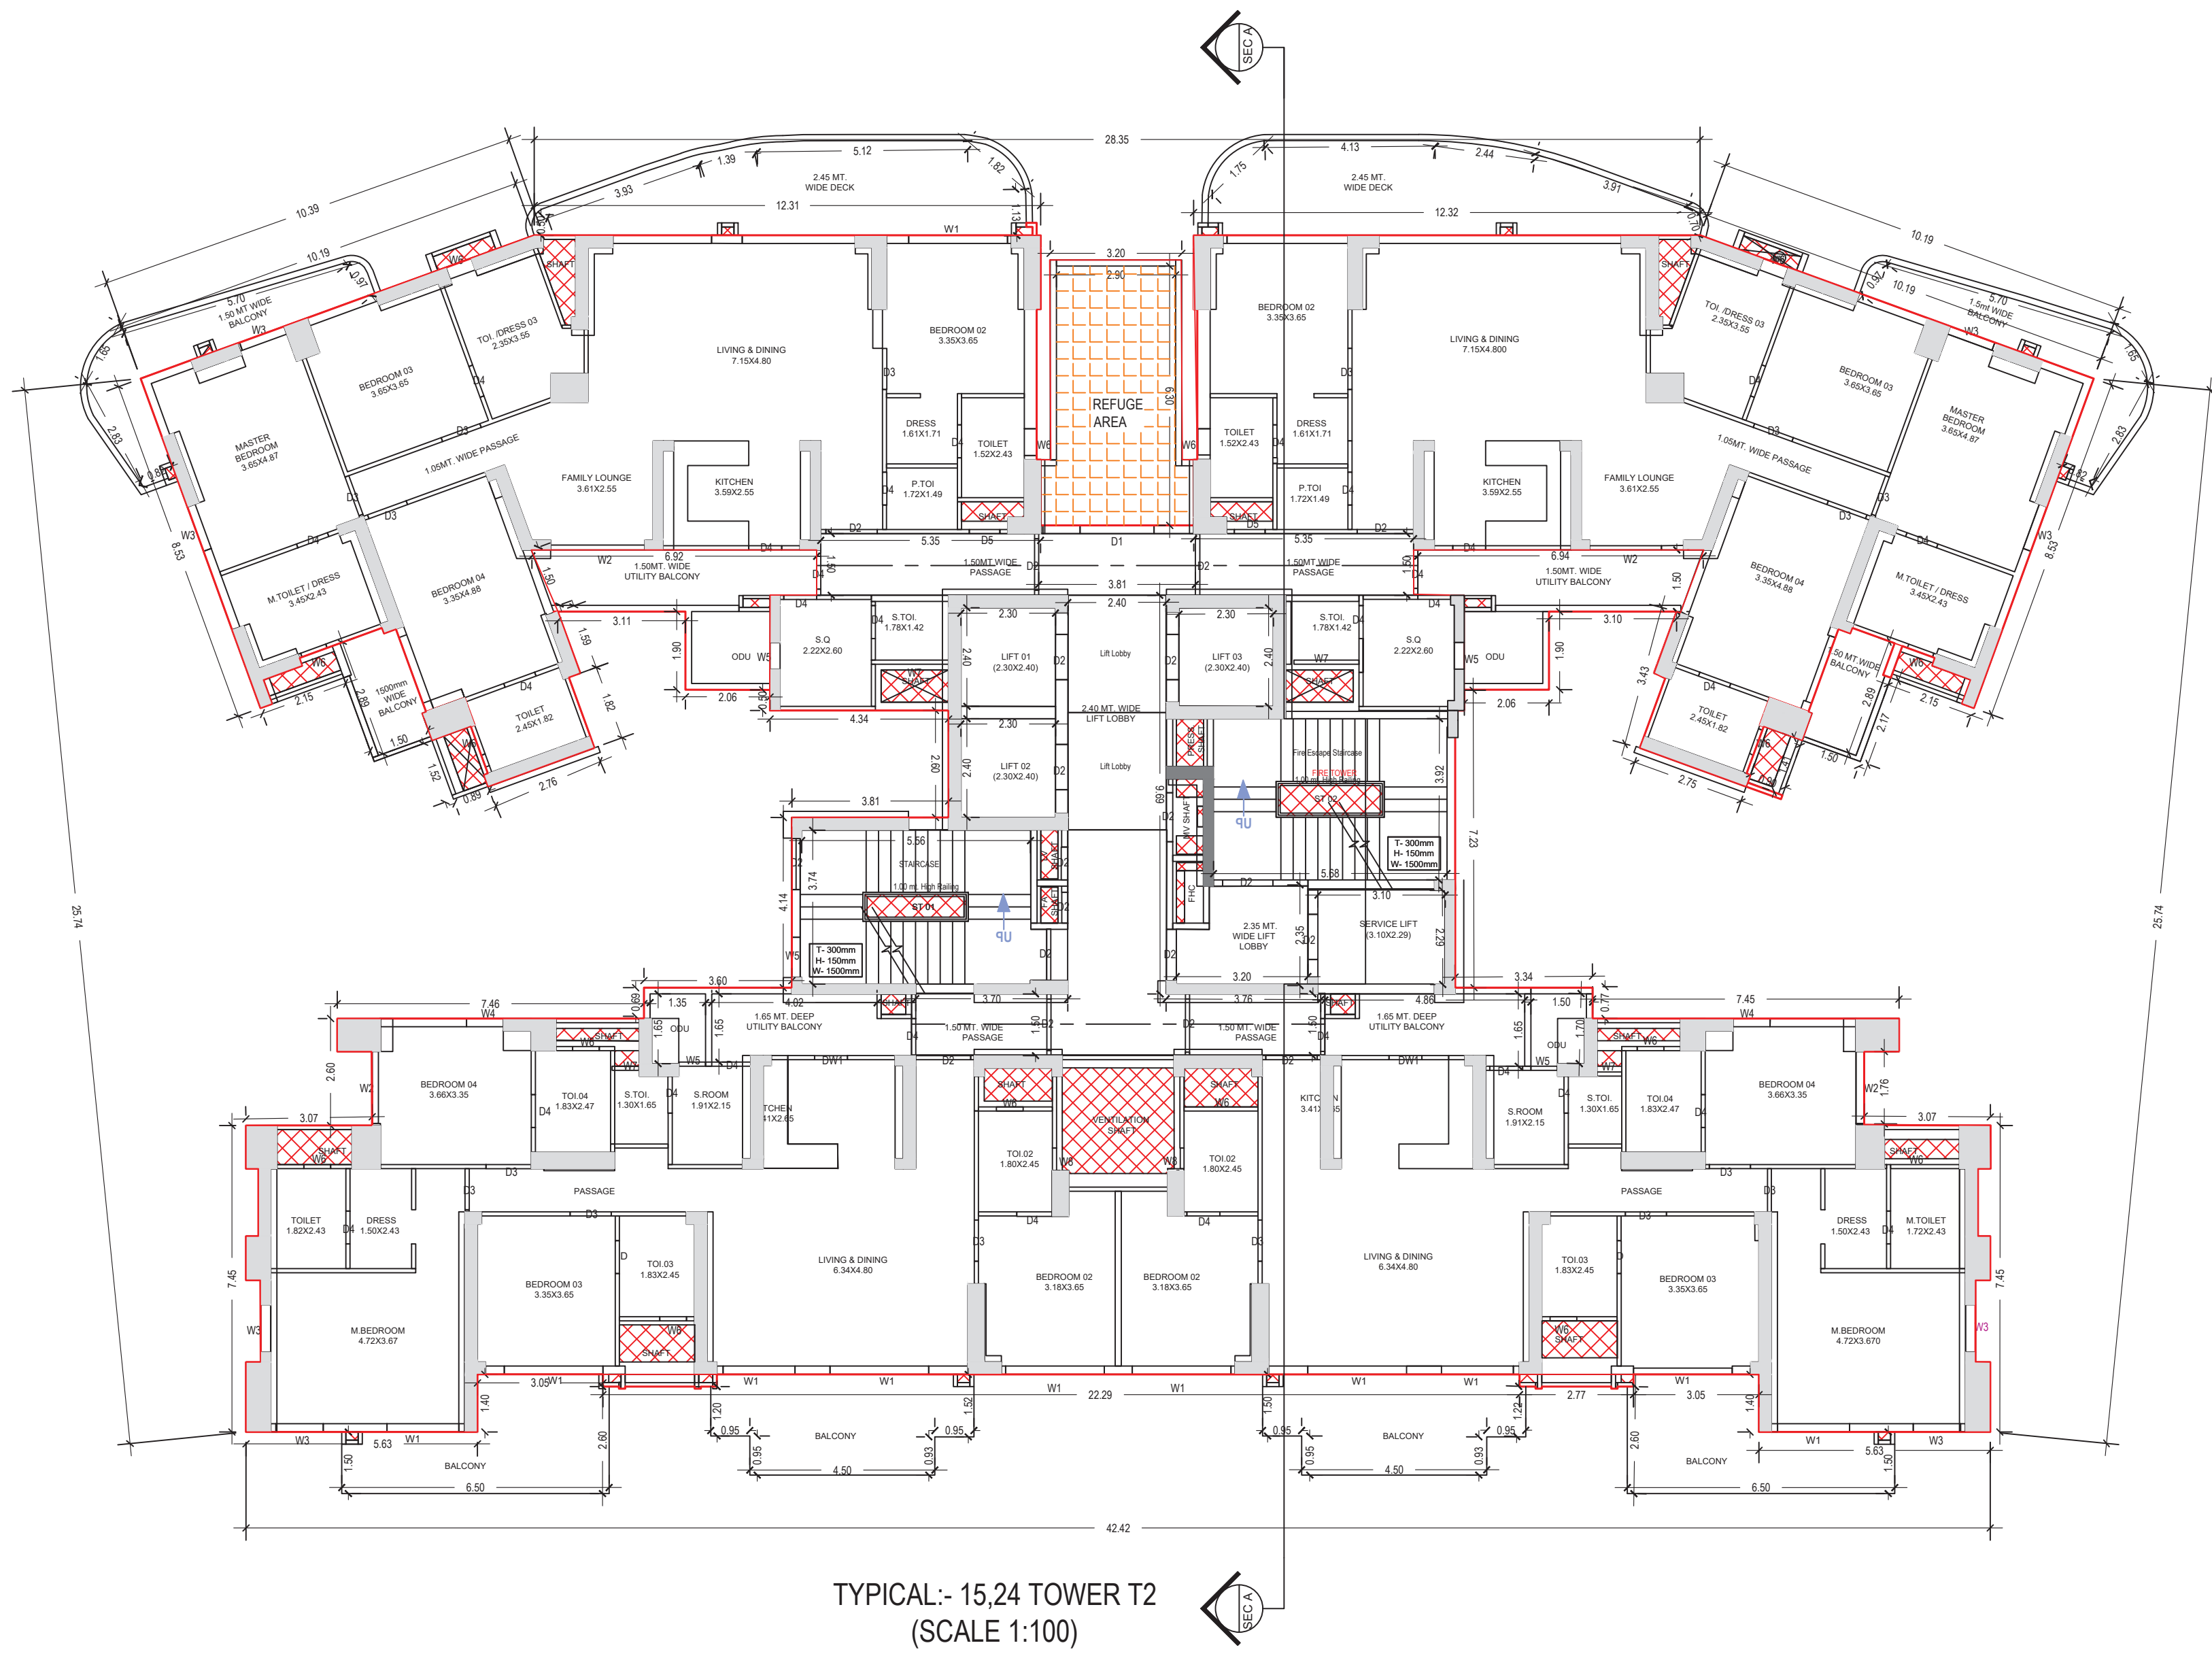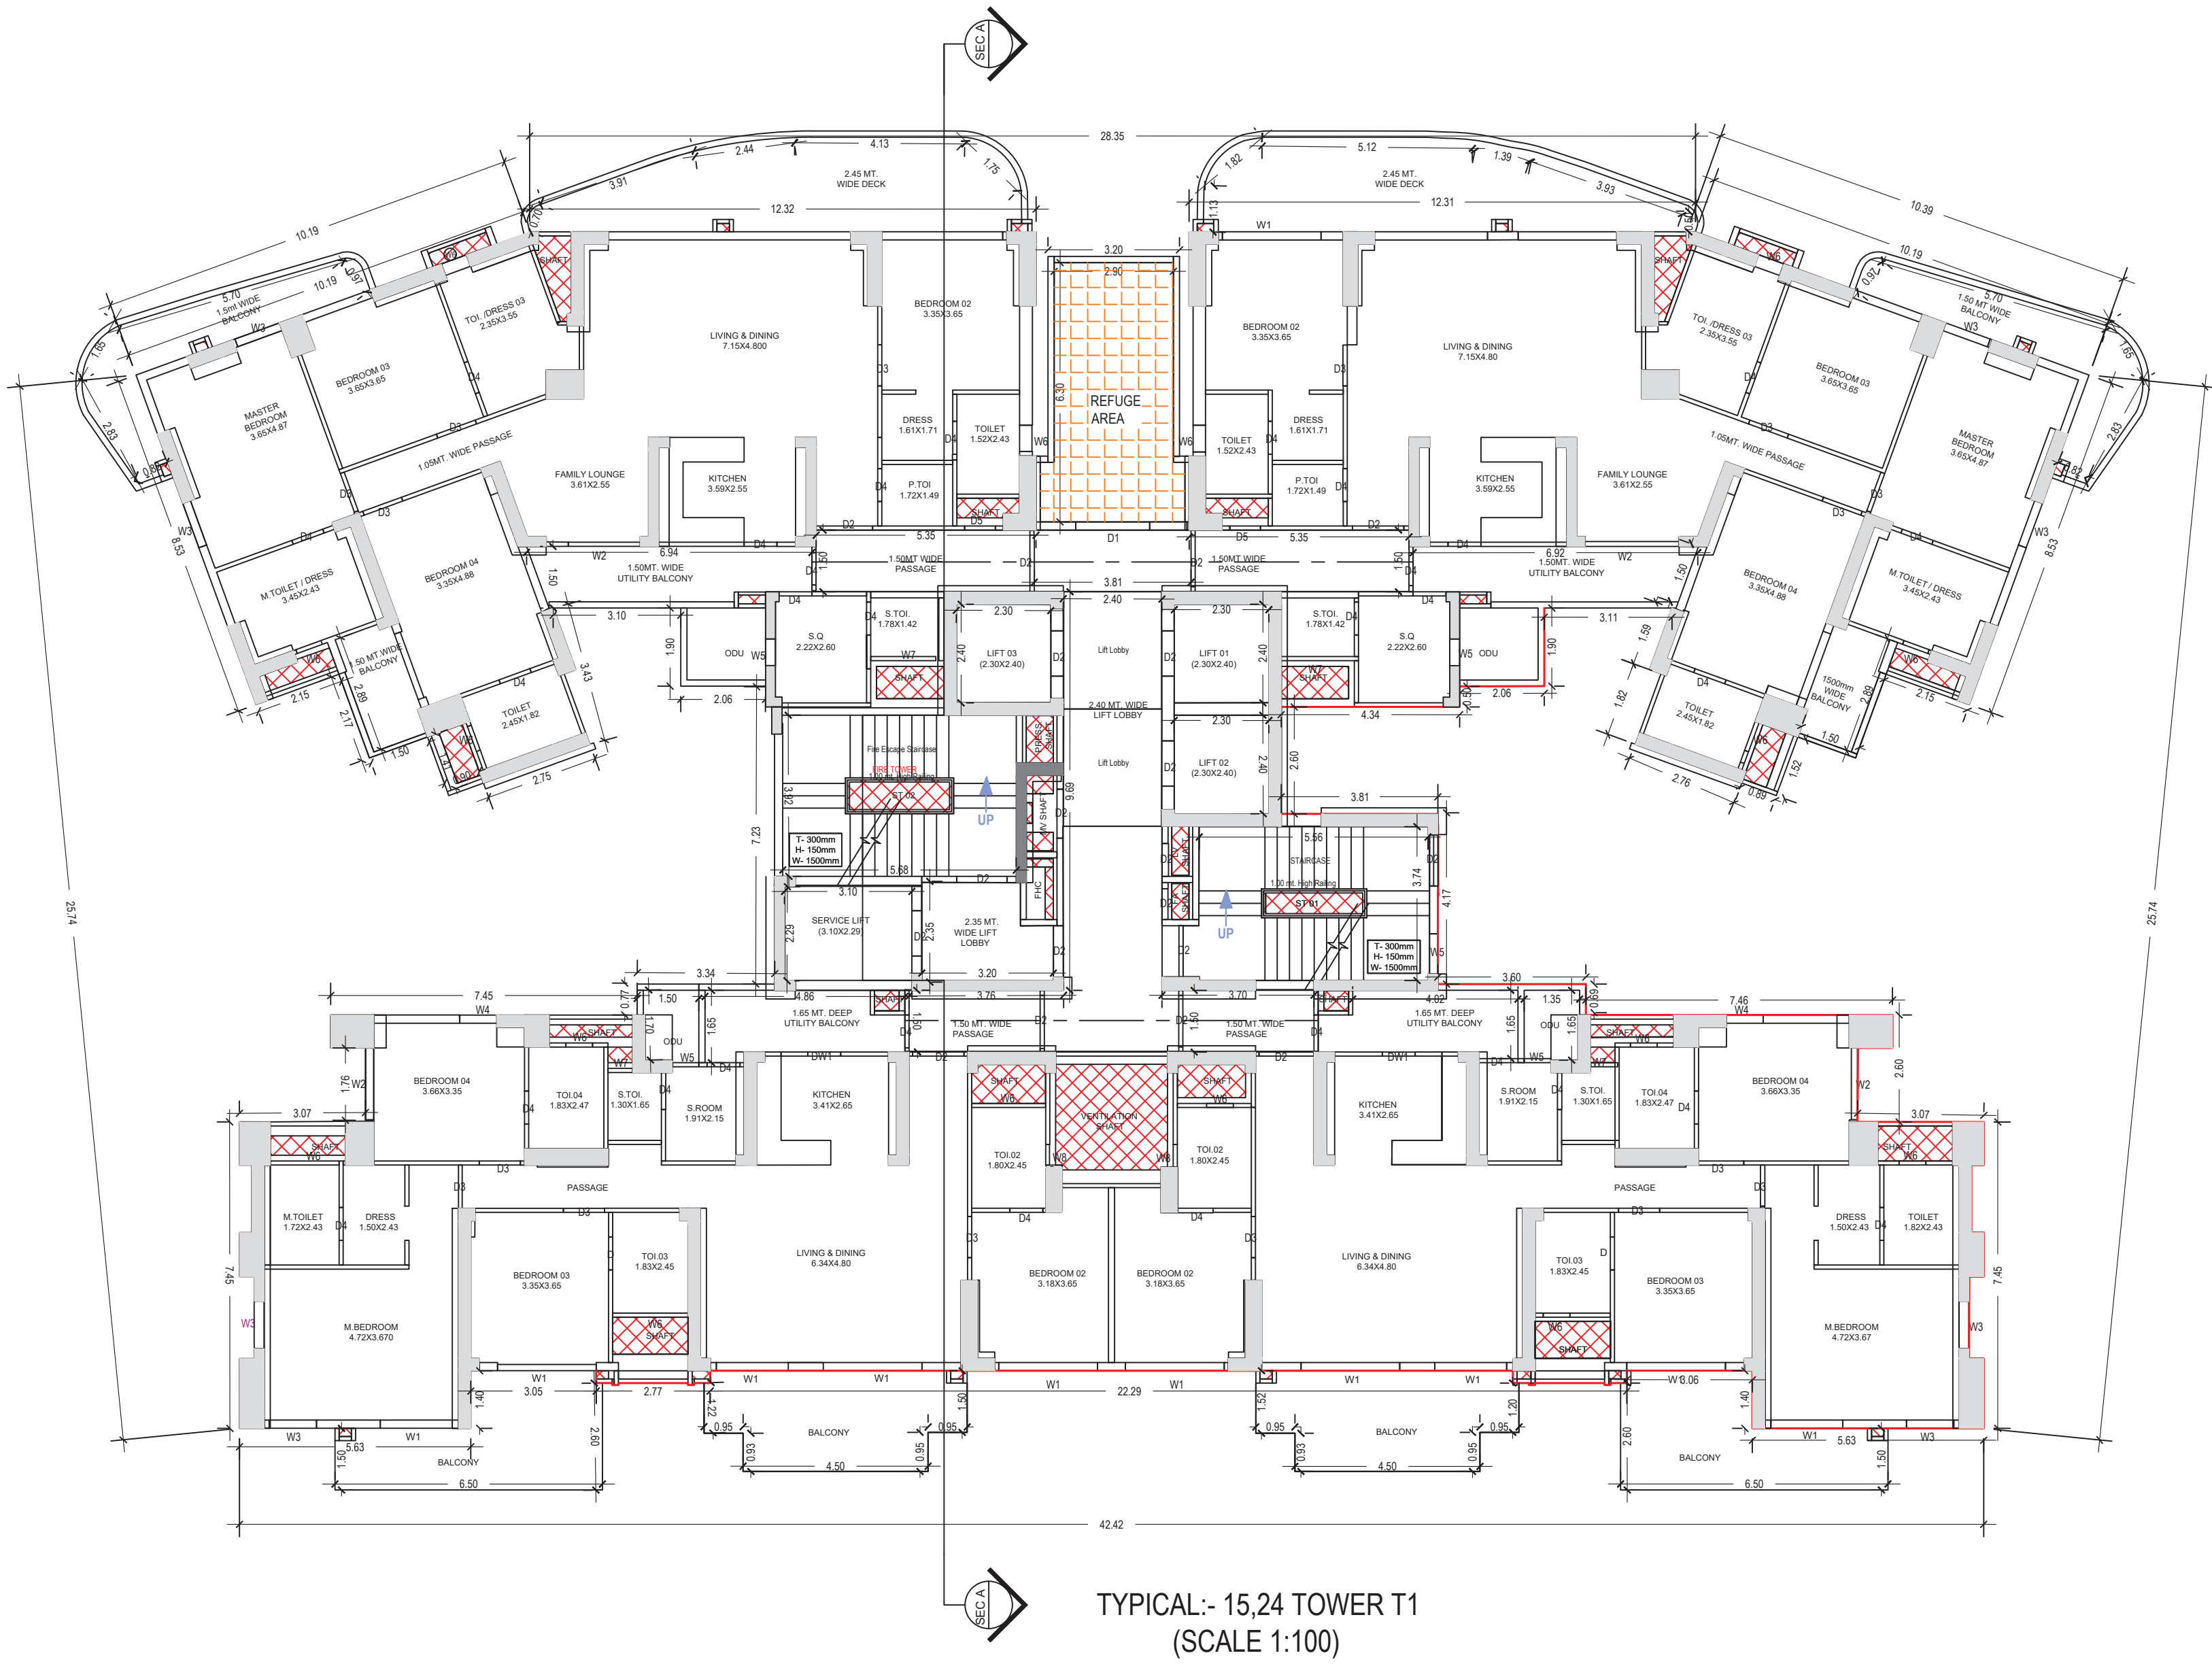

Note: - 1) This drawing is prepared as per the current prevailing Building Bye Laws.  
2) If Map sanctioned is used for purpose anything other than stated in application will lead to rejection of Map.

OWNER'S NAME AND SIGNATURE

M/s AAPL PROJECTS PRIVATE LIMITED AUTHORISED SIGNATORY  
PRAHALAD SINGH, thekutumb@gmail.com  
9310602222

ARCHITECT'S NAME AND SIGNATURE

Yash Singhal  
AM196169410052022

Signature valid

Ghaziabad Development Authority

Signature valid

Building Plan Application Number

GDA/BP/24-25/1237

Sanctioned On

02 Jan 2025

Valid Till

26 Nov 2032

Approved By

Arvind Kumar (Chief Architect and Town Planner)

Examined By

Vijay Singh Chauhan (Junior engineer)



Pawan Gupta (Assistant Engineer)

Arvind Kumar (Town Planner/ Executive engineer)


Arvind Kumar (Chief Architect and Town Planner)

Rajesh Kumar Singh (Secretary)


Atul Vats (Vice Chairman)

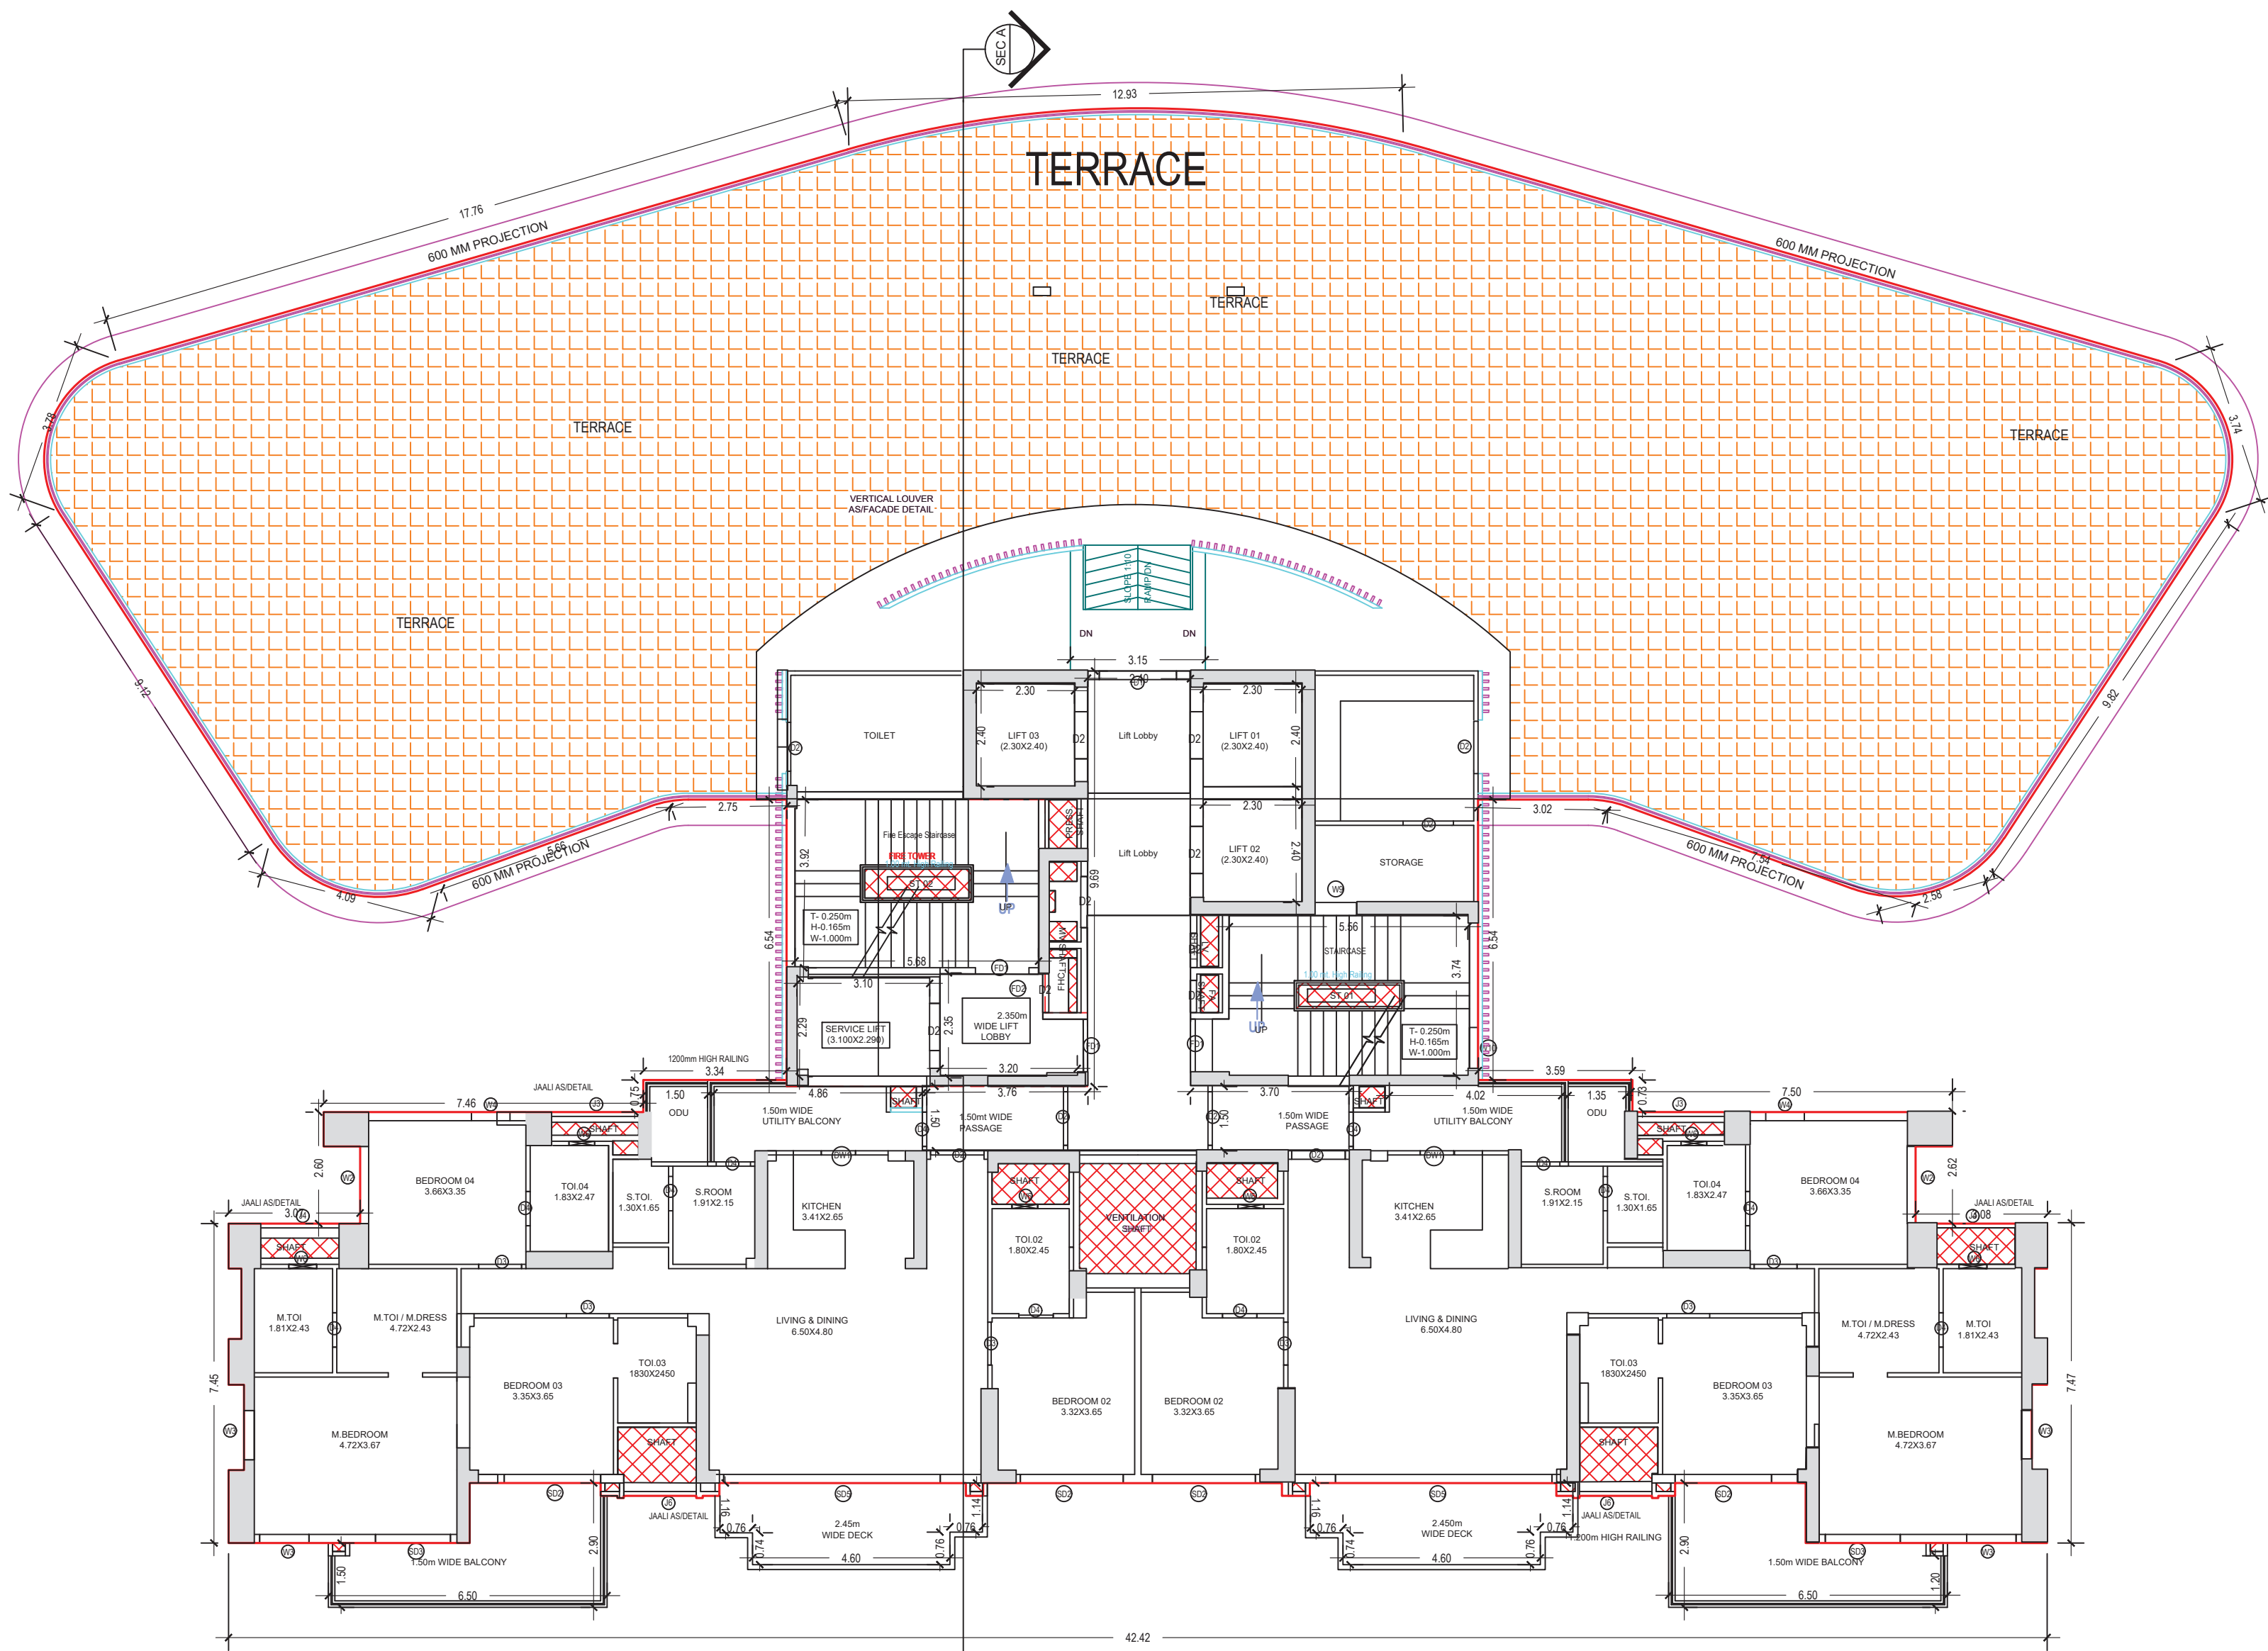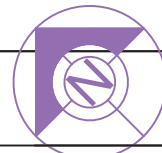


TYPICAL:- TWENTY SEVENTH FLOOR PLAN TOWER T1  
(SCALE 1:100)

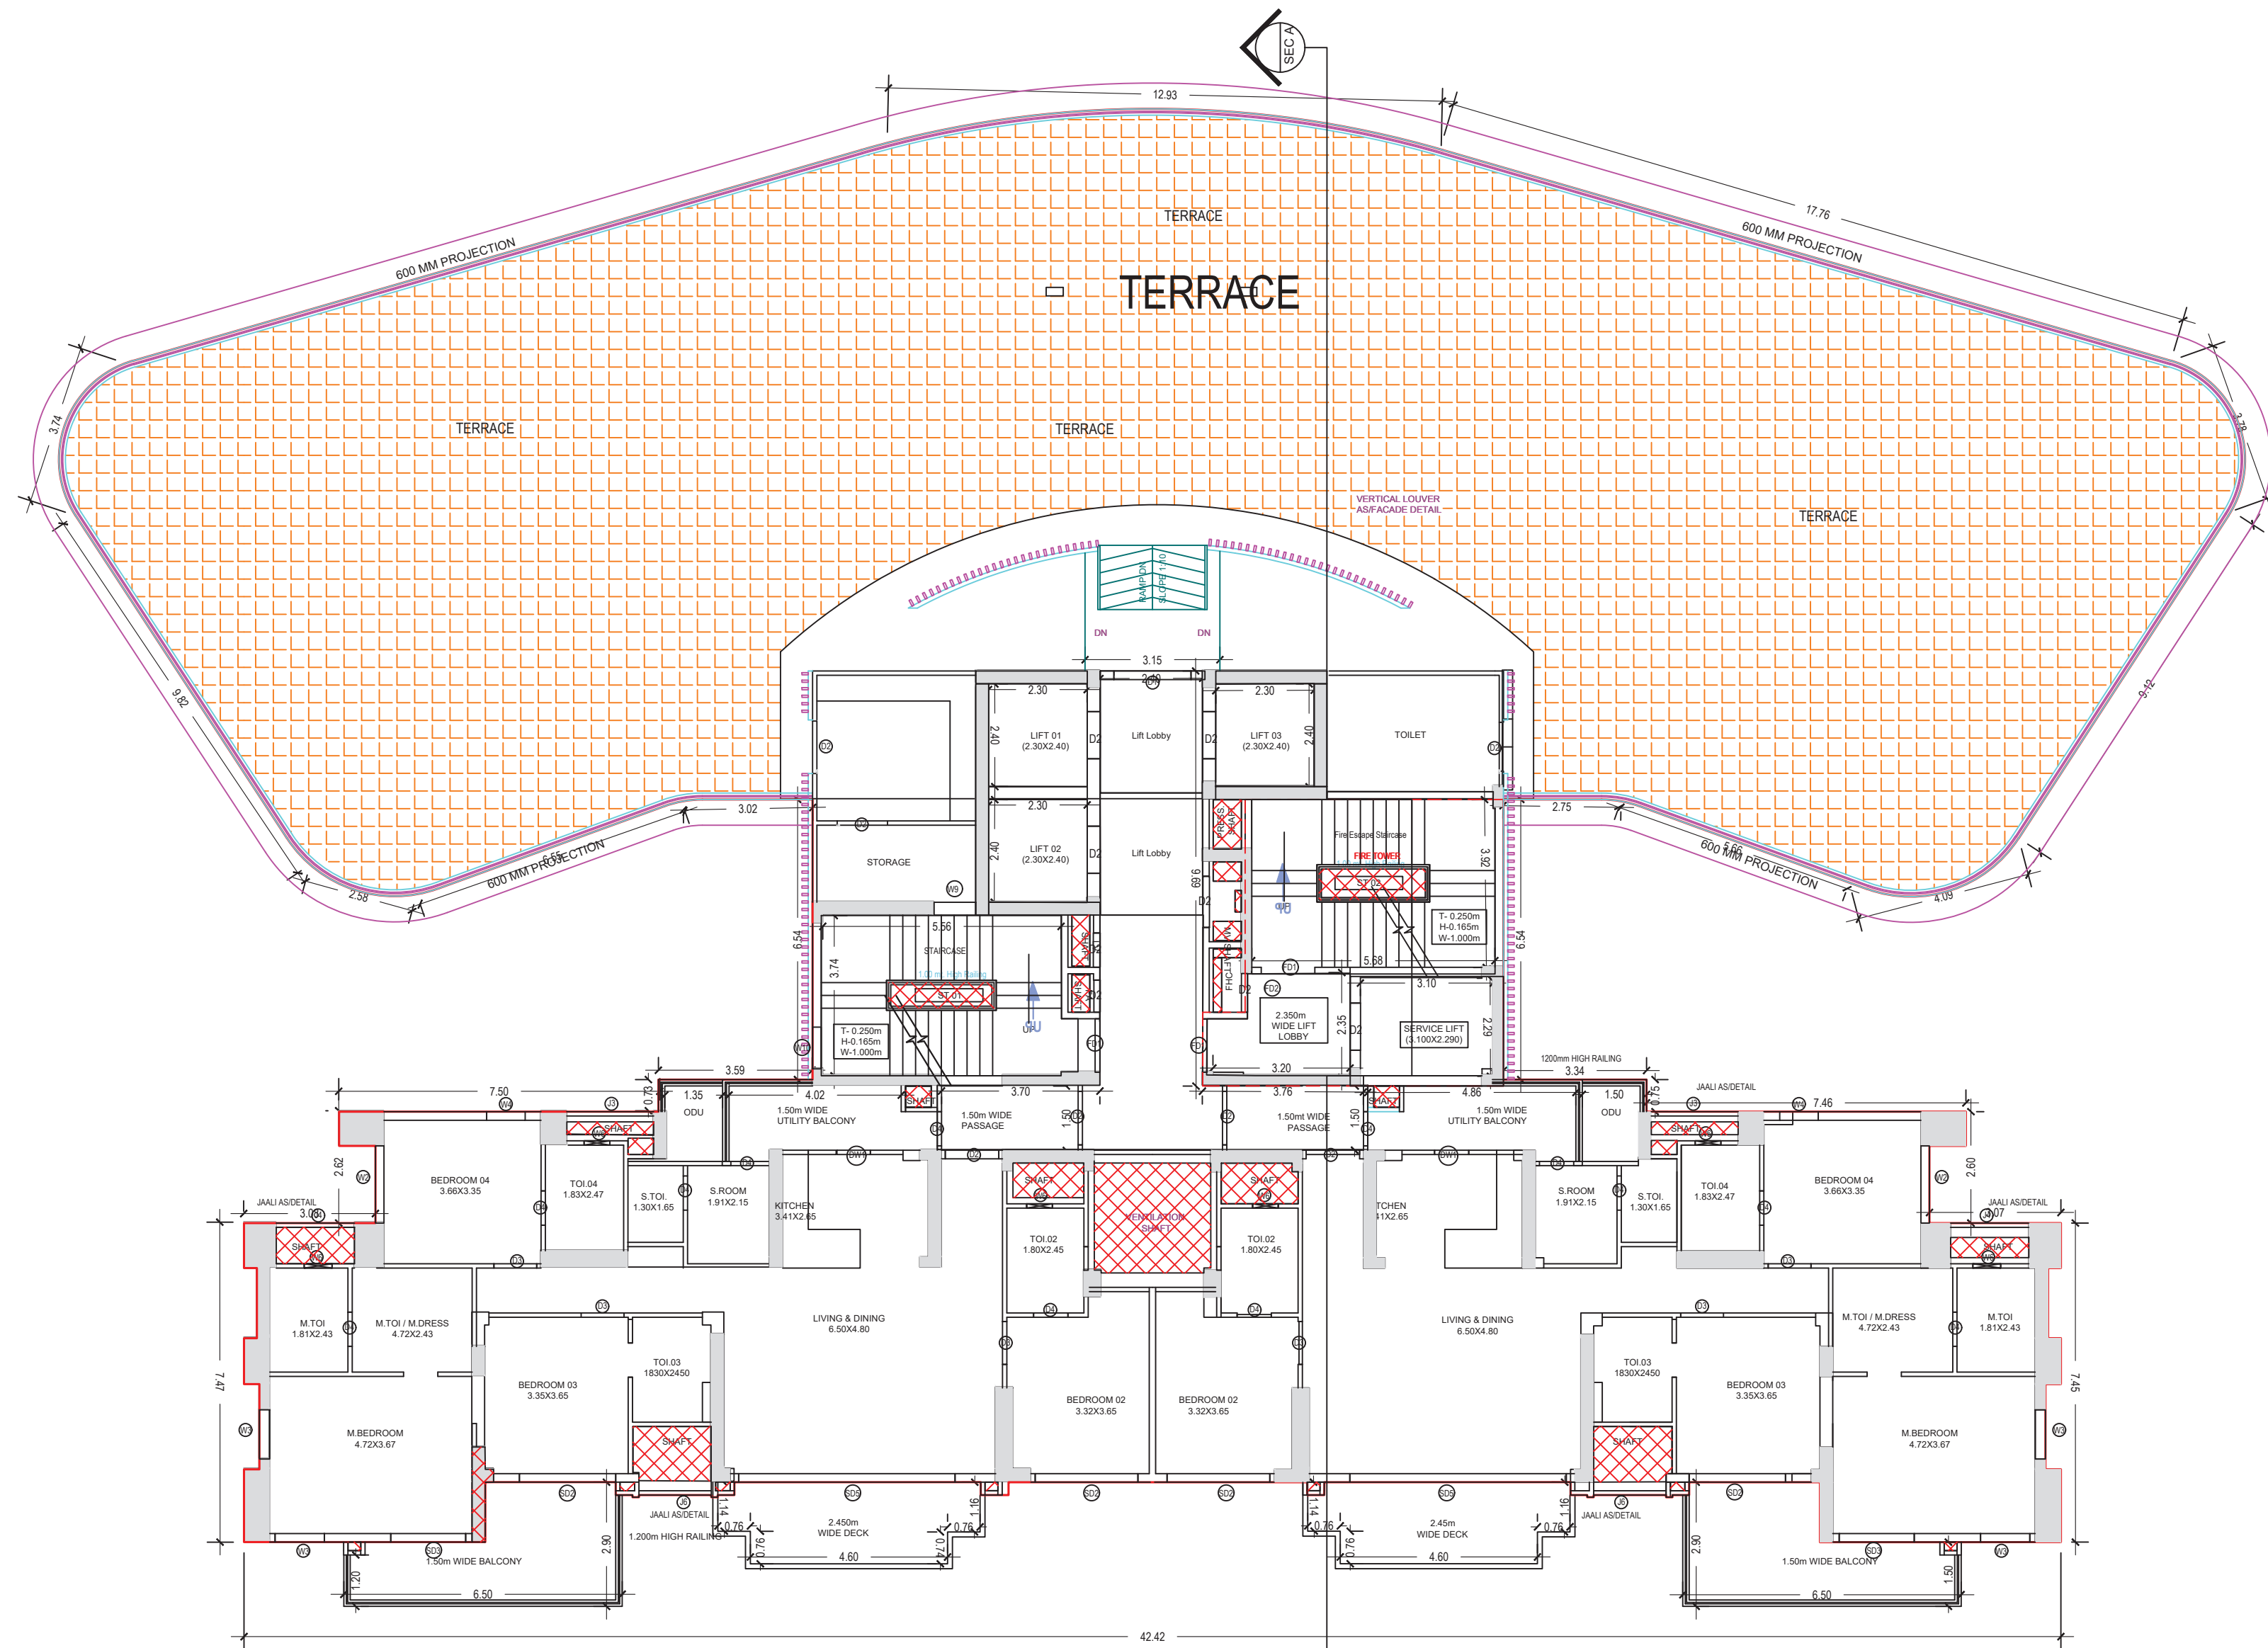

TYPICAL:- TWENTY SEVENTH FLOOR PLAN TOWER T2  
(SCALE 1:100)

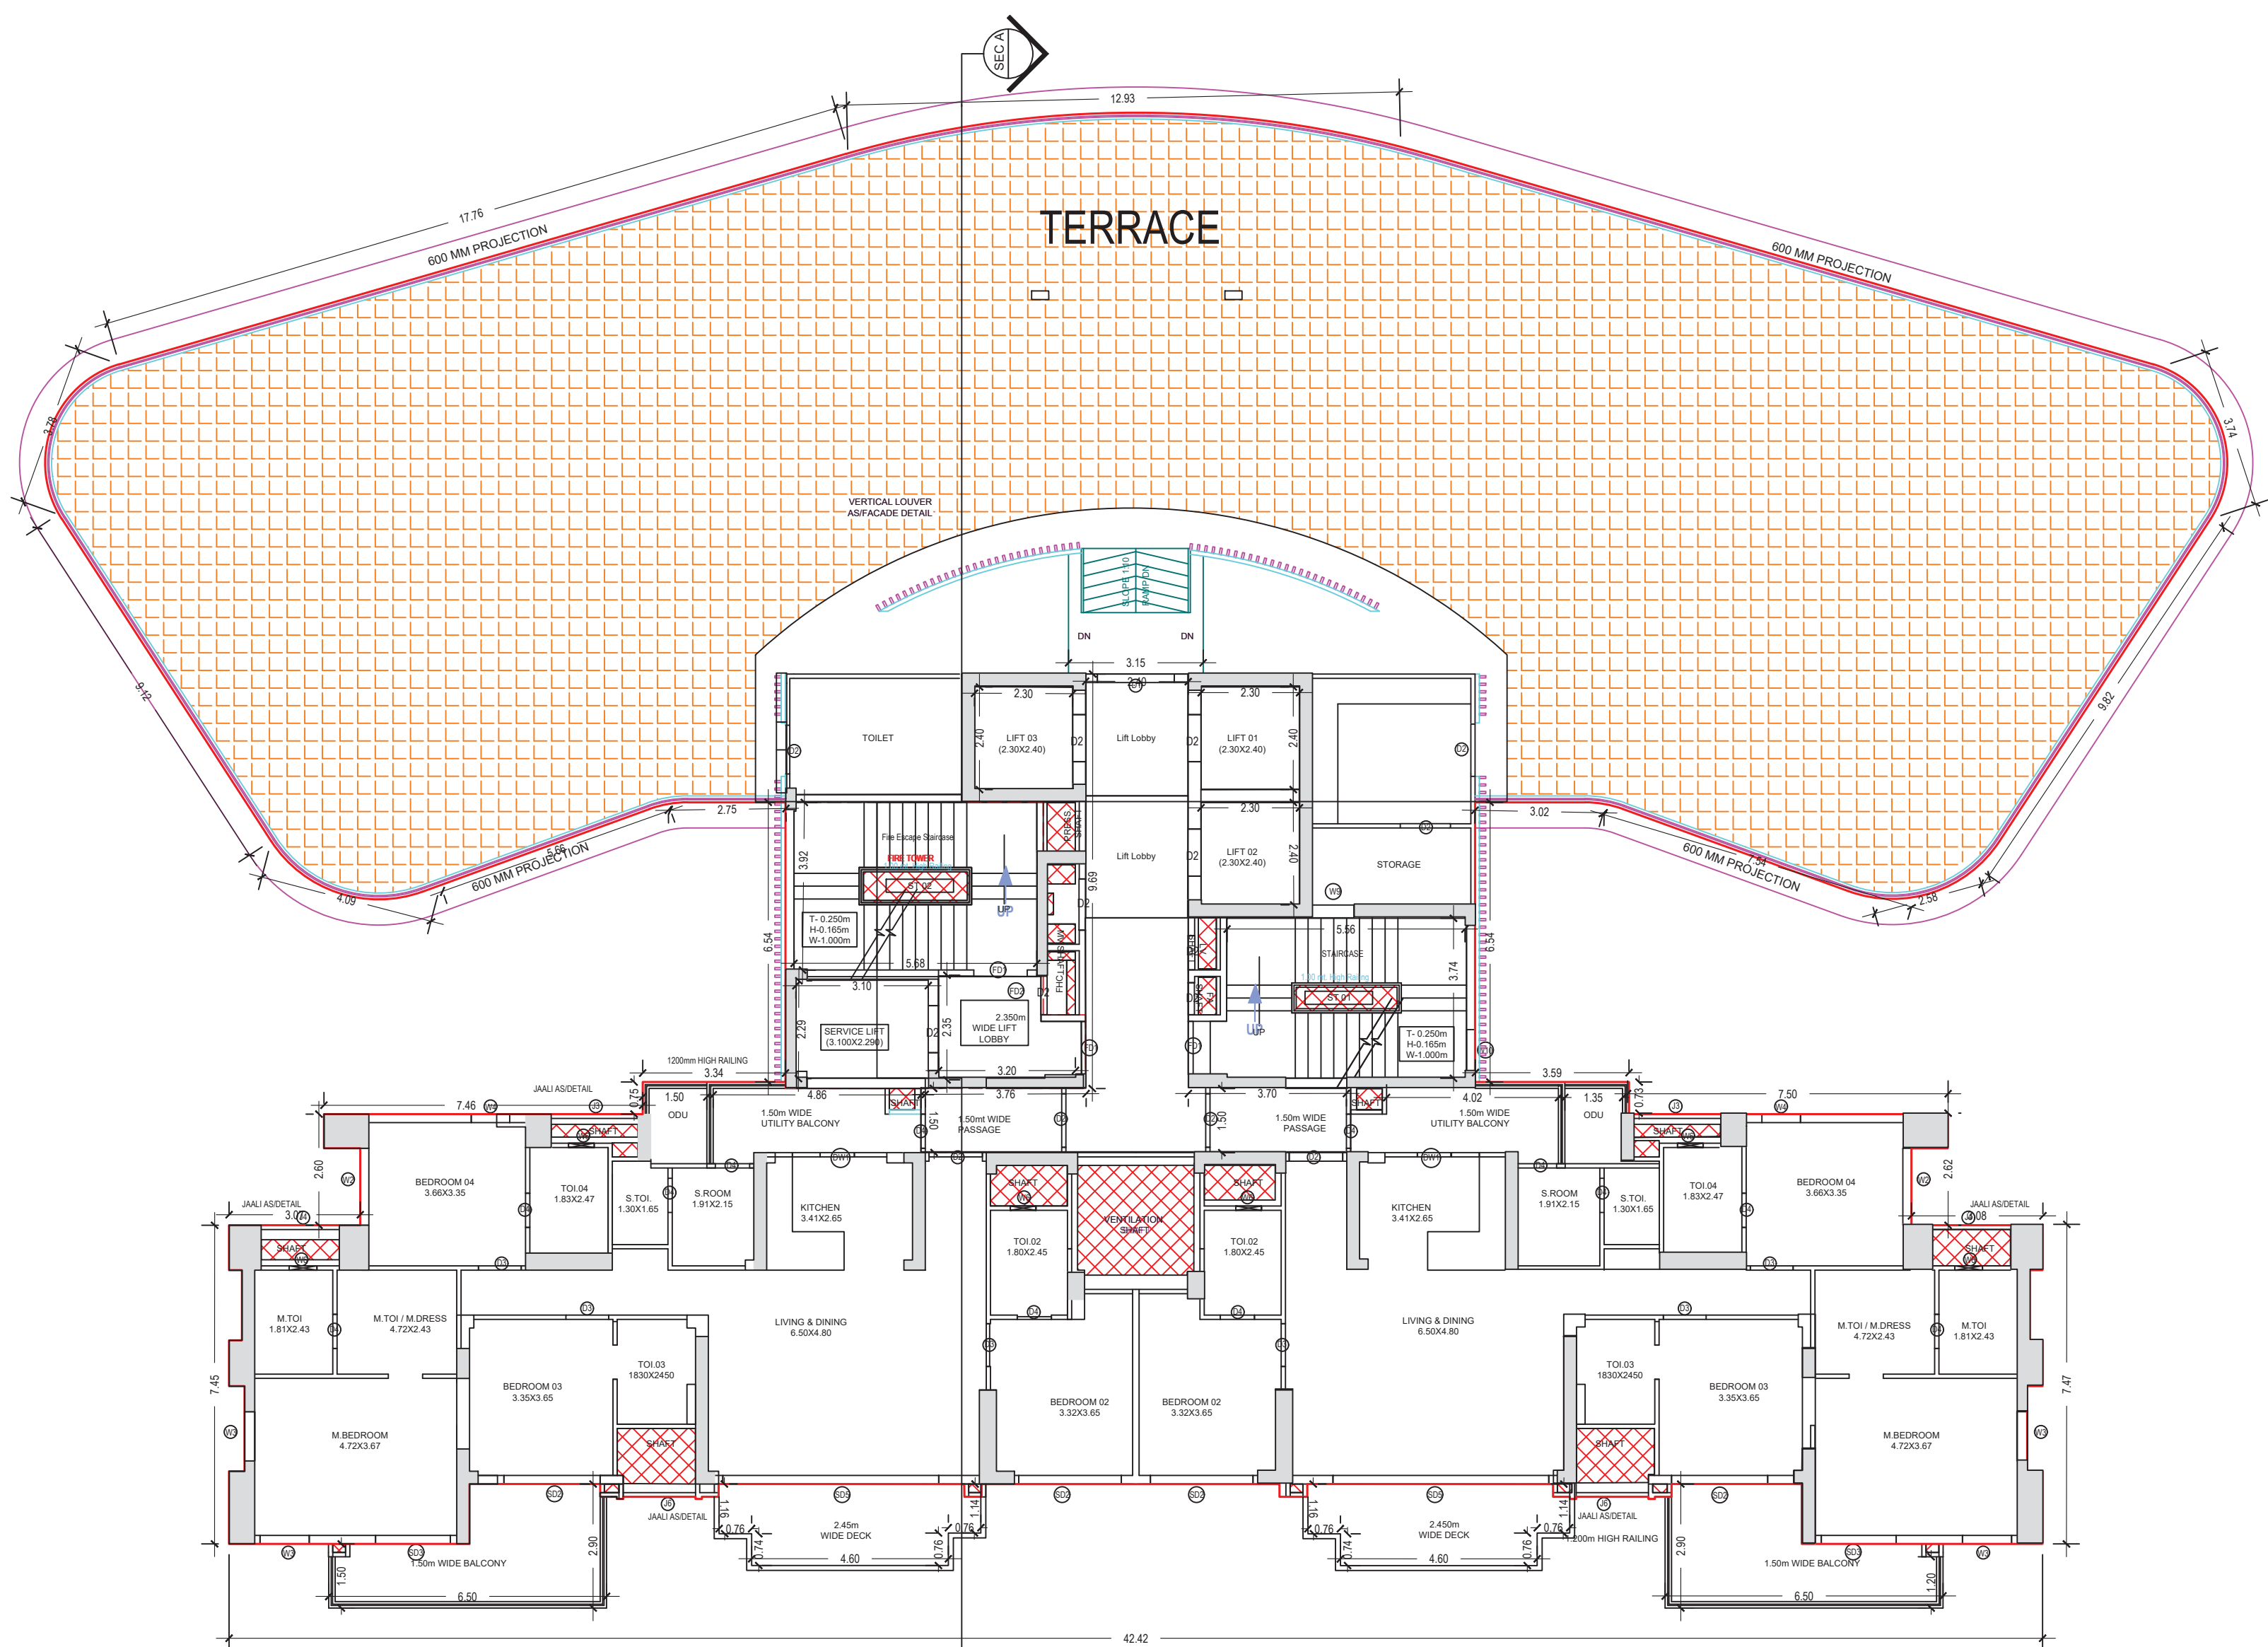

TYPICAL:- TWENTY SEVENTH FLOOR PLAN TOWER T3  
(SCALE 1:100)

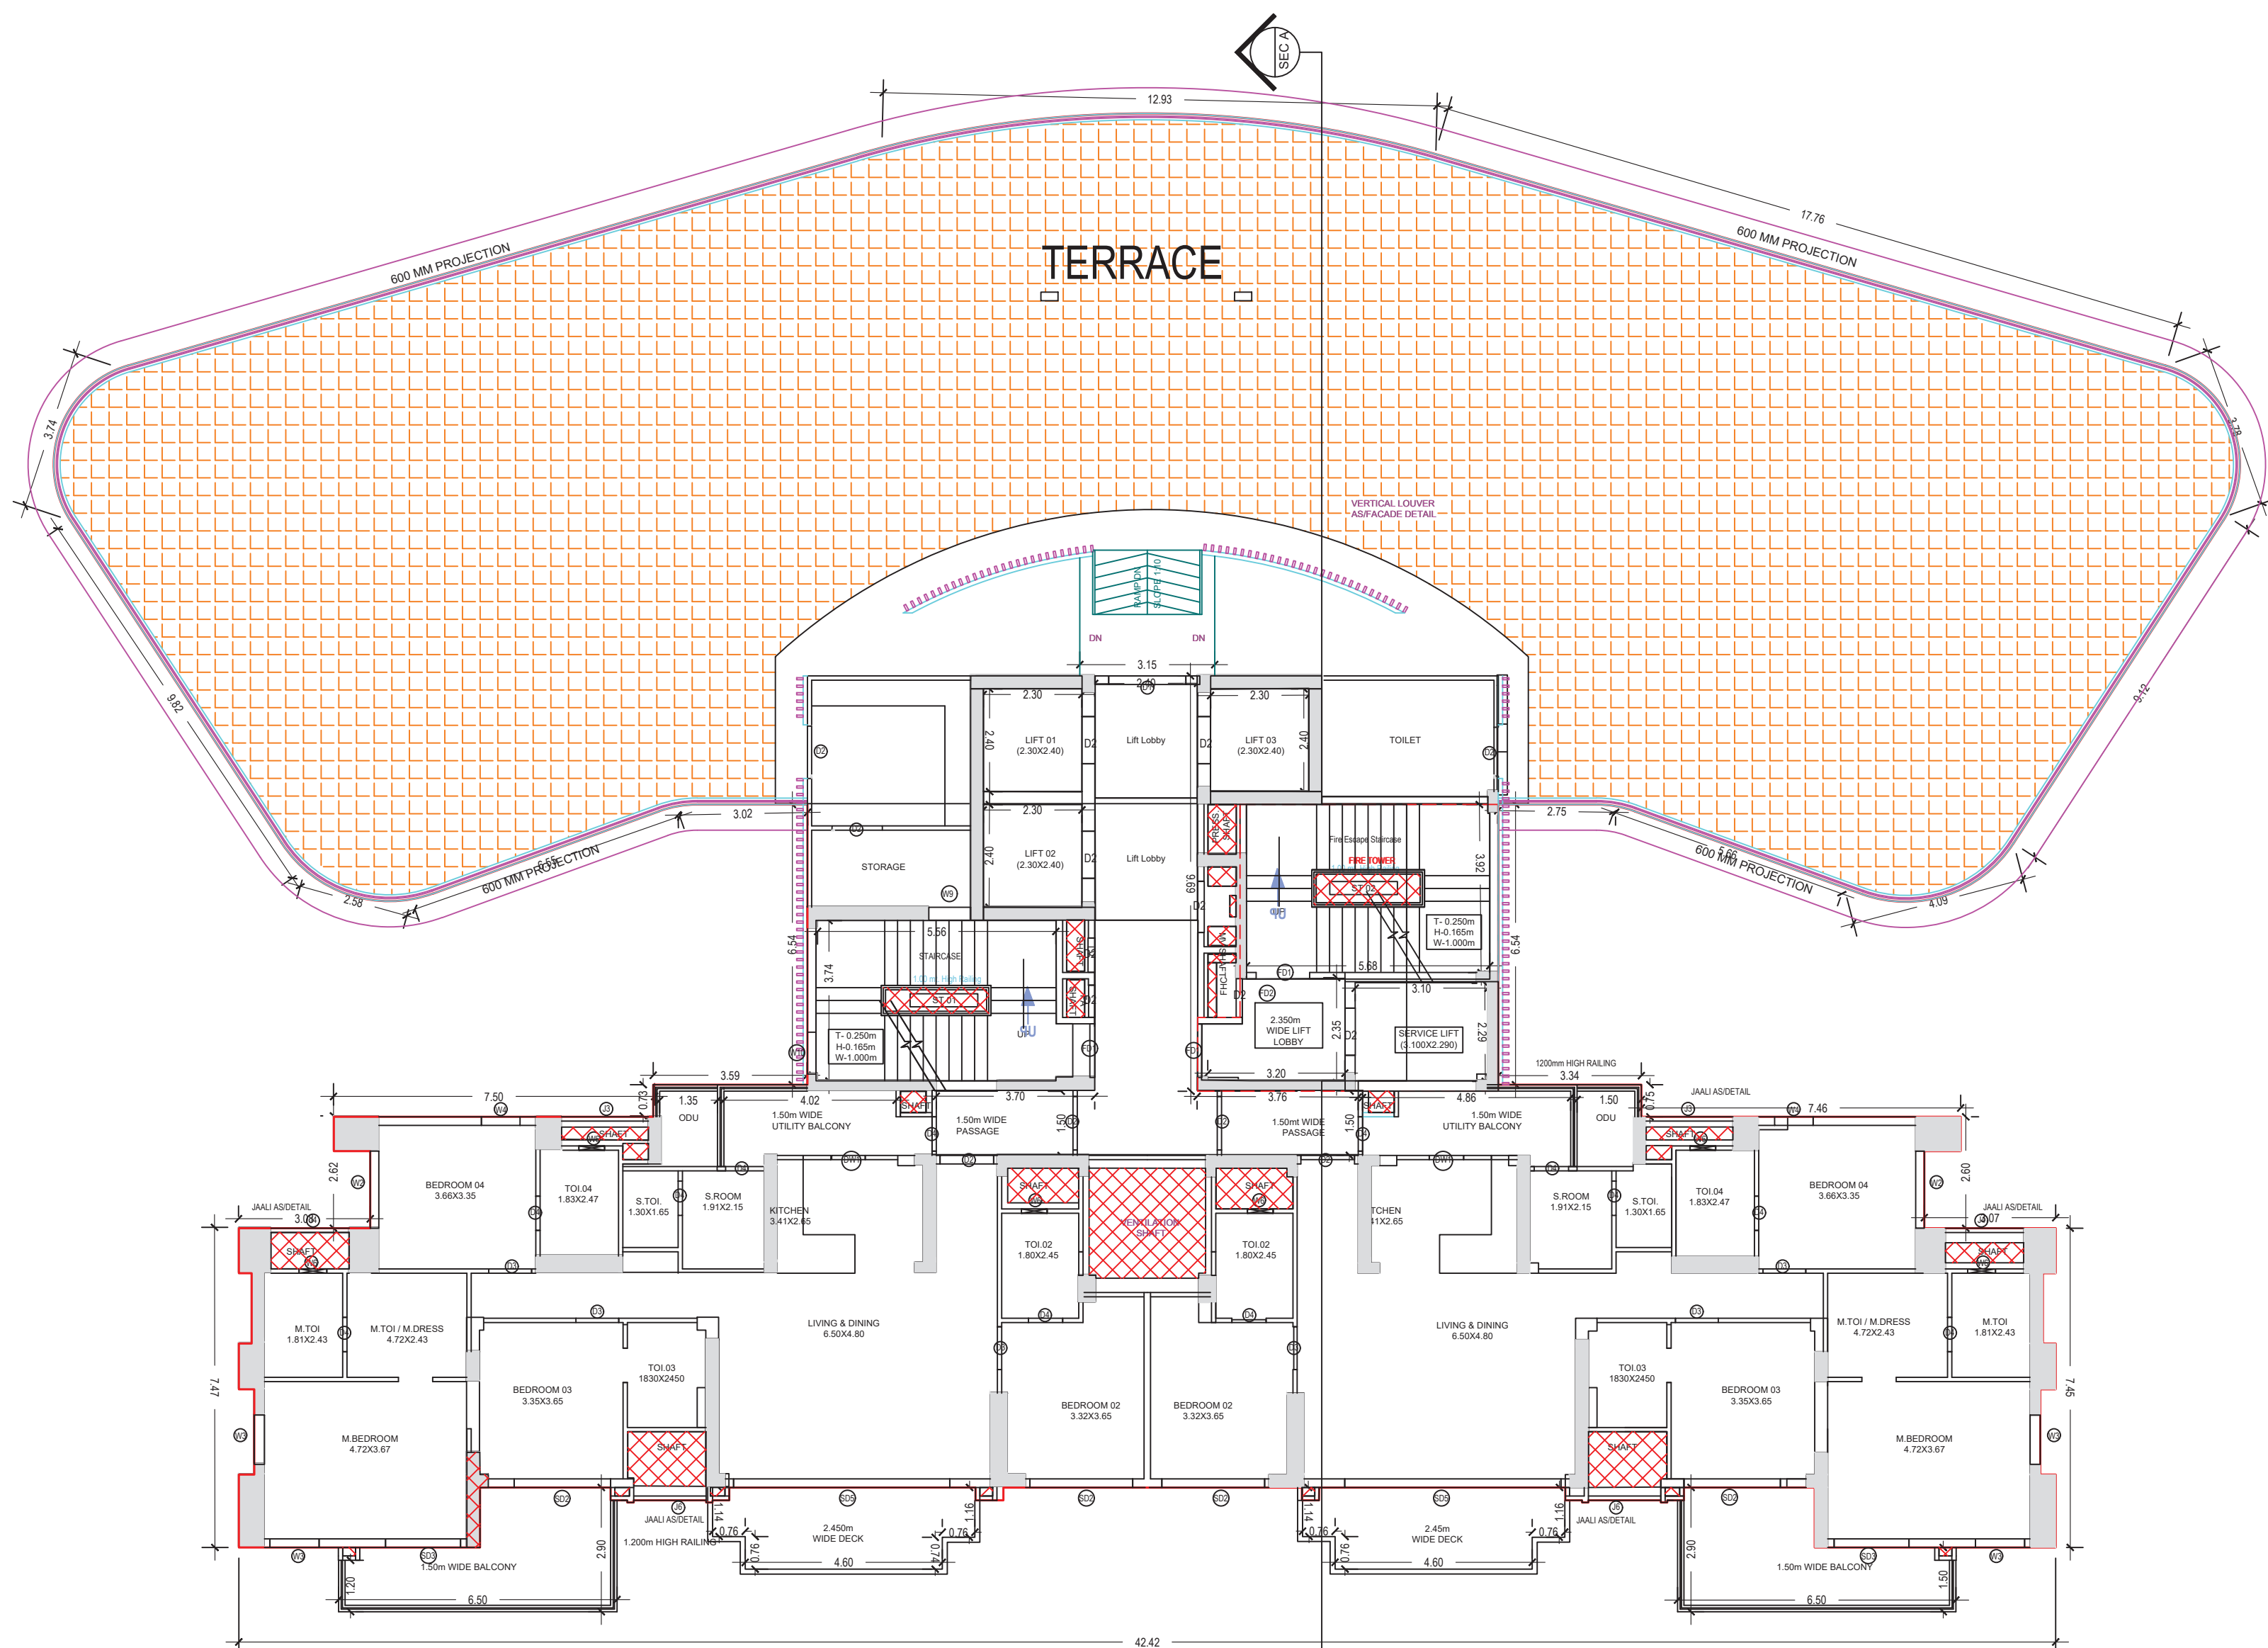






TYPICAL:- TWENTY SEVENTH FLOOR PLAN TOWER T4  
(SCALE 1:100)

Note: - 1) This drawing is prepared as per the current prevailing Building Bye Laws.  
2) If Map sanctioned is used for purpose anything other than stated in application will lead to rejection of Map.

ISO\_A0\_(841.00\_x\_1189.00\_MM)

|                        |          |                   |           |
|------------------------|----------|-------------------|-----------|
| Total Plot Area :-     | 22576.63 | Total FAR Area :- | 88880.48  |
| Total Coverage Area :- | 8746.80  | Total BUA Area :- | 154279.74 |

|   |                                                                    |
|---|--------------------------------------------------------------------|
| OWNER'S NAME AND SIGNATURE<br>M/s AAPL PROJECTS PRIVATE LIMITED AUTHORISED SIGNATORY<br>PRAHALAD SINGH, thekutumb@ganewalesocialegroup.com<br>9310602222 |                                                                    |
| ARCHITECT'S NAME AND SIGN<br>Yash Singhal<br>AM196169410052022                                                                                           | INEER<br>For AAPL Projects Private Limited<br>Authorized Signatory |
| Signature valid<br>Digitally signed by Yash Singhal<br>DN: cn=Yash Singhal, o=Engineer                                                                   | Ghaziabad Development Authority                                    |
|   |                                                                    |
| Signature valid<br>Digitally signed by Arvind Kumar<br>DN: cn=Arvind Kumar, o=Engineer                                                                   |                                                                    |
| Building Plan Application Number<br>GDA/BP/24-25/1237   |                                                                    |
| Sanctioned On<br>02 Jan 2025   |                                                                    |
| Valid Till<br>26 Nov 2032   |                                                                    |
| Approved By<br>Arvind Kumar (Chief Architect and Town Planner)                                                                                           |                                                                    |
| Examined By<br>Vijay Singh Chauhan (Junior engineer)   |                                                                    |
| Pawan Gupta (Assistant Engineer)   |                                                                    |
| Arvind Kumar (Town Planner/ Executive engineer)   |                                                                    |
| Arvind Kumar (Chief Architect and Town Planner)   |                                                                    |
| Rajesh Kumar Singh (Secretary)   |                                                                    |
| Atul Vats (Vice Chairman)   |                                                                    |

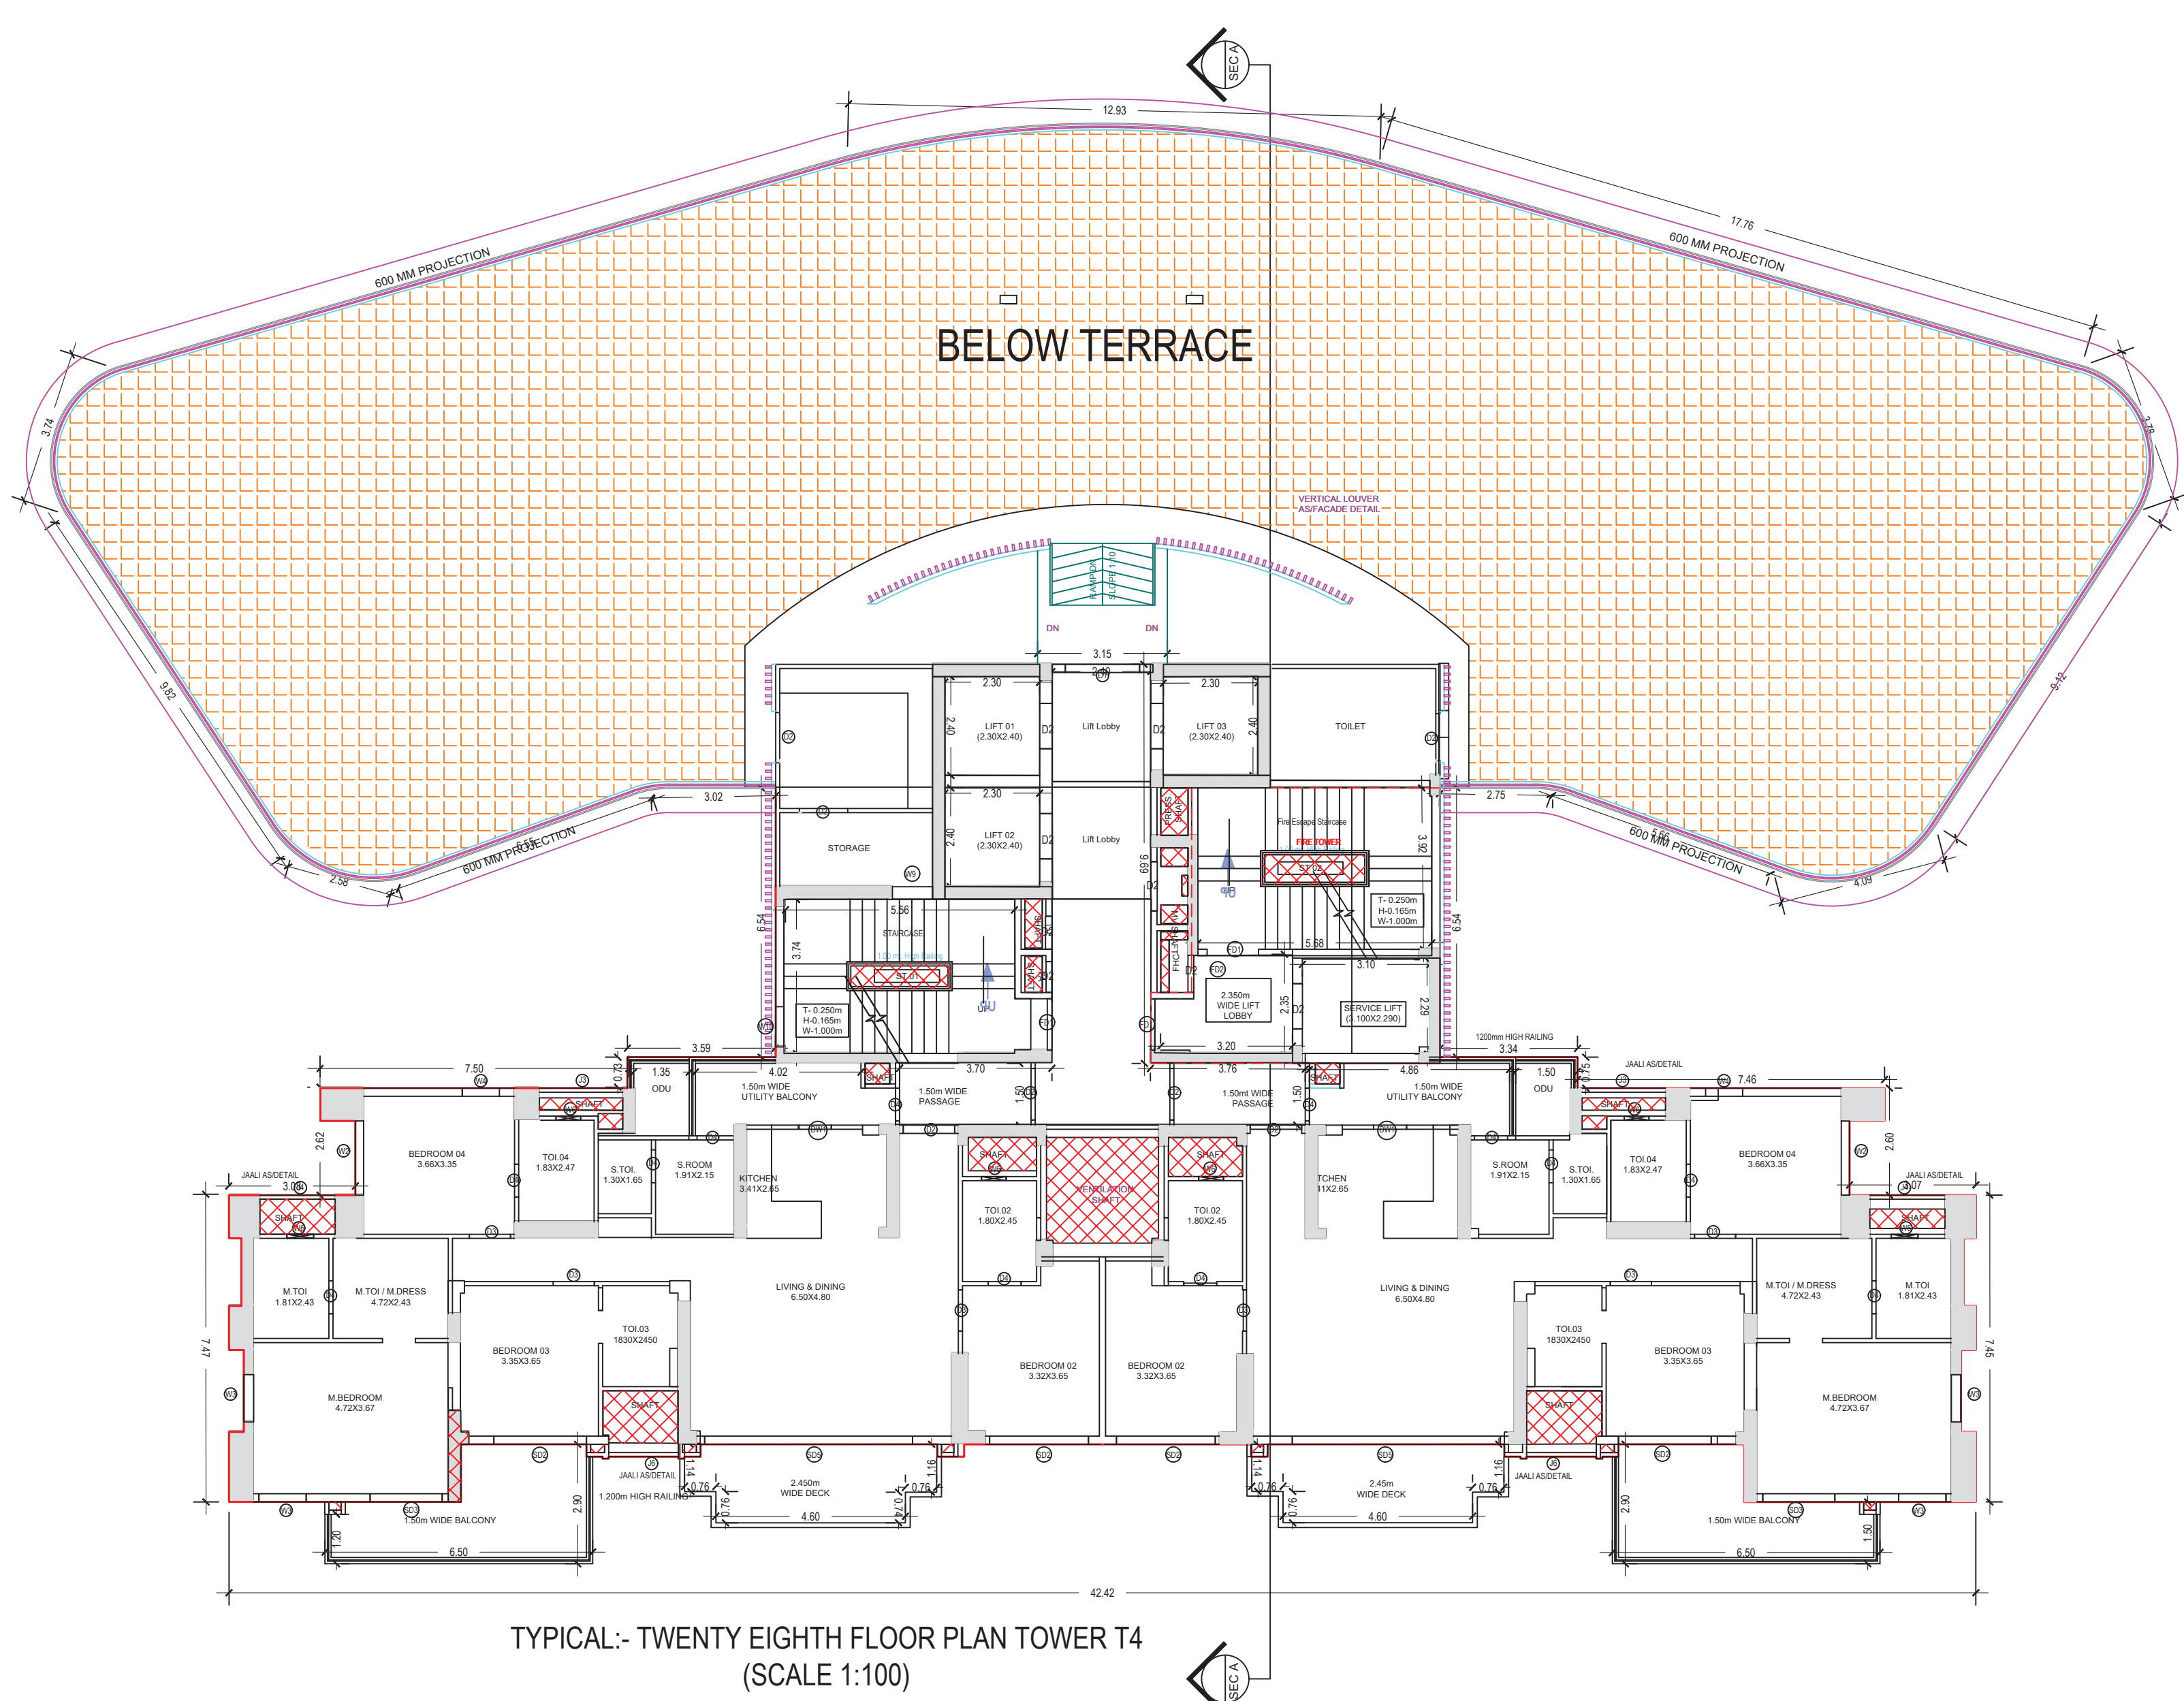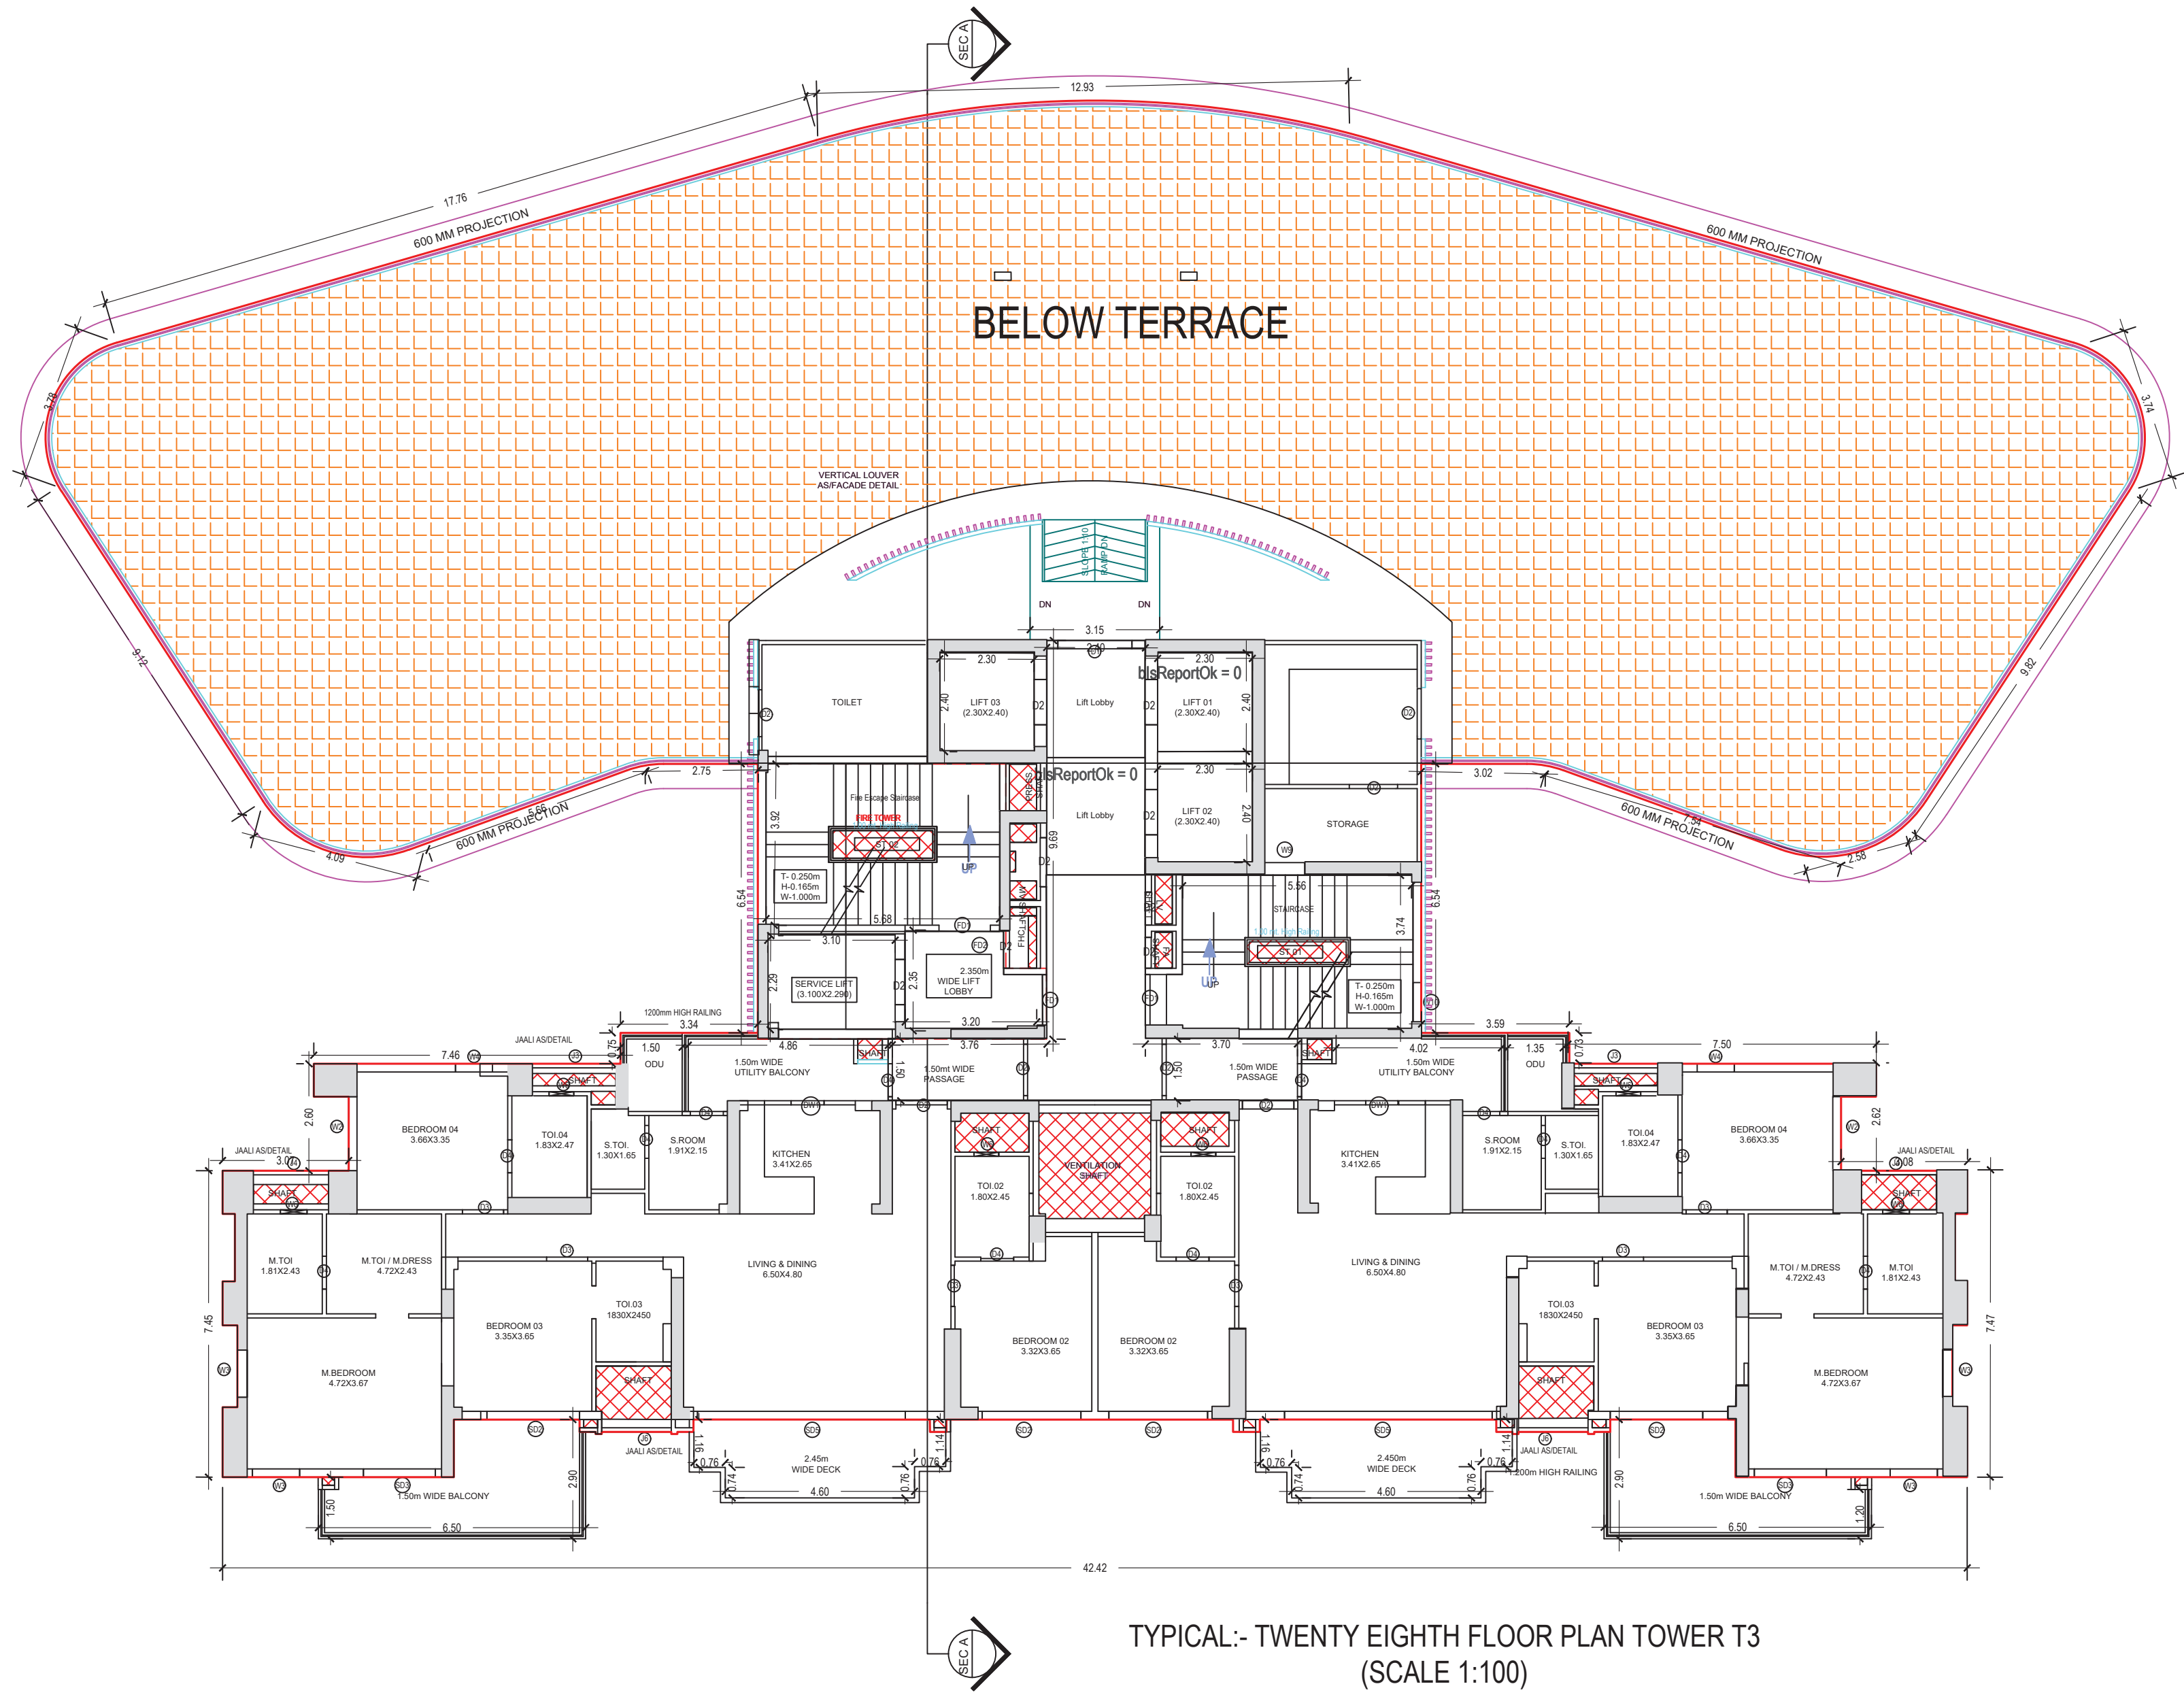
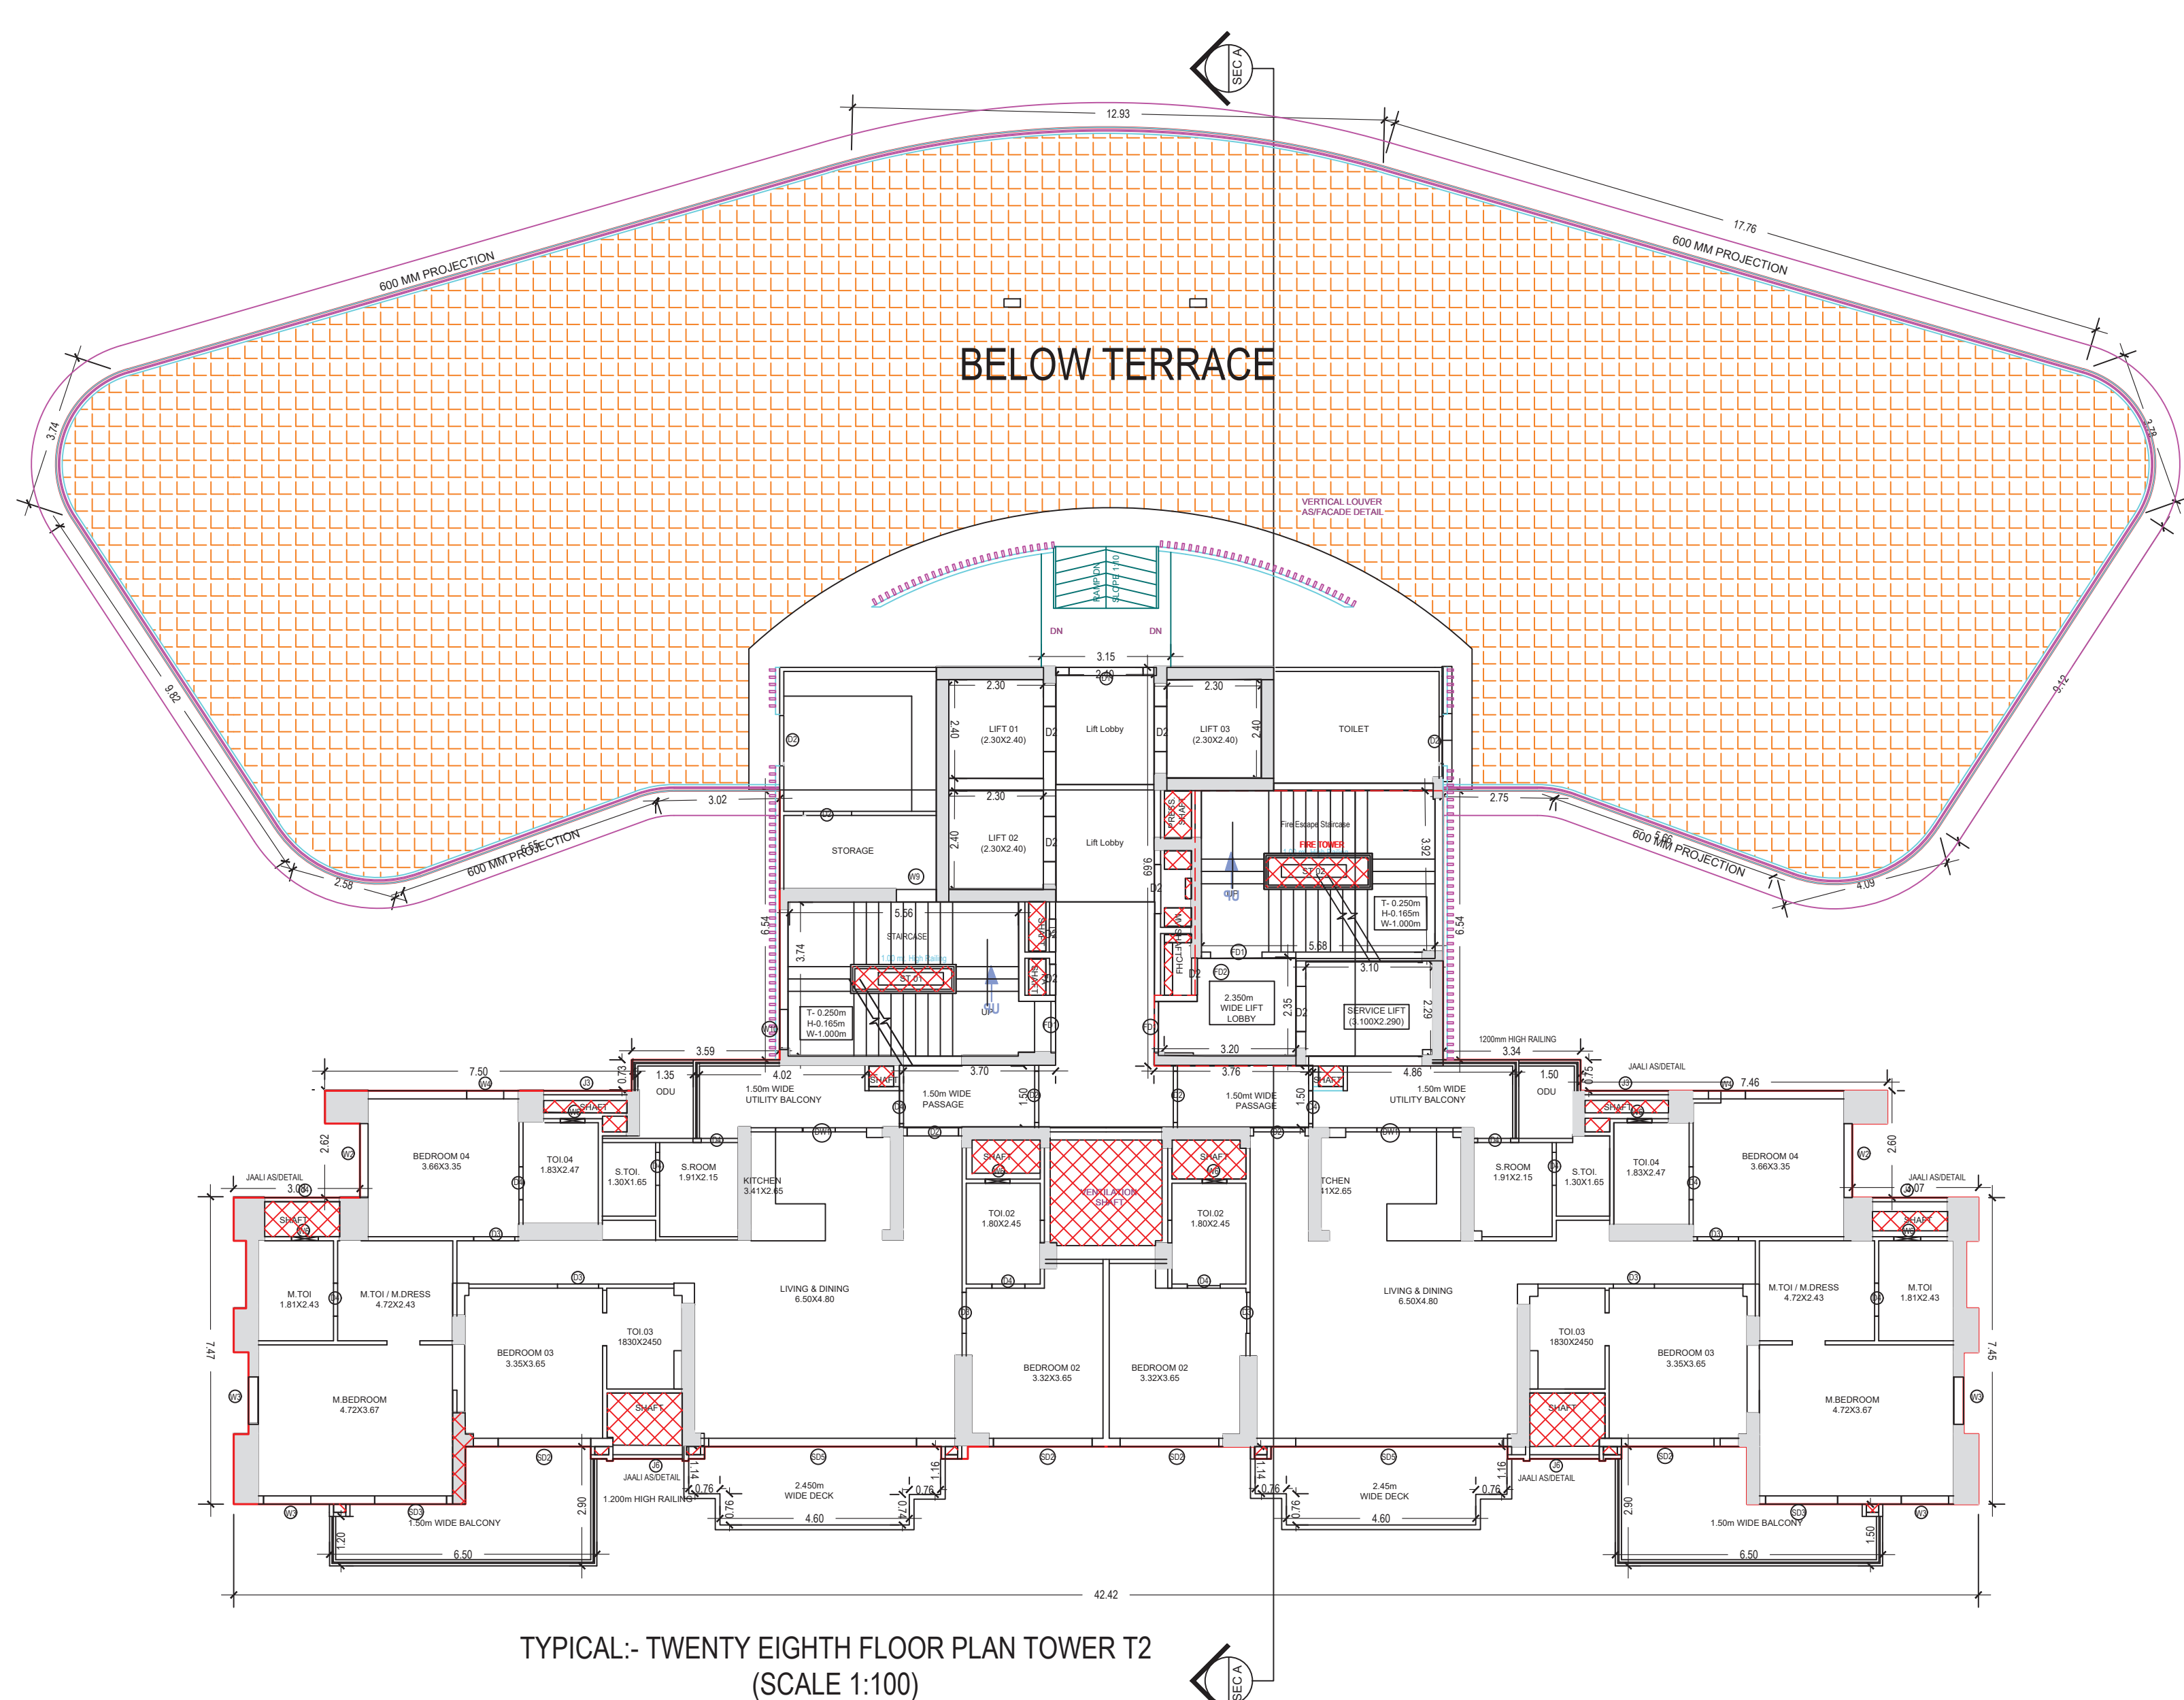
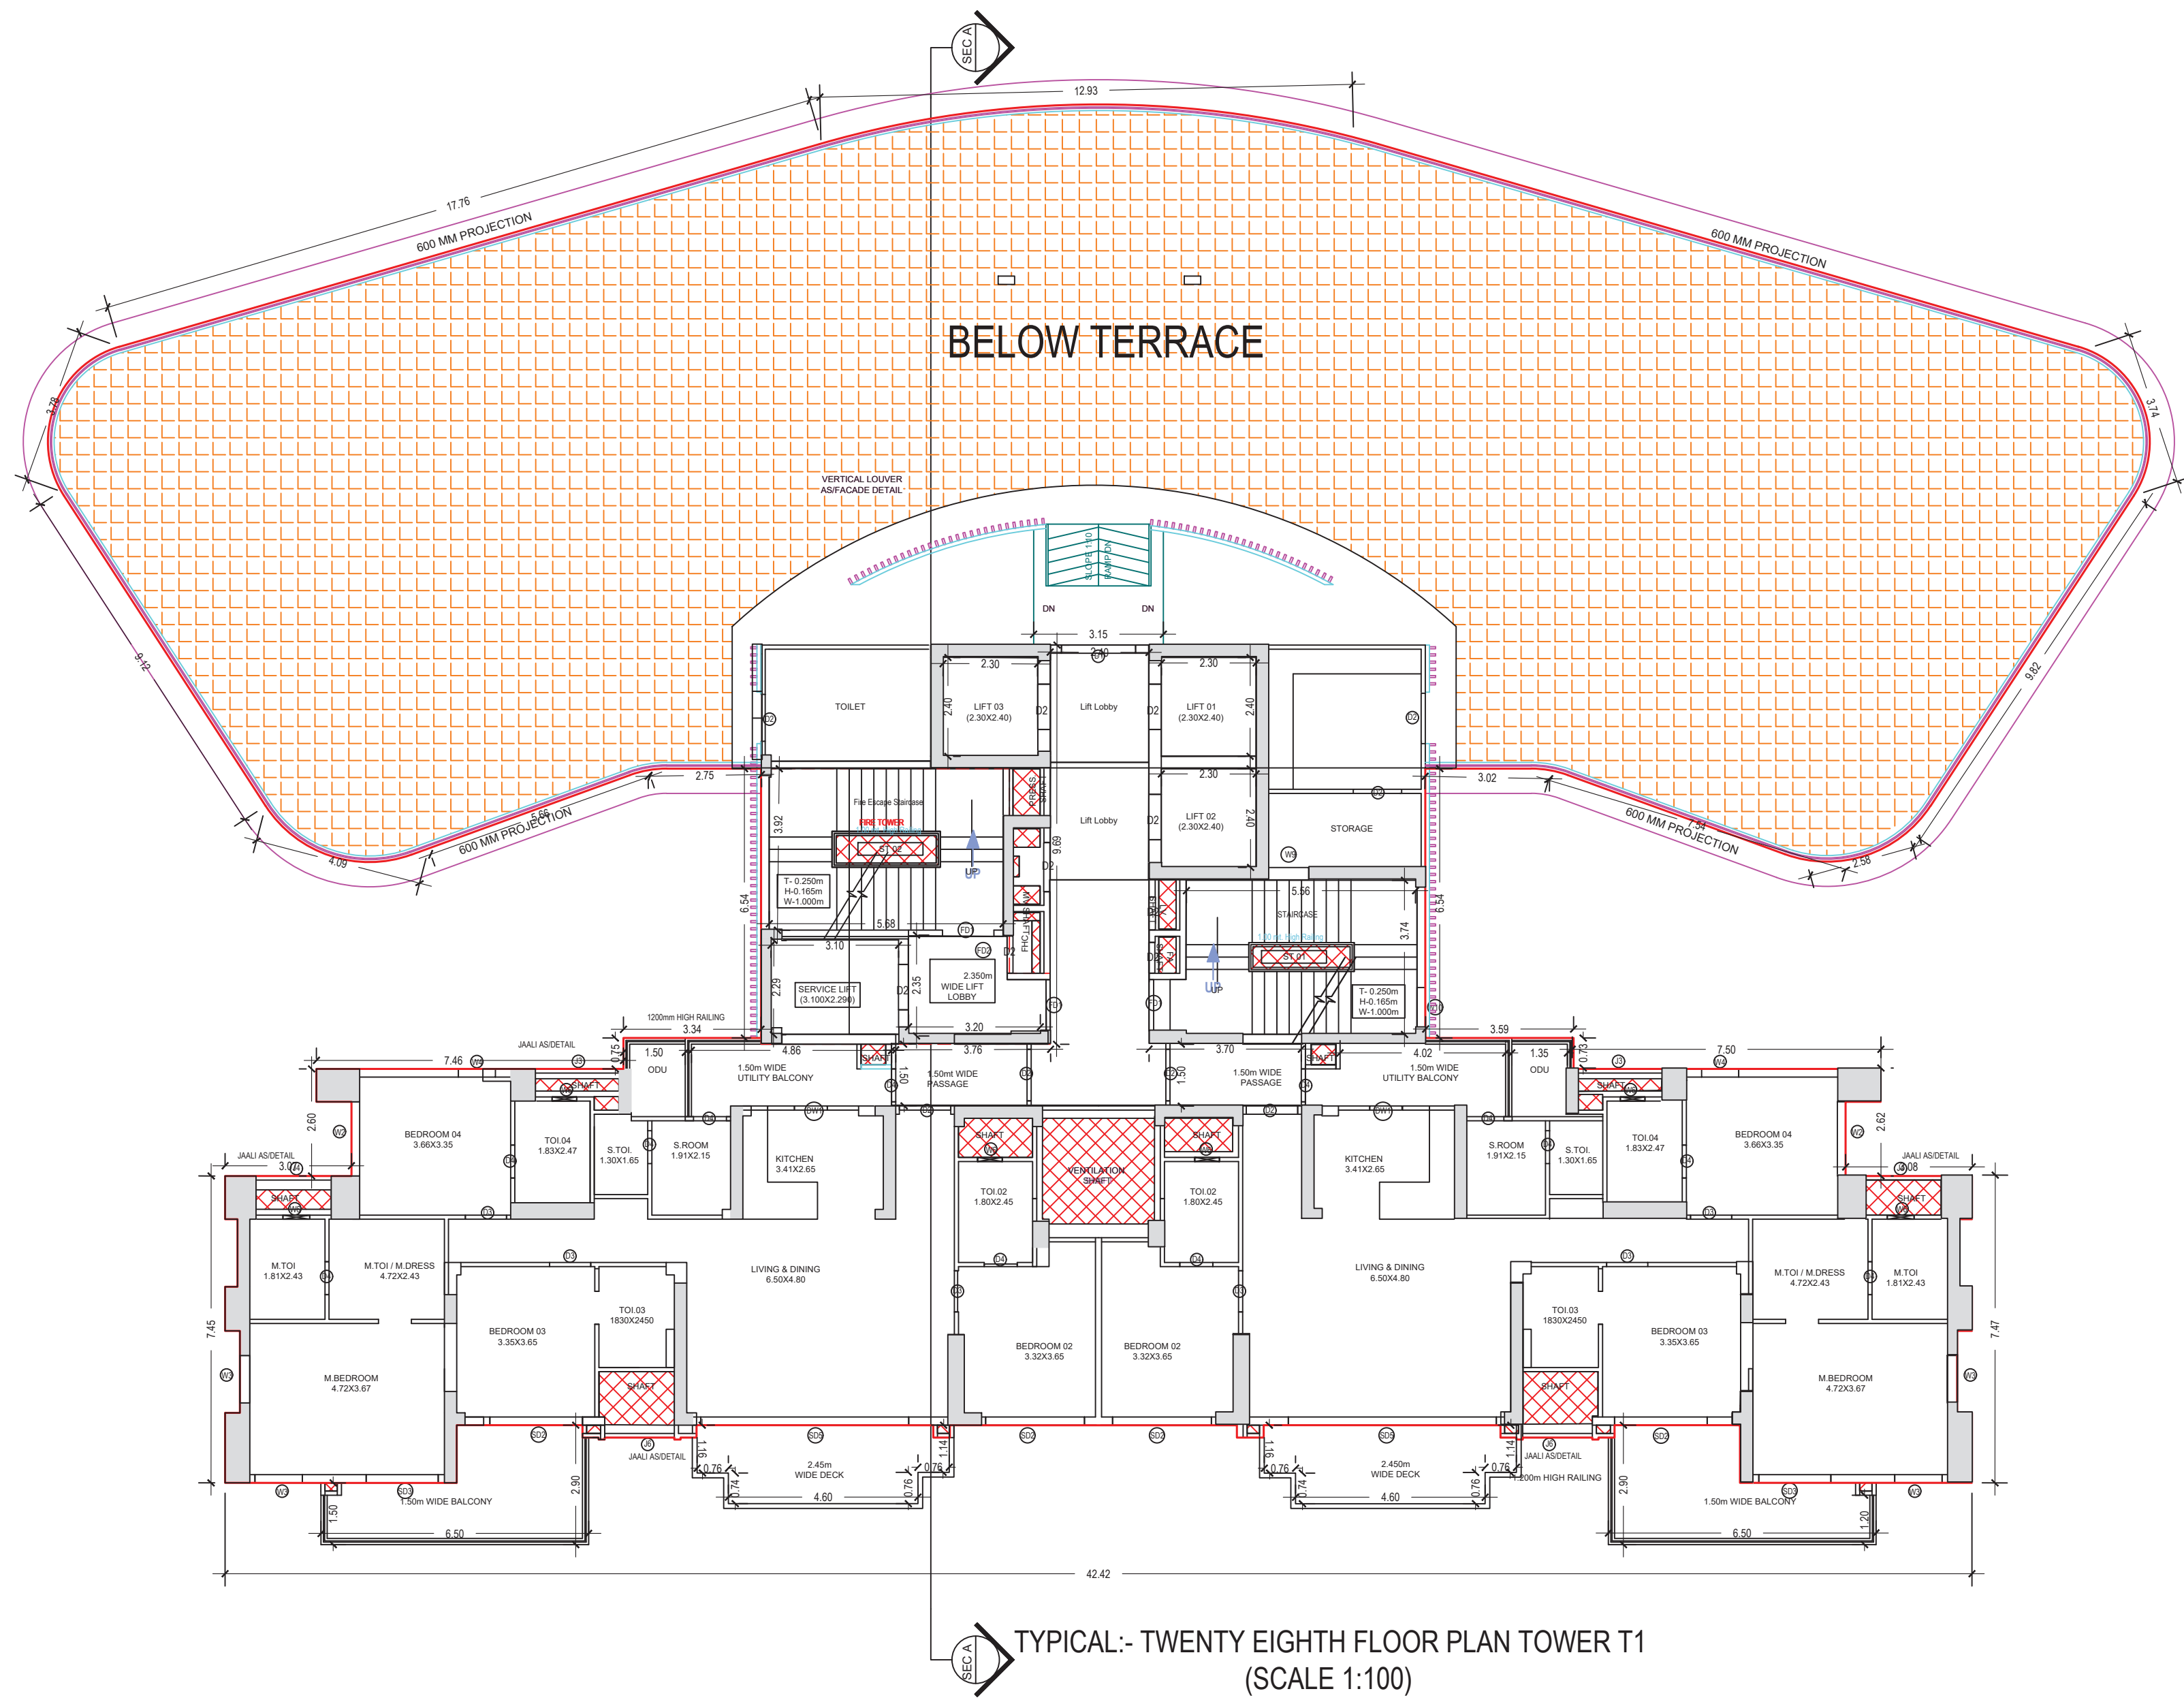
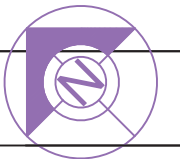


Note: - 1) This drawing is prepared as per the current prevailing Building Bye Laws.  
2) If Map sanctioned is used for purpose anything other than stated in application will lead to rejection of Map.

ISO\_A0\_(841.00\_x\_1189.00\_MM)

|                        |          |                   |           |
|------------------------|----------|-------------------|-----------|
| Total Plot Area :-     | 22576.63 | Total FAR Area :- | 88880.48  |
| Total Coverage Area :- | 8746.80  | Total BUA Area :- | 154279.74 |


|   |                                                                        |
|---|------------------------------------------------------------------------|
| OWNER'S NAME AND SIGNATURE<br>M/s AAPL PROJECTS PRIVATE LIMITED AUTHORISED SIGNATORY<br>PRAHALAD SINGH, thekutumb@gagawalesocialegroup.com<br>9310602222 |                                                                        |
| ARCHITECT'S NAME AND SIGNATURE<br>Yash Singhal<br>AM1961694/10052022                                                                                     | INTEGRITY<br>For AAPL Projects Private Limited<br>Authorized Signatory |
| Signature valid<br>Digitally signed by Yash Singhal<br>Date: 2024.12.23 15:05:05<br>Designation: Engineer                                                | Ghaziabad Development Authority                                        |
|   |                                                                        |
| Signature valid<br>Digitally signed by Arvind Kumar<br>Date: 2024.12.23 15:05:05<br>Designation: Engineer                                                |                                                                        |
| Building Plan Application Number<br>GDA/BP/24-25/1237   |                                                                        |
| Sanctioned On<br>02 Jan 2025   |                                                                        |
| Valid Till<br>26 Nov 2032   |                                                                        |
| Approved By<br>Arvind Kumar (Chief Architect and Town Planner)                                                                                           |                                                                        |
| Examined By<br>Vijay Singh Chauhan (Junior engineer)   |                                                                        |
| Pawan Gupta (Assistant Engineer)   |                                                                        |
| Arvind Kumar (Town Planner/ Executive engineer)   |                                                                        |
| Arvind Kumar (Chief Architect and Town Planner)   |                                                                        |
| Rajesh Kumar Singh (Secretary)   |                                                                        |
| Atul Vats (Vice Chairman)   |                                                                        |

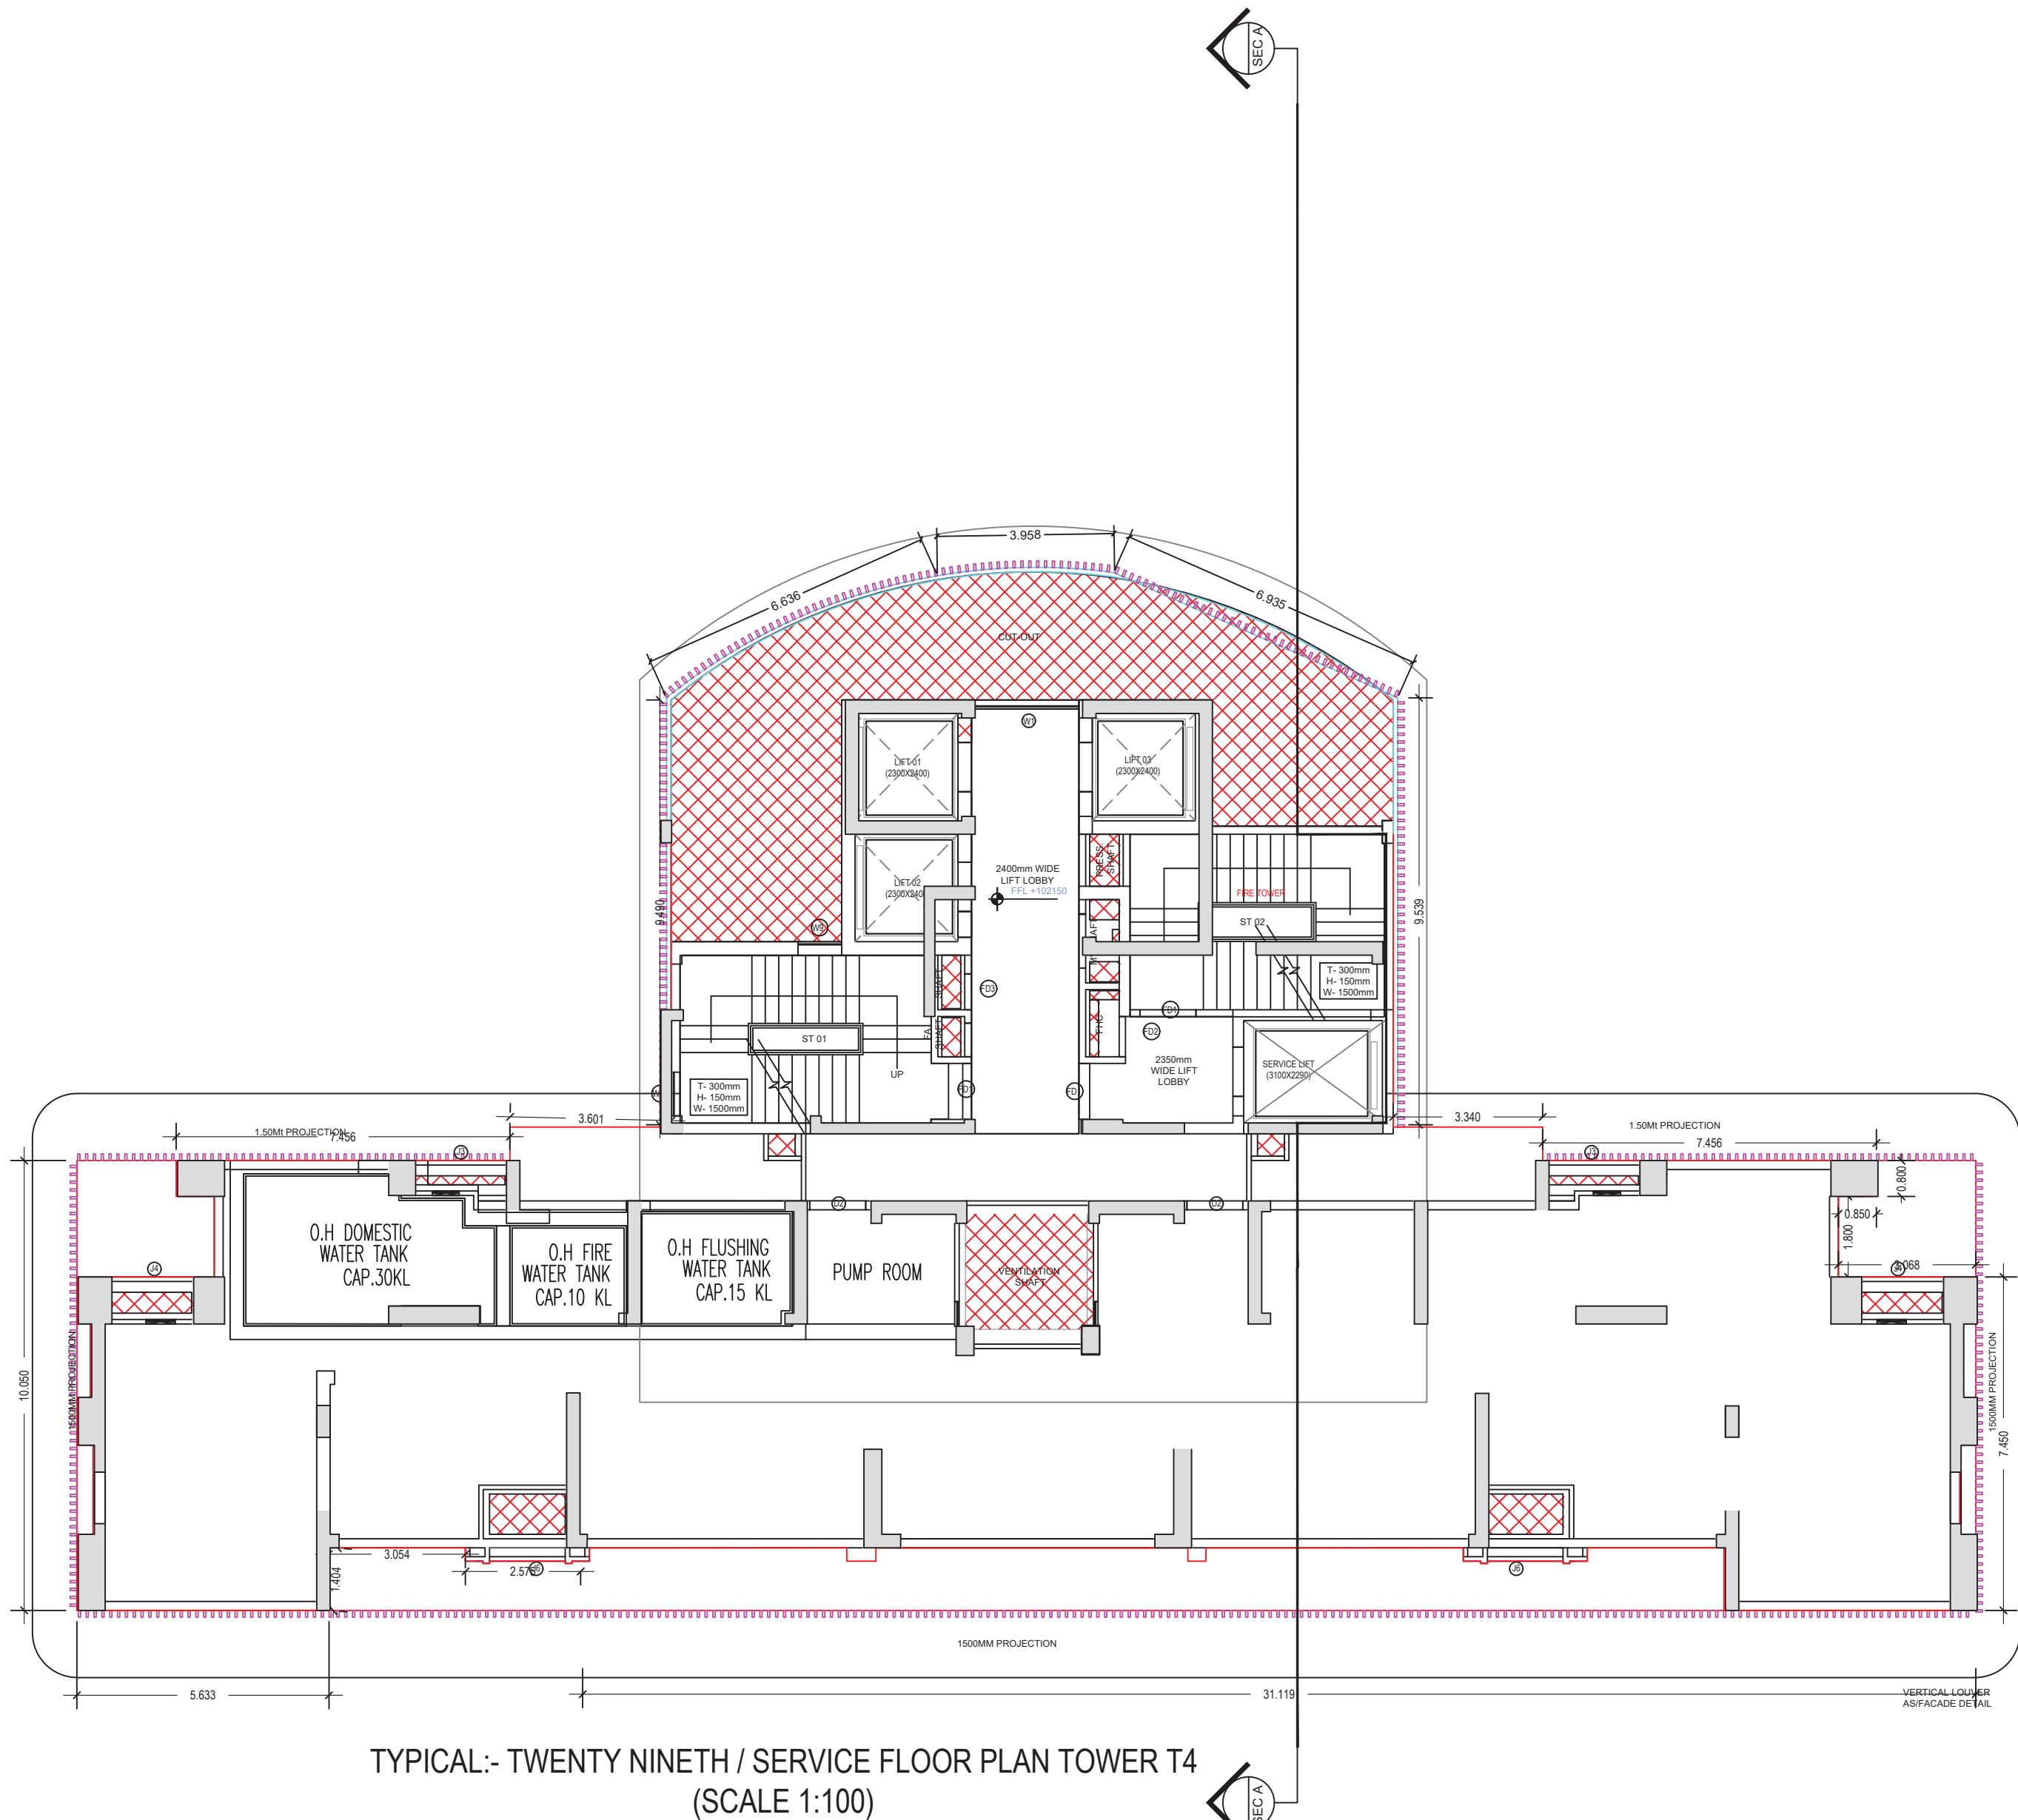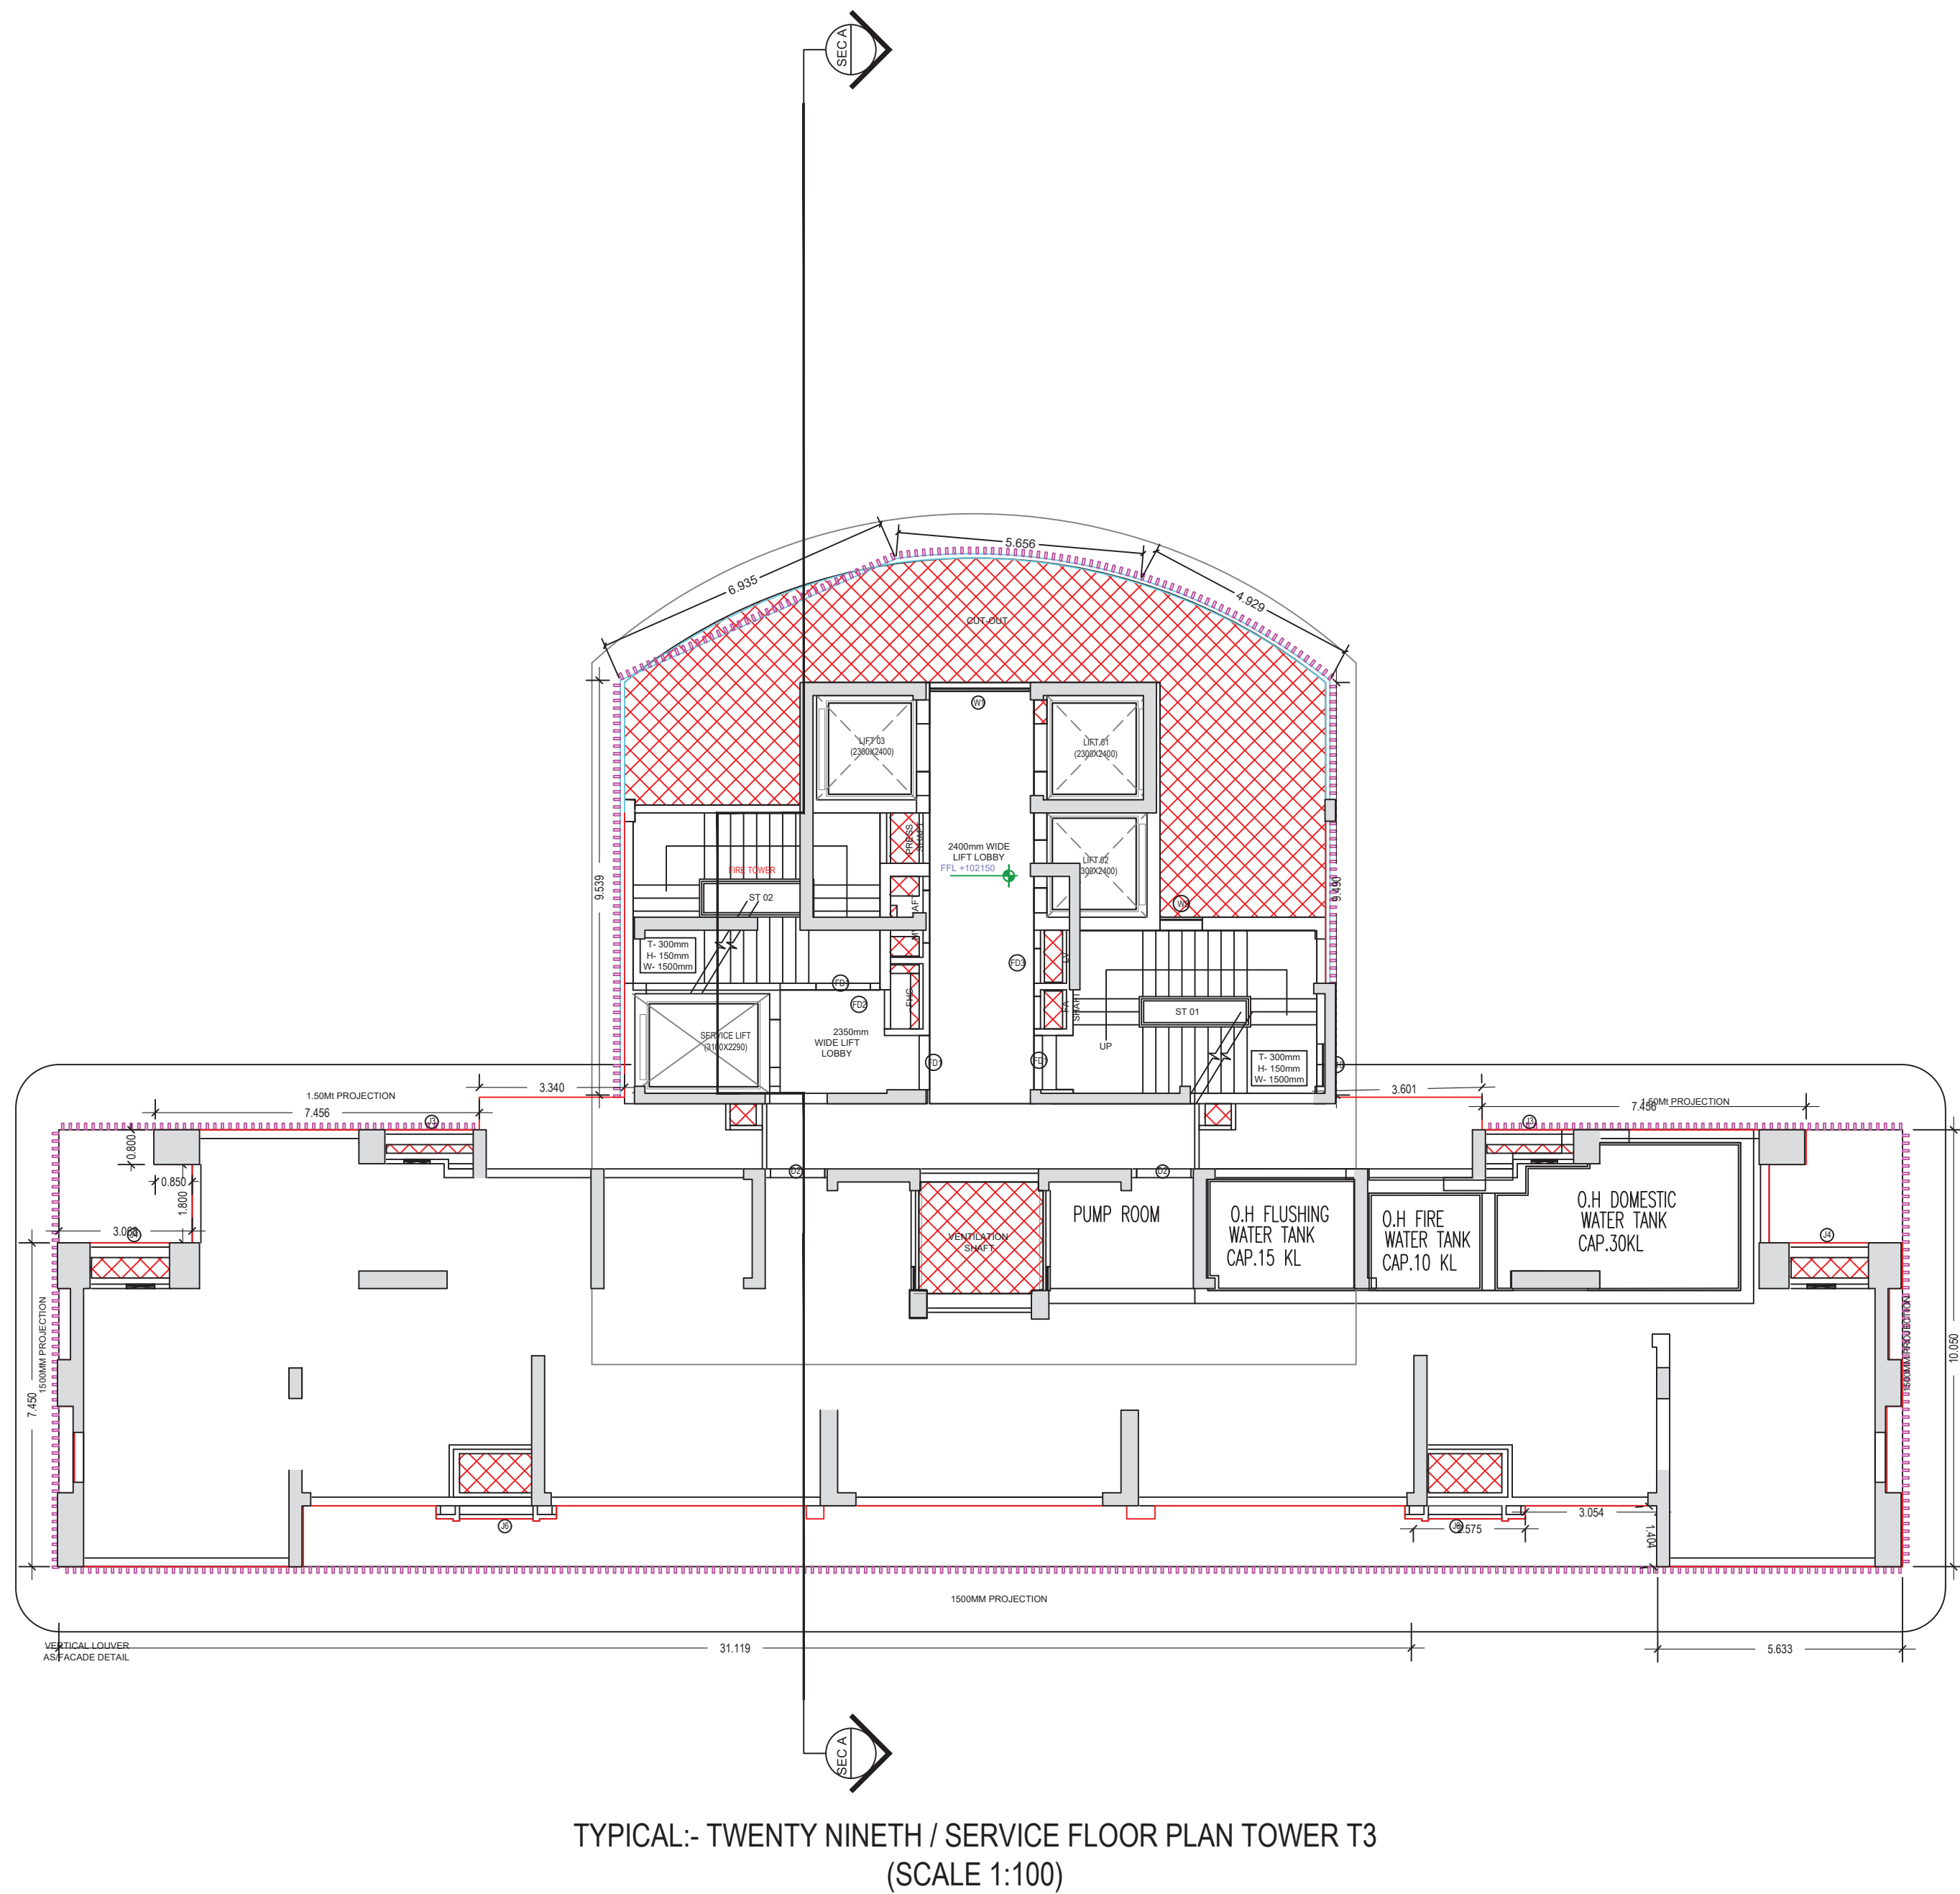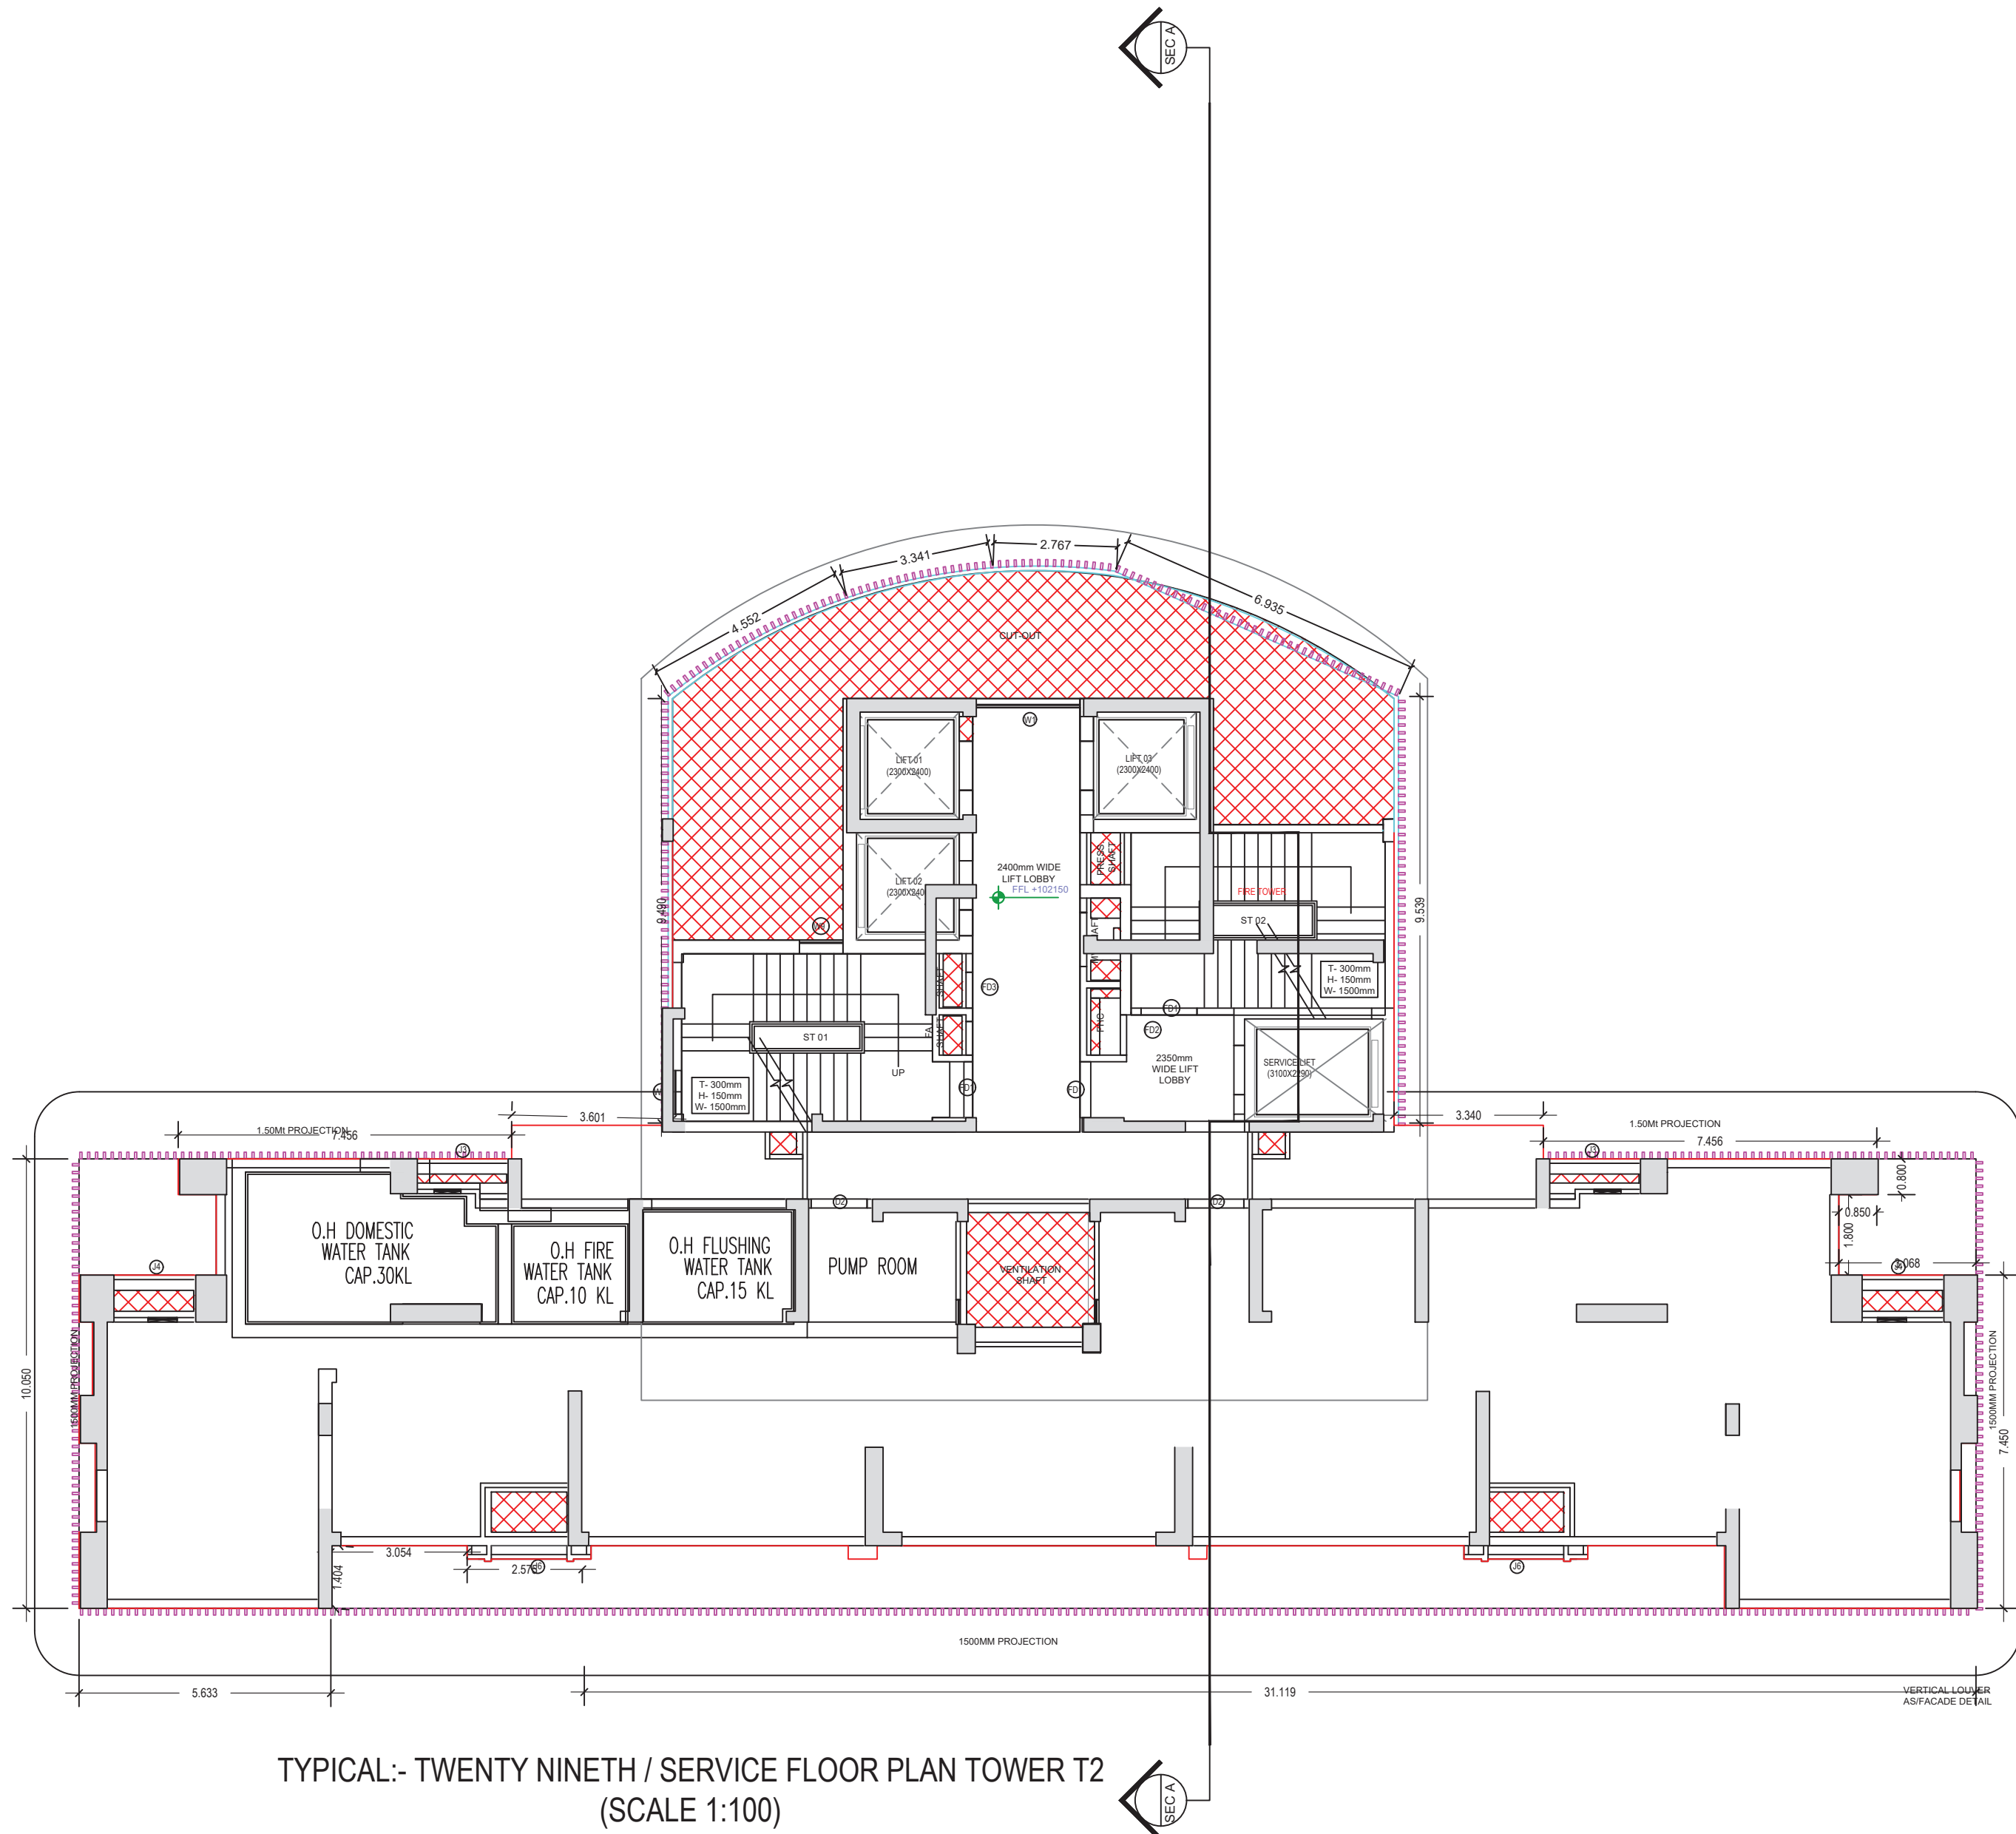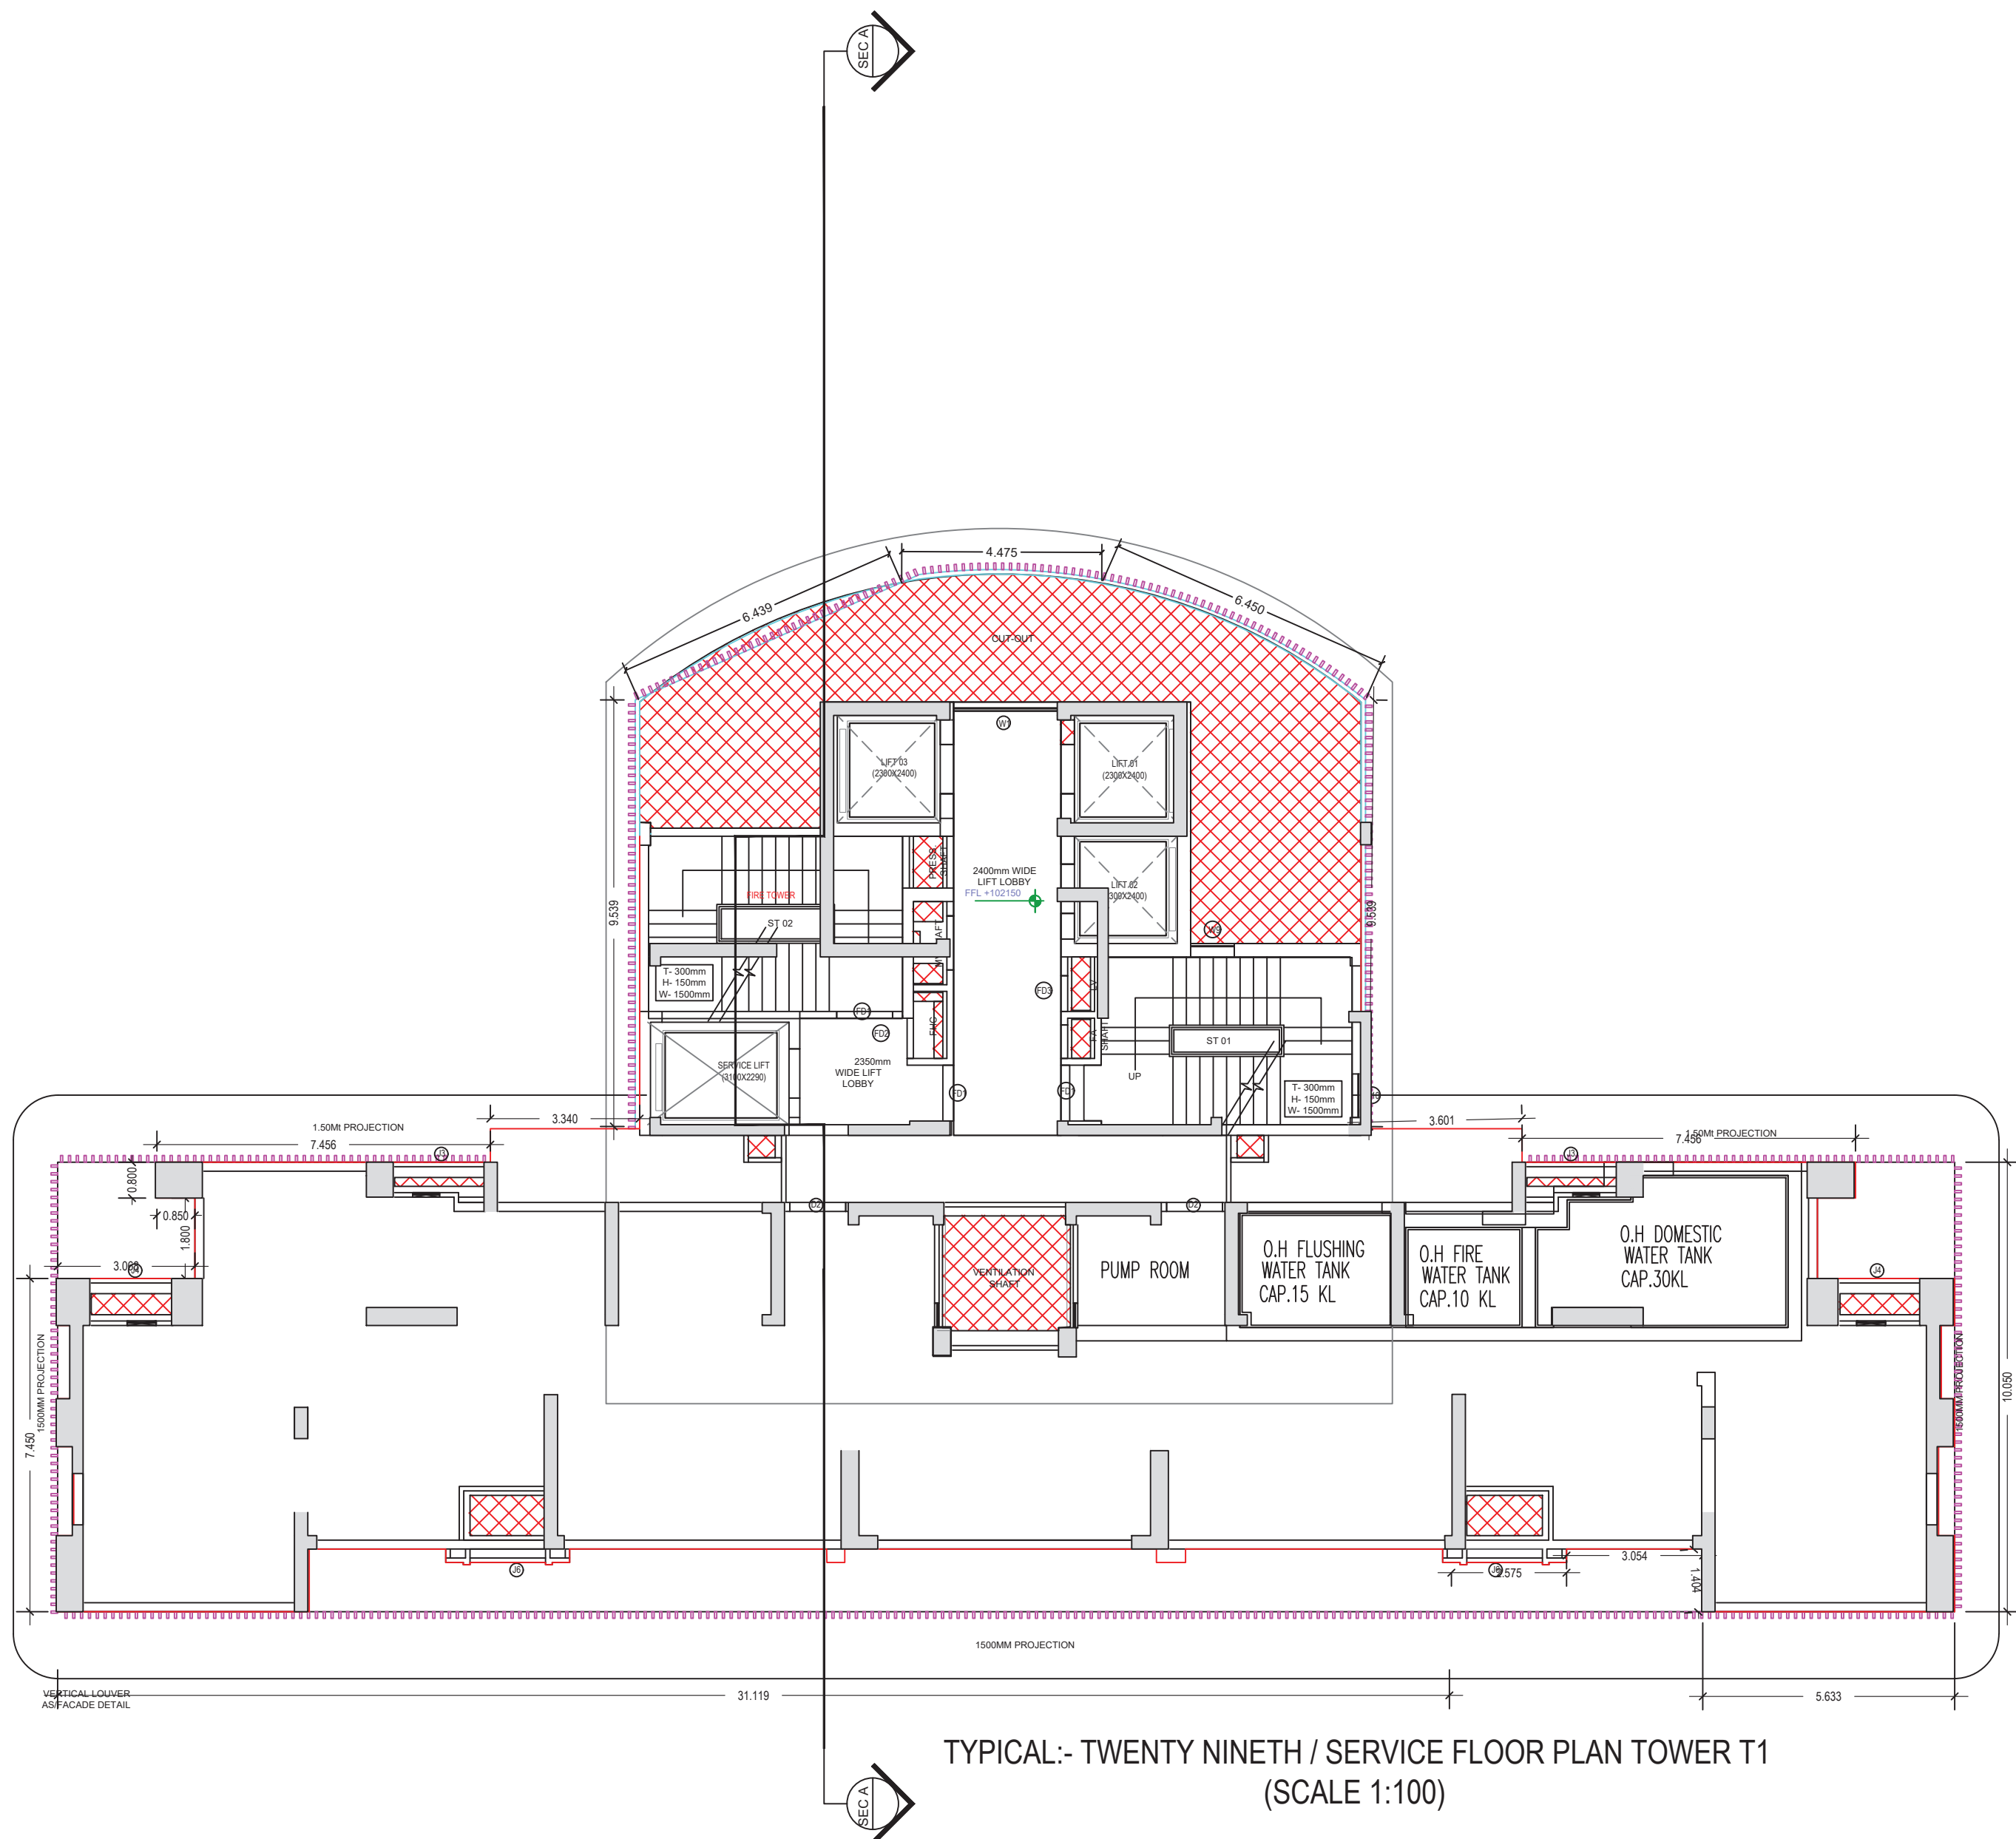


Note: - 1) This drawing is prepared as per the current prevailing Building Bye Laws.  
2) If Map sanctioned is used for purpose anything other than stated in application will lead to rejection of Map.

|                        |          |                   |           |
|------------------------|----------|-------------------|-----------|
| Total Plot Area: -     | 22576.63 | Total FAR Area: - | 88880.48  |
| Total Coverage Area: - | 8746.80  | Total BUA Area: - | 154279.74 |

|   |                                                                    |
|---|--------------------------------------------------------------------|
| OWNER'S NAME AND SIGNATURE<br>M/s AAPL PROJECTS PRIVATE LIMITED AUTHORISED SIGNATORY<br>PRAHALAD SINGH, thekutumb@gaganwalesocallgroup.com,<br>9310602222 |                                                                    |
| ARCHITECT'S NAME AND SIGN<br>Yash Singhal<br>AM196169410052022                                                                                            | INEER<br>For AAPL Projects Private Limited<br>Authorized Signatory |
| Signature valid<br>Digitally signed by Yash Singhal,<br>Date: 02 Jan 2025 12:37:45<br>Designation: Engineer                                               | Ghaziabad Development Authority                                    |
|   |                                                                    |
| Signature valid<br>Digitally signed by Arvind Kumar,<br>Date: 26 Nov 2023 12:37:45<br>Designation: Chief Architect and Town Planner                       |                                                                    |
| Building Plan Application Number<br>GDA/BP/24-25/1237   |                                                                    |
| Sanctioned On<br>02 Jan 2025   |                                                                    |
| Valid Till<br>26 Nov 2032   |                                                                    |
| Approved By<br>Arvind Kumar (Chief Architect and Town Planner)                                                                                            |                                                                    |
| Examined By<br>Vijay Singh Chauhan (Junior engineer)   |                                                                    |
| Pawan Gupta (Assistant Engineer)   |                                                                    |
| Arvind Kumar (Town Planner/ Executive engineer)   |                                                                    |
| Arvind Kumar (Chief Architect and Town Planner)   |                                                                    |
| Rajesh Kumar Singh (Secretary)   |                                                                    |
| Atul Vats (Vice Chairman)   |                                                                    |

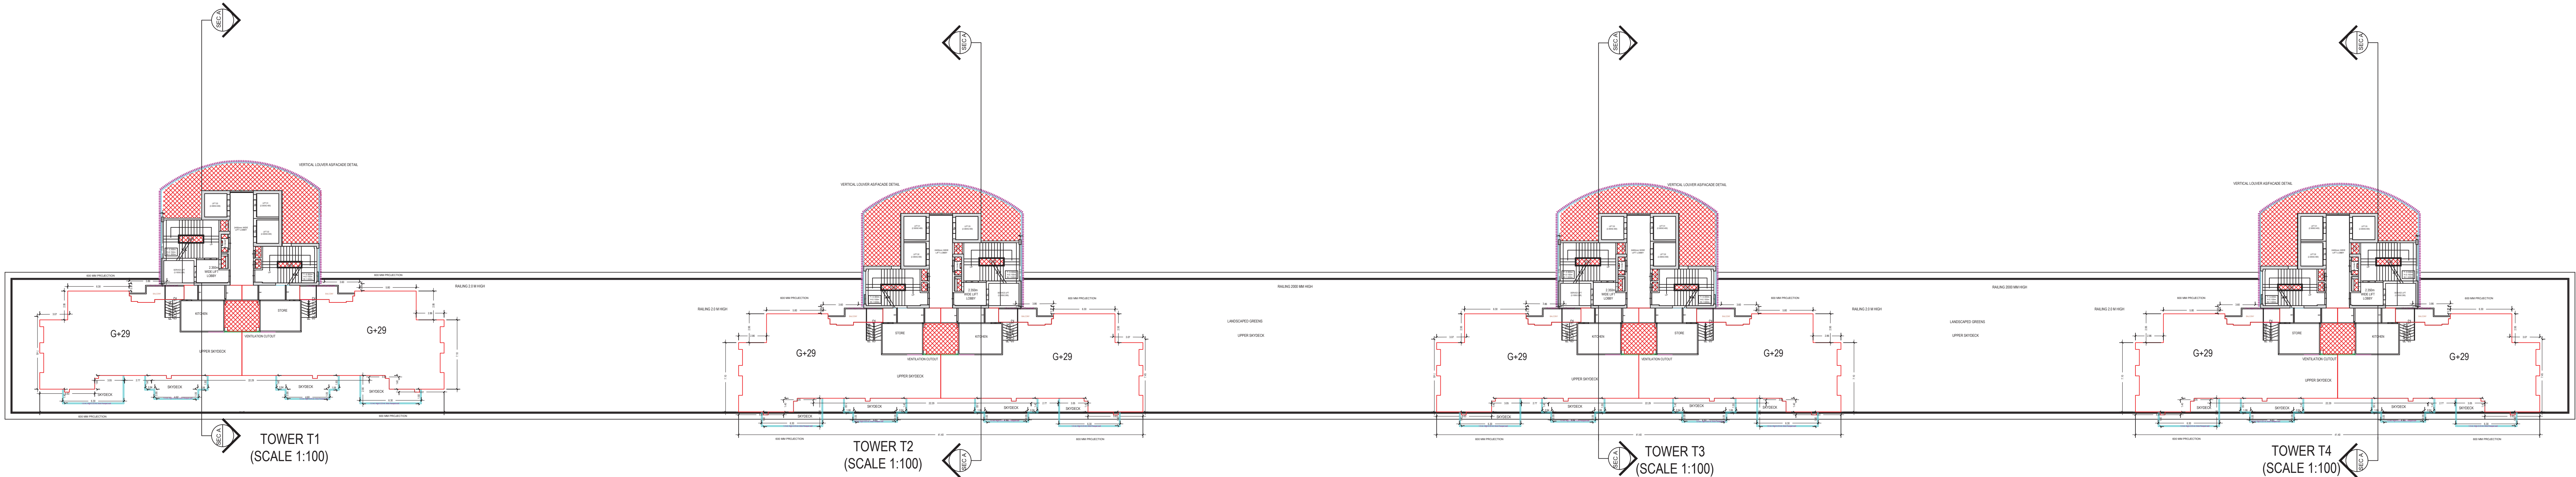


TYPICAL:- TERRACE FLOOR PLAN  
(REVISED)  
(SCALE 1:100)

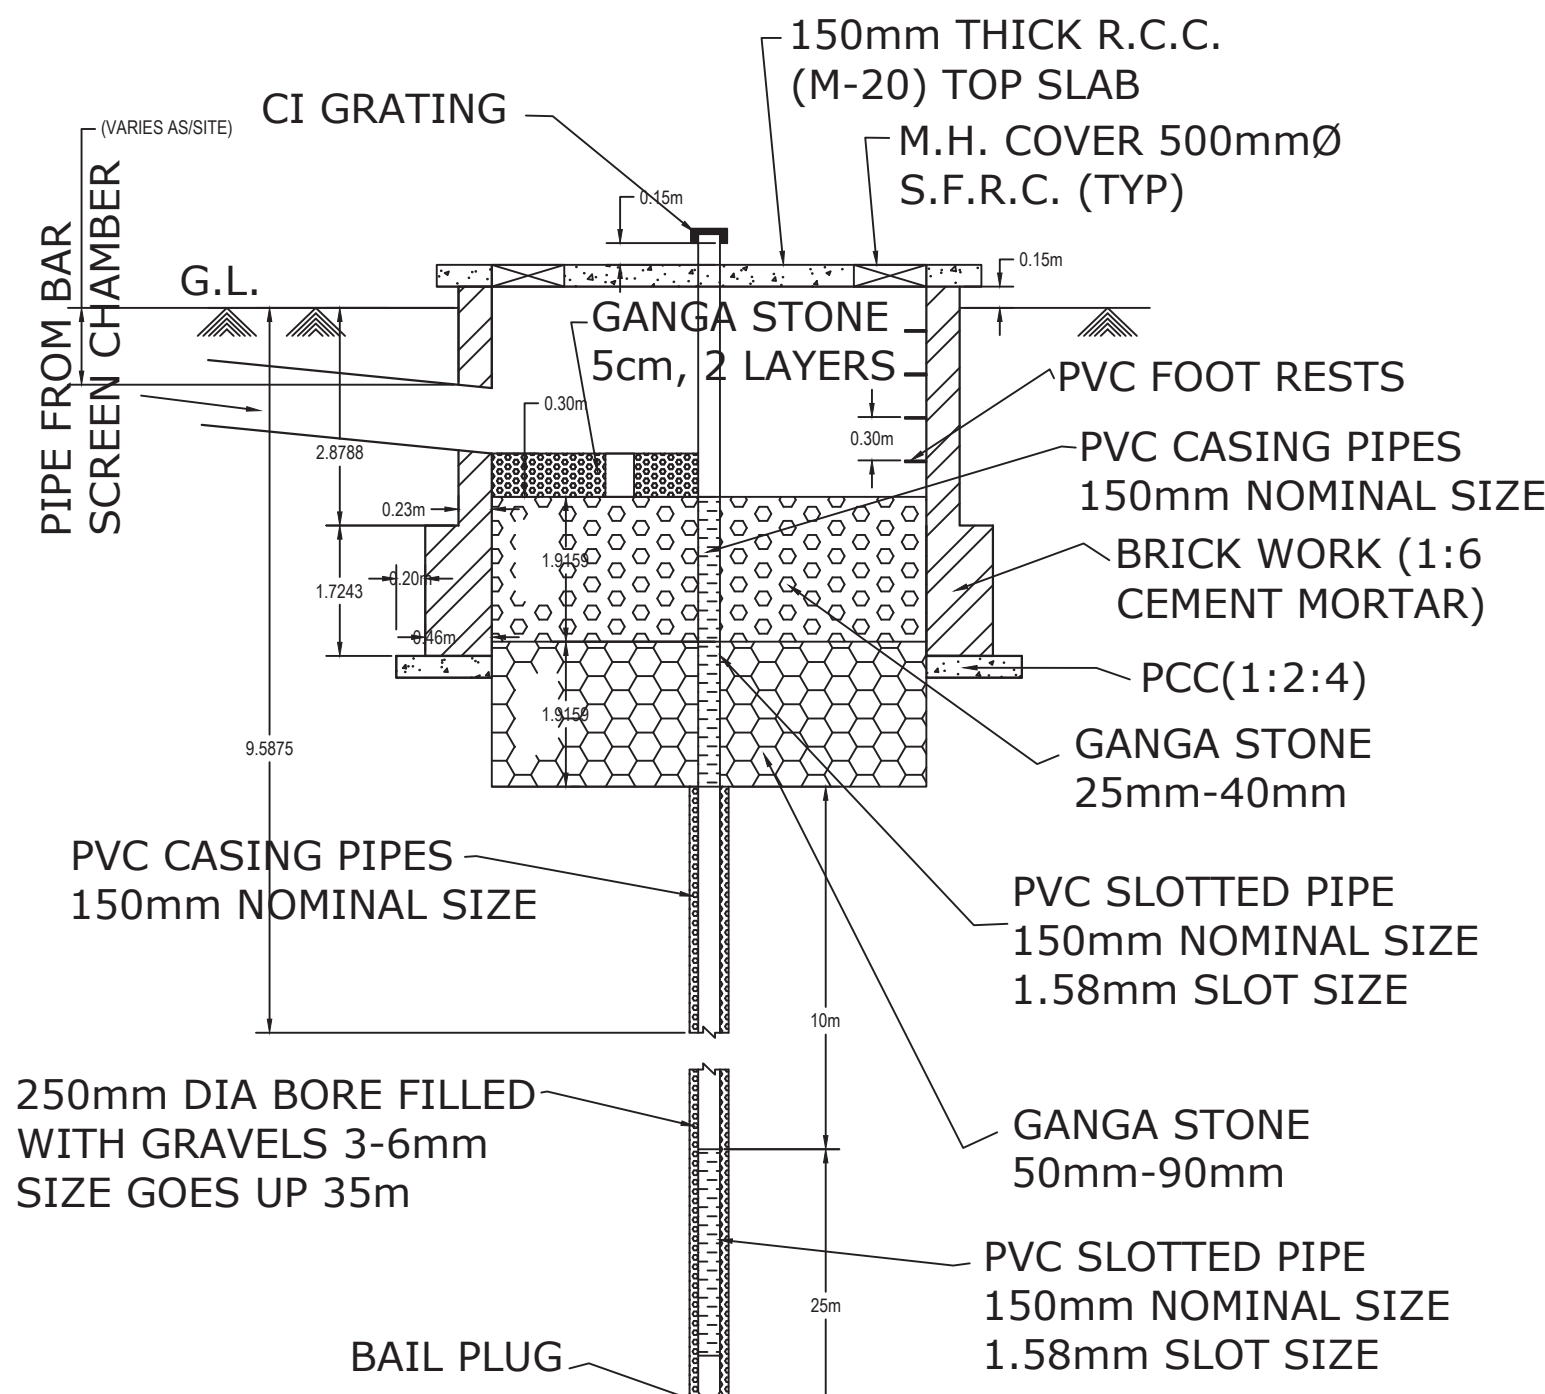


SECTION A-A  
(NOT TO SCALE)

## Rain Water Harvesting detail

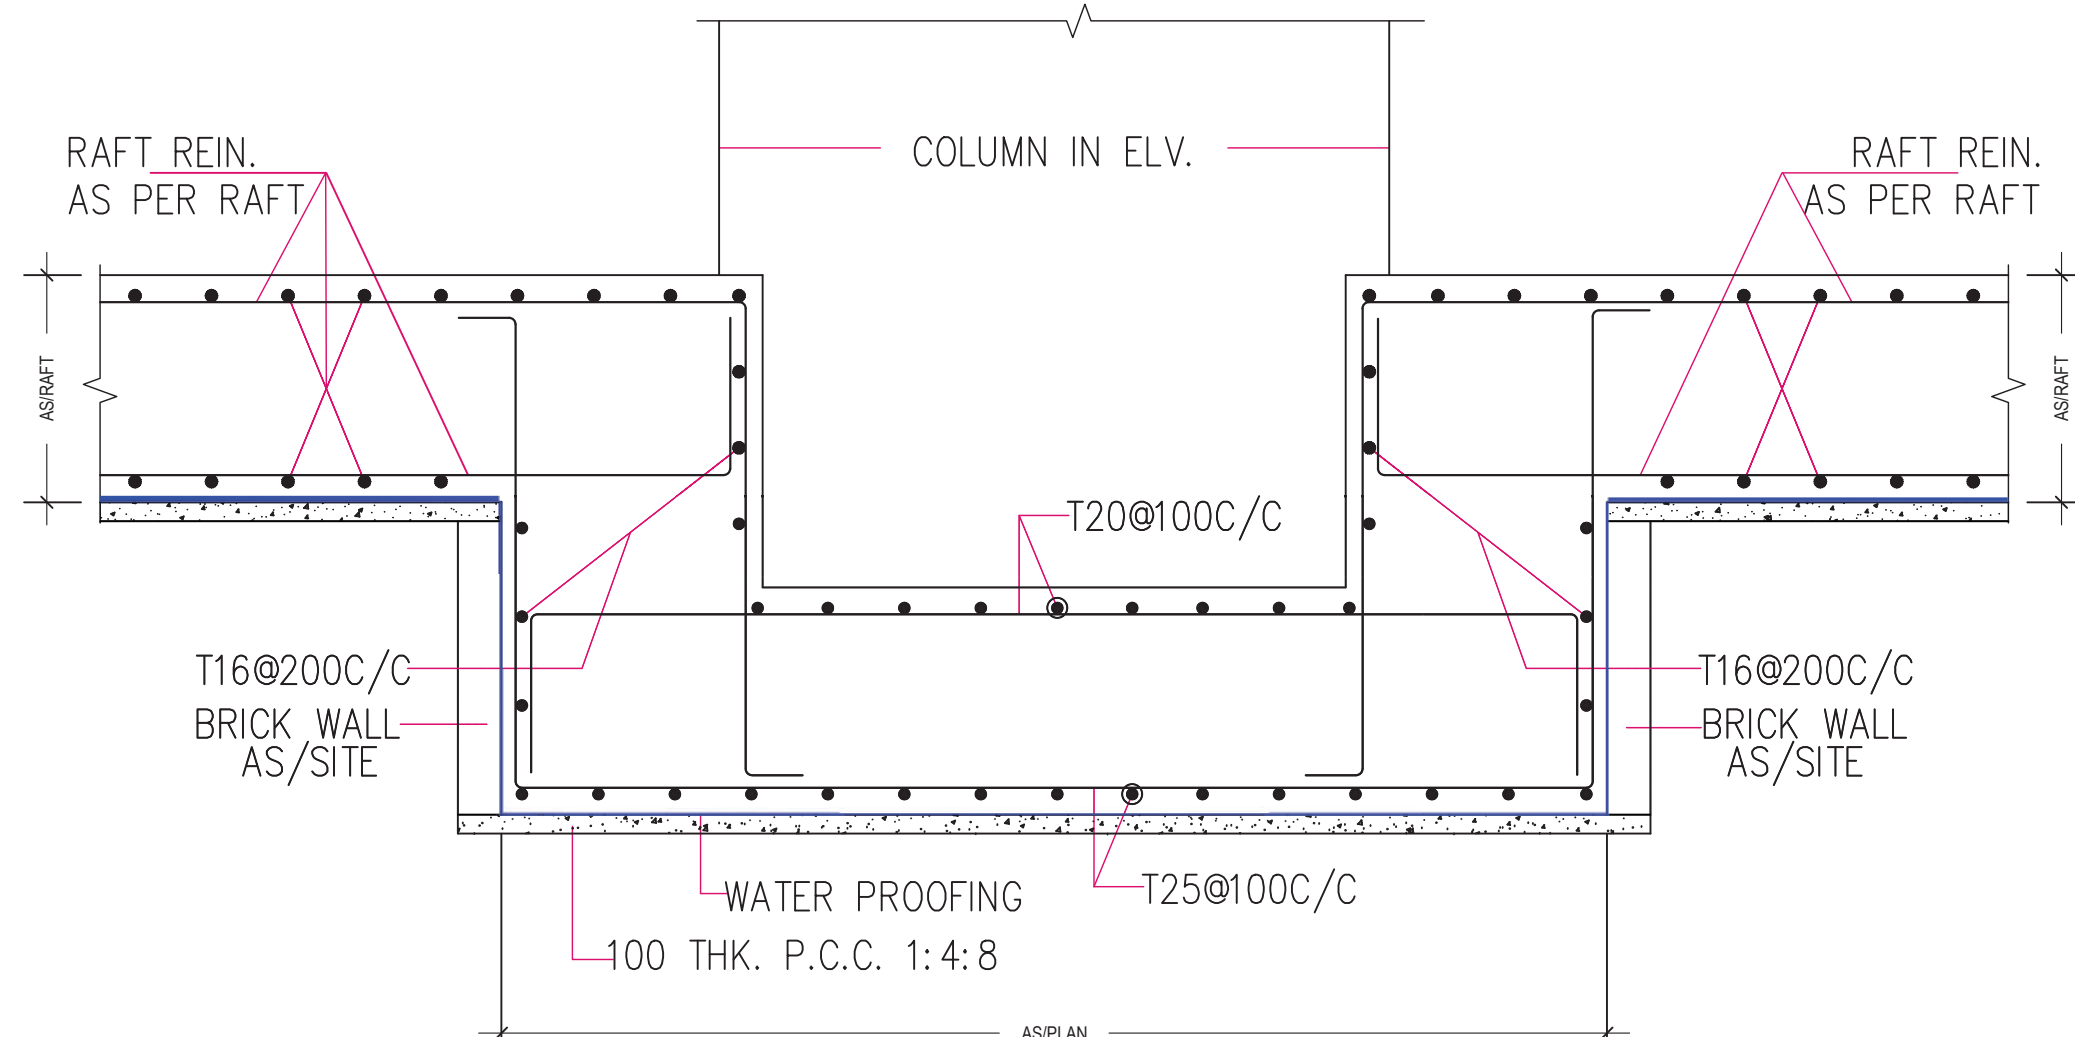


FOUNDATION DETAIL

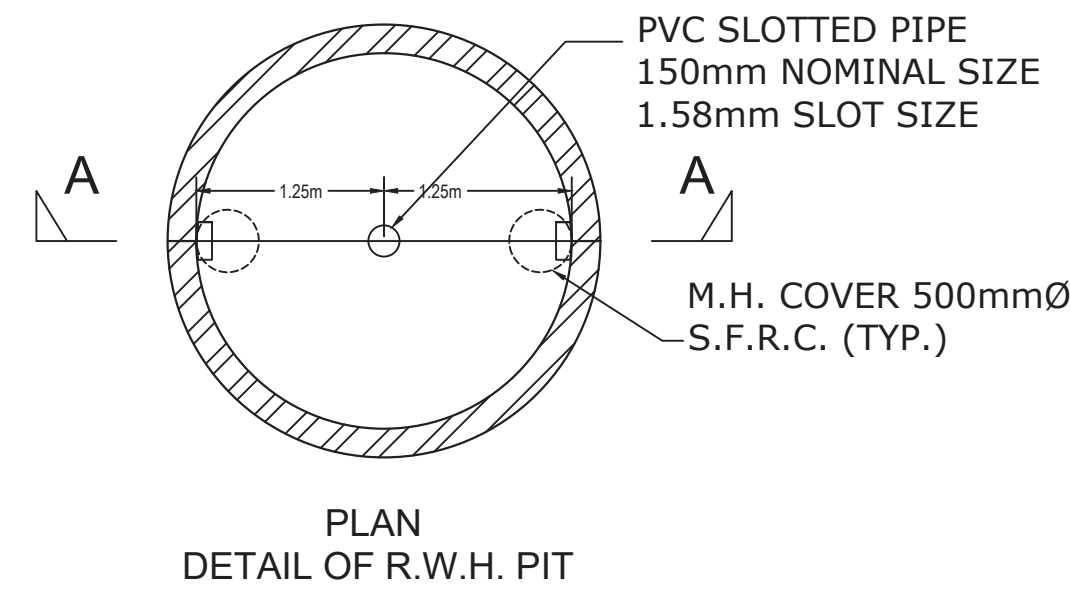


PLAN  
DETAIL OF R.W.H. PIT


|   |                                                                    |
|---|--------------------------------------------------------------------|
| OWNER'S NAME AND SIGNATURE<br>M/s AAPL PROJECTS PRIVATE LIMITED AUTHORISED SIGNATORY<br>PRAHALAD SINGH, thekutumb@gangawalestatesalesgroup.com,<br>9310602222 |                                                                    |
| ARCHITECT'S NAME AND SIGNATURE<br>Yash Singhal<br>AM196169410052022                                                                                           | For AAPL Projects Private Limited<br>Authorized Signatory<br>INEER |
| Signature valid<br>Digitally signed by Yash Singhal,<br>Date: 02.12.2024 14:45:18<br>Designation: Engineer                                                    | Ghaziabad Development Authority                                    |
|   |                                                                    |
| Signature valid<br>Digitally signed by Arvind Kumar,<br>Date: 02.12.2024 14:45:18<br>Designation: Chief Architect and Town Planner                            |                                                                    |
| Building Plan Application Number<br>GDA/BP/24-25/1237   |                                                                    |
| Sanctioned On<br>02 Jan 2025   |                                                                    |
| Valid Till<br>26 Nov 2032   |                                                                    |
| Approved By<br>Arvind Kumar (Chief Architect and Town Planner)                                                                                                |                                                                    |
| Examined By<br>Vijay Singh Chauhan (Junior engineer)   |                                                                    |
| Pawan Gupta (Assistant Engineer)   |                                                                    |
| Arvind Kumar (Town Planner/ Executive engineer)   |                                                                    |
| Arvind Kumar (Chief Architect and Town Planner)   |                                                                    |
| Rajesh Kumar Singh (Secretary)   |                                                                    |
| Atul Vats (Vice Chairman)   |                                                                    |

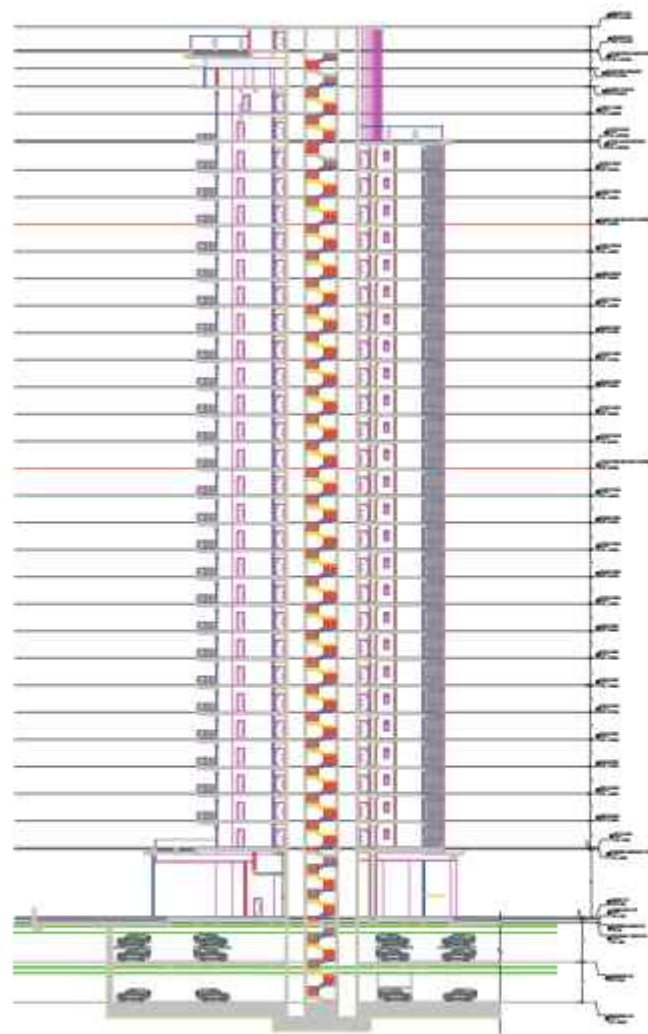

SECTION

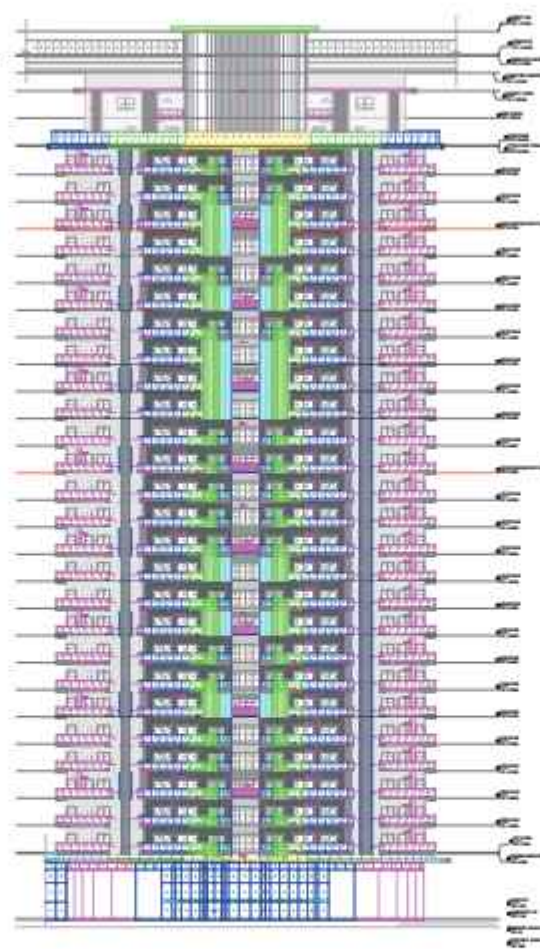

FRONT ELEVATION

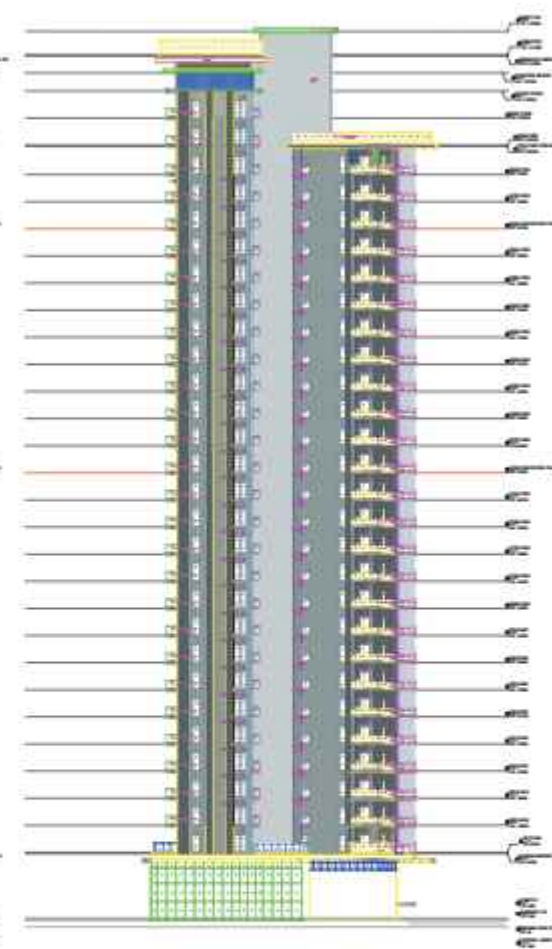

SIDE ELEVATION

|   |                                                                            |
|---|----------------------------------------------------------------------------|
| <p>PROJECT AND SUBMISSION</p> <p>APPL PROJECTS PRIVATE LIMITED</p> <p>Project Name: THE KUTUMB PROJECT</p> <p>Plot No: QH-04 SECTOR 5 ADITYA WORLD CITY GHAZIABAD</p> |                                                                            |
| <p>APPROVED FOR SUBMISSION</p> <p>Signature: _____</p> <p>Stamp: _____</p>                                                                                            | <p>APPROVED FOR SUBMISSION</p> <p>Signature: _____</p> <p>Stamp: _____</p> |
| <p>Project Details</p> <p>Project Name: THE KUTUMB PROJECT</p> <p>Plot No: QH-04 SECTOR 5 ADITYA WORLD CITY GHAZIABAD</p> <p>Area: 10000.00</p> <p>Height: 10.00</p>  |                                                                            |
FRONT ELEVATION

|   |                                                                                   |
|---|-----------------------------------------------------------------------------------|
| <p><b>PROJECT AND SUBMISSION</b></p> <p>NAME OF THE PROJECT: THE KUTUMB PROJECT AT PLOT NO. GH-04 SECTOR 5 ADITYA WORLD CITY GHAZIABAD</p> <p>OWNER: M/S AAPL PROJECTS PRIVATE LIMITED</p> <p>DESIGNER: M/S AAPL PROJECTS PRIVATE LIMITED</p>   |                                                                                   |
| <p><b>APPROVED FOR SUBMISSION</b></p> <p>Signature: _____</p> <p>Stamp: _____</p>   | <p><b>APPROVED FOR SUBMISSION</b></p> <p>Signature: _____</p> <p>Stamp: _____</p> |
| <p><b>REVISIONS</b></p> <p>REVISION NO. 01</p> <p>REVISION DATE 2024-02-22</p> <p>REVISION BY 2024-02-22</p> <p>REVISION BY 2024-02-22</p>   |                                                                                   |
| <p><b>GENERAL NOTES</b></p> <p>1. All dimensions are in meters unless otherwise specified.</p> <p>2. All materials are as per the latest specifications of the Indian Standards.</p> <p>3. All work is to be done in accordance with the latest specifications of the Indian Standards.</p> <p>4. All work is to be done in accordance with the latest specifications of the Indian Standards.</p> |                                                                                   |