PRODUCED BY AN AUTODESK EDUCATIONAL PRODUCT

AREA STATEMENT

PLOT AREA	6691.45 SQ.M
AREA GONE IN ROAD WIDENING	985.13 SQ.M
PLOT AREA	5706.32 SQ.M
MANDATORY GREEN	15% (855.95 SQ.M)
NET PLOT AREA	4850.37 SQ.M
ACHEIVED GREEN	16.28% (929.15 SQ.M)
PERMISSIBLE GR. COV.	40% (1940.15 SQ.M)
ACHIEVED GR. COV. TOWERS+CLUB AREA	38.52% (1868.56 SQ.M)
F.A.R	2.5 (2.5X4850.37=12125.92)
COMPENSATORY FAR	492.565 SQ.M
PERMISSIBLE FAR A. 2.5 B.COMPENSATORY TOTAL	 12125.95 492.56 **12618.49 SQ.M**
ACHIEVED FAR TOWERS+CLUB AREA	12510.73 SQ.M (12412.10 +98.63)
PERMISSIBLE DENSISTY	@330/HECTARE= 160 UNITS
NO. OF DUs (ACHIEVED)	84
TYPE-1: COV. AREA 3BHK+SERVANT (30 UNIT)	140.68 SQ.M
TYPE-2: COV. AREA 3BHK (30 UNITS)	121.28 SQ.M
TYPE-3: COV. AREA 3BHK+SERVANT (12 UNIT)	129.29 SQ.M
TYPE-4: COV. AREA 2BHK+ STUDY (12 UNITS)	109.00 SQ.M
PARKING CALCULATIONS	
RESIDENTIAL ECS REQUIRED	@1.5 ECS / 100 SQ.M= 186.18
PARKING ON GROUND	8
PARKING ON STILT	56
PARKING IN BASEMENT MECHANICAL PARKING IN BASEMENT A. DOUBLE LAYER MECHANICAL PARKING B. SINGLE LAYER PARKING TOTAL PARKING	 33X2=66 23 89
TWO WHEELER PARKING AREA ON STILT	962.24 SQ.M (ECS- 34.36) (AREA/28) SAY 34 ECS
PARKING ACHEIVED	**187 ACHIEVED**

FAR STATEMENT

FLOORS		BRIDGE
STILT FLOOR	89.46	
1st FLOOR	1745.22	14.09
2nd FLOOR	1745.22	14.09
3rd FLOOR	1745.22	14.09
4th FLOOR	1745.22	14.09
5th FLOOR	1745.22	14.09
6th FLOOR	1603.26	14.09
7th FLOOR	1603.26	14.09
	12022.08 SQ.M	**98.63 SQ.M**
TOTAL	**12120.71 SQ.M**	

COMMUNITY CENTER & SHOPS

FAR AREA STATEMENT

FLOORS	COV. AREA	FLOORS	COV. AREA
GROUND FLOOR	67.37 SQ.M	FOURTH FLOOR	64.53 SQ.M
FIRST FLOOR	64.53 SQ.M	FIFTH FLOOR	64.53 SQ.M
SECOND FLOOR	64.53 SQ.M	NO.OF SHOPS	2 NOS.
THIRD FLOOR	64.53 SQ.M		
	TOTAL	390.02 SQ.M	
NON FAR AREA			
MUMTY	22.24 SQ.M		

UNIT DETAIL			
TYPE OF UNIT	**AREA (SQ.M)**	**TYPE OF UNIT**	**AREA (SQ.M)**
TYPE 1, 3BHK+SERVANT	140.68 SQ.M	TYPE 3, 3BHK+SERVANT	129.29 SQ.M
TYPE 2, 3BHK	121.28 SQ.M	TYPE 4, 2BHK+STUDY	109.00 SQ.M

पत्रिलेख

इस नानशिश की और संख्या- 118 के अन्य भाग पर पूर्ण समस्त लिखितकर्ता का लाभ पट्टा लगेगाभी है।

LOCATION PLAN

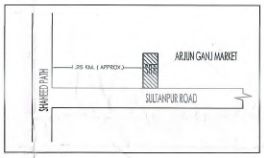

SITE LOCATION AS SHAJRA PLAN

SITE LOCATION IN MASTER PLAN LUCKNOW

GROUND COVERAGE

TYPICAL FLOOR AREA + LIFT SHAFT+ BRIDGE			
1745.22 SQ.M	41.88 SQ.M	14.09 SQ.M	
TOTAL			1801.19 SQ.M
CLUB/COMMERCIAL AREA			67.37 SQ.M
TOTAL			**1868.56 SQ.M**

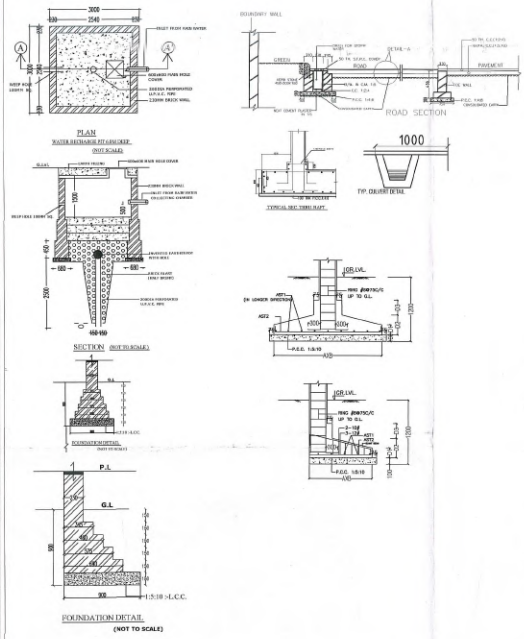

KGASRA NO. 799 AND OTHERS

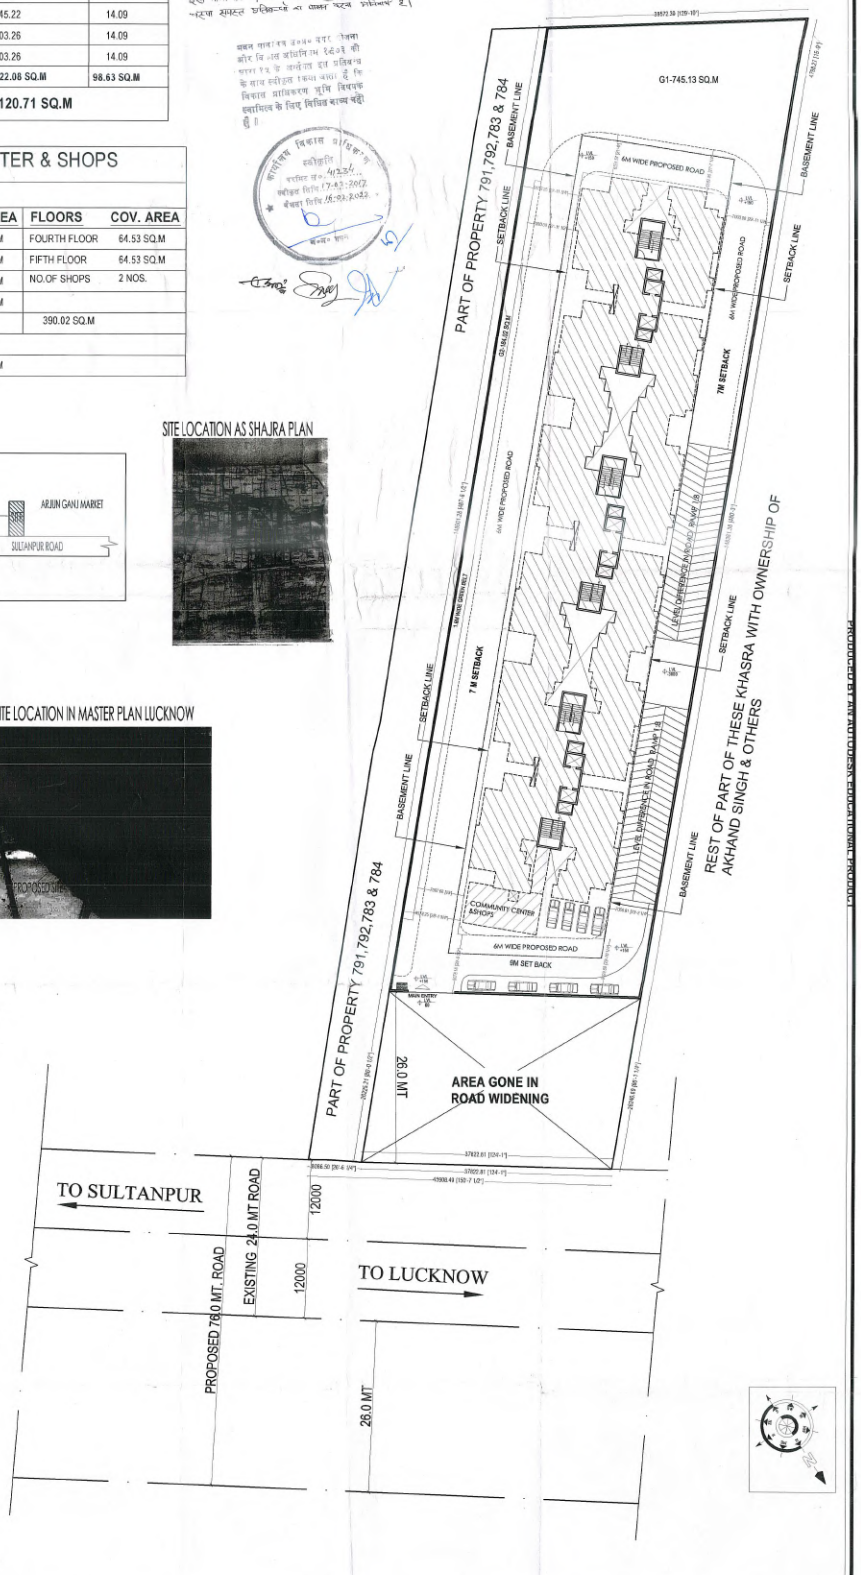

Project: PROPOSED GROUP HOUSING ON KHASRA NO. 791,792,783 & 784 SITUATED AT VILLAGE SARSAWAN, PERTEH AND DISTT LUCKNOW	Remarks: 1. ALL DIMENSIONS ARE IN MM. 2. ALL DRAWINGS ARE FOR READ ONLY AND NOT TO BE MEASURED. 3. THIS DRAWING SHOULD BE READ IN CONJUNCTION WITH RELEVANT DETAILS, SECTIONS, ELEVATION AND ALL SERVICES DRAWING. 4. ANY DISCREPANCIES IN THE DRAWINGS OR AT SITE SHOULD BE BROUGHT TO THE ARCHITECTS NOTICE IMMEDIATELY.	Scale: 1:250	North: AS SHOWN	Drg Title: SITE PLAN (SUBMISSION DRAWING)	Owner: For M. L. Builders Pvt. Ltd. Director	Architect: NIDA QADIR ARCHITECT REGD. CA/2011/47783 MIB DESIGNS ARCHITECTS. ENGINEERS.
		Drawn By: D.K.SINGH	Checked By: NIDA QADIR	Drg No.: 01/08		

PRODUCED BY AN AUTODESK EDUCATIONAL PRODUCT

PRODUCED BY AN AUTODESK EDUCATIONAL PRODUCT

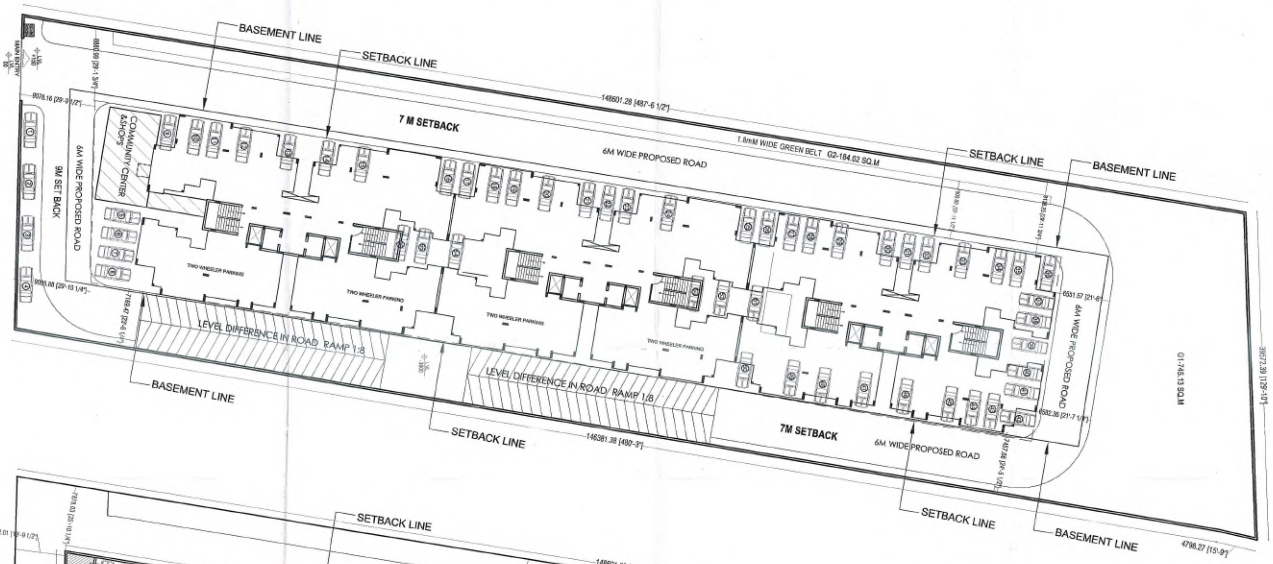

STILT PLAN

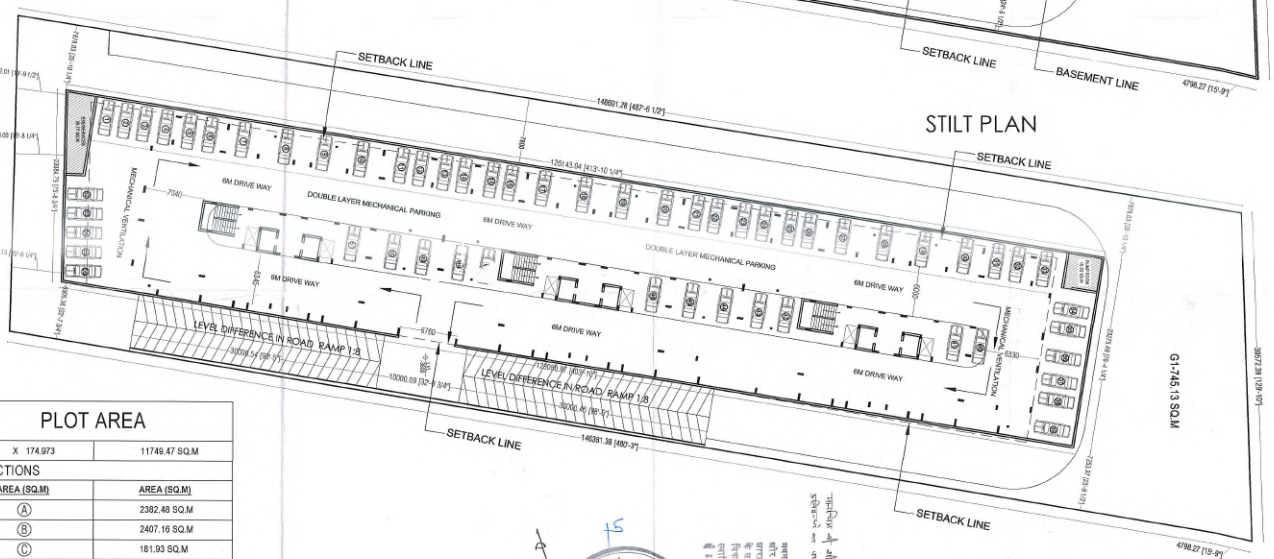

BASEMENT PLAN

PLOT AREA

67.15 X 174.973	11749.47 SQ.M
DEDUCTIONS	
AREA (SQ.M)	AREA (SQ.M)
Ⓐ	2382.48 SQ.M
Ⓑ	2407.16 SQ.M
Ⓒ	181.93 SQ.M
Ⓓ	2.49 SQ.M
Ⓔ	27.57 SQ.M
Ⓕ	38.49 SQ.M
Ⓖ	17.90 SQ.M
TOTAL	5058.02
PLOT AREA	11749.47-5058.02 = **6691.45 SQ.M**
AREA GONE IN ROAD WIDENING	985.13 SQ.M
NET PLOT AREA	6691.45-985.13 = **5706.32SQ.M**

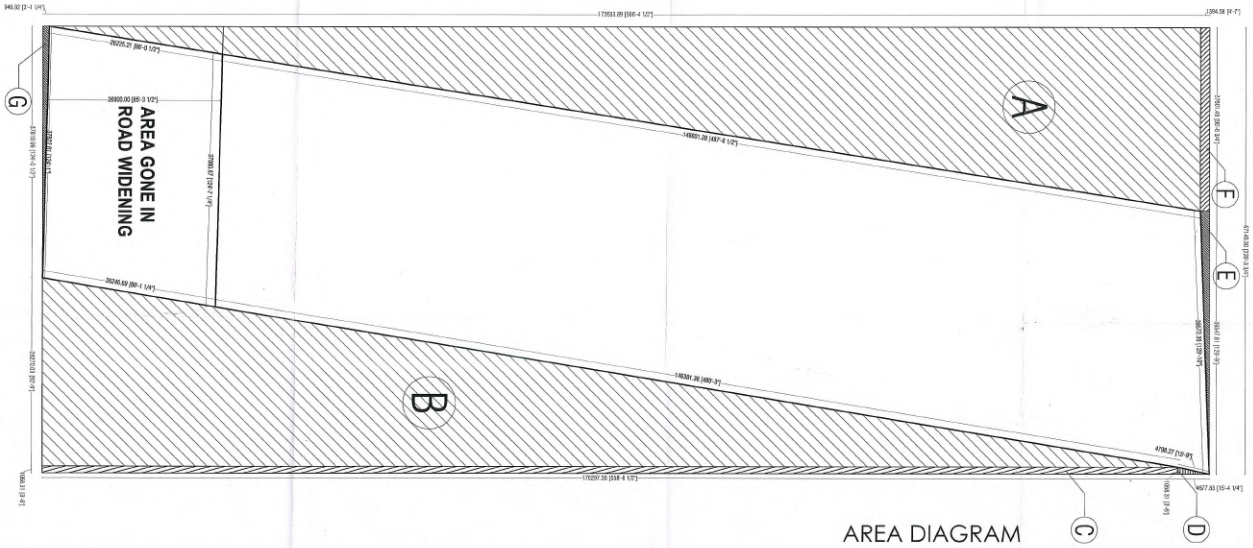

AREA DIAGRAM

Project: PROPOSED GROUP HOUSING ON KHASRA NO. 791,792,783 & 784 SITUATED AT VILLAGE SARSAWAN, PERTEH AND DISTT LUCKNOW	Remarks: 1. ALL DIMENSIONS ARE IN MM. 2. ALL DRAWINGS ARE FOR READ ONLY AND NOT TO BE MEASURED. 3. THIS DRAWING SHOULD BE READ IN CONJUNCTION WITH RELEVANT DETAILS, SECTIONS, ELEVATION AND ALL SERVICES DRAWING. 4. ANY DISCREPANCIES IN THE DRAWINGS OR AT SITE SHOULD BE BROUGHT TO THE ARCHITECT'S NOTICE IMMEDIATELY.	Scale: 1:200	North: AS SHOWN	Drg Title: STILT PLAN, BASEMENT PLAN, AREA DIAGRAM (SUBMISSION DRAWING)	Owner: For M. I. Builders Pvt. Ltd. Director	Architect: NIDA QADIR ARCHITECT REGD. NO. UP/A/1993/ MIB DESIGNS ARCHITECTS. ENGINEERS.
		Drawn By: D.K.SINGH	Checked By: NIDA QADIR	Drg No.: 02/08		

PRODUCED BY AN AUTODESK EDUCATIONAL PRODUCT

PRODUCED BY AN AUTODESK EDUCATIONAL PRODUCT

TYPICAL 1st TO 5th FLOOR PLAN

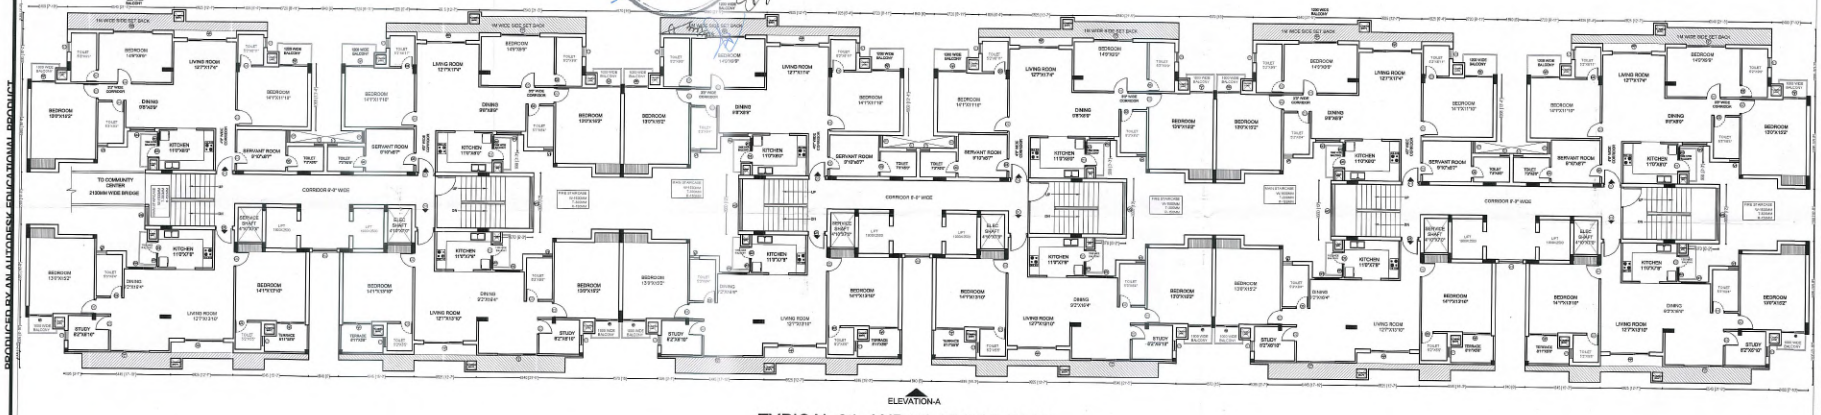

TYPICAL 6th AND 7th FLOOR PLAN

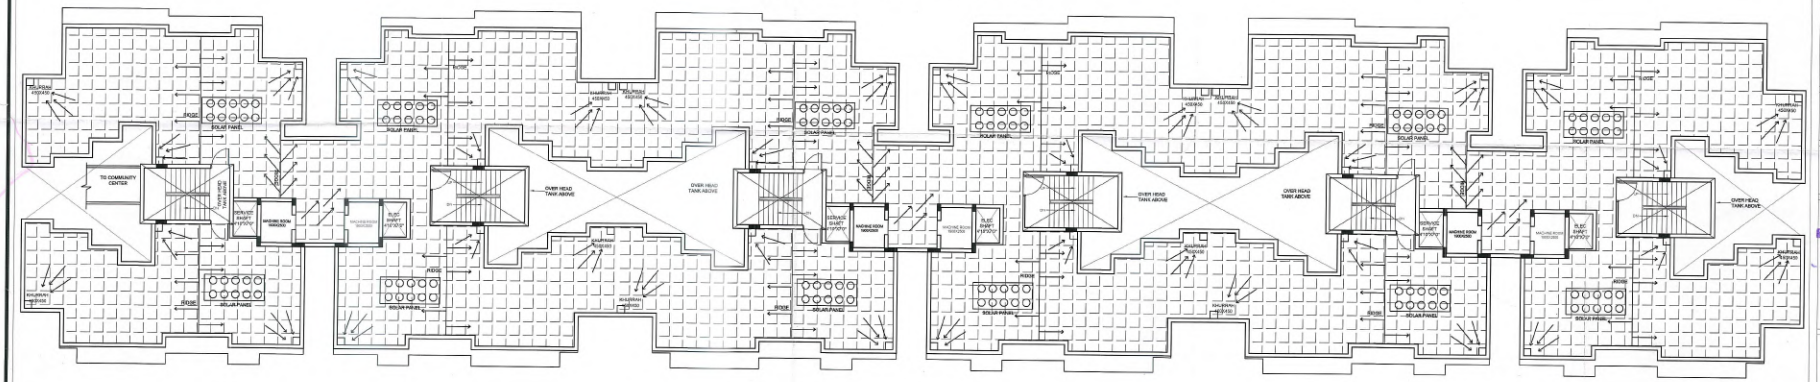

TERRACE PLAN

Project:
PROPOSED GROUP HOUSING ON KHASRA NO. 791,792,783 & 784 SITUATED AT VILLAGE SARSAWAN, PERTEH AND DISTT LUCKNOW

Remarks:
1. ALL DIMENSIONS ARE IN MM.
2. ALL DRAWINGS ARE FOR READ ONLY AND NOT TO BE MEASURED.
3. THIS DRAWING SHOULD BE READ IN CONJUNCTION WITH RELEVANT DETAILS, SECTIONS, ELEVATION AND ALL SERVICES DRAWING.
4. ANY DISCREPANCIES IN THE DRAWINGS OR AT SITE SHOULD BE BROUGHT TO THE ARCHITECTS NOTICE IMMEDIATELY.

Legend:
INDEX

Scale: 1:100 | **North:**

Drg Title:
TYPICAL BLOCK (SUBMISSION DRAWING)

Drg No.:
03/08

Drawn By:	Checked By:
D.K.SINGH	NIDA QADIR

Owner:
For M. I. Builders Pvt. Ltd.
Director

Architect:
MIB DESIGNS
ARCHITECTS. ENGINEERS.

PRODUCED BY AN AUTODESK EDUCATIONAL PRODUCT

PRODUCED BY AN AUTODESK EDUCATIONAL PRODUCT

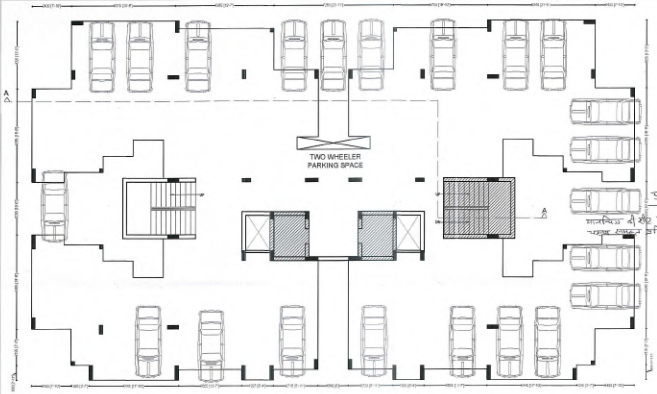

STILT PLAN

TYPICAL 1st TO 5th FLOOR PLAN

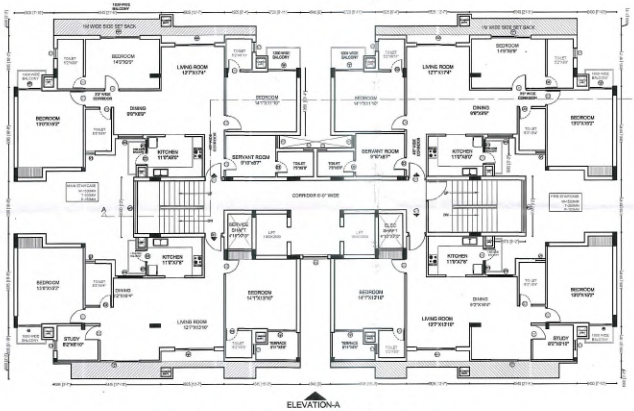

TYPICAL 6th AND 7th FLOOR PLAN

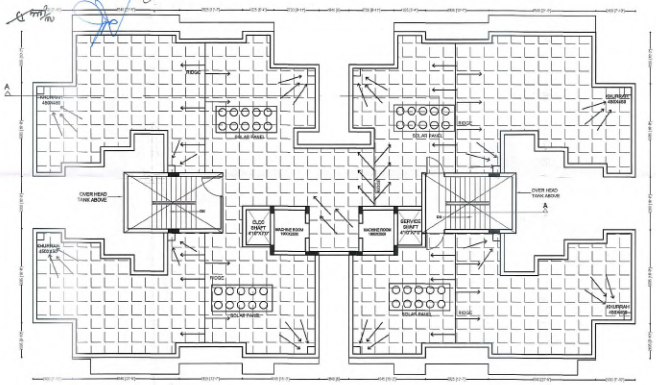

TERRACE PLAN

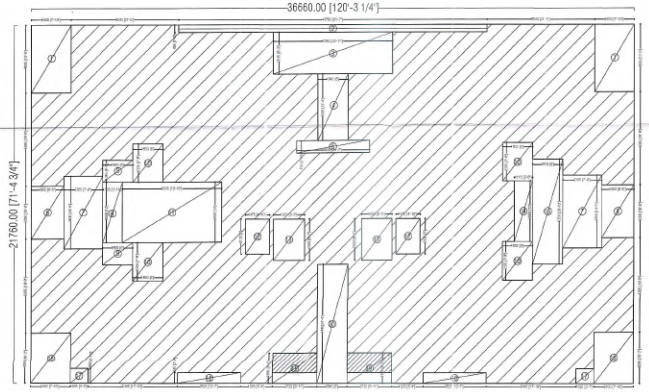

AREA DIAGRAM FOR 1st TO 5th FLOOR

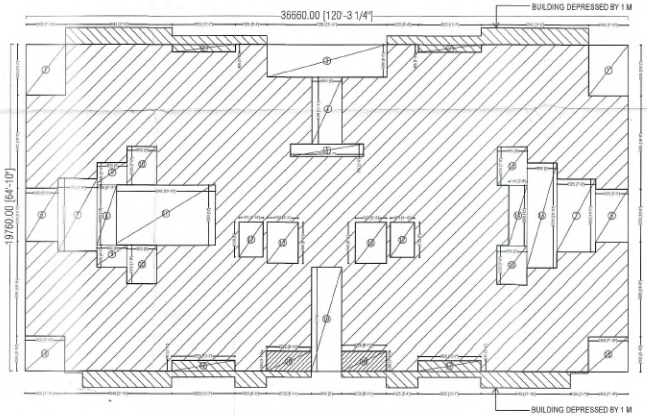

AREA DIAGRAM 6th & 7th FLOOR

GROUND COVERAGE

TYPICAL FLOOR AREA + LIFT SHAFT + BRIDGE	
1745.22 SQ.M | 41.88 SQ.M | 14.09 SQ.M	
TOTAL	1801.19 SQ.M
CLUB/COMMERCIAL AREA	67.37 SQ.M
TOTAL	**1868.56 SQ.M**

FAR STATEMENT

FLOORS		BRIDGE
STILT FLOOR	89.46	
1st FLOOR	1745.22	14.09
2nd FLOOR	1745.22	14.09
3rd FLOOR	1745.22	14.09
4th FLOOR	1745.22	14.09
5th FLOOR	1745.22	14.09
6th FLOOR	1603.26	14.09
7th FLOOR	1603.26	14.09
	12022.08 SQ.M	98.63 SQ.M
TOTAL	12120.71 SQ.M	

UNIT DETAIL			
TYPE OF UNIT	AREA (SQ.M)	TYPE OF UNIT	AREA (SQ.M)
TYPE 1, 3BHK+SERVANT	140.68 SQ.M	TYPE 3, 3BHK+SERVANT	126.29 SQ.M
TYPE 2, 3BHK	121.28 SQ.M	TYPE 4, 2BHK+STUDY	106.00 SQ.M

NON-FAR STATEMENT

MUMTY	5.72	3.660	20.95 SQ.M
MACHINE ROOM	(2.36X2.96)X2	2.960	13.96 SQ.M
FIRE STAIRCASE	6.045	3.660	22.12 SQ.M
ELECTRICAL SHAFT	1.47	2.14	3.14 SQ.M
SERVICE SHAFT	1.47	2.14	3.14 SQ.M
TOTAL			63.31 SQ.M

TYPICAL FLOOR AREA 1st TO 5th FLOOR

DIMENSIONS	AREA (SQ.M)
36.660 X 21.76	797.72

DEDUCTIONS

	DIMENSIONS	AREA (SQ.M)	TOTAL AREA (SQ.M)
①	(2.40X4.09)X2	9.82 SQ.M	19.64 SQ.M
②	18.78X0.46	8.64 SQ.M	8.64 SQ.M
③	7.28X2.52	18.34 SQ.M	18.34 SQ.M
④	1.84X4.07	7.49 SQ.M	7.49 SQ.M
⑤	4.44X0.75	3.33 SQ.M	3.33 SQ.M
⑥	(1.96X3.2)X2	6.27 SQ.M	12.54 SQ.M
⑦	(2.36X4.40)X2	10.28 SQ.M	20.77 SQ.M
⑧	1.16X3.66	4.35 SQ.M	4.35 SQ.M
⑨	(1.83X1.34)X2	2.45 SQ.M	4.90 SQ.M
⑩	(1.83X2.33)X4	4.26 SQ.M	17.05 SQ.M
⑪	6.04X3.66	22.11 SQ.M	22.11 SQ.M
⑫	(1.47X2.13)X2	3.13 SQ.M	6.26 SQ.M
⑬	(1.90X2.50)X2	4.75 SQ.M	9.50 SQ.M
⑭	1.11X3.66	4.06 SQ.M	4.06 SQ.M
⑮	1.83X6.35	11.62 SQ.M	11.62 SQ.M
⑯	(2.40X3.09)X2	7.42 SQ.M	14.84 SQ.M
⑰	(1.09X0.9)X2	0.98 SQ.M	1.96 SQ.M
⑱	(3.82X0.64)X2	2.44 SQ.M	4.89 SQ.M
⑲	(2.72X1.84)X2	5.00 SQ.M	10.00 SQ.M
⑳	1.84X7.44	13.69 SQ.M	13.69 SQ.M
	TOTAL DEDUCTION		215.98

NET TYPICAL FLOOR AREA

ADDITION	DEDUCTION	
797.72	- 215.98	581.74 SQ.M

TYPICAL FLOOR AREA 6th & 7th FLOOR

DIMENSIONS	AREA (SQ.M)
36.660 X 19.79	724.40

DEDUCTIONS

	DIMENSIONS	AREA (SQ.M)	TOTAL AREA (SQ.M)
①	(2.40X3.09)X2	7.42 SQ.M	14.83 SQ.M
②	(3.82X0.46)X2	1.75 SQ.M	3.51 SQ.M
③	7.28X1.98	14.41 SQ.M	14.41 SQ.M
④	1.84X4.07	7.49 SQ.M	7.49 SQ.M
⑤	4.44X0.75	3.33 SQ.M	3.33 SQ.M
⑥	(1.96X3.2)X2	6.27 SQ.M	12.54 SQ.M
⑦	(2.36X4.40)X2	10.28 SQ.M	20.77 SQ.M
⑧	1.16X3.66	4.36 SQ.M	4.36 SQ.M
⑨	(1.83X1.34)X2	2.45 SQ.M	4.90 SQ.M
⑩	(1.83X2.33)X4	4.26 SQ.M	17.06 SQ.M
⑪	6.04X3.66	22.11 SQ.M	22.11 SQ.M
⑫	(1.47X2.13)X2	3.13 SQ.M	6.26 SQ.M
⑬	(1.90X2.50)X2	4.75 SQ.M	9.50 SQ.M
⑭	1.11X3.66	4.06 SQ.M	4.06 SQ.M
⑮	1.83X6.35	11.62 SQ.M	11.62 SQ.M
⑯	(2.40X2.09)X2	5.02 SQ.M	10.03 SQ.M
⑰	(3.82X0.64)X2	2.44 SQ.M	4.89 SQ.M
⑱	(2.72X1.2)X2	3.26 SQ.M	6.52 SQ.M
⑲	1.84X6.48	11.78 SQ.M	11.78 SQ.M
	TOTAL DEDUCTION		189.98

NET TYPICAL FLOOR AREA

ADDITION	DEDUCTION	
724.40	- 189.98	534.42 SQ.M

DOOR/WINDOW SCHEDULE

TYPE	SIZE	SILL	LINTEL
D-1	1050X2400	--	2400
D-2	900X2100	--	2100
D-3	750X2100	--	2100
D-4	1800X2300	--	2200
D W/1	2400X2100	--	2100
D W/2	1775X2100	--	2100
D W/3	1485X2100	--	2100
W-1	750X1200	900	2100
W-2	3200X1200	900	2100
W-3	2400X1200	900	2100
W-4	1500X1200	900	2100
W-5	1150X1200	900	2100

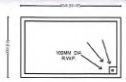

FIRE STAIR CASE

AREA DIAGRAM OF STILT

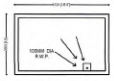

STAIR CASE

Project:
PROPOSED GROUP HOUSING
ON KHASRA NO. 791,792,783 & 784
SITUATED AT VILLAGE SARSAWAN,
PERTEH AND DISTT LUCKNOW

Remarks:
1. ALL DIMENSIONS ARE IN MM.
2. ALL DRAWINGS ARE FOR READ ONLY AND NOT TO BE MEASURED.
3. THIS DRAWING SHOULD BE READ IN CONJUNCTION WITH RELEVANT DETAILS, SECTIONS, ELEVATION AND ALL SERVICES DRAWING.
4. ANY DISCREPANCIES IN THE DRAWINGS OR AT SITE SHOULD BE BROUGHT TO THE ARCHITECTS NOTICE IMMEDIATELY.

Legend:

Scale:	North:
1:100	

Drg Title:
TYPICAL BLOCK
(SUBMISSION DRAWING)

Drg No.:
04/08

Drawn By:	Checked By:
D.K.SINGH	NIDA QADIR

Owner:
For M. I. Builders
Director

Architect:
MIB DESIGNS
ARCHITECTS. ENGINEERS.
HIGH LAKRITA COMPLEX, 3A, KD-5H MANG, HAZRATGANJ, LUCKNOW-226001
Tel: 0522-2347348/9956956000
e-mail: mibdesigns@gmail.com

PRODUCED BY AN AUTODESK EDUCATIONAL PRODUCT

PRODUCED BY AN AUTODESK EDUCATIONAL PRODUCT

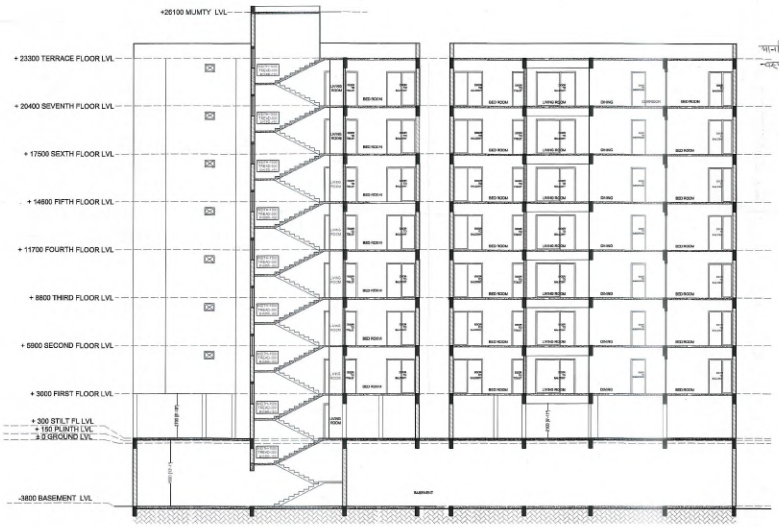

SECTION- AA'

ELEVATION-A

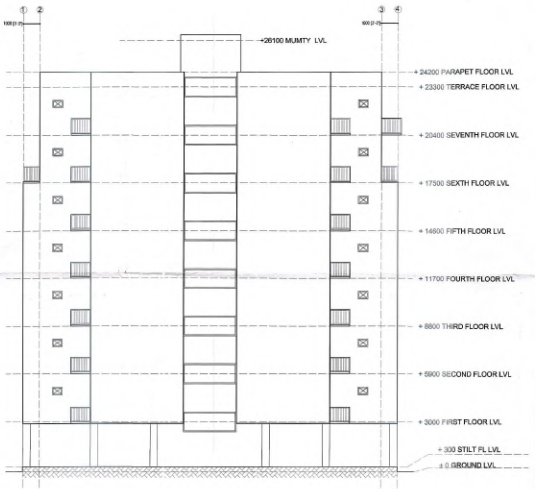

ELEVATION-B

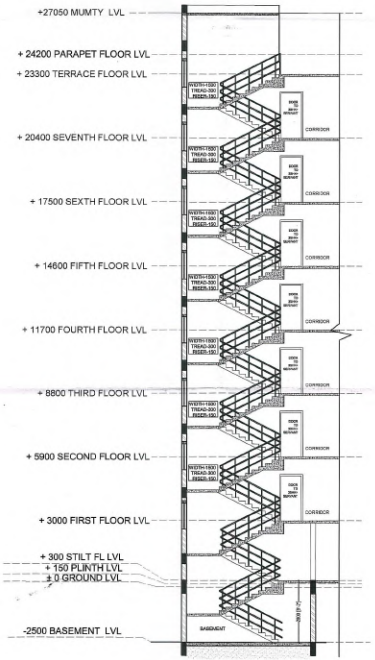

DETAIL SECTION- A'

Project:
PROPOSED GROUP HOUSING ON KHASRA NO. 791,792,783 & 784 SITUATED AT VILLAGE SARSAWAN, PERTEH AND DISTT LUCKNOW

Remarks:
1. ALL DIMENSIONS ARE IN MM.
2. ALL DRAWINGS ARE FOR READ ONLY AND NOT TO BE MEASURED.
3. THIS DRAWING SHOULD BE READ IN CONJUNCTION WITH RELEVANT DETAILS, SECTIONS, ELEVATION AND ALL SERVICES DRAWING.
4. ANY DISCREPANCIES IN THE DRAWINGS OR AT SITE SHOULD BE BROUGHT TO THE ARCHITECTS NOTICE IMMEDIATELY.

Legend:

Scale: 1:100

North:

Drg Title:
TYPICAL BLOCK (SUBMISSION DRAWING)

Drg No.:
05/08

Drawn By: D.K.SINGH

Checked By: NIDA QADIR

Owner:
For M. I. Builders P...
Director

Architect:
NIDA QADIR
ARCHITECT
REG. NO. CA/2011/71783

MIB DESIGNS
ARCHITECTS, ENGINEERS
NEW JAWAHIR COMPLEX, IN KAISER BAGH, HAZRATGANJ, LUCKNOW-226001
Tel: 0522-2287548/9839809000
e-mail: mibdesigns@gmail.com

PRODUCED BY AN AUTODESK EDUCATIONAL PRODUCT

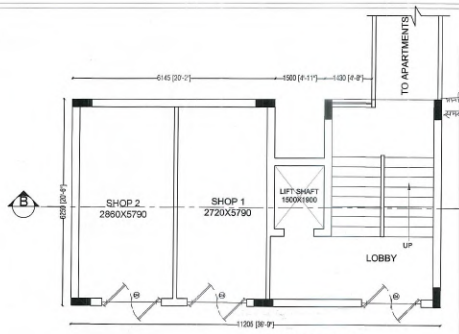

GROUND FLOOR

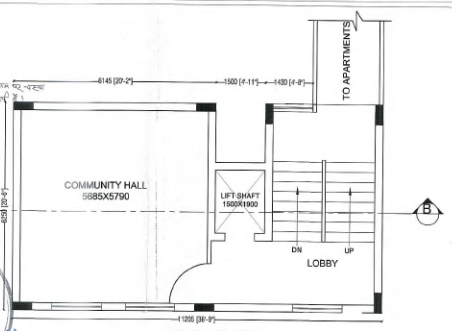

FIRST FLOOR

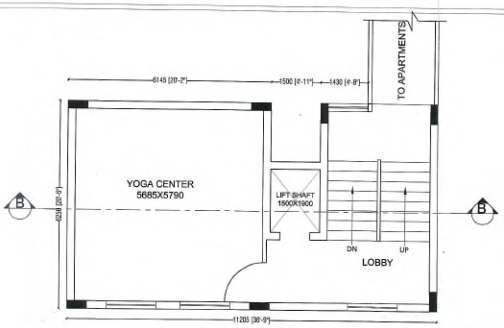

THIRD FLOOR

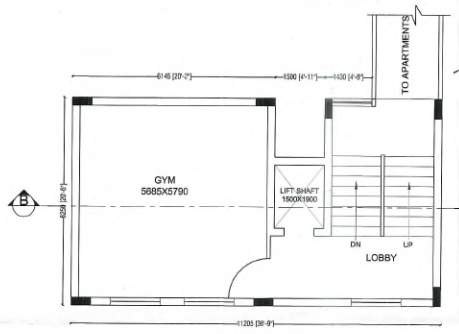

FOURTH FLOOR

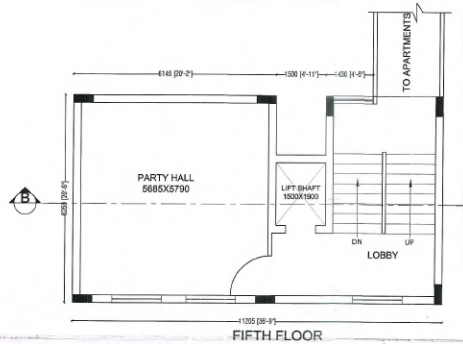

FIFTH FLOOR

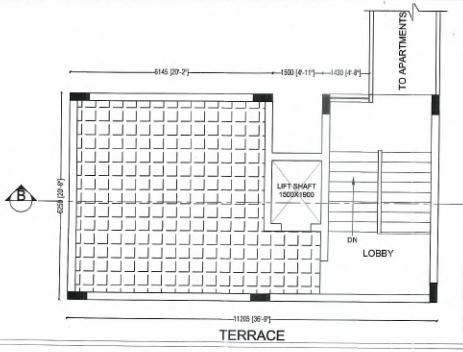

TERRACE

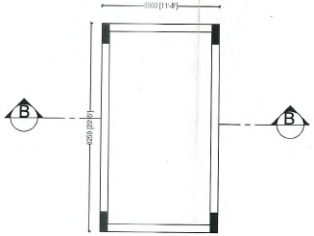

MUMTY PLAN

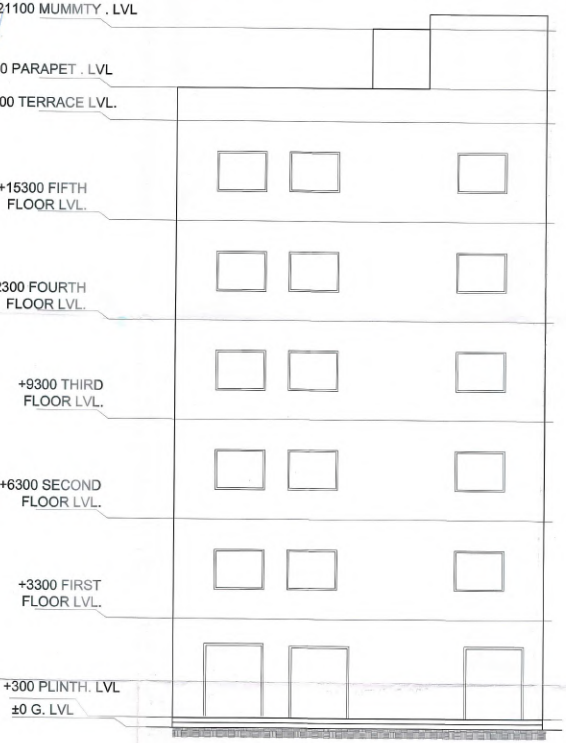

FRONT ELEVATION

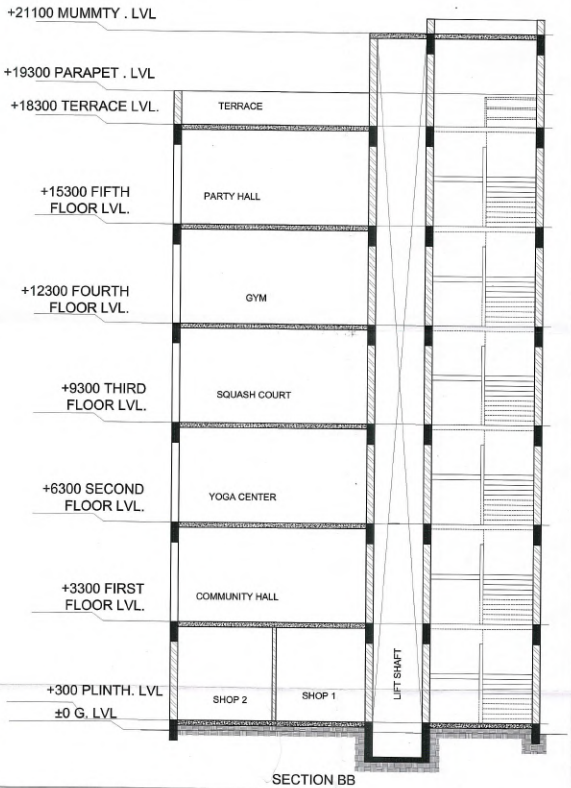

SECTION BB

COMMERCIAL & COMMUNITY CENTER

FAR AREA STATEMENT

FLOORS	COV. AREA	FLOORS	COV. AREA
GROUND FLOOR	67.37 SQ.M	FOURTH FLOOR	64.53 SQ.M
FIRST FLOOR	64.53 SQ.M	FIFTH FLOOR	64.53 SQ.M
SECOND FLOOR	64.53 SQ.M	NO.OF SHOPS	2 NOS.
THIRD FLOOR	64.53 SQ.M		
	TOTAL	390.02 SQ.M	

NON FAR AREA

MUMTY	22.24 SQ.M

Project:
PROPOSED GROUP HOUSING
ON KHASRA NO.
791,792,783 & 784
SITUATED AT VILLAGE
SARSAWAN,
PERTEH AND DISTT
LUCKNOW

Remarks:
1. ALL DIMENSIONS ARE IN MM.
2. ALL DRAWINGS ARE FOR READ ONLY AND NOT TO BE MEASURED.
3. THIS DRAWING SHOULD BE READ IN CONJUNCTION WITH RELEVANT DETAILS, SECTIONS, ELEVATION AND ALL SERVICES DRAWING.
4. ANY DISCREPANCIES IN THE DRAWINGS OR AT SITE SHOULD BE BROUGHT TO THE ARCHITECT'S NOTICE IMMEDIATELY.

Legend:

Scale: 1:100
North:

Drg Title:
COMMERCIAL/CLUB
(SUBMISSION DRAWING)

Drg No.:
06/05

Drawn By: D.K.SINGH
Checked By: NIDA QADIR

Owner:
For M. I. Builders Pvt. Ltd.
Director

Architect:
ARCHITECT NIDA QADIR
(REGD.)
MIB DESIGNS
ARCHITECTS. ENGINEERS

PRODUCED BY AN AUTODESK EDUCATIONAL PRODUCT

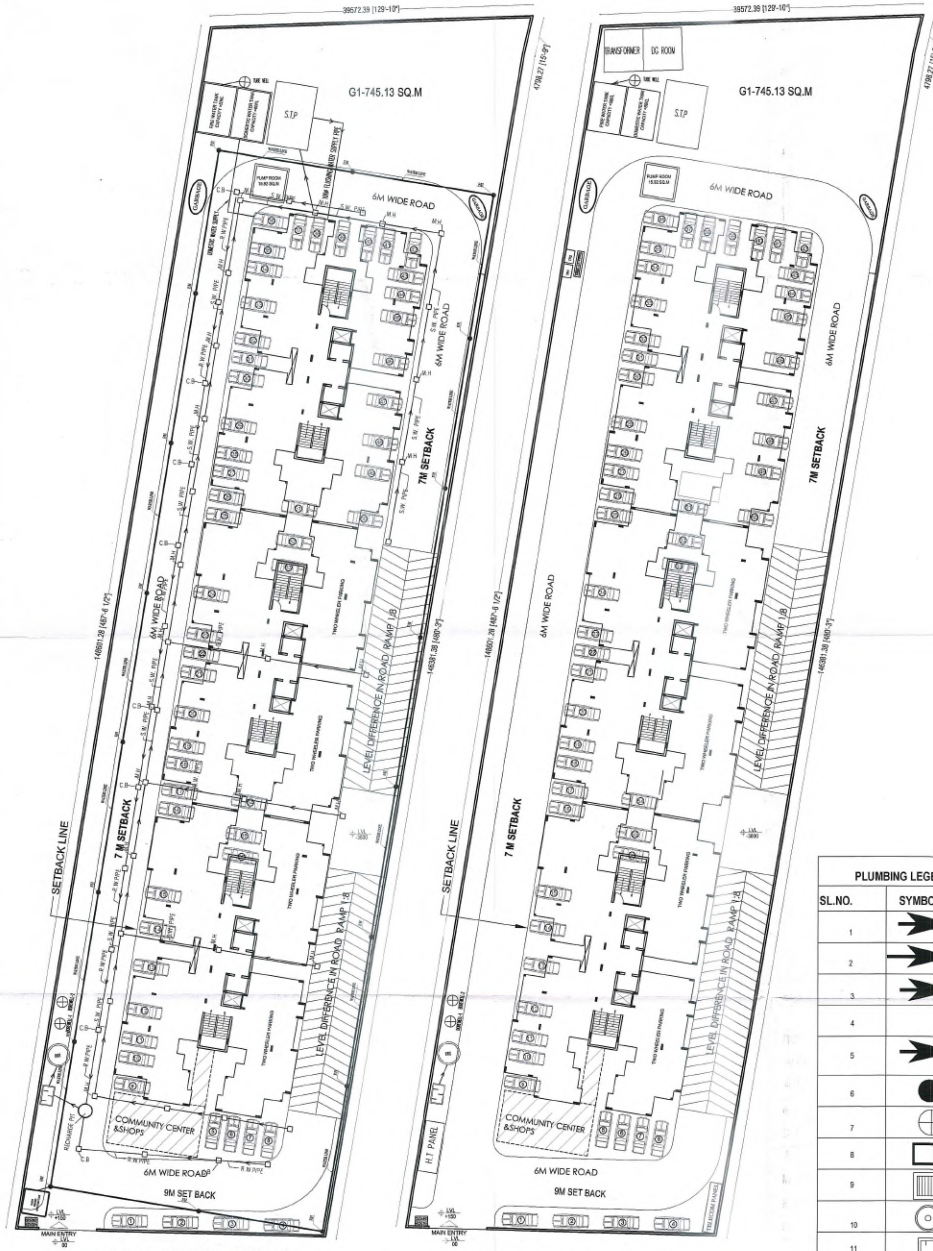

SITE PLUMBING LAYOUT

SITE ELECTRICAL LAYOUT

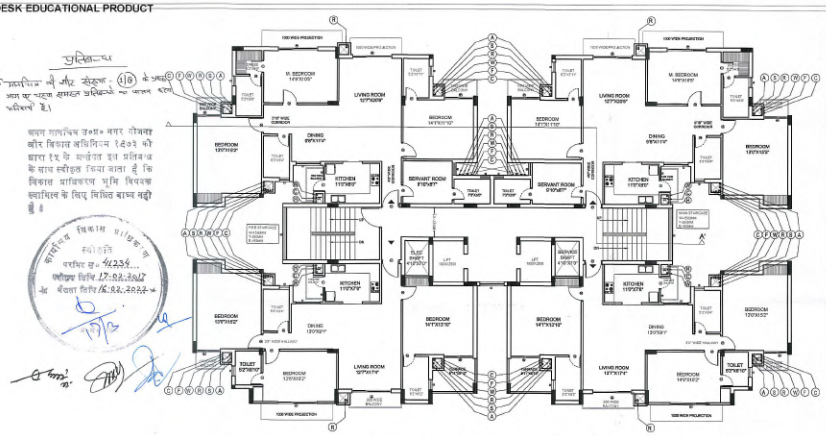

TYPICAL 1st TO 5th FLOOR PLUMBING PLAN

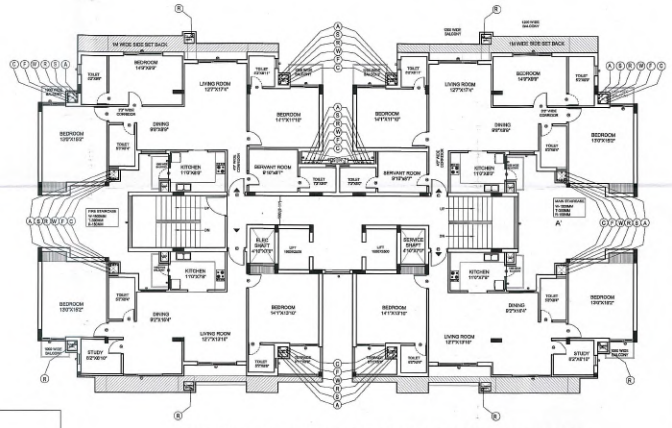

TYPICAL 6th AND 7th FLOOR PLUMBING PLAN

PLUMBING LEGEND:-		
SL.NO.	SYMBOL	DESCRIPTION
1		SEWER LINE
2		RAIN WATER LINE
3		TUBEWELL LINE
4		MUNICIPAL LINE
5		RECYCLED WATER PIPE FOR FOR FIRE HYDRANT
6		FIRE HYDRANT
7		BORE WELL
8		SEWER MANHOLE 900mm X 800mm
9		CATCH BASIN 450mm X 450mm
10		RECHARGE PIT 3 M DIA
11		DESILTING CHAMBER
12		GULLY TRAP 300mm X 300mm
13	GARBAGE	GARBAGE

LEGEND : (Plumbing)		
S. No.	SYMBOL	DESCRIPTION
1.	S	110 mm OD uPVC SOIL AND VENT PIPE
2.	W	110mm OD uPVC WASTE AND VENT PIPE
3	R	160mm OD uPVC RAIN WATER PIPE
4	A	90mm OD uPVC. ANTISYPHONAGE /VENT PIPE
5	C	DOMESTIC WATER SUPPLY PIPE(50mm-25mm)
6	F	FLUSHING WATER SUPPLY PIPE (50mm-25mm)
7	H	HOT WATER SUPPLY PIPE FROM SOLAR(25mm
8	C1	DOMESTIC WATER RISER PIPE (65mm)
9	F1	FLUSHING WATER RISER PIPE (50mm)

Project:
PROPOSED GROUP HOUSING
ON KHASRA NO. 791,792,783 & 784
SITUATED AT VILLAGE SARSAWAN,
PERTEH AND DISTT LUCKNOW

Remarks:
1. ALL DIMENSIONS ARE IN MM.
2. ALL DRAWINGS ARE FOR READ ONLY AND NOT TO BE MEASURED.
3. THIS DRAWING SHOULD BE READ IN CONJUNCTION WITH RELEVANT DETAILS, SECTIONS, ELEVATION AND ALL SERVICES DRAWING.
4. ANY DISCREPANCIES IN THE DRAWINGS OR AT SITE SHOULD BE BROUGHT TO THE ARCHITECT'S NOTICE IMMEDIATELY.

Legend:

Scale: 1:100
North:

Drg Title:
TYPICAL BLOCK (SUBMISSION DRAWING)

Drg No.:
07/08

Drawn By: D.K. SINGH
Checked By: NIDA QADIR

Owner:
For M. I. Builders Pvt. Ltd.
Director

Architect:
NIDA QADIR
ARCHITECT NIDA QADIR
REGD-

MIB DESIGNS
ARCHITECTS. ENGINEERS.

PRODUCED BY AN AUTODESK EDUCATIONAL PRODUCT
PRODUCED BY AN AUTODESK EDUCATIONAL PRODUCT
PRODUCED BY AN AUTODESK EDUCATIONAL PRODUCT

PRODUCED BY AN AUTODESK EDUCATIONAL PRODUCT

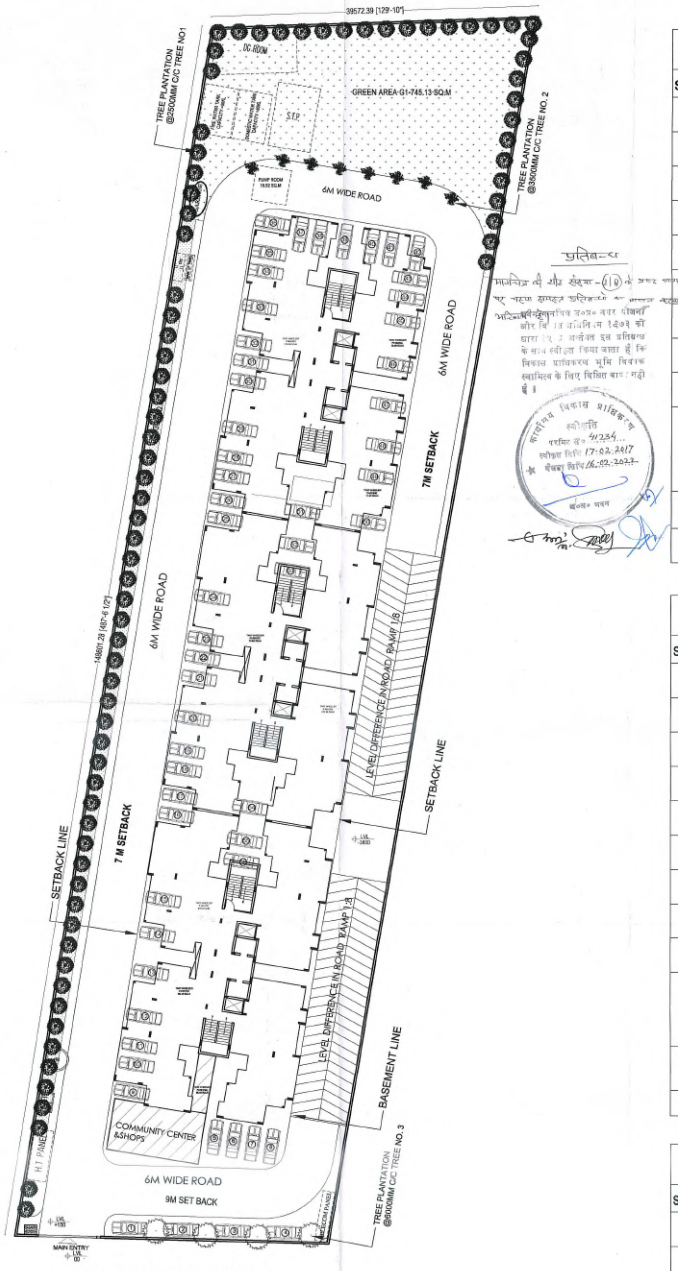

SITE LANDSCAPE PLAN

TREES CALCULATION		
SL.NO.	TOTAL PLOT AREA	DESCRIPTION
1	GREEN @16.28%	929.15 SQ.M.
2	NET SITE AREA	4850.37 SQ.M.
3	NO. OF TREE REQUIRED 50 TREE/HECTARE	24.25
4	NO OF TREE PROVIDED	92
5	EVERGREEN TREE PROVIDED	88
5	DECIDUOUS TREE PROVIDED	4

PLANT MATERIAL AND SCHEDULE					
SL.NO.	TREE NO.	CODE	BOTANICAL NAME	COMMON NAME	QUANTITIES
1	01	PL.	POLYALTHIA LOTIGIFOLIA	ASKOK TREE	80
2	02	DR.	DELNIX REGIA	GULMOHAR	4
3	03	CL.	CALLISTEMON LANCEOLATUS	BOTTLE BRUSH	8
TOTAL					86

PLANT MATERIAL SCHEDULE SHOWING FUNCTIONAL ATTRIBUTES & GROWTH PATTERN OF POLYALTHIA LOTIGIFOLIA		
SL.NO.	RELEVANT FEATURE	DESCRIPTION
1	BOTANICAL NAME	POLYALTHIA LOTIGIFOLIA
2	COMMON NAME	ASHOK TREE
3	PLANT CODE	PL.
4	TYPE	EVERGREEN
5	HEIGHT	UP TO 30'
6	GROWTH HABBIT	CANOPY
7	FORM OF TREE	COLUMNER
8	FLOWER COLOUR	PALE GREEN
9	SEASONAL DURATION	SPRING
10	CHARACTERISTICS A. LEAF SIZE & SHAPE B.LEAF TEXTURE C.LEAF FALL AGE COLOR	 LONG NARROW BOLD LEAVES TURN YELLOW BEFORE FALLING
11	FUNCTION	REDUCE NOISE,AIR POLLUTION,IMPROVE SOIL CONDITION, MICROCLIMATE
12	REMARKS	SUITABLE FOR SITE AND HUMAN HABITAT

PLANT MATERIAL SCHEDULE SHOWING FUNCTIONAL ATTRIBUTES & GROWTH PATTERN OF DELNIX REGIA		
SL.NO.	RELEVANT FEATURE	DESCRIPTION
1	BOTANICAL NAME	DELNIX REGIA
2	COMMON NAME	GULMOHAR
3	PLANT CODE	DR.
4	TYPE	DECIDUOUS
5	HEIGHT	UP TO 40'
6	GROWTH HABBIT	SPREADING
7	FORM OF TREE	FASTIGIATED
8	FLOWER COLOUR	RED ,ORANGE
9	SEASONAL DURATION	APRIL/JUNE
10	CHARACTERISTICS A. LEAF SIZE & SHAPE B.LEAF TEXTURE C.LEAF FALL AGE COLOR	 SMALL, DOUBLY PINNATE LIGHT LEAVES TURN YELLOW BEFORE FALLING
11	FUNCTION	VERY STRONG VISUAL IMPACT
12	REMARKS	SUITABLE FOR SITE AND HUMAN HABITAT

PLANT MATERIAL SCHEDULE SHOWING FUNCTIONAL ATTRIBUTES & GROWTH PATTERN OF CALLISTEMON LANCEOLATUS		
SL.NO.	RELEVANT FEATURE	DESCRIPTION
1	BOTANICAL NAME	CALLISTEMON LANCEOLATUS
2	COMMON NAME	BOTTEL BRUSH
3	PLANT CODE	CL.
4	TYPE	EVERGREEN
5	HEIGHT	UP TO 25'
6	GROWTH HABBIT	WEEPING
7	FORM OF TREE	ROUND
8	FLOWER COLOUR	RED
9	SEASONAL DURATION	SPRING AND SUMMER
10	CHARACTERISTICS A. LEAF SIZE & SHAPE B.LEAF TEXTURE C.LEAF FALL AGE COLOR	 NARROW BOLD LEAVES TURN YELLOW BEFORE FALLING
11	FUNCTION	IMPROVE SOIL CONDITION, MICROCLIMATE
12	REMARKS	SUITABLE FOR SITE AND HUMAN HABITAT

Project:
PROPOSED GROUP HOUSING
ON KHASRA NO. 791,792,783 & 784
SITUATED AT VILLAGE SARSAWAN,
PERTEH AND DISTT
LUCKNOW

Remarks:
1. ALL DIMENSIONS ARE IN MM.
2. ALL DRAWINGS ARE FOR READ ONLY AND NOT TO BE MEASURED.
3. THIS DRAWING SHOULD BE READ IN CONJUNCTION WITH RELEVANT DETAILS, SECTIONS, ELEVATION AND ALL SERVICES DRAWINGS.
4. ANY DISCREPANCIES IN THE DRAWINGS OR AT SITE SHOULD BE BROUGHT TO THE ARCHITECT'S NOTICE IMMEDIATELY.

Scale: 1:200
North: AS SHOWN
Drawn By: D.K.SINGH
Checked By: NIDA QADIR
Drg Title: SITE PLAN (SUBMISSION DRAWING)
Drg No.: 08/08
Owner:
Architect: MIB DESIGNS ARCHITECTS, ENGINEERS

PRODUCED BY AN AUTODESK EDUCATIONAL PRODUCT

भूकम्परोधी व्यवस्था के सम्बन्ध में शासन द्वारा निर्गत
शासनादेश संख्या–670/9–आ–1–2001–भूउम्परोधी/2001 (आ.अ.) दिनांक 03.02.2001,
शासनादेश संख्या–772/9–आ–1–भूउम्परोधी/2001 (आ.अ.) दिनांक 13.02.2001 तथा
शासनादेश संख्या–3751/9–आ–1–1–भूउम्परोधी/2001 (आ.अ.) दिनांक 20.07.2001
में अंकित प्रतिबन्धों का विवरण।

1.

(क) जिन्हें जारी किये निर्माण, सुरक्षात्मक भवनों के सत्यापन एवं नेशनल बिल्डिंग कोड के प्रावधानों के अनुपालन आदि स्ट्रक्चरल इन्जीनियर एवं वास्तुविद द्वारा प्रमाणित डिजाइन के अनुसार ही होंगे।

(ख) निर्माण का क्वालिफाइड भी आई आरकिटेक्ट की देखरेख तथा उनके उत्तरदायित्व के अधीन किया जायेगा ताकि गुणवत्ता की अपेक्षित व्यवस्थाओं का अनुपालन सुनिश्चित रहे।

(ग) निर्माण पूर्ण होने पर पूर्णता प्रमाण पत्र प्राप्त किये बिना भवन अथवा उसके अंश का कोई उपयोग नहीं किया जायेगा, न करने दिया जायेगा।

2. भवन भूकम्परोधी स्वीकृति हेतु उक्त शासनादेश के प्रस्तर–3 में वर्णितशिल्प, आवश्यक अभिलेखों के सम्बन्ध में निम्नलिखित सुनिश्चित किये जायेंगे–

क–1 भवन निर्माण हेतु नियत प्राधिकारी को जो मानचित्र स्वीकृति हेतु प्रेषित किये जायेंगे, उन सभी मानचित्रों पर ए–सारी/विकट, एजीएल आर्कीटेक्ट के साथ–साथ भूउम्परोधी डिजाइन तैयार करने वाले स्ट्रक्चरल इंजीनियर तथा सर्वेयर किताब्ल तैयार करने वाले सर्वेयर के हस्ताक्षर अंकित किये जायेंगे। मानचित्र तथा भूकम्परोधी डिजाइन के पूरे प्रारूप में अंकित किया जायेगा। इसके साथ ही पत्रक शासनादेश दिनांक 03 फरवरी, 2001 के साथ संलग्न परिशिष्ट–3, विविध–1 इन्फारमेशन शीट्स में अभिलिखित विवरण का सुसंगत अंश (इस प्रयोजन से अभिप्रेत) एक तालिका के रूप में मानचित्र पर अंकित किया जायेगा।

क–2 स्वीकृति हेतु अनुज्ञा लिए गए भवन मानचित्र के प्रावधानों में यदि निर्माण प्रारम्भ होने के पूर्व अथवा निर्माण के दौरान किसी भी चरण में अथवा निर्माण पूर्ण होने के उपरान्त कोई परिवर्तन/परिवर्धन कराया जाता है तो स्ट्रक्चरल तथा सर्विसेज डिजाइन में भी भूकम्परोधी प्रावधानों का तद्नुरूप आवश्यक परिवर्तन स्ट्रक्चरल इन्जीनियर से पुनः स्वीकृति हेतु प्रस्तुत किया जाय, जिसकी भी उपरोक्त क–1 अनुसार प्रमाण पत्र तथा हिन्दिंग इन्फारमेशन शिड्यूल का सुसंगत अंश अंकित होना एवं अंतिम रूप से स्वीकृत मानचित्र की अनुरूप ही भवन निर्माण जारी का सम्पादन सुनिश्चित किया जायेगा।

3. उक्त शासनादेश दिनांक 3 फरवरी, 2001 के प्रस्तर–9 में वर्णितशिल्प स्वीकृति की शर्तों के अतिरिक्त निम्नलिखित शर्तें भी लादी जायेंगी–

ख–1 भवन निर्माण के संपोषण हेतु एक स्थानक सिविल अभियन्ता जिन्हें भवन निर्माण की शर्तों के परीक्षण कराने की उपरान्त कोई परिवर्तन/परिवर्धन कराया जाता है तो स्ट्रक्चरल तथा सर्विसेज डिजाइन में भी भूकम्परोधी प्रावधानों का तद्नुरूप आवश्यक परिवर्तन स्ट्रक्चरल इन्जीनियर से पुनः स्वीकृति हेतु प्रस्तुत किया जाय, जिसकी भी उपरोक्त क–1 अनुसार प्रमाण पत्र तथा हिन्दिंग इन्फारमेशन शिड्यूल का सुसंगत अंश अंकित होना एवं अंतिम रूप से स्वीकृत मानचित्र की अनुरूप ही भवन निर्माण कार्यों का सम्पादन सुनिश्चित किया जायेगा।

ख–2 भवन निर्माण में जो मुख्य निर्माण सामग्रियां सीमेन्ट, स्टील, ब्रिकबिट, ईंट कोर्स सीमेन्ट एवं फर्श, प्लास्टर पर ही उनकी परीक्षण कराने की सुविधा उपलब्ध रहनी आवश्यक होगी। उक्त के अतिरिक्त निर्माण सामग्रियों की विभिन्न टेस्टिंग सम्बंधी उपलब्ध रहनी आवश्यक होगी। इसके साथ ही अधिकृत प्रयोगशाला/संस्थाओं से प्रमाणन कराने परीक्षण परिणाम कार्यक्षमता पर ही उपलब्ध एवं तकनीकि जब भी कोई विशेषज्ञ स्थल पर कार्यों का निरीक्षण करने के लिए जायें तो इन परीक्षण परिणामों को भी पेश कर सकें।

ख–3 निर्माण कार्य का आन्तरिक तकनीकी निरीक्षण एवं स्वतंत्र एसएण्ट द्वारा भी कराया जायेगा। क्रॉस/आर्टिफी द्वारा निर्धारित एकमार्ट द्वारा भी समय–समय पर निर्माण कार्य का निरीक्षण किया जा सकेगा। इस सम्बन्ध में समय–समय पर जारी किए जाने वाले निर्देशों के अनुसार कार्यवाही सुनिश्चित की जायेगी।

घ– यदि स्वीकृति की किसी भी शर्त का पालन नहीं किया जाता अथवा निरीक्षणकर्ता तकनीकी विशेषज्ञ की रिपोर्ट संतोषजनक नहीं होती तो आगे का निर्माण कार्य रोक दिया जायेगा हुए निर्माण कार्य को अनधिकृत मानते हुए सील भी किया जा सकेगा। ऐसे में न होने पूर्णता प्रमाण–पत्र जारी नहीं किया जायेगा अतः निर्माणकर्ता व उसके सहायक क्लियरेन्स सिविलेन्स की परिधि में माने जायेंगे और तदनुसार कानूनी कार्यवाही की भी जायेगी।

ङ– कार्यस्थल पर प्रमुख स्थान पर 4 फुट x 3 फुट आकार का एक बोर्ड लगा होगा जिस पर भवन निर्माणकर्ता एवं स्थापियों का नाम, आर्कीटेक्ट, स्ट्रक्चरल इंजीनियर, सर्विस डिजाइन इंजीनियर एवं सुपरविजन इंजीनियर का नाम इस प्रकार प्रदर्शित होगा कि भवन से लगे मुख्य मार्ग से ही इसे स्पष्ट पढ़ा जा सके। निर्माण काल से सम्बन्धित कार्यस्थल पर निम्न अभिलेख भी उपलब्ध रहेंगे–

(i) नियत अधिकारी द्वारा स्वीकृत मानचित्र की हस्ताक्षर एवं मुहरयुक्त प्रति।

(ii) अनुमोदित प्रयोगशाला/संस्थान द्वारा ही गयी मृदा परीक्षण की पूर्ण रिपोर्ट एवं प्रस्तावित नींव के डाटिजन उपरांती सम्पुष्टियां।

(iii) अधिकृत स्ट्रक्चरल इंजीनियर द्वारा हस्ताक्षर एवं मुहर युक्त नींव, बुनियाद की गणनायें एवं भवन को भूकम्परोधी बनाने हेतु सम्पादनीय सुझाव से सम्बन्धित समस्त मानचित्र एवं स्ट्रक्चरल डिटेल।

(iv) अधिकृत आर्कीटेक्ट द्वारा हस्ताक्षर एवं मुहर युक्त समस्त वर्किंग ड्राइंग जिनमें सेवाज एवं फिनिशिंग तथा सर्विसेज डिटेल इत्यादि शामिल रहेंगे।

(v) भवन निर्माण हेतु आवश्यक लगरू डी. एण्ड पी. का विवरण।

(vi) साईट इंजीनियर इन्फर्मेशन रिपोर्ट रजिस्टर।

(vii) सामग्री परीक्षण रिपोर्ट एवं सम्बन्धित रजिस्टर।

उपरोक्त शर्तों एवं पालन करना अनिवार्य है, अन्यथा प्रदान की गयी स्वीकृति स्वतः समाप्त समझी जायेगी।

: प्रतिबन्ध :

- स्वीकृत समूह आवास भवन मानचित्र भू–स्वामित्व सम्बंधी अभिलेख का अंग नहीं माना जायेगा। भू–स्वामित्व संबंधी कोई वाद–विवाद होने अथवा उत्पन्न होने की दशा में दी गयी स्वीकृति स्वतः निरस्त मानी जायेगी।
- स्वंत पर निर्माण के संबंध स्वीकृति सम्बंधी समस्त विवरण अंकित करते हुये निर्गत प्रारूप को एक बोर्ड लगाना होगा।
- भवन निर्माण में शासनादेशानुसार सेवर एक्ट तथा नेशनल बिल्डिंग सेफ्टी कार्यविधि के प्रविधानों का पालन सुनिश्चित करना होगा।
- दिये गये अण्डरटेकिंग/प्रारूप पत्र के अनुसार सक्षम विस्तार हेतु प्रस्तावित भूमि एवं सर्विस हेतु आवेदित ग्रीन पर किसी प्रकार का निर्माण अनुमन्य नहीं होगा। सक्षम विस्तर की भूमि को स्थानीय निकायों को निःशुल्क हस्तान्तरित करना होगा।
- स्ट्रक्चरल डिजाइन व स्पेसिफिकेशन के सम्बन्ध में समस्त जिम्मेदारी पक्ष की होगी।
- शासनादेश के अनुसार स्थल पर रेनवाटर हार्वेस्टिंग का प्राविधान करना होगा।
- शासनादेश के अनुसार स्थल पर सोलर वाटर हीटिंग संयंत्र का प्राविधान करना होगा।
- निर्माण पूर्ण करने के उपरान्त प्राविकल्प से पूर्णता प्रमाण पत्र प्राप्त करना अनिवार्य है।
- समूह आवास स्वीकृत मानचित्र पर शासनादेशानुसार वृक्ष एवं लैण्ड स्कोपिंग का प्राविधान करना होगा।
- मानचित्र का उपयोग केवल समूह आवास प्रयोजन हेतु ही किया जायेगा।
- भविष्य में लाइनज विकास प्राविकल्प या अन्य किसी भी विभाग की कोई देयकारी निकलती है, तो वह द्वारा देय होगी।
- अपार्टमेण्ट एक्ट तथ्य विभिन्न समय पर जारी शासनादेशों का पालन सुनिश्चित करना होगा।
- अग्निशमन विभाग तथा एयरपोर्ट अथारिटी की अनापत्ति प्रमाण पत्र में अंकित निर्देशों का अनुपालन सुनिश्चित करना होगा।
- आवेदक द्वारा समस्त सेवाओं की कनेक्टिविटी सम्बंधित विभागों से अपने व्यय पर लेनी होगी एवं स्थानीय निकायों को योजना हस्तान्तरित किये जाने का उत्तरदायित्व भूस्वामी/आवेदक का होगा।
- बेसमेंट पत्रक के अनुसार अवश्यक वाहन पार्किंग सुरक्षा एवं सैल्टर फीस की किसी समय से अन्य करने हेतु मानचित्र में भूतलीय तल में दर्शाये 06 पार्किंग 06 पार्किंग (प्रत्येक का क्षेत्रफल–121.26) बंधक रखे गये हैं। बंधक रखे गये 06 पार्किंग को अन्य द्वारा समझा किसी जाना होने तक विक्रय नहीं किया जायेगा और न ही अन्यासन किया जायेगा।
- भवन परिसर में अशक्त व्यक्तियों के लिए भवन उपविधि में अपेक्षित प्राविधान सुनिश्चित करना होगा।
- प्रस्तुत भूकम्परोधी मानचित्र विन्यास के अनुसार निर्माण कराया जायेगा।
- मानचित्र में दर्शित पार्किंग स्थल का उपयोग पार्किंग के रूप में ही किया जायेगा।
- उ0प्र0 आवास एवं विकास परिषद द्वारा निर्गत अनापत्ति प्रमाण पत्र में उल्लिखित शर्तों का पालन करना होगा।
- भवन के यदि निर्माणकर्ता/भू–स्वामी तथा उ0प्र0 आवास एवं विकास परिषद के मध्य वाद–विवाद उत्पन्न होता है, तो उसका समस्त उत्तरदायित्व निर्माणकर्ता का होगा।
- नेशनल बिल्डिंग कोड के प्राविधानों के अन्तर्गत अग्निशमन सुरक्षा व्यवस्था का पालन करना अनिवार्य है।
- प्रसंगत निर्माण के सम्बन्ध में यदि भविष्य में किसी विभाग की अनापत्ति प्रमाण पत्र की आवश्यकता होती है, तो आवेदक/निर्माणकर्ता को अपने स्तर से प्राप्त करना अनिवार्य है।
- यदि मानचित्र एवं स्थल भूउपयोग के सम्बन्ध में आवेदक द्वारा किसी भी प्रकार का तथ्य छिपाने का प्रमाण पाया जाता है, तो उ0प्र0 नगर नियोजन एवं विकास अधिनियम–1973 की धारा–15(9) के अन्तर्गत मानचित्र निरस्तीकरण की कार्यवाही की जायेगी।
- उपरोक्त शर्तों का उल्लंघन करने पर उ0प्र0 नगर योजना एवं विकास अधिनियम–1973 की सुसंगत धाराओं के अन्तर्गत कार्यवाही की जायेगी।

परिषद सेवक- 41234
स्वीकृत तिथि - 17-02-2017
अवधि तिथि - 16-02-2022