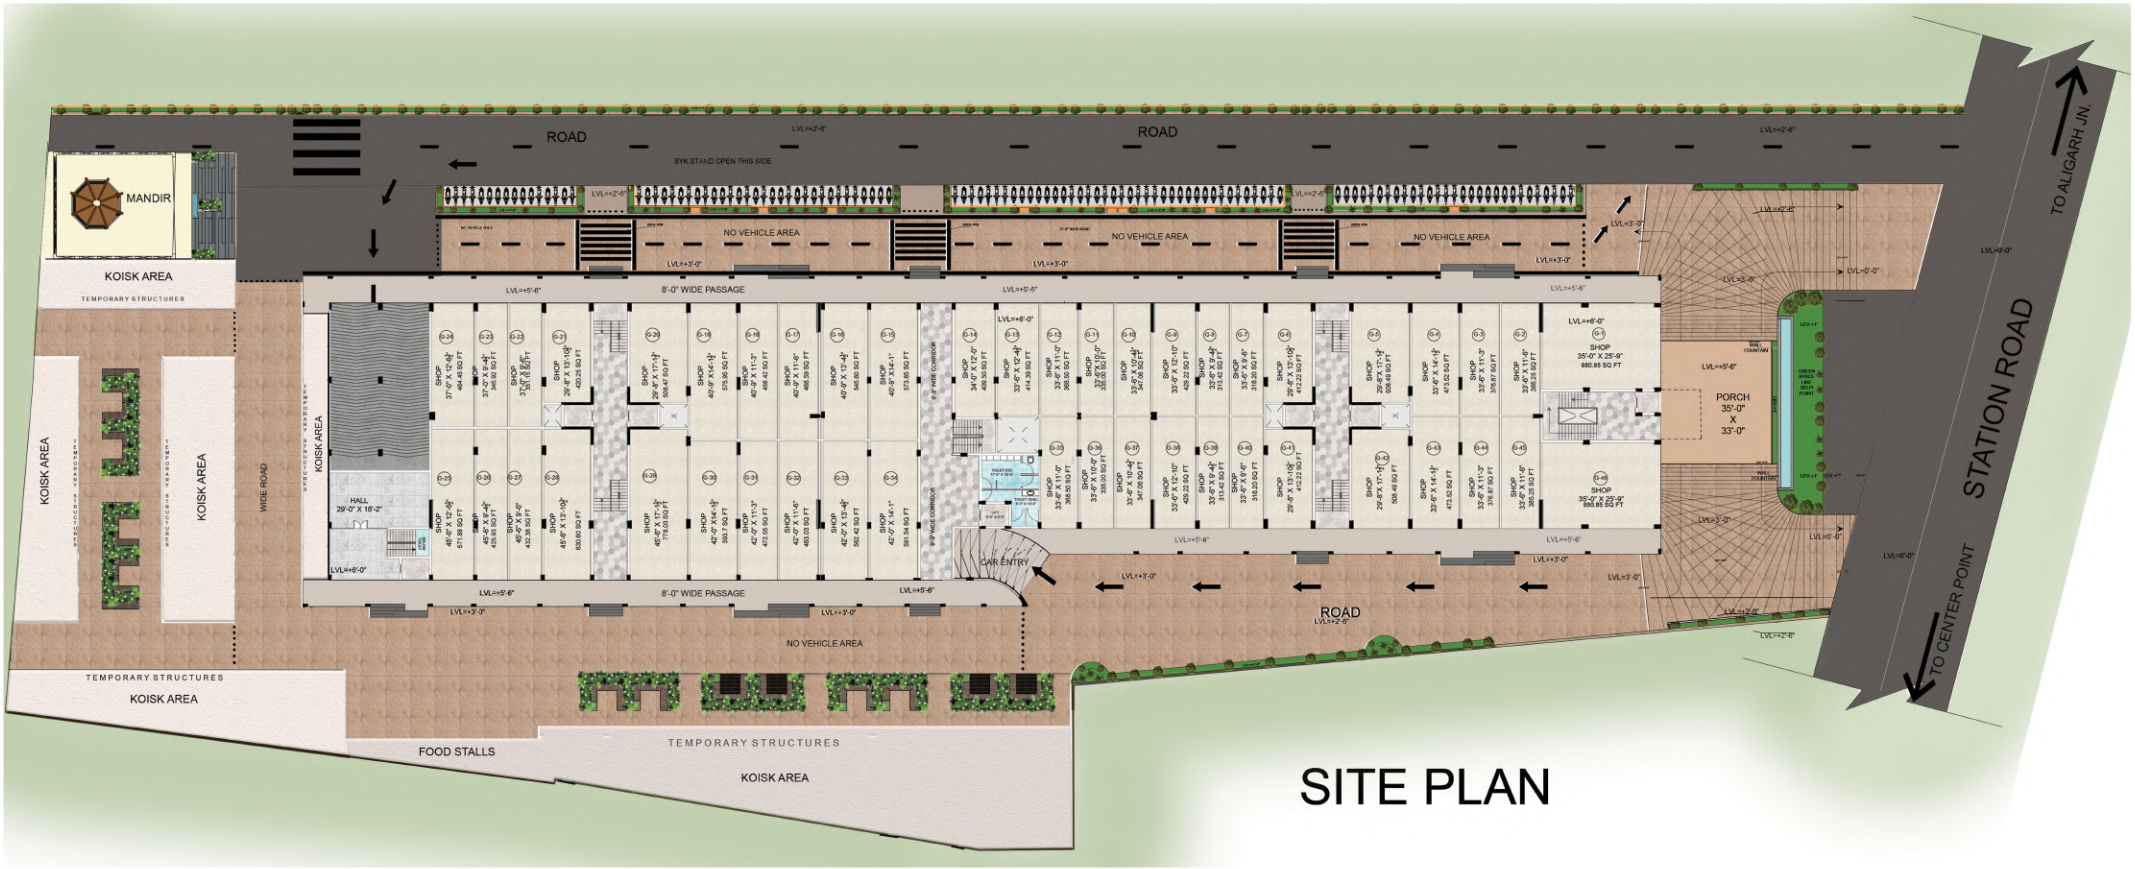

SITE PLAN

Job Title: **SITE PLAN**	Dealt :
Date: **December 30, 2022**	SIGN :
Sheet No. **PL/01-02-0.00**	

THE DESIGN WORLD

J-76, JANAKPURI, RAMGHAT ROAD,
ALIGARH-202001
TEL : 08439517717, 9837507707
E MAIL - kishnusha@gmail.com

*** 8th floor in Tower-1 & 6th, 7th, 8th floor in Tower-2 are proposed & subject to approvals.**
*** Swimming pool will be covered by temporarily structures.**
*** THIS IS ARTISTIC/ ARCHITECTURAL IMPRESSION, THE ACTUAL MAY DIFFER FROM THE IMAGE.**

S S POINT

CENTER POINT, ALIGARH

DEVELOPER-
SEVEN HEAVEN CONSTRUCTIONS PVT. LTD.

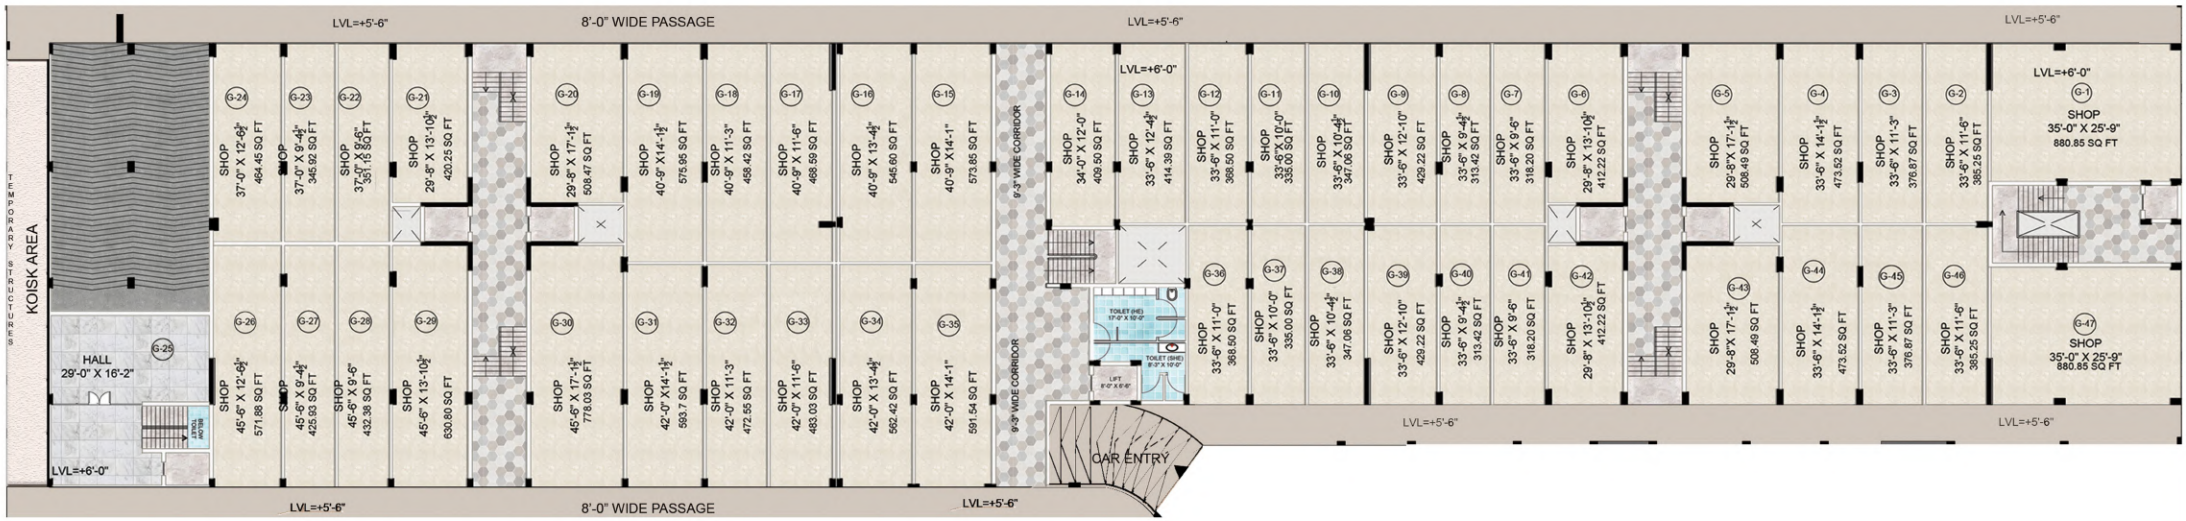

GROUND FLOOR PLAN

Drawing Title:
S S POINT

Job Title:
GROUND FLOOR

Dealt :

SIGN :

Date: **December 30, 2022**

Sheet No.
PL/01-02-0.00

THE DESIGN WORLD

J-76, JANAKPURI, RAMGHAT ROAD,
ALIGARH-202001
TEL : 08439517717, 9837507707
E MAIL - kishnusha@gmail.com

S S POINT

CENTER POINT, ALIGARH

DEVELOPER-
SEVEN HEAVEN CONSTRUCTIONS PVT. LTD.

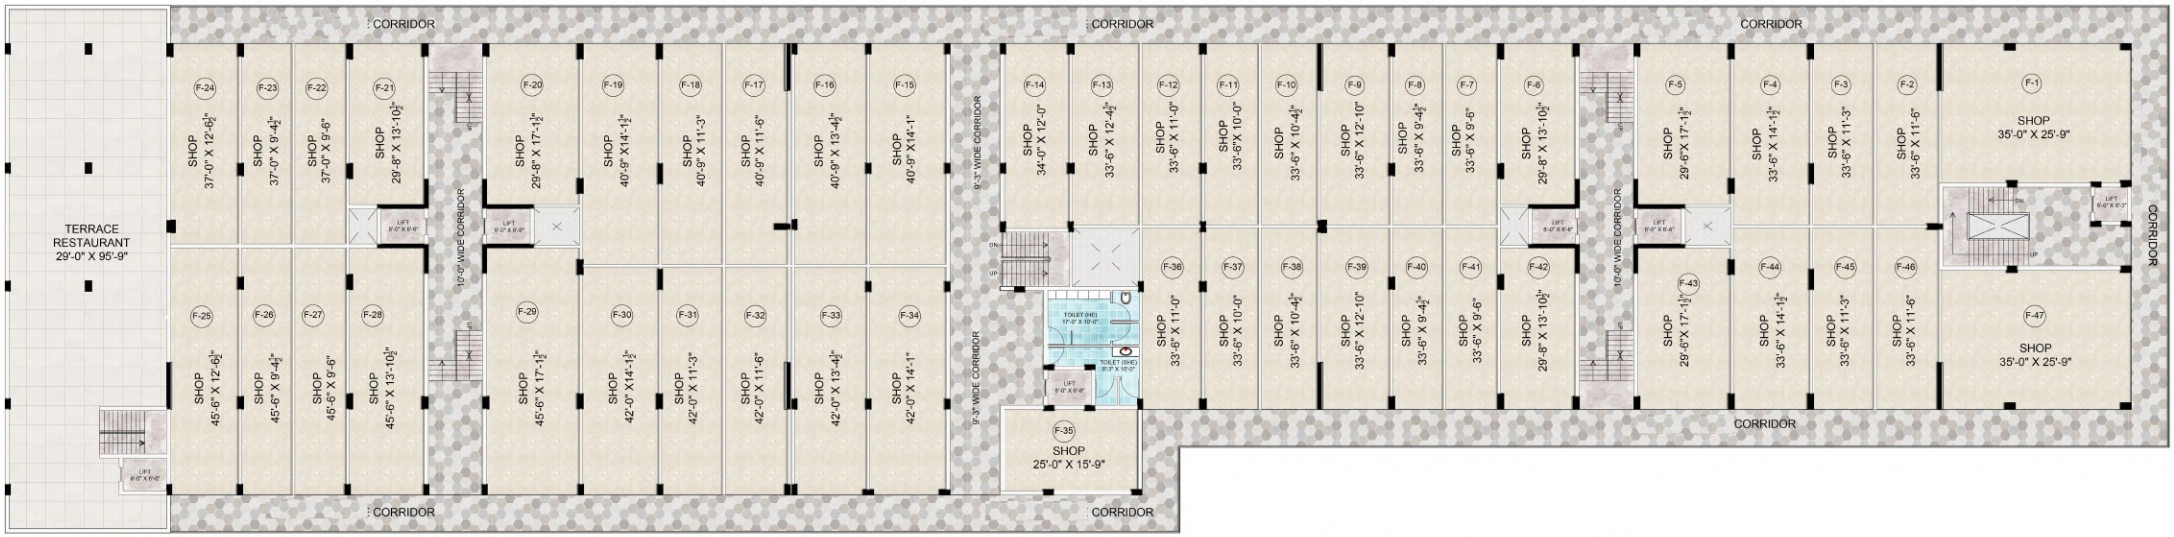

FIRST FLOOR PLAN

Drawing Title:
S S POINT

Job Title:
FIRST FLOOR

Dealt :

SIGN :

Date: **December 30, 2022**

Sheet No.
PL/01-02-0.00

THE DESIGN WORLD

J-76, JANAKPURI, RAMGHAT ROAD,
ALIGARH-202001
TEL : 08439517717, 9837507707
E MAIL - kishnusha@gmail.com

S S POINT

CENTER POINT, ALIGARH

DEVELOPER-
SEVEN HEAVEN CONSTRUCTIONS PVT. LTD.

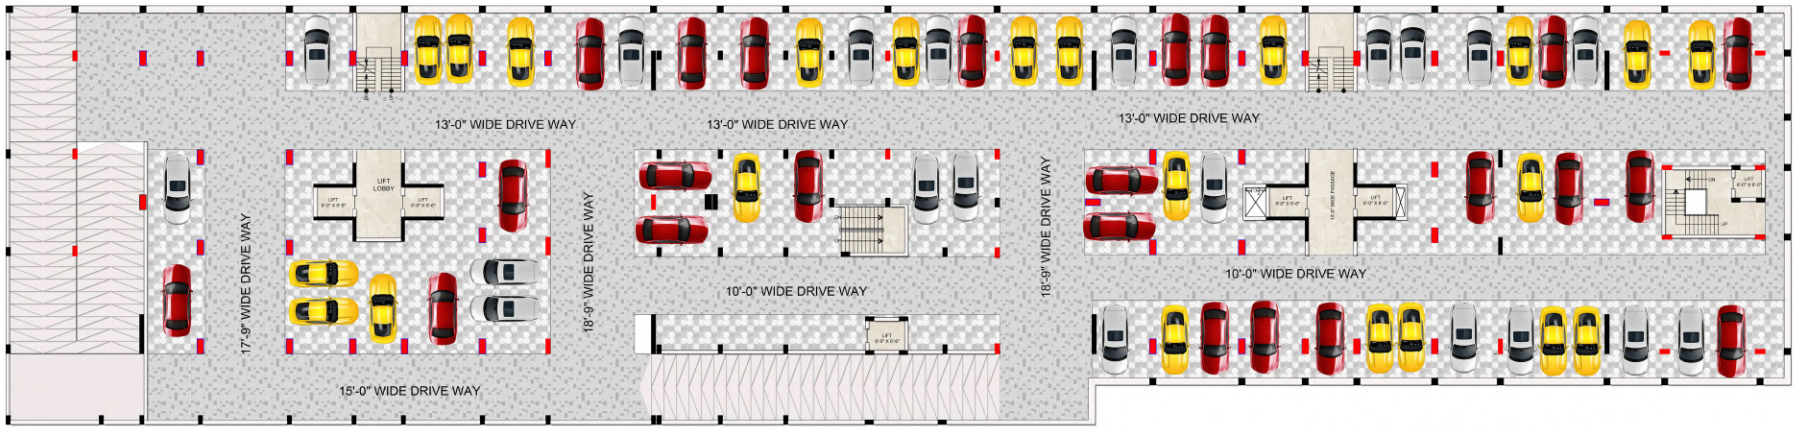

FIRST BASEMENT FLOOR PLAN

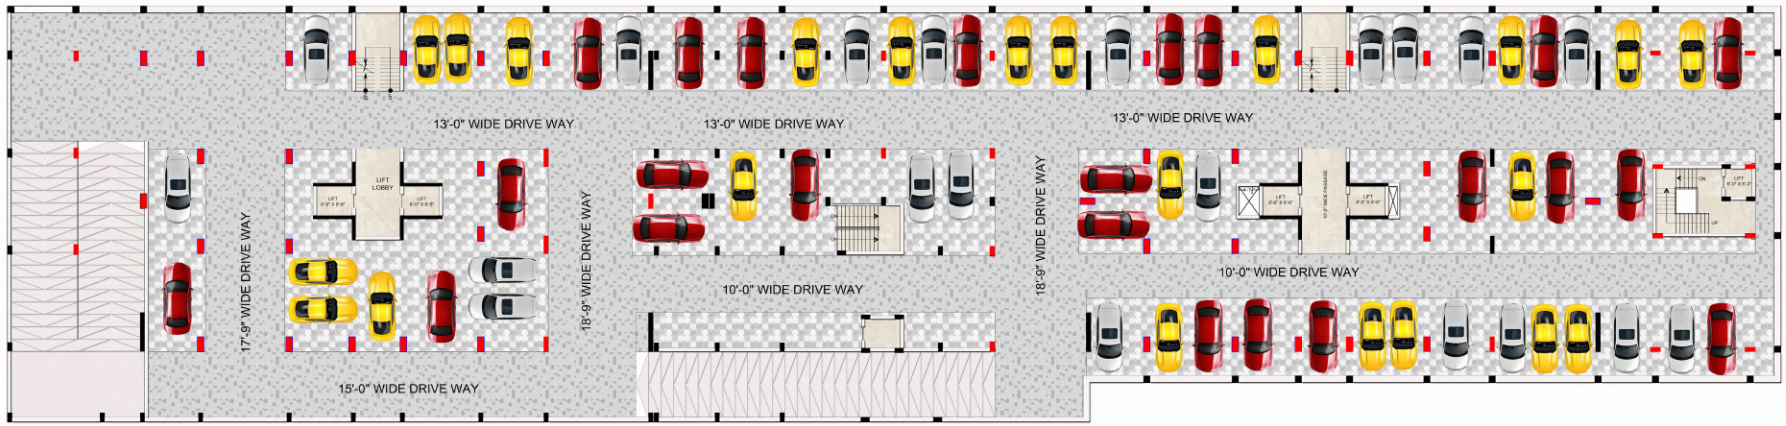

SECOND BASEMENT FLOOR PLAN

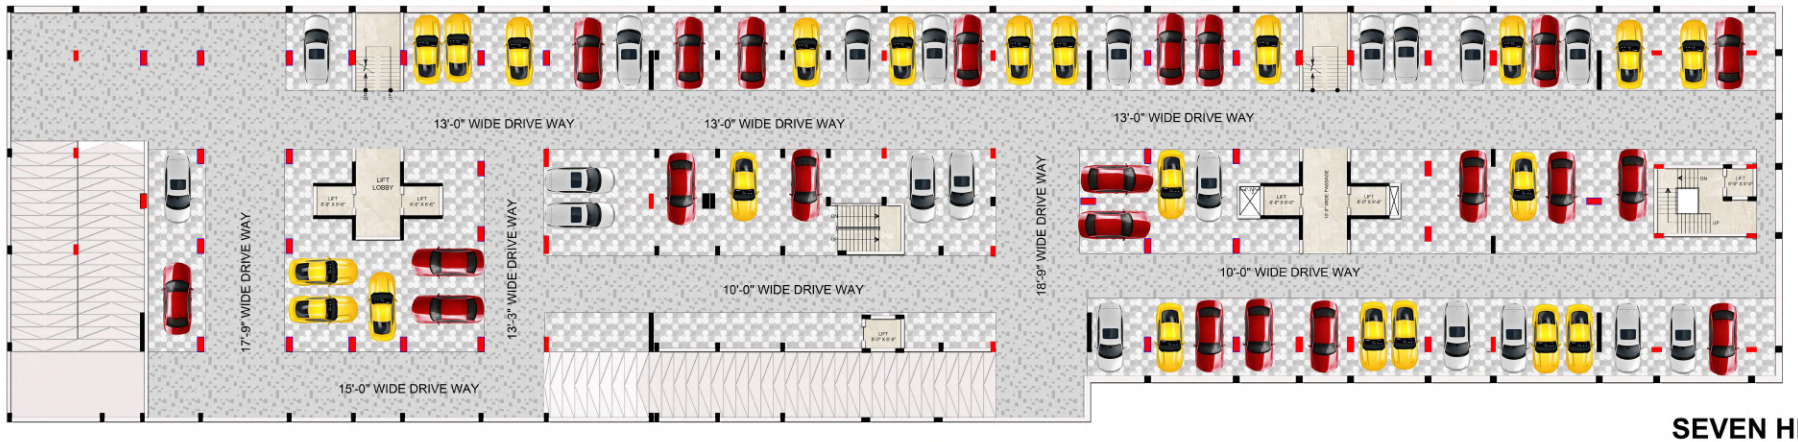

THIRD BASEMENT FLOOR PLAN

S S POINT
CENTER POINT
DEVELOPER-
SEVEN HEAVEN CONSTRUCTIONS PVT. LTD.

TOWER-B

TOWER-A

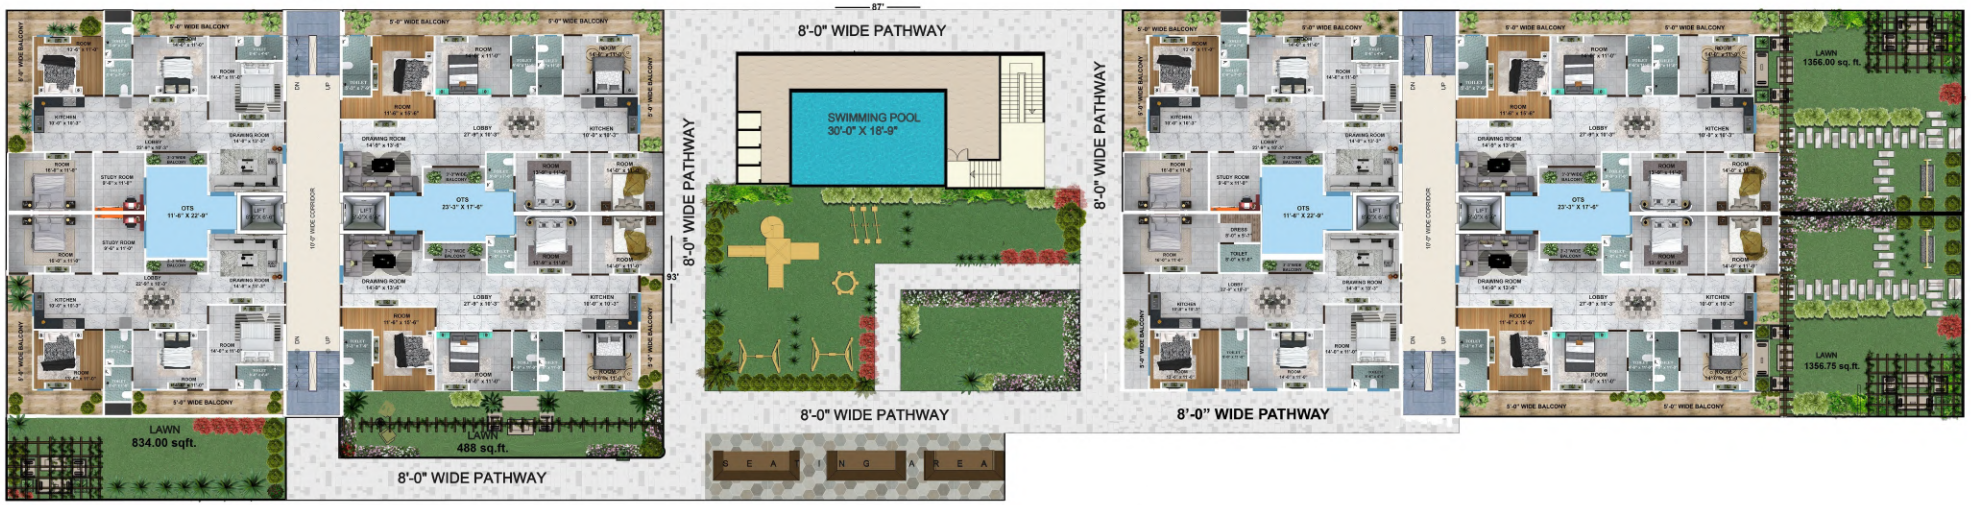

* 8th floor in Tower-1 & 6th,7th,8th, floor in Tower-2 are Proposed & subject to approvals
* Swimming pool will be covered by temporarily structure.
* THIS IS CONCEPTUAL PLAN, SOME CHANGE MAY OCCUR ON SITE.

PODIUM LEVEL

Drawing Title:
S S POINT

Job Title:	Dealt :
PODIUM PLAN	SIGN :
Date: **December 30, 2022**	
Sheet No. **PL/01-04-0.00**	

THE DESIGN WORLD

J-76, JANAKPURI, RAMGHAT ROAD,
ALIGARH-202001
TEL : 08439517717, 9837507707
E MAIL - kishnusha@gmail.com

S S POINT

CENTER POINT, ALIGARH

DEVELOPER-

SEVEN HEAVEN CONSTRUCTIONS PVT. LTD.