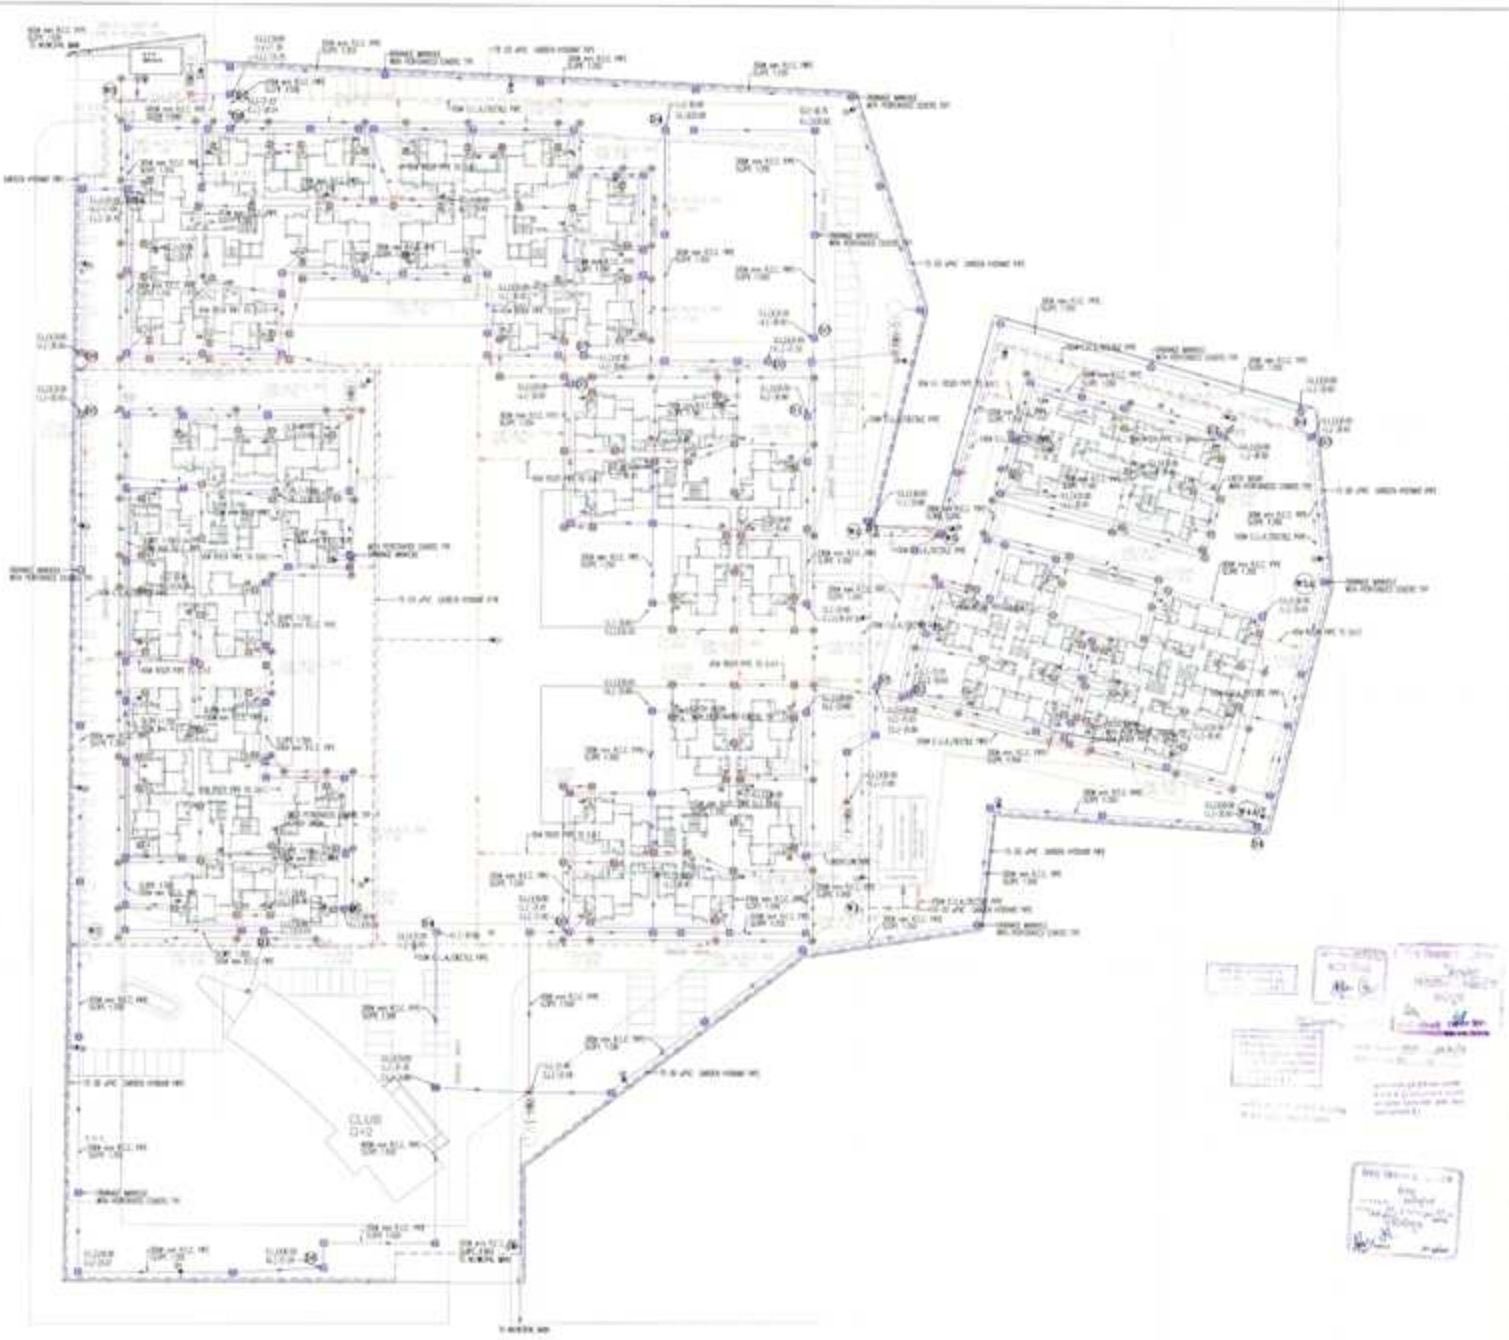

LEGEND:-

SEWERAGE:-

	MANHOLE
	INSPECTION CHAMBER
	GULLY TRAP
	VENTILATING PIPE
	SOIL WASTE
	RAIN WATER PIPE

STORM WATER DRAINAGE:-

	DRAINAGE MANHOLE WITH PERFORATED COVERS
RWH	RAIN WATER HARVESTING
CB	CATCH BASIN WITH PERFORATED COVERS
G.L.	GROUND LEVEL
I.L.	INVERT LEVEL
C.L.	CONNECTION LEVEL

SIZE OF PIPE	SLOPE
300ø	1:350
150ø	1:150

WATER SUPPLY:-

	COLD WATER SUPPLY LINE
SV	SLUICE VALVE
NR	NON RETURN VALVE
AV	AIR VALVE
GH	GARDEN HYDRANT
	GARDEN HYDRANT LINE

DATE	REVISION	DESCRIPTION	BY

V.S. KUKREJA & ASSOCIATES PVT. LTD.
CONSULTING ENGINEERS
STRUCTURAL ENGINEERS
NEW DELHI-110048 PH: (011) 2753 7...
FAX: 2600 7851
EMAIL: info@vskukreja.com
EMAIL: vskukreja@gmail.com

ARCHITECTS:
GARG & ASSOCIATES
ARCHITECTS / ENGINEERS / PLANNERS
INTERIOR BUILDING CONSULTANTS
NEW DELHI - 110048
PHONE: 26511...,26510...,26510...

PROJECT:
PROPOSED GROUP HOUSING FOR A.F.H.S
AT SECTOR-45,GAUTAM BUDH NAGAR
UTTAR PRADESH KHASRA NO. 756/11, 7...

TITLE:
SITE PLAN

SUB TITLE:
PLUMBING LAYOUT

JOB NO.	1405...(AH)
DATE	07.12.06
SCALE	1 : 500
DRAWN	
CHKD. BY	

DRG NO. : PL/SP-01

T:\PLUMBING & SANITARY\