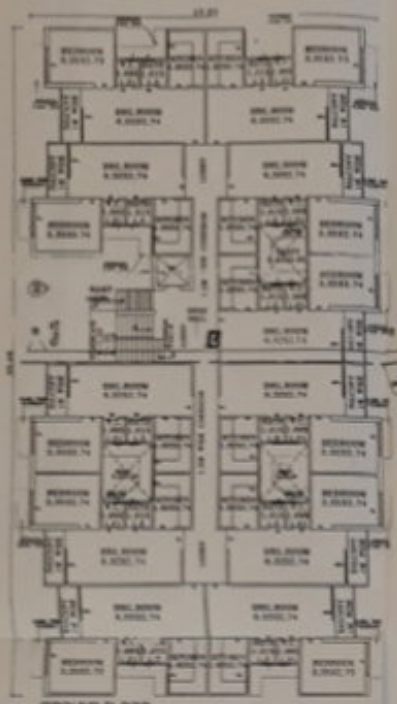

GROUND FLOOR PLAN

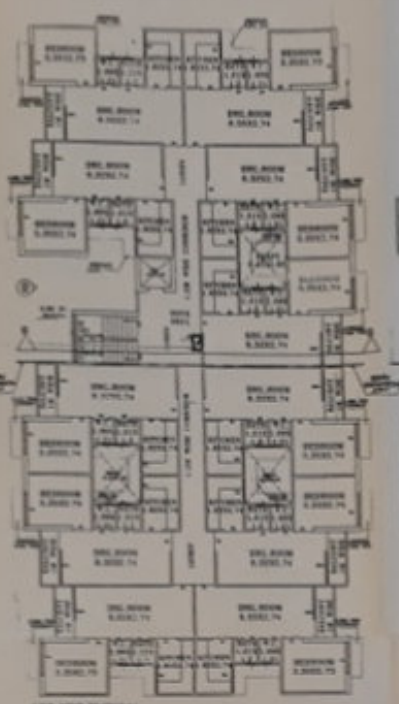

1ST-3RD TYPICAL FLOOR PLAN

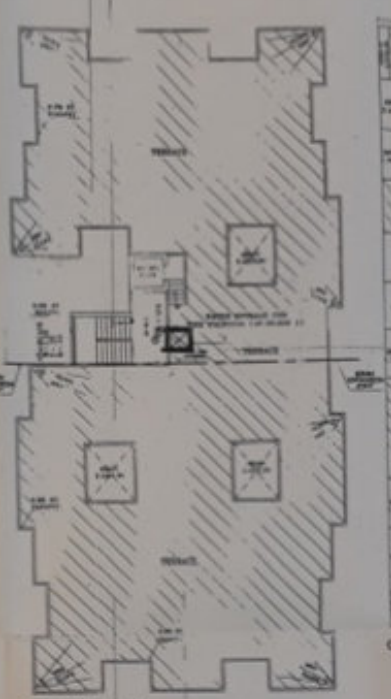

TERRACE FLOOR PLAN

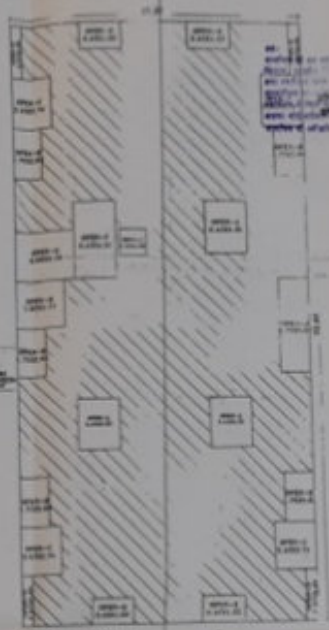

OUTLINE PLAN OF 1 BHK BLOCK

FOR OFFICE USE ONLY :-

ELEVATION 02

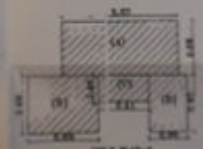

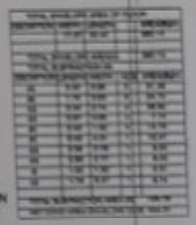

AREA CALCULATION OF 1BHK BLOCK

SECTION BB

| SCHEDULE OF DOORS & WINDOWS | | | | |
|---|---|---|---|---|
| S.NO | SYMBOL | DIM | WIDTH | HEIGHT |
| 1. | D1 | DOOR | .9 | 2.10 |
| 2. | D2 | DOOR | .75 | 2.10 |
| 3. | W1 | WINDOW | 1.7 | 1.20 |
| 4. | W2 | WINDOW | 1.4 | 1.20 |
| 5. | DW1 | DOORWIN. | 2.7 | 2.10 |
| 6. | V | VENTILATOR | 0.6 | 0.45 |

1 BHK DRAWINGS

PROPOSED AFFORDABLE HOUSING FOR LAXMI INFRAHOME PVT. LTD. SITUATED AT KHASRA NO. 528 VILL. MIRAPUR ROAD PILKHUWA TEHSIL DHOULANA DISTT. HAPUR (U.P.)

For Laxmi Infrahome Pvt. Ltd.

Director

ARCHITECT PRADEEP AHUJA

PRADEEP AHUJA
B.ARCH. M.C.A.
Ref. No. CA-81-4659

REG. NO.CA/85/8253
B & 1 D.D.A. SHOPPING CENTRE
B.K. ENCLAVE-I, NEW DELHI-110066

SHEET NO.

3

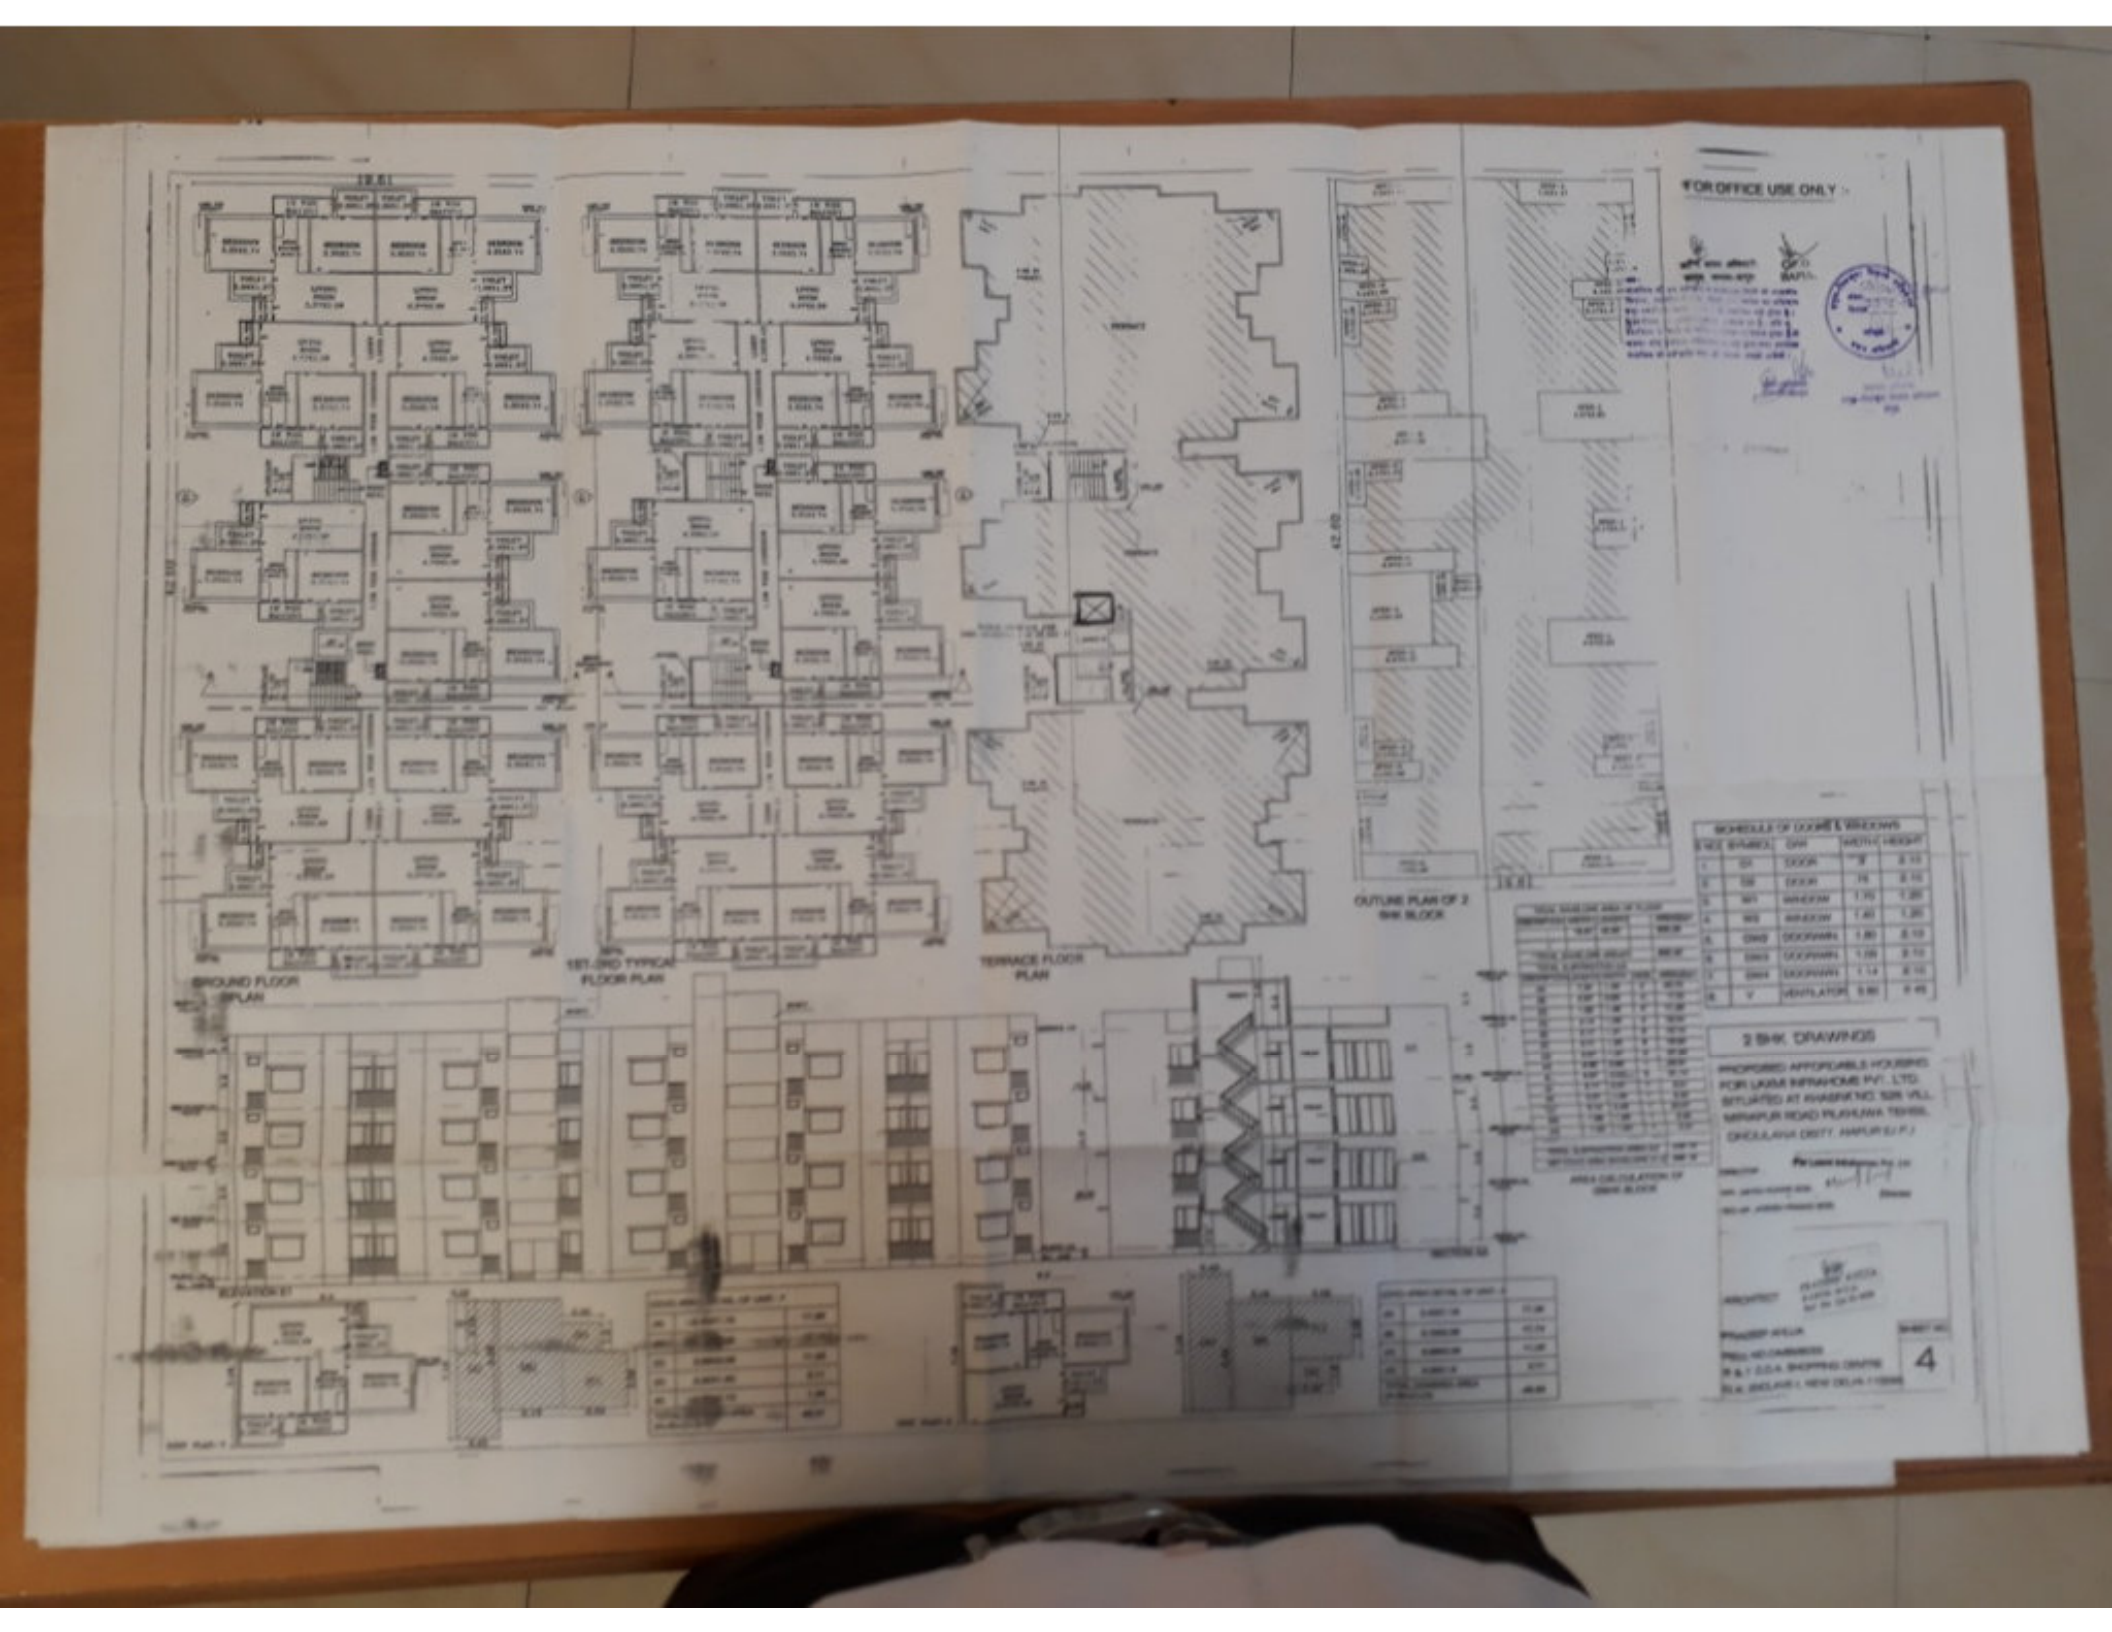
FOR OFFICE USE ONLY
GROUND FLOOR PLAN
1ST, 2ND TYPICAL FLOOR PLAN
TERRACE FLOOR PLAN
OUTLINE PLAN OF 2 BHK BLOCK
SCHEDULE OF DOORS & WINDOWS
2 BHK DRAWINGS
PROPOSED AFFORDABLE HOUSING FOR LAXMI INFRAHOME PVT. LTD. SITUATED AT KHASRA NO. 506 VILL. MIRAPUR ROAD PUKHRAYA TEHSIL DIBDIBAYA DISTT. KANPUR (U.P.)
4