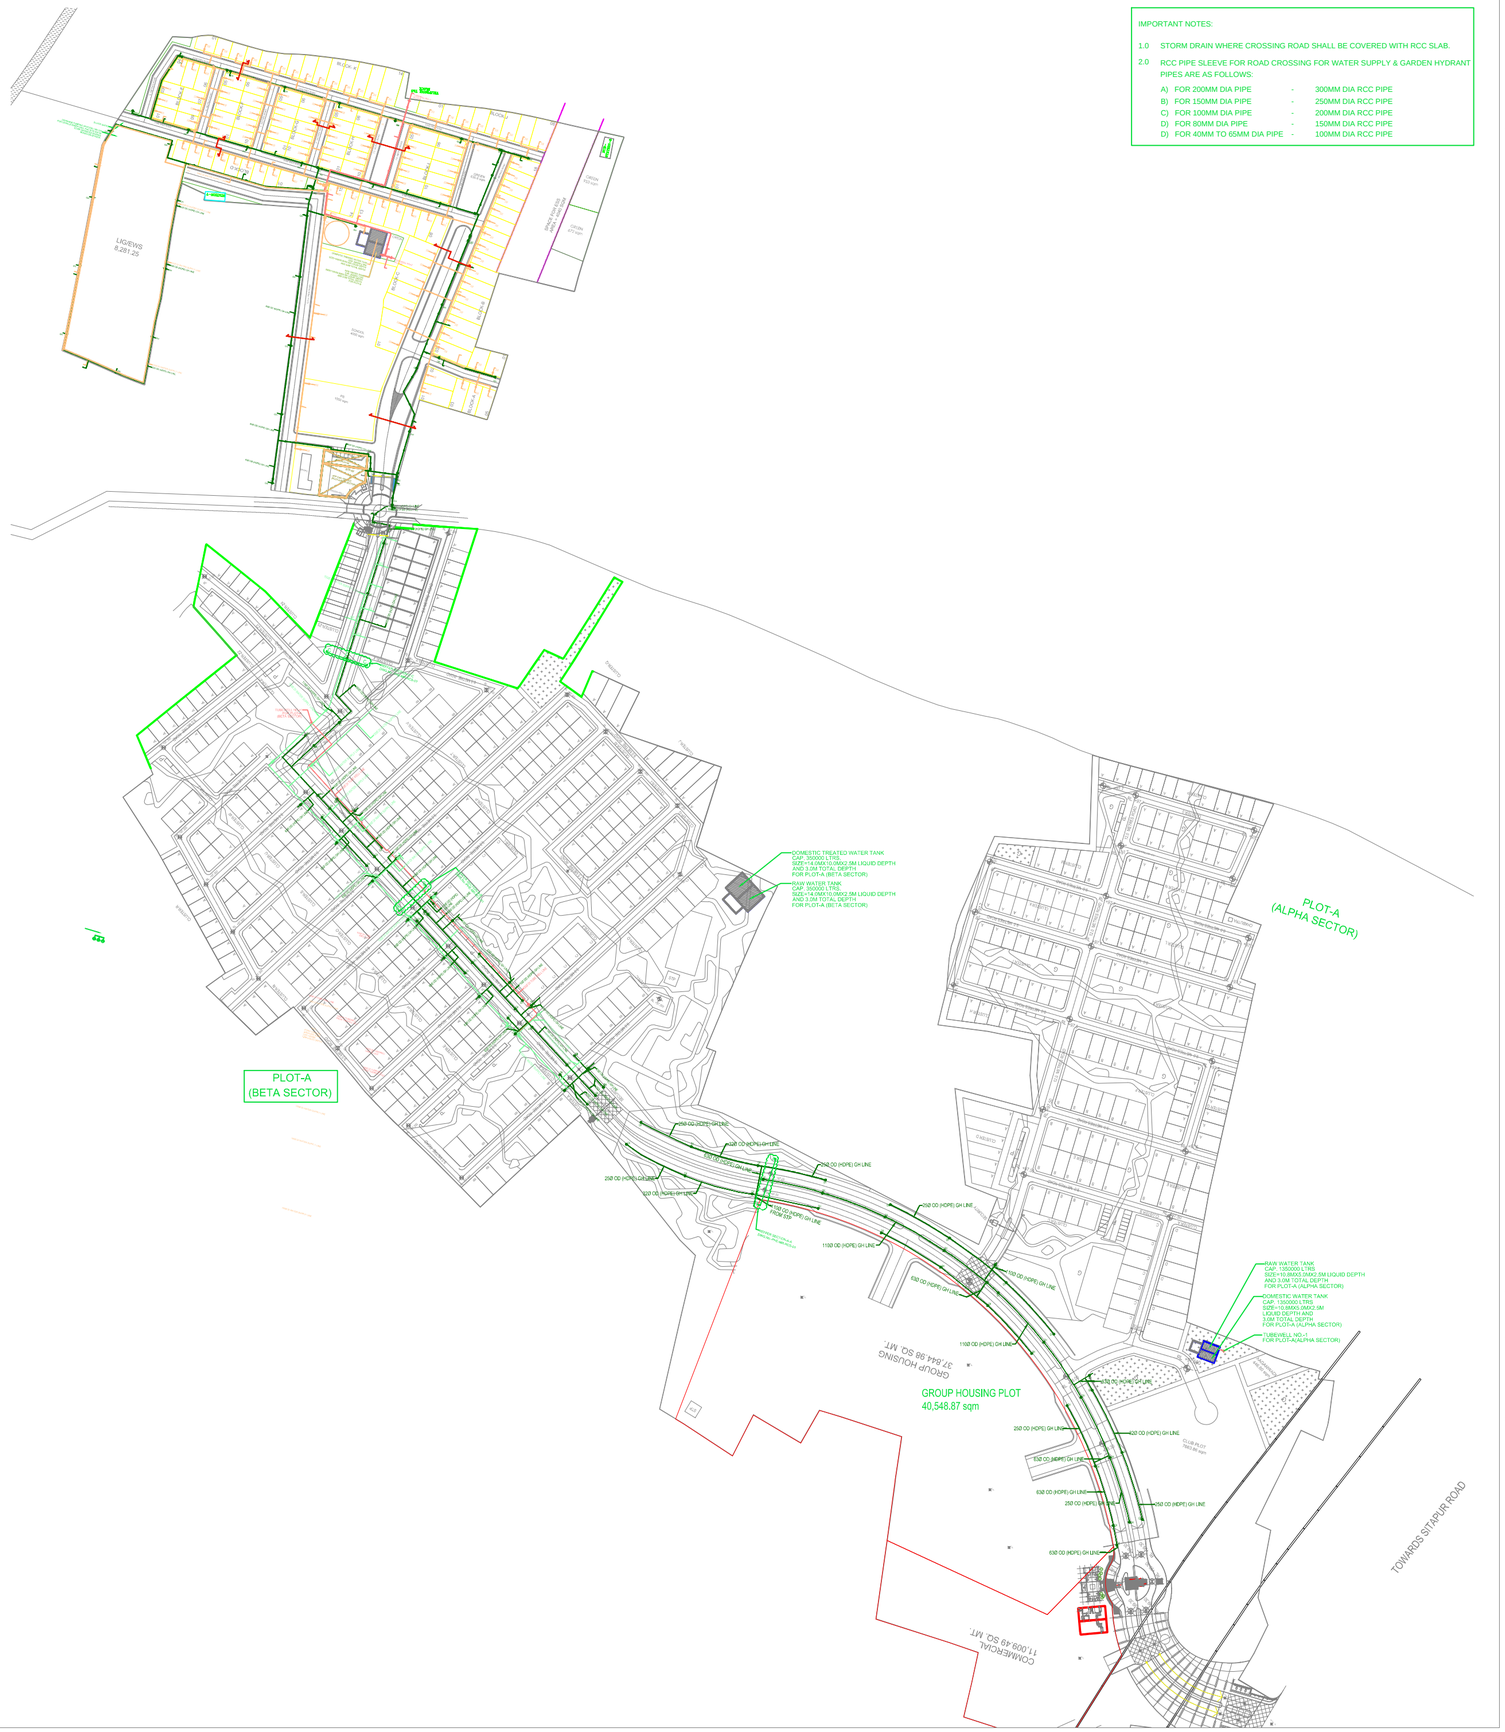


IMPORTANT NOTES:

1.0 STORM DRAIN WHERE CROSSING ROAD SHALL BE COVERED WITH RCC SLAB.

2.0 RCC PIPE SLEEVE FOR ROAD CROSSING FOR WATER SUPPLY & GARDEN HYDRANT PIPES ARE AS FOLLOWS:

| | | | |
|---|---|---|---|
| A) | FOR 200MM DIA PIPE | - | 300MM DIA RCC PIPE |
| B) | FOR 150MM DIA PIPE | - | 250MM DIA RCC PIPE |
| C) | FOR 100MM DIA PIPE | - | 200MM DIA RCC PIPE |
| D) | FOR 80MM DIA PIPE | - | 150MM DIA RCC PIPE |
| D) | FOR 40MM TO 65MM DIA PIPE | - | 100MM DIA RCC PIPE |

NOTES:–

1. ALL DIMENSIONS ARE IN MM.
2. DO NOT SCALE ANY DIMENSIONS.
3. THIS DRAWING SHALL BE READ IN CONJUNCTION WITH RELEVANT ARCHITECTURAL AND STRUCTURAL DRAWINGS.

**KEY DRAWING**

GOOD FOR CONSTRUCTION

LEGENDS:

| SL. NO. | DESCRIPTION | SYMBOL |
|---|---|---|
| 1. | RCC SEWER LINE | |
| 2. | CIRCULAR SEWER MANHOLE (910Ø, 1220Ø & 1520Ø) | MH |
| 3. | RECTANGULAR SEWER MANHOLE SIZE=900X900MM | MH |

**LEGEND**

| CODE | DESCRIPTION |
|---|---|

OWNER: SAS and KSMB DEVELOPERS LUCKNOW

LEAD ARCHITECT: GAJ Godwin Austen Johnson Architects

CO-ORDINATING ARCHITECT: 42mm ARCHITECTURE
D 102 Dr. Ambedkar Colony, Andheria Modh, New Delhi

ELECTRICAL: **M/s Engineering Services Consultants**
Plot No. 8, Vardhman Smriti Plaza,
3rd Floor, L.S.C., Pocket 'H' Market,
Sarita Vihar, New Delhi-110 076.
Tel./Fax : 2994 3394, 40537584

PLUMBING & FIRE: **M/s. Techno Engineering Consultants**
Pocket-A, 20 D, Siddartha Extension
New Delhi - 110 014
Phone No. - 91-11-26344668

STRUCTURAL:

LANDSCAPE:

PROJECT: **THE GARDEN BAY , LUCKNOW,** UTTAR PRADESH, INDIA

ARCHITECT: SIKKA ASSOCIATES ARCHITECTS
B. 45/7, RINKA HOUSE, SAFDARJUNG ENCLAVE, NEW DELHI, PIN - 110 029
T : +91-11-4303.3259 | F : +91-11.2626.4481 | E : sas@sasindia.net | W : www.sasindia.net

SEAL

**ISSUED FOR**

| |
|---|
| INFORMATION & REVIEW |
| TENDER |
| SUBMISSION |
| GFC |
| AS BUILT |

**REVISIONS**

| # | DATE | DESCRIPTION |
|---|---|---|

| | |
|---|---|
| SCALE | 1:1400@A1 |
| DATE ISSUED | 25.06.2015 |
| DRAWN BY | RAVI |
| CHECKED BY | SS BHATIA |

DRAWING: PART SITE PLAN
MAIN ROAD
WATER SUPPLY
(PHE DRAWING)

DWG NO: PHE-SITE-MR-01

REV. NO: R0