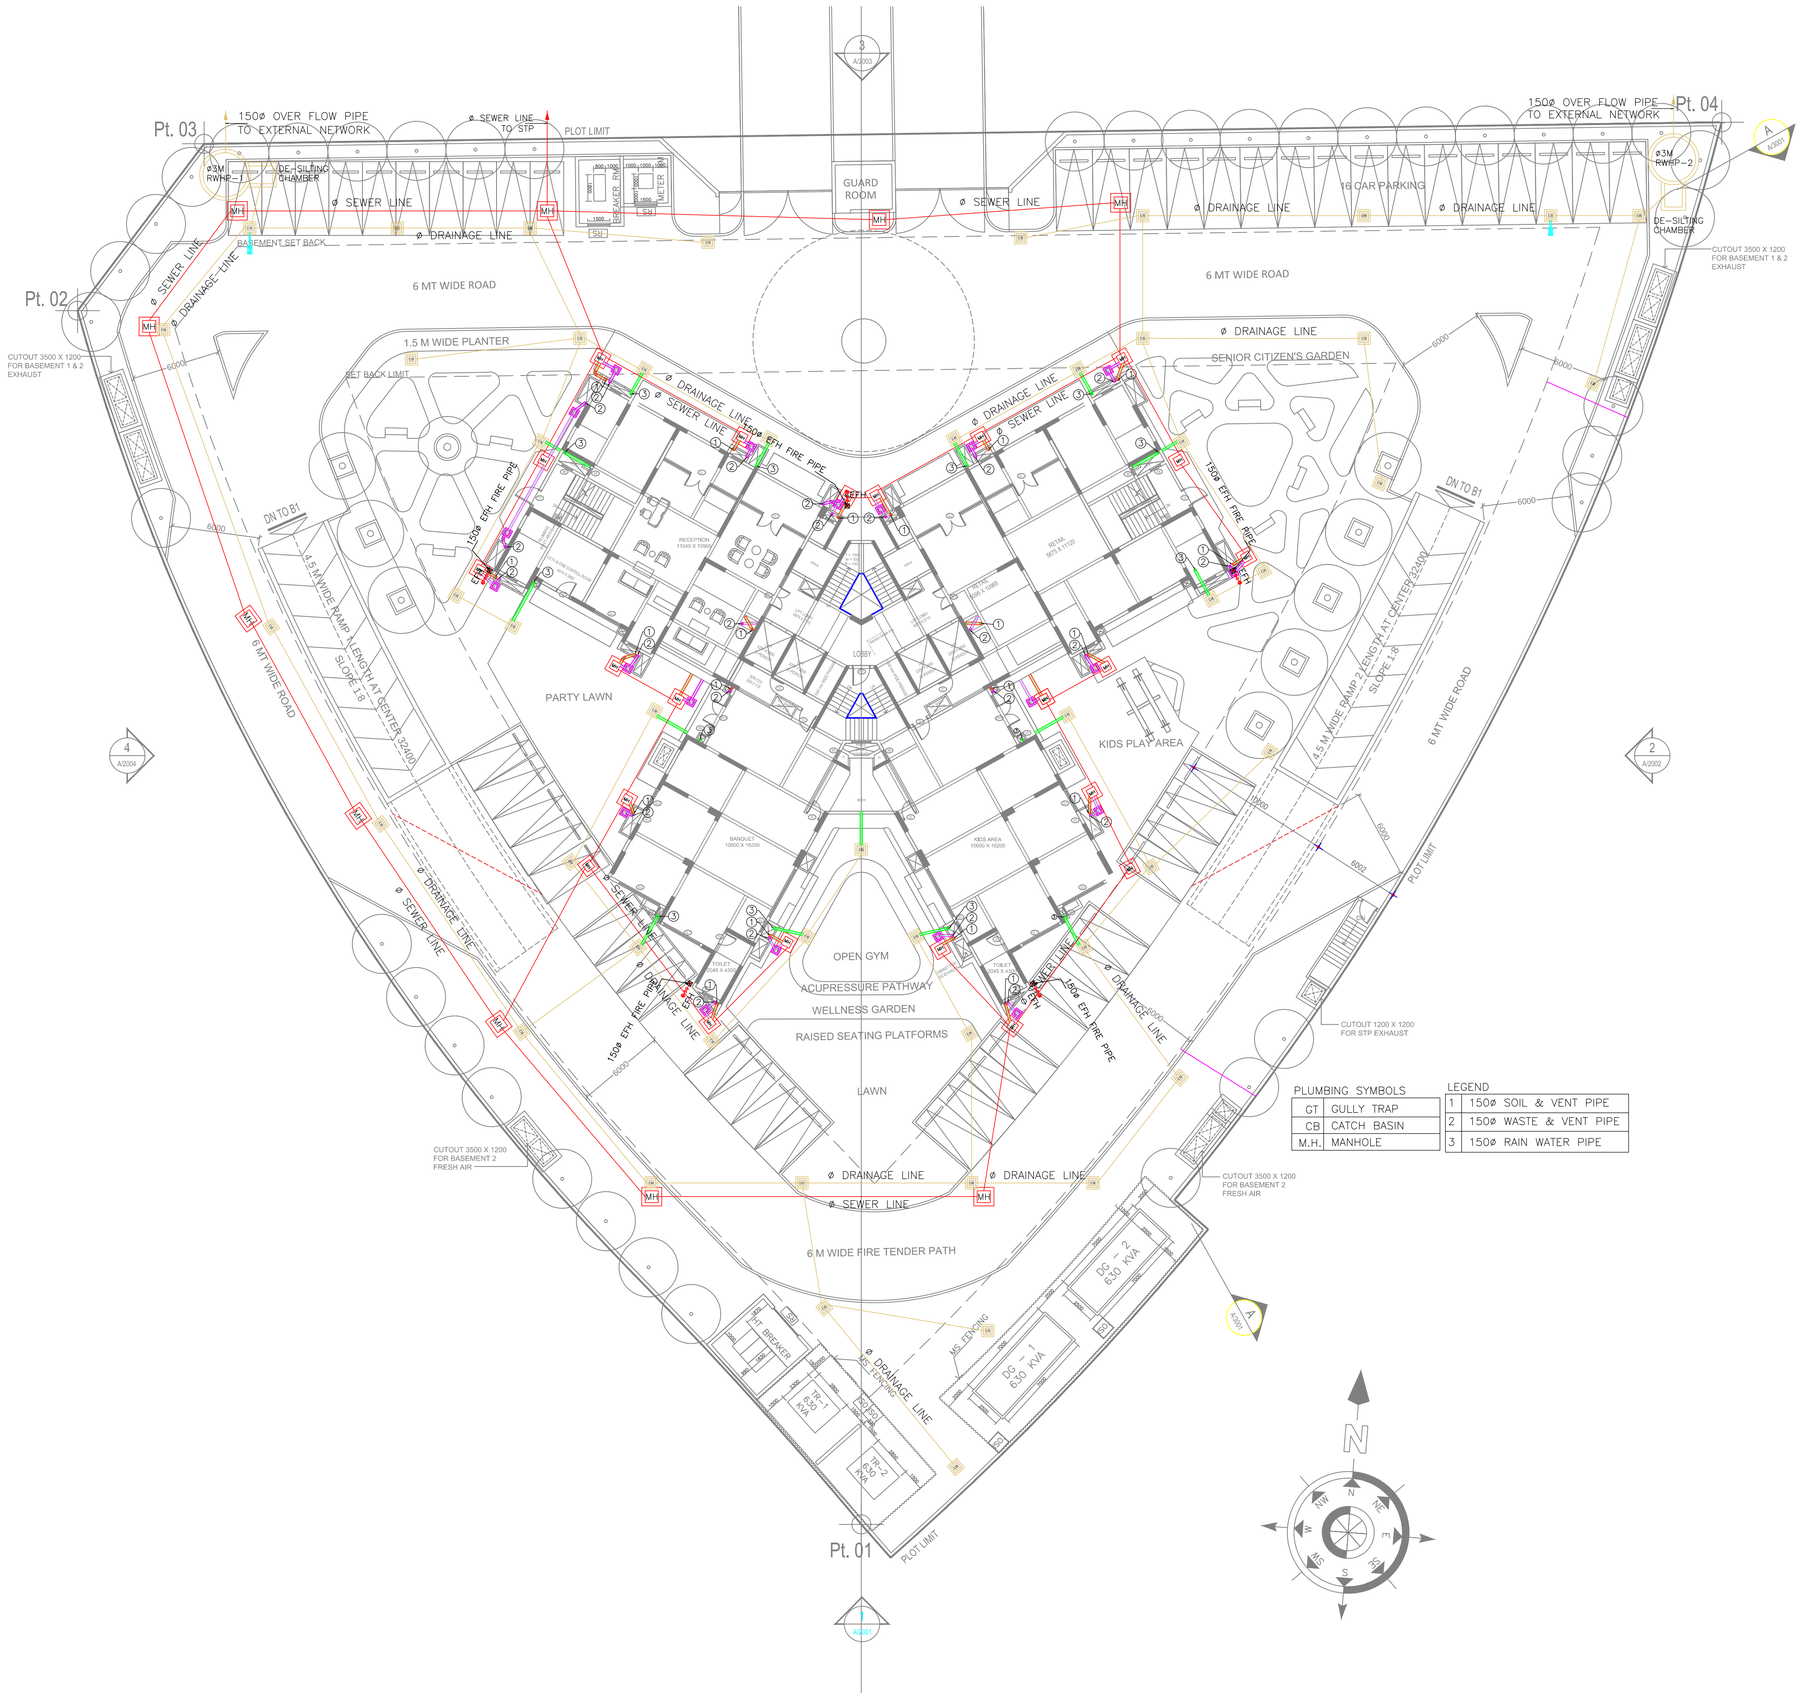

NOTES: –

1. ALL DIMENSIONS ARE TO BE READ AND NOT MEASURED.
2. ANY DISCREPANCIES MUST BE BROUGHT TO THE NOTICE OF THE ARCHITECT BEFORE EXECUTION AT SITE.
3. THIS DRAWING IS THE PROPERTY OF 42MM AND IS NOT TO BE COPIED, REPRODUCED, HANDED OVER TO A THIRD PARTY OR USED FOR ANY PURPOSE OTHER THAN FOR WHICH IT HAS BEEN ISSUED.

LEGEND

CODE	DESCRIPTION

OWNER
SHALIMAR CORP.
Titanium Corporate Park,
Vibhuti Khand,
Gomti Nagar, Lucknow, U.P.

MASTER PLANNING
JT+Partners
P.O.Box 413606, Dubai, UAE
Tel: +971 (0)4 452 1135
Web: www.jt-Partners.com

ELECTRICAL & FIRE
DESIGN CENTRE CONSULTING ENGINEERS
OFFICE NO. 44 TO 47, 4TH FLOOR
ANSAL PLAZA, DABUR CHOWK
VAISHALI, GHAZIABAD, UP
PHONE: 0120-4333451,4333452

PLUMBING & FIRE
TECH CONSULTANCY SERVICES Pvt. Ltd.
D-5, Vijay Vihar Phase-1,Sector - 4, Rohini, Delhi - 110085
Tel.: 9871269090, 9971135400
Email: tcs451@techconsultancyservices.in
tcs451@gmail.com

STRUCTURAL
CHORDIA ENGINEERING CONSULTANCY SERVICES
I-1738,LOWER GROUND FLOOR,
CHITTRANJAN PARK NEW DELHI-110019
PH:(011)-41644915/16, 41609914/15/16
Email-chordiatech@gmail.com

LANDSCAPE

PROJECT
BELVEDERE COURT-3,
LUCKNOW
INDIA

ARCHITECT
ARCHITECT
42mm
ARCHITECTURE
BASEMENT, D-215 SAKET,
NEW DELHI - 110017

ISSUED / REVISION

No.	DESCRIPTION	DATE

DRAWN BY	SCALE
SHUBHAM	1 : 200 @ A1
CHECKED BY	**DATE**
Mr.SATISH	08.04.2022

DRAWING TITLE
GROUP HOUSING - 12
SERVICES LAYOUT
SITE PLAN

DWG NO.