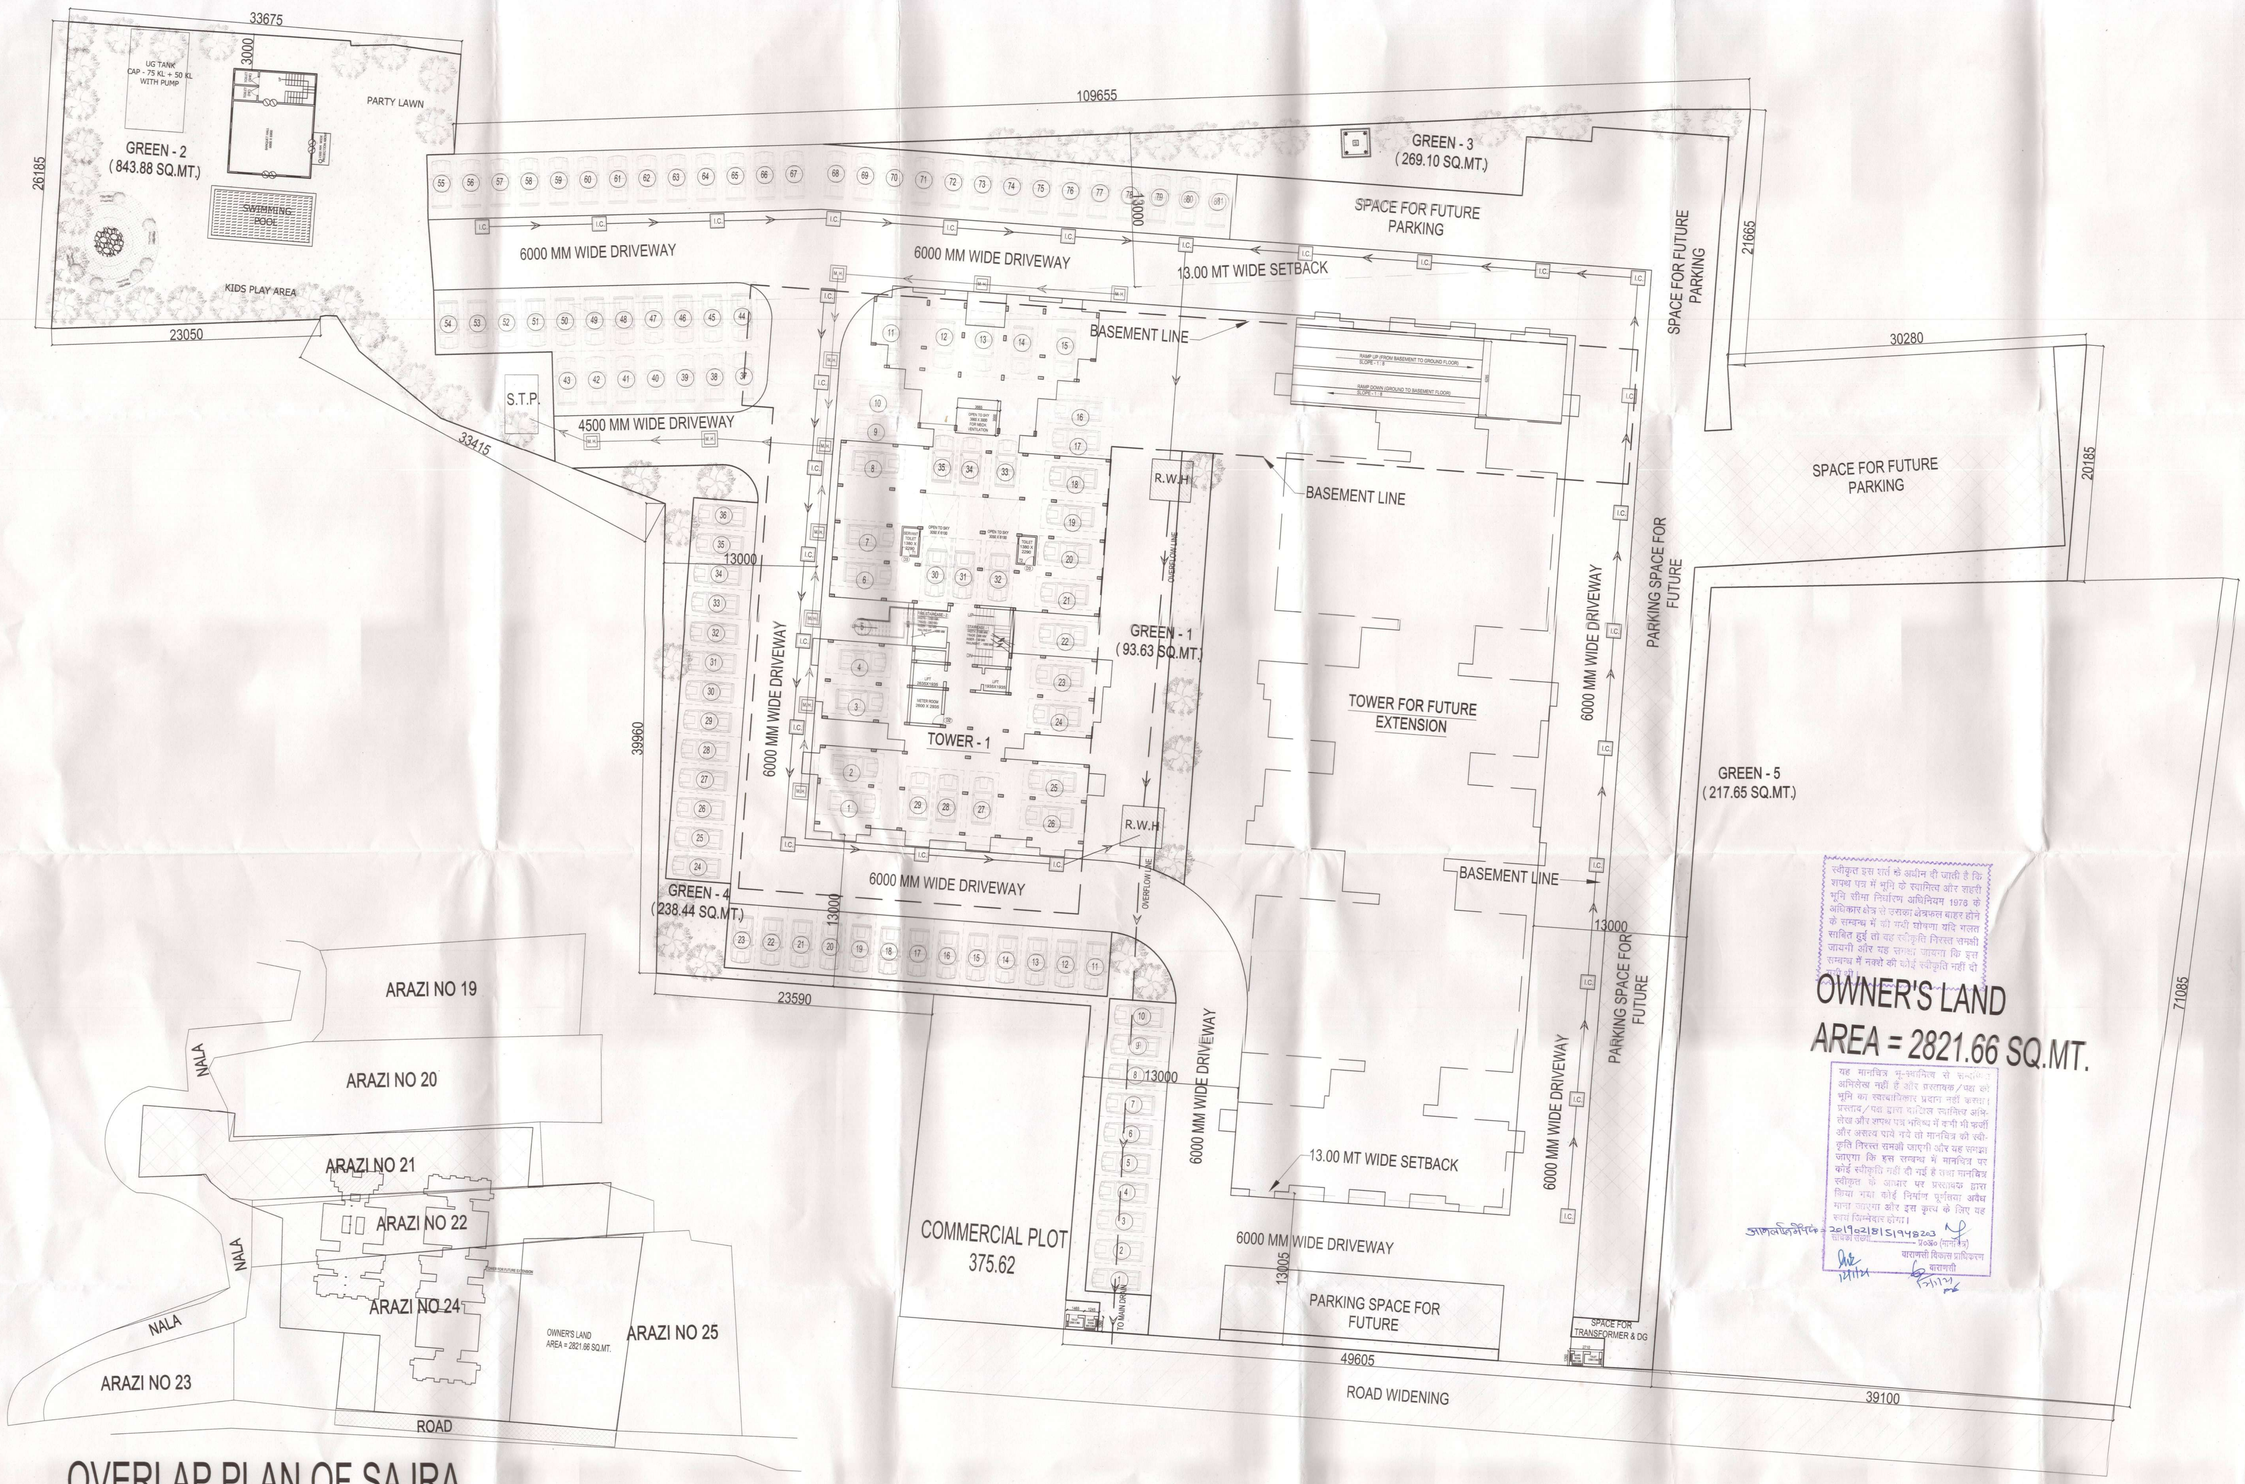

OVERLAP PLAN OF SAJRA PLAN TO SITE PLAN

REQUIRED TREES = 49
PROPOSED TREES = 54

LEGEND :

M. H.	MANHOLE SHOWN AS
S.T.P.	S.T.P. SHOWN AS
R.W.H	RAIN WATER HARVESTING SHOWN AS
I.C.	INSPECTION CHAMBER SHOWN AS

CERTIFICATE

1-CERTIFIED THAT THERE IS NO PROP. OR ROAD MAINTAINED BY ANY GOVT. DEPPT. OR BELONGING TO RLY ADMINT. WITH IN 30.48 MT FROM THE SITE IN QUESTION

2- PLAN HAS BEEN PREPAIRED AS PER BUILDING BYE LAWS 2008 & MASTER PLAN 2021.

PROJECT:

PROPOSED GROUP HOUSING OF ARAZI NO. 21, 22, part-22, 24 part-24 MAUZA- DHANESARI, PARAGANA - ATHGANWA - TEHSIL ,PINDRA ,DISTRICT VARANASI.

DETAIL OF DOOR'S & WINDOW'S

DOOR AND WINDOW SCHEDULE				
SL.NO.	DESCRIPTION	LENGTH	WIDTH	NOS.
D1	DOOR	1000	2100	1
D2	DOOR	900	2100	1
D3	DOOR	800	2100	1
D4	DOOR	750	2100	1
W1	WINDOW	1200	1200	1
W2	WINDOW	1500	1200	1
V	VENTILATOR	600	600	1

DRG. TITLE

SERVICES , LANDSCAPE & SAZRA PLAN

NORTH

SCALE: 1:200

DATED: 21/08/2019

DRN. BY: SHAILESH PANDEY

यह मानचित्र भू-स्वामित्व को प्रमाणित अभिलेख नहीं है और प्रस्तावक /पक्षा को भूमि का स्वामीत्वाधिकार प्रदान नहीं करता। प्रस्तावक/पक्षा द्वारा दाखिल स्वामित्व अभिलेख और अपक्ष पत्र भविष्य में कभी भी फर्जी और अवास्तव पाये गये तो मानचित्र को स्वीकृति निरस्त समझी जायगी और यह समझा जाएगा कि इस सम्बन्ध में मानचित्र पर कोई स्वीकृति नहीं दी गई है तथा मानचित्र स्वीकृत के आधार पर प्रस्तावक द्वारा किया गया कोई निर्माण पूर्णतया अवैध माना जायगा और इस कृत्य के लिए यह शासन जिम्मेदार होगा।

आवेदन दिनांक - 26/09/2019 स्वीकृति संख्या - 2019021815194823 उपाधीक्षक (नगर निगम) वाराणसी विकास प्राधिकरण वाराणसी

OWNER'S LAND
AREA = 2821.66 SQ.MT.

OWNED BY:

M/S RUDRA REAL ESTATE LIMITED
GROUND 03,80, JAI NARAYAN SANTRALEN ,
HAWDA 711101 WEST BANGAL .
through its authorized singtory—
MR. ANAND KUMAR AGRAWAL
S/O LATE ASHOK KUMAR AGRAWAL
ADD.- C.K. 65/159A, PIYARI KALA, CHOWK, VARANASI.

OWNER'S SIGN

ARCHITECT'S SIGN

AR. RAJIV BAJPAI
B. Arch. M.C.A.
CA/2002/29796
Rudra Real Estate Ltd.

ASEEM SANRACHANA DESIGNS LTD.
1ST FLOOR,15/63,CIVIL LINES,
OPP. GREEN PARK STADIUM
GATE NO.-2 KANPUR-208001

SHEET NO. 3/9