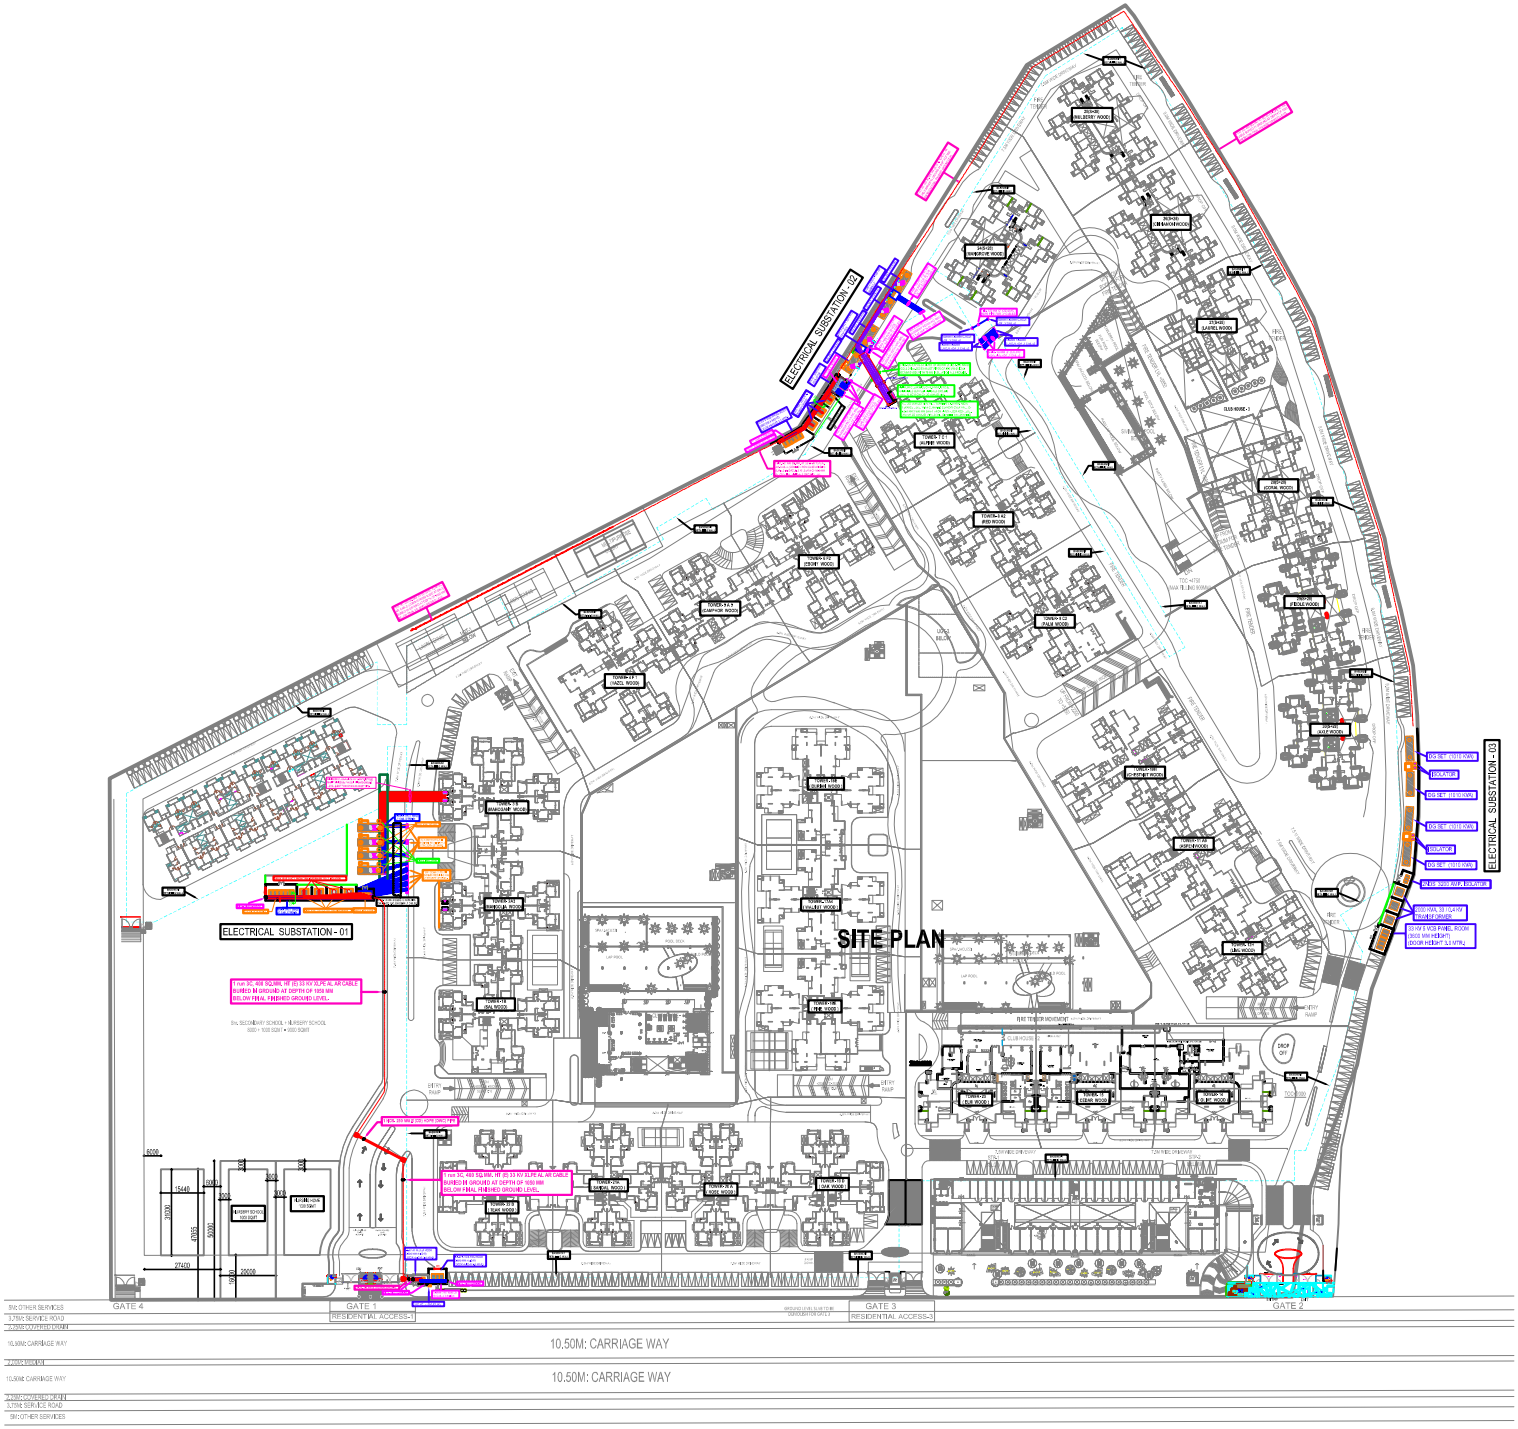

LEGEND :		
S.No.	SYMBOL	DESCRIPTION
1.		DG FUEL TANK
2.		CABLE TRENCH FOR HT CABLES (900 MM WIDTH AND 1200 MM DEPTH)
3.		CABLE TRENCH FOR LT CABLES (1500 MM WIDTH AND 1000 MM DEPTH)
4.		CABLE TRENCH FOR LT CABLES (FOR DG ONLY) (1000 MM WIDTH AND 1000 MM DEPTH)
5.		MANHOLE (DEPTH 1200 MM) (LENGTH AND WIDTH AS MENTIONED IN THE LAYOUT)

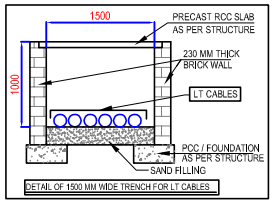

DETAIL OF 1500 MM WIDE TRENCH FOR LT CABLES

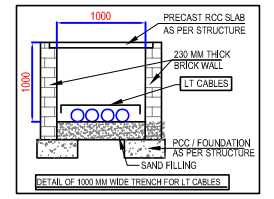

DETAIL OF 1000 MM WIDE TRENCH FOR LT CABLES

Services Consultant

Consummate Engineering Services (P) Ltd.

Noida Office : B - 67, Sector - 67, Noida - 201 301
Tel : (0120) 2503500 (30 Lines)
Lko. Office : R 006, Rohtas Plumeria, Gomti Nagar, Lucknow
Tel : (0522) 6515455
e mail : mail@cespl.in, website : www.cespl.in

Architects

GJAM ARCHITECTS & PLANNERS
GJAM P. MATHUR AND ASSOCIATES (P) LTD.
C - 55, East Of Kailash, New Delhi-110065
T : 46599599 | F 46599512
E : gpmai@airtelmail.in | W : www.gpmindia.com

Client

M/S MAHAGUN(INDIA) PVT.LTD

Project Title

DRAWING FOR EXISTING GROUP HOUSING AT PLOT NO.GH-04 SECTOR -16C GREATER NOIDA.

Drawing Title

ELECTRICAL SITE PLAN

Status: submission DRAWING

OWNER'S SIGN | ARCHITECTS SIGN

Date:	Scale:	Drawing No. -
	NTS	MW/CP2/EXT/ELEC-01