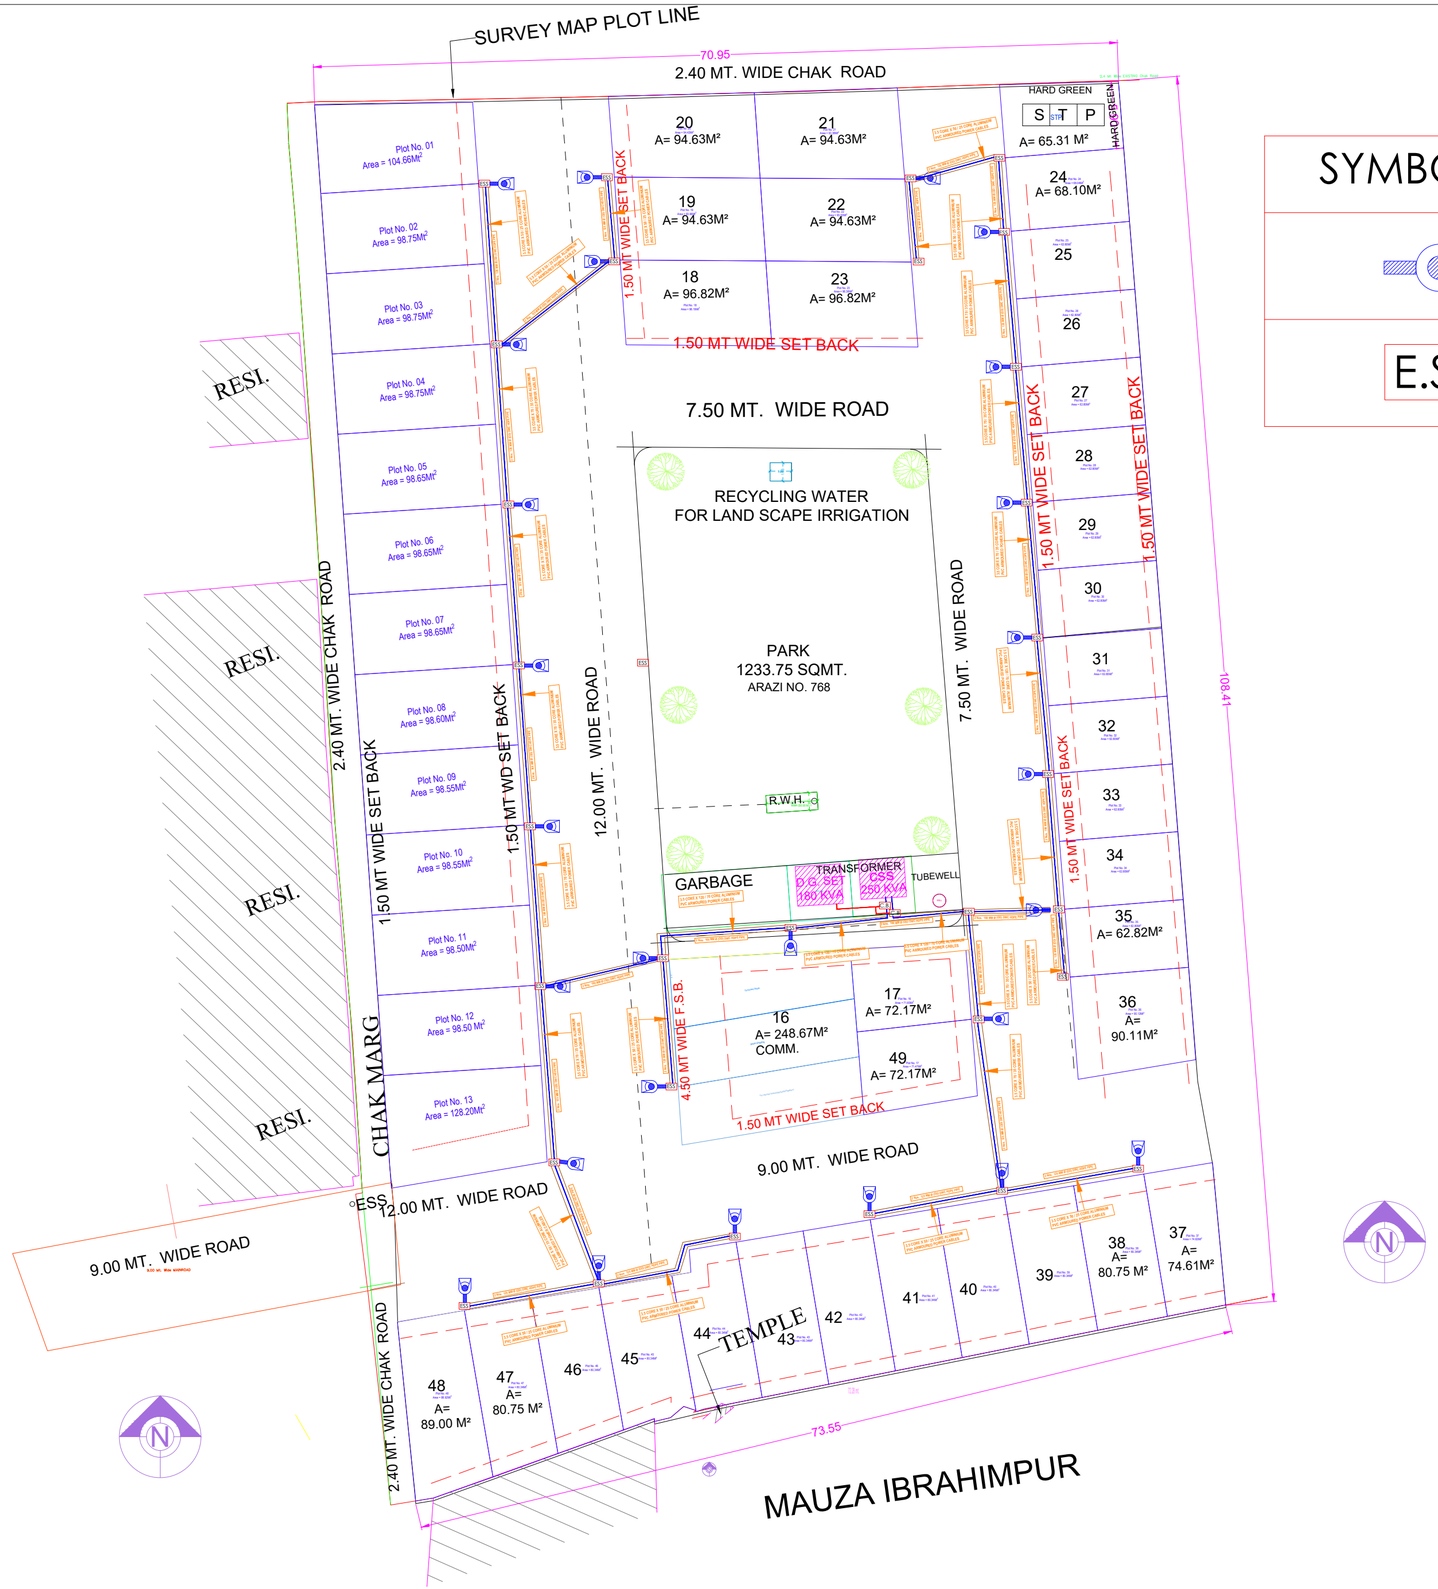

SYMBOL	DESCRIPTION
	POLE LIGHT 4.5 M. HIGH
E.S.S.	ELECTRICAL POWER SUPPLY SYSTEM DISTRIBUTION BOX

Rev.	Date	By	Description	Checked	Approved

Xrefs:

PROJECT: Palm Villas

CLIENT: **PROPOSED LAYOUT PLAN OF PART OF ARAZI NO. 768 MAUJA ANDAWA JHUNSI , DISTT-PRAYAGRAJ.**

ARCHITECT:
AL-DESIGN ARCHITECTS
BUILLDING NO TC-V-13-2A, BEHIND HDFC BANK, VIBHUTI KHAND, GOMTI NAGAR, LUCKNOW 226010
Email - aldesignlko@gmail.com
CONTACT- +91 - 9450366934, +91 - 9540465512

SCALE:

Designed	Drawn
AD	PRATIBHA
Checked	Date
	06-01-23

CURRENT STATUS:

Title: ELECTRICAL LAYOUT PLAN

Drawing No:	Sheet
Rev.R-3	Sheet Size: A2