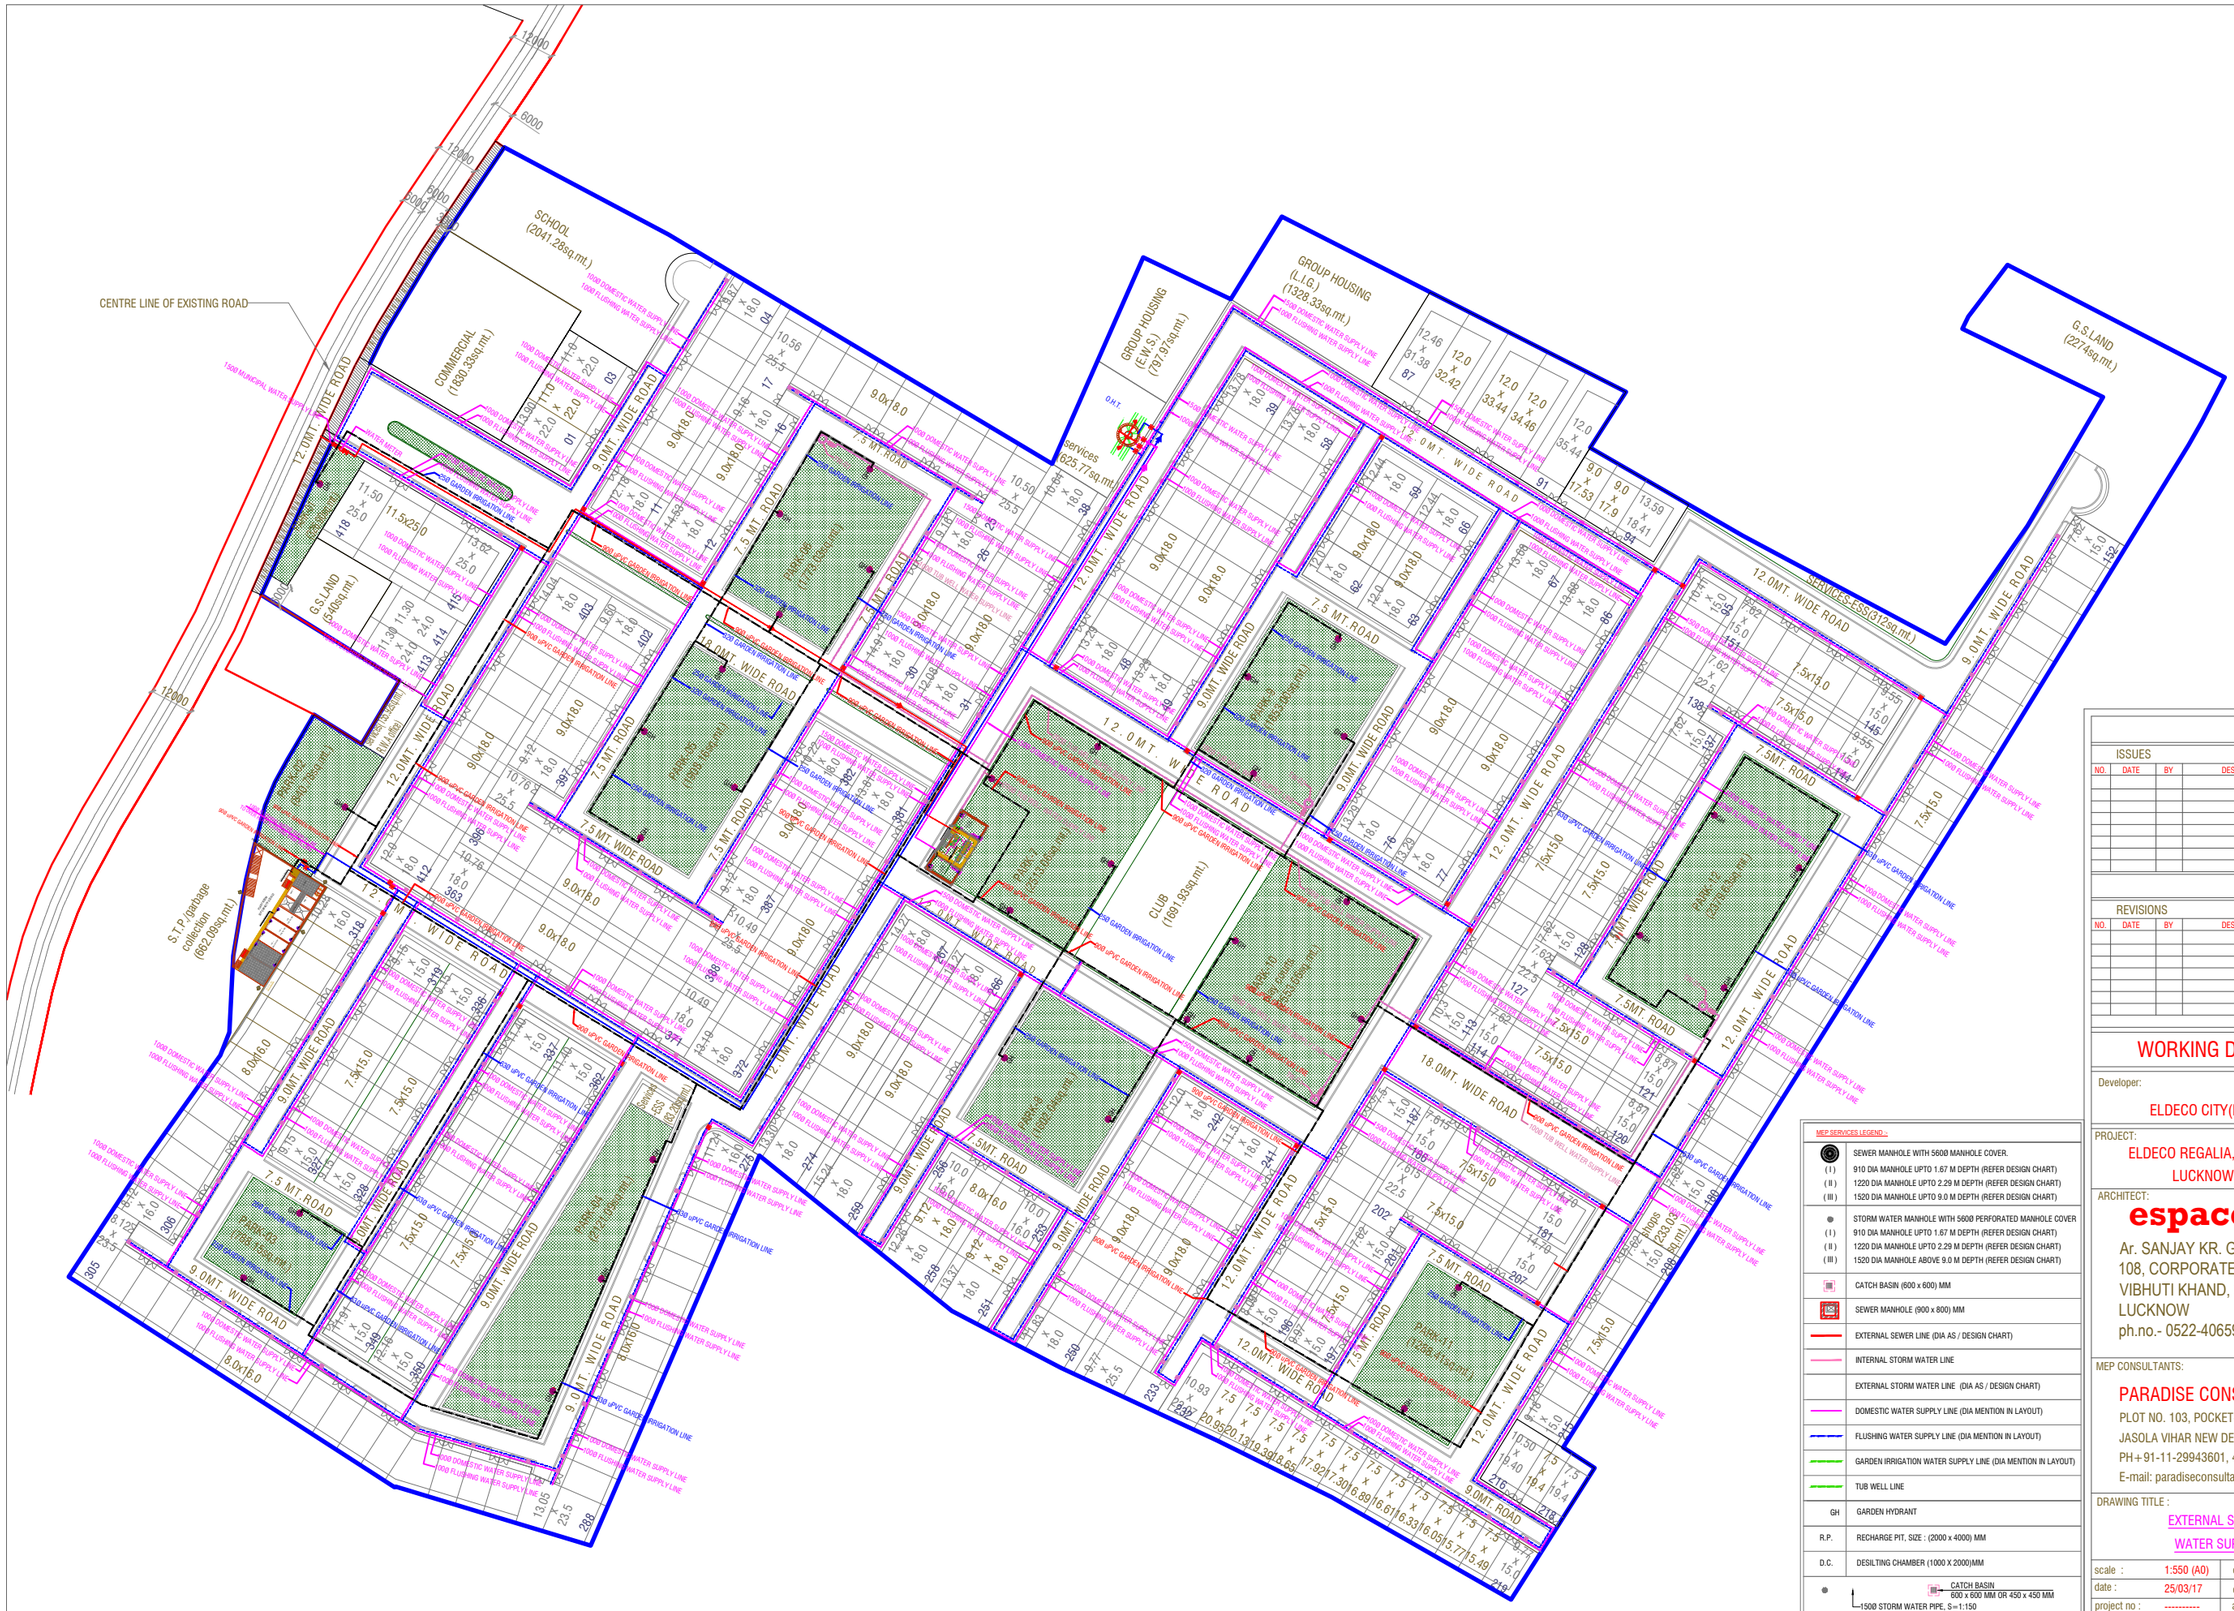

MEP SERVICES LEGEND :-

	SEWER MANHOLE WITH 560Ø MANHOLE COVER.
(I)	910 DIA MANHOLE UPTO 1.67 M DEPTH (REFER DESIGN CHART)
(II)	1220 DIA MANHOLE UPTO 2.29 M DEPTH (REFER DESIGN CHART)
(III)	1520 DIA MANHOLE UPTO 9.0 M DEPTH (REFER DESIGN CHART)
	STORM WATER MANHOLE WITH 560Ø PERFORATED MANHOLE COVER
(I)	910 DIA MANHOLE UPTO 1.67 M DEPTH (REFER DESIGN CHART)
(II)	1220 DIA MANHOLE UPTO 2.29 M DEPTH (REFER DESIGN CHART)
(III)	1520 DIA MANHOLE ABOVE 9.0 M DEPTH (REFER DESIGN CHART)
	CATCH BASIN (600 x 600) MM
	SEWER MANHOLE (900 x 800) MM
	EXTERNAL SEWER LINE (DIA AS / DESIGN CHART)
	INTERNAL STORM WATER LINE
	EXTERNAL STORM WATER LINE (DIA AS / DESIGN CHART)
	DOMESTIC WATER SUPPLY LINE (DIA MENTION IN LAYOUT)
	FLUSHING WATER SUPPLY LINE (DIA MENTION IN LAYOUT)
	GARDEN IRRIGATION WATER SUPPLY LINE (DIA MENTION IN LAYOUT)
	TUB WELL LINE
GH	GARDEN HYDRANT
R.P.	RECHARGE PIT, SIZE : (2000 x 4000) MM
D.C.	DESILTING CHAMBER (1000 X 2000)MM

CATCH BASIN 600 x 600 MM OR 450 x 450 MM
150Ø STORM WATER PIPE, S=1:150

SEWER MANHOLE 900 x 800 MM
150Ø INTERNAL SEWER LINE, S=1:100

ISSUES

NO.	DATE	BY	DESCRIPTION	PRINTS

REVISIONS

NO.	DATE	BY	DESCRIPTION

WORKING DRAWING

Developer:

ELDECO CITY(P) LTD.

PROJECT:

ELDECO REGALIA, I.I.M.ROAD, LUCKNOW.

ARCHITECT:

espaces

Ar. SANJAY KR. GUPTA
108, CORPORATE CHAMBER-I,
VIBHUTI KHAND, GOMTI NAGAR,
LUCKNOW
ph.no.- 0522-4065958, 09415114589

MEP CONSULTANTS:

PARADISE CONSULTANTS
PLOT NO. 103, POCKET-1, BASEMENT
JASOLA VIHAR NEW DELHI - 110025
PH+91-11-29943601, 46132800, 41030619
E-mail: paradiseconsultants@gmail.com

DRAWING TITLE :

EXTERNAL SITE PLAN
WATER SUPPLY LAYOUT

scale :	1:550 (A0)	drawn by :	S.VERMA
date :	25/03/17	checked by:	S.VERMA
project no :	----------	approved by :	NAFEES

drawing no :

PL-PC-RC-SITE- WATER-103

REVISION