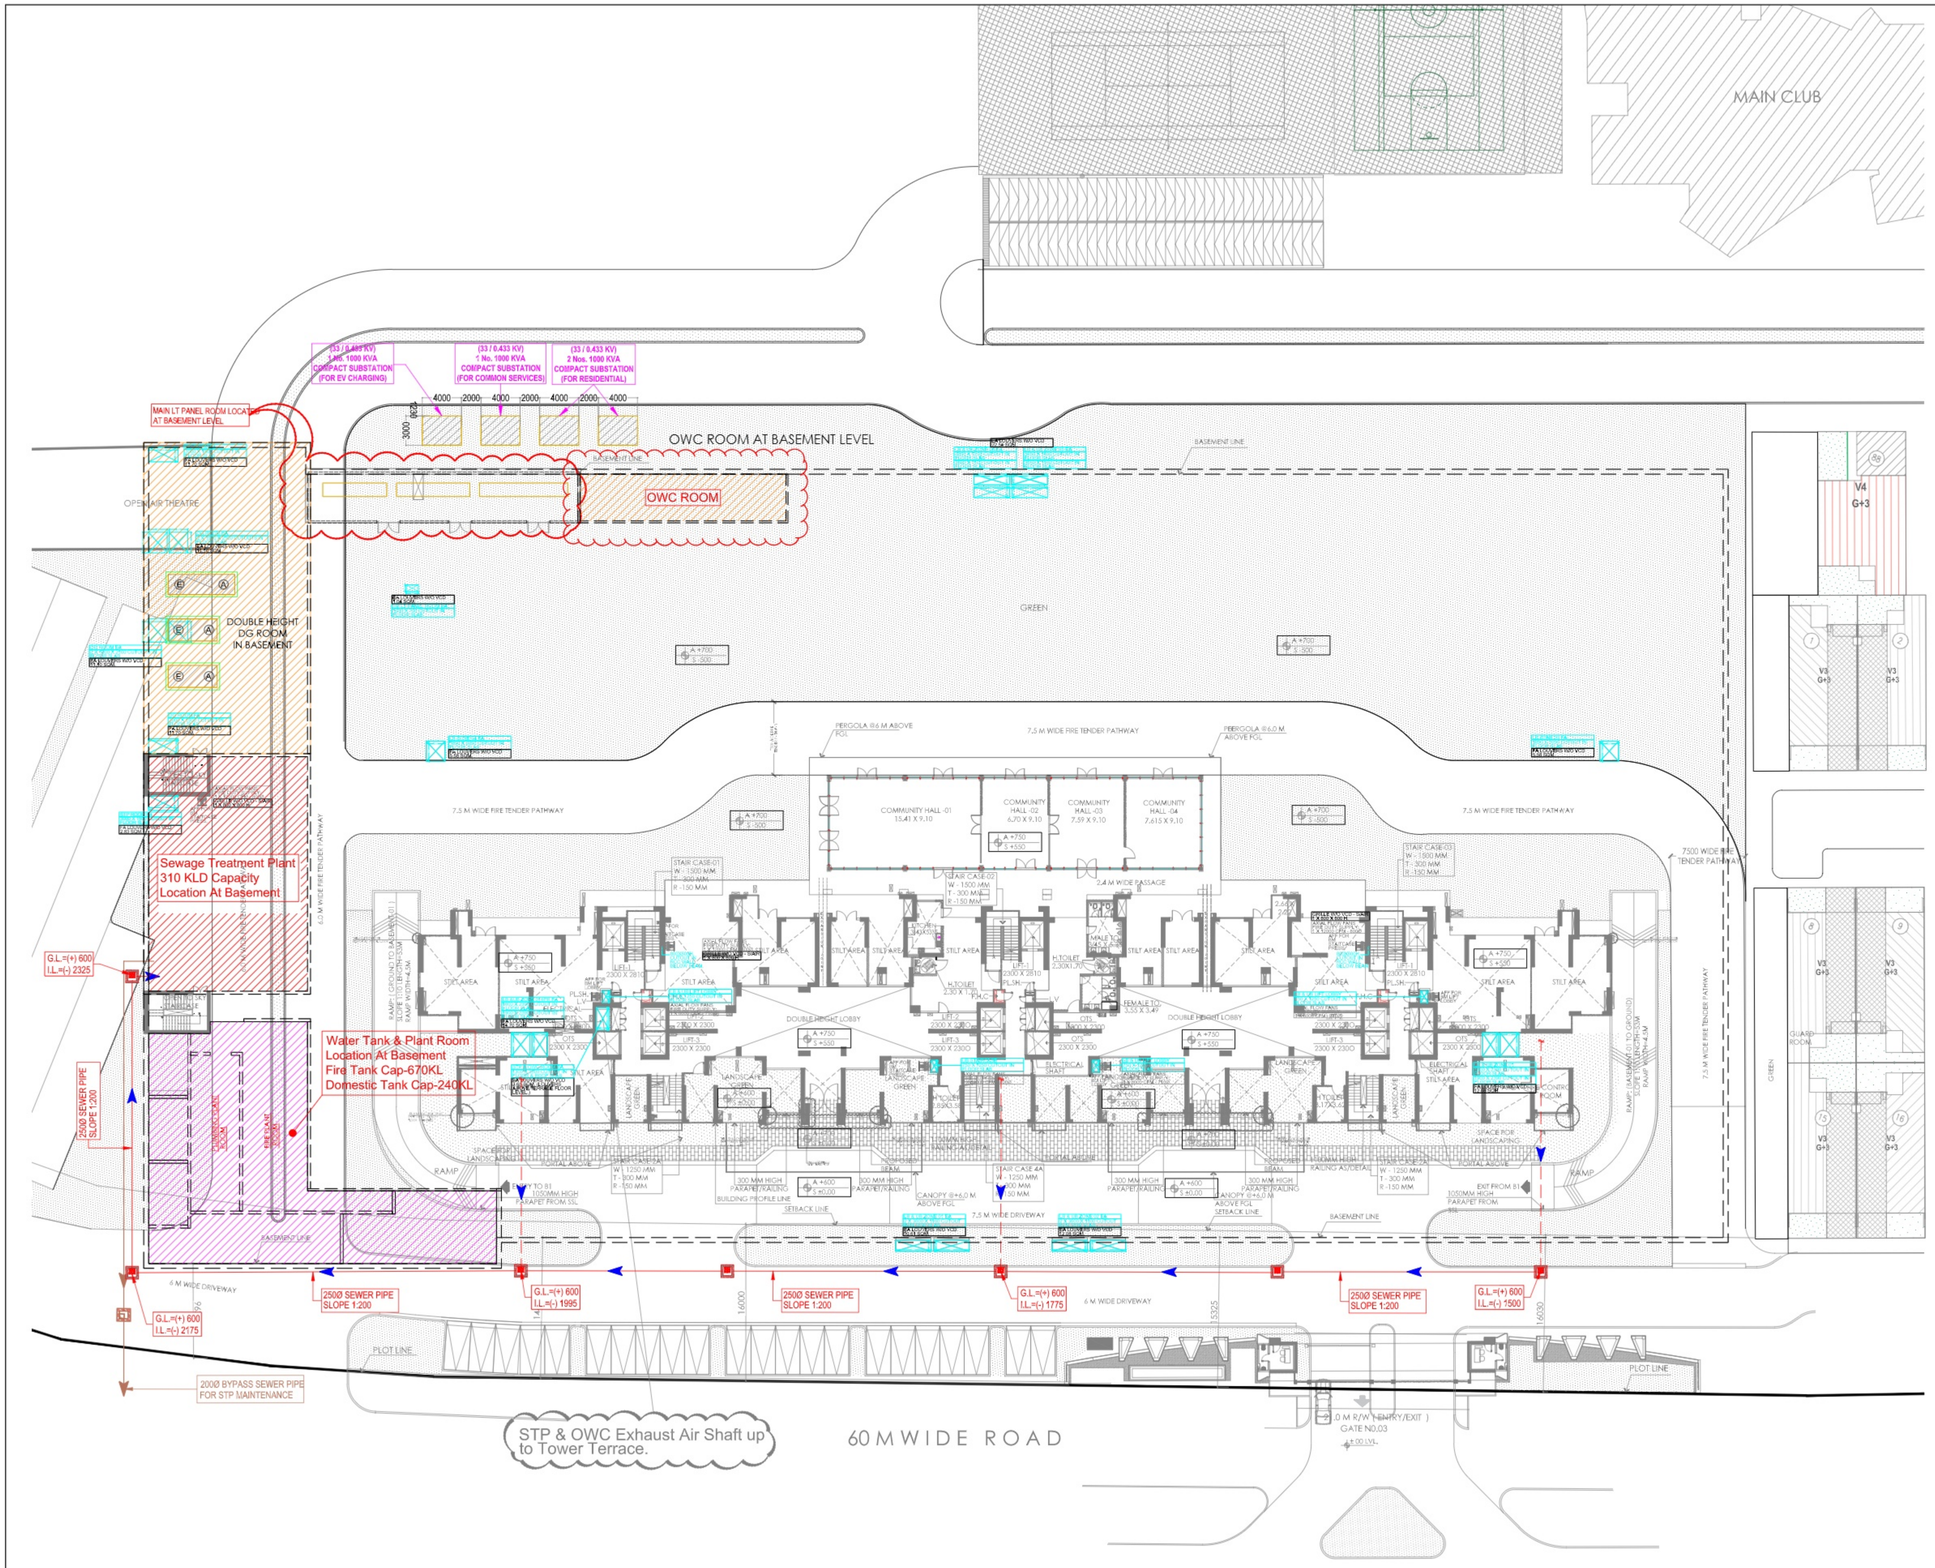

LEGEND :

S. No.	SYMBOL	DESCRIPTION
1.	M.H.	MANHOLE
2.		SEWER LINE

A.R. Landcraft LLP

Ashu, Architect
Council of Architecture
Registration No.: CA/2007/40332

CESPL Consultants Pvt. Ltd. 1st Floor, B-57, Sector-57, Noida-201301, UP, India. Consulting MEP Engineers

SUBMISSION DRAWING

Clients
M/S AR Landcraft LLP

project
PROPOSED RECREATIONAL ENTERTAINMENT PARK AT PLOT NO. REP.1 SECTOR - 27 GREATER NOIDA,(U.P.) BELONGING TO M/S A R LANDCRAFT LLP

title
SITE PLAN

subtitle
EXTERNAL SEWERAGE LAYOUT

drawing released for
- ☐ APPROVAL
- ■ SUBMISSION
- ☐ ADVANCE COPY
- ☐ CONSTRUCTION

drg. no. CES /GGF / SP/ PL- 01	drawn by S.Bhandari
scale 1 : 300	designed by Tariq
date 29.10.2025	checked by Shakir Shabbir

Architects:-
ARCOP ASSOCIATES
A-15, PAMPOSH ENCLAVE
New Delhi-110 048

services consultant
Cespl Consultants Pvt. Ltd.
B - 67, Sector - 57, Noida - 201 301
Tel : (0120) 3225400 / 3225401
e mail : mail@cespl.in, website : www.cespl.in