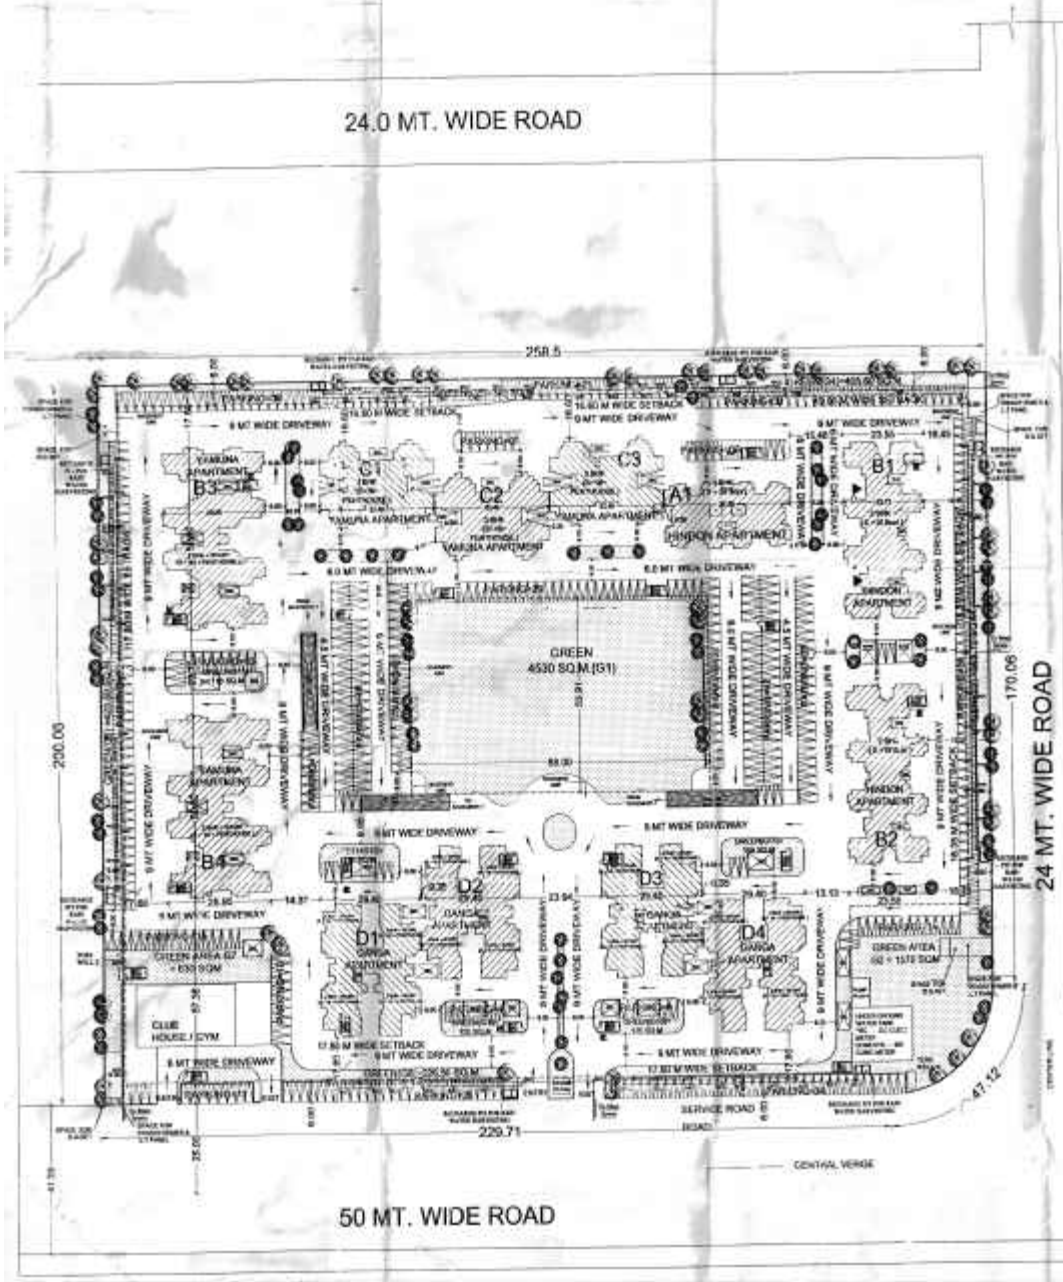

SITE PLAN
(SCALE 1:500)

FLAT TYPE	PROPOSED NO OF FLATS IN A BLOCK	NO OF FLATS AS REGISTERED	NO OF FLATS APPROVED
HINDON			
YAMUNA			
GANGA			
TOTAL			

REGISTRATION DETAILS

REGARDING PIT FOR RAIN WATER TUBEWELL

PLAN

SECTION AT X-X

DETAIL OF RAIN WATER RECHARGE WELL

NOTE: The approval of this plan is subject to obtain mandatory NOC/Clearances to be obtained from various Govt. agencies such as fire safety, civil aviation, electrical wiring, Environment/mining etc. as applicable through various Govt. Orders.

FOR EXECUTIVE

UPAVP

ISO-9001:2000

Email
upho@sancharnet.in

NOTES :-
1. ALL DIMENSIONS ARE IN M.M.
2. WRITTEN DIMENSIONS ARE TO BE FOLLOWED
3. ANY DISCREPANCY IN THE DRG. SHOULD BE BROUGHT TO THE NOTICE OF CONCERNING ARCHITECT PLANNER/CHIEF ARCHITECT PLANNER
4. THE UNIT DESIGN HAS BEEN PREPARED AND CHECKED CONSIDERING THAT THESE HAVE BEEN PREVIOUSLY PUBLISHED AND CIRCULATED THROUGH REGISTRATION BROUCHRE CONCERN DATED31 DEC TO 31 DEC 2011.

SITE AREA = 51715.51 SQ.M
NET SITE AREA= SITE AREA-10% GREEN
=51715.51-5171.15
=46544.36 SQ.M

ACHIEVED F.A.R. = 3.28

REMARK :- FOR 3.28 F.A.R PARKING PROVIDED AT 1.25 ECS PER 100 SQ.M. i.e 1000 NOs.

LEGEND
1. PROPOSED MAIN SEWAGE LINE
2. PROPOSED SEWAGE LINE
3. WATER COLLECTION CHAMBER

KEY PLAN :-

SUBMISSION DRAWING

DRAWING NO.- 016106-RG-01-SB-R1.01_REV01

FILE NO.- 1211- 1014U | SHEET NO.- 1

DRAWING TITLE-
REVISED SITE PLAN

PROJECT :-
PROPOSED GANGA , YAMUNA & HINDON ENCLAVE SOCIETY TH VIHAR YOJNA AT SECTOR-7, GHAZIABAD (GROUP HOUSING)

DATE- NOV - 2012 | SCALE - AS SHOWN

ARCHITECT
KARINEM

Assigned Within

SURESH KUMAR
MD. ARTS. 4114
ARCH. ARTS

ASSIT. ARCHITECT PLANNER

ARCHITECT PLANNER

CHIEF ARCHITECT PLANNER

HOUSING COMMISSIONER