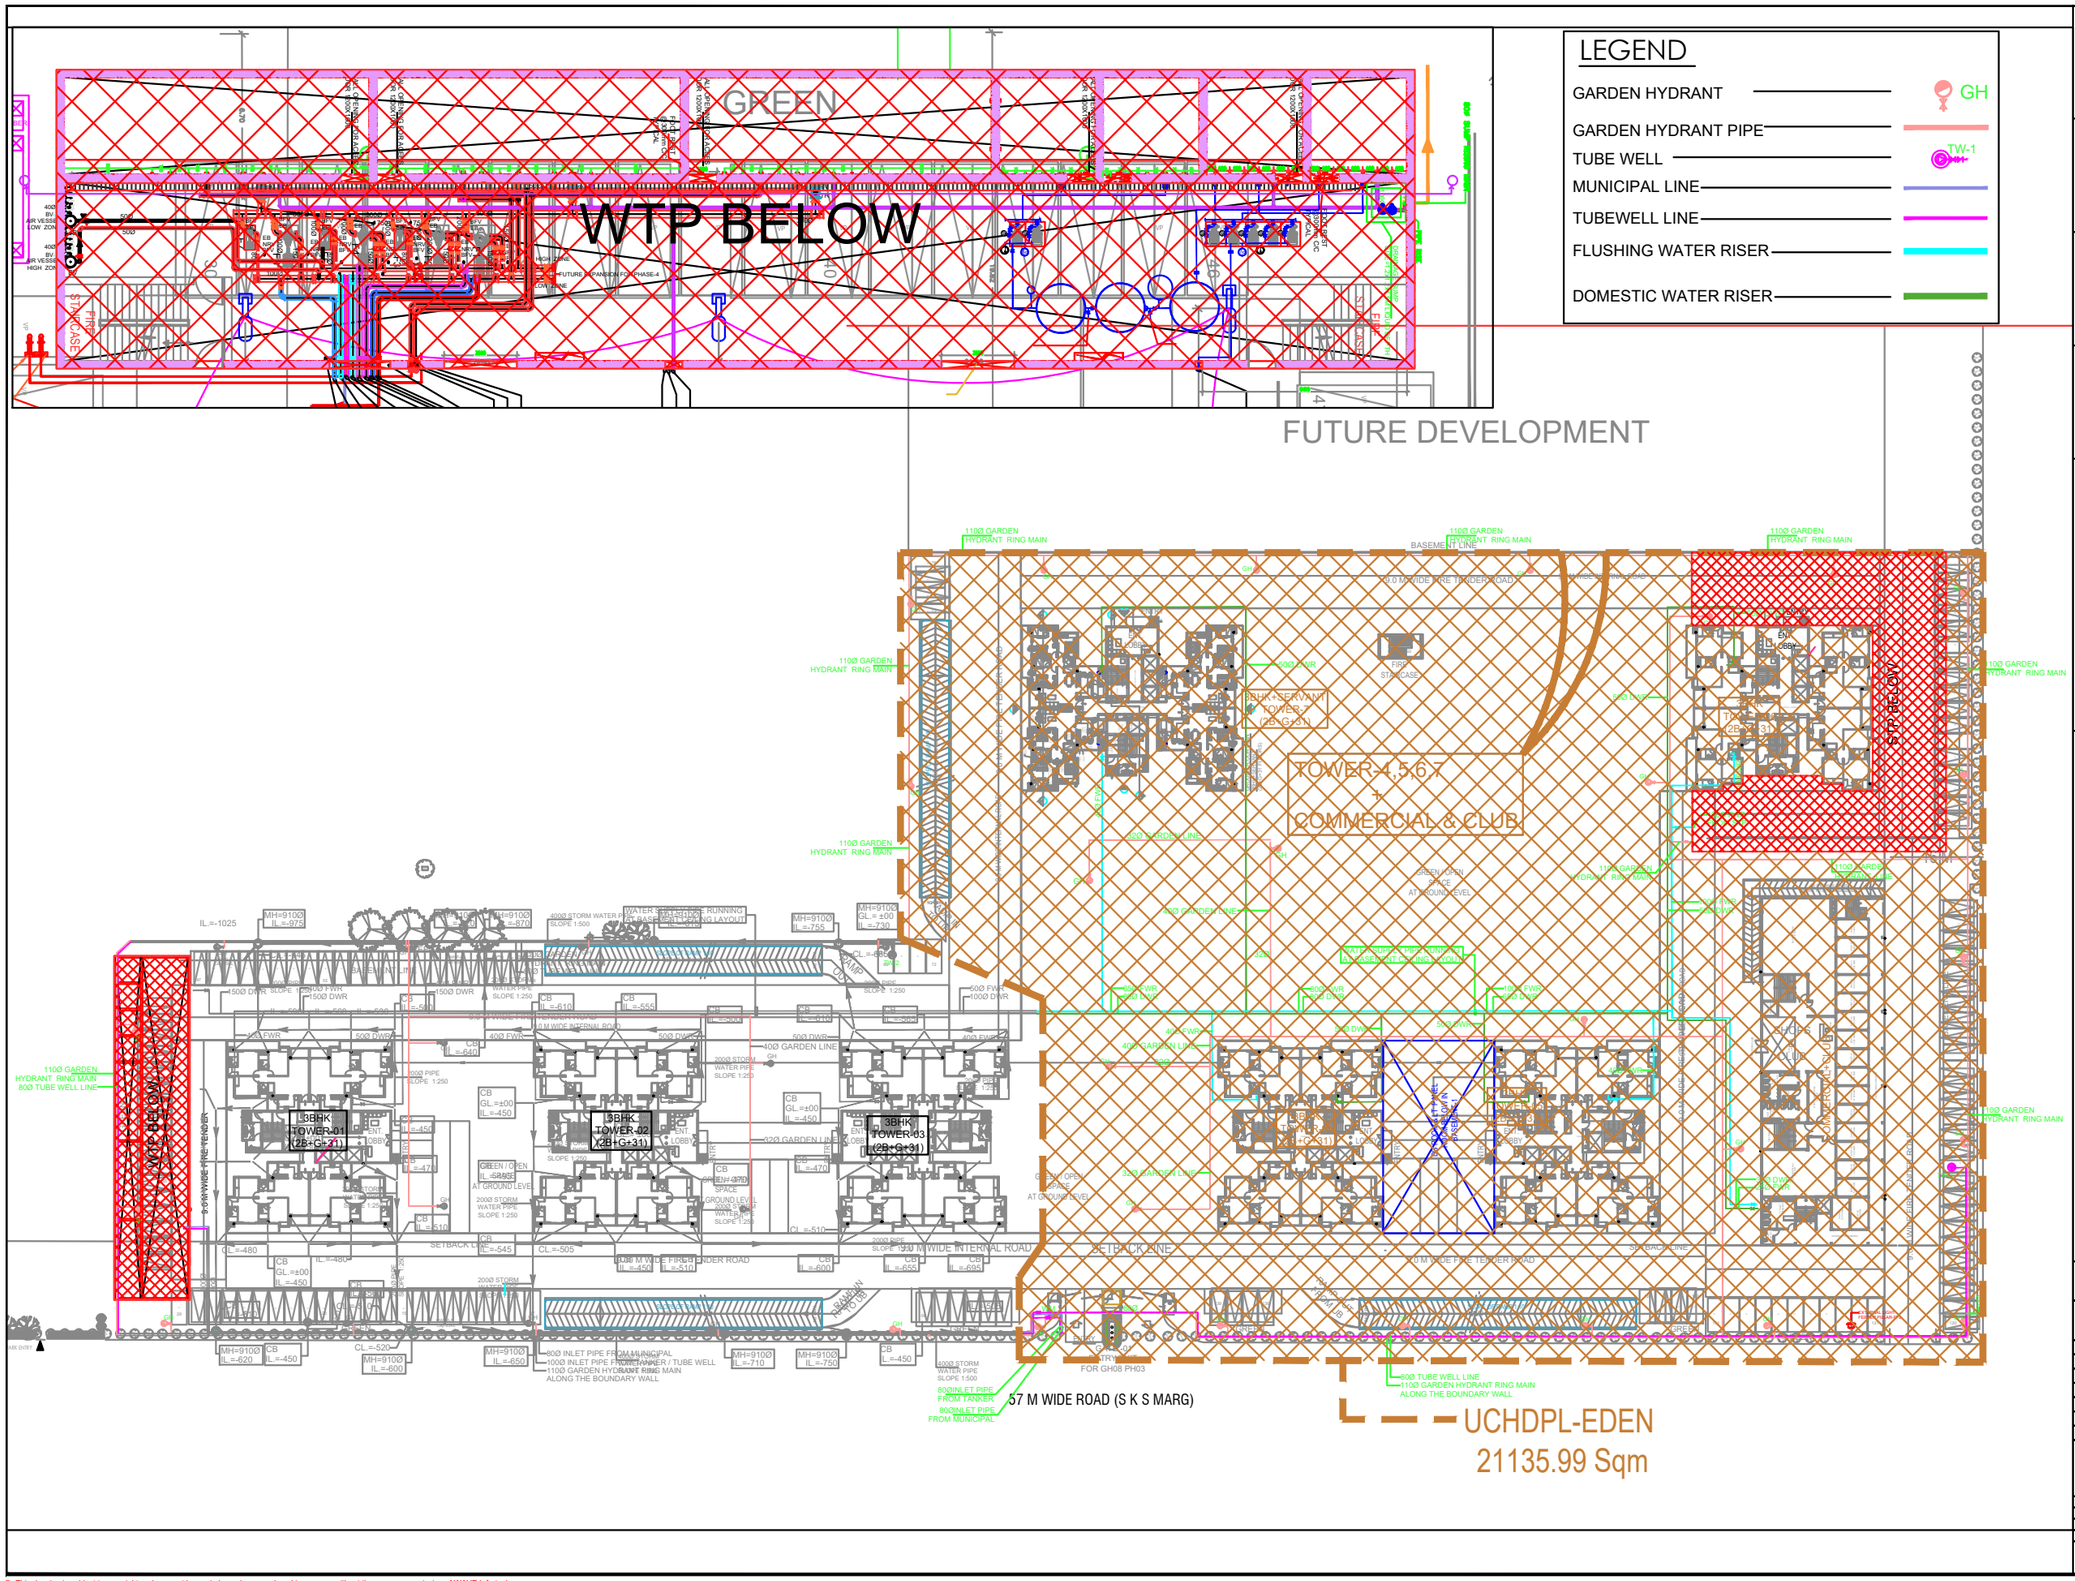

LEGEND

GARDEN HYDRANT	GH
GARDEN HYDRANT PIPE	
TUBE WELL	TW-1
MUNICIPAL LINE	
TUBEWELL LINE	
FLUSHING WATER RISER	
DOMESTIC WATER RISER	

Architect :

Wave Infratech Pvt. Ltd.
C-1, Sector-3
Noida, U.P. 201301
TEL: +91 120 4180500

Structure Consultant

OPTIMIZATION CONSULTANTS
202 & 203, HIMLAND HOUSE,
KARAMPURA COMMERCIAL COMPLEX,
NEW DELHI -110015
E-mail: optpro34@yahoo.com

MEP Consultant

ELECTRO CONSULTANTS
A-222, Shivalik, Malviya Nagar,
New Delhi- 110017
PH: (011)26684140, 26688712
email: electroconsultants@gmail.com

Landscape Consultant

AECOM

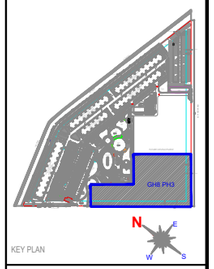

OWNER
UPPAL CHADHA HITECH DEVELOPERS PVT. LTD.

PROJECT
EDEN (GH08-PH03, WAVE CITY)

REV.NO.	DESCRIPTION	DATE

TITLE
SITE PLAN
EXTERNAL WATER SUPPLY LAYOUT

DRAWN	DEV	PURPOSE	REV. NO.
CKD	BHAWANI	SUBMISSION DRAWINGS	R0
SCALE	1:500@A1		
DATE	24.05.2024		

DWG. NO.
EDEN/GH08-PH03/SITE/PL/WS-03

This drawing is subject to copyright and may not be copied, used or reproduced in any way without the express permission of WAVE Infratech
This document should not be relied on or used in circumstances other than those for which it was originally prepared and for which WAVE Infratech was commissioned. WAVE Infratech accepts no responsibility for this document to any other party other than the person by whom it was commissioned.