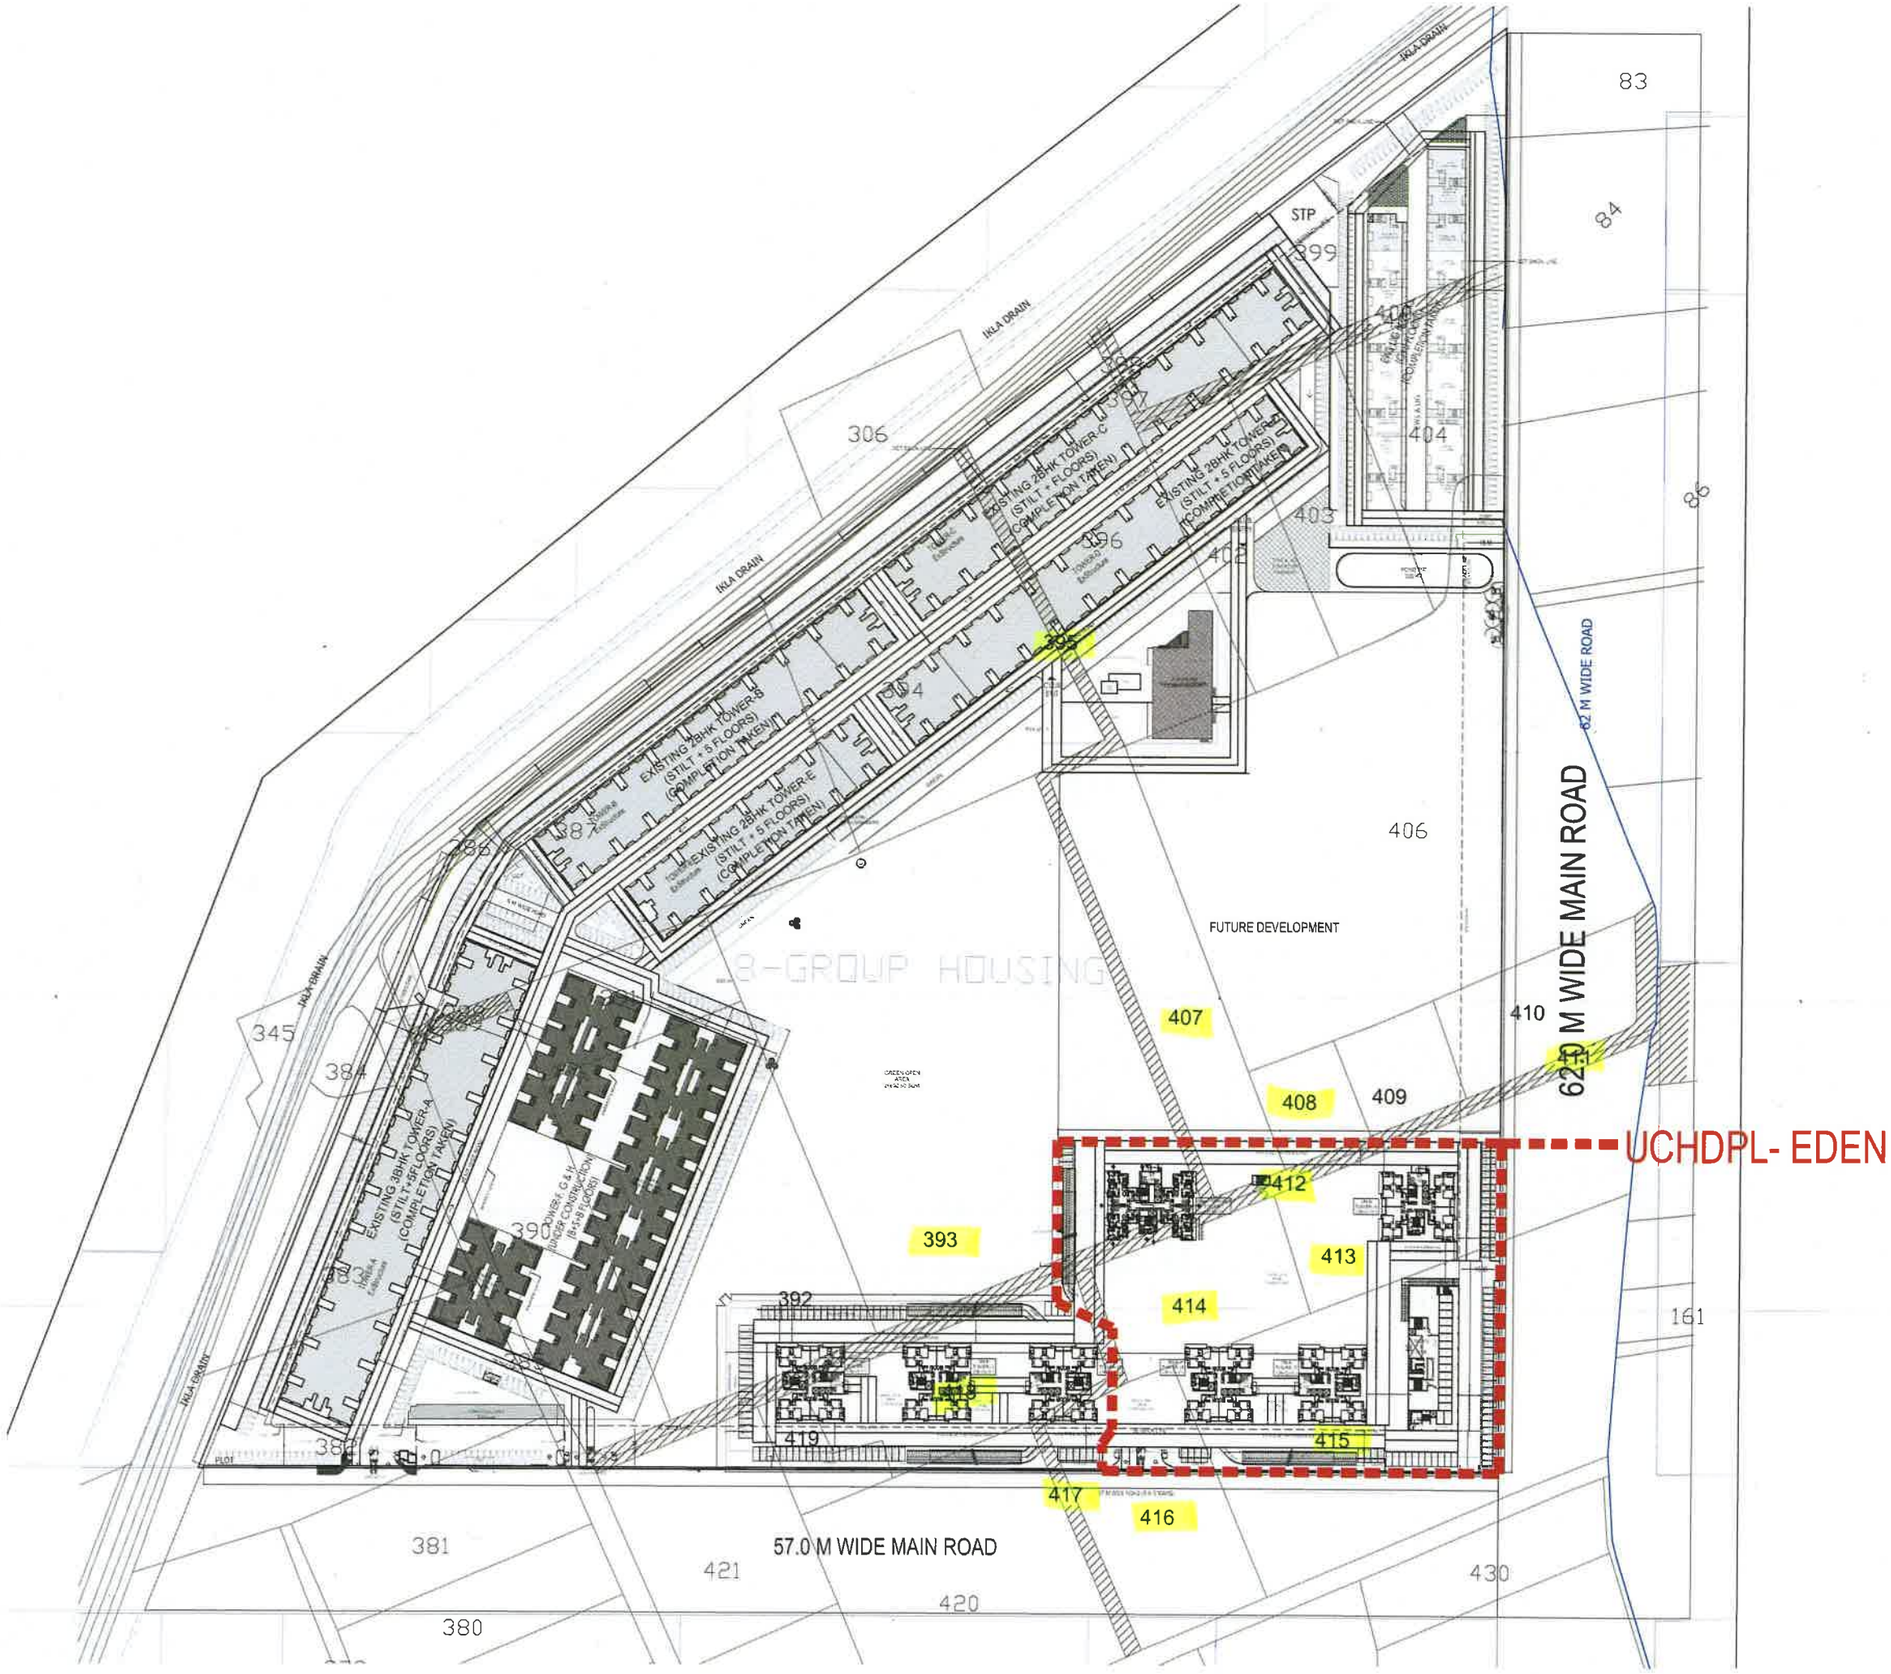

Niraj Kumar Nanda, Architect
Council of Architecture
Registration No. CA/2009/46122

PROJECT:
UCHDPL - EDEN (SAJRA PLAN)

OWNER:
UPPAL CHADDHA HITECH DEVELOPERS (PVT.) LTD.

OWNER'S SIGN.	ARCHITECT'S SIGN.