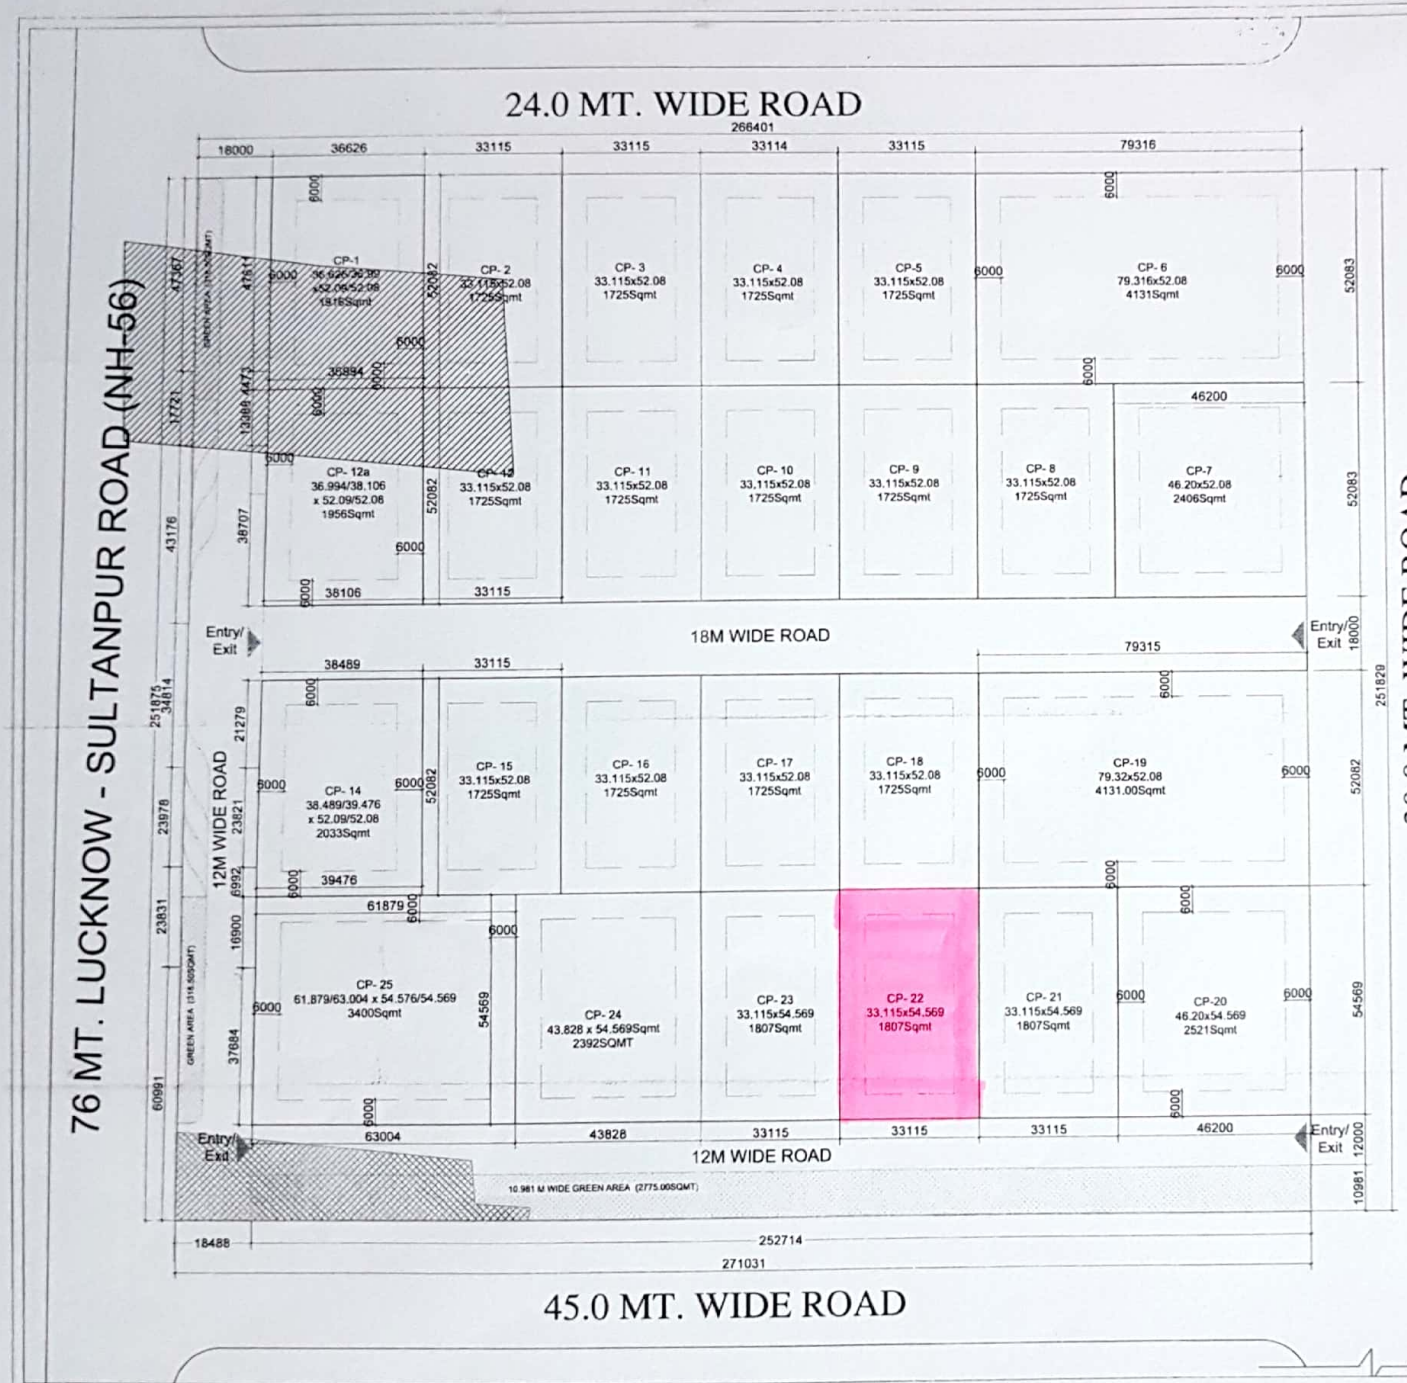

SUBDIVISION of COMMERCIAL-1 & 2 _ IBB-3 (Areas in sq.mt.)

Sl.No	Building Type	LENGTH	WIDTH	Plot Area
CP1	Retail/Commercial	36.62/36.99	52.09/52.08	1916
CP2	Retail/Commercial	33.115	52.08	1725
CP3	Retail/Commercial	33.115	52.08	1725
CP4	Retail/Commercial	33.115	52.08	1725
CP5	Retail/Commercial	33.115	52.08	1725
CP6	Retail/Commercial	79.316	52.08	4131
CP7	Retail/Commercial	46.20	52.08	2406
CP8	Retail/Commercial	33.115	52.08	1725
CP9	Retail/Commercial	33.115	52.08	1725
CP10	Retail/Commercial	33.115	52.08	1725
CP11	Retail/Commercial	33.115	52.08	1725
CP12	Retail/Commercial	33.115	52.08	1725
CP12a	Retail/Commercial	37.27/38.22	52.09/52.08	1956
CP14	Retail/Commercial	38.489/39.50	52.09/52.08	2033
CP15	Retail/Commercial	33.115	52.08	1725
CP16	Retail/Commercial	33.115	52.08	1725
CP17	Retail/Commercial	33.115	52.08	1725
CP18	Retail/Commercial	33.115	52.08	1725
CP19	Retail/Commercial	79.32	52.08	4131
CP20	Retail/Commercial	46.20	54.569	2521
CP21	Retail/Commercial	33.115	54.569	1807
CP22	Retail/Commercial	33.115	54.569	1807
CP23	Retail/Commercial	33.115	54.569	1807
CP24	Retail/Commercial	43.835	54.569	2392
CP25	Retail/Commercial	61.879/63.00	54.577/54.58	3400
A	Sub Total (P1 to P25)			52727

PROJECT:
PROPOSED LAYO...
(INTERNATIONAL ...
ALONG SULTANPU...
SUSHANT GOLF HI-TECH...
LUCKNOW, U.P.

LEGEND:
DISPUTED LAND
UNDER LAND ACQUISITION

AREA STATEMENT OF COMMERCIAL-1 & 2 (IBB-3)

SL. NO.	DESCRIPTION	No./(%)	AREA (sq.mt.)	(Acres)	(Hac)
1	PLOT AREA OF COMMERCIAL-1 & 2	100	67,578.00	16.69	6.76
2	ROAD AREA		11,438.89	2.83	1.14
3	NET AREA OF COMMERCIAL-1 & 2	100	56,139.11	13.87	5.61
4	GREEN AREA		3,412.00	0.84	0.34
5	TOTAL PLOTTED AREA		52,727.11	13.03	5.27

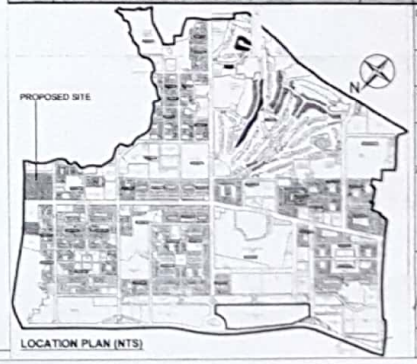

LOCATION PLAN (NTS)

DRAWING TITLE
SITE PLAN

DEALT BY | CHECKED BY
SCALE 1:100 | DATE DECEMBER 2018

ARCHITECT: TEAM ARCHITECTURE
CLIENT/OWNER: BRSBL AP

Architect Sandeep S. Sengar
B. Arch.
CA/94/17534
ARCHITECT'S SIGNATURE | OWNER'S SIGNATURE

DRAWING NUMBER -IBB3HI-TECHLKO/SUB- 01/02

Scanned by CamScanner