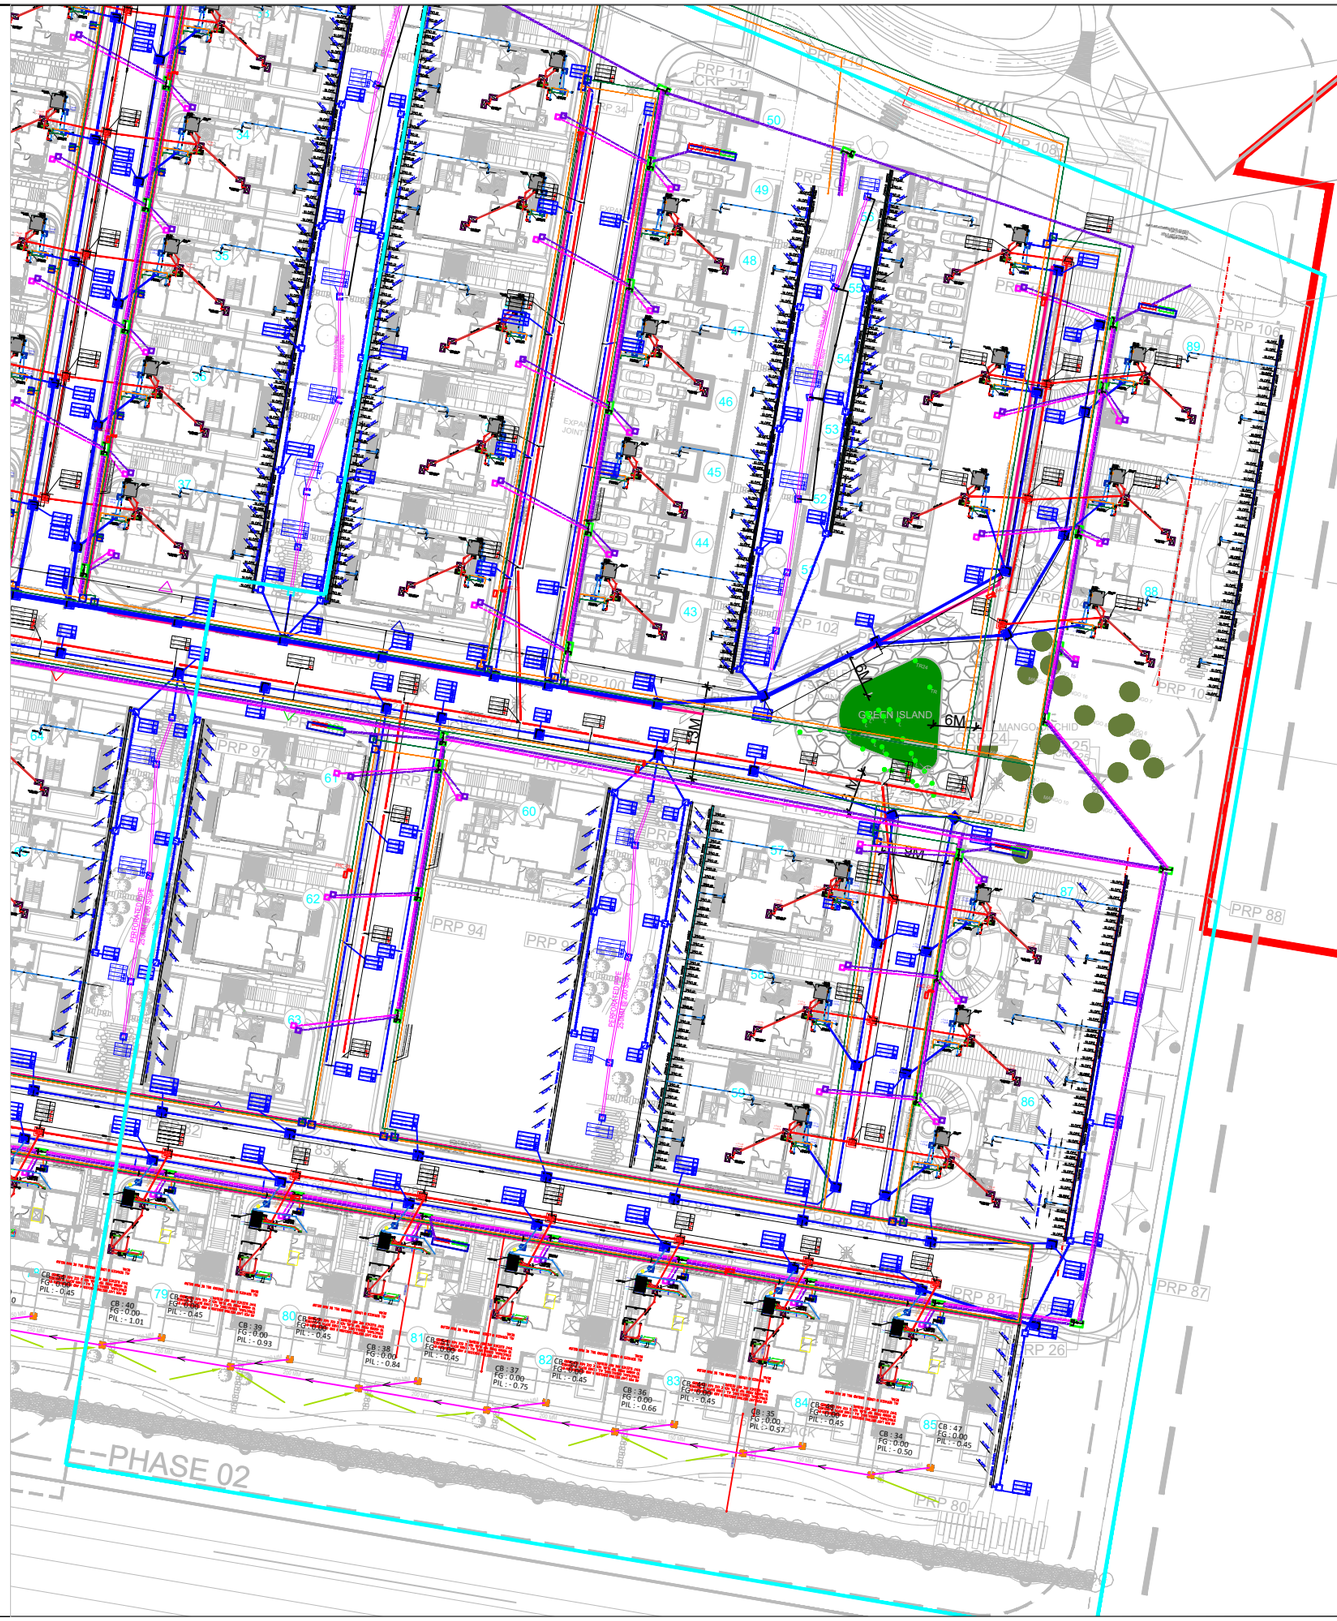

S.NO	DESCRIPTION	LEGENDS
01	DRAINAGE SOIL PIPE LINE	
02	STORM WATER PIPE LINE	
03	MUNICIPAL WATER SUPPLY LINE	
04	FLUSH WATER LINE	
05	BOREWELL WATER LINE	
06	GAS LINE	
07	ISOLATION VALVE	
08	900mm X 450mm SEWAGE CHAMBER	
09	600mm/900mm SEWAGE CIRCULAR MANHOLE	
10	STORM WATER CHAMBER 650x650mm	
11	600mm/900mm STORM WATER CIRCULAR MANHOLE	
12	WATER SUPPLY CHAMBER	
13	STORM WATER CHANNEL	
14	600x300mm WATER SUPPLY CHAMBER	
15	1000x1000mm WATER SUPPLY CHAMBER	
16	FIRE EXTERNAL HYDRANTS	

SR.NO	DESCRIPTION	LEGENDS
01	110mm ELECTRICAL HUME PIPE BELOW FROM GROUND	
02	150mm ELV HDPE PIPE BELOW FROM GROUND	
03	110mm CORRUGATED PIPE FOR ELECTRICAL CABLE BELOW FROM GROUND	
04	150mm CORRUGATED PIPE FOR ELV CABLE BELOW 1200mm FROM GROUND	
05	(L)1400mm(W)790mm (D) AB PER SITE CONDITION	
06	(L)790mm(W)790mm (D)760mm ELV CHAMBER	
07	(L)790mm(W)790mm (D)900mm ELECTRICAL CHAMBER	
08	FEEDER PILLAR FOR NORMAL SUPPLY (500W) 1630mm(L) x 650mm(D)	FP-EL
09	FEEDER PILLAR FOR DG/EMERGENCY SUPPLY (500W) 1630mm(L) X 650mm(D)	FP-DG
10	CHAMBER (D)100 X 700(W)	

LEGEND:- ELECTRICAL

3 PH METER	3-PHASE METER
	MAIN DISTRIBUTION BOARD
	ELV DISTRIBUTION BOARD
	ELECTRICAL CUTOUT
	ELV CUTOUT

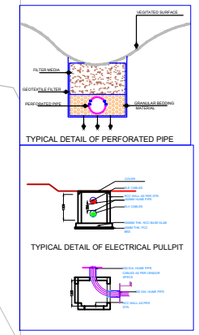

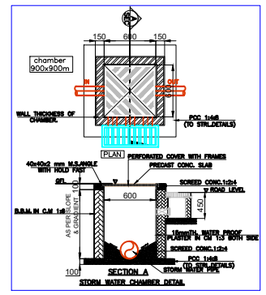

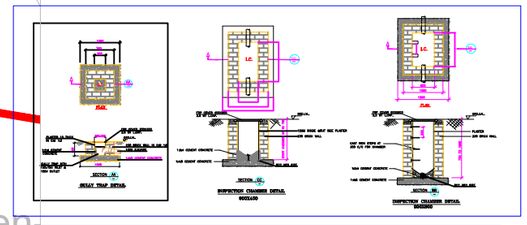

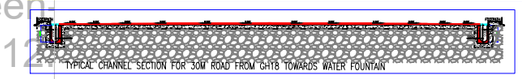

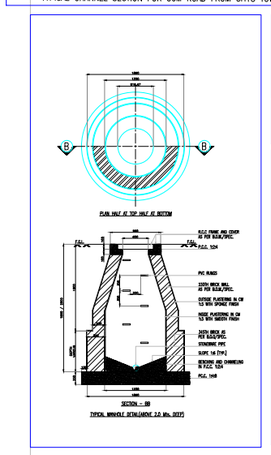

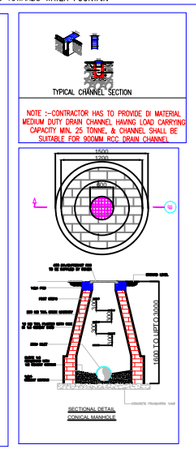

PROJECT TITLE:

PROPOSED VALENCIA COUNTY EAST PHASE-II VILLAS

PROJECT ADDRESS:

PROPOSED ADD./ EXT. SUBMISSION DRAWING RESIDENTIAL GROUP HOUSING BUILDING AT PLOT GH-18, AT INTEGRATED TOWNSHIP, SHALIMAR ONE WORLD AT VILLAGE:- BAGHAMAU, AT LUCKNOW

KHASRA NO:

134, 135, 138KHA, 138GA, 140, 143KA, 143KHA, 144, 145, 146, 147, 148, 149, 150KA, 150KHA, 150GA, 150DA, 150GHA, 151, 152, 153, 154, 155, 156KA, 156KHA, 157, 158, 159, 160, 161, 162, 163PART, 164, 165, 166, 167, 168, 169, 170, 171, 172, 173, 174, 175, 177, 180, 181, 182, 183, 184, 244, 245, 246, 248, 249, 250 & 251

Village Baghamau, Gomti Nagar, Lucknow

NORTH:

KEY PLAN: GH-18 V Phase 2

RERA SUBMISSION DRAWING

DRAWING TITLE:

EXTERNAL MEP DRAWING

Date	1/11/25

OWNER:

SHALIMAR LAKECITY PVT.LTD. (FORMALLY KNOWN AS ANS DEVELOPER PVT. LTD) THROUGH SIGNATURE AUTHORITY SHEO JANAM CHAUDHARI

ARCHITECT:	OWNER: