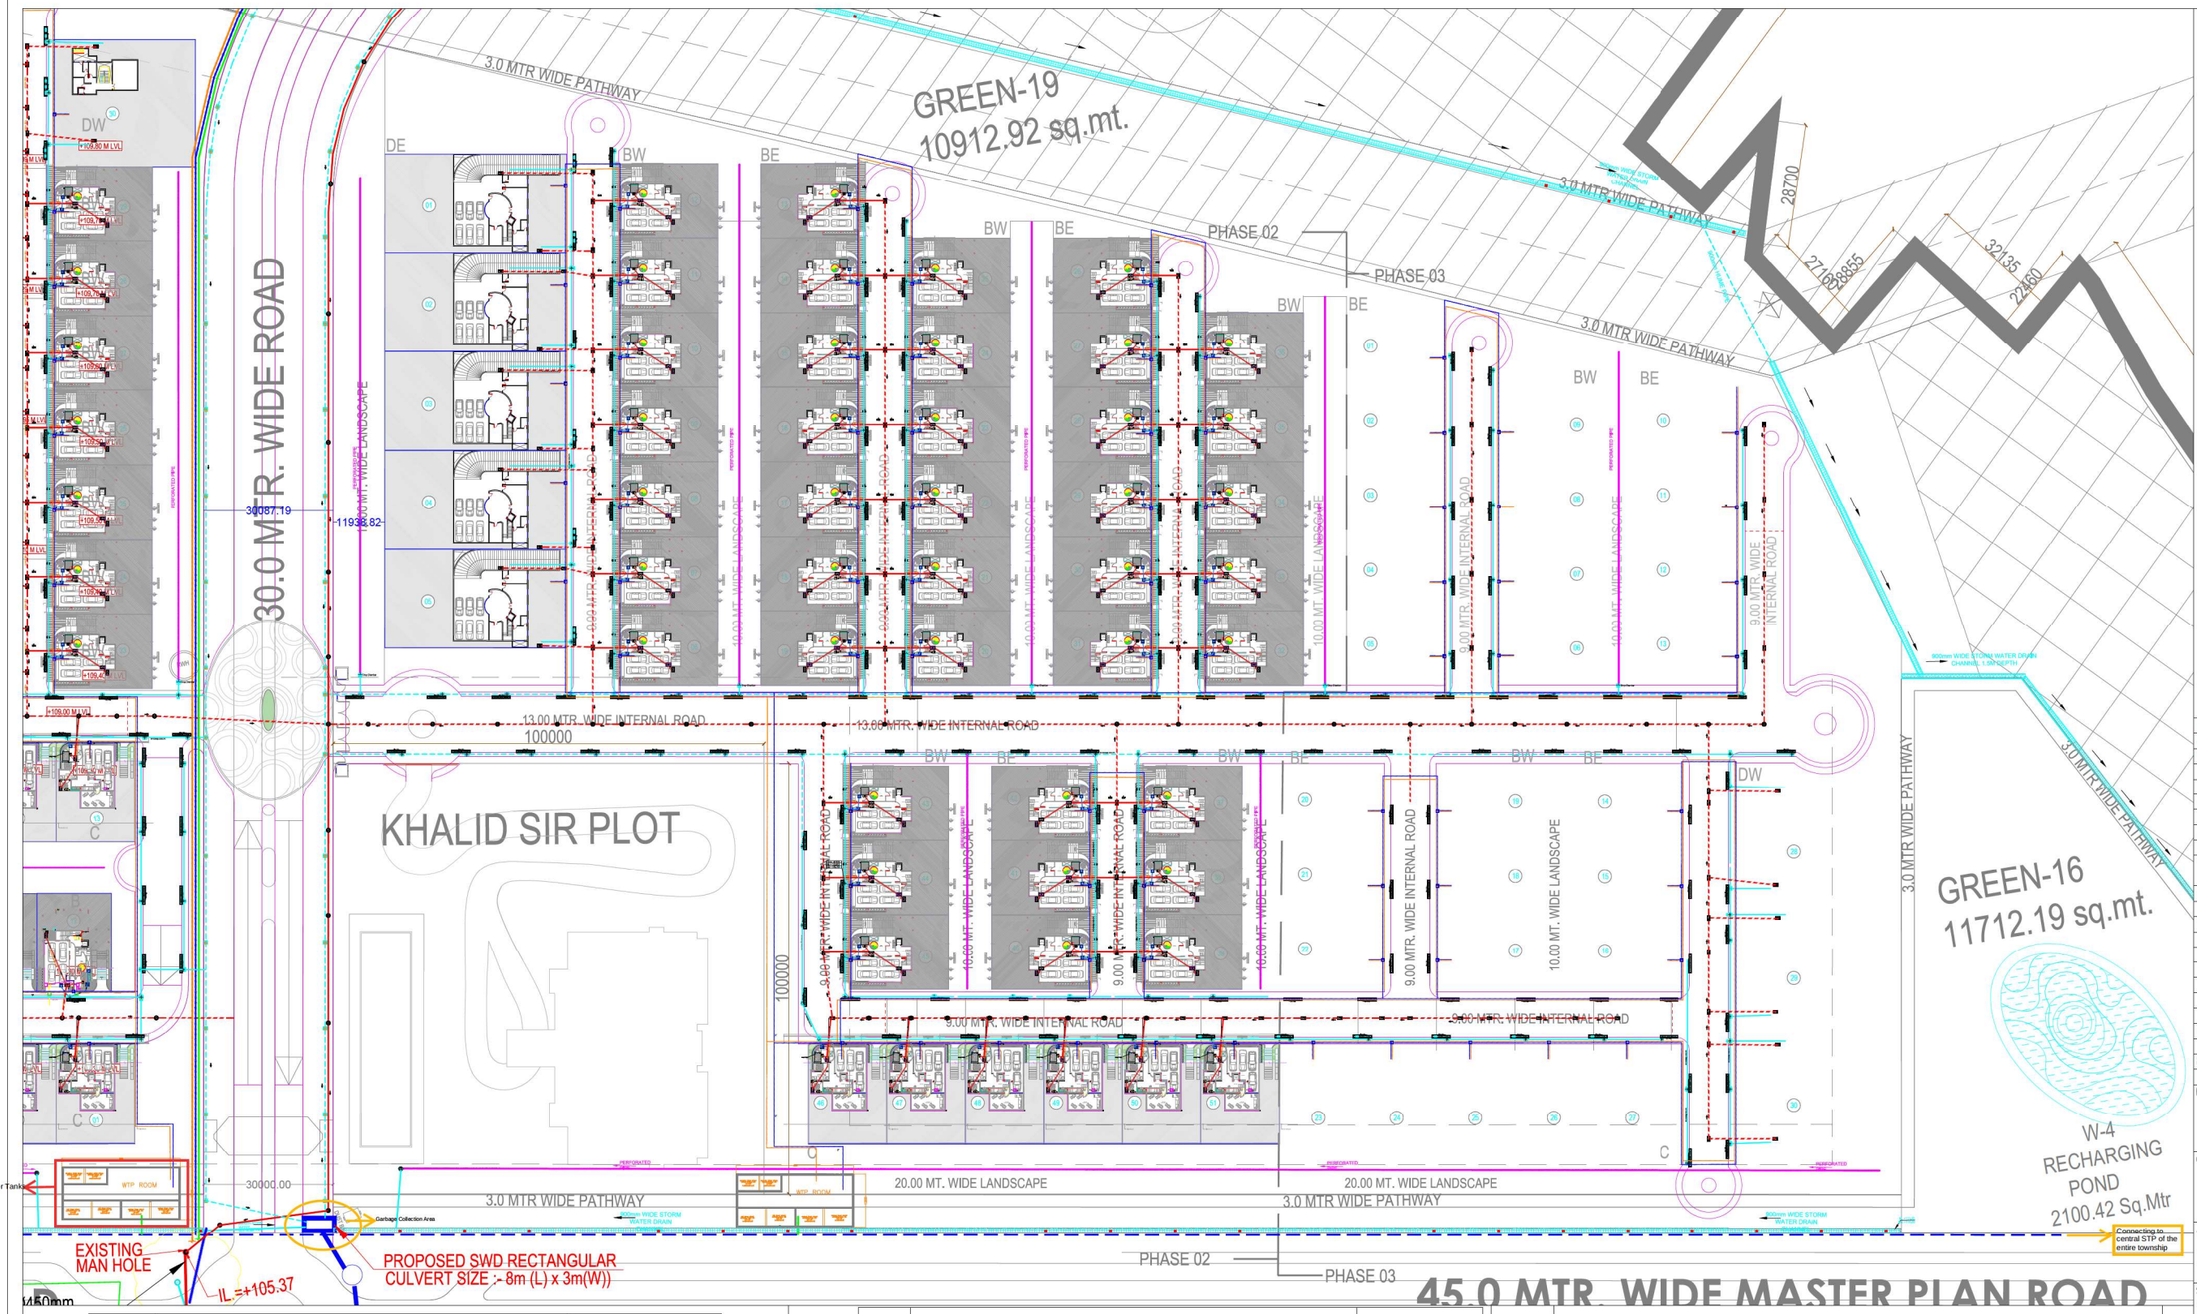

SR.NO	DESCRIPTION	LEGENDS
01	SOIL PIPE	
02	STORM WATER PIPE	
03	900mm X 450mm SEWAGE CHAMBER	
04	600mm/900mm SEWAGE CIRCULAR MANHOLE	
05	STORM WATER CHAMBER 650x650mm	
06	600mm/900mm STORM WATER CIRCULAR MANHOLE	

SR.NO	DESCRIPTION	LEGENDS
01	300MM ELECTRICAL HUME PIPE BELOW 1200MM FROM GROUND	
02	150mm ELV HDPE PIPE BELOW 1200MM FROM GROUND	
03	100mm CORRUGATED PIPE FOR ELECTRICAL CABLE BELOW 1200MM FROM GROUND	
04	100mm CORRUGATED PIPE FOR ELV CABLE BELOW 1200MM FROM GROUND	
05	(L)750mmX750mm (D)1200mm CHAMBER	
06	(L)750mmX750mm (D)750mm ELV CHAMBER	
07	(L)750mmX750mm (D)900mm ELECTRICAL CHAMBER	
08	FEEDER PILAR (1 TO 24)	FP

LEGEND:- ELECTRICAL

3 PH METER	3-PHASE METER
	MAIN DISTRIBUTION BOARD
	ELV DISTRIBUTION BOARD
	ELECTRICAL CUTOUT
	ELV CUTOUT

COMMENTS :		APPROVAL :	✓
DD		TENDER COPY :	
GFC :		AS BUILT :	

REFERENCE DRAWINGS

DATE	DESCRIPTION	DWG. No.

No.	DATE	DESCRIPTION	DRN	CHK
R4	12-06-2022	REVISED AS PER REVISED ARCHITECT & LEVELS	AA	SJ
R3	10-11-2021	SECTION MARKING	AB	SJ
R2	15-12-2020	AS PER LATEST FINAL LAYOUT	AP	SJ
R1	11-11-2020	AS PER REVISED MASTER LAYOUT	AP	SJ
R0	24-09-2020	ISSUED FOR APPROVAL	AN	SD

REVISIONS

MEP CONSULTANTS

M/s. CHETTIAR CONSULTING ENGINEERS.
AMPA ALIS CORPORATE PARK, 5TH, THIRD FLOOR, AMBA LAPA ROAD
MANIVALI TEMPLE ROAD, NEAR VASANT GALAXY &
LAXMI NAGAR, GOREGAON (WEST), MUMBAI-400 063.
TEL:- +91 22 28767680 EMAIL:info@cce.net.in

CONSULTANT ARCHITECTS

RCC-CONSULTANT
SERVICE-CONSULTANT
PROJECT_ARCH

ARCHITECT **Architect Hafeez Contractor**

STRUCTURAL JW STRUCTURE

CLIENT

CLIENT

PROJECT

PROJECT

DRAWING TITLE

EXTERNAL SEWER , STORM WATER DRAINAGE & WATER SUPPLY CO ORDINATED SERVICES LAYOUT

SERVICE PLUMBING (STORM & SEWER)

NORTH NORTH-1

LEVEL SITE PLAN

SIGN_BY

DRAWN BY	DRAWN-BY	CHECKED	SD	NO
SCALE	SCALE	DATE	APPROVED	SL-163

DRAWING-NO

SL-163-SWR-099

REV.	R4	REV. DATE	12.06.2022