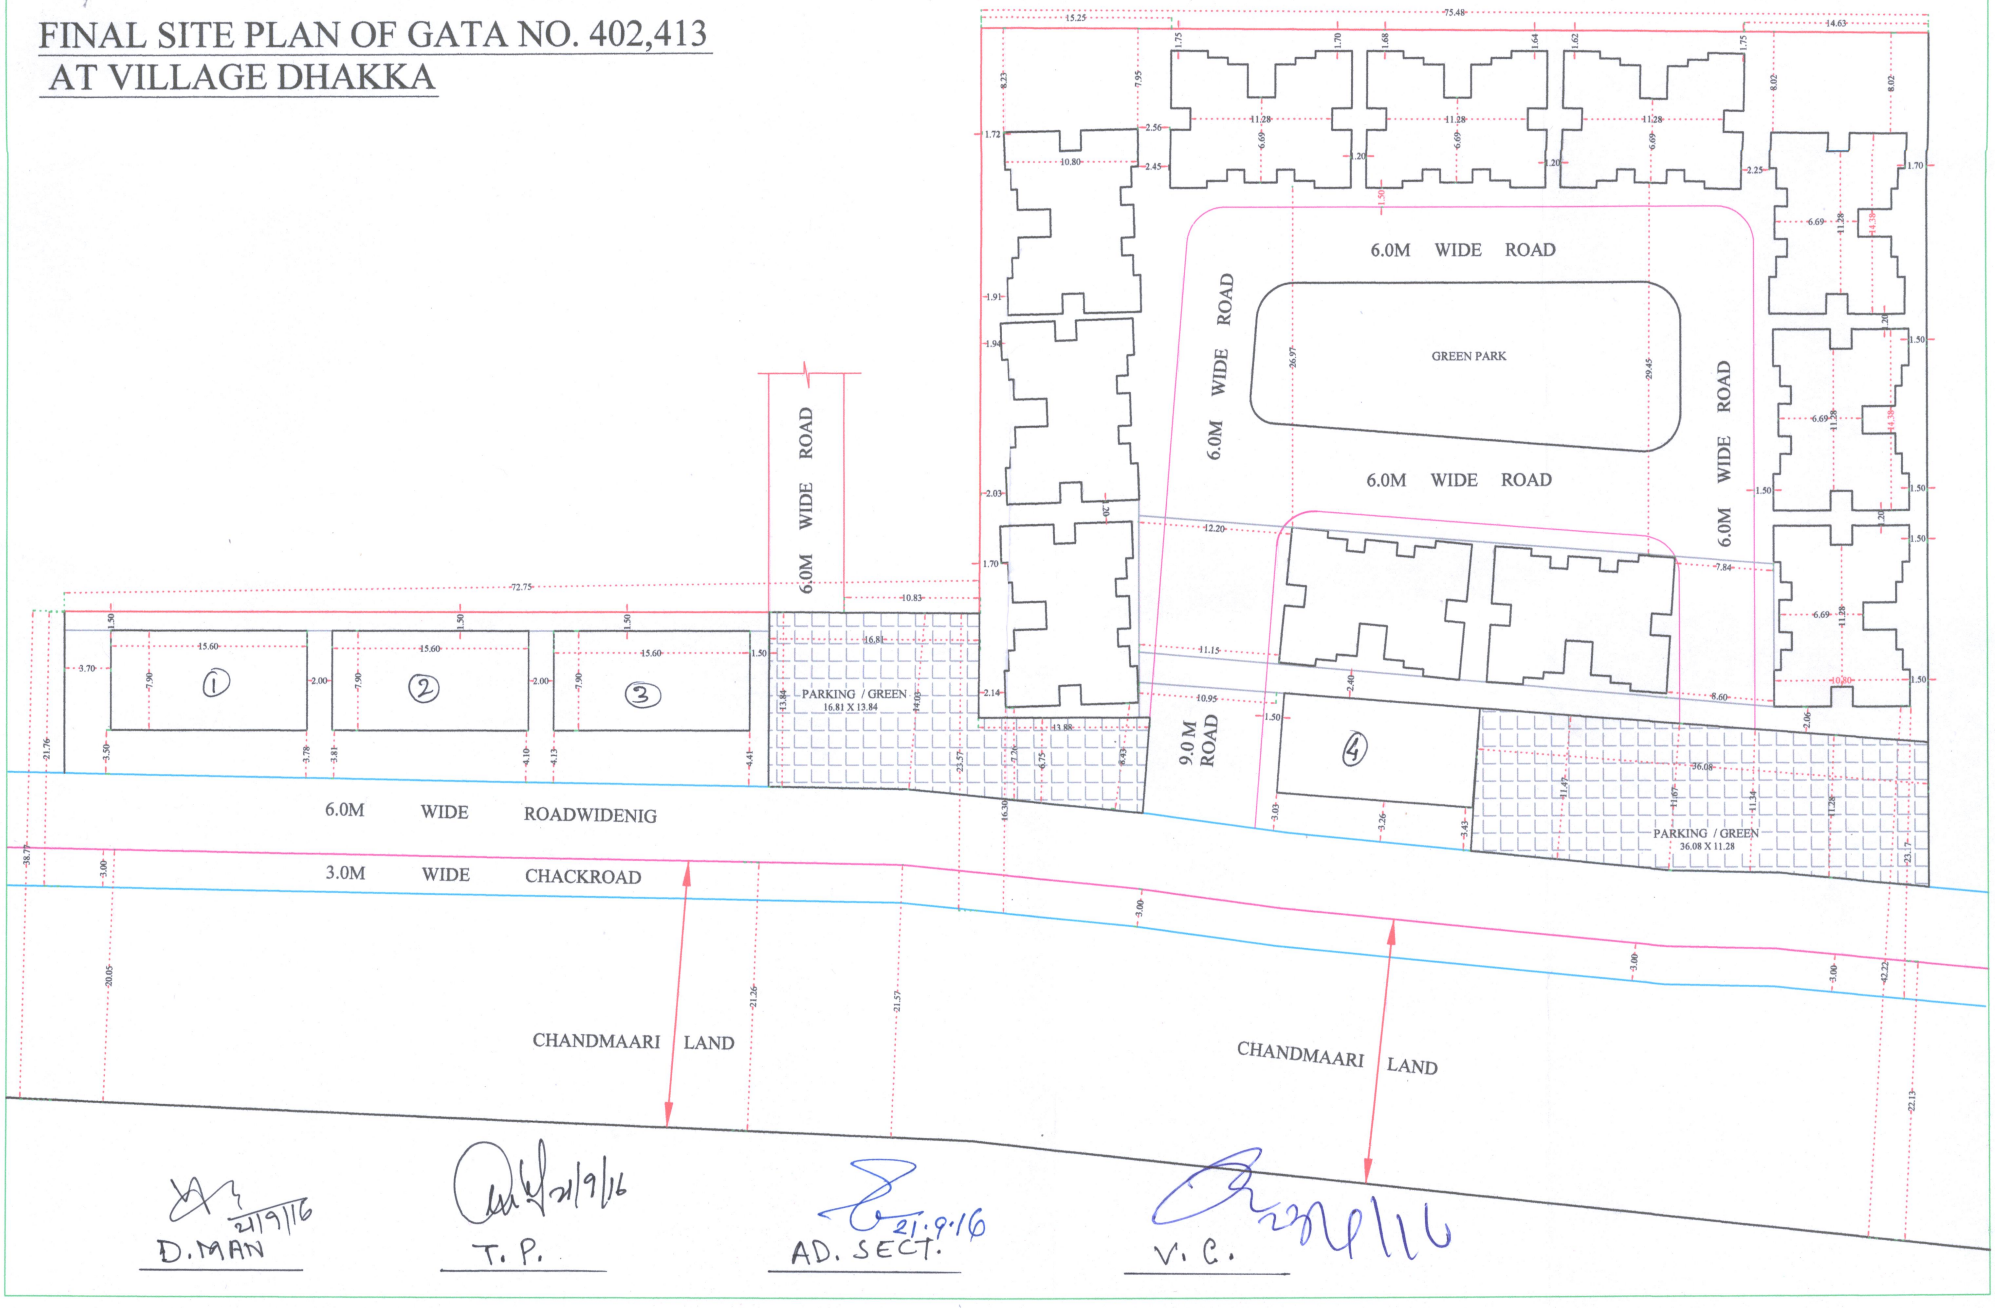FINAL SITE PLAN OF GATA NO. 402,413
AT VILLAGE DHAKKA