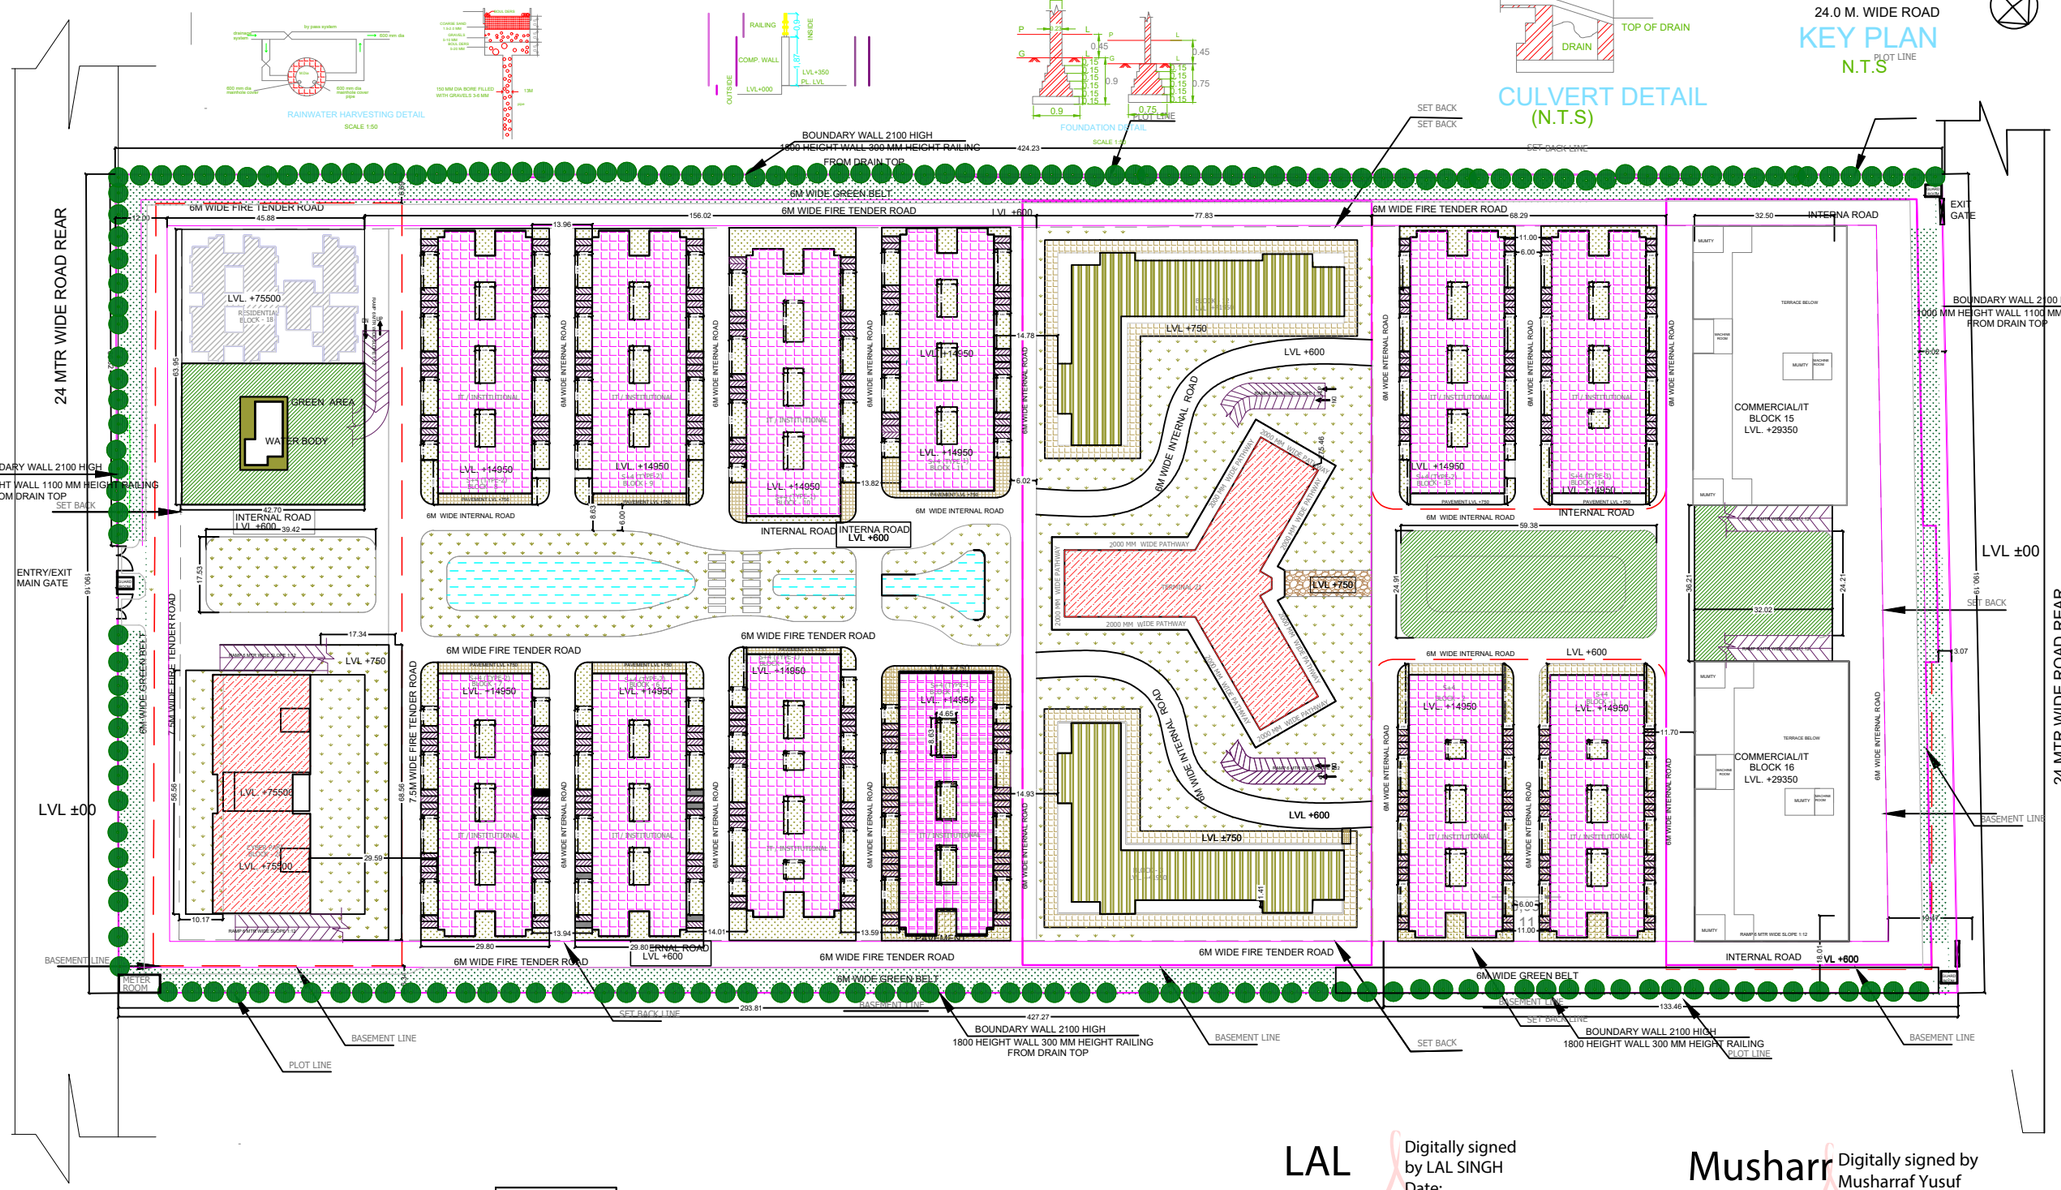

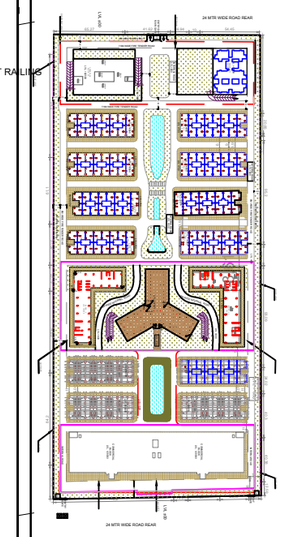

COMMERCIAL F.A.R

I.T F.A.R

INSITUTIONAL F.A.R

SERVICE F.A.R

RESIDENTIAL F.A.R

LAL SINGH Digitally signed by LAL SINGH Date: 2025.04.01 19:31:55 +05'30'

Musharraf Yusuf Digitally signed by Musharraf Yusuf Date: 2025.03.29 18:27:55 +05'30'

Sudheer Kumar Digitally signed by Sudheer Kumar Date: 2025.04.02 17:06:24 +05'30'

PUSHPENDRA KUMAR Digitally signed by PUSHPENDRA KUMAR Date: 2025.01.27 11:53:28 +05'30'

part thereof may not be used or reproduced without the permission of the Architect

NO. OF PRINT	DATE	ISSUED TO	REMARKS

REVISION	DATE	DESCRIPTION	BY

GENERAL NOTES:

1. ANY HABITABLE ROOM, TOILET, KITCHEN ETC. IF IT IS NOT NATURALLY VENTILATED WILL BE MECHANICALLY VENTILATED.
2. FIRE STAIRCASE IS OF PRESSURISED TYPE AS PER N.B.C.
3. BASEMENT WILL BE MECHANICALY VENTILATED

REVISED SUBMISSION DRAWING

CLIENT

ELEGANT IT SOLUTIONS PRIVATE LIMITED

PROJECT

PROPOSED IT PARK FOR
M/s ELEGANT IT SOLUTIONS PRIVATE LIMITED
Plot no. -6, Sector-K.P.- 5,
Greater Noida U.P.

DATE	PROJECT INCHARGE	CHECKED BY
NOT TO SCALE	DEALT BY TUSHAR SINGH	APPROVED BY B.K. SINGH

DRAWING TITLE

SITE PLAN

TOWN PLANNER SIGN

OWNER SIGN

Rishabh Jain Digitally signed by Rishabh Jain Date: 2025.02.25 13:39:25 +05'30'

ARCHITECT SIGN

BIKASH KUMAR SINGH Digitally signed by BIKASH KUMAR SINGH Date: 2025.01.22 09:38:54 +05'30'

ARCHITECTS

Devshilpi Architects LLP.
1121 11th Floor Gaur City Mall Noida Extension

Architecture
Management
Planning
Interior
Landscape

M: +91 8130373631
E: devshilpiarchitect@gmail.com

DRAWING NO.	REVISION
SD -01a	