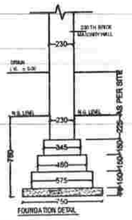

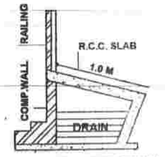

CULVERT DETAIL BOUNDARY WALL
(SCALE N.T.S.)

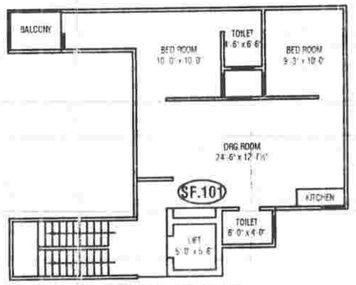

SIXTH FLOOR PLAN

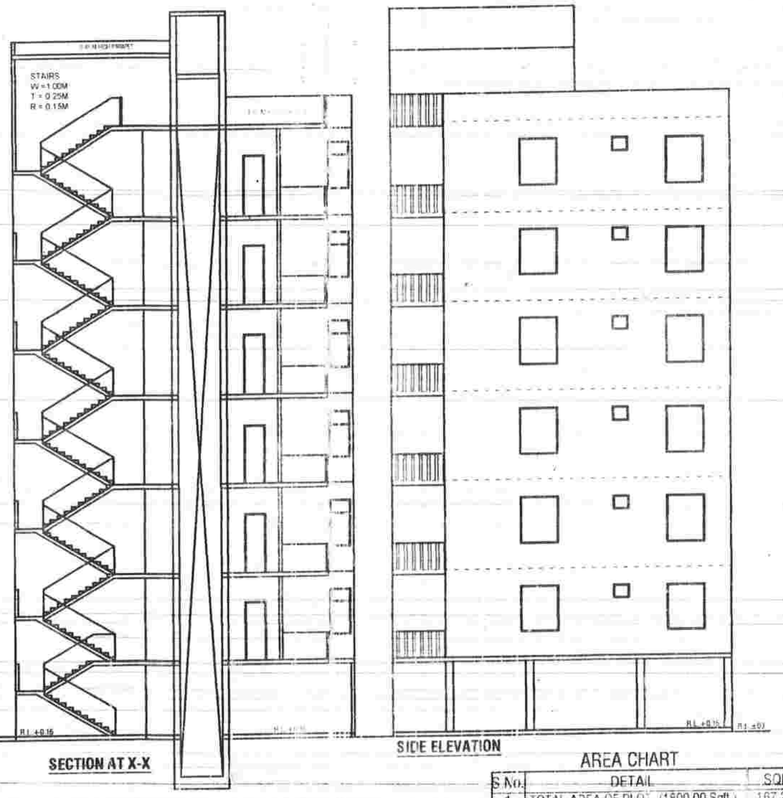

SECTION AT X-X

SIDE ELEVATION

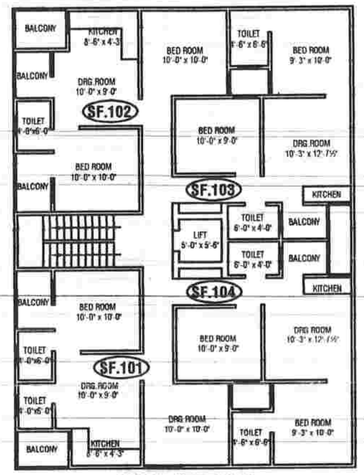

SECOND FLOOR PLAN

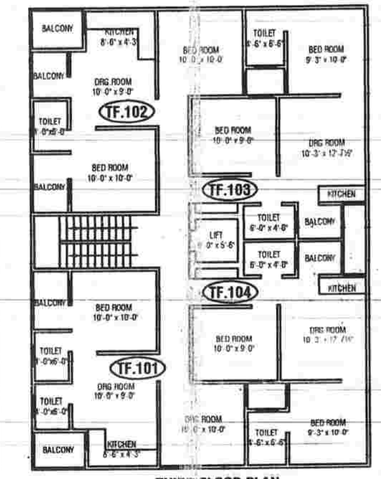

THIRD FLOOR PLAN

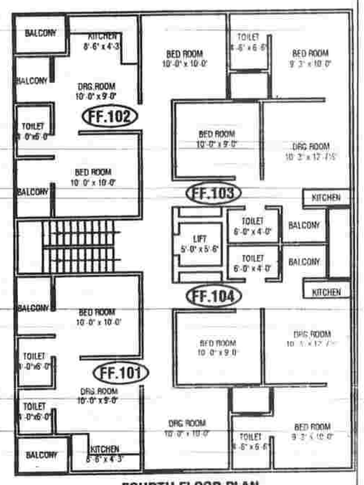

FOURTH FLOOR PLAN

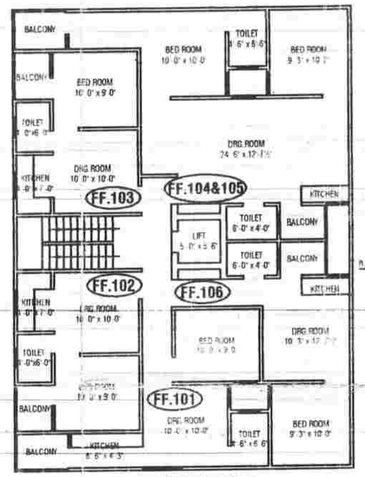

FIFTH FLOOR PLAN

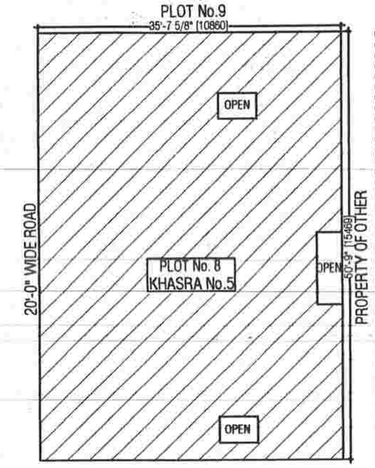

20'-0" WIDE ROAD
SITE PLAN (N.T.S.)

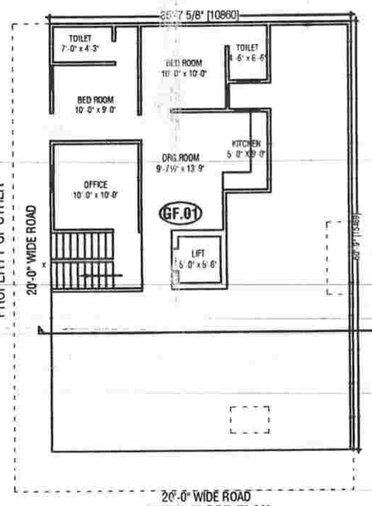

20'-0" WIDE ROAD
SITILT FLOOR PLAN

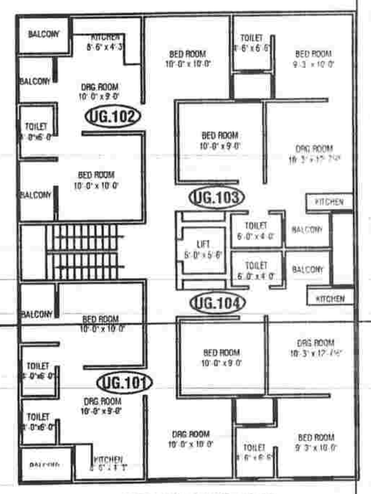

U.GROUND FLOOR PLAN

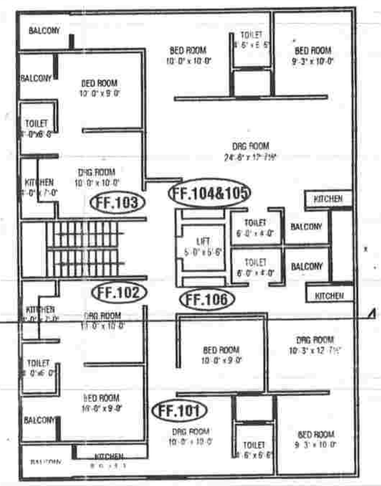

FIRST FLOOR PLAN

FRONT ELEVATION

AREA CHART

S.No.	DETAIL	SQM.
1.	TOTAL AREA OF PLOT (1800.00 Sqft.)	167.22
2.	OPEN AREA	04.95
3.	EXISTING COV. AREA STILT FLOOR	162.27
3.	EXISTING COV. AREA GROUND FLOOR	162.27
4.	EXISTING COV. AREA FIRST FLOOR	162.27
5.	EXISTING COV. AREA SECOND FLOOR	162.27
6.	EXISTING COV. AREA THIRD FLOOR	162.27
7.	EXISTING COV. AREA FOURTH FLOOR	162.27
8.	EXISTING COV. AREA FIFTH FLOOR	162.27
9.	EXISTING COV. AREA SIXTH FLOOR	79.34
10.	TOTAL EXISTING COVD. AREA AT ALL FLOOR	1209.23
11.	EXIS. CARPET AERA No. U.G.-02	42.55
12.	EXIS. BUILTUP AREA No.U.G.-02	88.28

NORTH	SCALE	DATE	DRG. NO
W N E S	N.T.S.		

NOTE -
1. THE PLAN HAS BEEN PREPARED BY AS PER SITE MEASUREMENT
2. THIS DRAWING DOES NOT CONFIRM THE APPROVAL BY ANY AUTHORITY

EXISTING PLAN FOR A RESIDENTIAL BUILDING KHASRA No.-5, PLOT No.-8, SAI GARDEN-7, VILLAGE- SHAHBERI, TEHSIL-DADRI, SECTOR-4, DISTT. G.B.NAGAR (UP.)

OWNER'S NAME & SIGN.	ARCHITECT'S SIGN.
BUYER'S NAME & SIGN.	

ARCHITECTS, ENGINEERS, VALUERS
Dhama & Associates
HEAD OFF - 34, FIRST FLOOR, OFF NO.3, NAVYUG MARKET, GHAZIABAD 09350798728, FAX NO. - (0120) 4110761
OFFICE - 5, CSC DDA SHOPING COMPLEX, SIDHARTH EXT., NEW DELHI MOBILE- 09350798728

Tarun Kumar
Developer-LLC