24.0 MTS WIDE ROAD

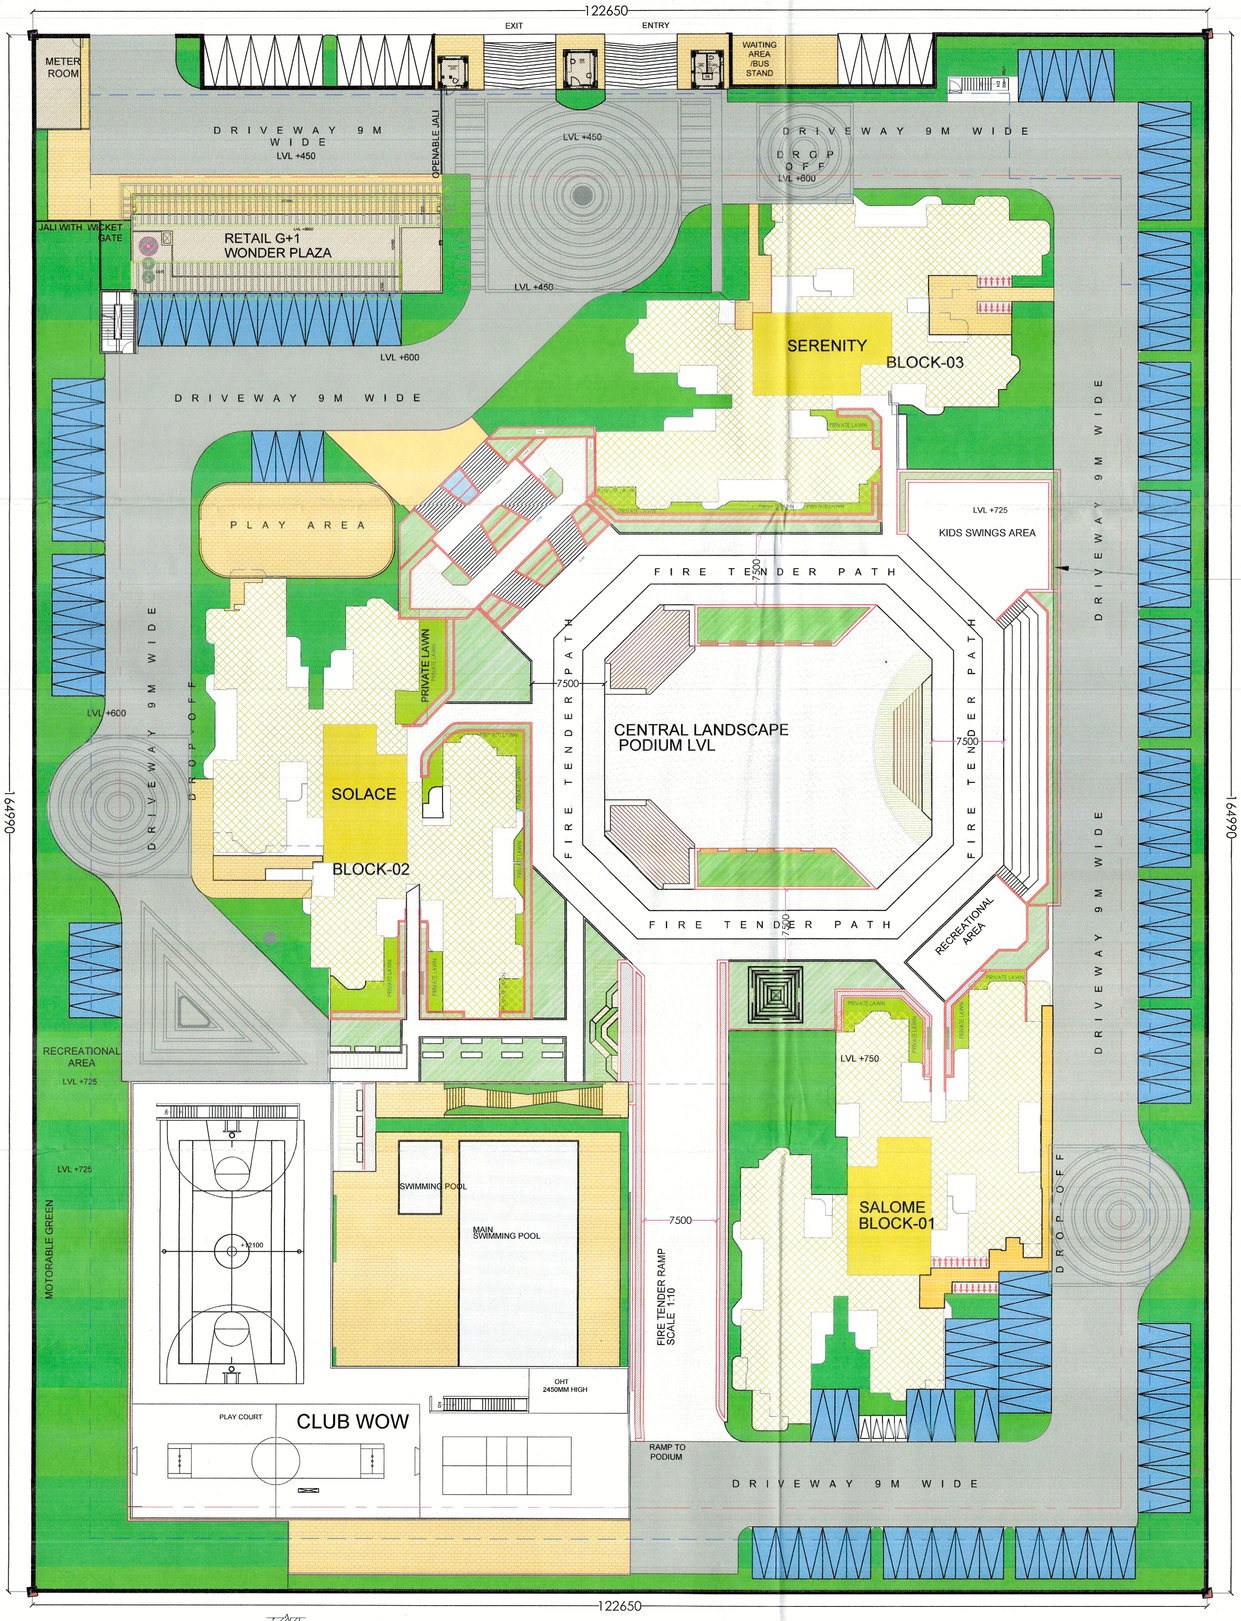

LEGEND

- PRIVATE PARKING
- VISITOR PARKING
- 2 WHEELER PARKING
- PRIVATE LAWN AT PODIUM LEVEL

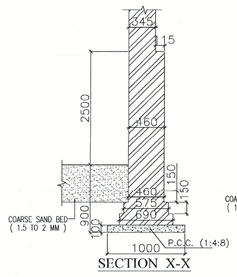

SECTION X-X

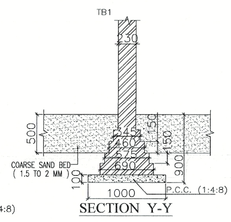

SECTION Y-Y

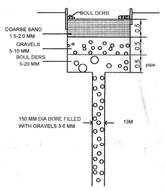

RAINWATER HARVESTING DETAIL

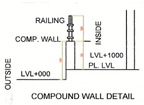

COMPOUND WALL DETAIL

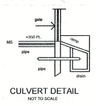

CULVERT DETAIL
NOT TO SCALE

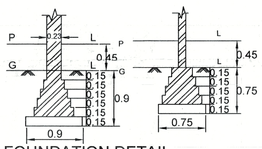

FOUNDATION DETAIL

METER ROOM DETAIL

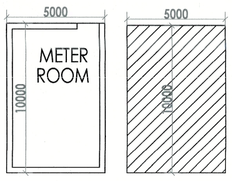

AREA=50.00 SQM.

ELEVATION

GUARD/MANAGEMENT ROOM

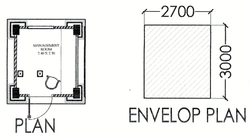

PLAN ENVELOP PLAN

AREA=8.19 SQM.

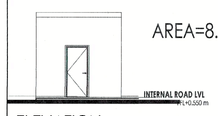

ELEVATION

GUARD ROOM

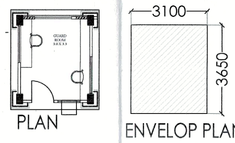

PLAN ENVELOP PLAN

AREA=11.31 SQM.

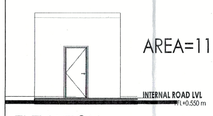

ELEVATION

GUARD CHANGE ROOM

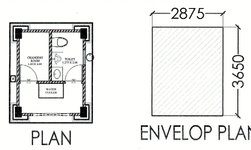

PLAN ENVELOP PLAN

AREA=10.50 SQM.

ELEVATION

Client

ELDECO

ELDECO SOHNA PROJECTS LTD.
201-212, 2nd Floor, Splendor Forum,
Jasola District Centre ,New Delhi-110025

Yamuna Expressway Industrial Development Authority
APPROVED
Vide Letter No. YEA/PLNG/ 815 Date 18-07-2025
Valid Upto Date 5 Years/
Manager (Arch)
Drawing Checked & Verified by
Manager (Planning)
Gen. Manager (Plng. & Arch)

Architect

ARCOP

ARCOP ASSOCIATES PVT. LTD.
Plot No. 368, Sector-32, Institutional Area, Gurugram. Haryana. 122001. India
Tel.: 91-124-4595500
91-124-4595550
Fax: 91-124-4595550

For ELDECO SOHNA PROJECTS LTD
Authorised Signatory

For ELDECO SOHNA PROJECTS LTD
Authorised Signatory

SANJAY SHEE
Council of Architecture
Architect

Drawing Status

SUBMISSION DRAWING

Key Plan

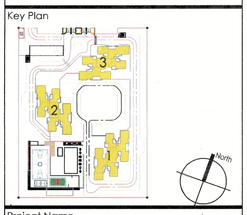

Project Name

ELDECO WHISPERS OF WONDER

Project Address

PLOT NO.GH-01C/1 SECTOR-22D, YEIDA, GAUTAM BUDDHA NAGAR, UTTAR PRADESH-201308

Drawing Title

SITE PLAN

Project No

Scale

Date

Drawing No

XX	XX	X	XXX	02

SHEET SIZE A1 : 841 X 594