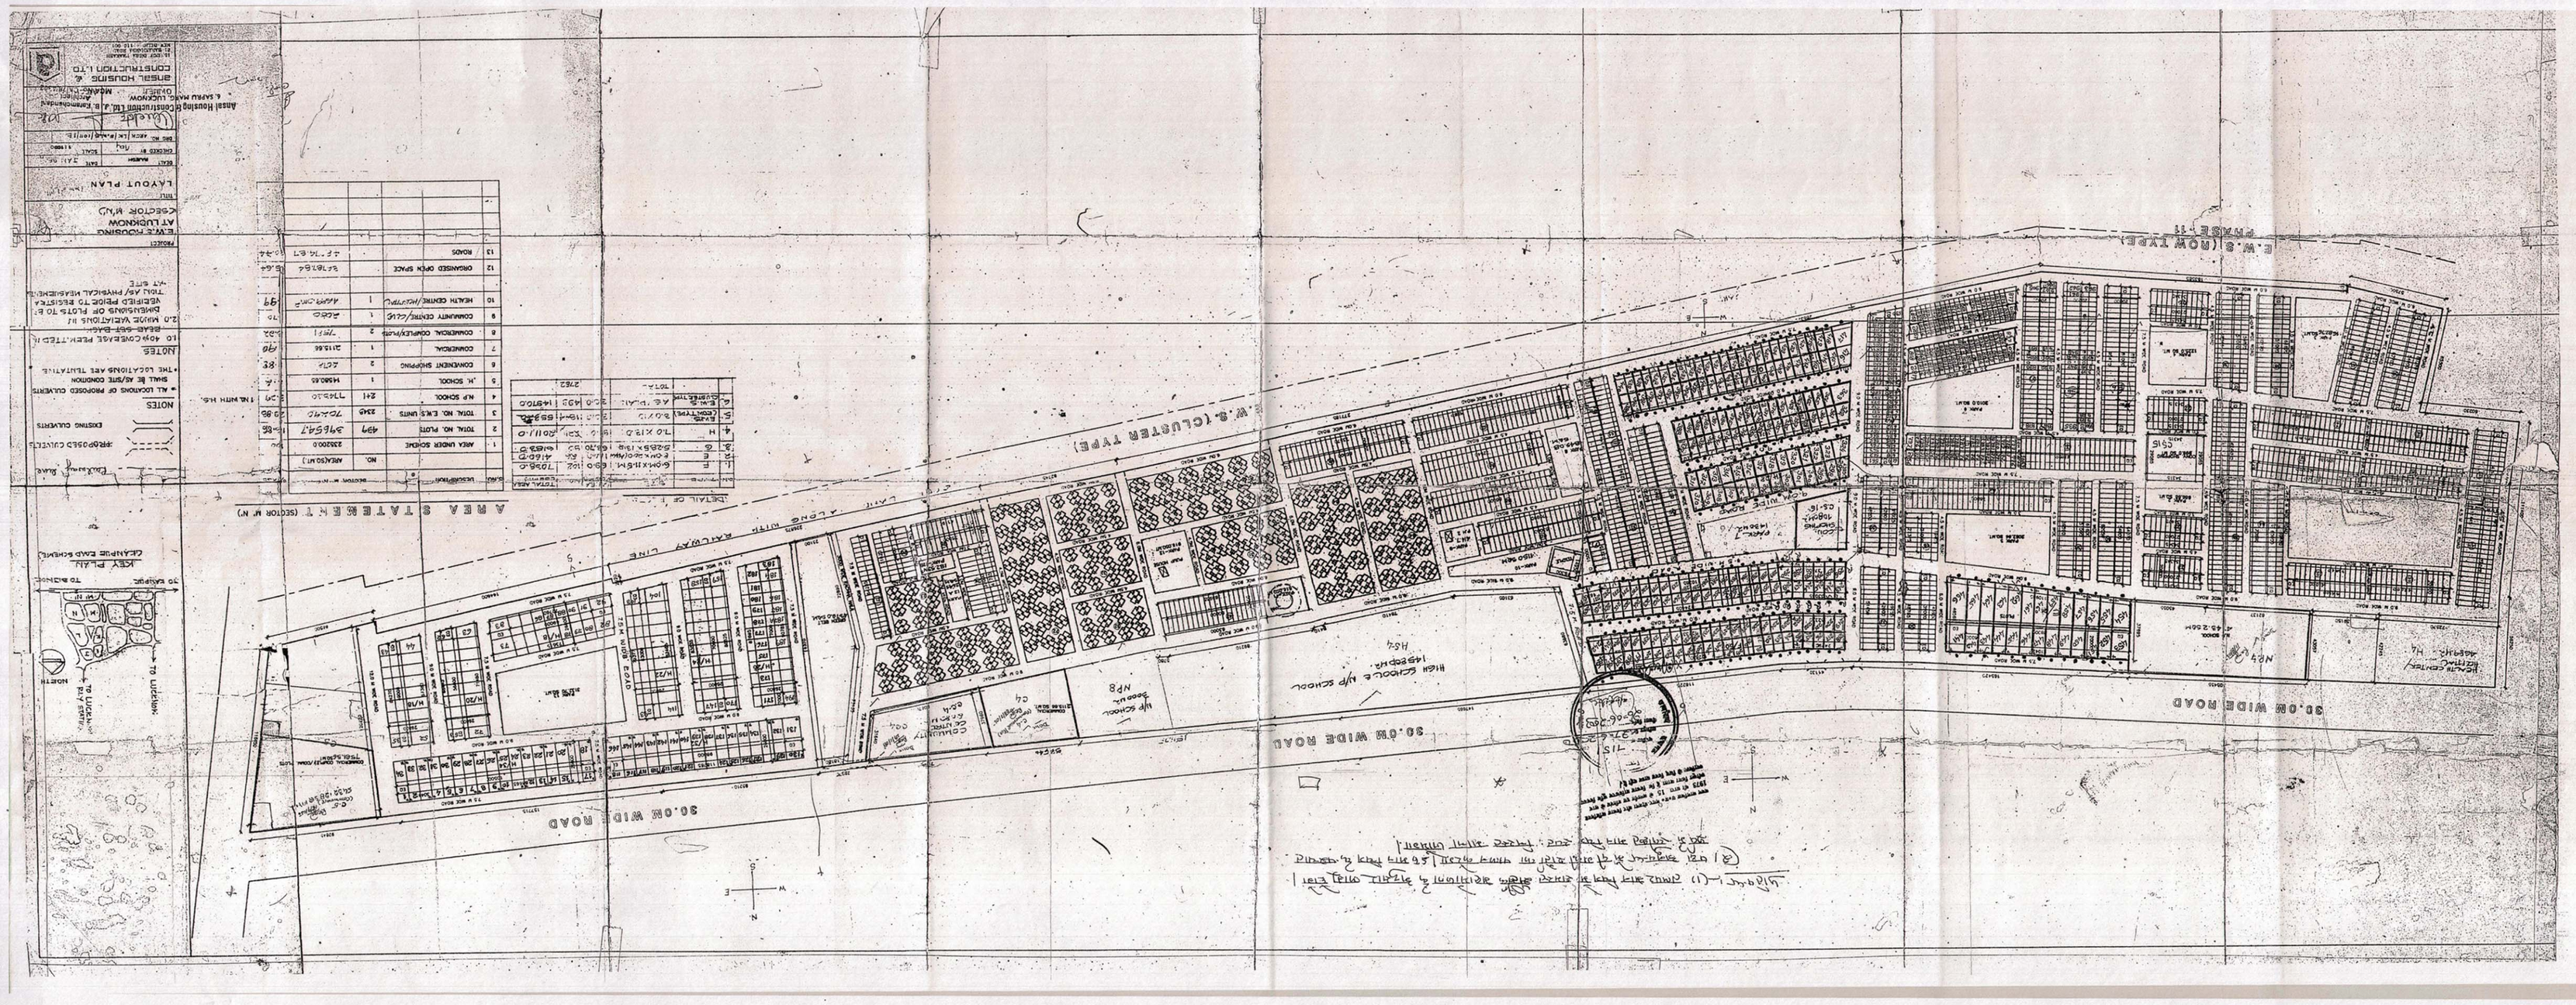
30.0M WIDE ROAD
E.W.S.(CLUSTER TYPE)
E.W.S.(ROW TYPE) PHASE-II
HIGH SCHOOL
AREA STATEMENT (SECTOR N'D)
LAYOUT PLAN
KEY PLAN
NOTES
ANSAL HOUSING & CONSTRUCTION LTD
E.W.S. LAYOUT AT LUCKNOW (SECTOR N'D)